TENNESSEE D.O.T.
DESIGN DIVISION
FILE NO.

TYPE	YEAR	PROJECT NO.	SHEET NO.
CONST.	2015	BH-I-40-4(86)	2E

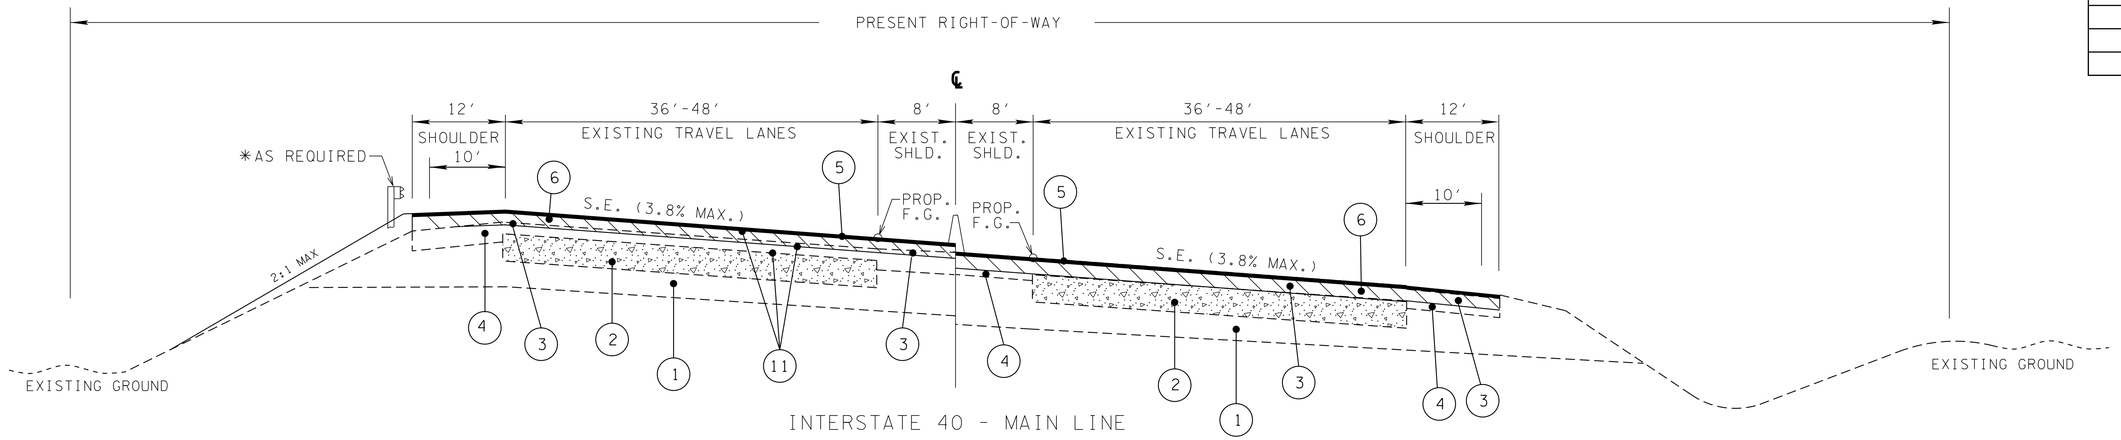

INTERSTATE 40 - MAIN LINE

SUPERELEVATED SECTION

STA. 1039+86.45 TO STA. 1043+15.16

NOTE:
* PLACE GUARDRAIL AT
STA. 1039+86.45 TO STA. 1039+98.09 LT.

SEE SHEET 2H FOR PROPOSED PAVEMENT SCHEDULE

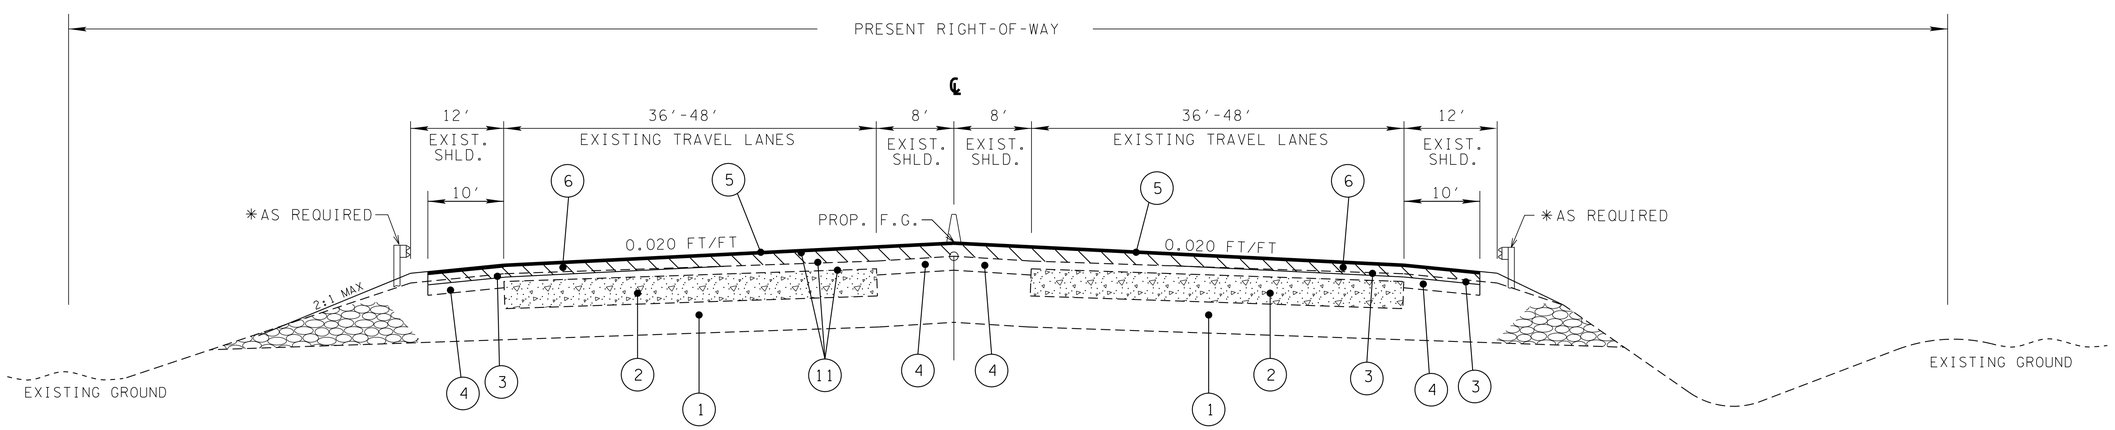

INTERSTATE 40 - MAINLINE

TANGENT SECTION

STA. 1043+15.16 TO STA. 1045+58.78

SEALED BY

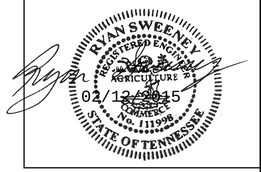

NOT TO SCALE

STATE OF TENNESSEE
DEPARTMENT OF TRANSPORTATION

TYPICAL SECTIONS

2/12/2015 4:38:56 PM
Q:\2807115\t\002E.sht