TYPE	YEAR	PROJECT NO.	SHEET NO.
R.O.W.		BH-I-40-4(86)	U1-10

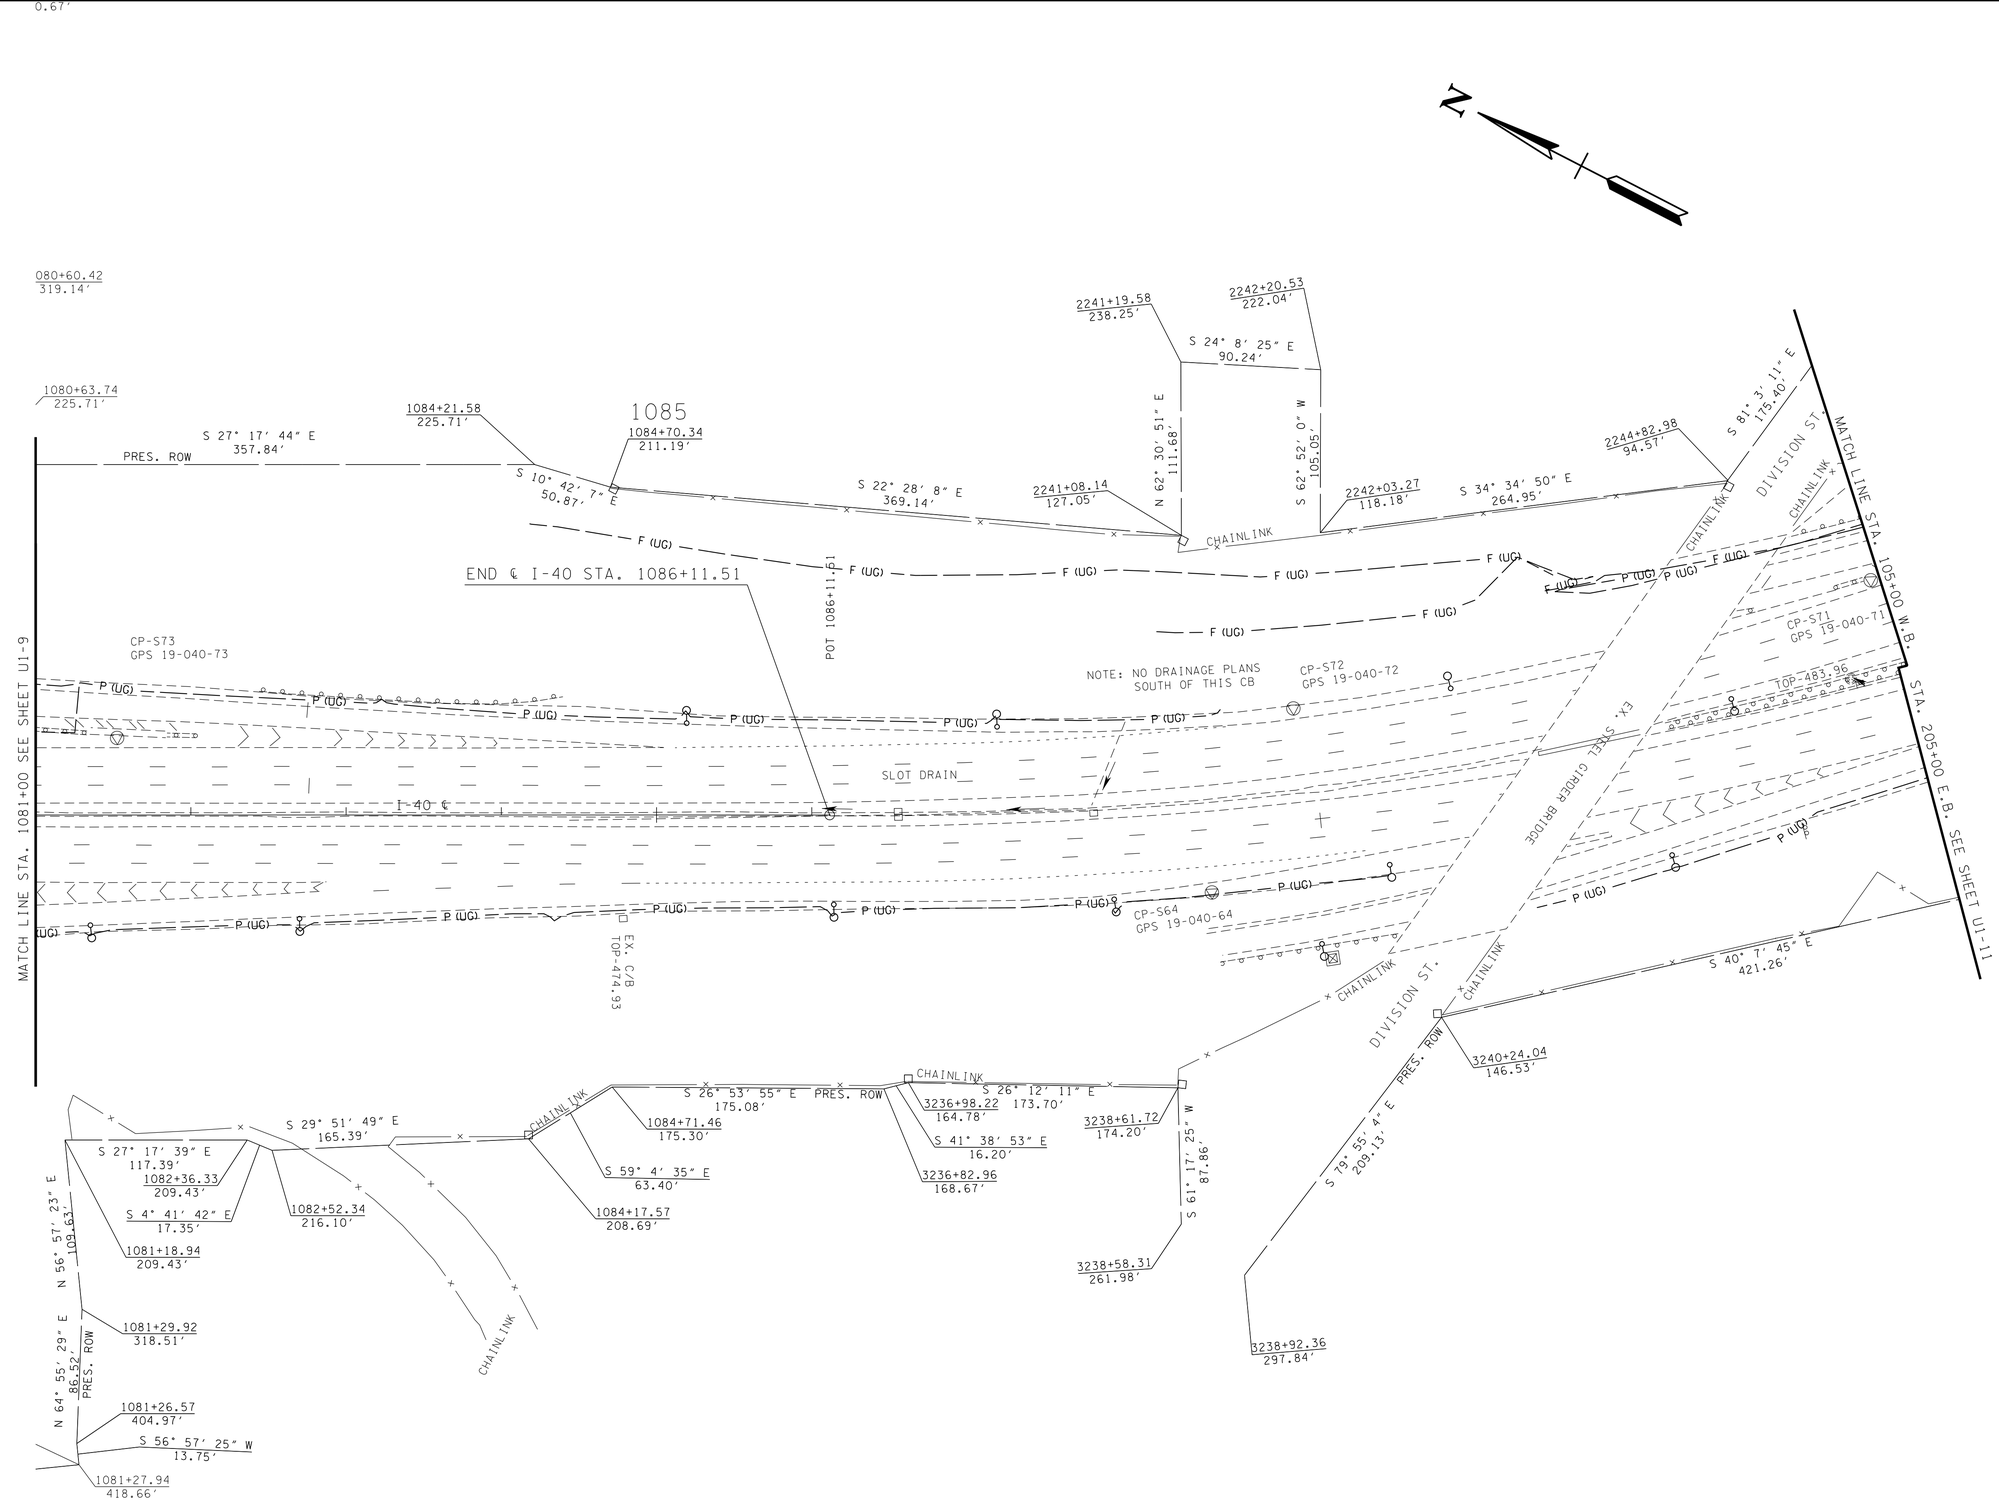

SEALED BY

STATE OF TENNESSEE
DEPARTMENT OF TRANSPORTATION

UTILITY REFERENCE

STA.1081+00 TO STA.107+00 WB
STA.207+00 EB

SCALE: 1"=50'

2/13/2015 7:13:29 AM
Q:\2807115\t\UI-10.sht