TYPE	YEAR	PROJECT NO.	SHEET NO.
CONST.	2015	19005-4160-04	38J

TRAFFIC CONTROL LEGEND

- FLEXIBLE DRUMS (CHANNELIZING)
- SIGN (CONSTRUCTION)
- CHANGEABLE MESSAGE SIGN/ARROW BOARD
- WORK ZONE
- TEMPORARY BARRICADE (TYPE III)

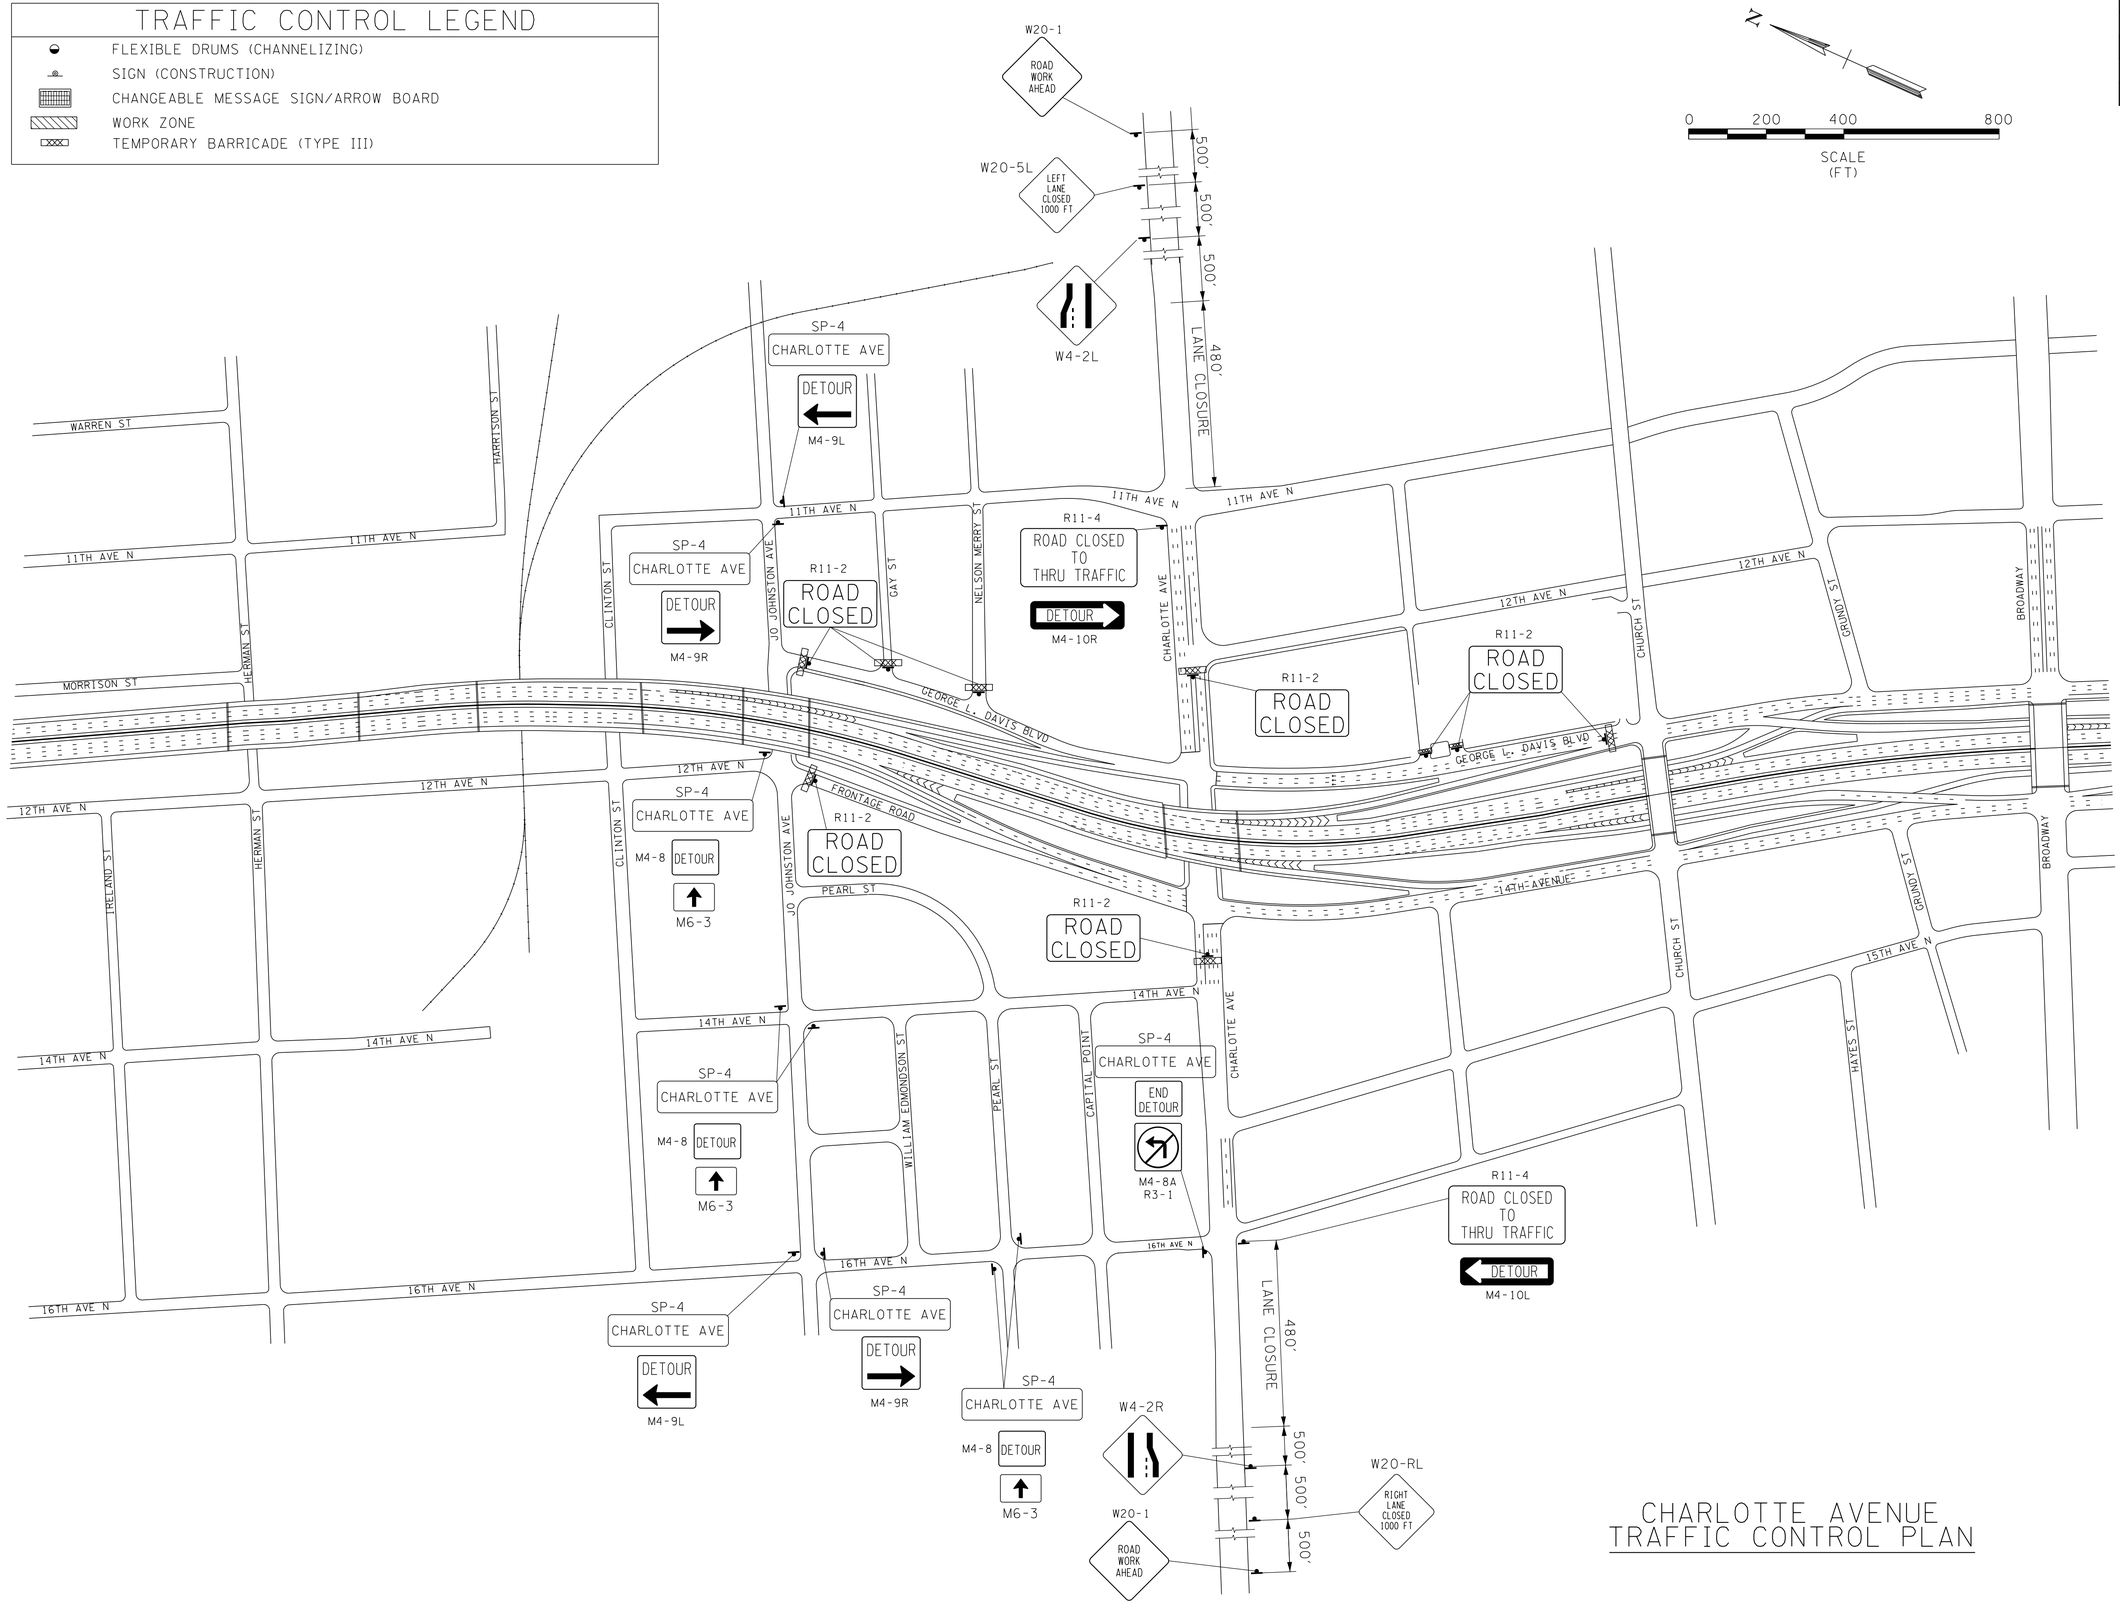

CHARLOTTE AVENUE TRAFFIC CONTROL PLAN

SEALED BY

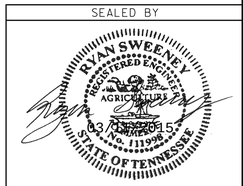

STATE OF TENNESSEE
DEPARTMENT OF TRANSPORTATION

TRAFFIC CONTROL
LOCAL DETOURS
CHARLOTTE AVENUE

3/11/2015 3:11:29 PM
G:\2807115\t\038J.sht