TYPE	YEAR	PROJECT NO.	SHEET NO.
CONST.	2015	BH-I-40-4(86)	43J

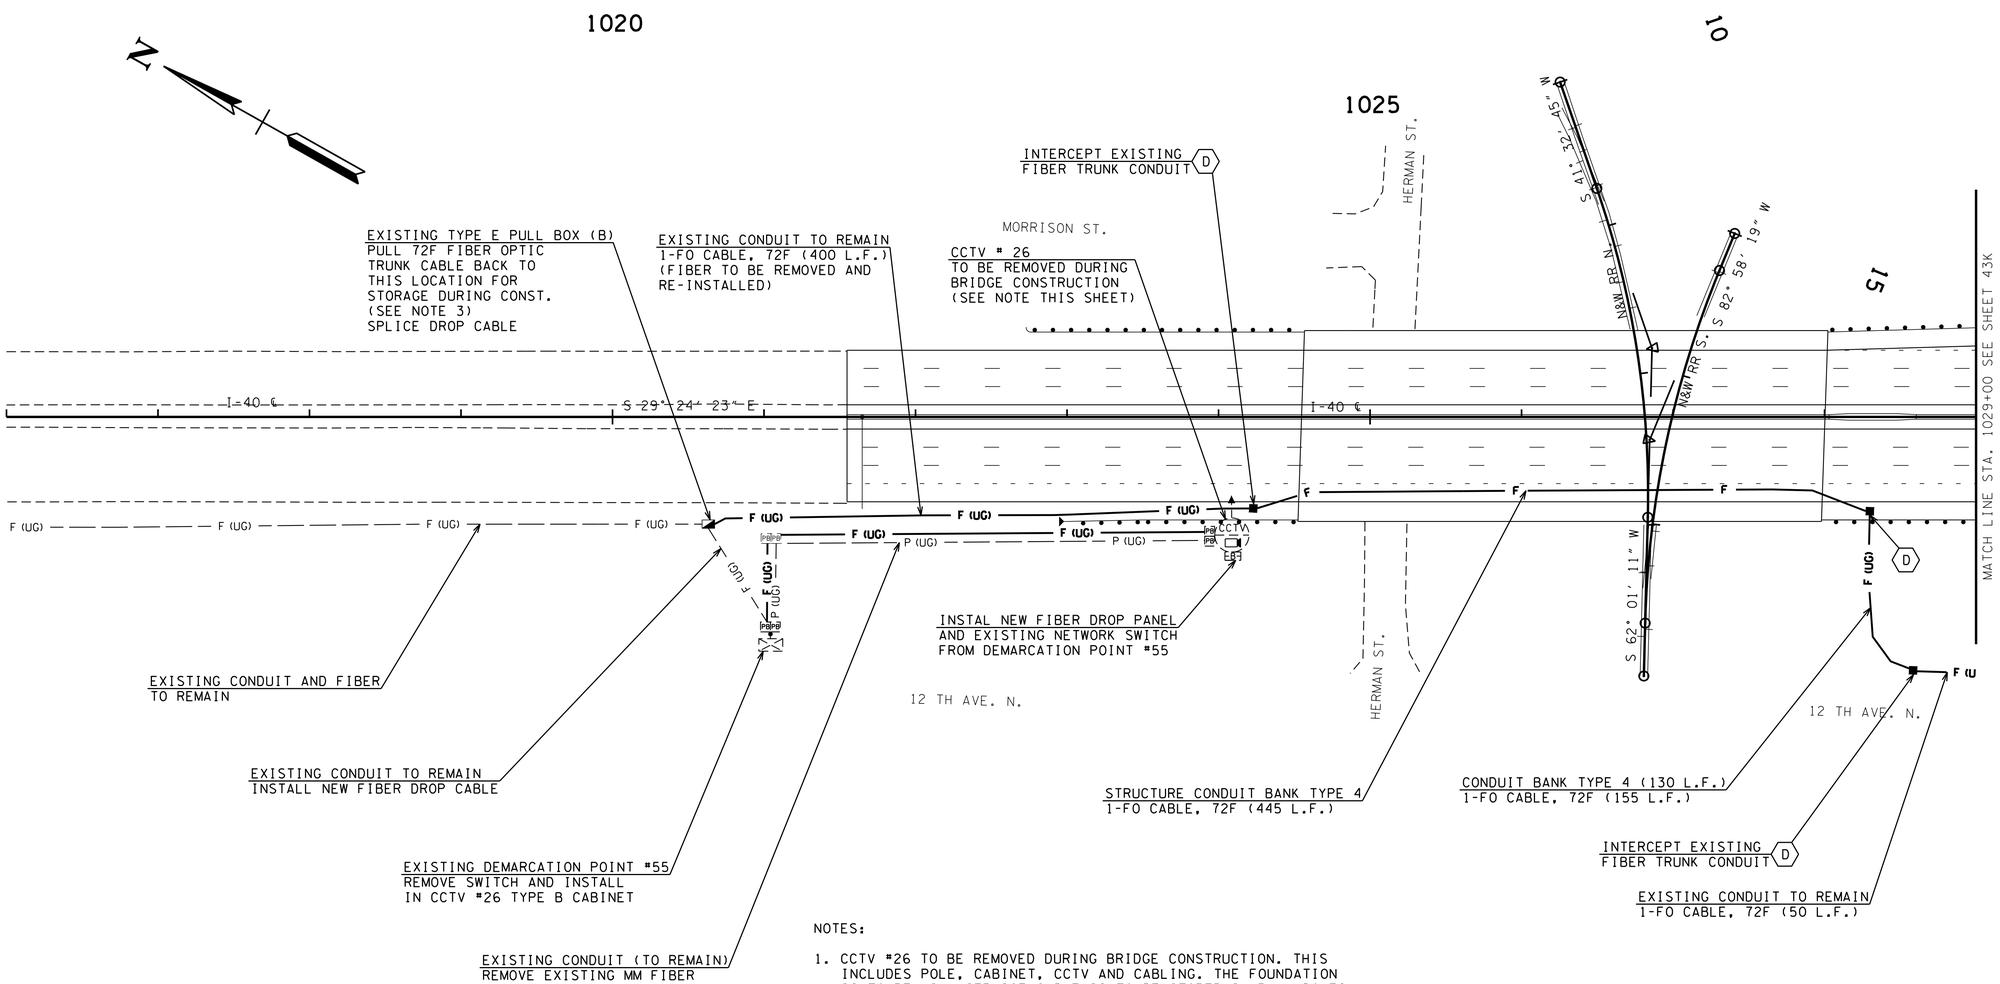

NOTES:

1. CCTV #26 TO BE REMOVED DURING BRIDGE CONSTRUCTION. THIS INCLUDES POLE, CABINET, CCTV AND CABLING. THE FOUNDATION IS TO REMAIN. SERVICE CABLE IS TO BE STORED IN PULL BOXES NEXT TO FOUNDATIONS DURING BRIDGE CONSTRUCTION. ONCE BRIDGE CONSTRUCTION IS COMPLETE THE CONTRACTOR IS TO RE-INSTALL AND TEST CCTV POLE AND EQUIPMENT.

2. CCTV AND LOWERING DEVICES ARE TO BE UPDATED TO HD CCTV AND CABLING. EXISTING CCTV AND LOWERING DEVICE ARE BE DELIVERED TO TDOT.

3. EXISTING FIBER OPTIC DROP CABLE TO DEMARCATION POINT #55 IS TO BE REMOVED ALONG WITH THE MM FIBER OPTIC CABLE FROM DEMARC #55 TO CCTV #26 CABINET. THE NEW FIBER OPTIC DROP CABLE IS TO BE INSTALLED FROM FIBER PULL BOX (B) TO CCTV#26 CABINET VIA DEMARC #55.

SEALED BY

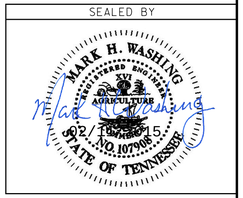

COORDINATES ARE NAD/83(1995), ARE DATUM ADJUSTED BY THE FACTOR OF 1.000 AND TIED TO THE TGRN. ALL ELEVATIONS ARE REFERENCED TO THE NAVD 1988.

STATE OF TENNESSEE
DEPARTMENT OF TRANSPORTATION

SMARTWAY LAYOUT

STA.116+00 TO STA.129+00

SCALE: 1"=50' HORIZ.

2/10/2015 10:58:21 PM
Q:\2807115\+\TS\S02.sht