TYPE	YEAR	PROJECT NO.	SHEET NO.
CONST.	2015	BH-I-40-4(86)	38F

REV. 02/12/15:
REVISED WEEKEND CLOSURE NOTE.

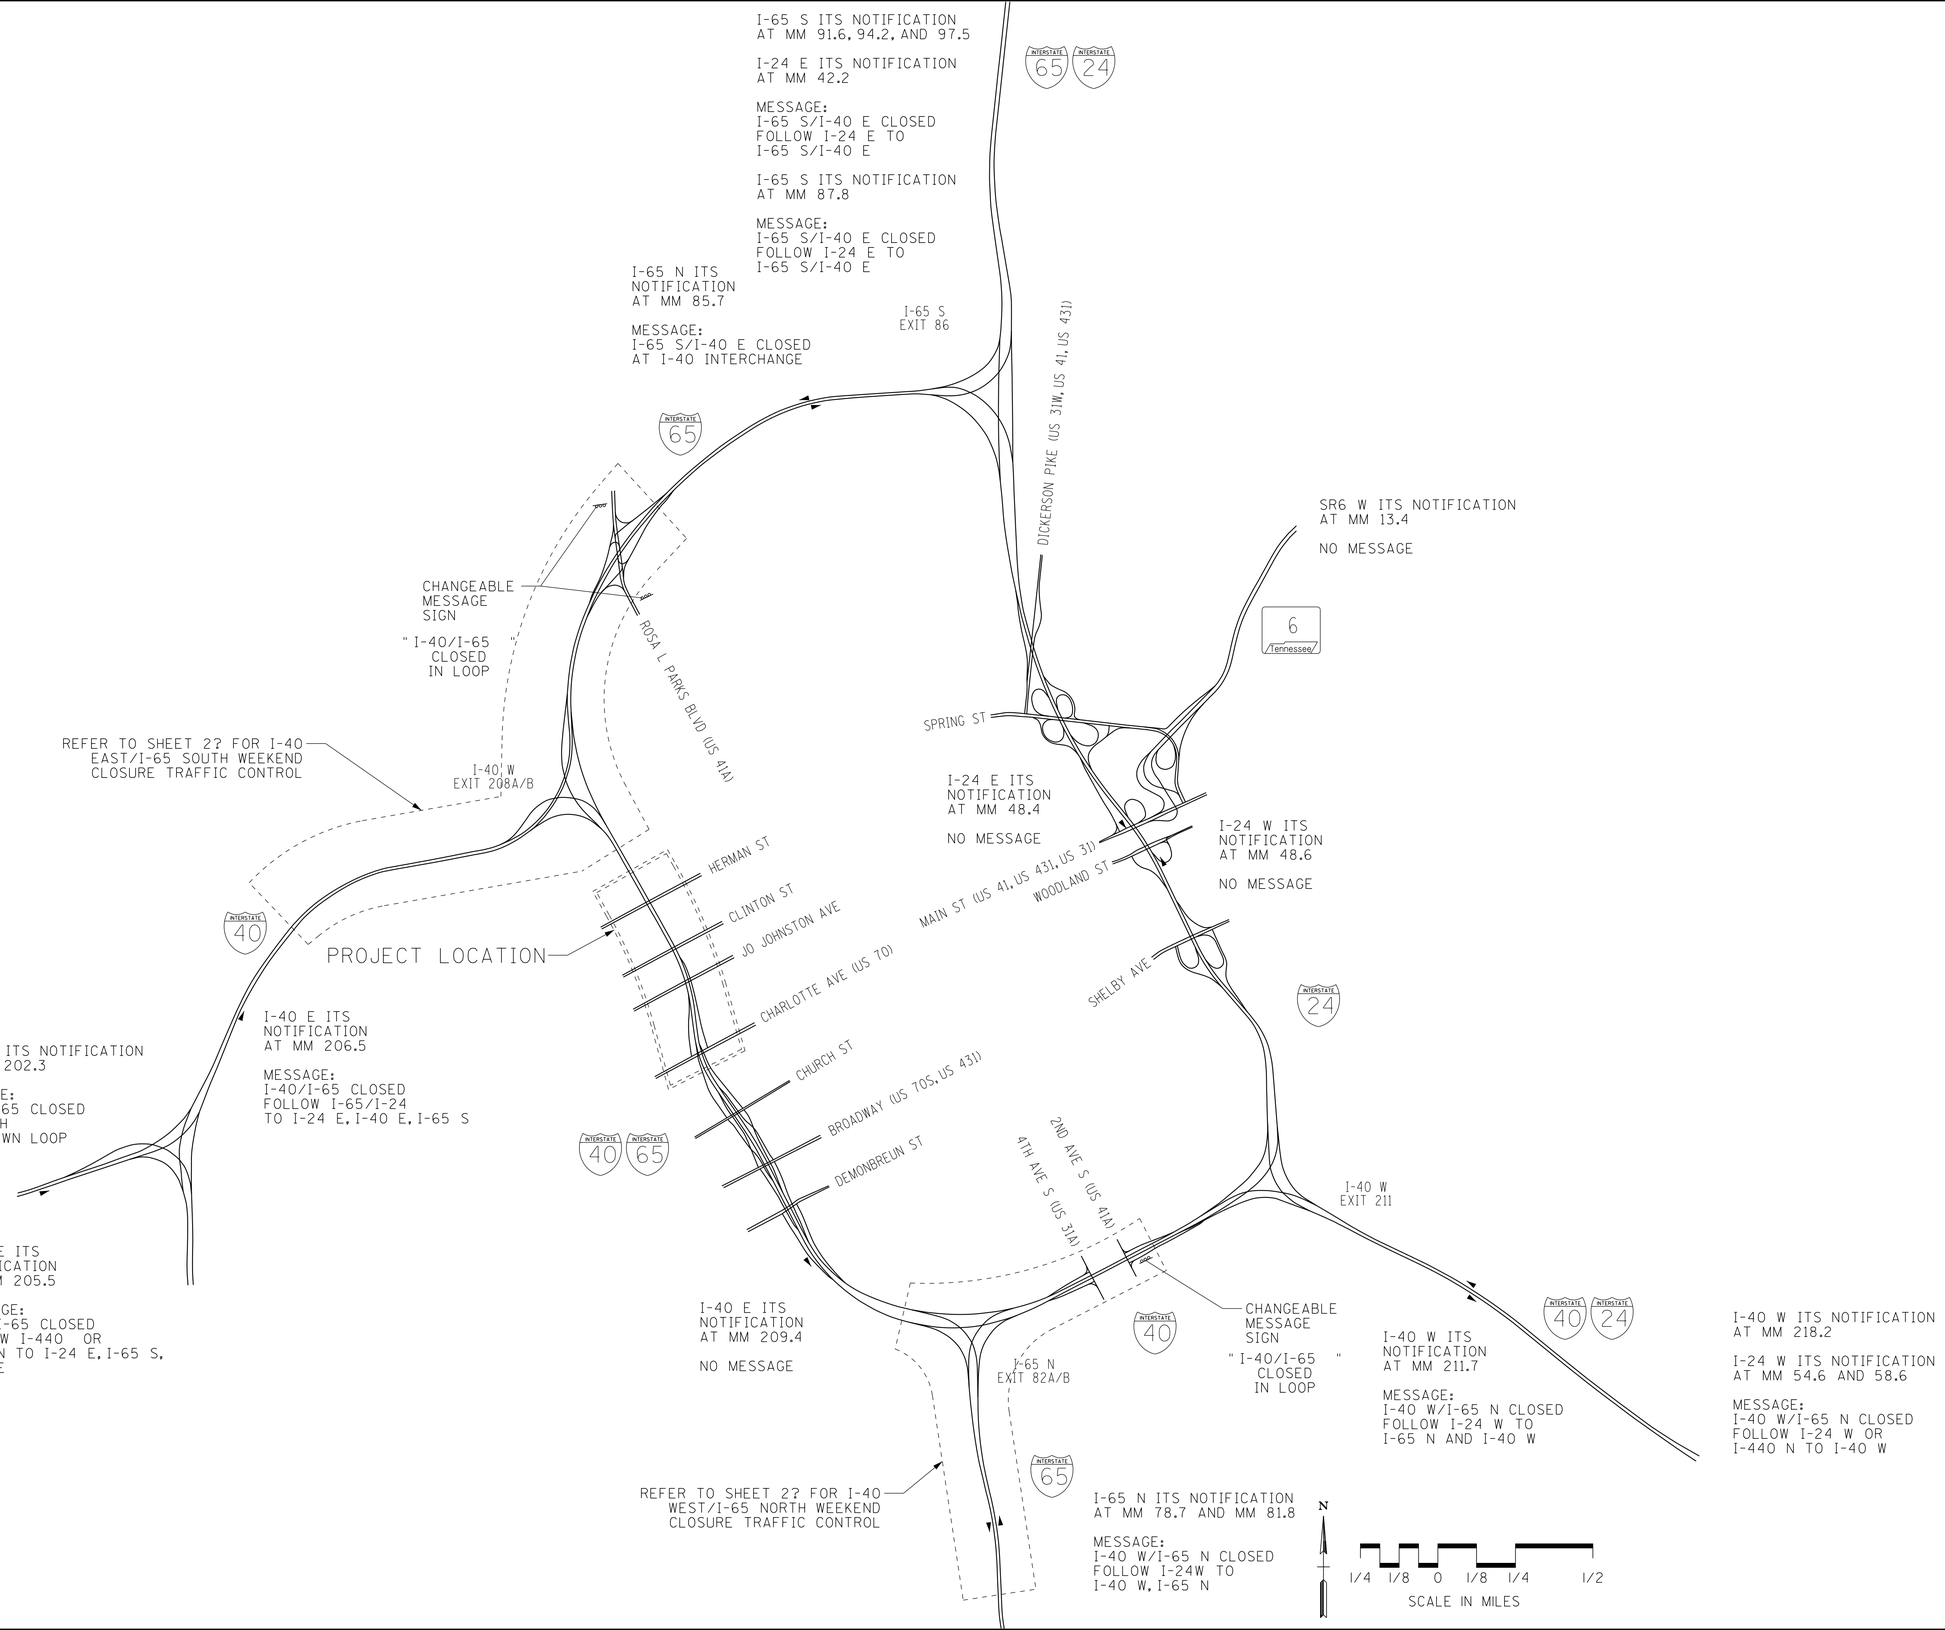

SEALED BY

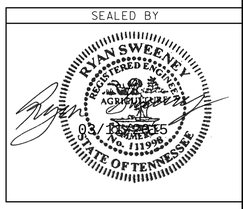

STATE OF TENNESSEE
DEPARTMENT OF TRANSPORTATION

TRAFFIC CONTROL
DOWNTOWN
LOOP

3/11/2015 3:01:47 PM
D:\2807115\t\038F.sht