CONST. NO. 19005-3161-44

PROJECT NO.	YEAR	SHEET NO.
BH-I-40-4(86)	2015	

REVISIONS

NO.	DATE	BY	BRIEF DESCRIPTION
1	2/12/15	GS&P	ADDED REBAR TO DETAILS

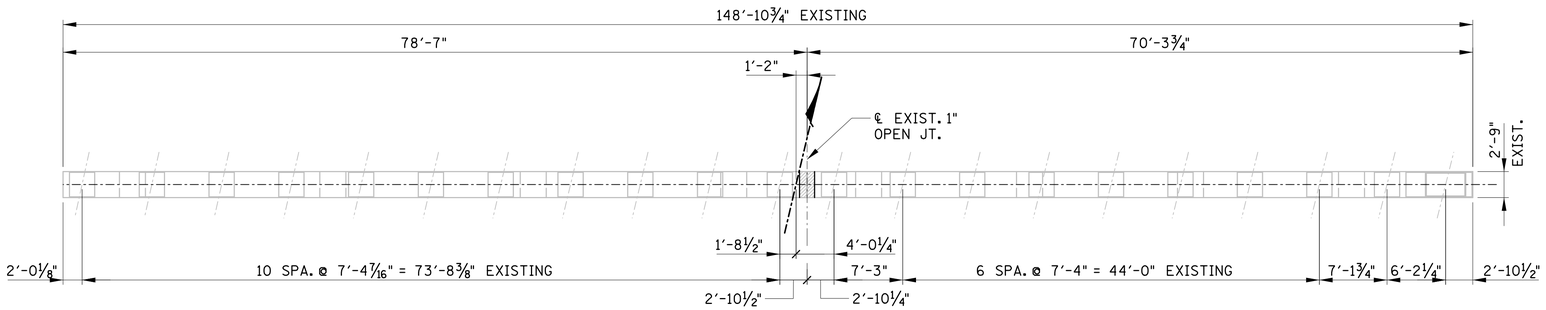

EXISTING PLAN

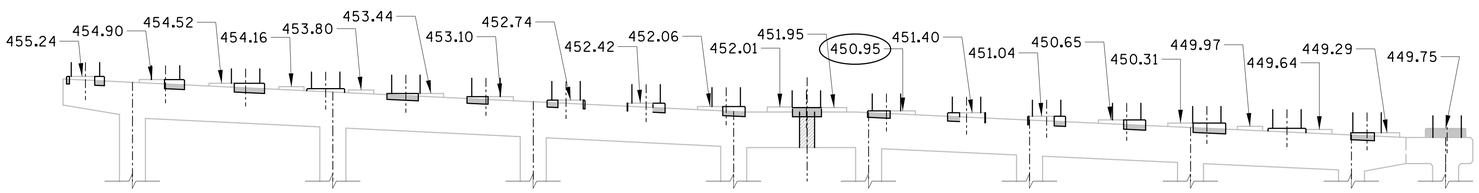

ELEVATION

(LOOKING FORWARD ON SURVEY)

NOTE: DIMENSIONS AND ELEVATIONS ARE TAKEN FROM EXISTING PLANS AND SURVEY DATA OBTAINED BY WILSON & ASSOCIATES. CONTRACTOR SHALL FIELD VERIFY ALL INFORMATION PRIOR TO FABRICATION AND DEMOLITION. SEE EXIASTING PLANS FOR TYPICAL DIMENSIONS.

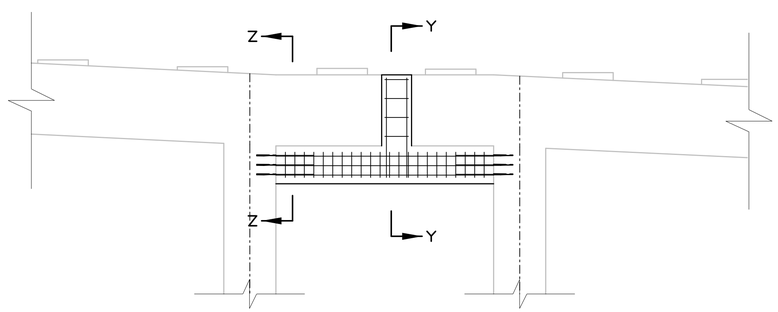

PARTIAL ELEVATION

(LOOKING FORWARD ON SURVEY)

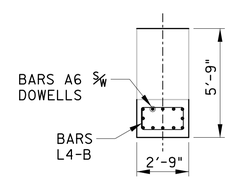

SECTION Z-Z

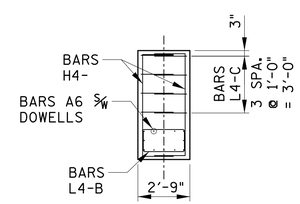

SECTION Y-Y

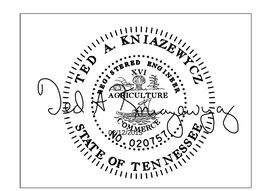

BRIDGE NO. 4

STATE OF TENNESSEE
DEPARTMENT OF TRANSPORTATION

EXISTING BENT NO. 1

I-40
OVER
JO JOHNSTON AVE.
BR. NO. 19-I0040-16.88
DAVIDSON COUNTY
2015

BR-119-165

DESIGNED BY GRESHAM SMITH & PARTNERS DATE 2/09/2015
DRAWN BY R. PALMER DATE 1/2015
SUPERVISED BY T. KNIAZEWYCZ DATE 1/2015
CHECKED BY T. KNIAZEWYCZ DATE 2/2015

GS&P GRESHAM SMITH AND PARTNERS

knlazet
Q:\2807115\b\Bridge C Jo Johnston\bridge 1\8071b15cbib1.sht
2/13/2015
PRF