TYPE	YEAR	PROJECT NO.	SHEET NO.
CONST.	2015	BH-I-40-4(86)	42C

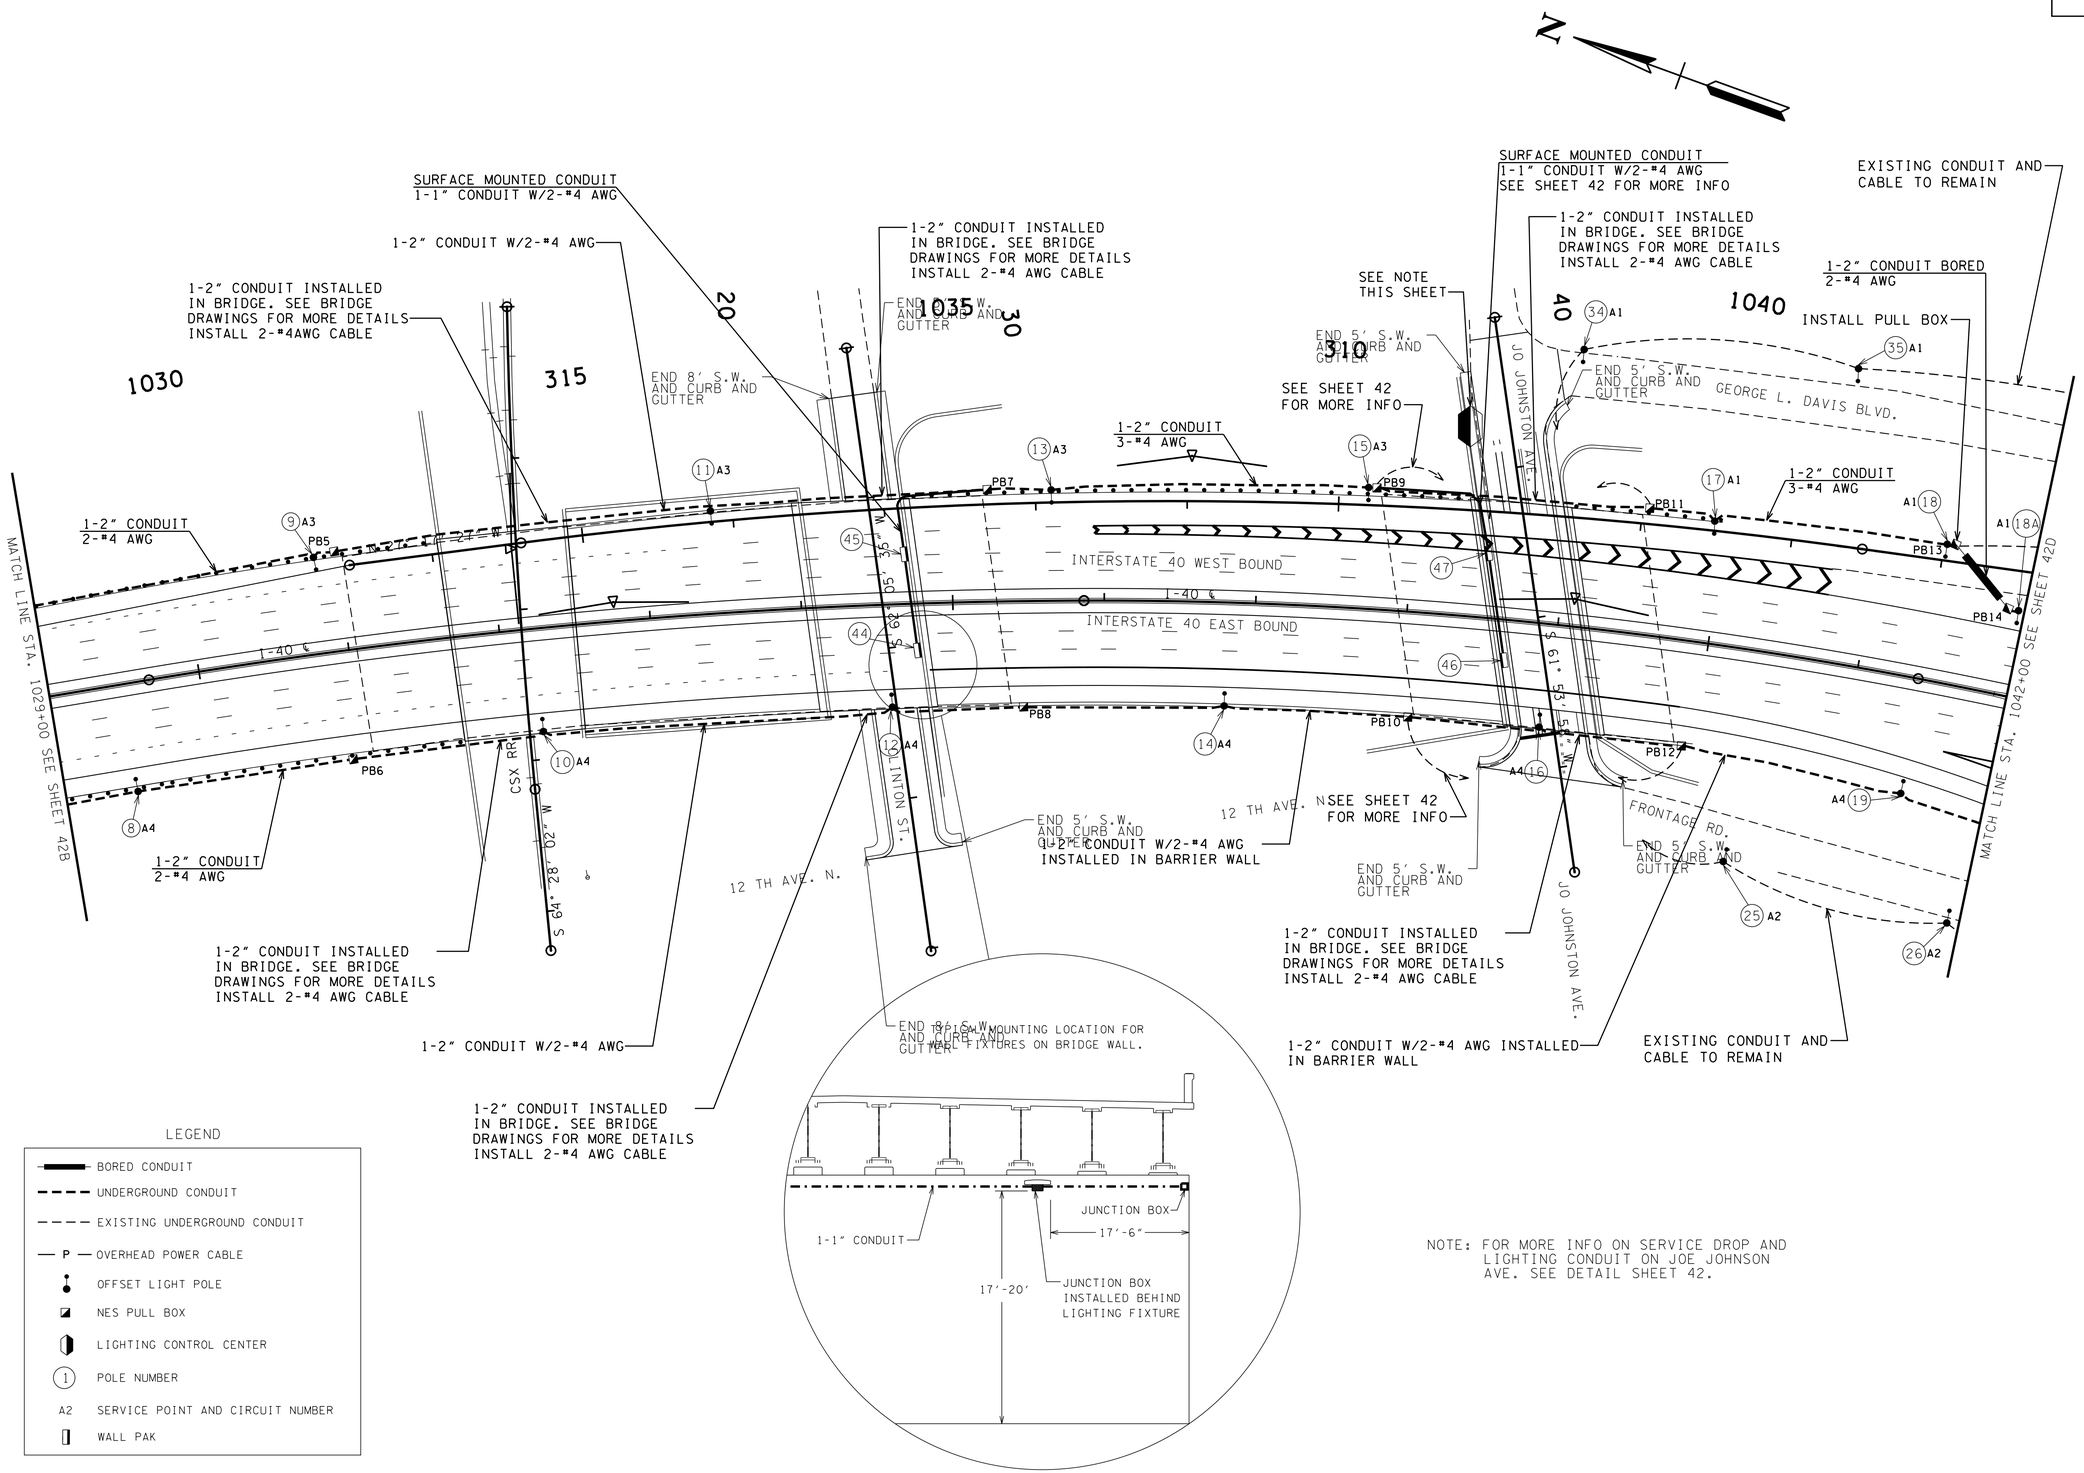

NOTE: FOR MORE INFO ON SERVICE DROP AND LIGHTING CONDUIT ON JOE JOHNSON AVE. SEE DETAIL SHEET 42.

LEGEND

- BORED CONDUIT
- UNDERGROUND CONDUIT
- EXISTING UNDERGROUND CONDUIT
- P — OVERHEAD POWER CABLE
- OFFSET LIGHT POLE
- NES PULL BOX
- LIGHTING CONTROL CENTER
- (1) POLE NUMBER
- A2 SERVICE POINT AND CIRCUIT NUMBER
- WALL PAK

SEALED BY

MARK H. WASHING
REGISTERED ENGINEER
NO. 107908
STATE OF TENNESSEE
02/13/2015

COORDINATES ARE NAD/83(1995), ARE DATUM ADJUSTED BY THE FACTOR OF 1.000 AND TIED TO THE TGRN. ALL ELEVATIONS ARE REFERENCED TO THE NAVD 1988.

STATE OF TENNESSEE
DEPARTMENT OF TRANSPORTATION

LIGHTING LAYOUT

STA.1029+00 TO STA.1042+00

SCALE: 1"=50' HORIZ.

2/10/2015 10:32:59 PM
Q:\2807115\t\Lighting\L03.sht