CONST. NO.	19005-3161-44	
PROJECT NO.	YEAR	SHEET NO.
BH-I-40-4(86)	2015	

REVISIONS

NO.	DATE	BY	BRIEF DESCRIPTION

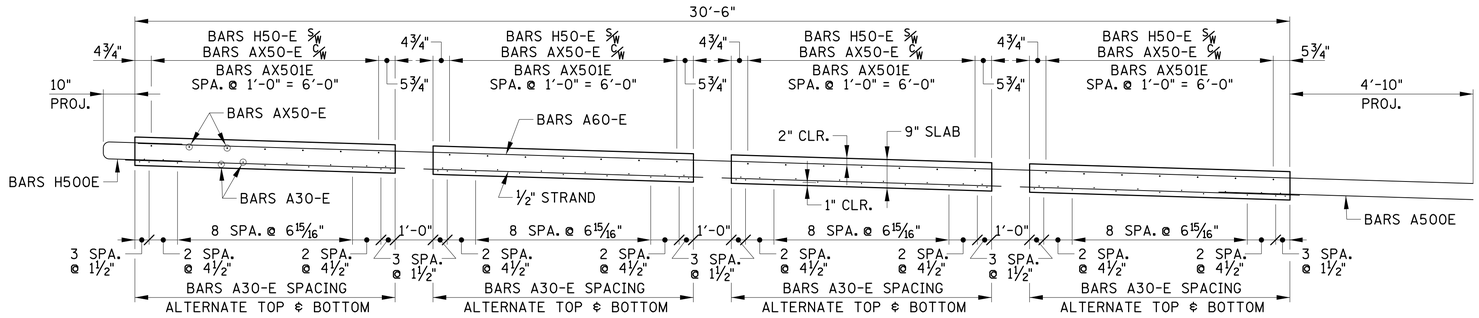

PANEL SECTION

(ONE (1) PANEL REQUIRED)

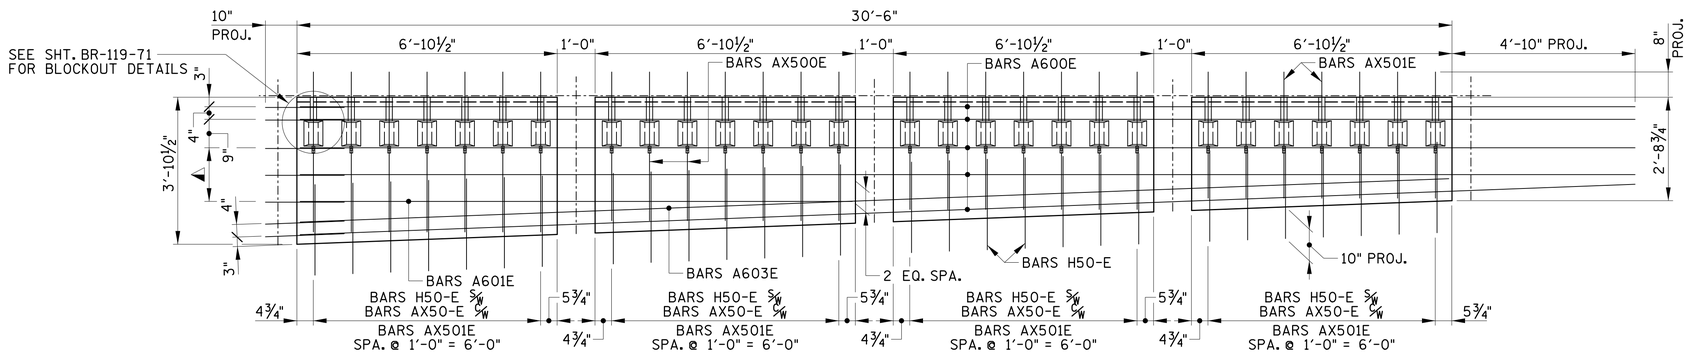

◭ DENOTES: BARS H500E ⅝" BARS A600E SPA. @ 8½" = 1'-5". PLACE BARS H500 ON RIGHT SIDE OF A600 BARS (1'-3" EMBED., 10" PROJECT.)

PANEL (TOP MAT)

◑ DENOTES: BARS A500E PACED WITH PRESTRESSING (2'-8" EMBED., 4'-10" PROJECT)

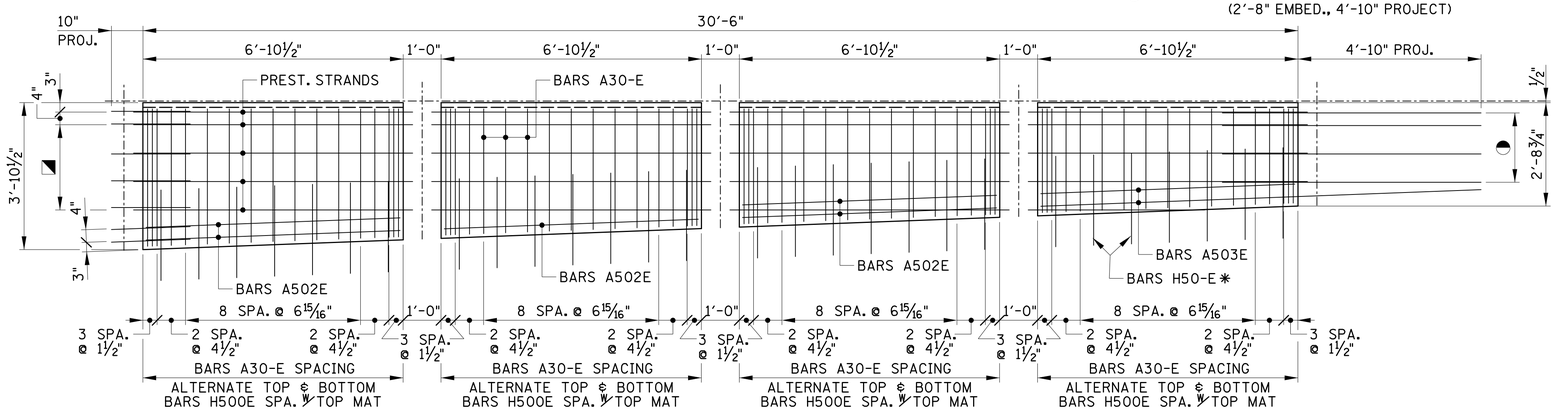

◪ DENOTES: ½" ø PRESTRESSING STRANDS, 9" = 3'-9" BARS H500E SPACING WITH TOP MAT (1'-3" EMBED., 10" PROJECT.)

PANEL (BOTTOM MAT)

✱ DENOTES: BARS H50-E SPACING WITH TOP MAT (EMBED.VARIES, 10" PROJECT.)

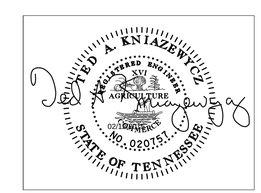

BRIDGE NO. 2

STATE OF TENNESSEE
DEPARTMENT OF TRANSPORTATION

PANEL A-4 DETAILS

I-40
OVER
CSX RAILROAD
BR. NO. 19-I0040-16.75
DAVIDSON COUNTY
2015

DESIGNED BY	GRESHAM SMITH & PARTNERS	DATE	2/09/2015
DRAWN BY	R. PALMER	DATE	1/2015
SUPERVISED BY	T. KNIAZEWYCZ	DATE	1/2015
CHECKED BY	T. KNIAZEWYCZ	DATE	2/2015

GRESHAM SMITH AND PARTNERS

knizzet
Q:\2807115\b\Bridge B Clinton\bridge 1\8071b15b1s7.sht
2/12/2015
PRF