TYPE	YEAR	PROJECT NO.	SHEET NO.
CONST.	2015	BH-I-40-4(86)	11

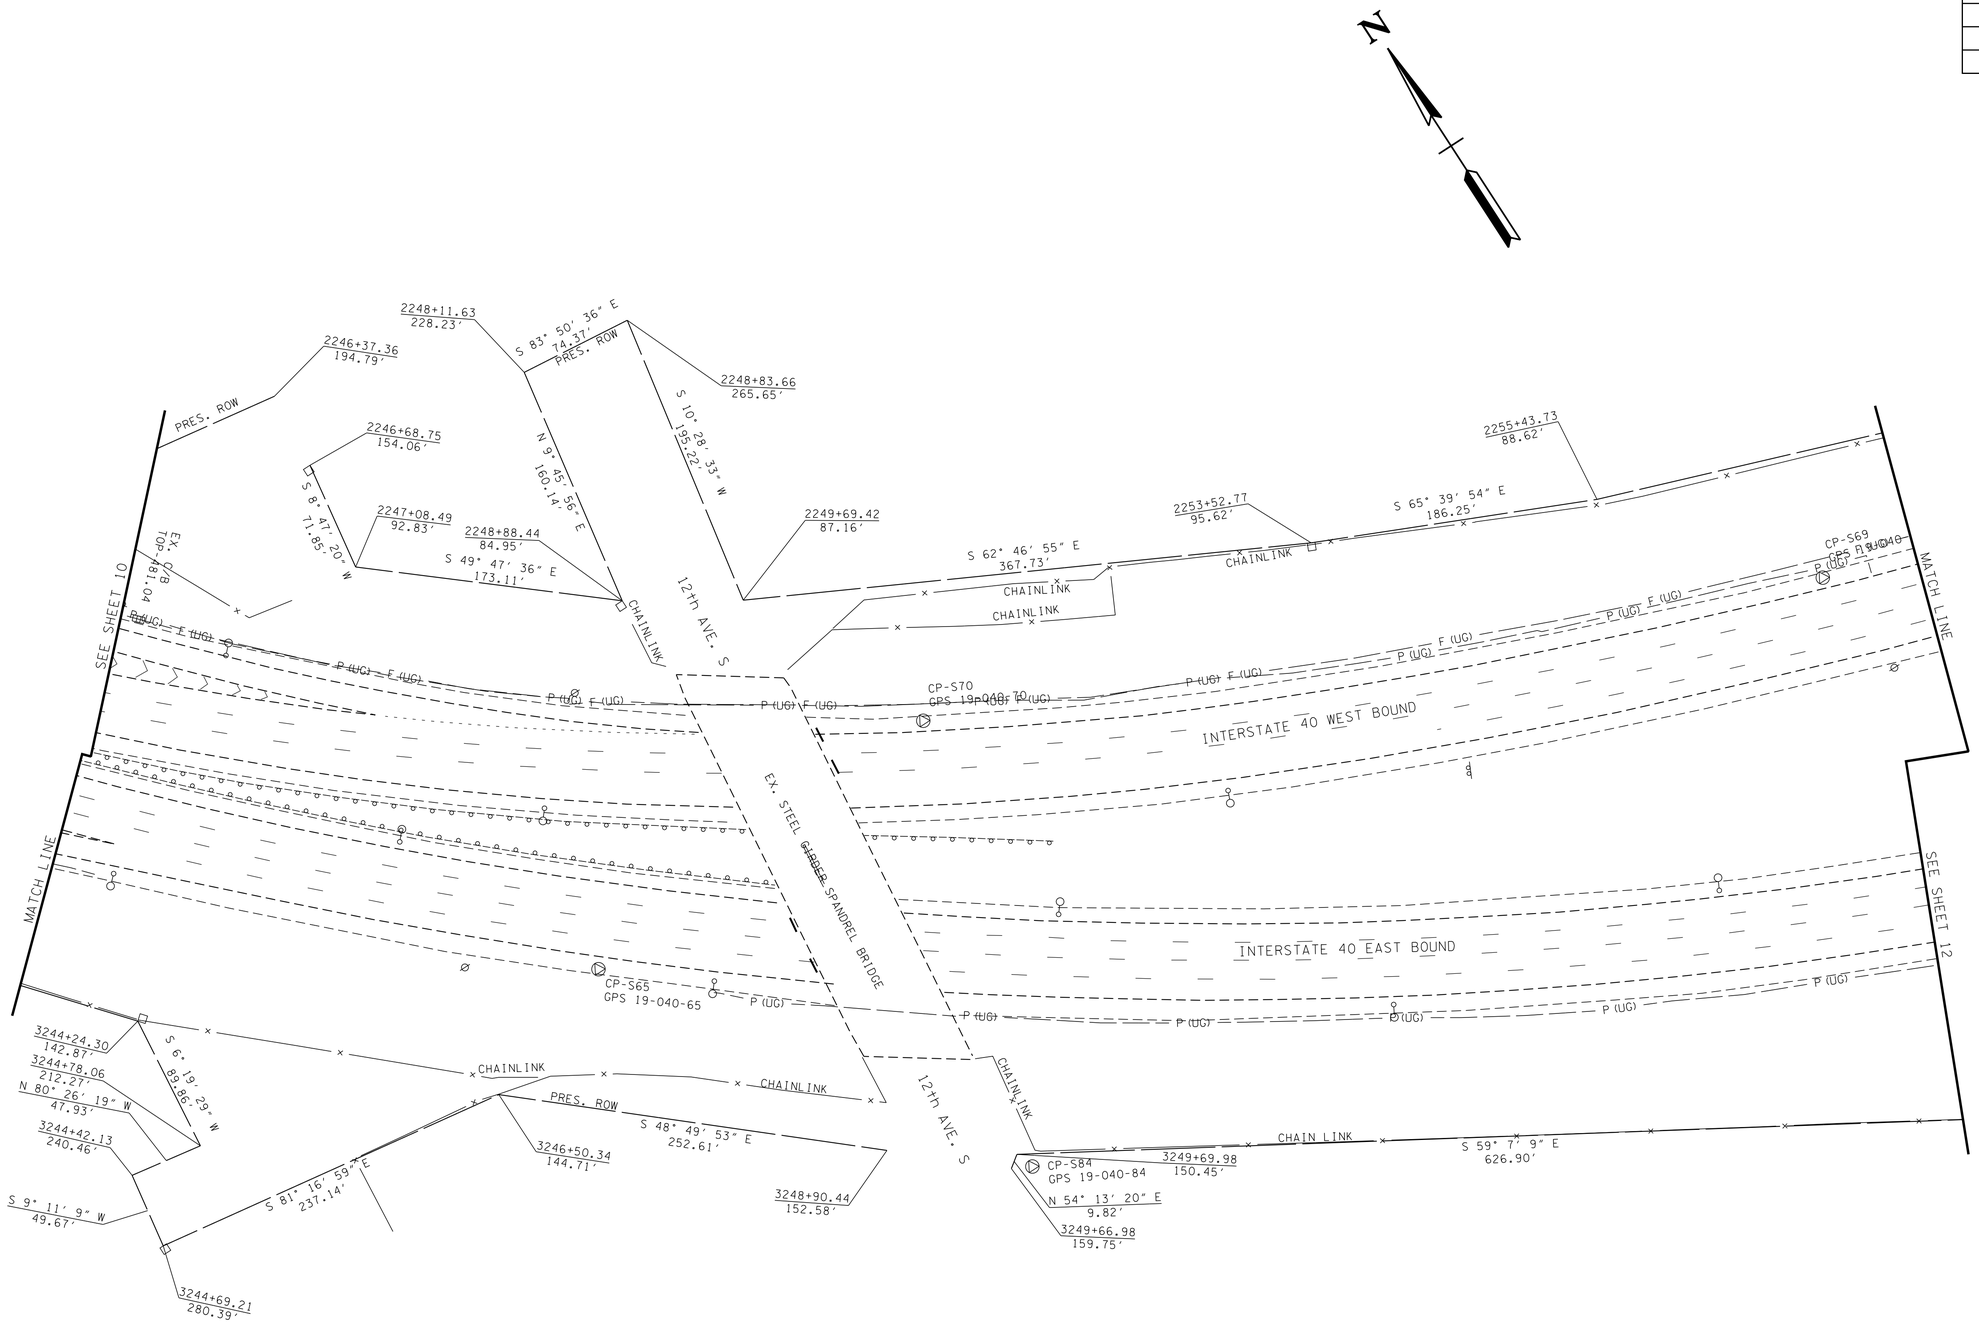

FOR REFERENCE ONLY

SEALED BY

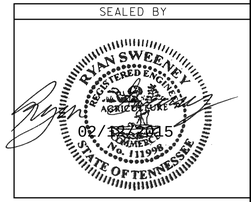

COORDINATES ARE NAD/B3(1995), ARE DATUM ADJUSTED BY THE FACTOR OF 1.00006 AND TIED TO THE TGRN. ALL ELEVATIONS ARE REFERENCED TO THE NAVD 1988.

STATE OF TENNESSEE
DEPARTMENT OF TRANSPORTATION

PRESENT LAYOUT

SCALE: 1"=50'

2/12/2015 4:43:25 PM
Q:\2807115\t\011.sht