CONST. NO.	19005-3161-44	
PROJECT NO.	YEAR	SHEET NO.
BH-I-40-4(86)	2015	

REVISIONS

NO.	DATE	BY	BRIEF DESCRIPTION

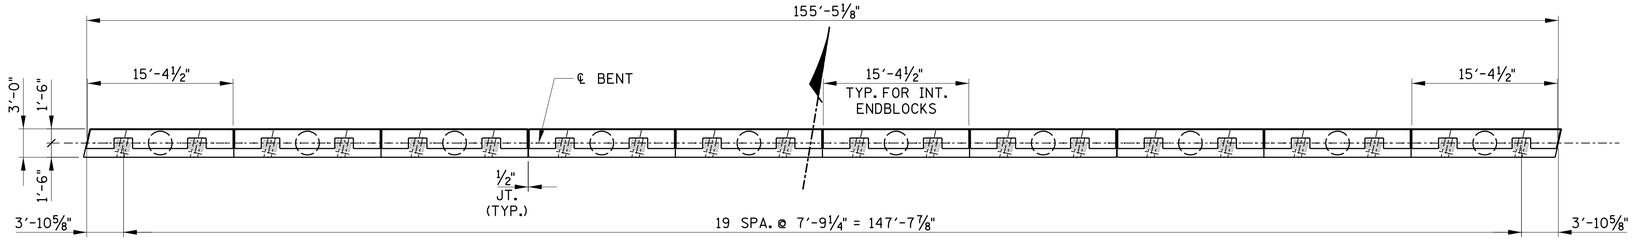

PLAN

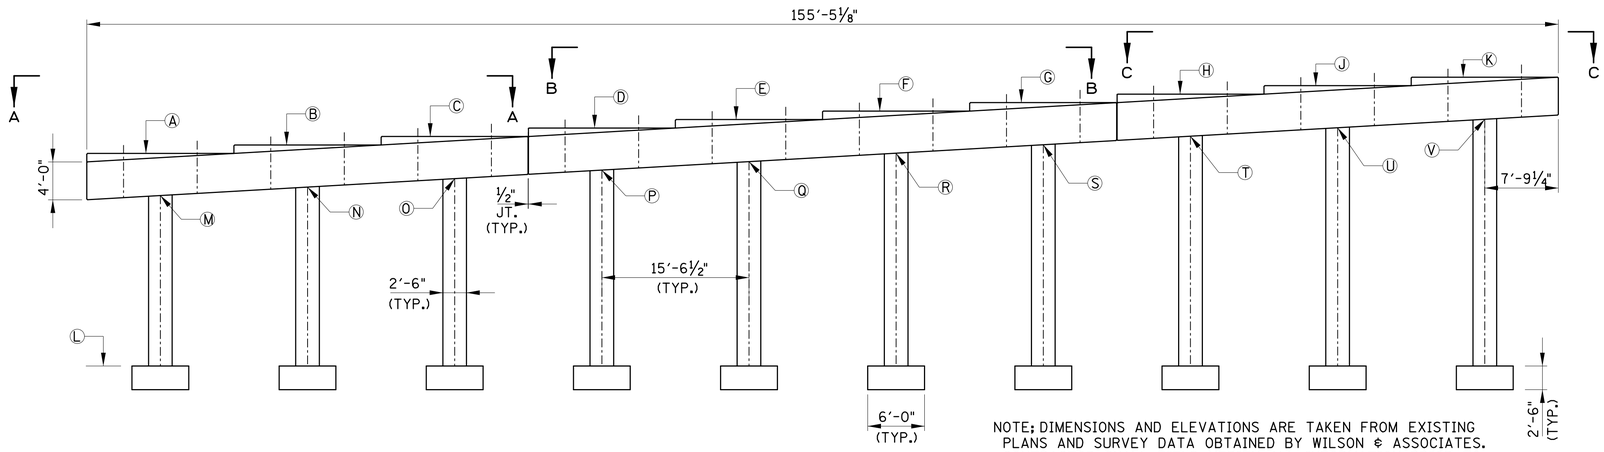

ELEVATION

NOTE; DIMENSIONS AND ELEVATIONS ARE TAKEN FROM EXISTING PLANS AND SURVEY DATA OBTAINED BY WILSON & ASSOCIATES. CONTRACTOR SHALL FIELD VERIFY ALL INFORMATION PRIOR TO FABRICATION AND DEMOLITION. SEE EXIASTING PLANS FOR TYPICAL DIMENSIONS.

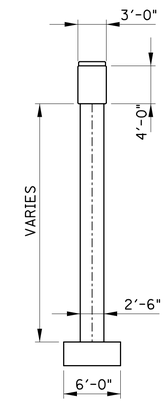

END VIEW

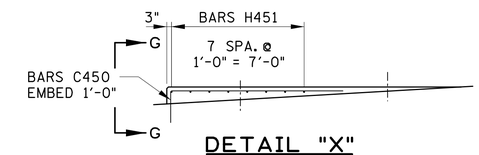

DETAIL "X"

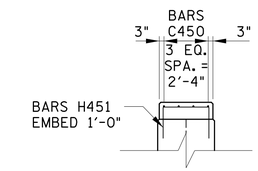

SECTION G-G

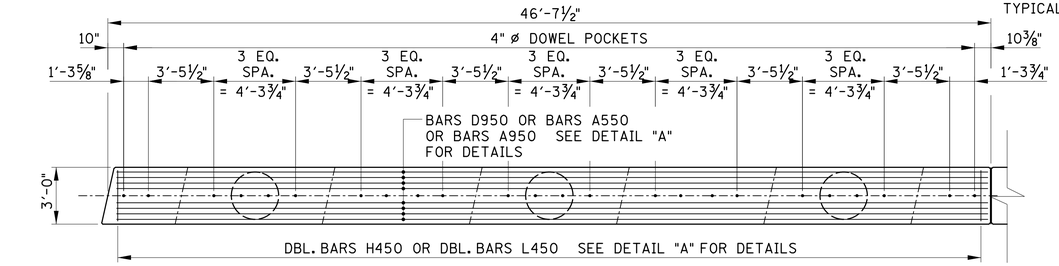

SECTION A-A

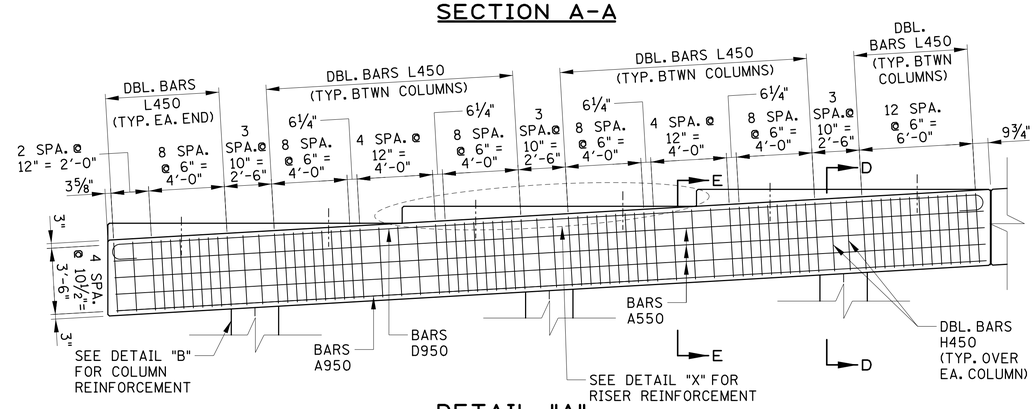

DETAIL "A"

(SHOWING CAP REINFORCING)

TABLE OF ELEVATIONS		
	ABUT. NO. 1 ELEV.	ABUT. NO. 2 ELEV.
A	444.52	446.35
B	445.38	447.19
C	446.23	448.01
D	447.09	448.85
E	447.94	449.67
F	448.78	450.50
G	449.64	451.33
H	450.48	452.16
J	451.33	452.98
K	452.17	453.81
L	432.50	432.50
M	440.07	441.90
N	440.93	440.93
O	441.78	441.78
P	442.64	442.64
Q	443.49	443.49
R	444.33	444.33
S	445.19	445.19
T	446.03	446.03
U	446.88	446.88
V	447.72	447.72

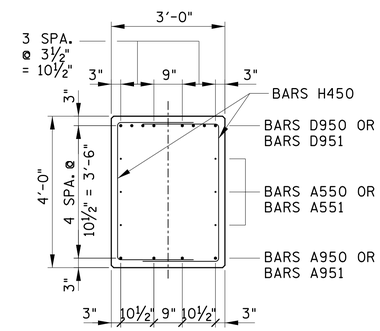

SECTION D-D

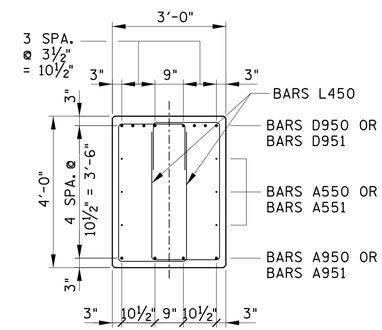

SECTION E-E

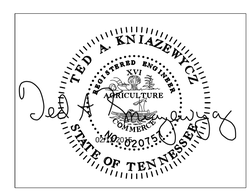

BRIDGE NO. 5

STATE OF TENNESSEE
DEPARTMENT OF TRANSPORTATION

ABUTMENT NOS. 1 & 2
DETAILS
I-40
OVER
CHARLOTTE AVE.
BR. NO. 19-I0040-17.09
DAVIDSON COUNTY
2015

BR-119-194

DESIGNED BY GRESHAM SMITH & PARTNERS DATE 2/09/2015
DRAWN BY G.YOUNG DATE 1/2015
SUPERVISED BY T. KNIAZEWYCZ DATE 1/2015
CHECKED BY T. KNIAZEWYCZ DATE 2/2015

GRESHAM SMITH AND PARTNERS

kniazet
Q:\2807115\b\Bridge D Charlotte\Bridge 1\807lb15dbld1.sht
2/12/2015
PRF