CONST. NO.	19005-3161-44	
PROJECT NO.	YEAR	SHEET NO.
BH-I-40-4(86)	2015	

REVISIONS

NO.	DATE	BY	BRIEF DESCRIPTION

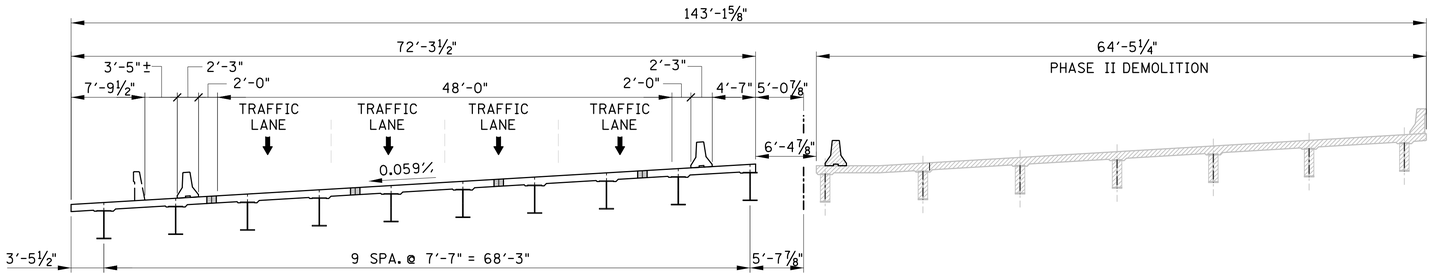

PHASE II DEMOLITION

(LOOKING FORWARD ON SURVEY)

*NOTE: TYPICAL SECTION IS ALONG PERPENDICULAR LINE TO TANGENT OF ℄ SURVEY AT STA. 1049+67.81
SEE TRAFFIC CONTROL PLANS FOR LANE AND SHOULDER WIDTH REQUIREMENTS.

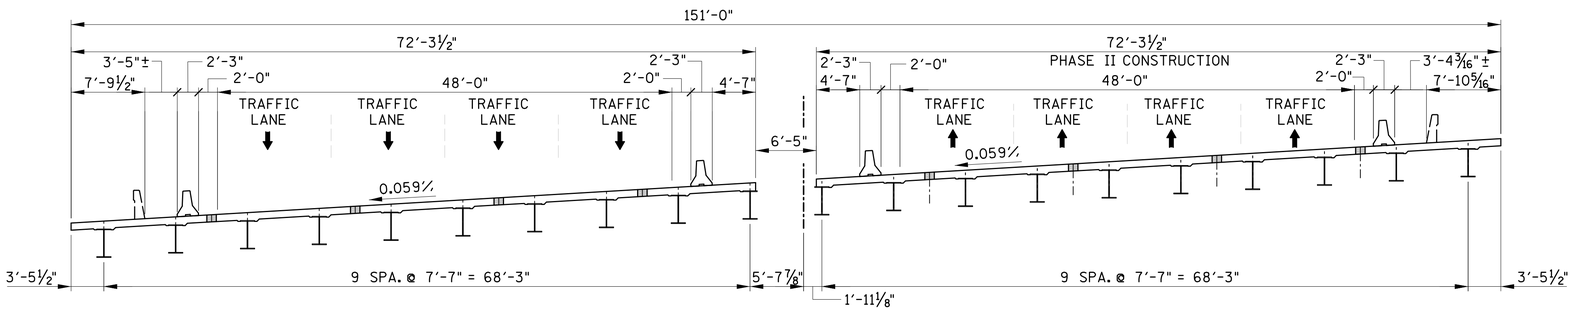

PHASE II CONSTRUCTION

(LOOKING FORWARD ON SURVEY)

*NOTE: TYPICAL SECTION IS ALONG PERPENDICULAR LINE TO TANGENT OF ℄ SURVEY AT STA. 1049+67.81
SEE TRAFFIC CONTROL PLANS FOR LANE AND SHOULDER WIDTH REQUIREMENTS.

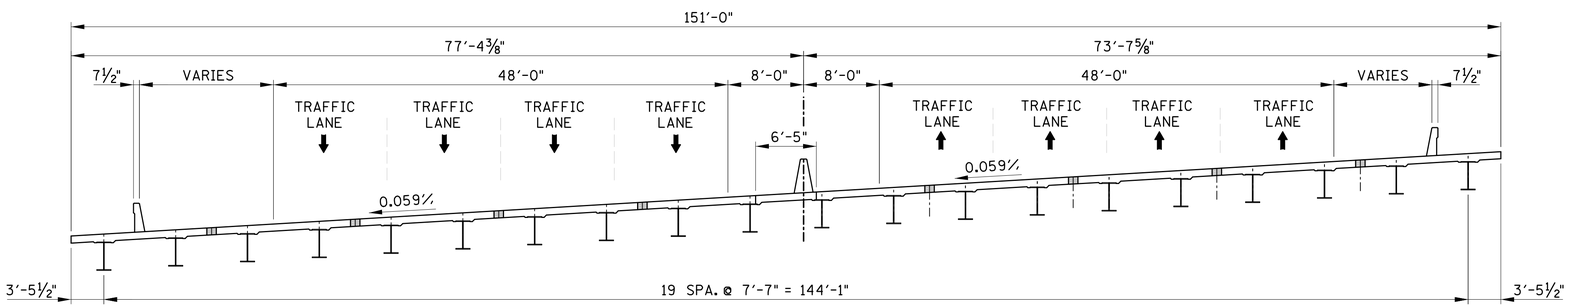

PHASE III CONSTRUCTION AND FINAL TYPICAL

(LOOKING FORWARD ON SURVEY)

NOTE: PHASE 3 CONSTRUCTION INCLUDES MEDIAN BARRIER, SLAB UNDER MEDIAN BARRIER AND OUTSIDE BARRIER RAILS AND WOULD BE CONSTRUCTED WHILE PORTABLE BARRIER RAIL IS STILL IN PLACE FROM PHASE II CONSTRUCTION.

*NOTE: TYPICAL SECTION IS ALONG PERPENDICULAR LINE TO TANGENT OF ℄ SURVEY AT STA. 1049+67.81
SEE TRAFFIC CONTROL PLANS FOR LANE AND SHOULDER WIDTH REQUIREMENTS.

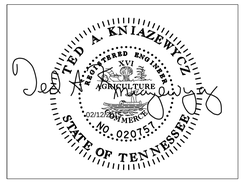

BRIDGE NO. 5

STATE OF TENNESSEE
DEPARTMENT OF TRANSPORTATION

CONSTRUCTION SEQUENCE
SHEET 2 OF 2
I-40
OVER
CHARLOTTE AVE.
BR. NO. 19-I0040-17.09
DAVIDSON COUNTY
2015

BR-119-181

DESIGNED BY GRESHAM SMITH & PARTNERS DATE 2/09/2015
DRAWN BY G.YOUNG DATE 1/2015
SUPERVISED BY T. KNIAZEWYCZ DATE 1/2015
CHECKED BY T. KNIAZEWYCZ DATE 2/2015

GRESHAM SMITH AND PARTNERS

knlaze+
Q:\2807115\b\Bridge D Charlotte\Bridge 1\807115dblc2.sht
2/12/2015
PRF