CONST. NO. 19005-3161-44

PROJECT NO.	YEAR	SHEET NO.
BH-I-40-4(86)	2015	

REVISIONS

NO.	DATE	BY	BRIEF DESCRIPTION
1	2/27/15	GSP	UPDATED VIEW TITLE

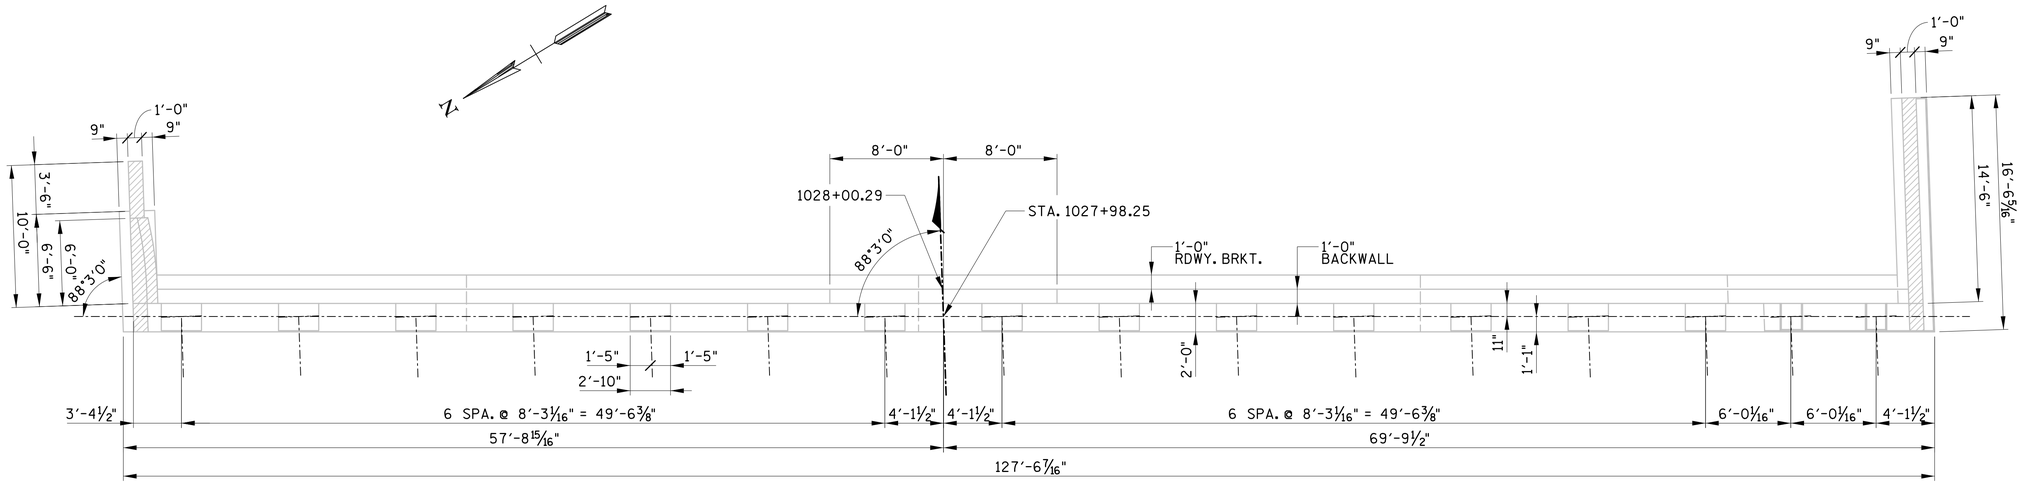

EXISTING PLAN

(LOOKING FORWARD ON SURVEY)

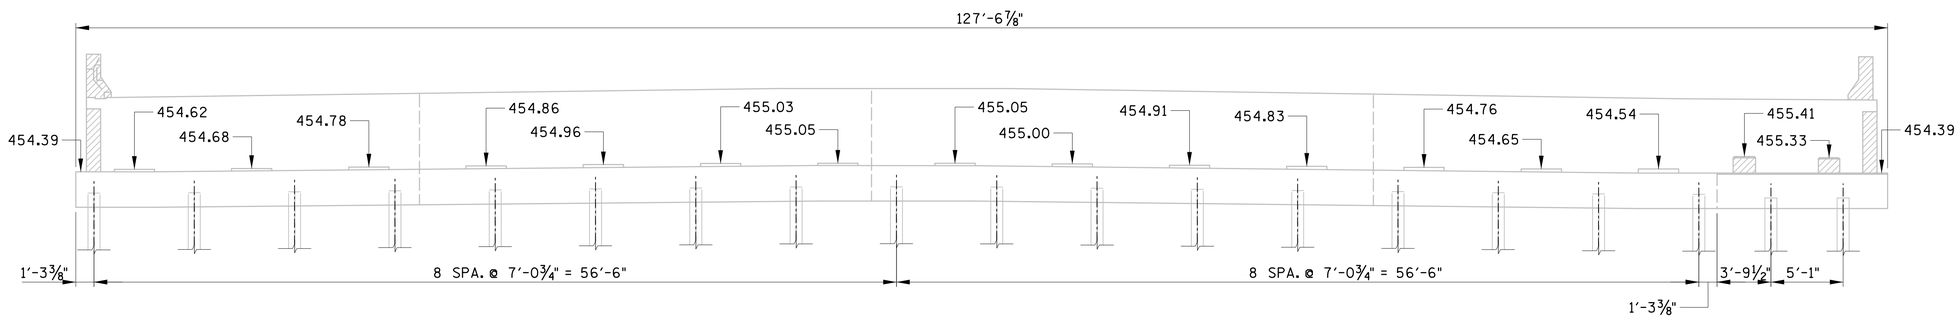

DENOTES; AREAS TO BE REMOVED (INCLUDES SELECT RISER BLOCKS, EXISTING BRIDGE RAILS, APRON WALLS, ANCHOR BOLTS AND OTHER AREAS IN CONFLICT WITH PROPOSED WORK ITEMS)

ELEVATION

(LOOKING FORWARD ON SURVEY)

NOTE: EXISTING ELEVATIONS ARE TO THE TOP OF EXISTING RISER BLOCKS.

NOTE; DIMENSIONS AND ELEVATIONS ARE TAKEN FROM EXISTING PLANS AND SURVEY DATA OBTAINED BY WILSON & ASSOCIATES. CONTRACTOR SHALL FIELD VERIFY ALL INFORMATION PRIOR TO FABRICATION AND DEMOLITION. SEE EXISTING PLANS FOR TYPICAL DIMENSIONS.

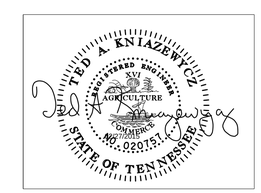

BRIDGE NO. 1

STATE OF TENNESSEE
DEPARTMENT OF TRANSPORTATION

ABUTMENT NO. 2
EXISTING ELEVATIONS
I-40 OVER
HERMAN STREET
AND NWRR
BR. NO. 19-I0040-16.62
DAVIDSON COUNTY
2015

BR-119-34

DESIGNED BY GRESHAM SMITH & PARTNERS DATE 2/09/2015
DRAWN BY G.YOUNG DATE 1/2015
SUPERVISED BY T. KNIAZEWYCZ DATE 1/2015
CHECKED BY T. KNIAZEWYCZ DATE 2/2015

GRESHAM SMITH AND PARTNERS

knlazet
Q:\2807115\b\Bridge A Herman\Bridge 1\807lb15ab1a2.sht
3/7/2015
PRF