CONST. NO. 19005-3161-44

PROJECT NO.	YEAR	SHEET NO.
BH-I-40-4(86)	2015	

REVISIONS

NO.	DATE	BY	BRIEF DESCRIPTION
1	2/12/15	GS&P	ADDED REBAR TO DETAILS

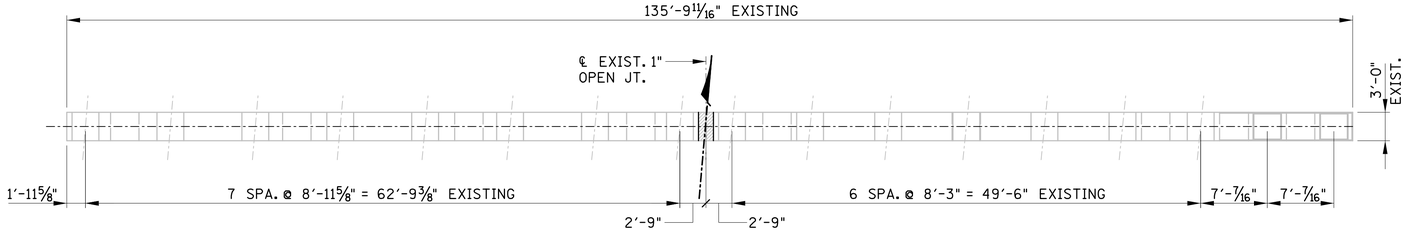

EXISTING PLAN

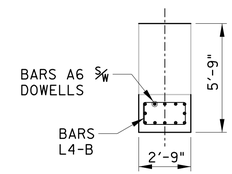

SECTION Z-Z

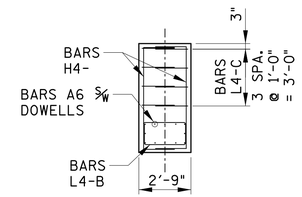

SECTION Y-Y

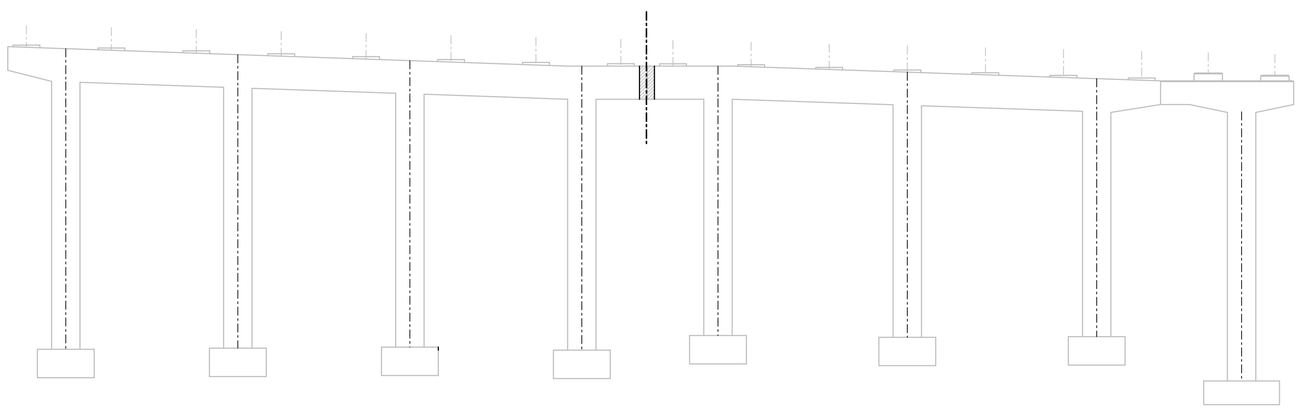

ELEVATION

(LOOKING FORWARD ON SURVEY)

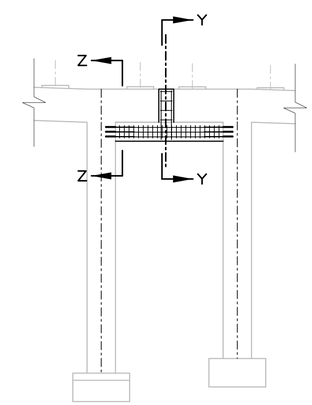

PARTIAL-ELEVATION

(LOOKING FORWARD ON SURVEY)

BRIDGE NO. 3

STATE OF TENNESSEE
DEPARTMENT OF TRANSPORTATION

PIERS NO. 4 TO
BECOME ABUTMENT NO. 1
I-40
OVER
CLINTON STREET
BR. NO. 19-I0040-16.75
DAVIDSON COUNTY
2015

DESIGNED BY	GRESHAM SMITH & PARTNERS	DATE	2/09/2015
DRAWN BY	R. PALMER	DATE	1/2015
SUPERVISED BY	T. KNIAZEWYCZ	DATE	1/2015
CHECKED BY	T. KNIAZEWYCZ	DATE	2/2015

GRESHAM SMITH AND PARTNERS

BR-119-116

knlazet
Q:\2807115\b\Bridge B Clinton\bridge 2\8071b15b2b4.sht
2/13/2015
PRF