TYPE	YEAR	PROJECT NO.	SHEET NO.
R.O.W.		BH-I-40-4(86)	U1-9

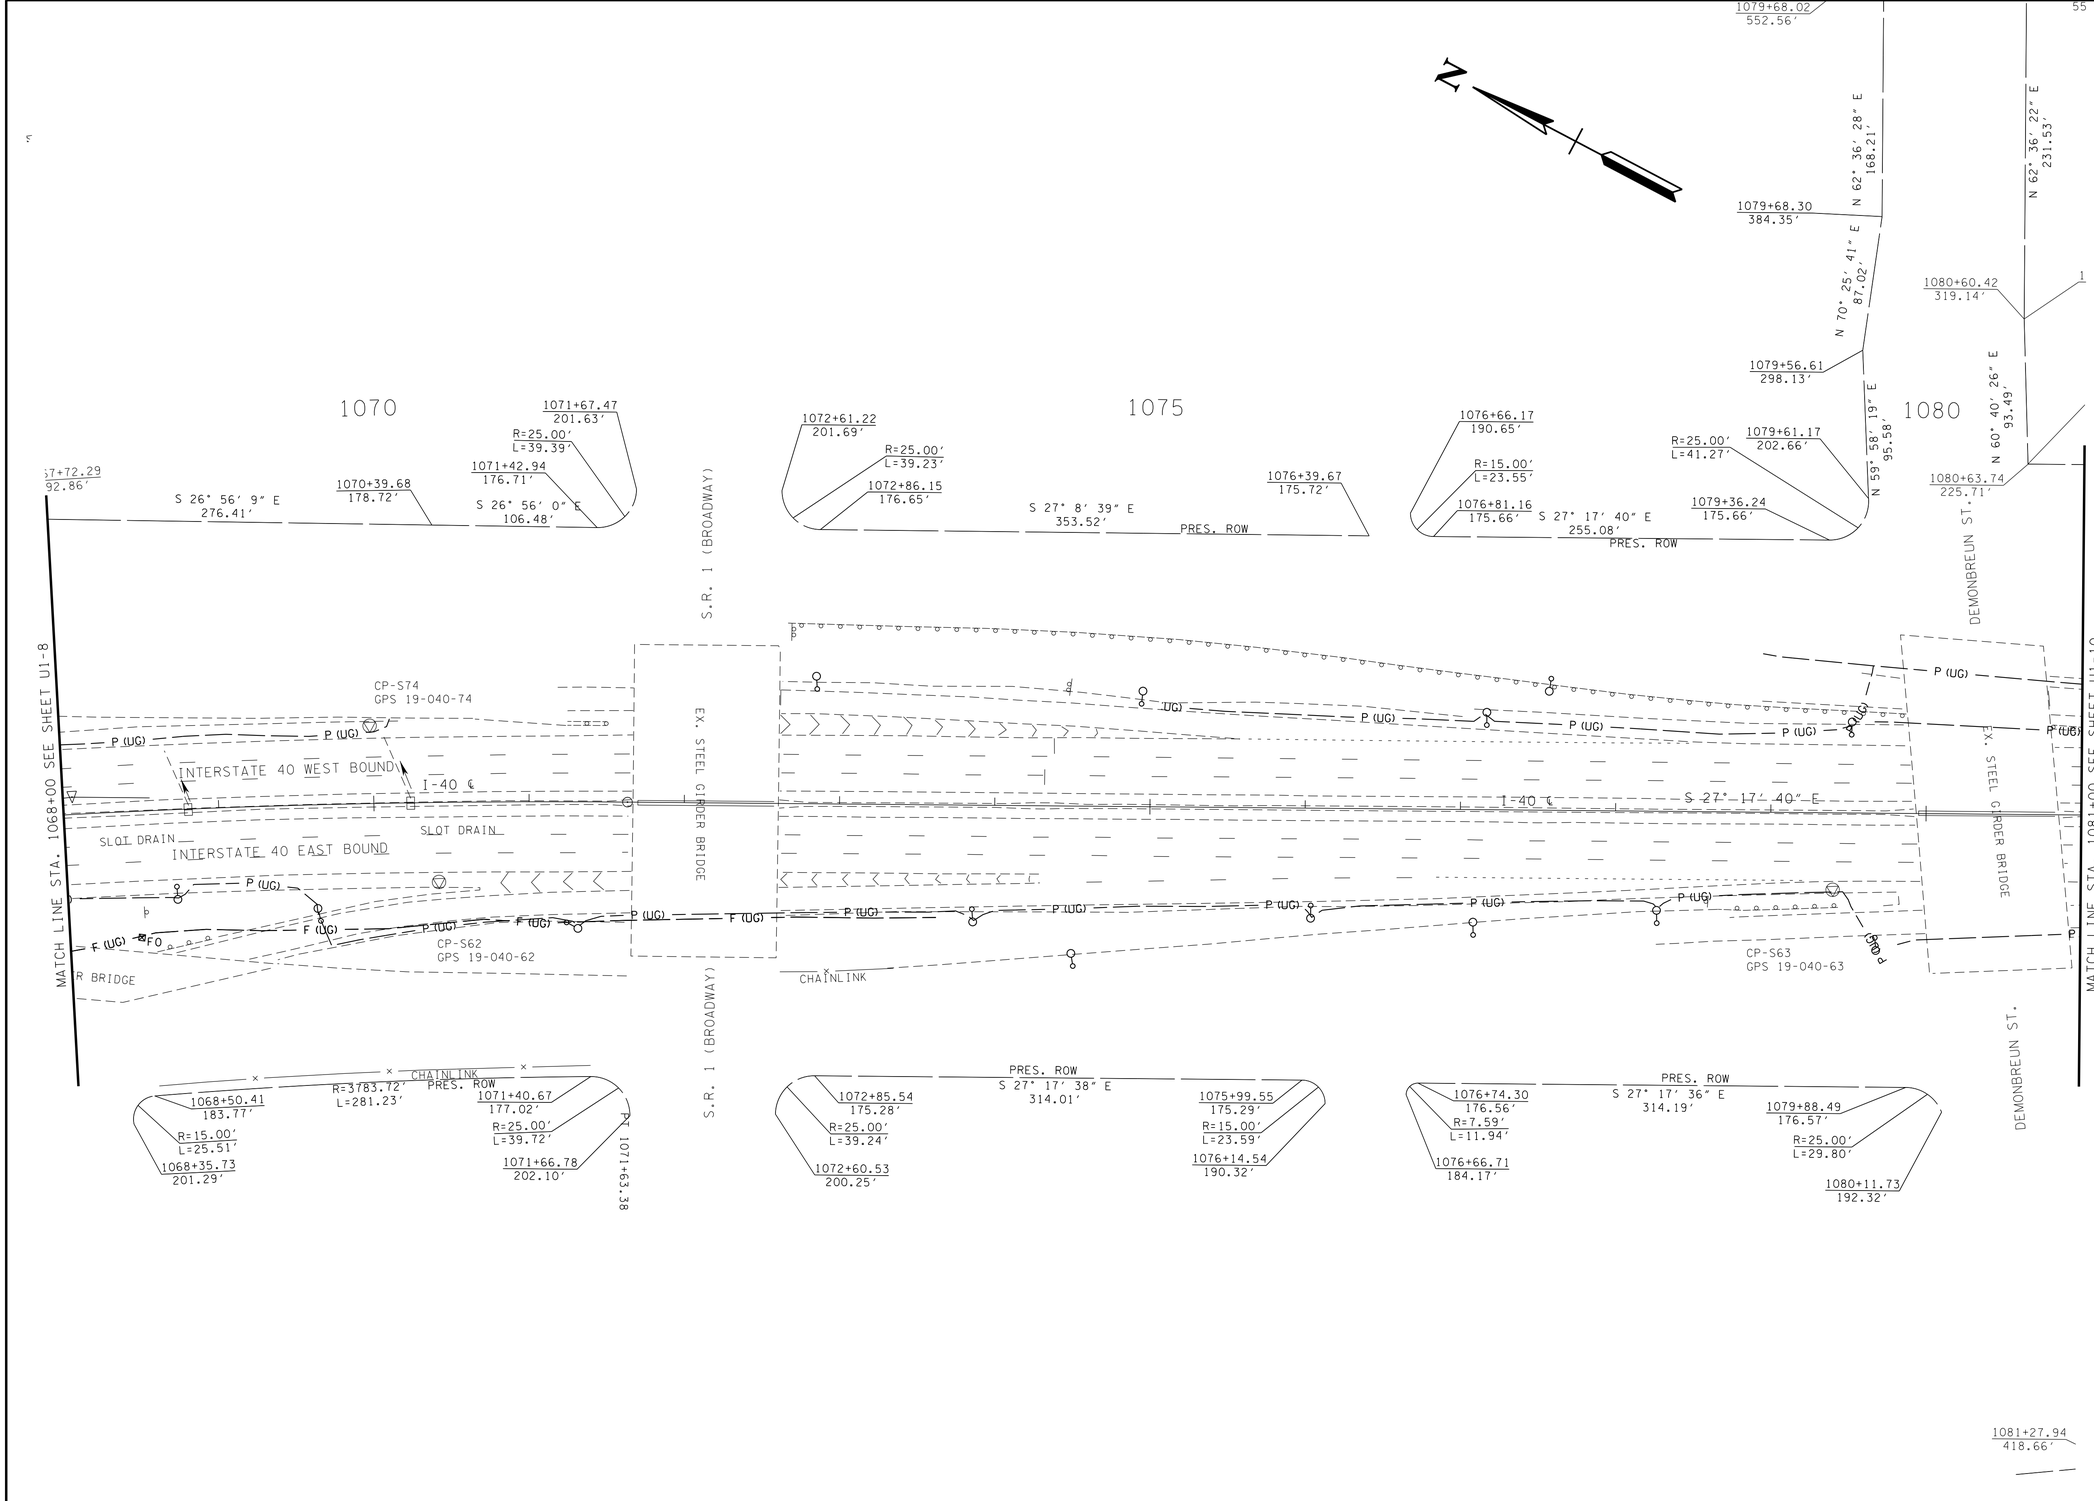

SEALED BY

STATE OF TENNESSEE
DEPARTMENT OF TRANSPORTATION

UTILITY REFERENCE

STA.1068+00 TO STA.1081+00

SCALE: 1"=50'

2/13/2015 7:43:29 AM
Q:\280715\+\U1-9.sht