CONST. NO.	19005-3161-44	
PROJECT NO.	YEAR	SHEET NO.
BH-I-40-4(86)	2015	

REVISIONS

NO.	DATE	BY	BRIEF DESCRIPTION

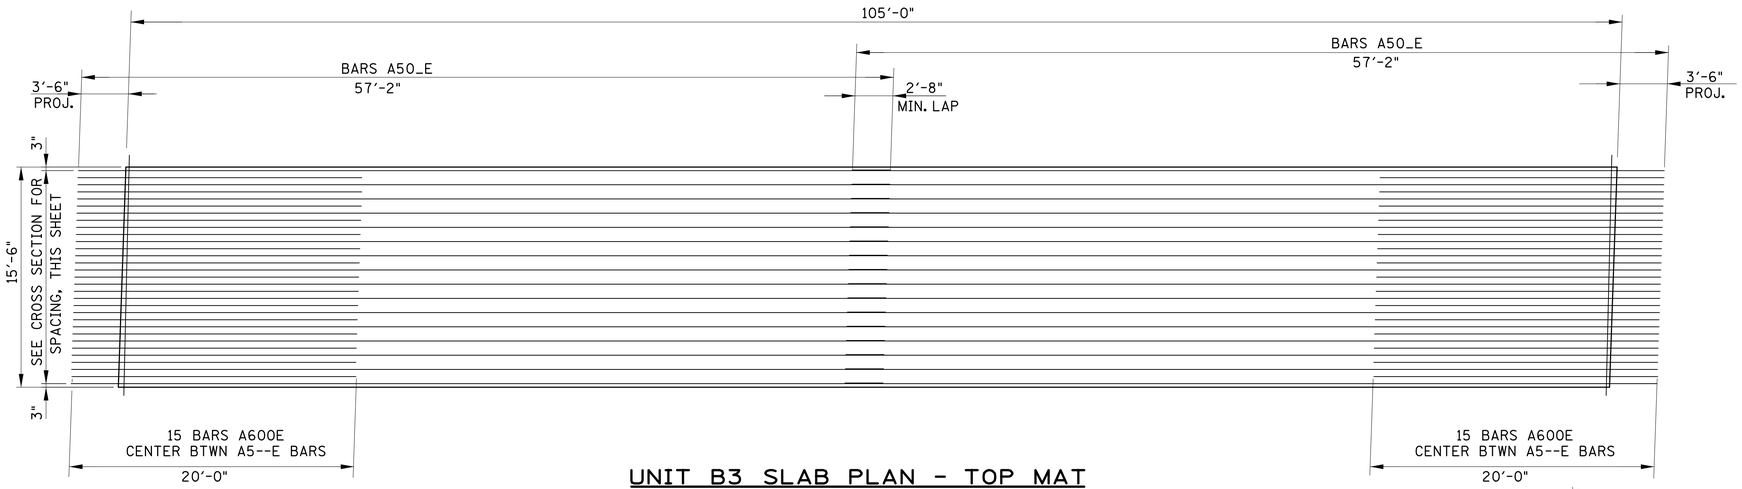

UNIT B3 SLAB PLAN - TOP MAT

(5 UNITS REQUIRED)

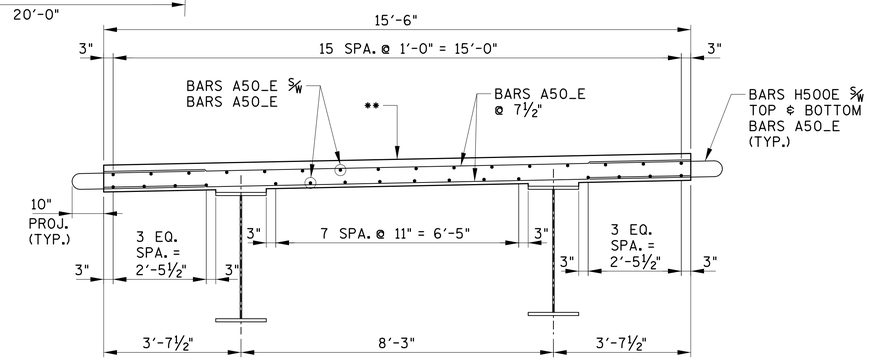

SLAB SECTION "B"

NOTE: VERTICAL FACE OF SUPERSTRUCTURE UNITS SHALL BE ROUGHENED AT TIME OF CASTING BY CHEMICAL OR OTHER FORMING METHODS.

** NOTE: FOR SECTION AT ℄ SURVEY, DECK WILL BE CROWNED AND BARS M470E ARE TO BE INCLUDED FOR MEDIAN BARRIER. SEE STD. DWG. STD-1-3SS.

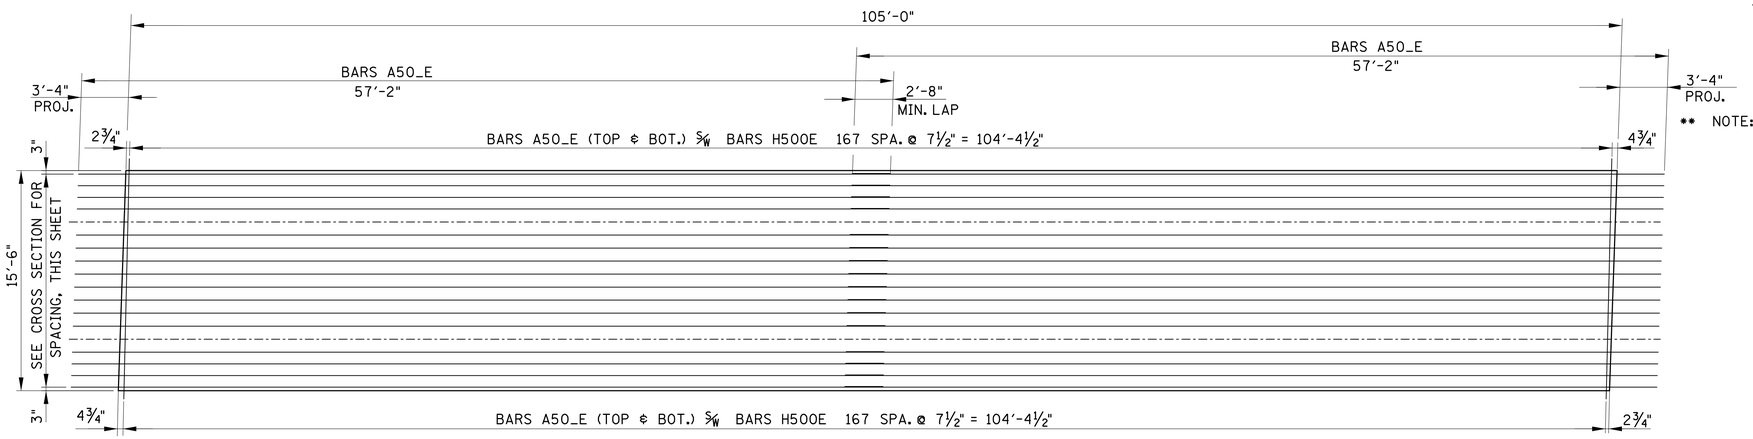

UNIT B3 SLAB PLAN - BOTTOM MAT

(5 UNITS REQUIRED)

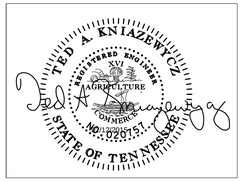

BRIDGE NO. 1

STATE OF TENNESSEE
DEPARTMENT OF TRANSPORTATION

SUPERSTRUCTURE DETAILS

I-40 OVER
HERMAN STREET
AND NWRR
BR. NO. 19-I0040-16.62
DAVIDSON COUNTY
2015

BR-119-21

DESIGNED BY GRESHAM SMITH & PARTNERS DATE 2/09/2015
DRAWN BY C.YOUNG DATE 1/2015
SUPERVISED BY T. KNIAZEWYCZ DATE 1/2015
CHECKED BY T. KNIAZEWYCZ DATE 2/2015

GRESHAM SMITH AND PARTNERS

knizzet
Q:\2807115\b\Bridge A Herman\Bridge 1\807lb15abls4c.sht
2/12/2015
PRF