TYPE	YEAR	PROJECT NO.	SHEET NO.
R.O.W.		BH-I-40-4(86)	U1-12

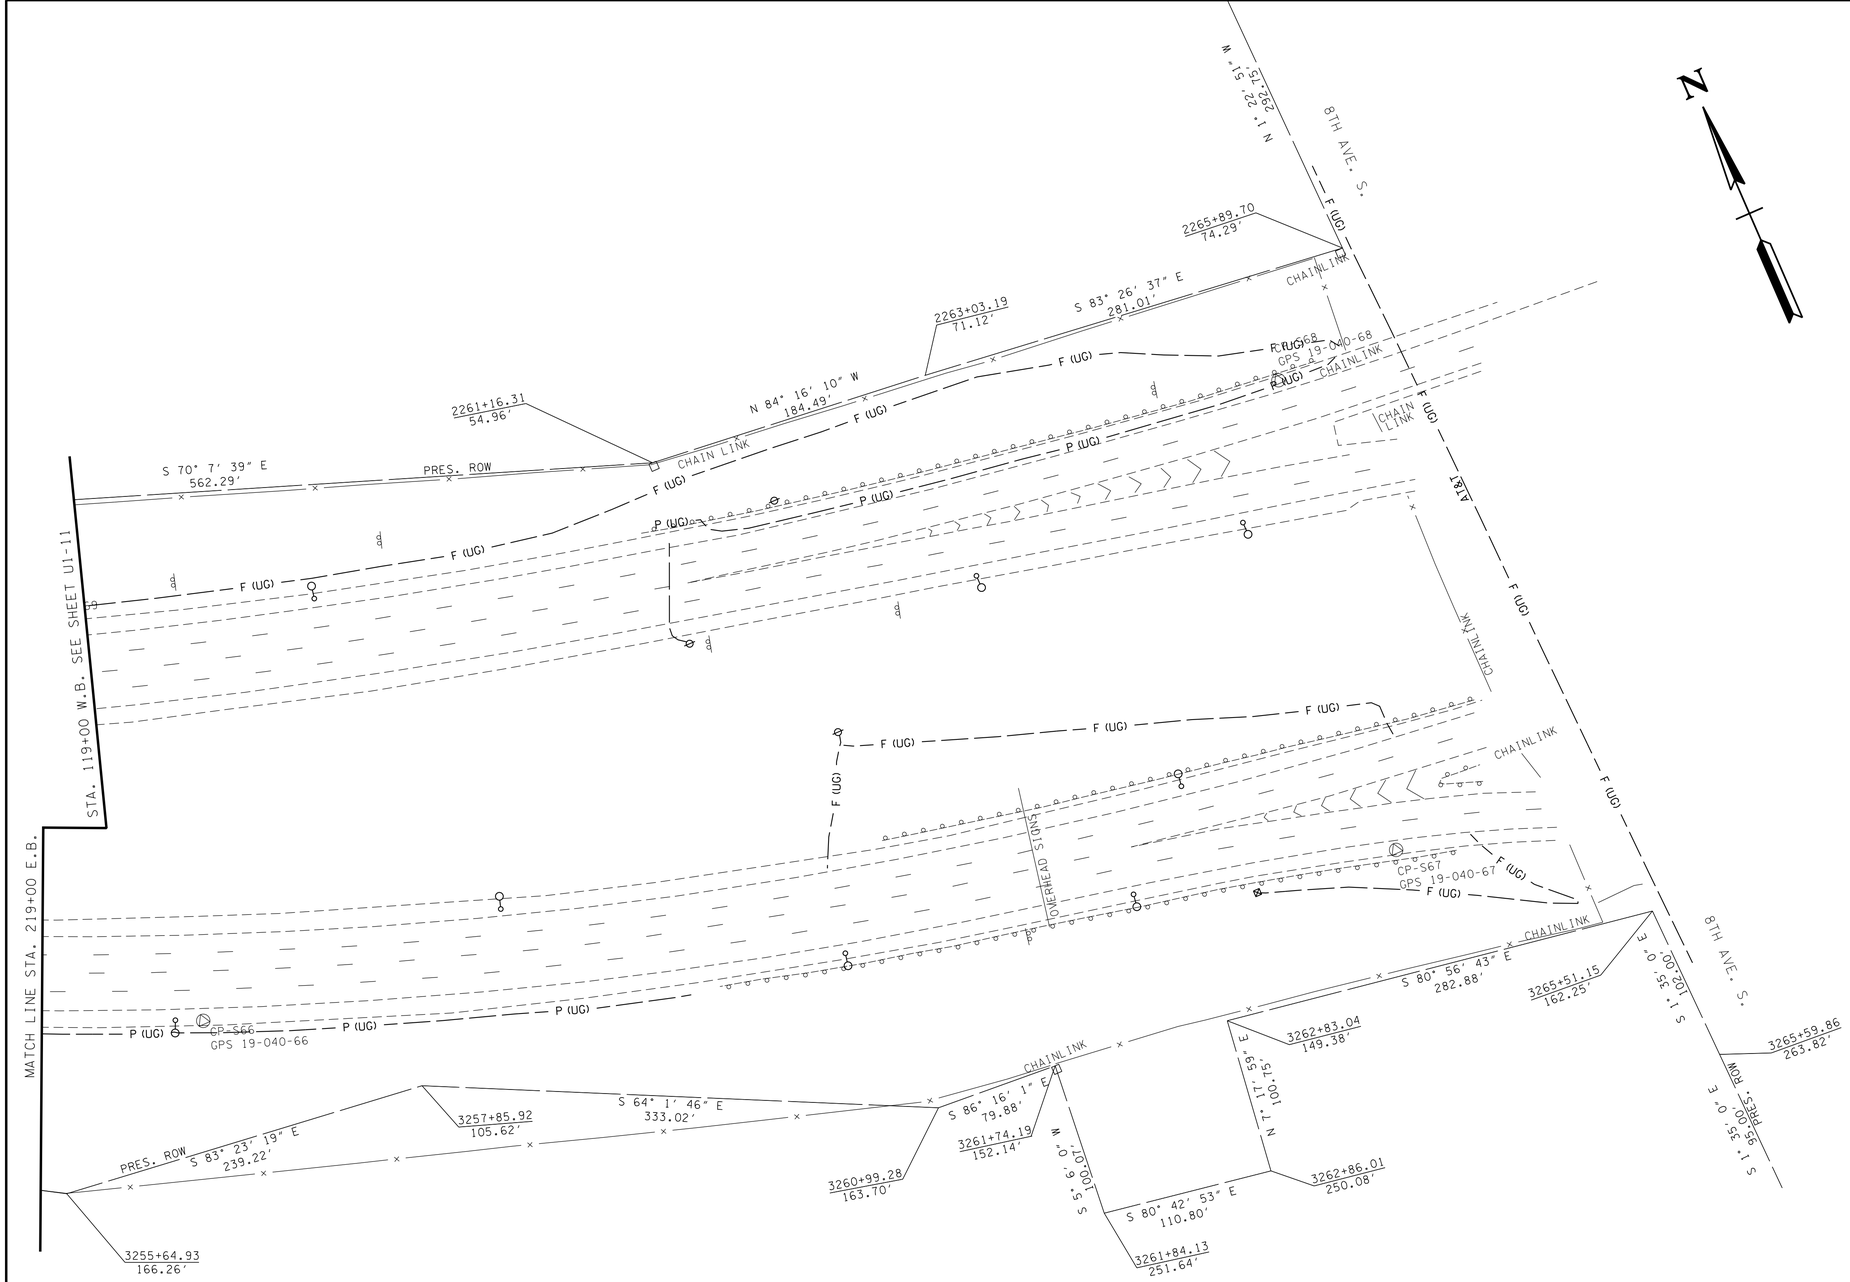

SEALED BY

STATE OF TENNESSEE
DEPARTMENT OF TRANSPORTATION

UTILITY REFERENCE

STA.119+00 TO END WB.
STA.219+00 TO END EB.

SCALE: 1"=50'

2/13/2015 7:13:30 AM
Q:\2807115\t\UI-12.sht