CONST. NO. 19005-3161-44

PROJECT NO.	YEAR	SHEET NO.
BH-I-40-4(86)	2015	

REVISIONS

NO.	DATE	BY	BRIEF DESCRIPTION
1	2/12/15	GS&P	ADDED REBAR TO DETAILS

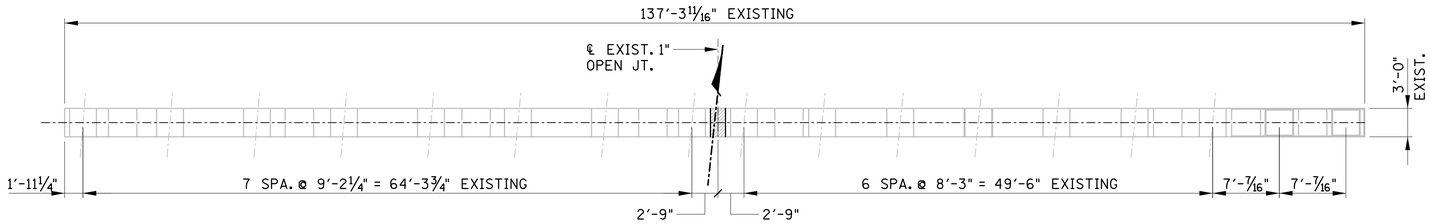

EXISTING PLAN

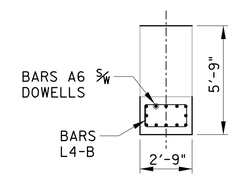

SECTION Z-Z

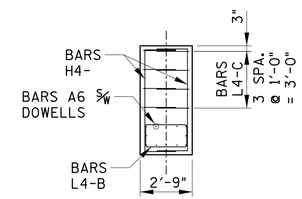

SECTION Y-Y

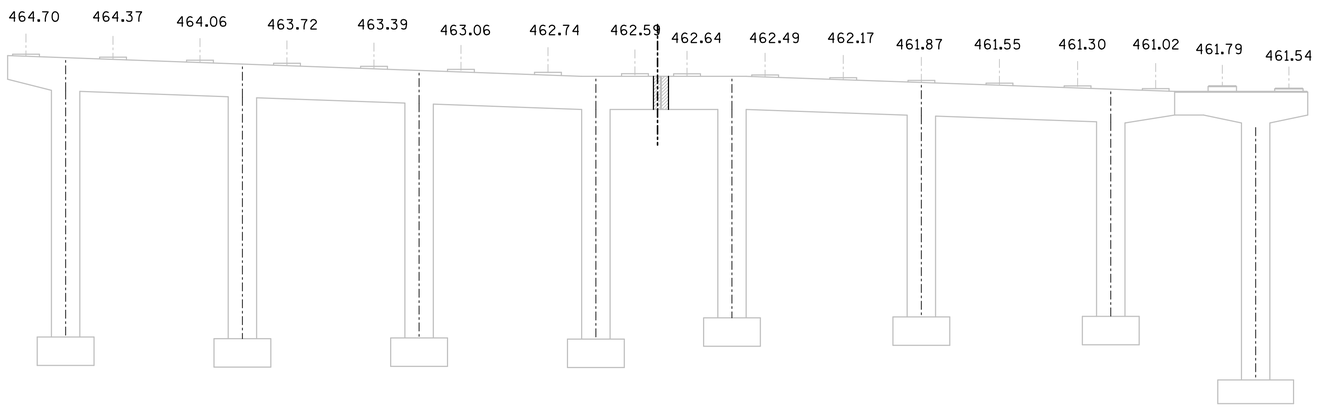

ELEVATION

(LOOKING FORWARD ON SURVEY)

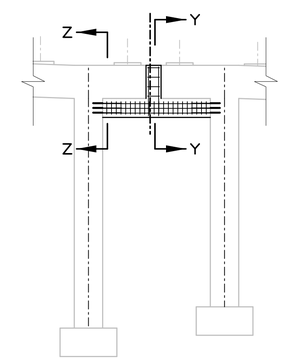

PARTIAL-ELEVATION

(LOOKING FORWARD ON SURVEY)

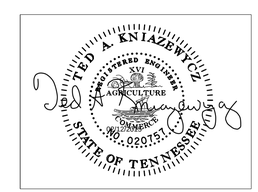

BRIDGE NO. 3

STATE OF TENNESSEE
DEPARTMENT OF TRANSPORTATION

PIER NO. 5 TO
BECOME ABUTMENT NO. 2
I-40
OVER
CLINTON STREET
BR. NO. 19-I0040-16.75
DAVIDSON COUNTY
2015

DESIGNED BY GRESHAM SMITH & PARTNERS DATE 2/09/2015
DRAWN BY R. PALMER DATE 1/2015
SUPERVISED BY T. KNIAZEWYCZ DATE 1/2015
CHECKED BY T. KNIAZEWYCZ DATE 2/2015

GS&P GRESHAM SMITH AND PARTNERS

knizazet
Q:\2807115\b\Bridge B Clinton\bridge 2\8071b15b2b5.sht
2/13/2015
PRF

BR-119-118