TYPE	YEAR	PROJECT NO.	SHEET NO.
CONST.	2015	19005-4160-04	38H

REV. 02/12/15:
REVISED WEEKEND CLOSURE NOTE.

TRAFFIC CONTROL LEGEND

- FLEXIBLE DRUMS (CHANNELIZING)
- SIGN (CONSTRUCTION)
- CHANGEABLE MESSAGE SIGN/ARROW BOARD
- WORK ZONE
- TEMPORARY BARRICADE (TYPE III)

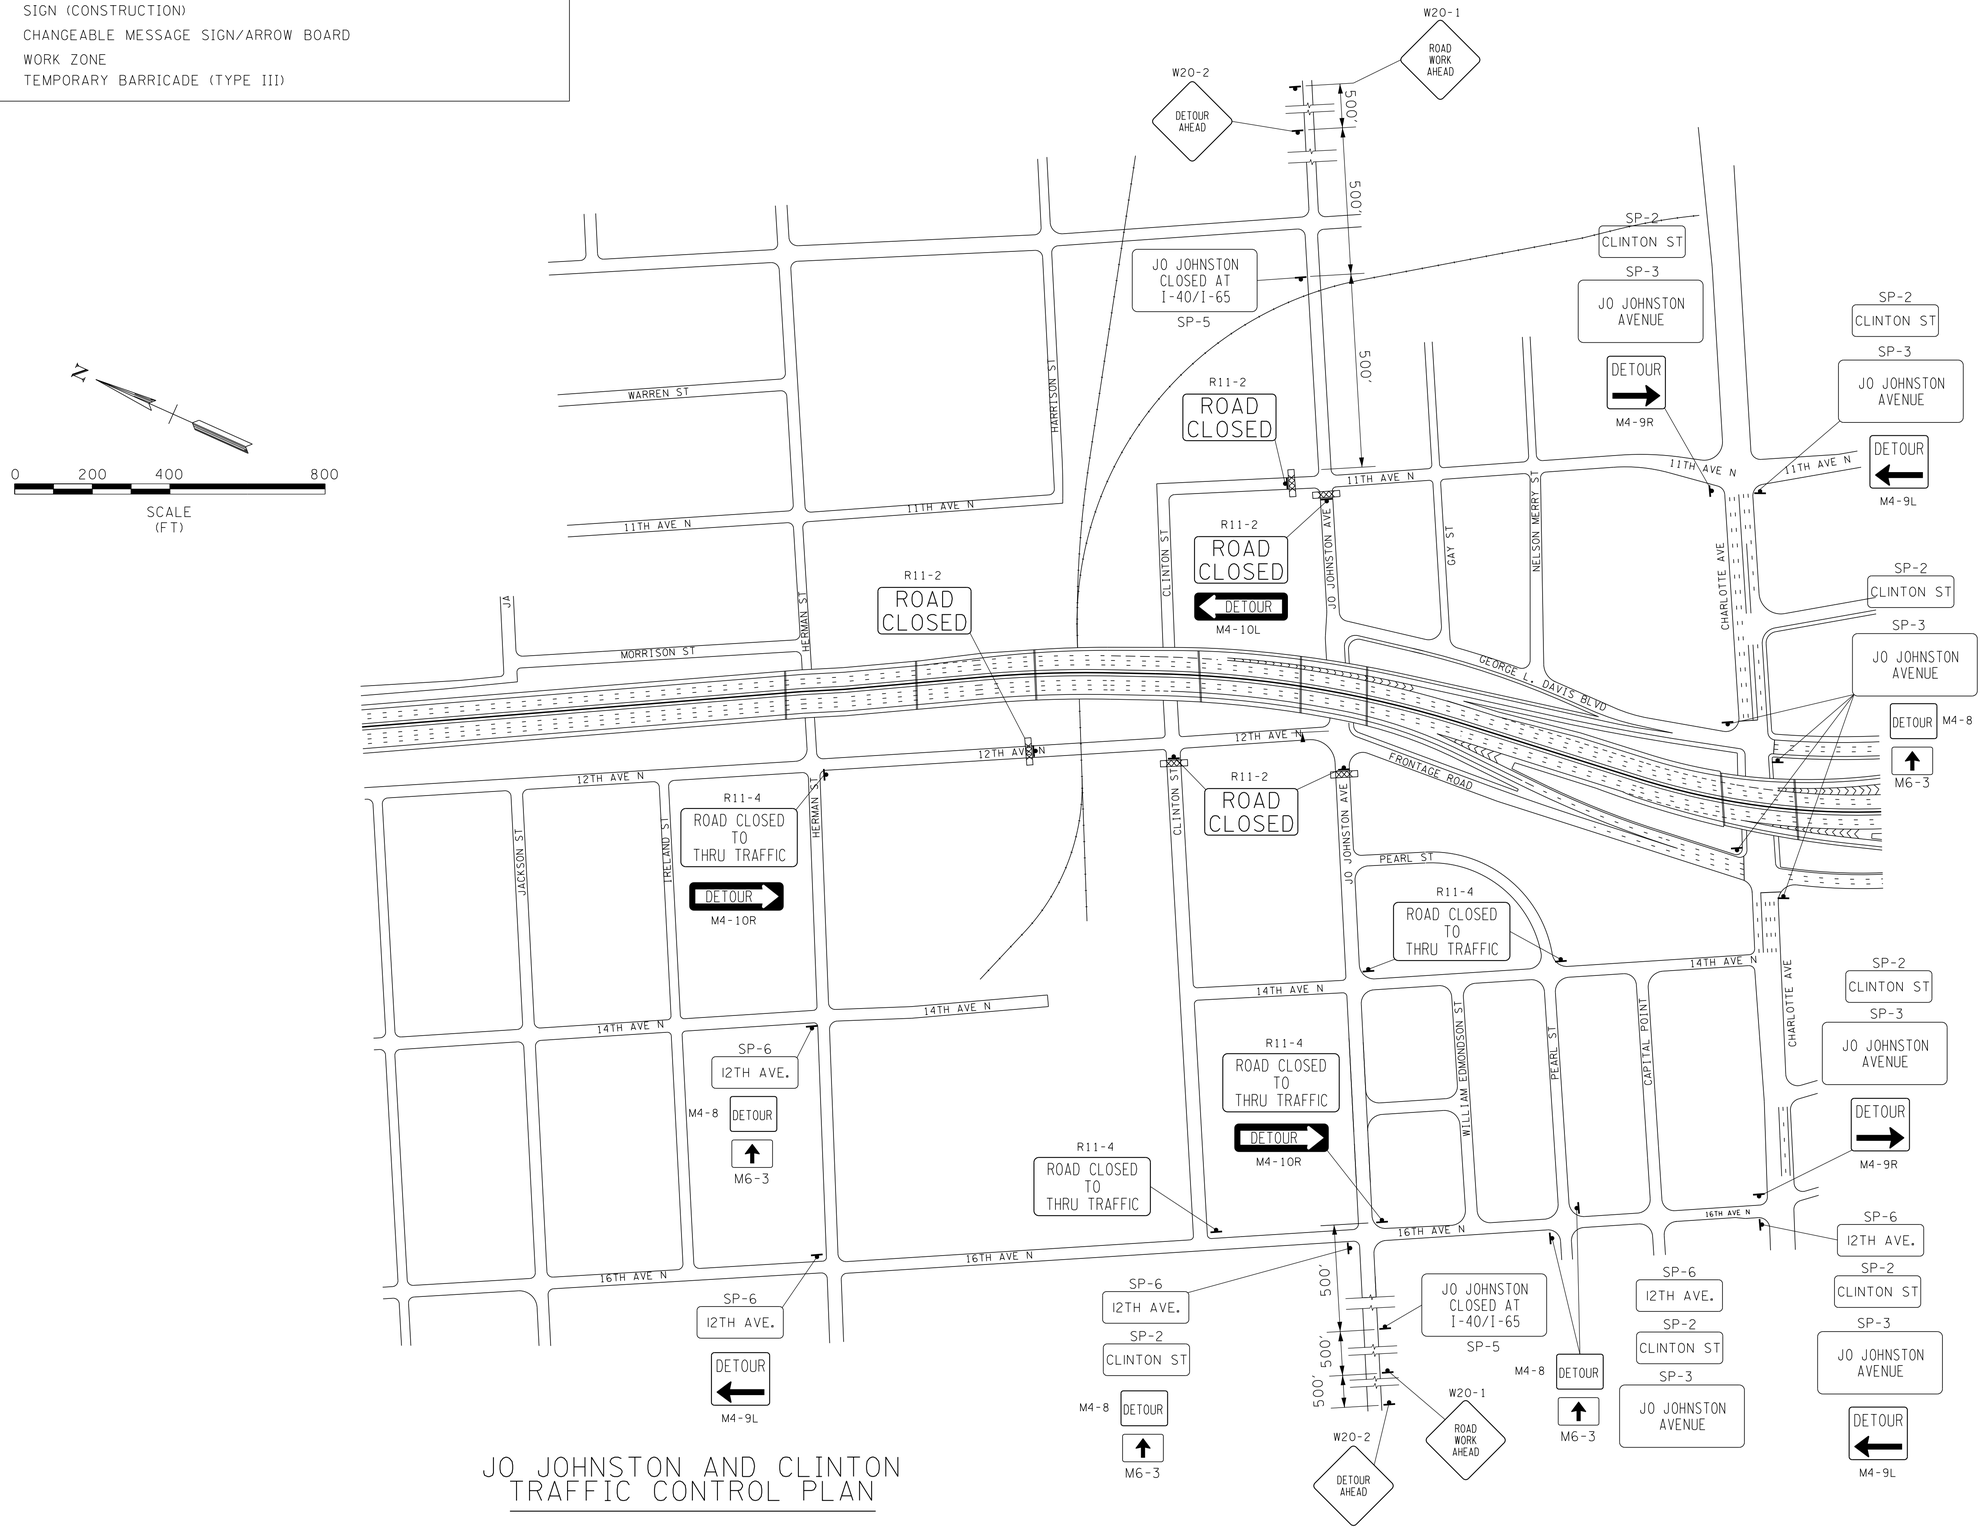

JO JOHNSTON AND CLINTON TRAFFIC CONTROL PLAN

SEALED BY

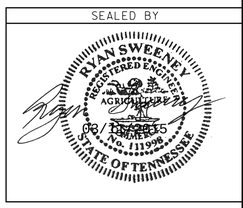

STATE OF TENNESSEE
DEPARTMENT OF TRANSPORTATION

TRAFFIC CONTROL
LOCAL DETOURS
CLINTON ST AND
JO JOHNSTON AVE

03/11/2015 3:09:32 PM
Q:\2807115\T\038H.sht