TYPE	YEAR	PROJECT NO.	SHEET NO.
CONST.	2015	19005-4160-04	38G

REV. 02/12/15:
REVISED WEEKEND CLOSURE NOTE.

TRAFFIC CONTROL LEGEND

- FLEXIBLE DRUMS (CHANNELIZING)
- SIGN (CONSTRUCTION)
- CHANGEABLE MESSAGE SIGN/ARROW BOARD
- WORK ZONE
- TEMPORARY BARRICADE (TYPE III)

N

0 200 400 800

SCALE (FT)

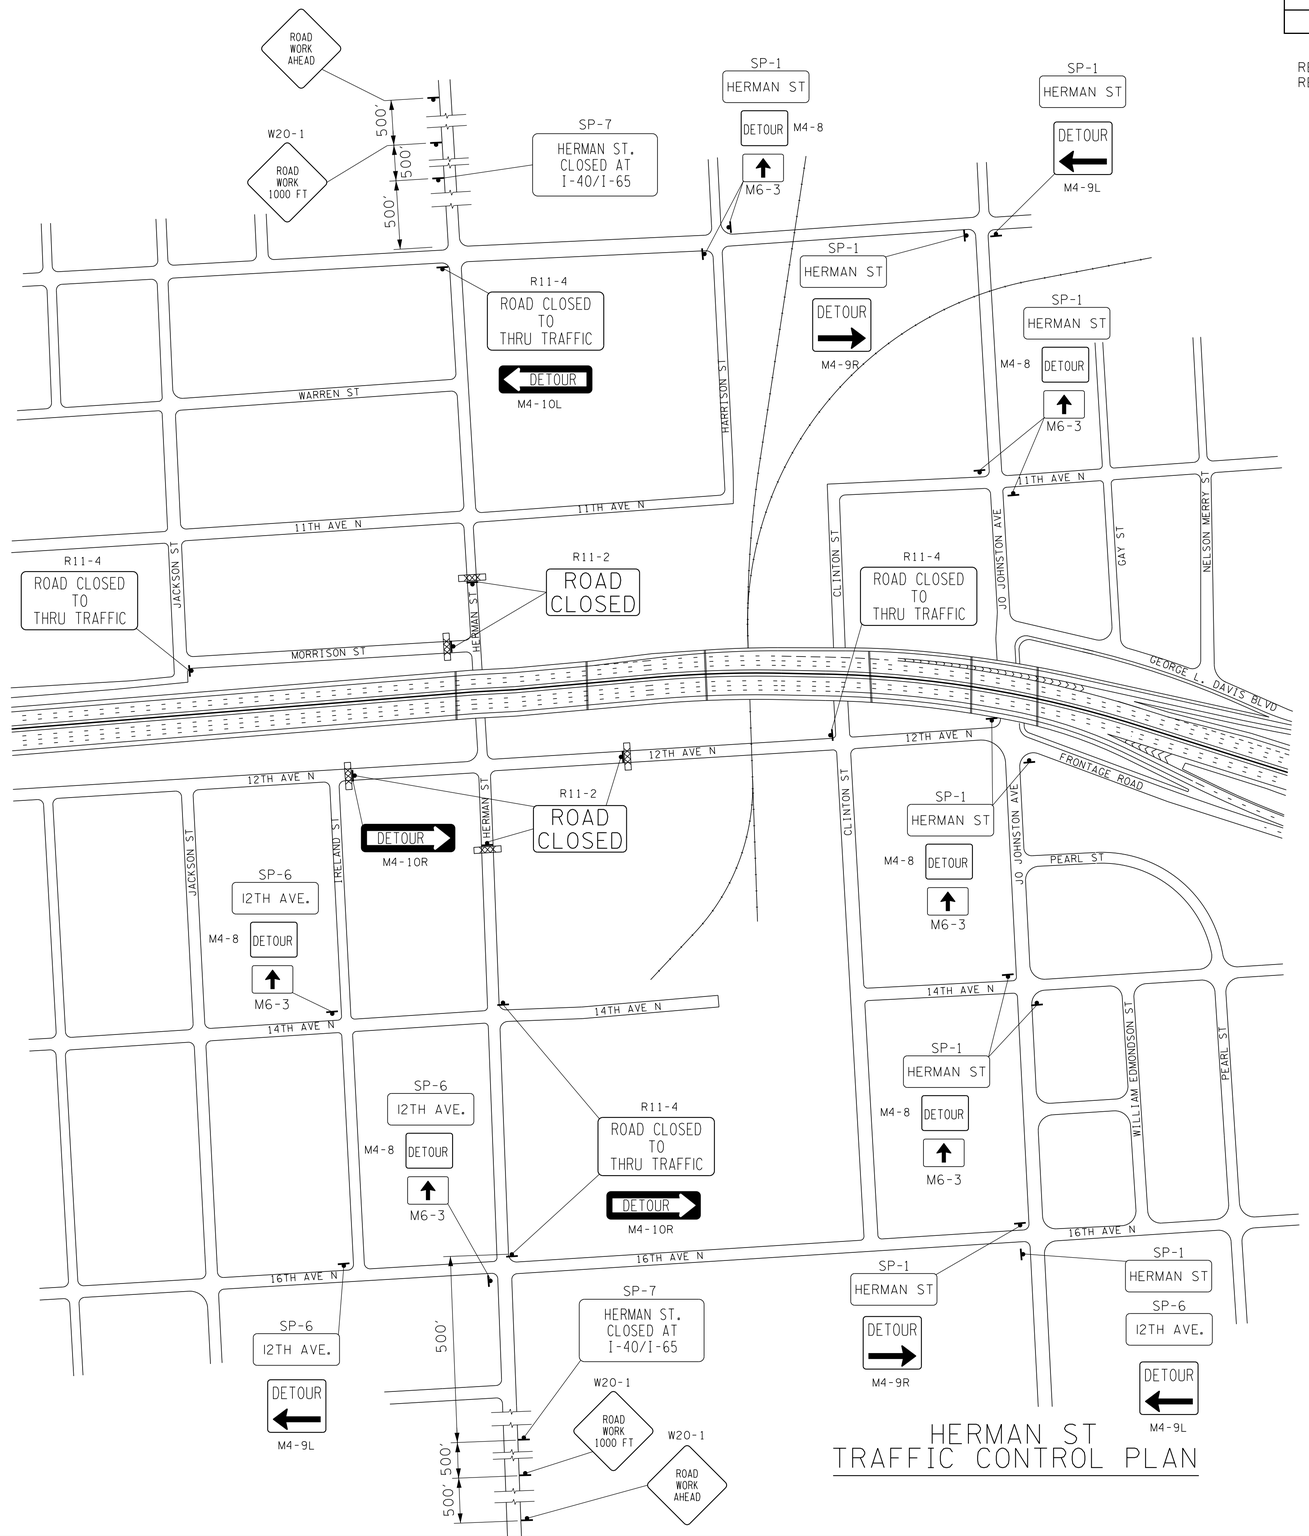

ITEM NO. 712-06 SIGNS (SHEETS 38G, 38H, 38J)

DESIGNATION	LEGEND	SIZE	NO. REQ'D.	SQ. FT.
M4-8	DETOUR	24" X 12"	23	46
M4-8A	END DETOUR	24" X 18"	1	3
M4-9L	DETOUR LEFT	30" X 24"	8	25
M4-9R	DETOUR RIGHT	30" X 24"	6	30
M4-10L	DETOUR ARROW LT	48" X 18"	3	18
M4-10R	DETOUR ARROW RT	48" X 18"	6	36
M6-3	AHEAD ARROW	21" X 15"	23	69
R3-1	NO LEFT TURN	36" X 36"	1	9
R11-2	ROAD CLOSED	48" X 30"	19	190
R11-4	ROAD CLOSED TO THRU TRAFFIC	60" X 30"	12	150
W4-2L	LEFT LANE CLOSURE	36" X 36"	1	9
W4-2R	RIGHT LANE CLOSURE	48" X 48"	1	16
W20-1	ROAD WORK AHEAD	48" X 48"	6	96
W20-1	ROAD WORK 1000 FT	48" X 48"	2	32
W20-2	DETOUR AHEAD	48" X 48"	2	32
W20-5L	LEFT LANE CLOSED 1000 FEET	48" X 48"	1	16
W20-5R	RIGHT LANE CLOSED 1000 FT	48" X 48"	1	16
SP-1	SPECIAL	42" X 18"	12	63
SP-2	SPECIAL	42" X 18"	11	58
SP-3	SPECIAL	54" X 18"	10	68
SP-4	SPECIAL	42" X 18"	10	53
SP-5	SPECIAL	66" X 42"	2	39
SP-6	SPECIAL	42" X 18"	10	53
SP-7	SPECIAL	66" X 42"	2	39
			TOTAL	1,166

HERMAN ST TRAFFIC CONTROL PLAN

SEALED BY

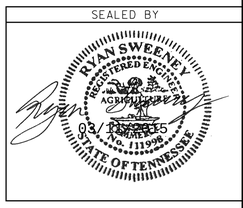

STATE OF TENNESSEE
DEPARTMENT OF TRANSPORTATION

TRAFFIC CONTROL
LOCAL DETOURS
HERMAN STREET

03/11/2015 3:08:35 PM
Q:\2807115\T\038G.sht