TYPE	YEAR	PROJECT NO.	SHEET NO.
CONST.	2015	BH-I-40-4(86)	2G

TENNESSEE D.O.T.
DESIGN DIVISION
FILE NO.

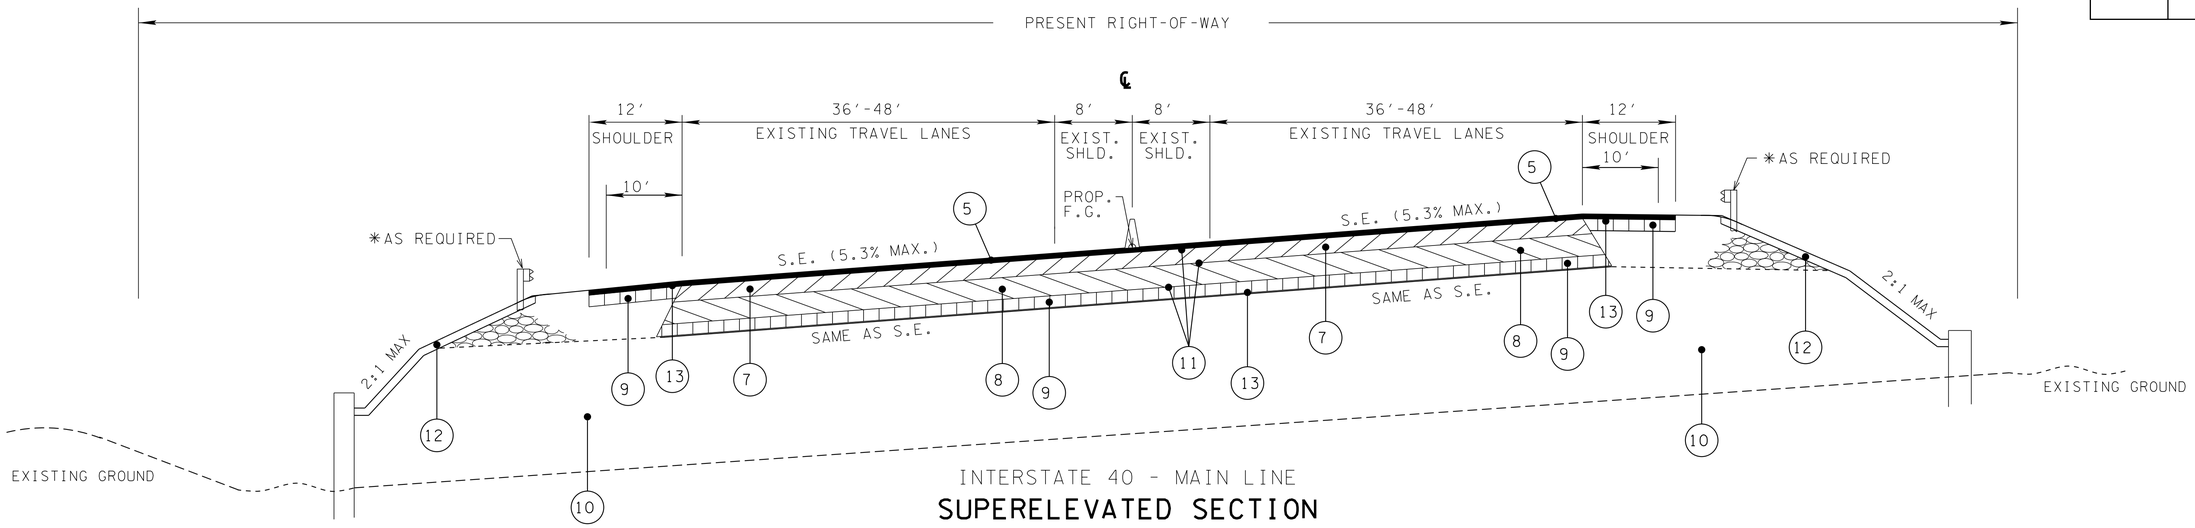

INTERSTATE 40 - MAIN LINE

SUPERELEVATED SECTION

STA. 1049+16.96 TO STA. 1051+10.44 *

* INCLUDES BRIDGE NO. 4 (STA. 1049+44.02 TO STA. 1050+76.08)

NOTE:

* PLACE GUARDRAIL AT
STA. 1050+63.30 TO STA. 1051+10.44 LT.
STA. 1050+88.14 TO STA. 1051+10.44 RT.

SEE SHEET 2H FOR PROPOSED PAVEMENT SCHEDULE

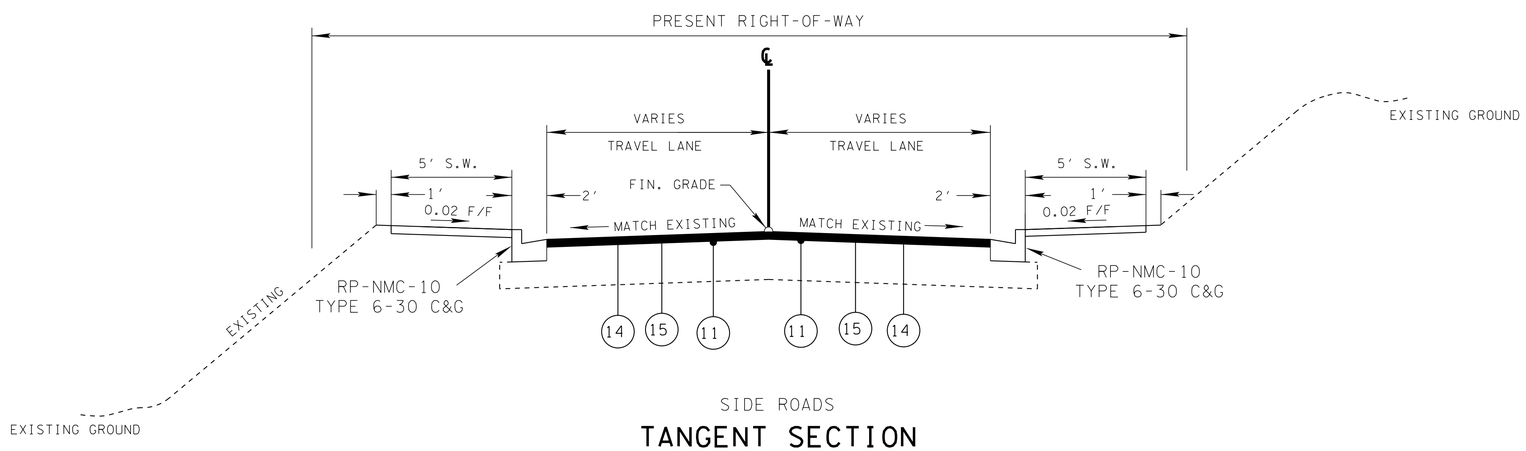

SIDE ROADS

TANGENT SECTION

SEALED BY

NOT TO SCALE

STATE OF TENNESSEE
DEPARTMENT OF TRANSPORTATION

TYPICAL SECTIONS

02/12/2015 4:38:57 PM
Q:\2807115\t\0026.sht