TYPE	YEAR	PROJECT NO.	SHEET NO.
CONST.	2015	BH-I-40-4(86)	39C

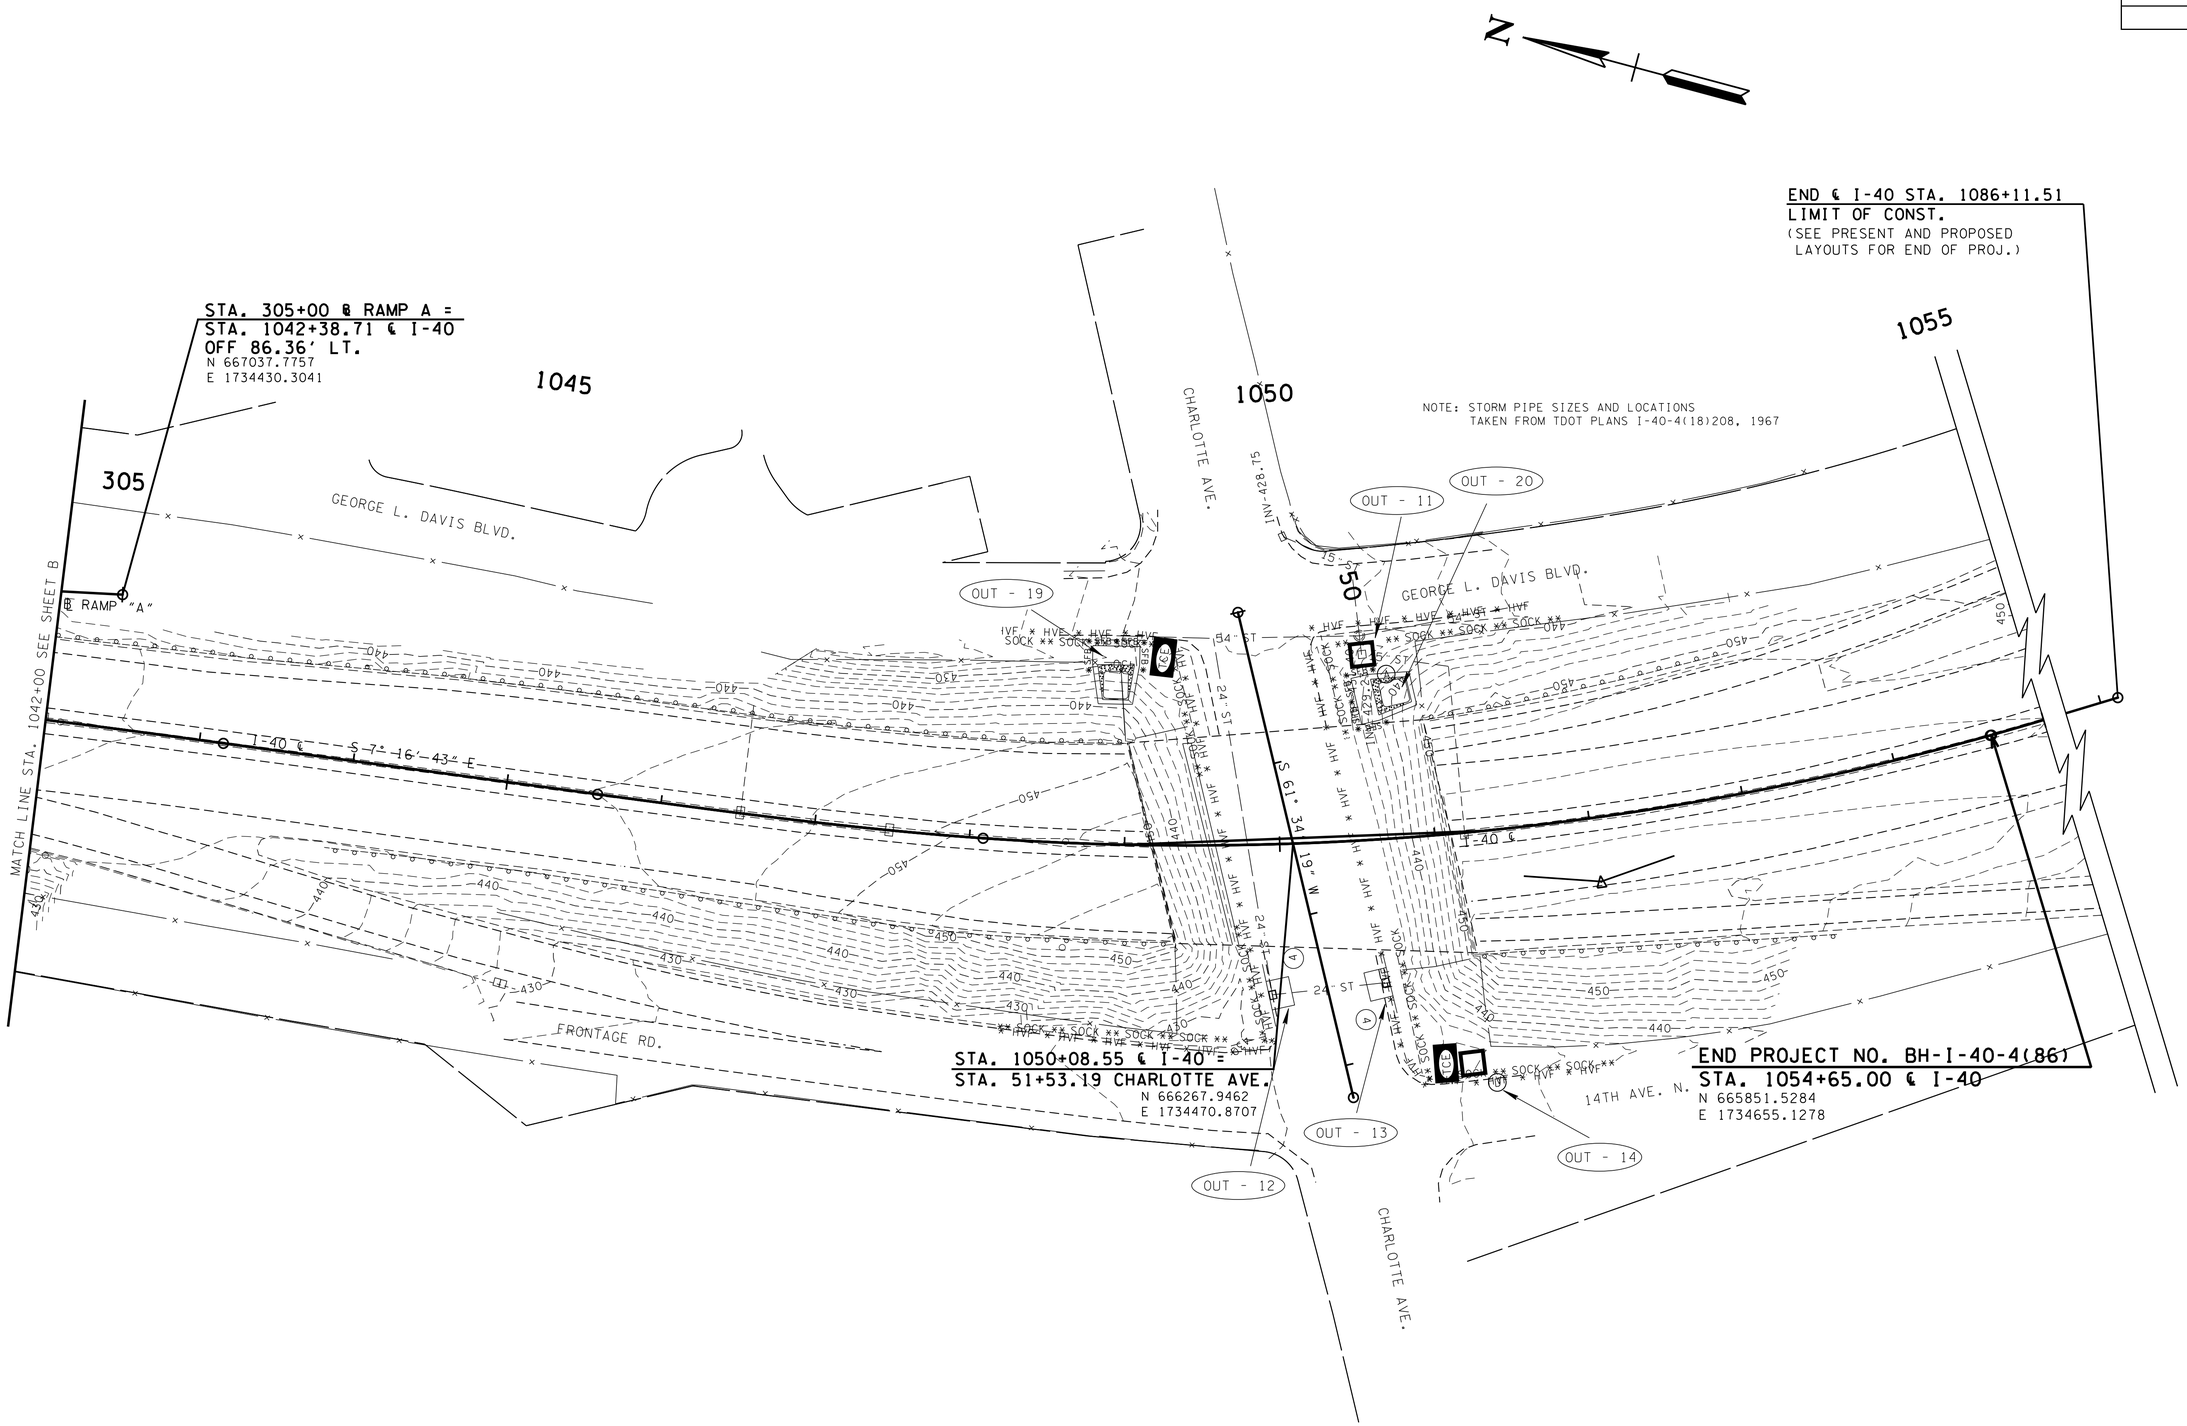

SEALED BY

COORDINATES ARE NAD/B3(1995), ARE DATUM ADJUSTED BY THE FACTOR OF 1.00006 AND TIED TO THE TGRN. ALL ELEVATIONS ARE REFERENCED TO THE NAVD 1988.

STATE OF TENNESSEE
DEPARTMENT OF TRANSPORTATION

EROSION PREVENTION AND SEDIMENT CONTROL PLAN

STAGE 1

STA.1042+00 TO STA.1055+00

SCALE: 1"=50'

2/12/2015 4:44:10 PM
Q:\2807115\t\039C.sht