CONST. NO. 19005-3161-44

PROJECT NO.	YEAR	SHEET NO.
BH-I-40-4(86)	2015	

REVISIONS

NO.	DATE	BY	BRIEF DESCRIPTION

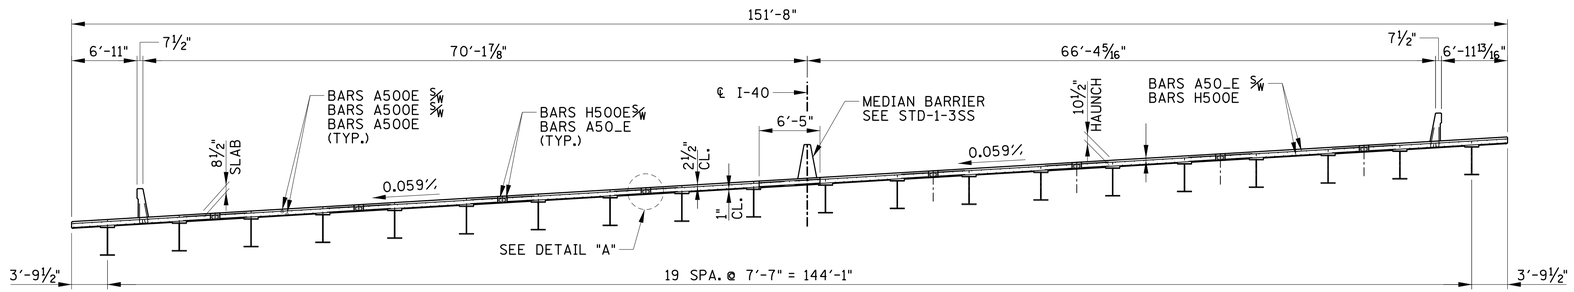

TYPICAL CROSS-SECTION

(LOOKING FORWARD ON SURVEY)

NOTE: FOR BAR SPACINGS SEE SUPERSTRUCTURE DETAILS UNIT LAYOUTS

NOTE: TYPICAL SECTION IS ALONG PERPENDICULAR LINE TO TANGENT OF ℄ SURVEY AT STA. 499+66.82
CONTRACTOR TO FIELD VERIFY

NOTE: MINIMUM ALLOWABLE TOP COVER FOR BARS IN CLOSURE POUR SHALL BE 1¾".

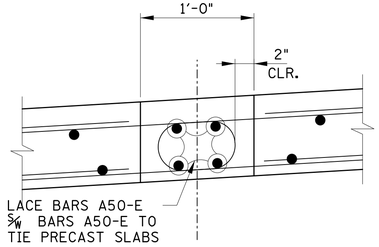

DETAIL "A"

NOTE: VERTICAL FACE OF SUPERSTRUCTURE UNITS SHALL BE ROUGHENED AT TIME OF CASTING BY CHEMICAL OR OTHER FORMING METHODS.

BRIDGE NO. 5

STATE OF TENNESSEE
DEPARTMENT OF TRANSPORTATION
SUPERSTRUCTURE
CROSS-SECTION
I-40
OVER
CHARLOTTE AVE.
BR. NO. 19-I0040-17.09
DAVIDSON COUNTY
2015

BR-119-182

DESIGNED BY GRESHAM SMITH & PARTNERS DATE 2/09/2015
DRAWN BY G.YOUNG DATE 1/2015
SUPERVISED BY T. KNIAZEWYCZ DATE 1/2015
CHECKED BY T. KNIAZEWYCZ DATE 2/2015

GRESHAM SMITH AND PARTNERS

kniazet
Q:\2807115\b\Bridge D Charlotte\Bridge 1\8071b15db1s1.sht
2/12/2015
PRF