CONST. NO. 19005-3161-44

PROJECT NO.	YEAR	SHEET NO.
BH-I-40-4(86)	2015	

REVISIONS

NO.	DATE	BY	BRIEF DESCRIPTION

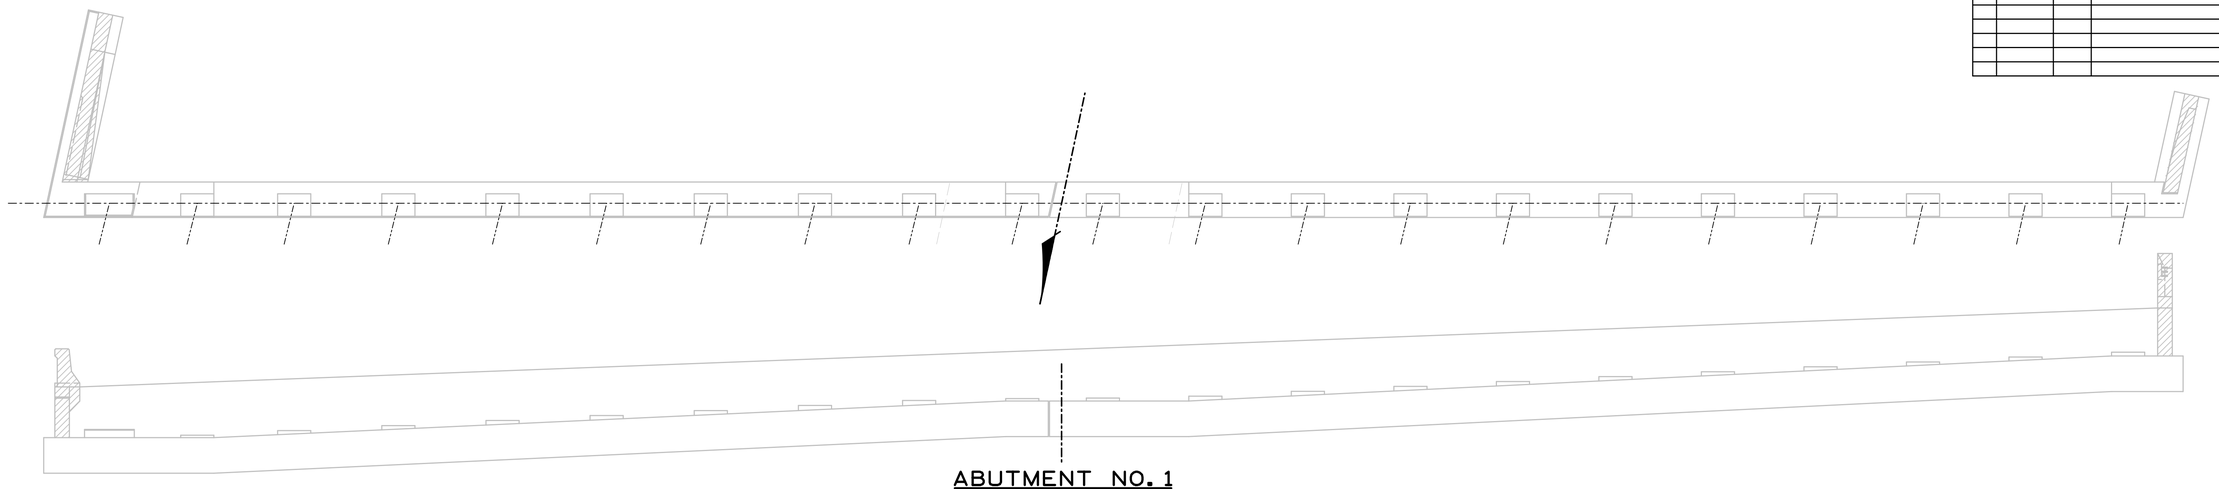

ABUTMENT NO. 1
(LOOKING BACK ON SURVEY)

DENOTES AREAS OF PARTIAL DEMOLITION REQUIRED.

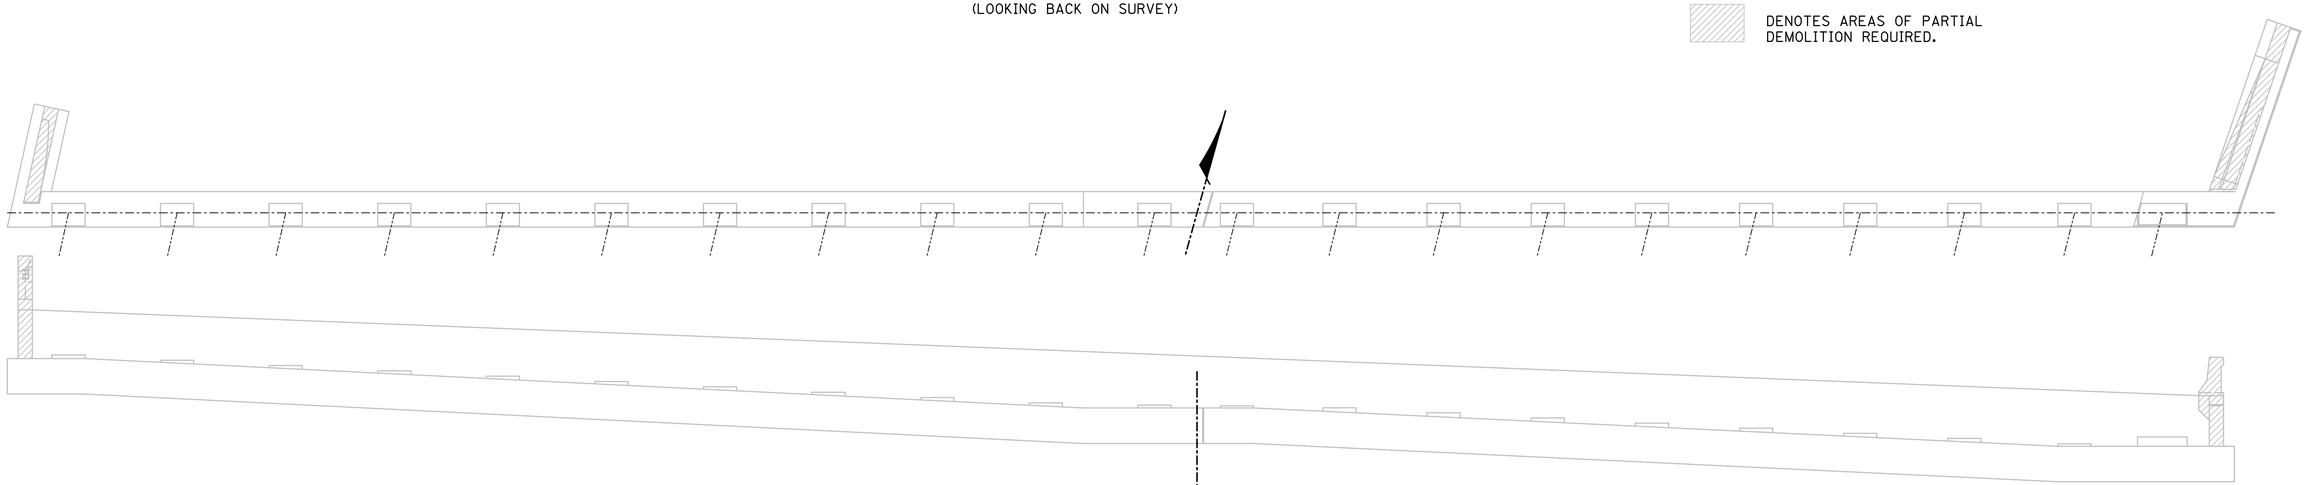

ABUTMENT NO. 2
(LOOKING FORWARD ON SURVEY)

PROVIDED FOR REFERENCE ONLY - PARTIAL DEMOLITION REQUIRED.

DENOTES AREAS OF PARTIAL DEMOLITION REQUIRED.

BRIDGE NO. 4

STATE OF TENNESSEE
DEPARTMENT OF TRANSPORTATION
ABUTMENT NO. 1 & NO. 2
PARTIAL DEMOLITION DETAILS
I-40
OVER
JO JOHNSTON AVE.
BR. NO. 19-I0040-16.88
DAVIDSON COUNTY
2015

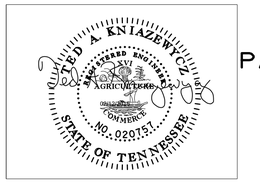

DESIGNED BY GRESHAM SMITH & PARTNERS	DATE 2/09/2015		
DRAWN BY R. PALMER	DATE 1/2015		
SUPERVISED BY T. KNIAZEWYCZ	DATE 1/2015		
CHECKED BY T. KNIAZEWYCZ	DATE 2/2015		

GRESHAM SMITH AND PARTNERS

knizet
Q:\2807115\b\Bridge C Jo Johnston\bridge 1\8071b15cb1A1.sht

2/13/2015
PRF

BR-119- 164