CONST. NO. 19005-3161-44

PROJECT NO.	YEAR	SHEET NO.
BH-I-40-4(86)	2015	

REVISIONS

NO.	DATE	BY	BRIEF DESCRIPTION
1	2/12/15	GSP	UPDATED VIEW TITLE

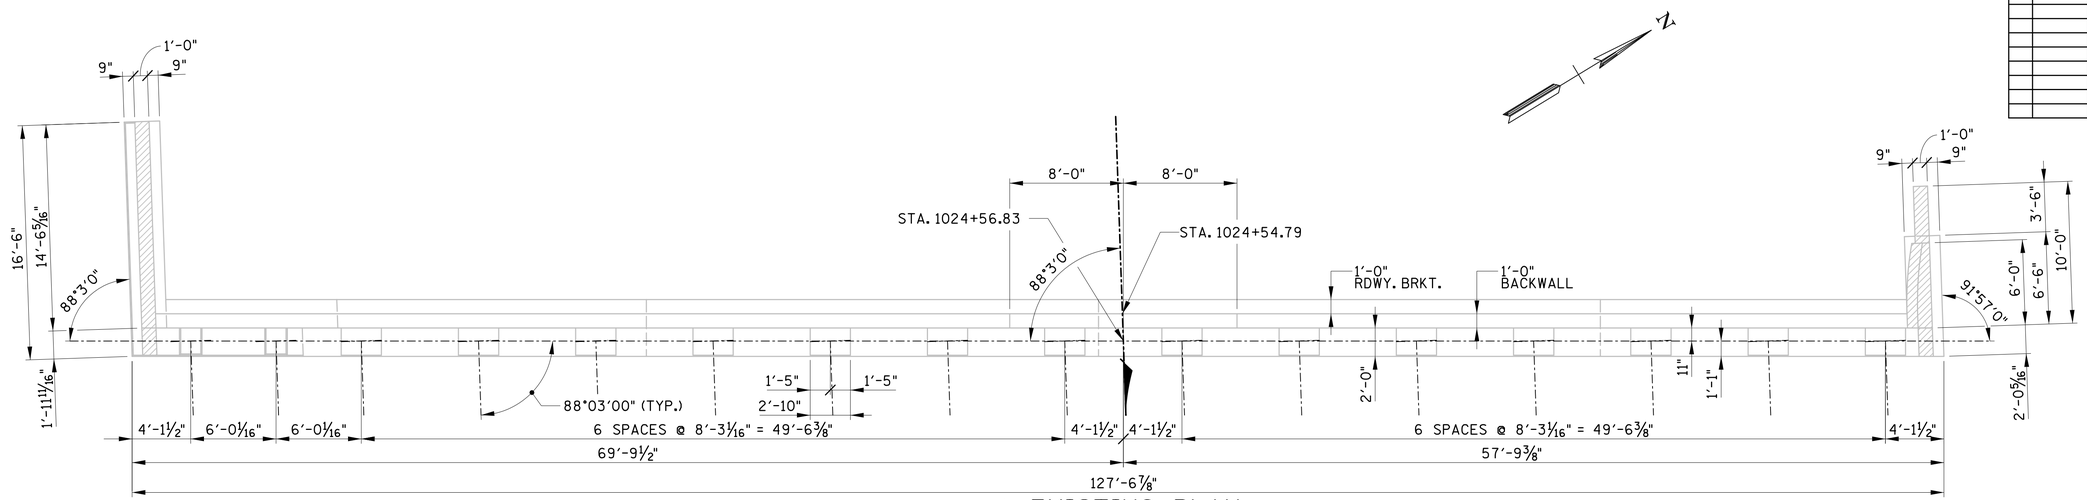

1 EXISTING PLAN
(LOOKING BACK ON SURVEY)

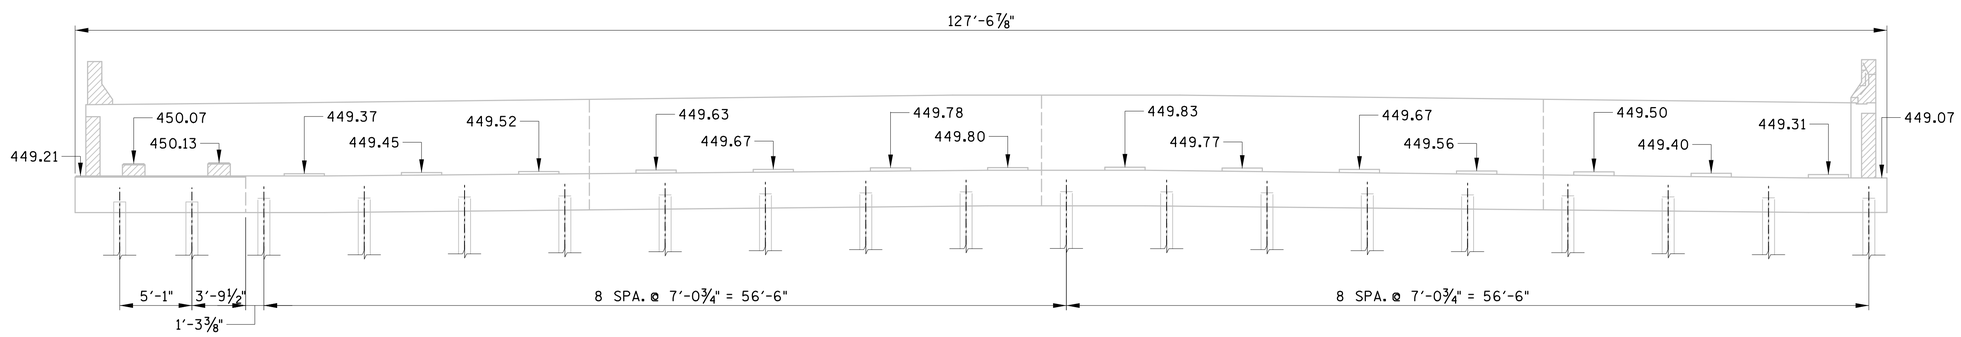

ELEVATION
(LOOKING BACK ON SURVEY)

DENOTES; AREAS TO BE REMOVED
(INCLUDES SELECT RISER BLOCKS, EXISTING BRIDGE RAILS, APRON WALLS, ANCHOR BOLTS AND OTHER AREAS IN CONFLICT WITH PROPOSED WORK ITEMS)

NOTE: EXISTING ELEVATIONS ARE TO THE TOP OF EXISTING RISER BLOCKS.

NOTE: DIMENSIONS AND ELEVATIONS ARE TAKEN FROM EXISTING PLANS AND SURVEY DATA OBTAINED BY WILSON & ASSOCIATES. CONTRACTOR SHALL FIELD VERIFY ALL INFORMATION PRIOR TO FABRICATION AND DEMOLITION. SEE EXISTING PLANS FOR TYPICAL DIMENSIONS.

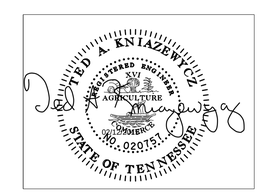

BRIDGE NO. 1
STATE OF TENNESSEE
DEPARTMENT OF TRANSPORTATION
ABUTMENT NO. 1
EXISTING ELEVATIONS
I-40 OVER
HERMAN STREET
AND NWRR
BR. NO. 19-I0040-16.62
DAVIDSON COUNTY
2015

BR-119-32

DESIGNED BY GRESHAM SMITH & PARTNERS DATE 2/09/2015
DRAWN BY G.YOUNG DATE 1/2015
SUPERVISED BY T. KNIAZEWYCZ DATE 1/2015
CHECKED BY T. KNIAZEWYCZ DATE 2/2015

GRESHAM SMITH AND PARTNERS

knlazet
G:\2807115\b\Bridge A Herman\Bridge 1\8071b15ab1a1.sht
2/12/2015
PRF