TYPE	YEAR	PROJECT NO.	SHEET NO.
CONST.	2015	BH-I-40-4(86)	38C

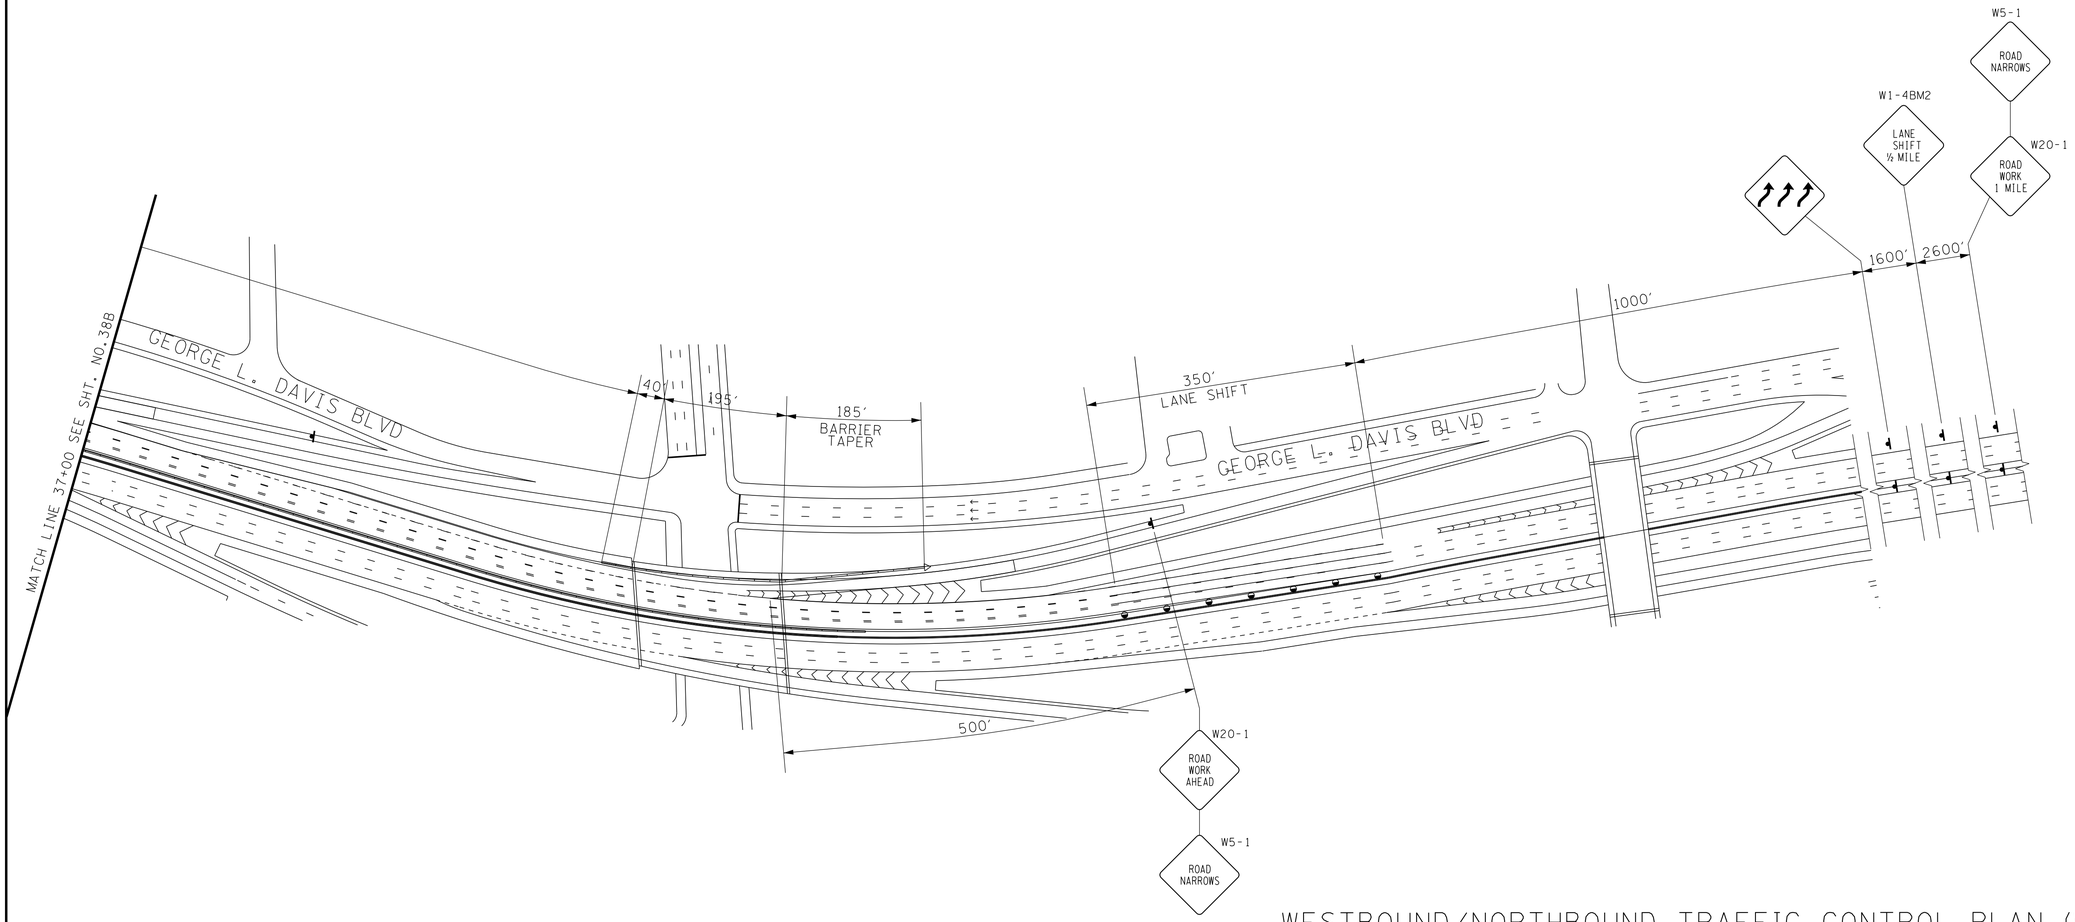

WESTBOUND/NORTHBOUND TRAFFIC CONTROL PLAN (WEEKDAY)

(SHOWN FOR OVERHANG AND PARAPET CONSTRUCTION)

TRAFFIC CONTROL LEGEND

	FLEXIBLE DRUMS (CHANNELIZING)
	SIGN (CONSTRUCTION)
RSSWL	REMOVABLE SINGLE SOLID WHITE LINE
RSDWL	REMOVABLE SINGLE DASHED WHITE LINE
RSSYL	REMOVABLE SINGLE SOLID YELLOW LINE
	PORTABLE CONCRETE BARRIER (WITH BARRIER RAIL DELINEATORS)
	ATTENUATOR (SEE STANDARD DRAWINGS)
	CHANGEABLE MESSAGE SIGN/ARROW BOARD
	WORK ZONE

ITEM NO. 712-06 SIGNS

DESIGNATION	LEGEND	SIZE	NO. REQ'D.	SQ. FT.
G20-2A	END ROAD WORK	48" X 24"	2	16
W20-1	ROAD WORK AHEAD	48" X 48"	2	32
W20-1	ROAD WORK 1 MILE	48" X 48"	2	32
W20-1	ROAD WORK ½ MILE	48" X 48"	2	32
W21-5R	RIGHT SHOULDER CLOSED 1500 FT	48" X 48"	2	32
W21-5R	RIGHT SHOULDER CLOSED	48" X 48"	2	32
TN-55A	RECORD-A-COMMENT	96" X 48"	1	32
			TOTAL	208

STRIPING NOTES:

WEEKDAY STRIPING PLAN SHOULD BE INSTALLED AS SOON AFTER COLD PLANING AS PRACTICAL AND BEFORE TRAFFIC IS ALLOWED TO USE THE ROADWAY.

STRIPING SHALL BE PLACED IN ALL AREAS WHERE STRIPE REMOVAL HAS OCCURRED DUE TO COLD PLANING. IN AREAS WHERE TRAFFIC CONTROL STRIPING OVERLAPS EXISTING STRIPING, THE EXISTING STRIPING SHALL REMOVED. STRIPE REMOVAL SHALL BE PAID FOR UNDER TDOT ITEM 716-08.01, REMOVAL OF PAVEMENT MARKING (LINE), L.F.

TEMPORARY STRIPING SHALL BE PAID FOR UNDER ITEM 716-05.02 PAINTED PAVEMENT MARKING (8" BARRIER LINE), L.F.

BRIDGE REPAIR AND ASSOCIATED TRAFFIC CONTROL DISRUPTIONS TO RAILROAD SERVICE SHALL BE COORDINATED WITH RAILROAD.

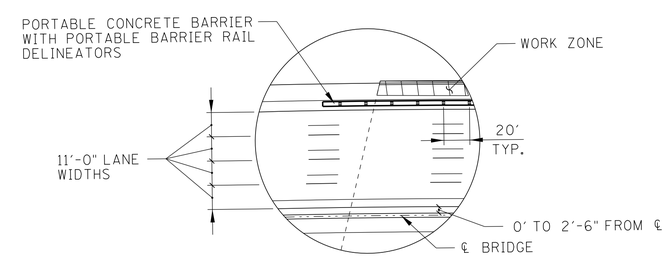

DETAIL "A"

N.T.S.

SEALED BY

RYAN SWEENEY REGISTERED ENGINEER AGRICULTURE No. 111998 STATE OF TENNESSEE

02/12/2015

STATE OF TENNESSEE
DEPARTMENT OF TRANSPORTATION

TRAFFIC CONTROL
I-40 E / I-65 S
(WEEKDAY)

02/12/2015 4:43:29 PM
Q:\2807115\t\038C.sht