TYPE	YEAR	PROJECT NO.	SHEET NO.
CONST.	2015	BH-I-40-4-(86)	43L

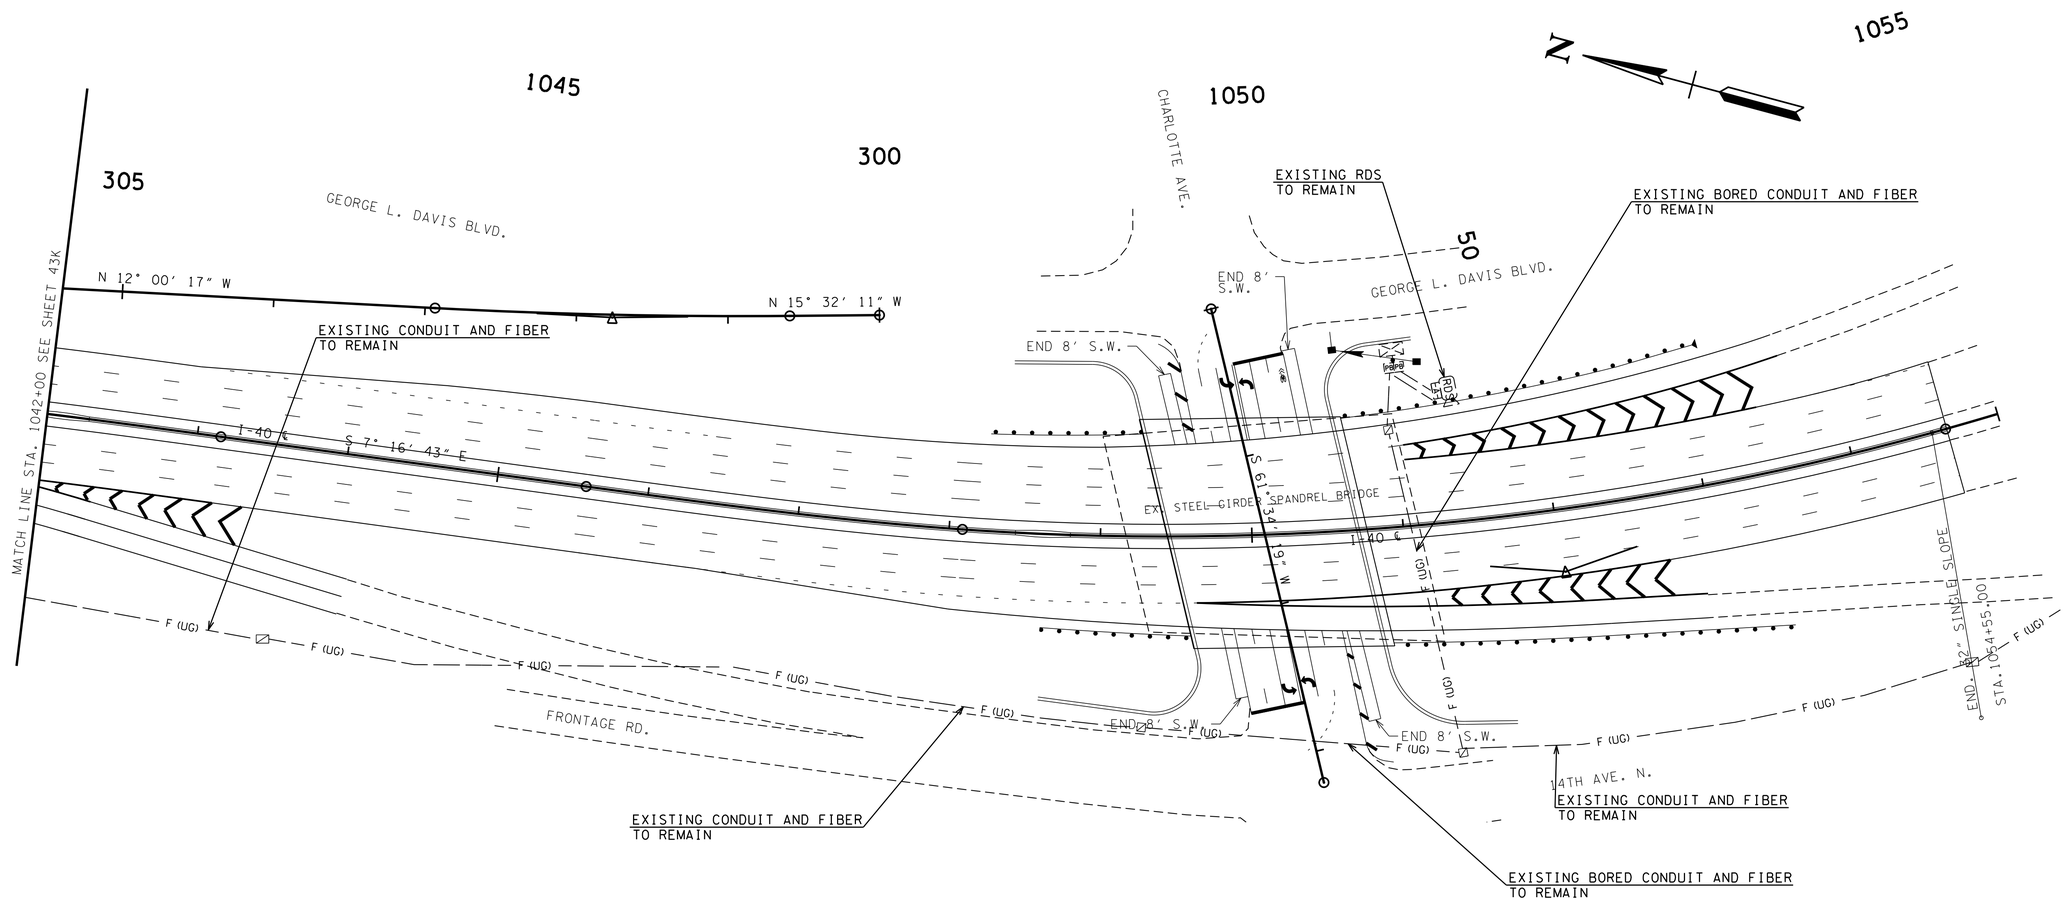

SEALED BY

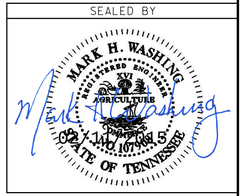

COORDINATES ARE NAD/83(1995), ARE DATUM ADJUSTED BY THE FACTOR OF 1.000 AND TIED TO THE TGRN. ALL ELEVATIONS ARE REFERENCED TO THE NAVD 1988.

STATE OF TENNESSEE
DEPARTMENT OF TRANSPORTATION

SMARTWAY LAYOUT

STA. 1042+00 TO STA. 1055+00

SCALE: 1"=50' HORIZ.

2/10/2015 10:58:25 PM
0:\2807115\+\ITS\S04.sht