CONST. NO. 19005-3161-44

PROJECT NO.	YEAR	SHEET NO.
BH-I-40-4(86)	2015	

REVISIONS

NO.	DATE	BY	BRIEF DESCRIPTION

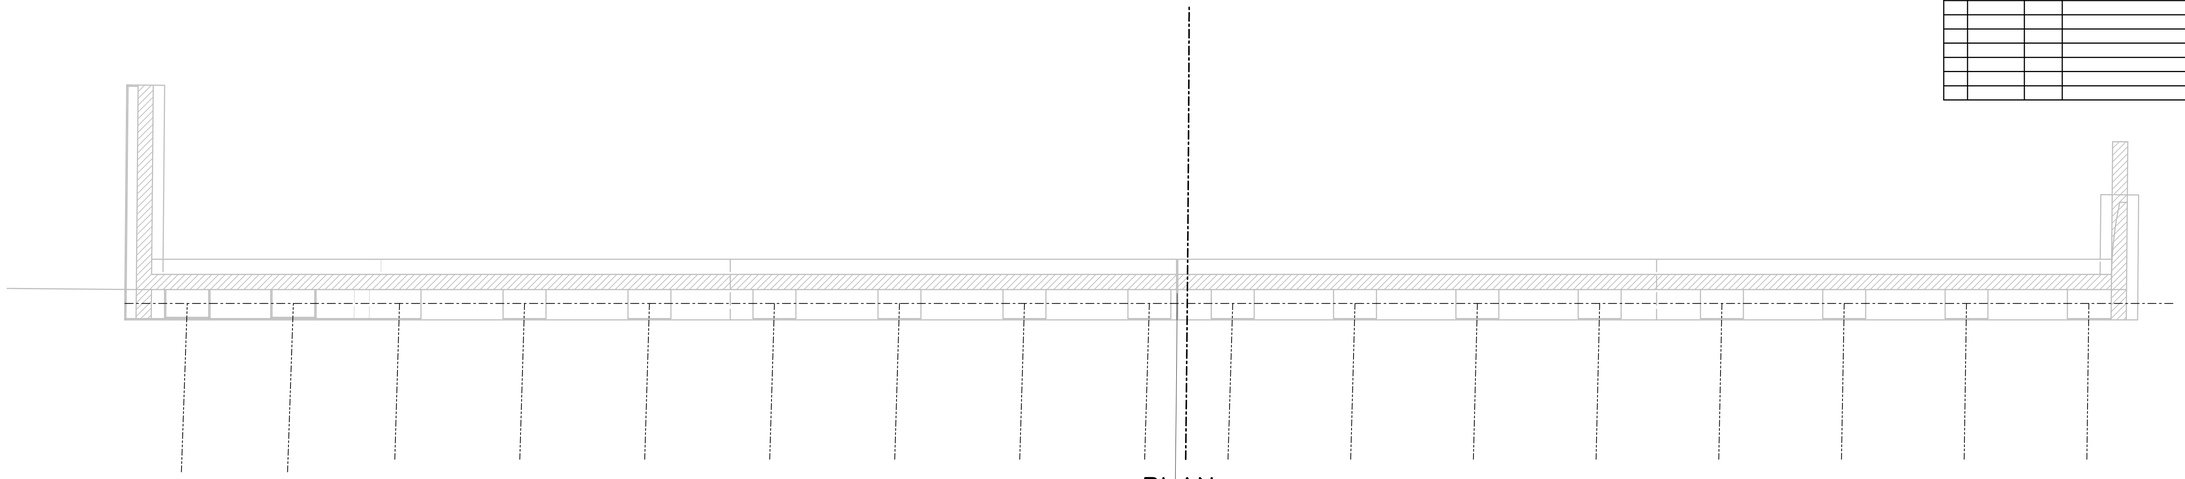

PLAN
(LOOKING FORWARD ON SURVEY)

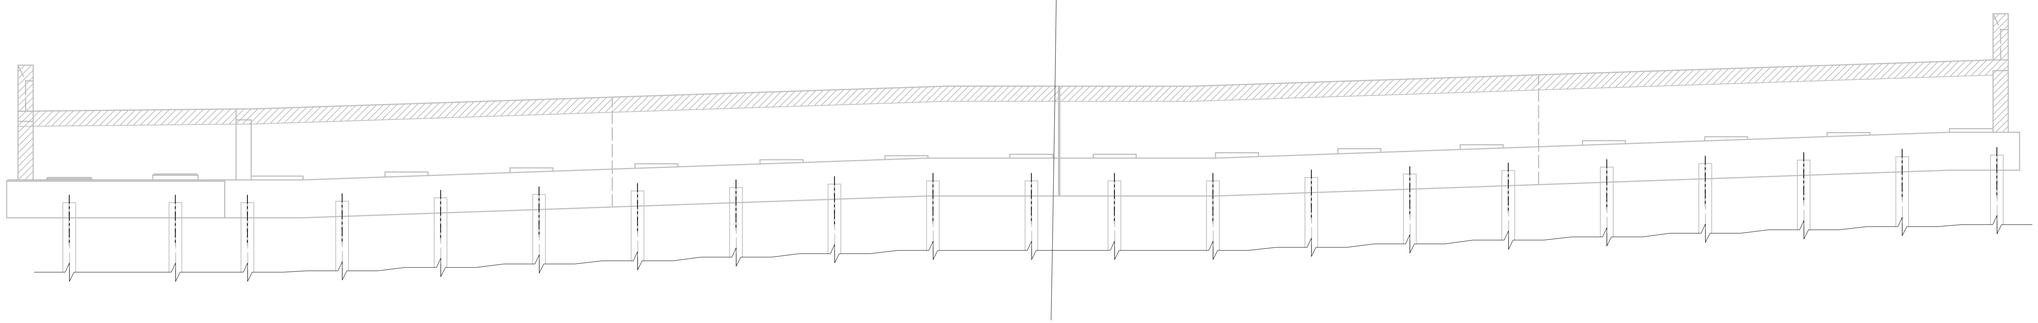

DENOTES; AREAS TO BE REMOVED
(INCLUDES EXISTING BRIDGE RAILS, APRON WALLS, TOP ONE (1) FOOT OF ENDWALL AND OTHER AREAS IN CONFLICT WITH PROPOSED WORK ITEMS)

ELEVATION
(LOOKING FORWARD ON SURVEY)

NOTE; DIMENSIONS AND ELEVATIONS ARE TAKEN FROM EXISTING PLANS AND SURVEY DATA OBTAINED BY WILSON & ASSOCIATES. CONTRACTOR SHALL FIELD VERIFY ALL INFORMATION PRIOR TO FABRICATION AND DEMOLITION. SEE EXISTING PLANS FOR TYPICAL DIMENSIONS.

PROVIDED FOR REFERENCE ONLY - PARTIAL DEMOLITION REQUIRED.

BRIDGE NO. 2
STATE OF TENNESSEE
DEPARTMENT OF TRANSPORTATION

EXISTING ABUTMENT NO. 1

I-40
OVER
CSX RAILROAD
BR. NO. 19-I0040-16.75
DAVIDSON COUNTY
2015

BR-119-73

DESIGNED BY GRESHAM SMITH & PARTNERS DATE 2/09/2015
DRAWN BY R. PALMER DATE 1/2015
SUPERVISED BY T. KNIAZEWYCZ DATE 1/2015
CHECKED BY T. KNIAZEWYCZ DATE 2/2015

GRESHAM SMITH AND PARTNERS

kniazet
Q:\2807115\b\Bridge B Clinton\bridge 1\8071b15b1a1.sht
2/12/2015
PRF