TYPE	YEAR	PROJECT NO.	SHEET NO.
CONST	2015	79224-4205-04	11

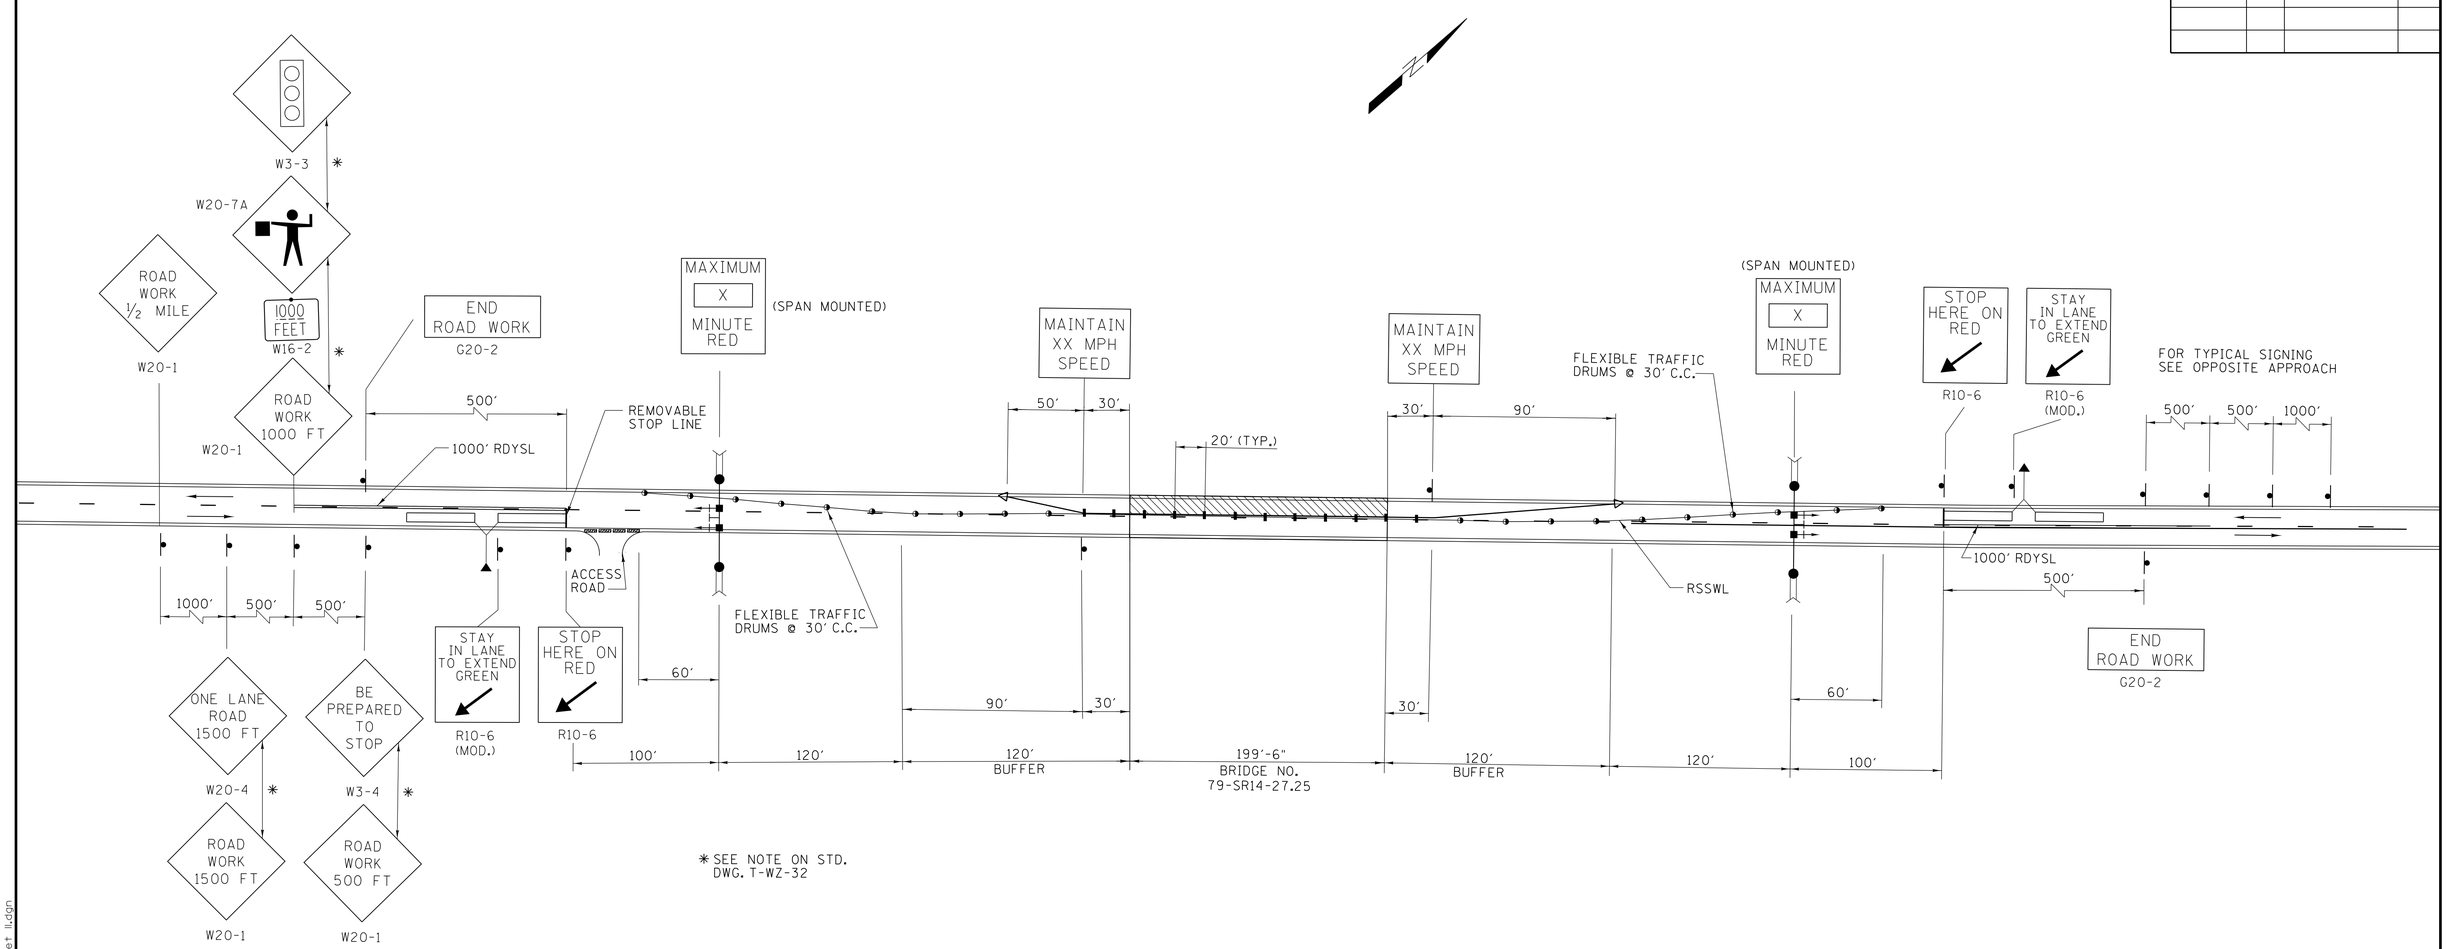

✱ SEE NOTE ON STD. DWG. T-WZ-32

LEGEND

- AREA UNDER CONSTRUCTION
- FLEXIBLE TRAFFIC DRUM
- REMOVABLE INTERCONNECTED PORTABLE BARRIER WITH PORTABLE BARRIER RAIL DELINEATOR - PHASE V
- TRAFFIC SIGN
- DIRECTION OF TRAFFIC
- ATTENUATOR
- RDYSL — REMOVABLE DOUBLE YELLOW SOLID LINE
- RSSWL — REMOVABLE SINGLE SOLID WHITE LINE
- 8′ TYPE III BARRICADE WITH R11-2 SIGNS FACING NORTH AND SOUTH ON EVERY OTHER BARRICADE

NOTES:

1. THE CONSTRUCTION SIGNING PLAN IS TO SERVE AS A GUIDE ONLY. OTHER SIGNS MAY BE REQUIRED DURING VARIOUS PHASES OF CONSTRUCTION.
2. THE TRAFFIC CONTROL PLANS DO NOT RELIEVE THE CONTRACTOR OF THE RESPONSIBILITY FOR INSTALLING TRAFFIC CONTROL DEVICES IN ACCORDANCE WITH THE CURRENT EDITION OF THE "MANUAL OF UNIFORM TRAFFIC CONTROL DEVICES."
3. IF ADDITIONAL SIGNS ARE DEEMED NECESSARY BY THE ENGINEER, THEY SHALL BE FURNISHED AND INSTALLED AT THE UNIT PRICE BID FOR ITEM NO. 712-06, SIGNS (CONSTRUCTION), SQ. FT.
4. UNLESS OTHERWISE DIRECTED BY ENGINEER, MAINTENANCE OF TRAFIC FOR STATE ROUTE 14 AT THIS BRIDGE DURING BRIDGE REPAIR OPERATIONS SHALL OCCUR BETWEEN 7 P.M. FRIDAY THROUGH 6 A.M. TUESDAY OF THE FOLLOWING WEEK (10 CONTINUOUS DAYS). ALL TRAFFIC DEVICES TO BE REMOVED AND ALL SIGNS SHALL BE COVERED BEFORE 6:00 A.M. TUESDAY.
5. FOR ADDITIONAL NOTES AND DETAILS, SEE STD. DWGS. T-WZ-32, T-WZ-34 AND T-WZ-35.
6. SEE SHEET 12 FOR QUANTITIES.

STATE ROUTE 14
PHASE V TRAFFIC CONTROL
(10 DAYS CLOSURE)

27 .25

STATE OF TENNESSEE
DEPARTMENT OF TRANSPORTATION
BUREAU OF PLANNING AND DEVELOPMENT

TRAFFIC CONTROL PLAN

BR. NO. 79-SR14-27.25

SCALE: NONE

AMJAD S. KHAN
REGISTERED ENGINEER
AGRICULTURE
NO. 106550
STATE OF TENNESSEE
04/27/15

GARVER

JLHalbrook 4/27/2015 10:40:59 AM
WORKSPACE: TDOT Bridge
L:\2015\5007002 - Repair Five Bridges Shelby County\Drawings\BRG\02 - Traffic Control\11-Sheet 11.dgn