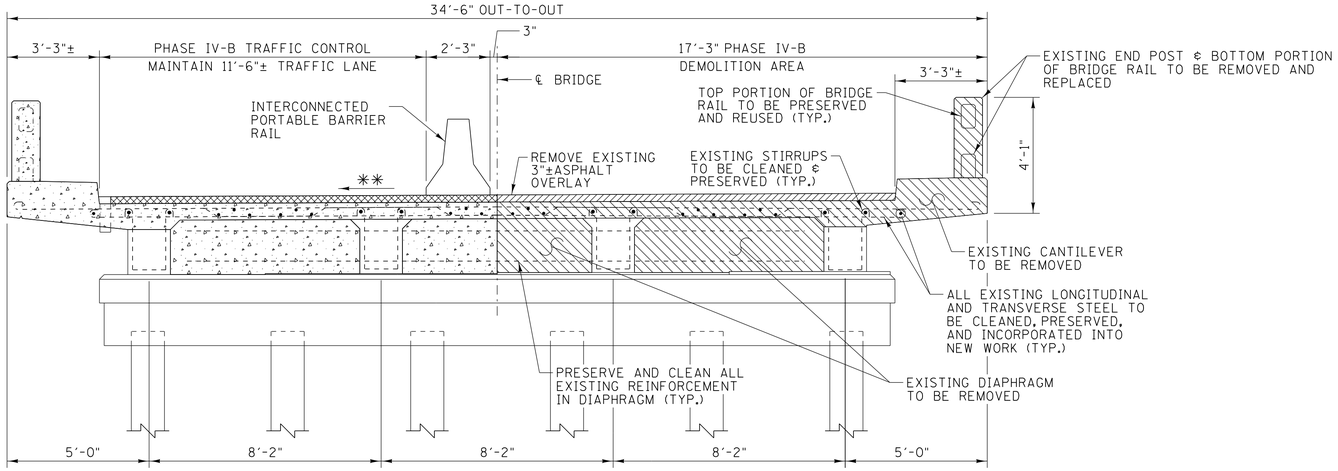

PHASE IV-B: DEMOLITION

(TYP. BENT NO. 3)
TYP. FIXED DIAPHRAGM
SCALE: 3/8" = 1'-0"

NOTE:

ALL REINFORCEMENT TO BE PRESERVED, CLEANED AND INCORPORATED INTO NEW WORK.

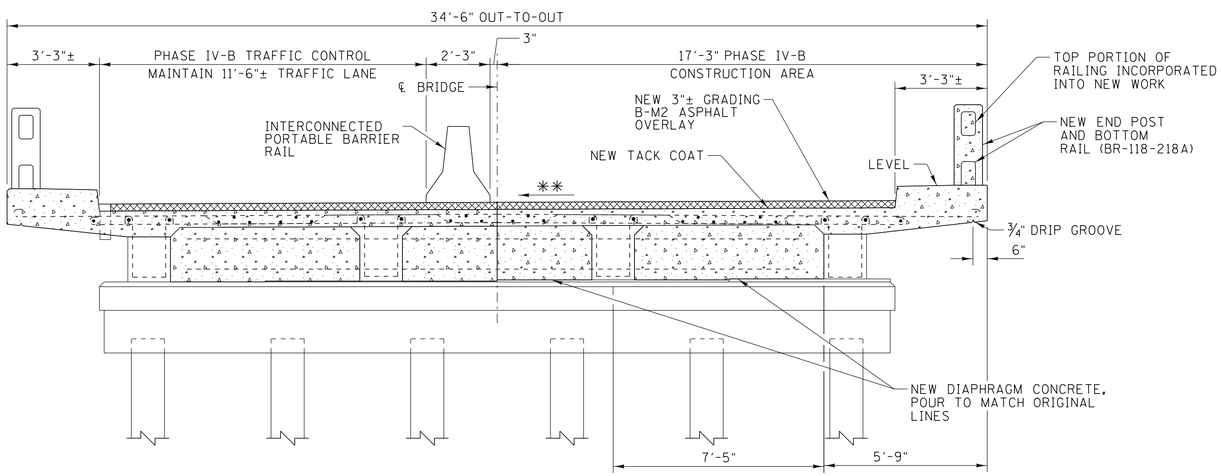

PHASE IV-B: CONSTRUCTION

(TYP. BENT NO. 3)
TYP. FIXED DIAPHRAGM
SCALE: 3/8" = 1'-0"

2-4"ø UTILITY LINES AND 1-2"ø UTILITY LINE TO BE RELOCATED BY OWNER OF UTILITIES

CONCRETE AREA TO BE REMOVED

ASPHALT AREA TO BE REMOVED

** MATCH EXISTING SLOPE

PROJECT NO.	YEAR	SHEET NO.
79224-4205-04	2015	

REVISIONS

NO.	DATE	BY	BRIEF DESCRIPTION

NOTES:

FOR NOTES AND DETAILS REGARDING NEW CONCRETE END POST AND BOTTOM RAIL, SEE DWG. NO. BR-118-218A.

FOR ADDITIONAL NOTES AND DETAILS, SEE DWG. NO. BR-118-202.

26.90

STATE OF TENNESSEE
DEPARTMENT OF TRANSPORTATION

BRIDGE REPAIR DETAILS

SR14 OVER LOOSAHATCHIE RIVER
BRIDGE NO. 79-SR14-26.90

SHELBY COUNTY
2015

AMJAD S. KHAIRI
REGISTERED ENGINEER
AGRICULTURE
COMMERCE
No. 106650
STATE OF TENNESSEE
04/27/15

GARVER

DESIGNED BY J. L. HALBROOK DATE APR 2015
DRAWN BY C. J. HALBROOK DATE APR 2015
SUPERVISED BY J. H. RUDDELL DATE APR 2015
CHECKED BY A. J. KHAIRI DATE APR 2015

TN D.O.T. ENGINEERING SUPERVISOR M. LAWSON

BR-118-205

JLHalbrook 4/27/2015 11:28:02 AM
WORKSPACE: TDOT Bridge Five Bridges Shelby County\Drawings\BRG\03 - Final\BR-118-205.dgn
L:\2015\15017002 - Repair