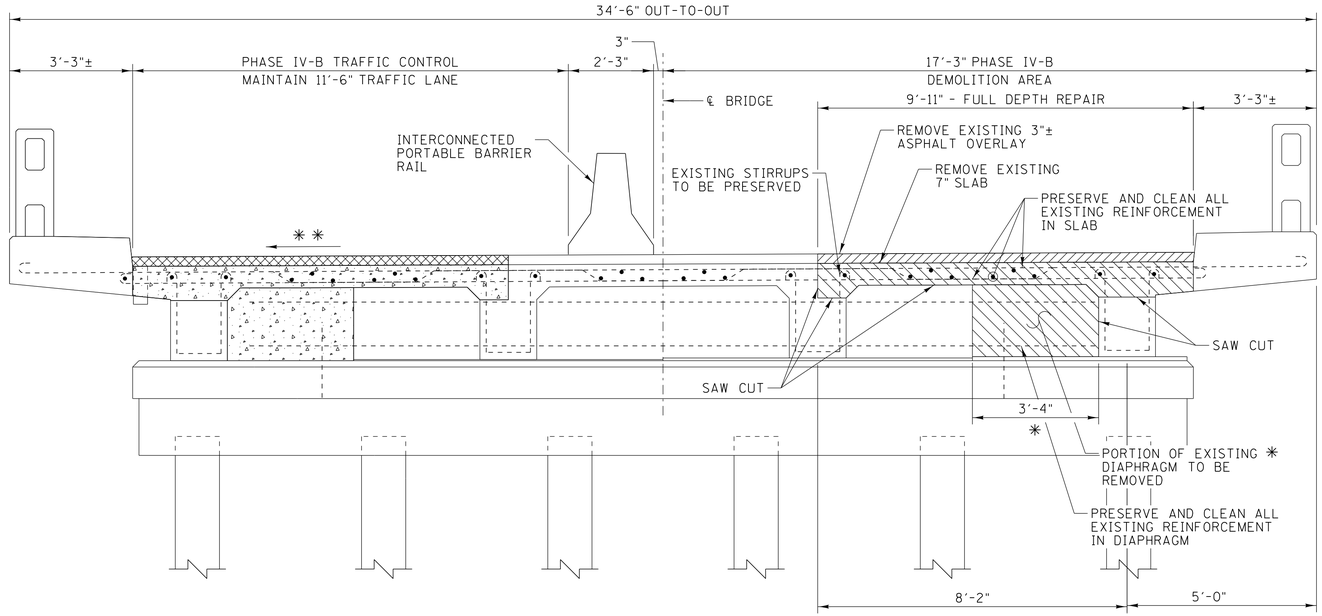

PHASE IV-B DEMOLITION

(TYP. BENT NO. 2 & 7)
(SHOWN AT FIXED DIAPHRAGM, EXPANSION SIMILAR)
SCALE: ½" = 1'-0"

NOTE:

ALL REINFORCEMENT TO BE PRESERVED, CLEANED AND INCORPORATED INTO NEW WORK.

PROJECT NO.	YEAR	SHEET NO.
79224-4205-04	2015	

REVISIONS

NO.	DATE	BY	BRIEF DESCRIPTION

CONCRETE AREA TO BE REMOVED

ASPHALT AREA TO BE REMOVED

✳ EXACT LIMITS OF REMOVAL TO BE DETERMINED BY TDOT ENGINEER IN FIELD

✳✳ MATCH EXISTING SLOPE

NOTES:

FOR ADDITIONAL NOTES AND DETAILS, SEE DWG. NO. BR-118-202.

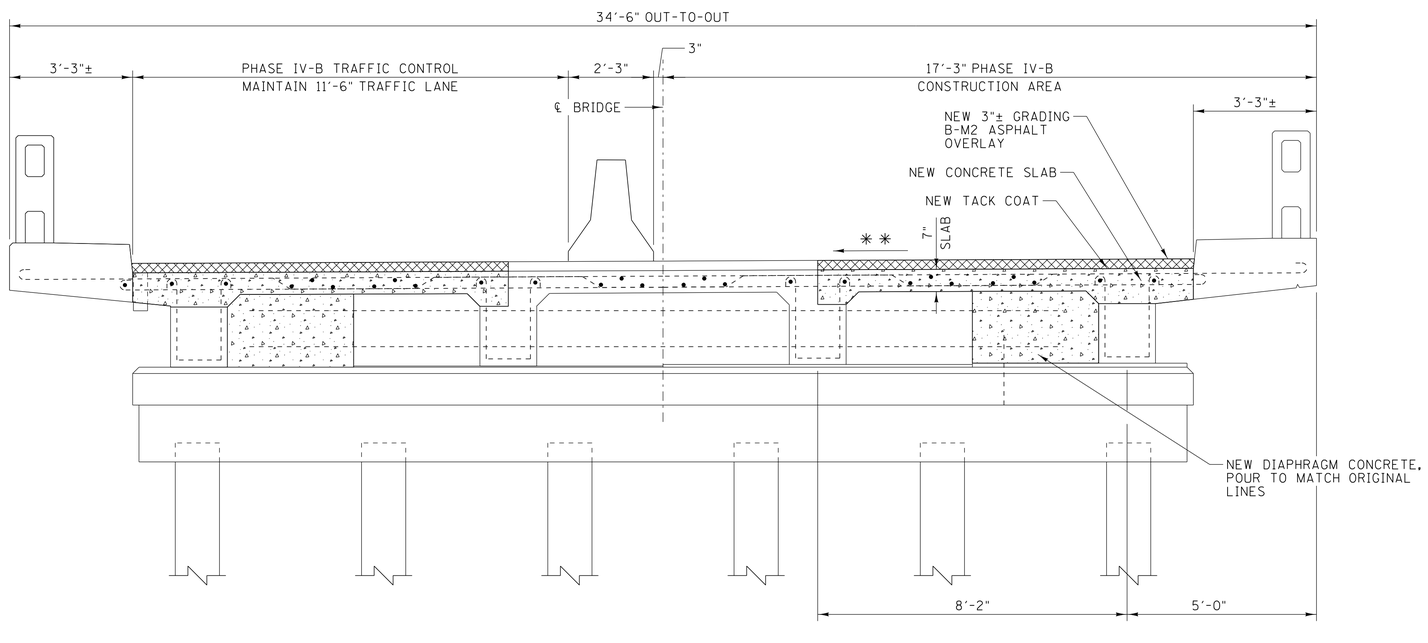

PHASE IV-B CONSTRUCTION

(TYP. BENT NOS. 2 & 7)
(SHOWN AT FIXED DIAPHRAGM, EXPANSION SIMILAR)
SCALE: ½" = 1'-0"

26.90

STATE OF TENNESSEE
DEPARTMENT OF TRANSPORTATION

BRIDGE REPAIR DETAILS

SR14 OVER LOOSAHATCHIE RIVER
BRIDGE NO. 79-SR14-26.90

SHELBY COUNTY
2015

AMJAD S. KHAIRI
REGISTERED ENGINEER
AGRICULTURE
COMMERCE
NO. 106650
STATE OF TENNESSEE
04/27/15

GARVER

DESIGNED BY	J. L. HALBROOK	DATE	APR 2015
DRAWN BY	C. J. HALBROOK	DATE	APR 2015
SUPERVISED BY	J. H. RUDDELL	DATE	APR 2015
CHECKED BY	A. J. KHAIRI	DATE	APR 2015

TN D.O.T. ENGINEERING SUPERVISOR M. LAWSON

JLHalbrook 4/27/2015 10:41:10 AM
WORKSPACE: TDOT Bridge
L:\2015\5007002 - Repair Five Bridges Shelby County\Drawings\BRG\03 - Final\BR-118-203.dgn

BR-118-203