PROJECT NO.	YEAR	SHEET NO.
79224-4205-04	2015	

REVISIONS

NO.	DATE	BY	BRIEF DESCRIPTION

ENVIRONMENTAL NOTE

THE CONTRACTOR SHALL USE ANY MEASURE NECESSARY TO ENSURE THAT THE REMAINING WETLAND WILL NOT BE DISTURBED AND IS PROTECTED FROM SEDIMENT AND OTHER POLLUTANTS.

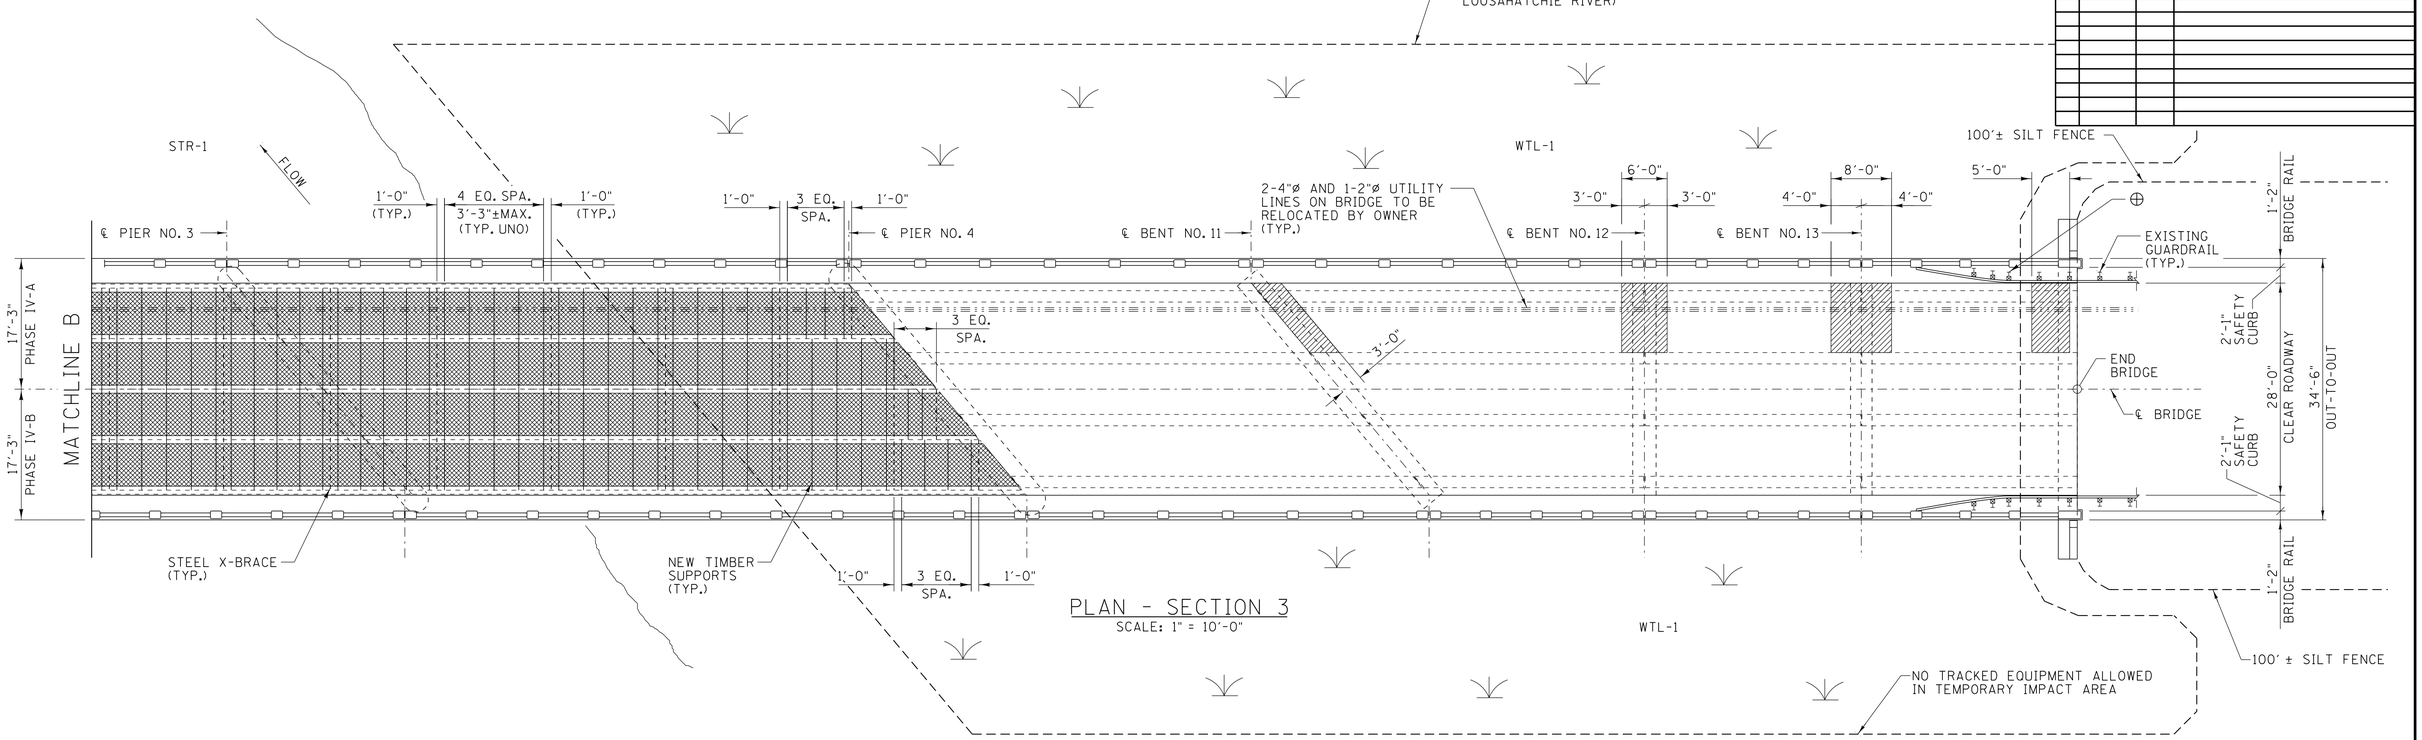

PLAN - SECTION 3

SCALE: 1" = 10'-0"

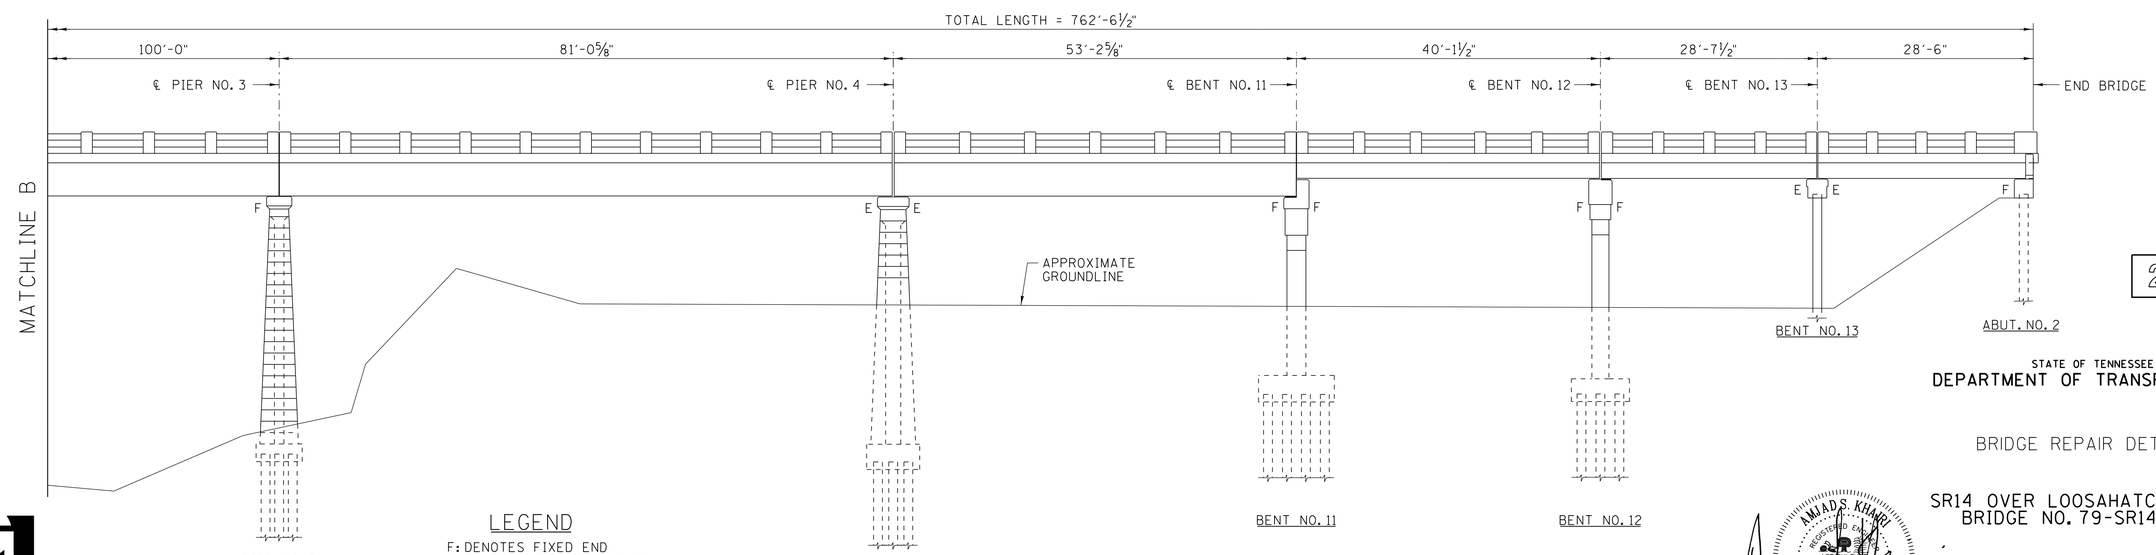

ELEVATION - SECTION 3

SCALE: 1" = 10'-0"

LEGEND

F: DENOTES FIXED END
E: DENOTES EXPANSION END

26.90

STATE OF TENNESSEE
DEPARTMENT OF TRANSPORTATION

BRIDGE REPAIR DETAILS

SR14 OVER LOOSAHATCHIE RIVER
BRIDGE NO. 79-SR14-26.90

SHELBY COUNTY
2015

AMJADS KHAIRI REGISTERED ENGINEER AGRICULTURE No. 106650 STATE OF TENNESSEE 04/27/15

GARVER

DESIGNED BY	L. I. COBOS	DATE	APR 2015
DRAWN BY	C. W. THOMAS	DATE	APR 2015
SUPERVISED BY	J. H. RUDDELL	DATE	APR 2015
CHECKED BY	A. J. KHAIRI	DATE	APR 2015

TN D.O.T. ENGINEERING SUPERVISOR M. LAWSON

BR-118-189

JLHolbrook 4/27/2015 10:41:03 AM
WORKSPACE: TDOT Bridge
L:\2015\150170\02 - Repair Five Bridges Shelby County\Drawings\BRG\03 - Final\BR-118-189.dgn