TYPE	YEAR	PROJECT NO.	SHEET NO.
CONST	2015	79224-4205-04	9

NOTES:

1. THE CONSTRUCTION SIGNING PLAN IS TO SERVE AS A GUIDE ONLY. OTHER SIGNS MAY BE REQUIRED DURING VARIOUS PHASES OF CONSTRUCTION.
2. THE TRAFFIC CONTROL PLANS DO NOT RELIEVE THE CONTRACTOR OF THE RESPONSIBILITY FOR INSTALLING TRAFFIC CONTROL DEVICES IN ACCORDANCE WITH THE CURRENT EDITION OF THE "MANUAL OF UNIFORM TRAFFIC CONTROL DEVICES."
3. IF ADDITIONAL SIGNS ARE DEEMED NECESSARY BY THE ENGINEER, THEY SHALL BE FURNISHED AND INSTALLED AT THE UNIT PRICE BID FOR ITEM NO. 712-06, SIGNS (CONSTRUCTION), SQ. FT.
4. UNLESS OTHERWISE DIRECTED BY ENGINEER, MAINTENANCE OF TRAFFIC FOR STATE ROUTE 14 AT THIS BRIDGE DURING BRIDGE REPAIR OPERATIONS SHALL OCCUR BETWEEN THE HOURS OF 7:00 P.M. FRIDAY THRU 6:00 A.M. MONDAY (TWO WEEKENDS). ALL TRAFFIC DEVICES TO BE REMOVED AND ALL SIGNS SHALL BE COVERED BEFORE 6:00 A.M. MONDAY.
5. FOR ADDITIONAL NOTES AND DETAILS, SEE STD. DWGS. T-WZ-32, T-WZ-34 AND T-WZ-35.
6. SEE SHEET 12 FOR QUANTITIES.

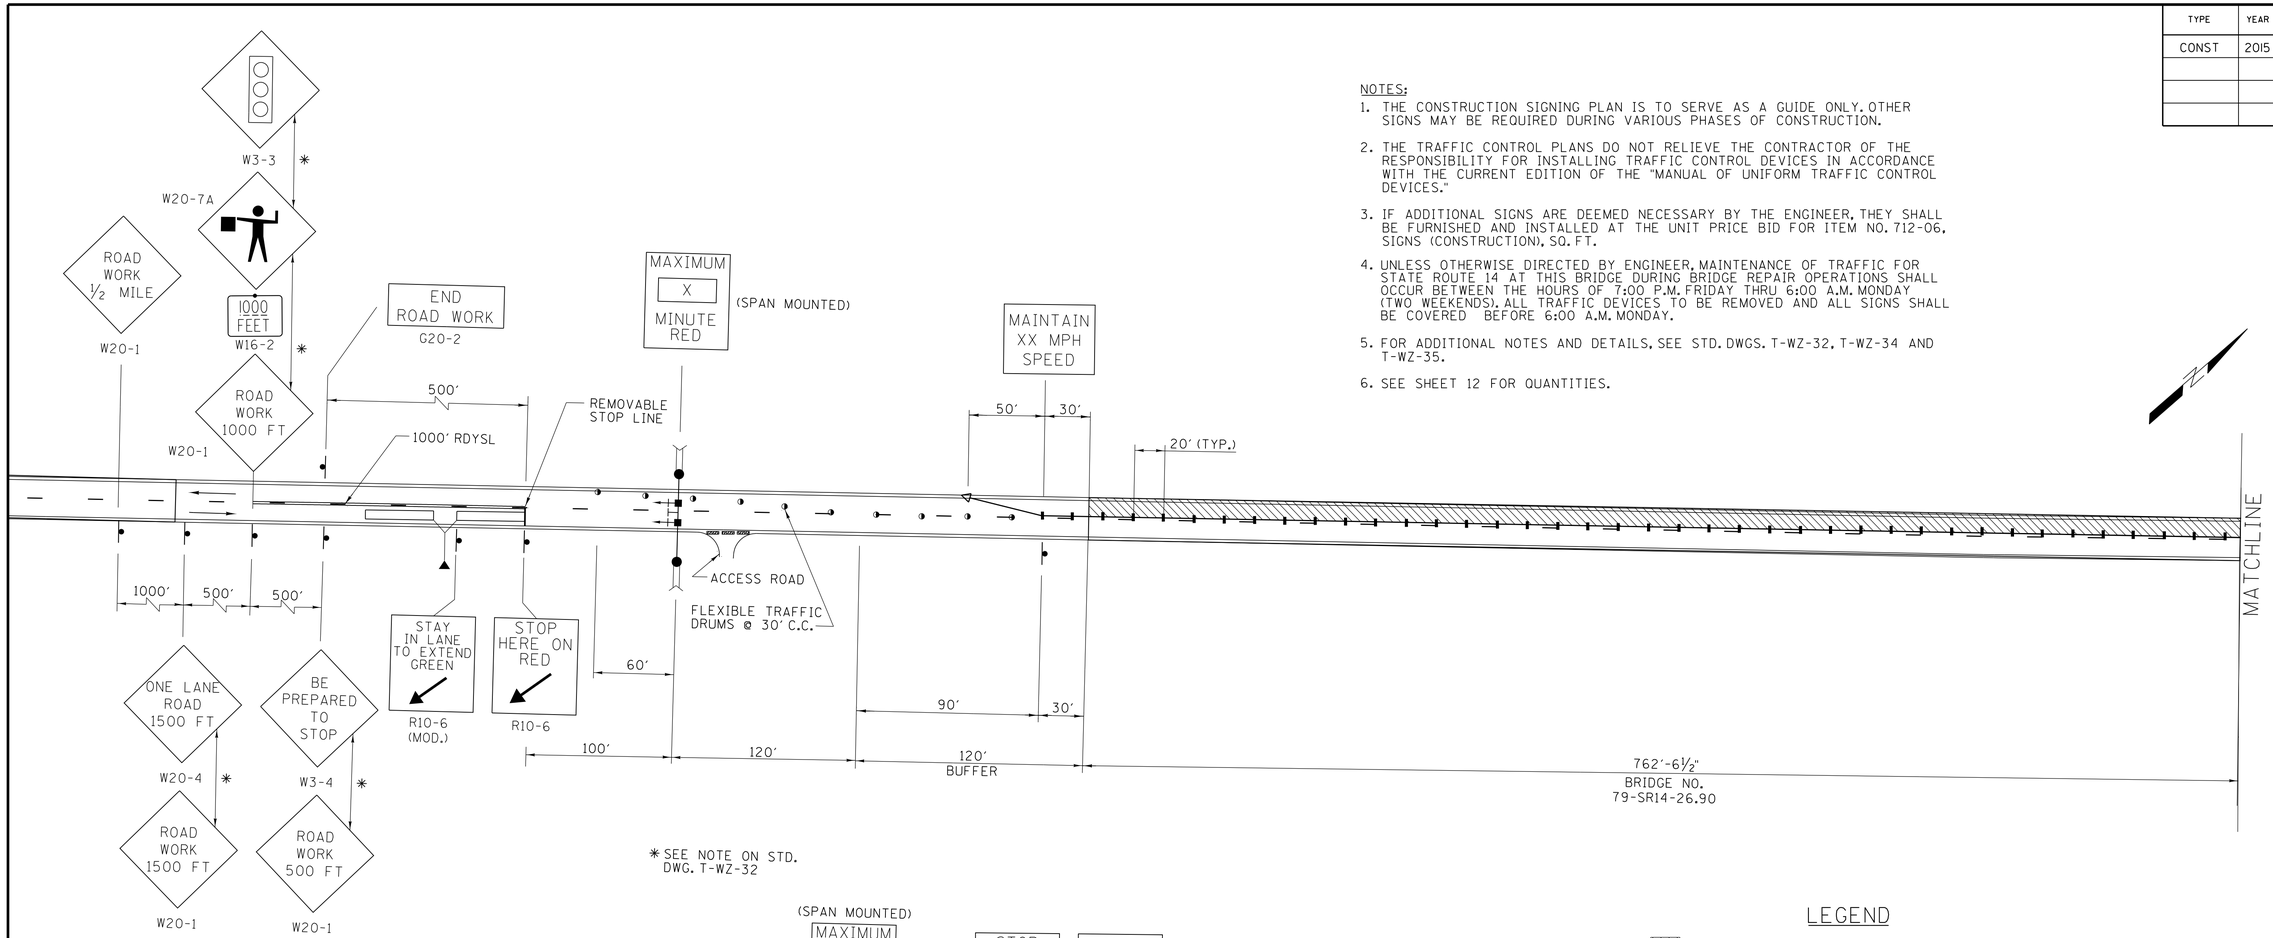

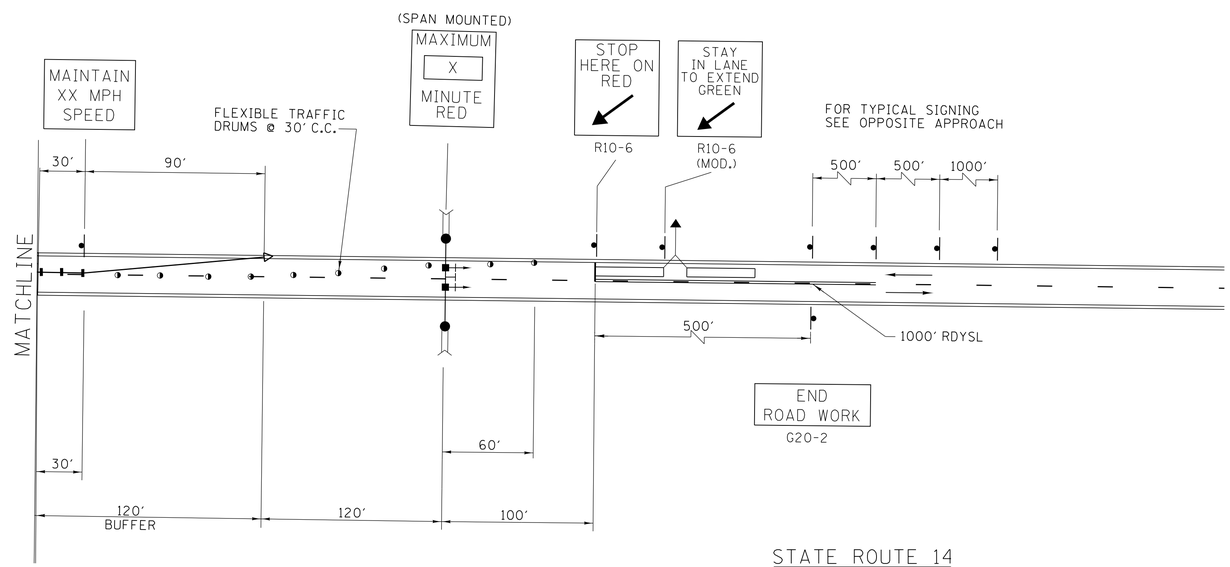

LEGEND

- AREA UNDER CONSTRUCTION
- FLEXIBLE TRAFFIC DRUM
- REMOVABLE INTERCONNECTED PORTABLE BARRIER WITH PORTABLE BARRIER RAIL DELINEATOR - PHASE IV
- TRAFFIC SIGN
- DIRECTION OF TRAFFIC
- ATTENUATOR
- RDYSL REMOVABLE DOUBLE YELLOW SOLID LINE
- 8′ TYPE III BARRICADE WITH R11-2 SIGNS FACING NORTH AND SOUTH ON EVERY OTHER BARRICADE

STATE ROUTE 14
PHASE IV-A TRAFFIC CONTROL
(TWO SEPARATE WEEKEND CLOSURES)

26.90

STATE OF TENNESSEE
DEPARTMENT OF TRANSPORTATION
BUREAU OF PLANNING AND DEVELOPMENT

TRAFFIC CONTROL PLAN

BR. NO. 79-SR14-26.90

SCALE: NONE

AMJAD S. KHAN
REGISTERED ENGINEER
AGRICULTURE
NO. 106650
STATE OF TENNESSEE
04/27/15

GARVER

JLHalbrook 4/27/2015 2:23:23 PM
WORKSPACE: TDOT Bridge
L:\2015\150170D2 - Repair Five Bridges Shelby County\Drawings\BRG\02 - Traffic Control\09-Sheet 9.dgn