SUP1126.DGN

CONST. NO. 57034-3205-94

| PROJECT NO. | YEAR | SHEET NO. |
|---|---|---|
| BR-STP-197(10) | 2015 | |

REVISIONS

| NO. | DATE | BY | BRIEF DESCRIPTION |
|---|---|---|---|
| | | | |

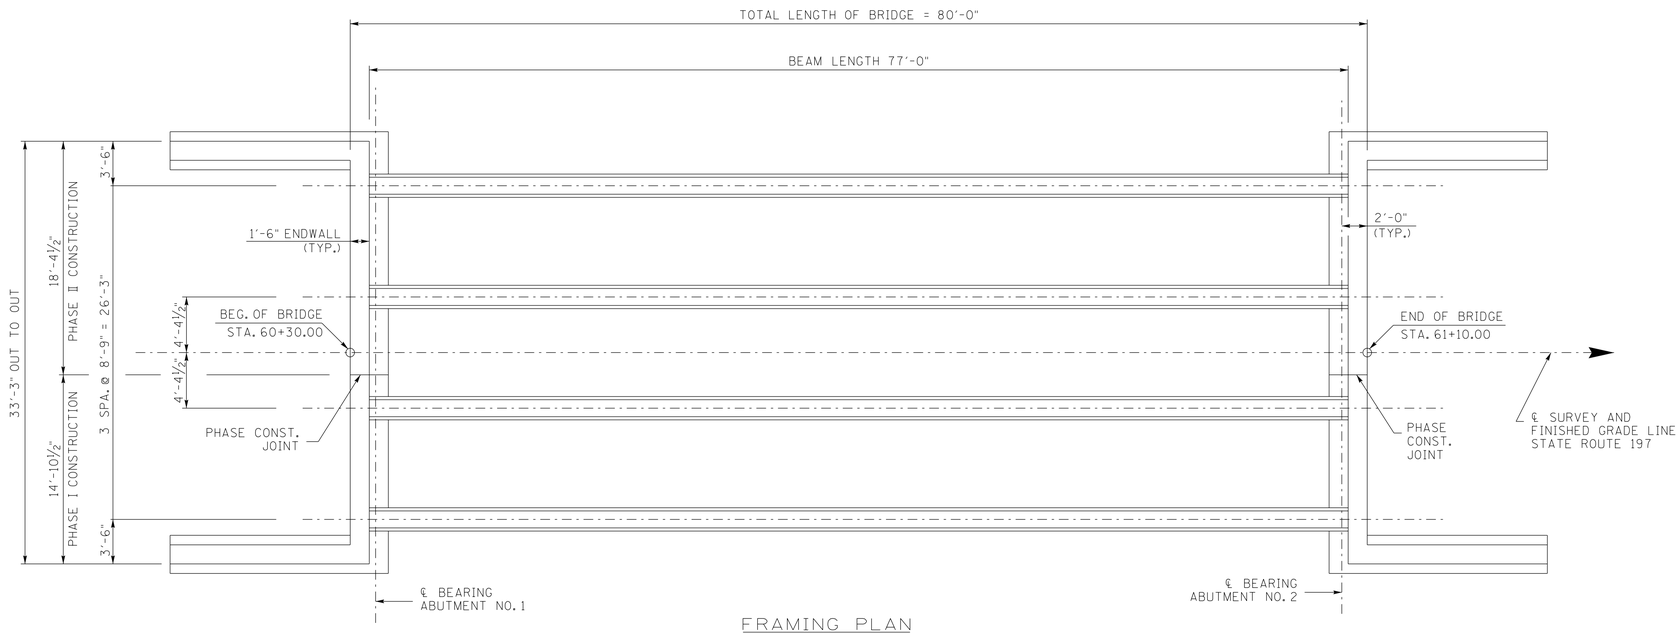


FRAMING PLAN

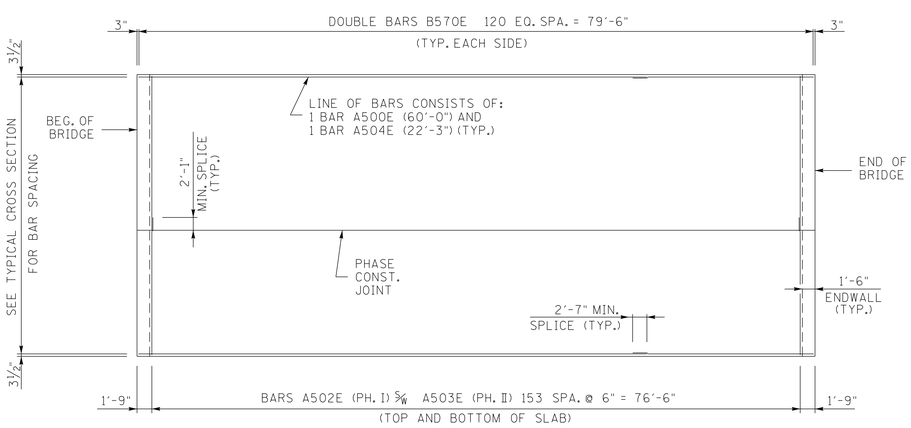


SLAB PLAN

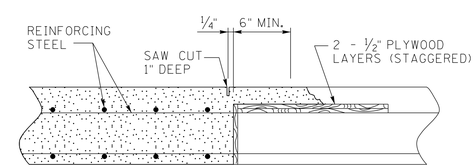


SLAB CONSTRUCTION JOINT DETAIL

DECK CONCRETE POURING SEQUENCE: SLAB CONSTRUCTION JOINTS MAY BE LOCATED AT THE CONTRACTOR'S OPTION.

ALL SLAB CONSTRUCTION JOINTS SHALL BE IN ACCORDANCE WITH THE SLAB CONSTRUCTION JOINT DETAIL SHOWN ABOVE.

BRIDGE NO. 2

STATE OF TENNESSEE
DEPARTMENT OF TRANSPORTATION

SUPERSTRUCTURE DETAILS
STATE ROUTE 197
OVER
BRANCH B
STATION 60+70.00
LOG MILE 8.66
MADISON COUNTY
2015

KATHLEEN D. McLAUGHLIN — STATE OF TENNESSEE — LICENSED PROFESSIONAL ENGINEER — DEPARTMENT OF AGRICULTURE

Kathleen McLaughlin
4/27/2015

CORRECT Wayne G. Sieger
ENGINEER OF STRUCTURES

| | | | |
|---|---|---|---|
| DESIGNED BY | D. SHIKE | DATE | 08-13 |
| DRAWN BY | P. MOSHER | DATE | 03-15 |
| SUPERVISED BY | MBC/KDM | DATE | 03-15 |
| CHECKED BY | D. SHIKE | DATE | 03-15 |

U-57-135