TYPE	YEAR	PROJECT NO.	SHEET NO.
CONST	2023	R-STP/NH-115(29)	55

REV. 2-9-24
ADDED SHEET TO PLANS.

REV. 7-14-25
REVISED PROPOSED CROSS SECTIONS.

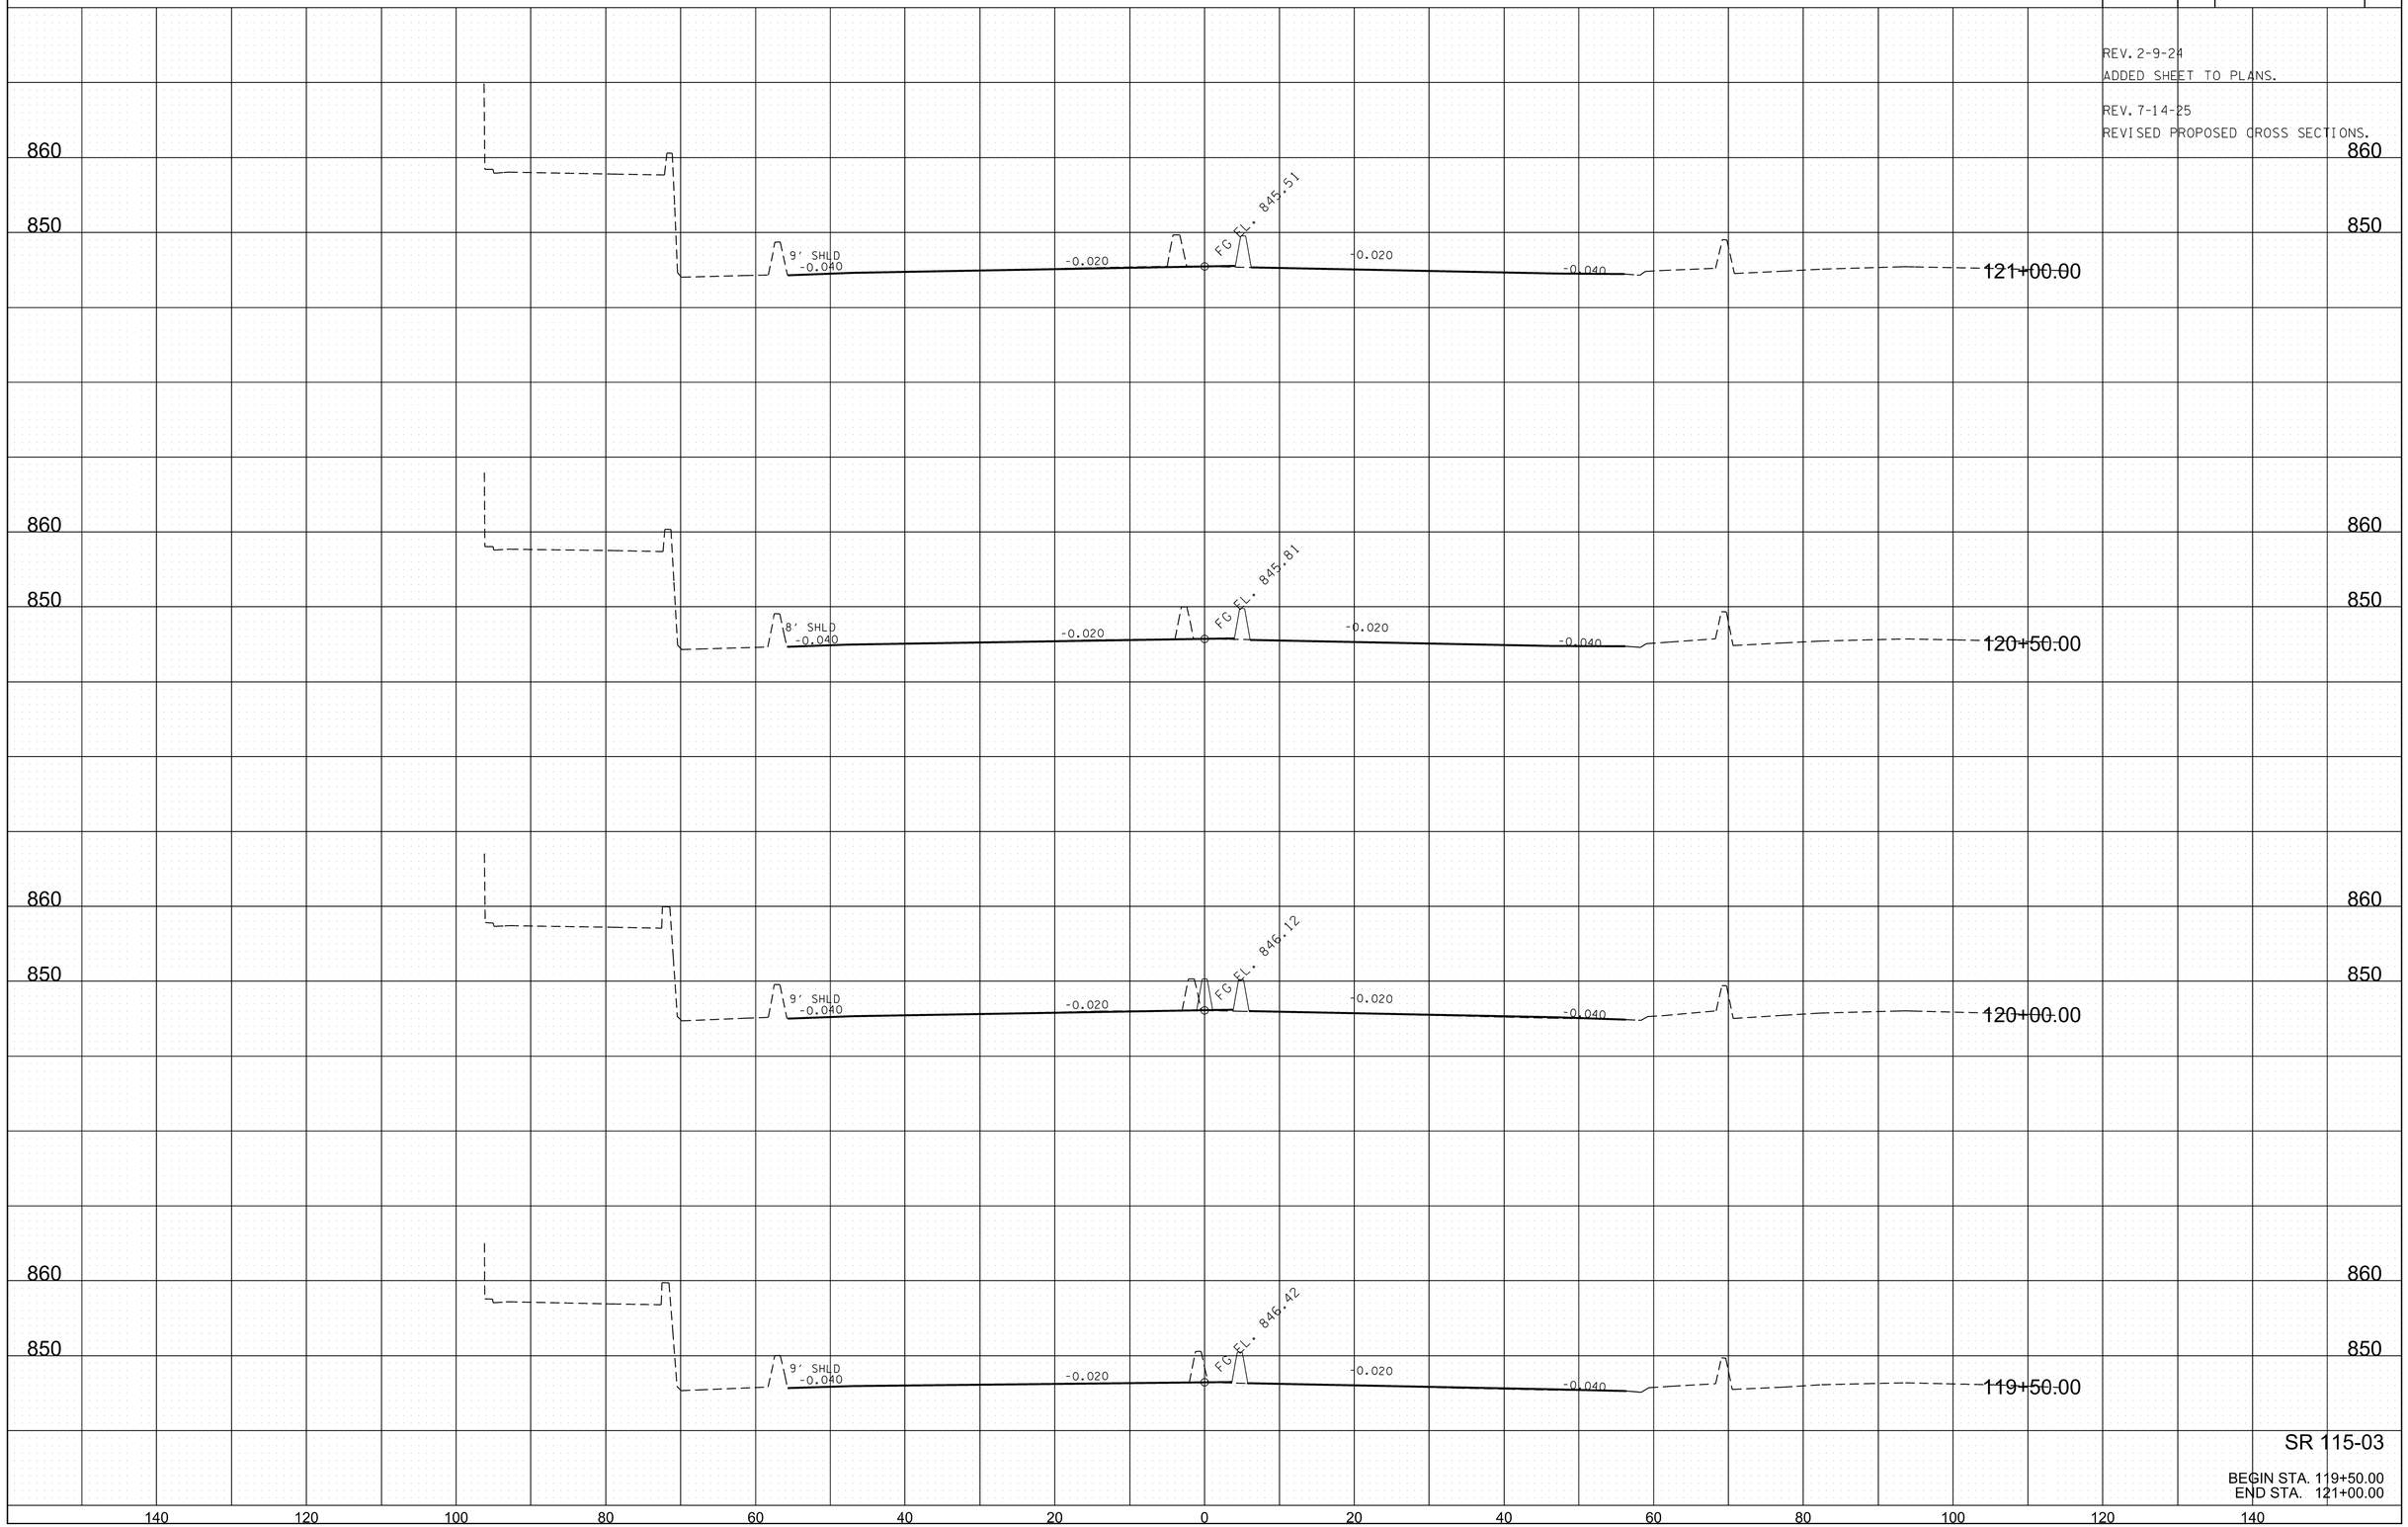

SR 115-03

BEGIN STA. 119+50.00
END STA. 121+00.00

TYPE	YEAR	PROJECT NO.	SHEET NO.
CONST	2023	R-STP/NH-115(29)	55A

REV. 2-9-24
ADDED SHEET TO PLANS.

REV. 7-14-25
REVISED PROPOSED CROSS SECTIONS.

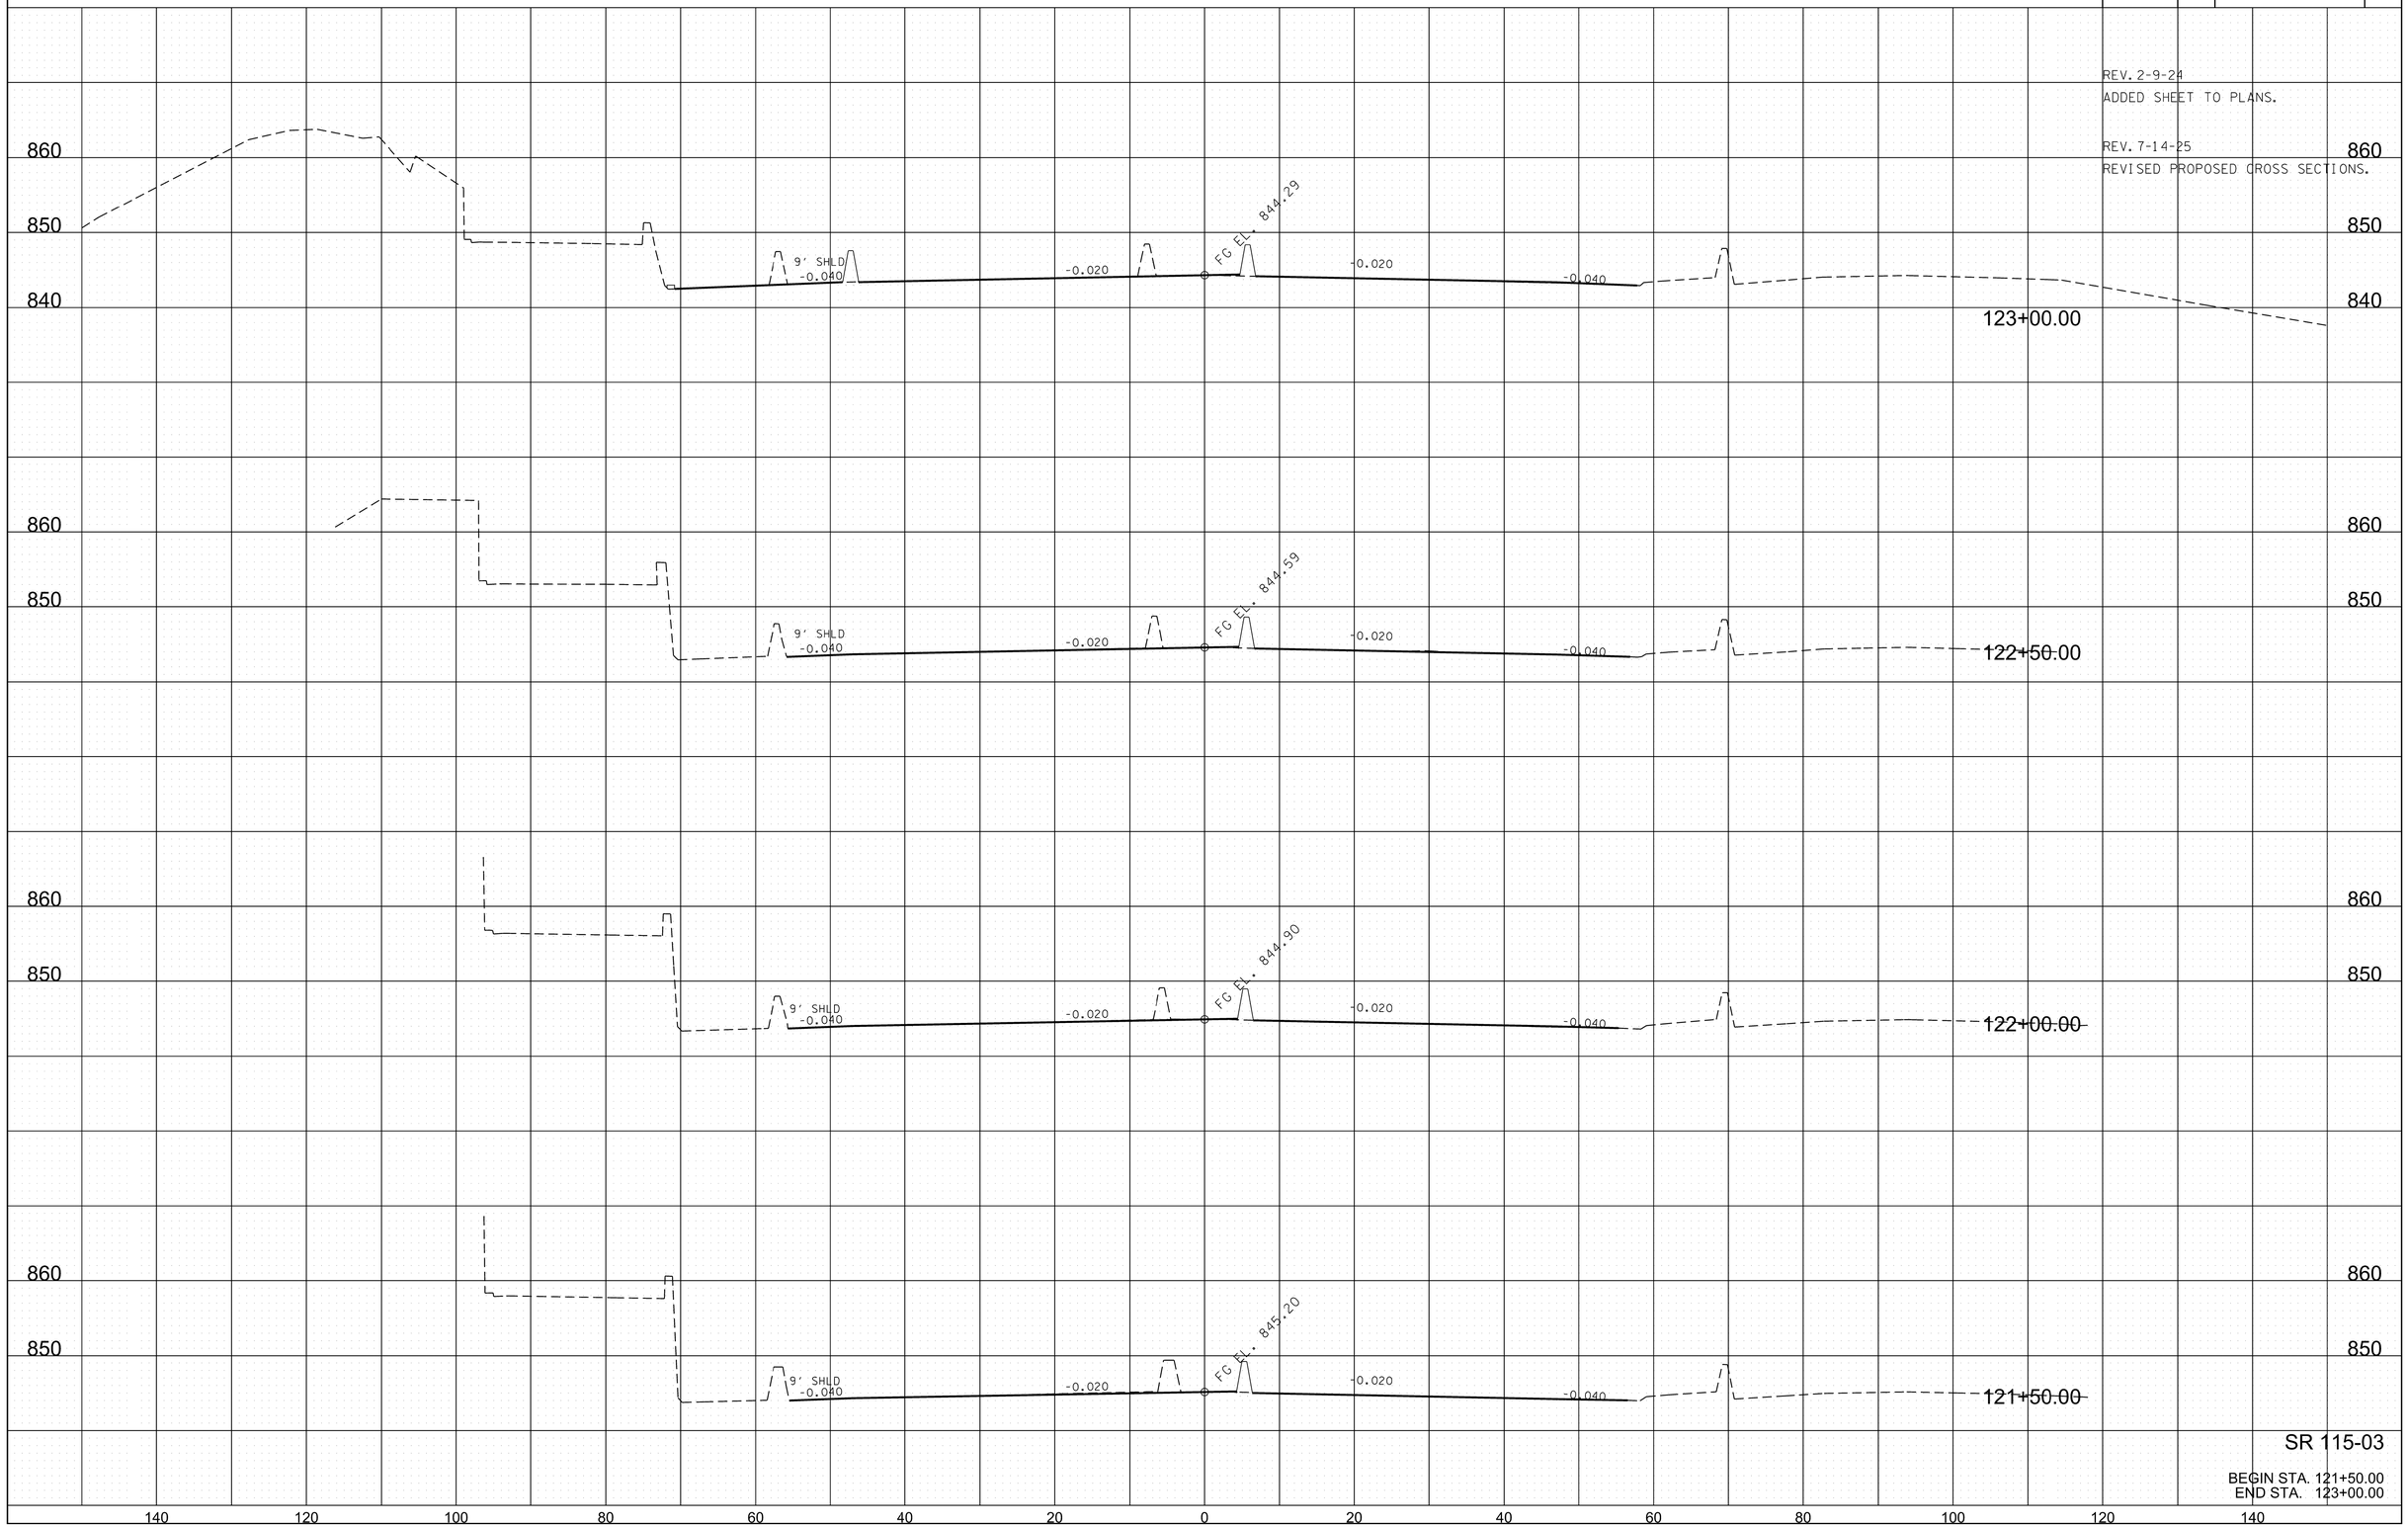

SR 115-03

BEGIN STA. 121+50.00
END STA. 123+00.00

TYPE	YEAR	PROJECT NO.	SHEET NO.
CONST	2023	R-STP/NH-115(29)	55B

REV. 2-9-24
ADDED SHEET TO PLANS.

REV. 7-14-25
REVISED PROPOSED CROSS SECTIONS.

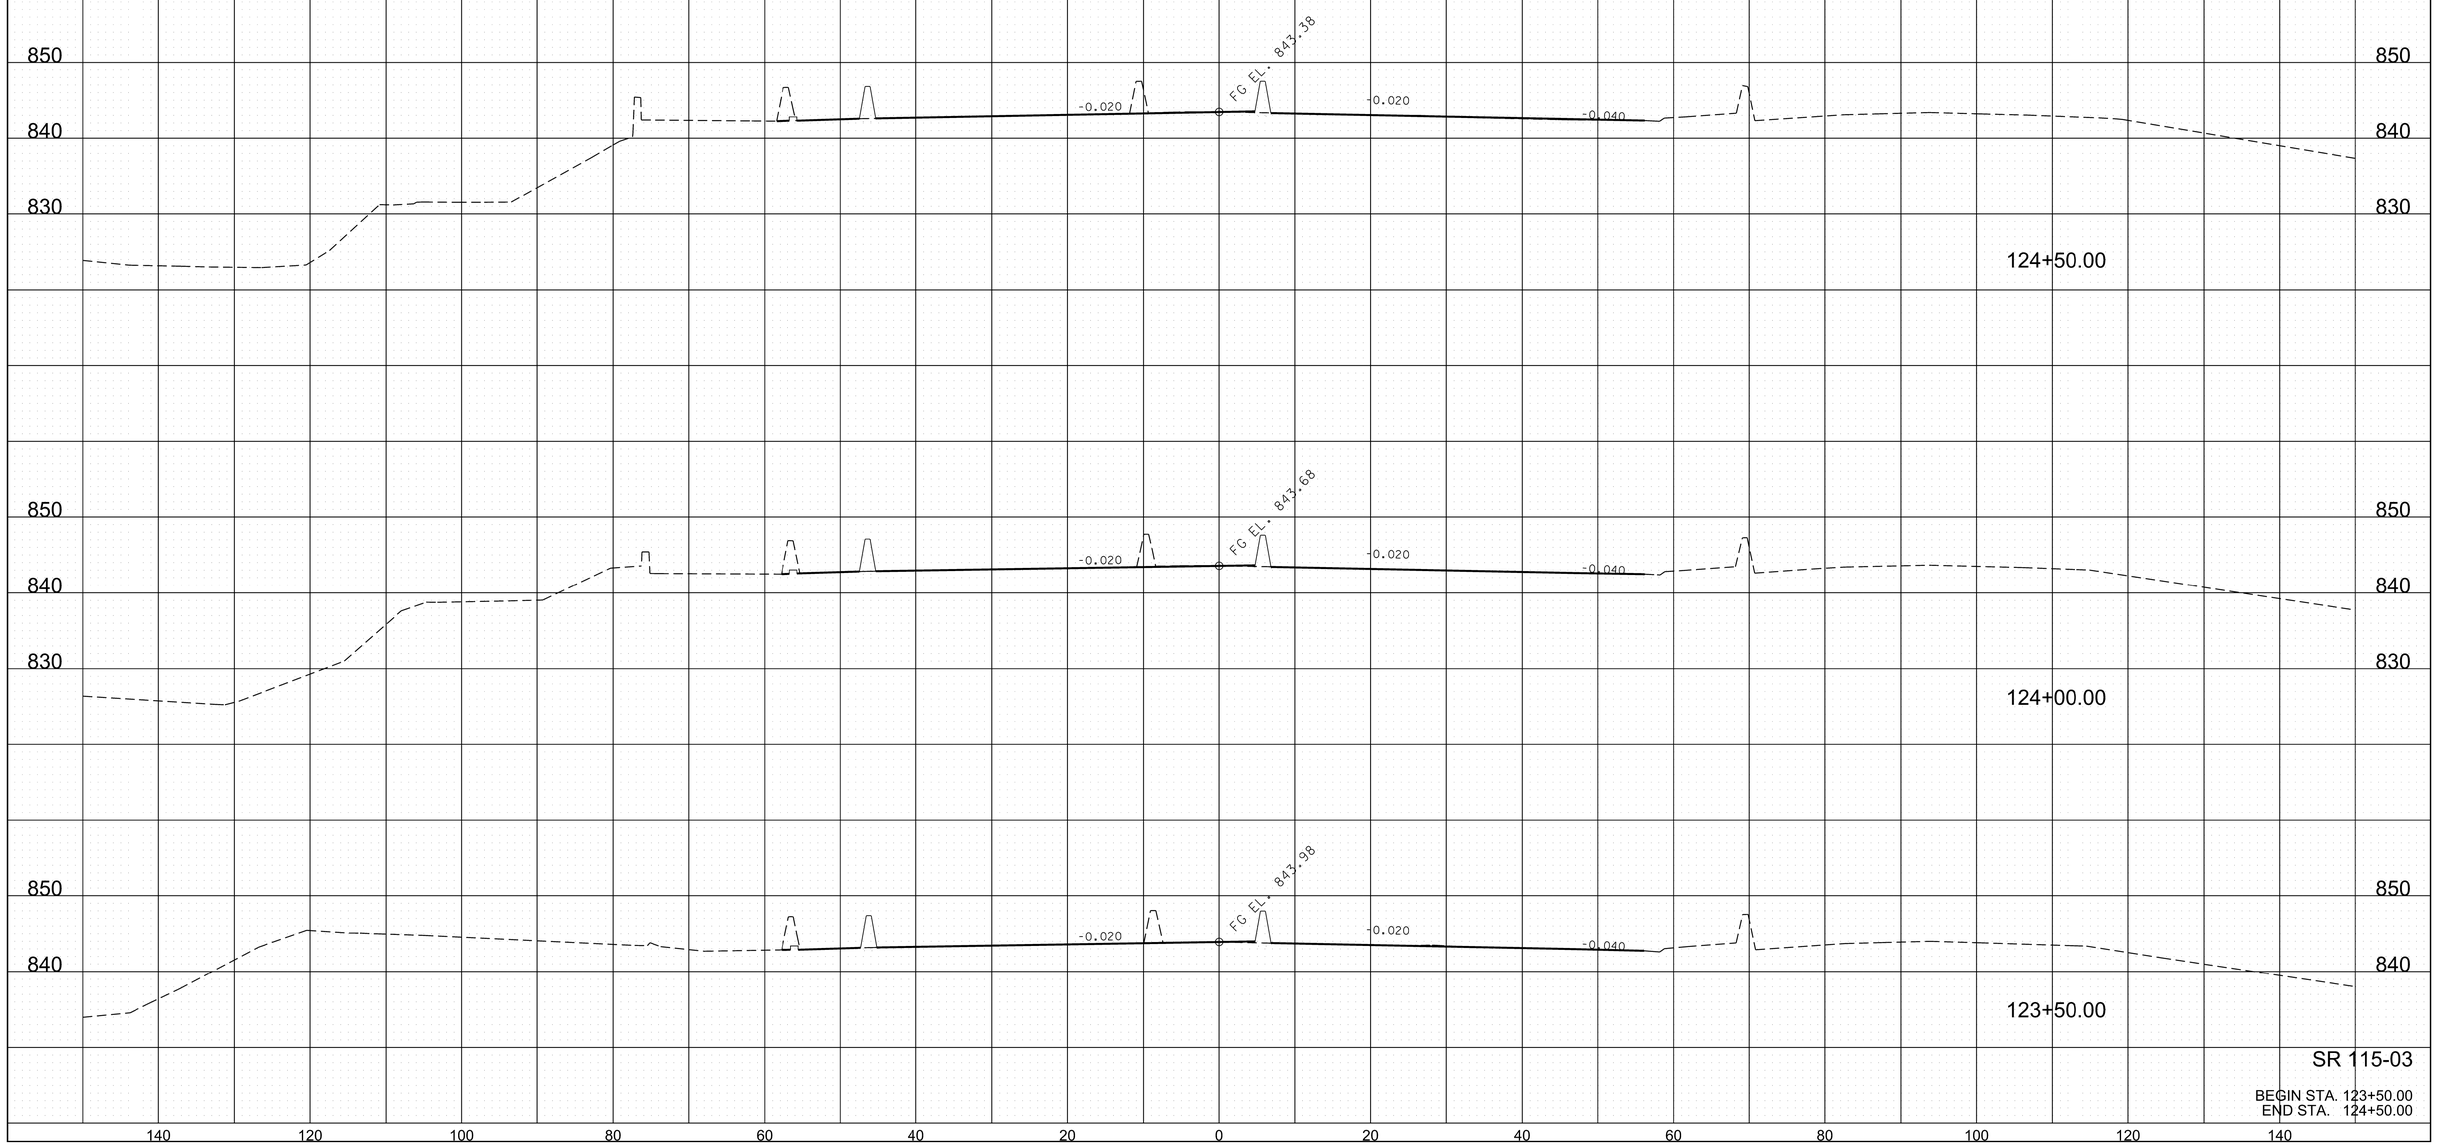

SR 115-03

BEGIN STA. 123+50.00
END STA. 124+50.00

TYPE	YEAR	PROJECT NO.	SHEET NO.
CONST	2023	R-STP/NH-115(29)	55C

REV. 2-9-24
ADDED SHEET TO PLANS.

REV. 7-14-25
REVISED PROPOSED CROSS SECTIONS.

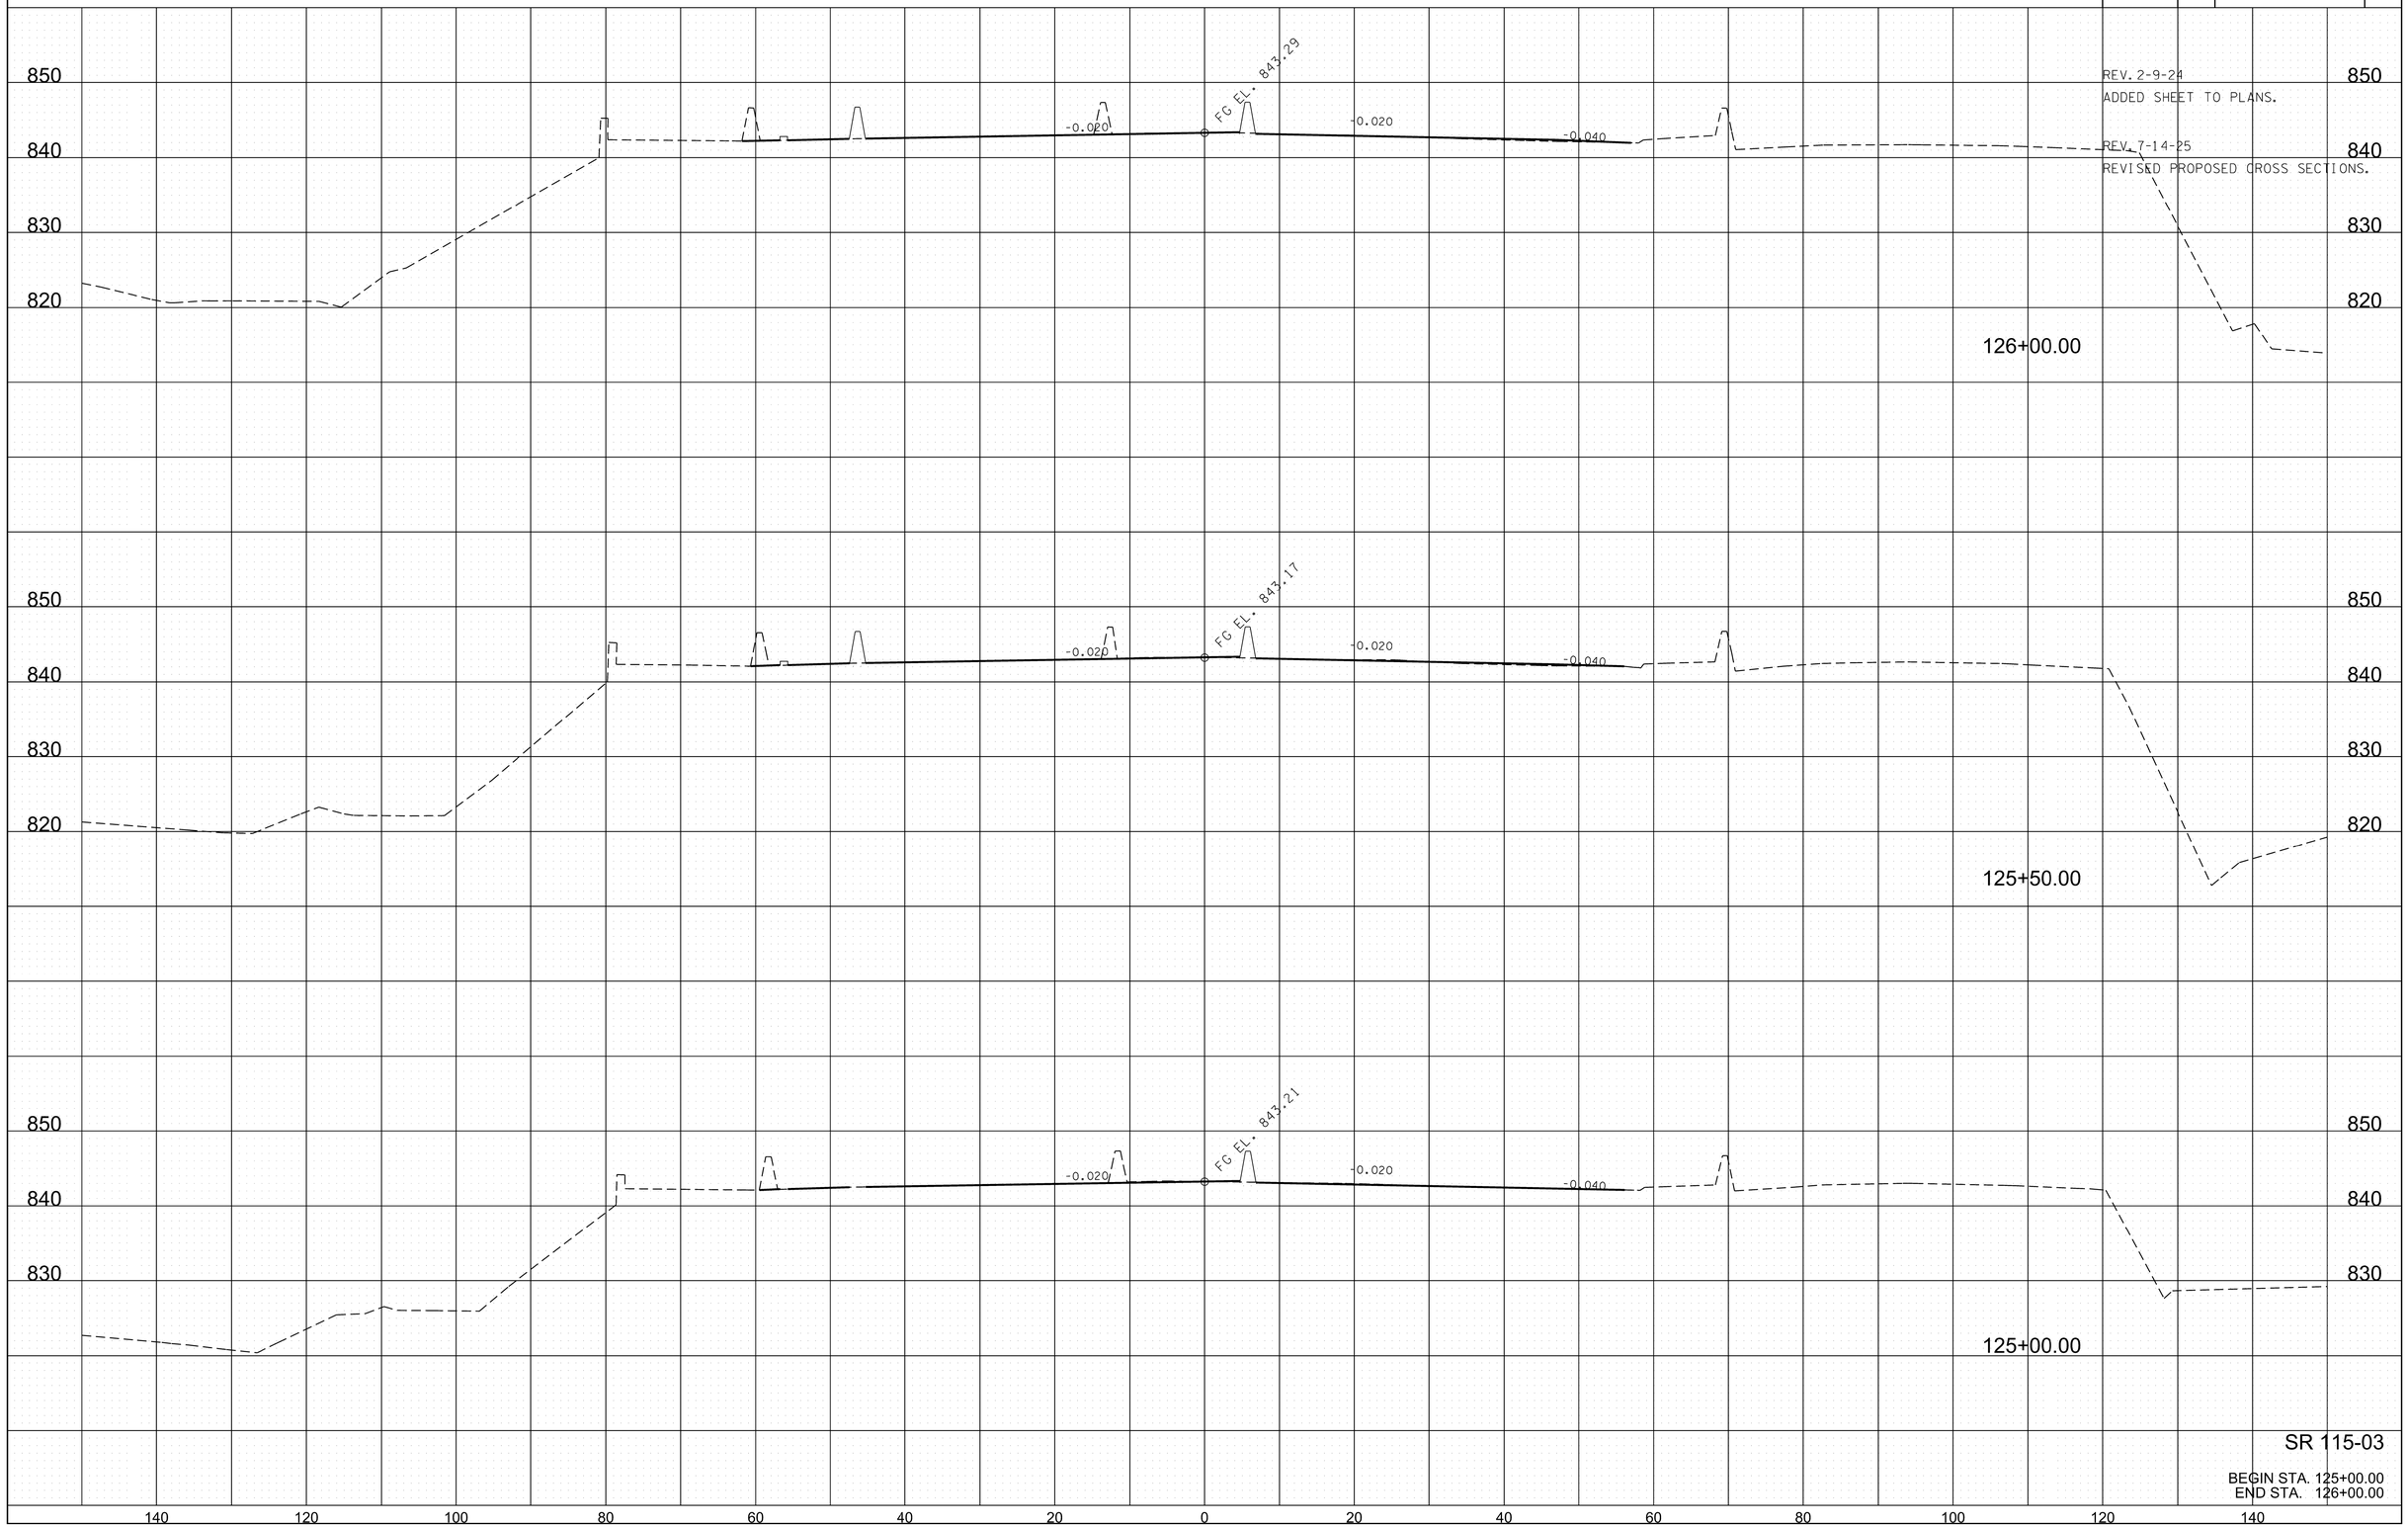

SR 115-03

BEGIN STA. 125+00.00
END STA. 126+00.00

TYPE	YEAR	PROJECT NO.	SHEET NO.
R.O.W.	2017	R-STP/NH-115(29)	31
CONST.	2023	R-STP/NH-115(29)	55D

REV. 2-9-24

RENUMBERED SHEET FROM 55TO 55D.

REVISED PROPOSED CROSS SECTIONS AND EXISITNG PAVEMENT GROUND LINE.

REV. 7-14-25

REVISED PROPOSED CROSS SECTIONS.

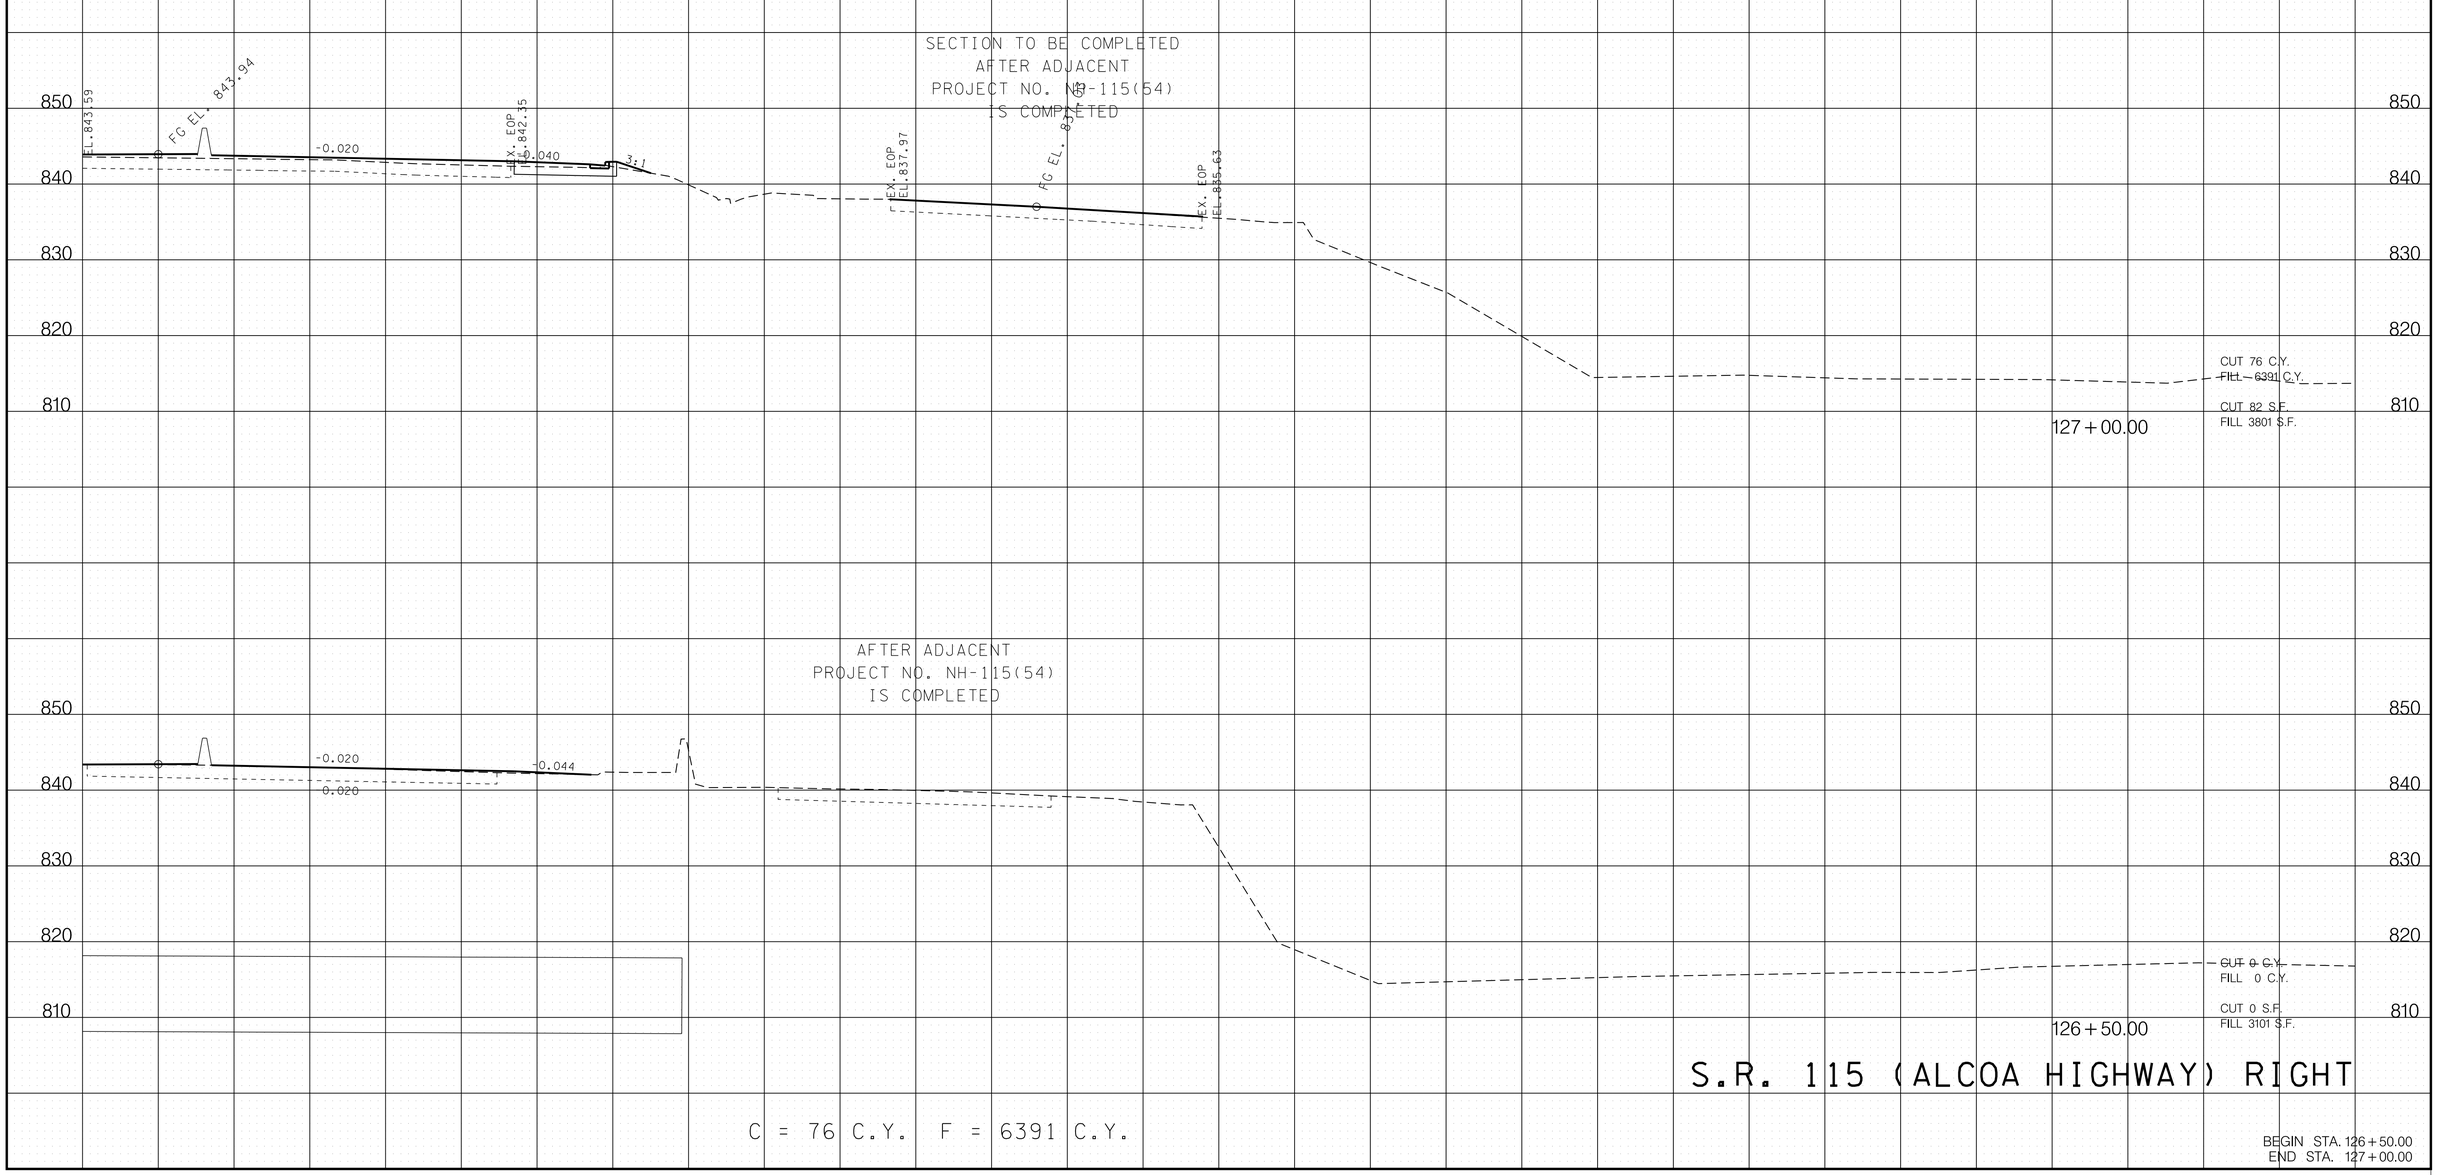

S.R. 115 (ALCOA HIGHWAY) RIGHT

C = 76 C.Y. F = 6391 C.Y.

BEGIN STA. 126+50.00
END STA. 127+00.00

7/15/2025 7:39:21 AM
L:\TDOT\00903\SHEET-XSECTION-SR115RT - 126+50 to 142+50.dgn

TYPE	YEAR	PROJECT NO.	SHEET NO.
R.O.W.	2017	R-STP/NH-115(29)	32
CONST.	2023	R-STP/NH-115(29)	56

REV. 2-9-24

REVISED PROPOSED CROSS SECTIONS AND EXISITNG PAVEMENT GROUND LINE.

REV. 7-14-25

REVISED PROPOSED CROSS SECTIONS

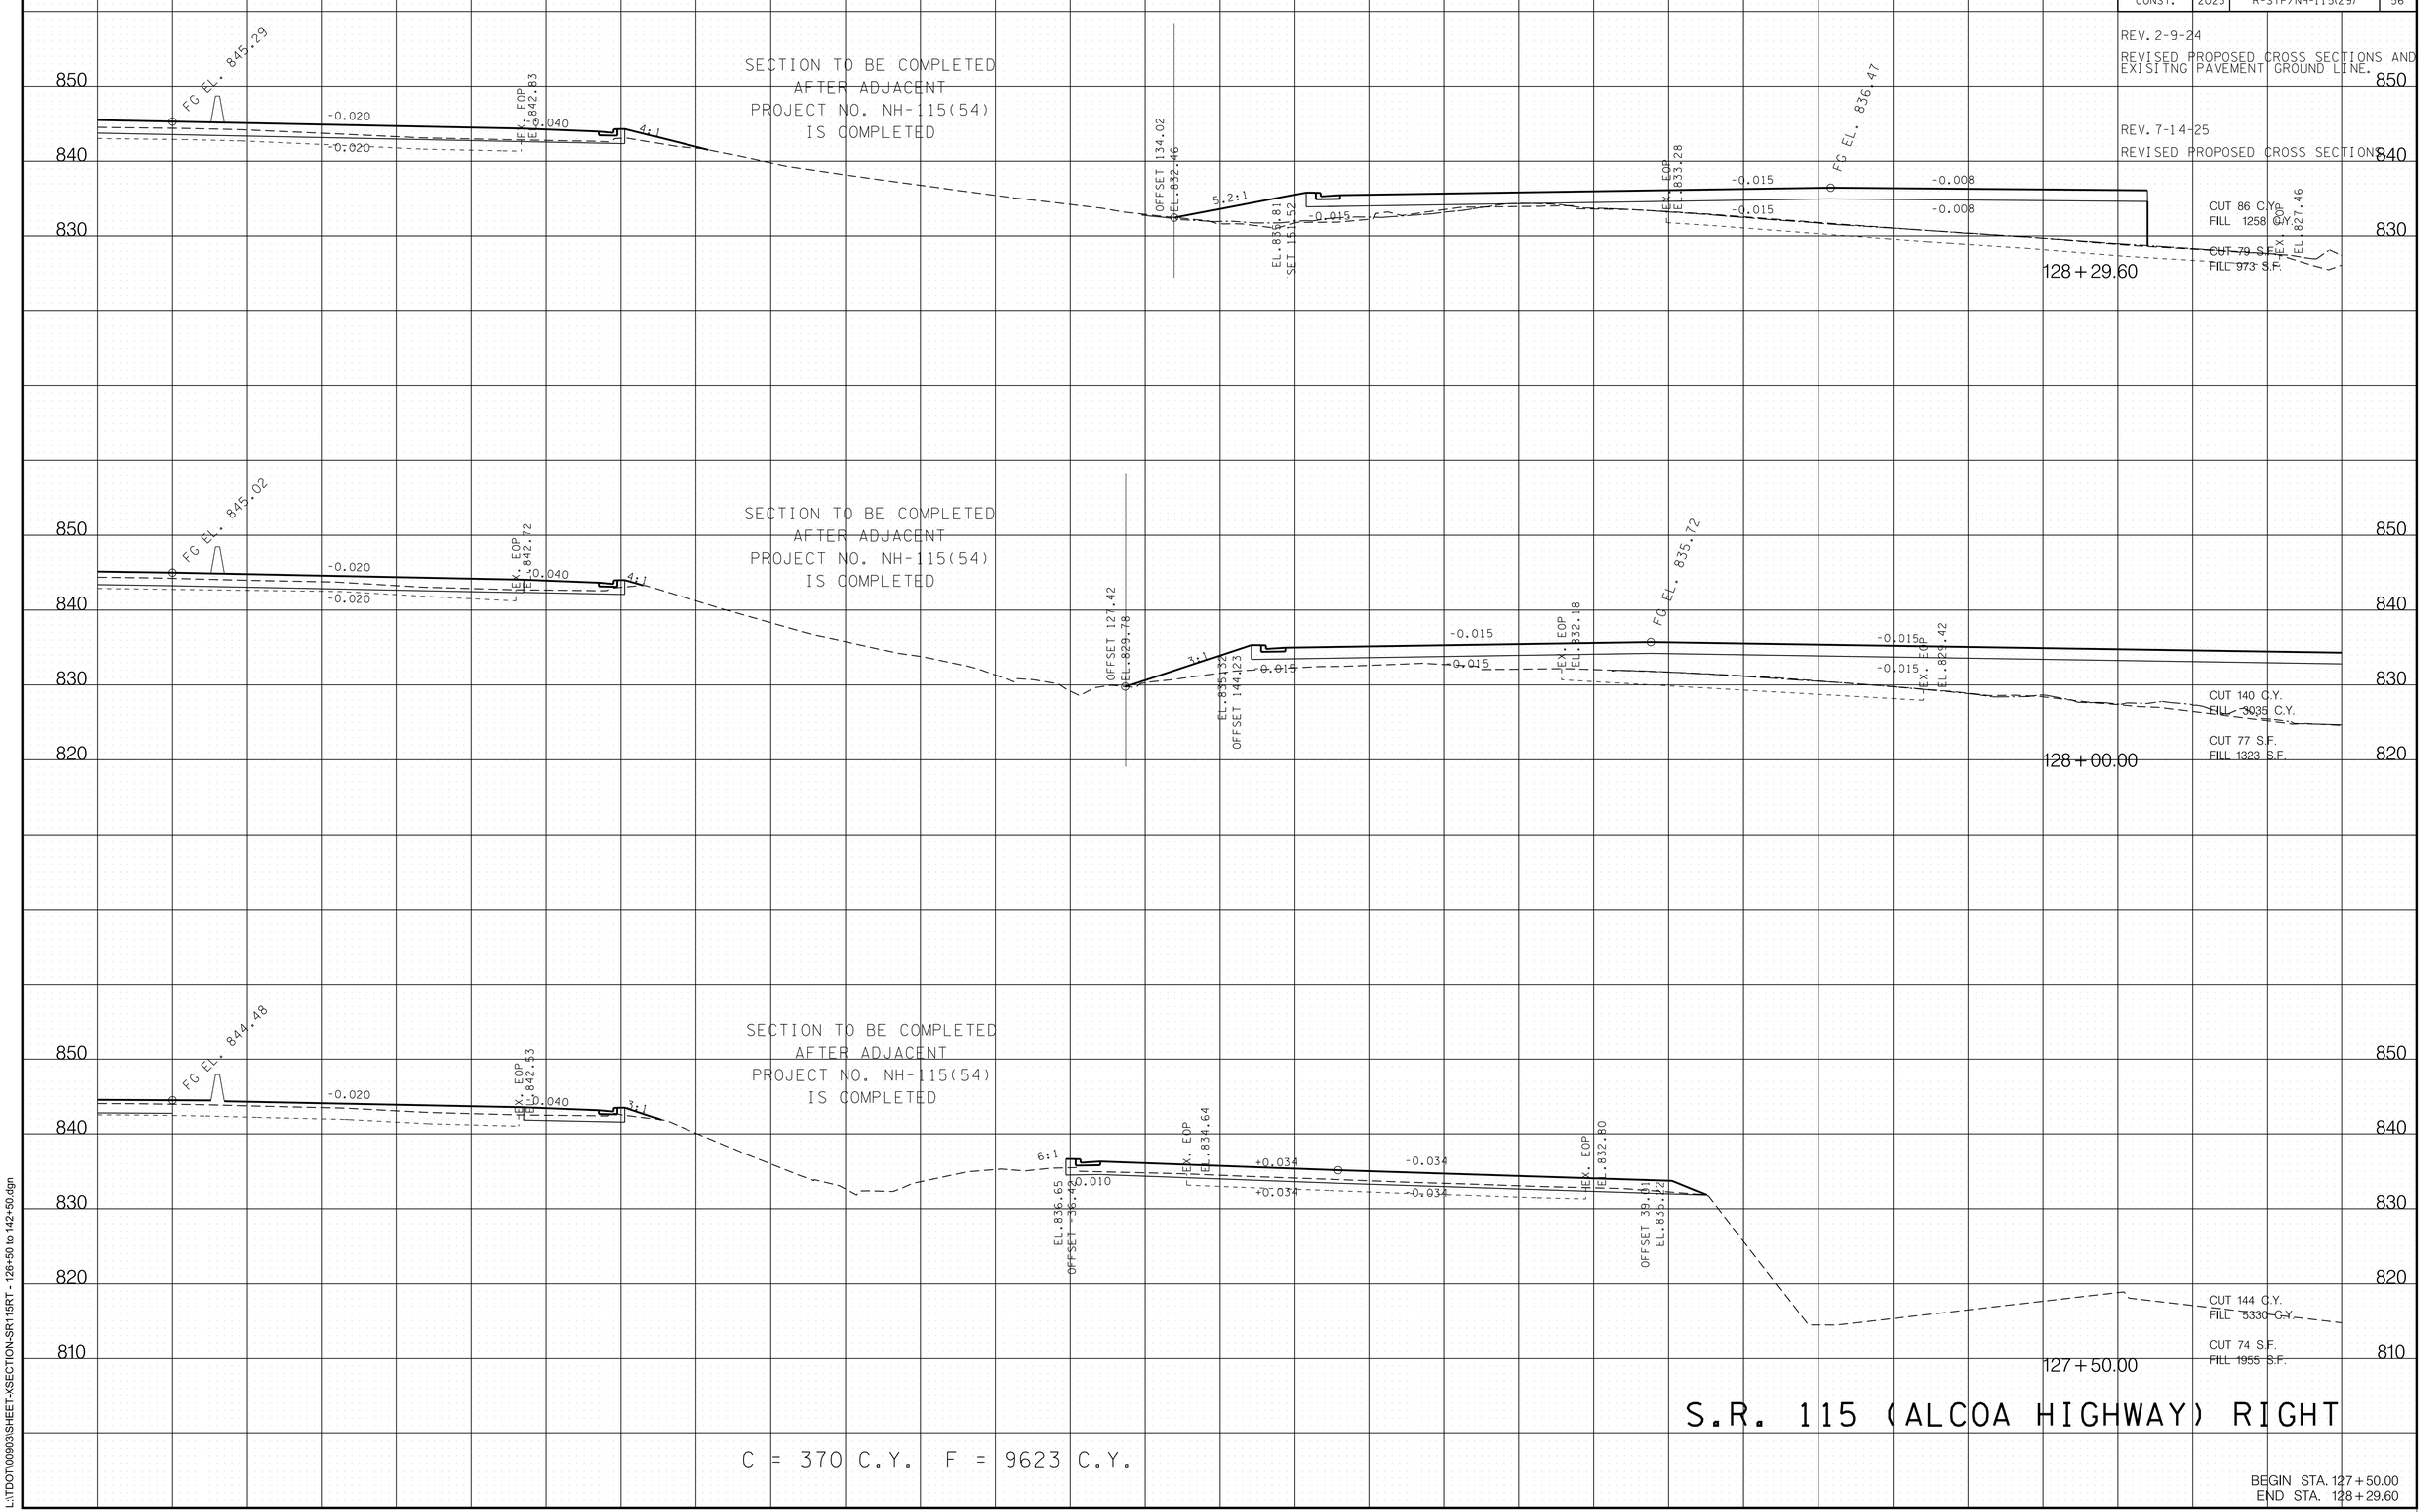

7/15/2025 7:39:22 AM
L:\TDOT\00903\SHEET-XSECTION-SR115RT - 126+50 to 142+50.dgn

TYPE	YEAR	PROJECT NO.	SHEET NO.
R.O.W.	2017	R-STP/NH-115(29)	33
CONST.	2023	R-STP/NH-115(29)	57

REVISION 10-13-23

ADDED MATCHLINE STATION TO WYE WAY LANE

REV. 2-9-24

REVISED PROPOSED CROSS SECTIONS AND EXISITNG PAVEMENT GROUND LINE.

REV. 7-14-25

REVISED PROPOSED CROSS SECTIONS.

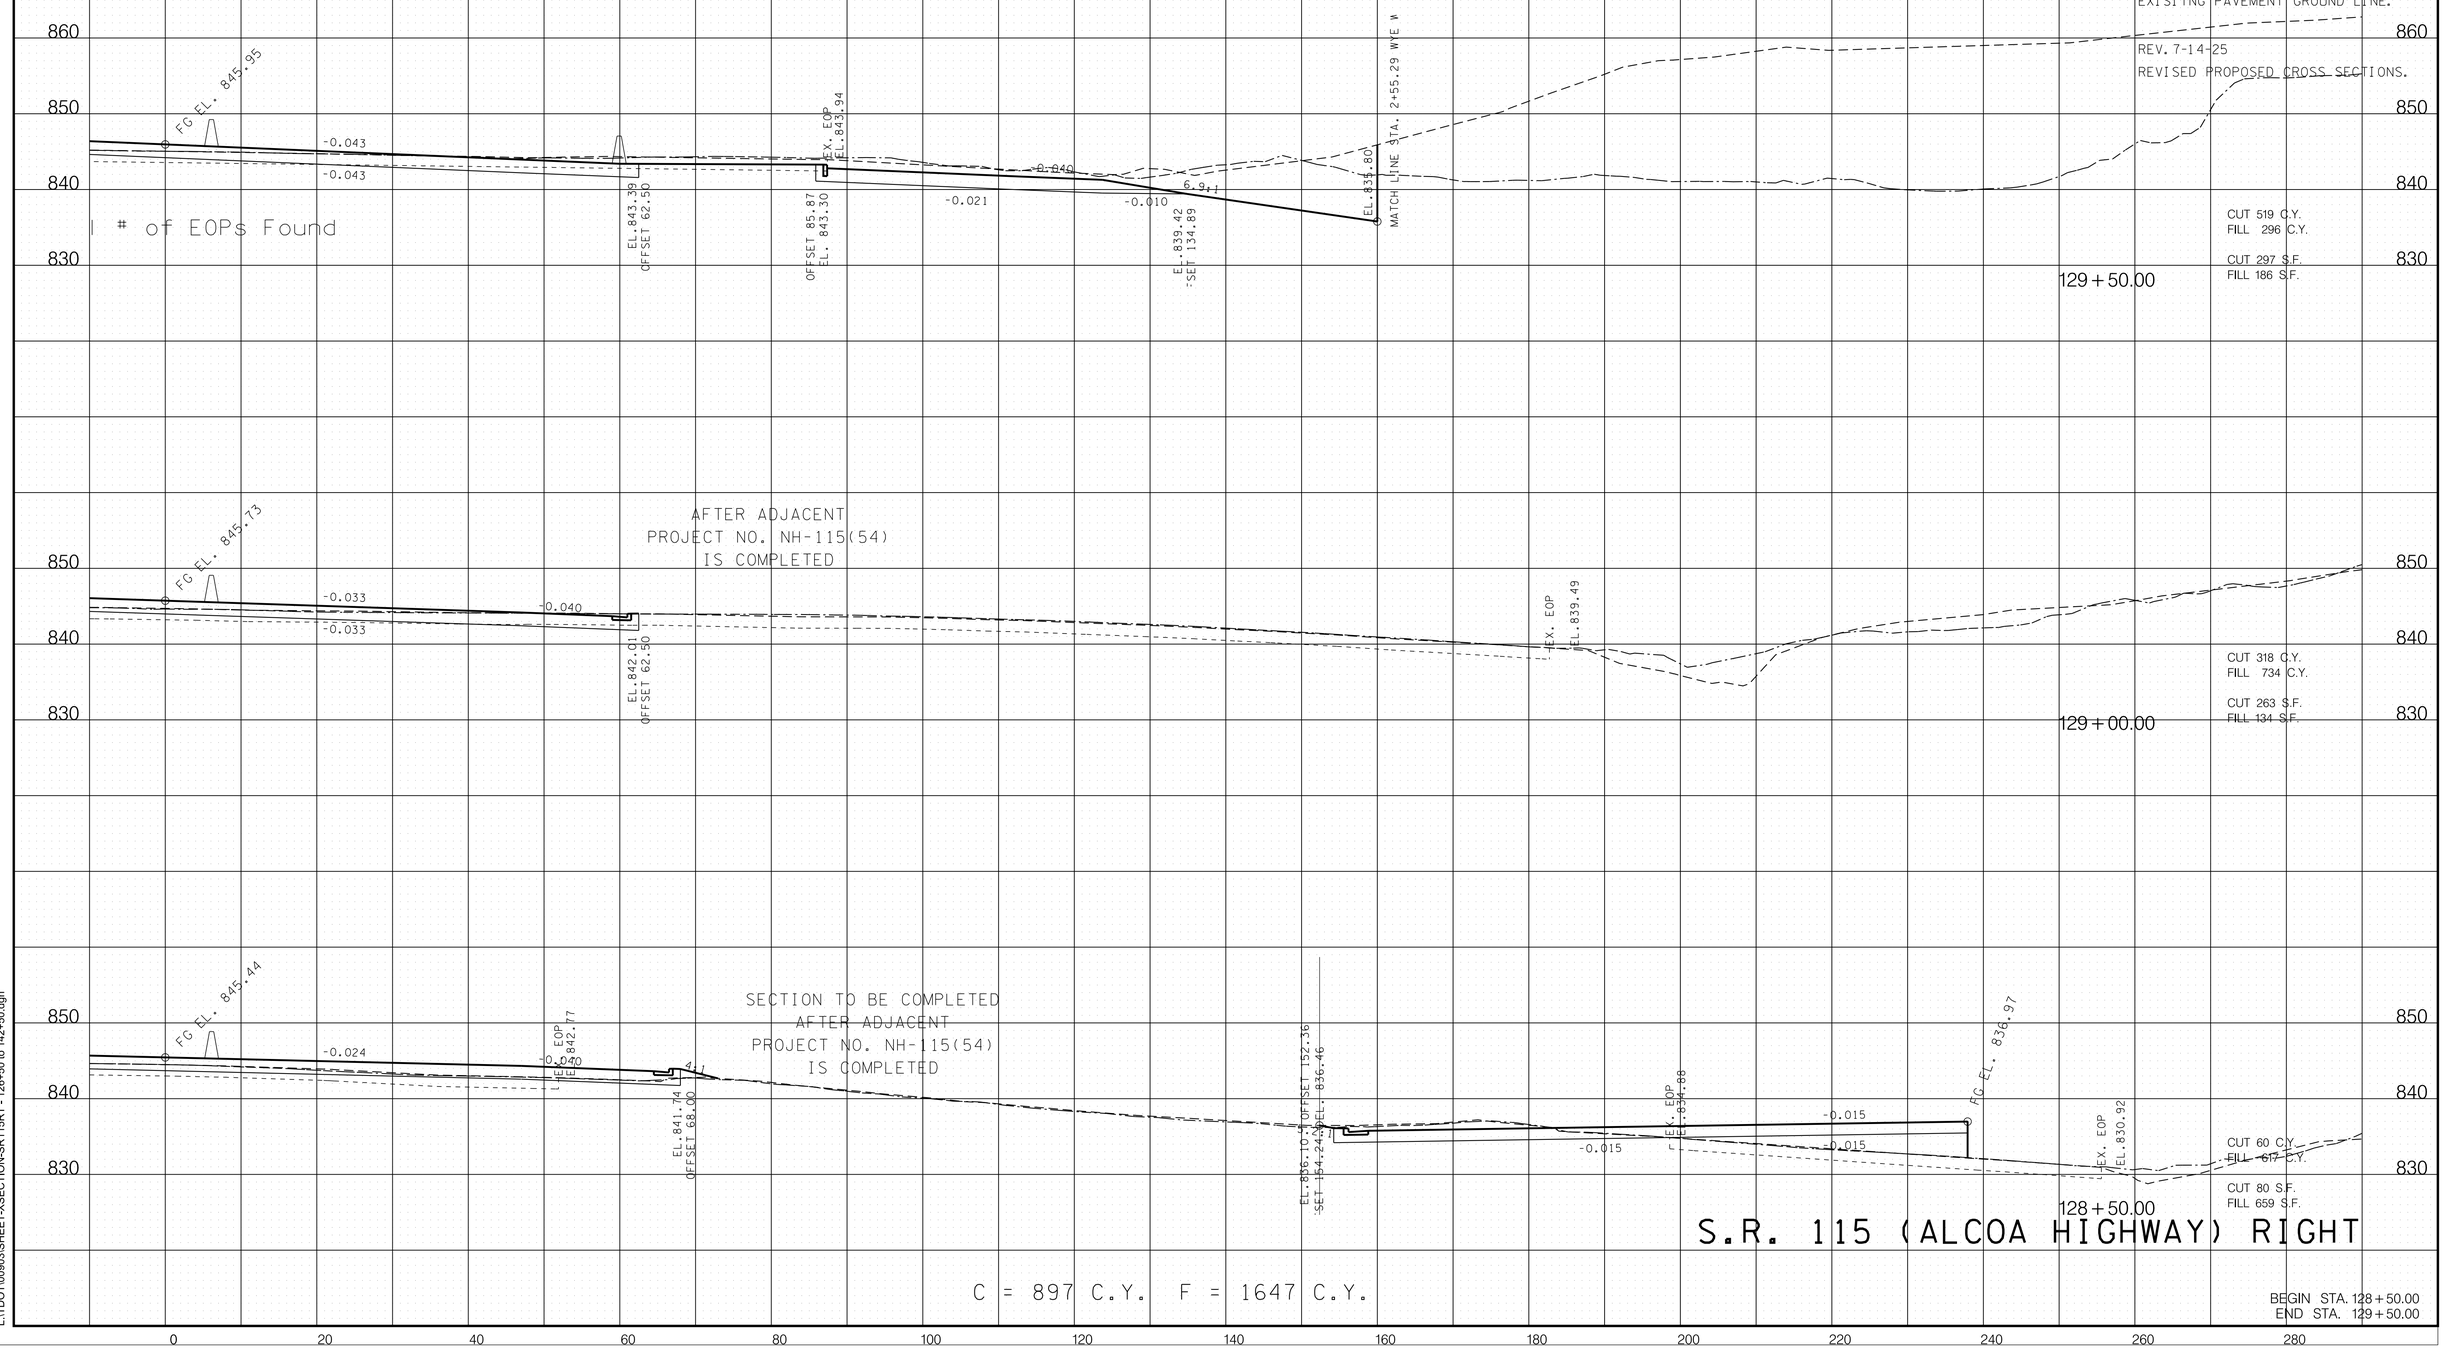

S.R. 115 (ALCOA HIGHWAY) RIGHT

C = 897 C.Y. F = 1647 C.Y.

BEGIN STA. 128+50.00
END STA. 129+50.00

7/15/2025 7:39:24 AM
L:\TDOT\00903\SHEET-XSECTION-SR115RT - 126+50 to 142+50.dgn

TYPE	YEAR	PROJECT NO.	SHEET NO.
R.O.W.	2017	R-STP/NH-115(29)	34
CONST.	2023	R-STP/NH-115(29)	58

REVISION 8-31-21

REMOVED RAMP 'G' FROM CROSS SECTION AND ADDED WALL 17.

REVISION 10-13-23

ADDED MATCHLINE STATION TO WYE WAY LANE

REV. 2-9-24

REVISED EXISITNG PAVEMENT GROUND LINE.

REV. 7-14-25

REVISED PROPOSED CROSS SECTIONS.

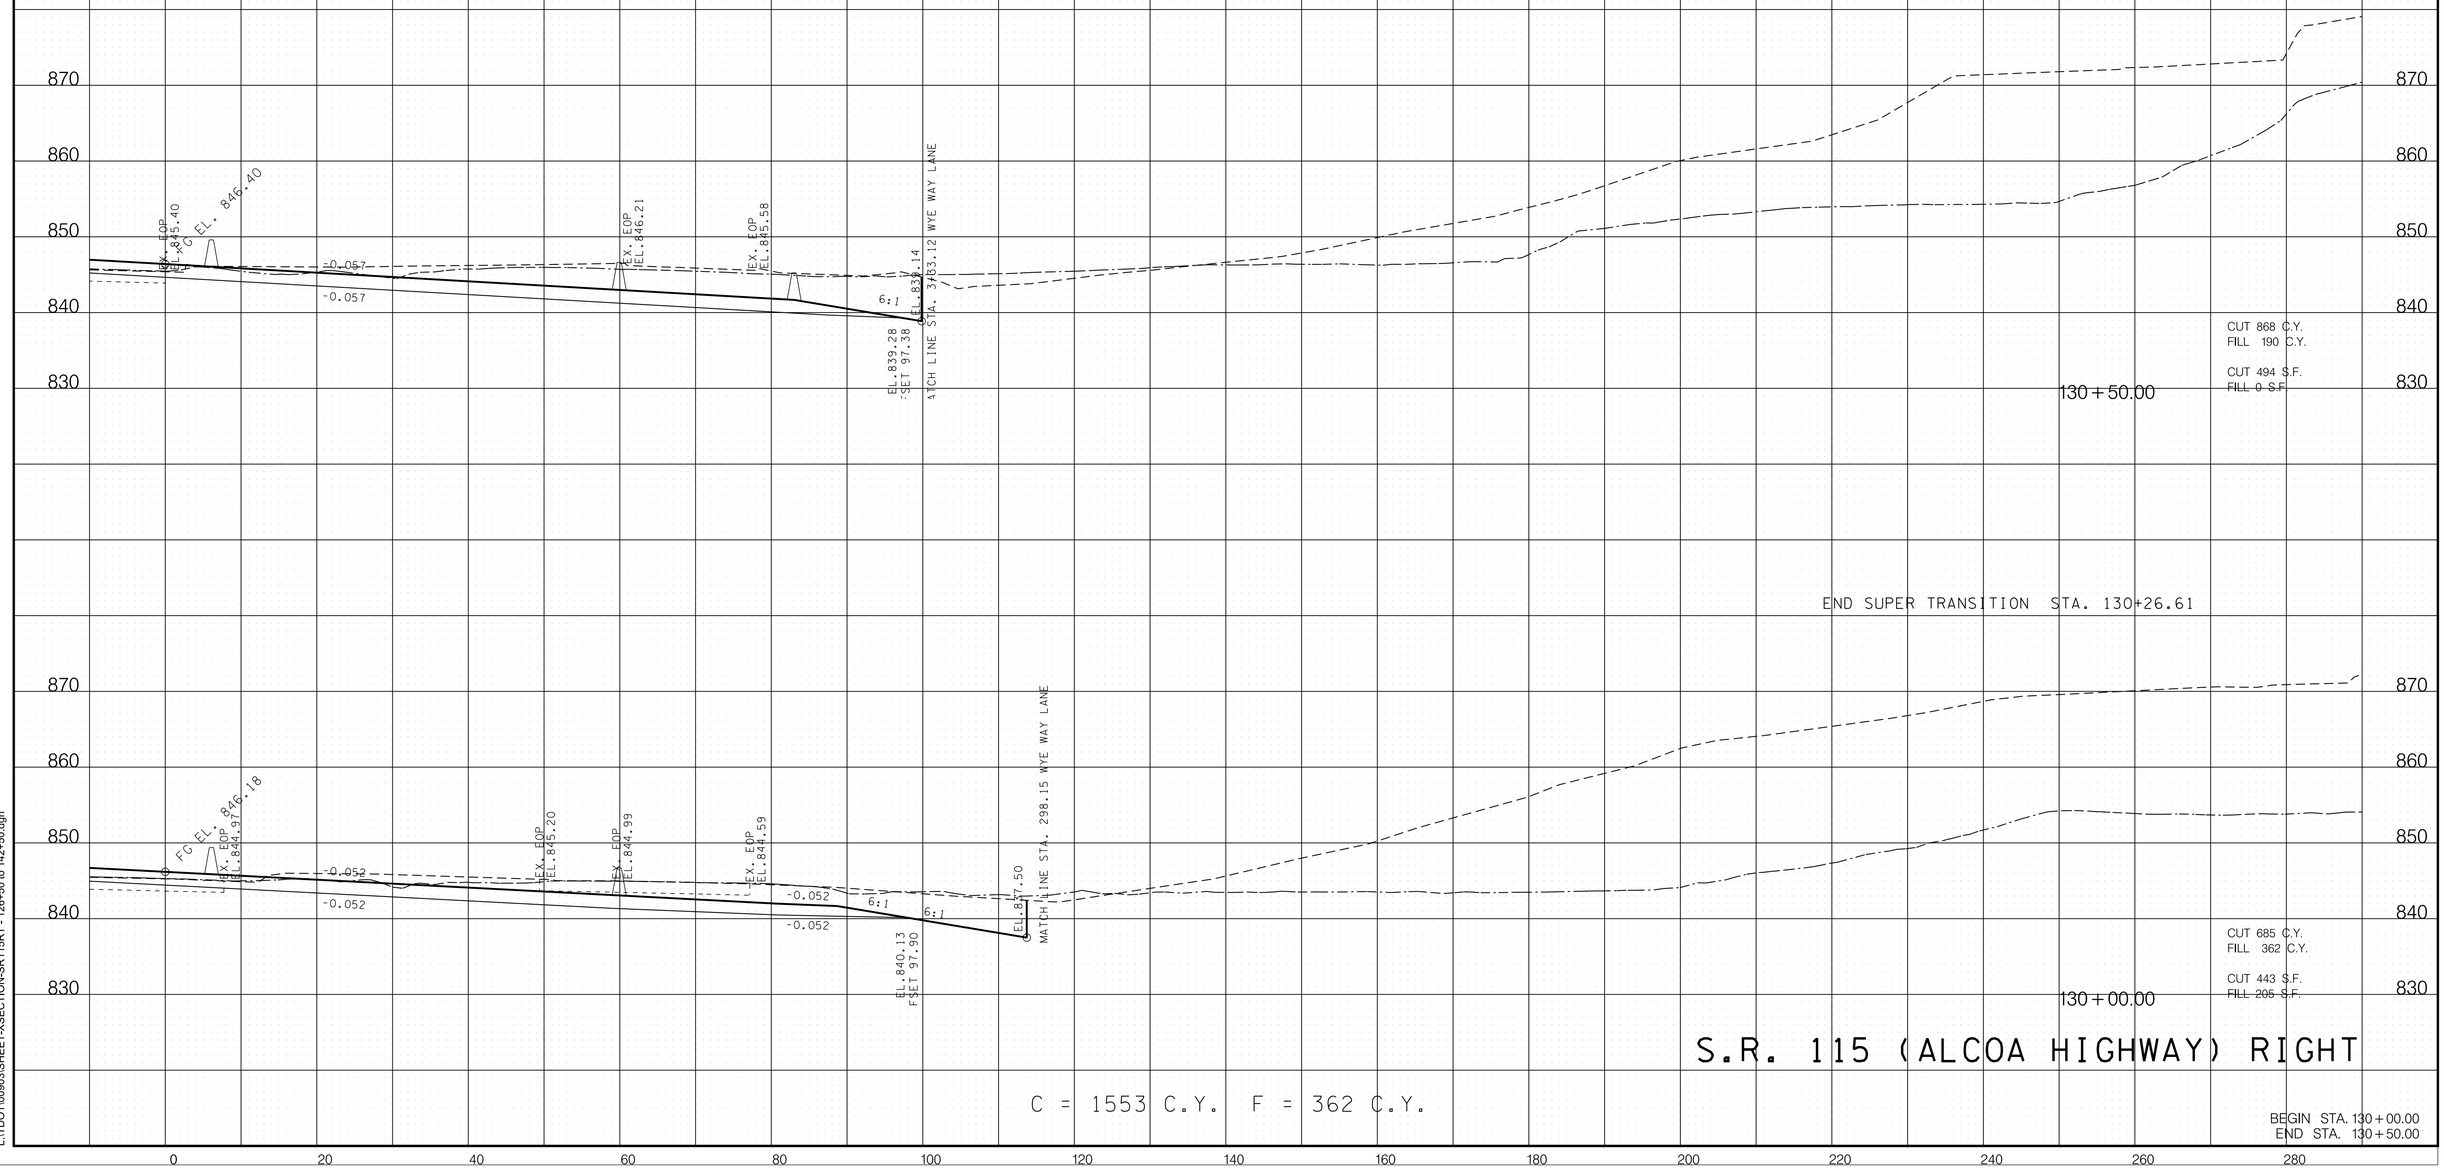

S.R. 115 (ALCOA HIGHWAY) RIGHT

C = 1553 C.Y. F = 362 C.Y.

BEGIN STA. 130+00.00
END STA. 130+50.00

7/15/2025 7:39:25 AM
L:\TDOT\00903\SHEET-XSECTION-SR115RT - 126+50 to 142+50.dgn

TYPE	YEAR	PROJECT NO.	SHEET NO.
R.O.W.	2017	R-STP/NH-115(29)	35
CONST.	2023	R-STP/NH-115(29)	59

REVISION 8-31-21

REMOVED RAMP 'G' FROM CROSS SECTION AND ADDED WALL 17.

REVISION 2-17-23

ADDED HALF CONCRETE BARRIER WALL (S-SSMB-3) IN FRONT OF WALL 17.

REVISION 10-13-23

ADDED MATCHLINE STATION TO WYE WAY LANE

REVISION 12-11-23

REVISED EXISITNG PAVEMENT GROUND LINE.

REV. 7-14-25

REVISED PROPOSED CROSS SECTIONS.

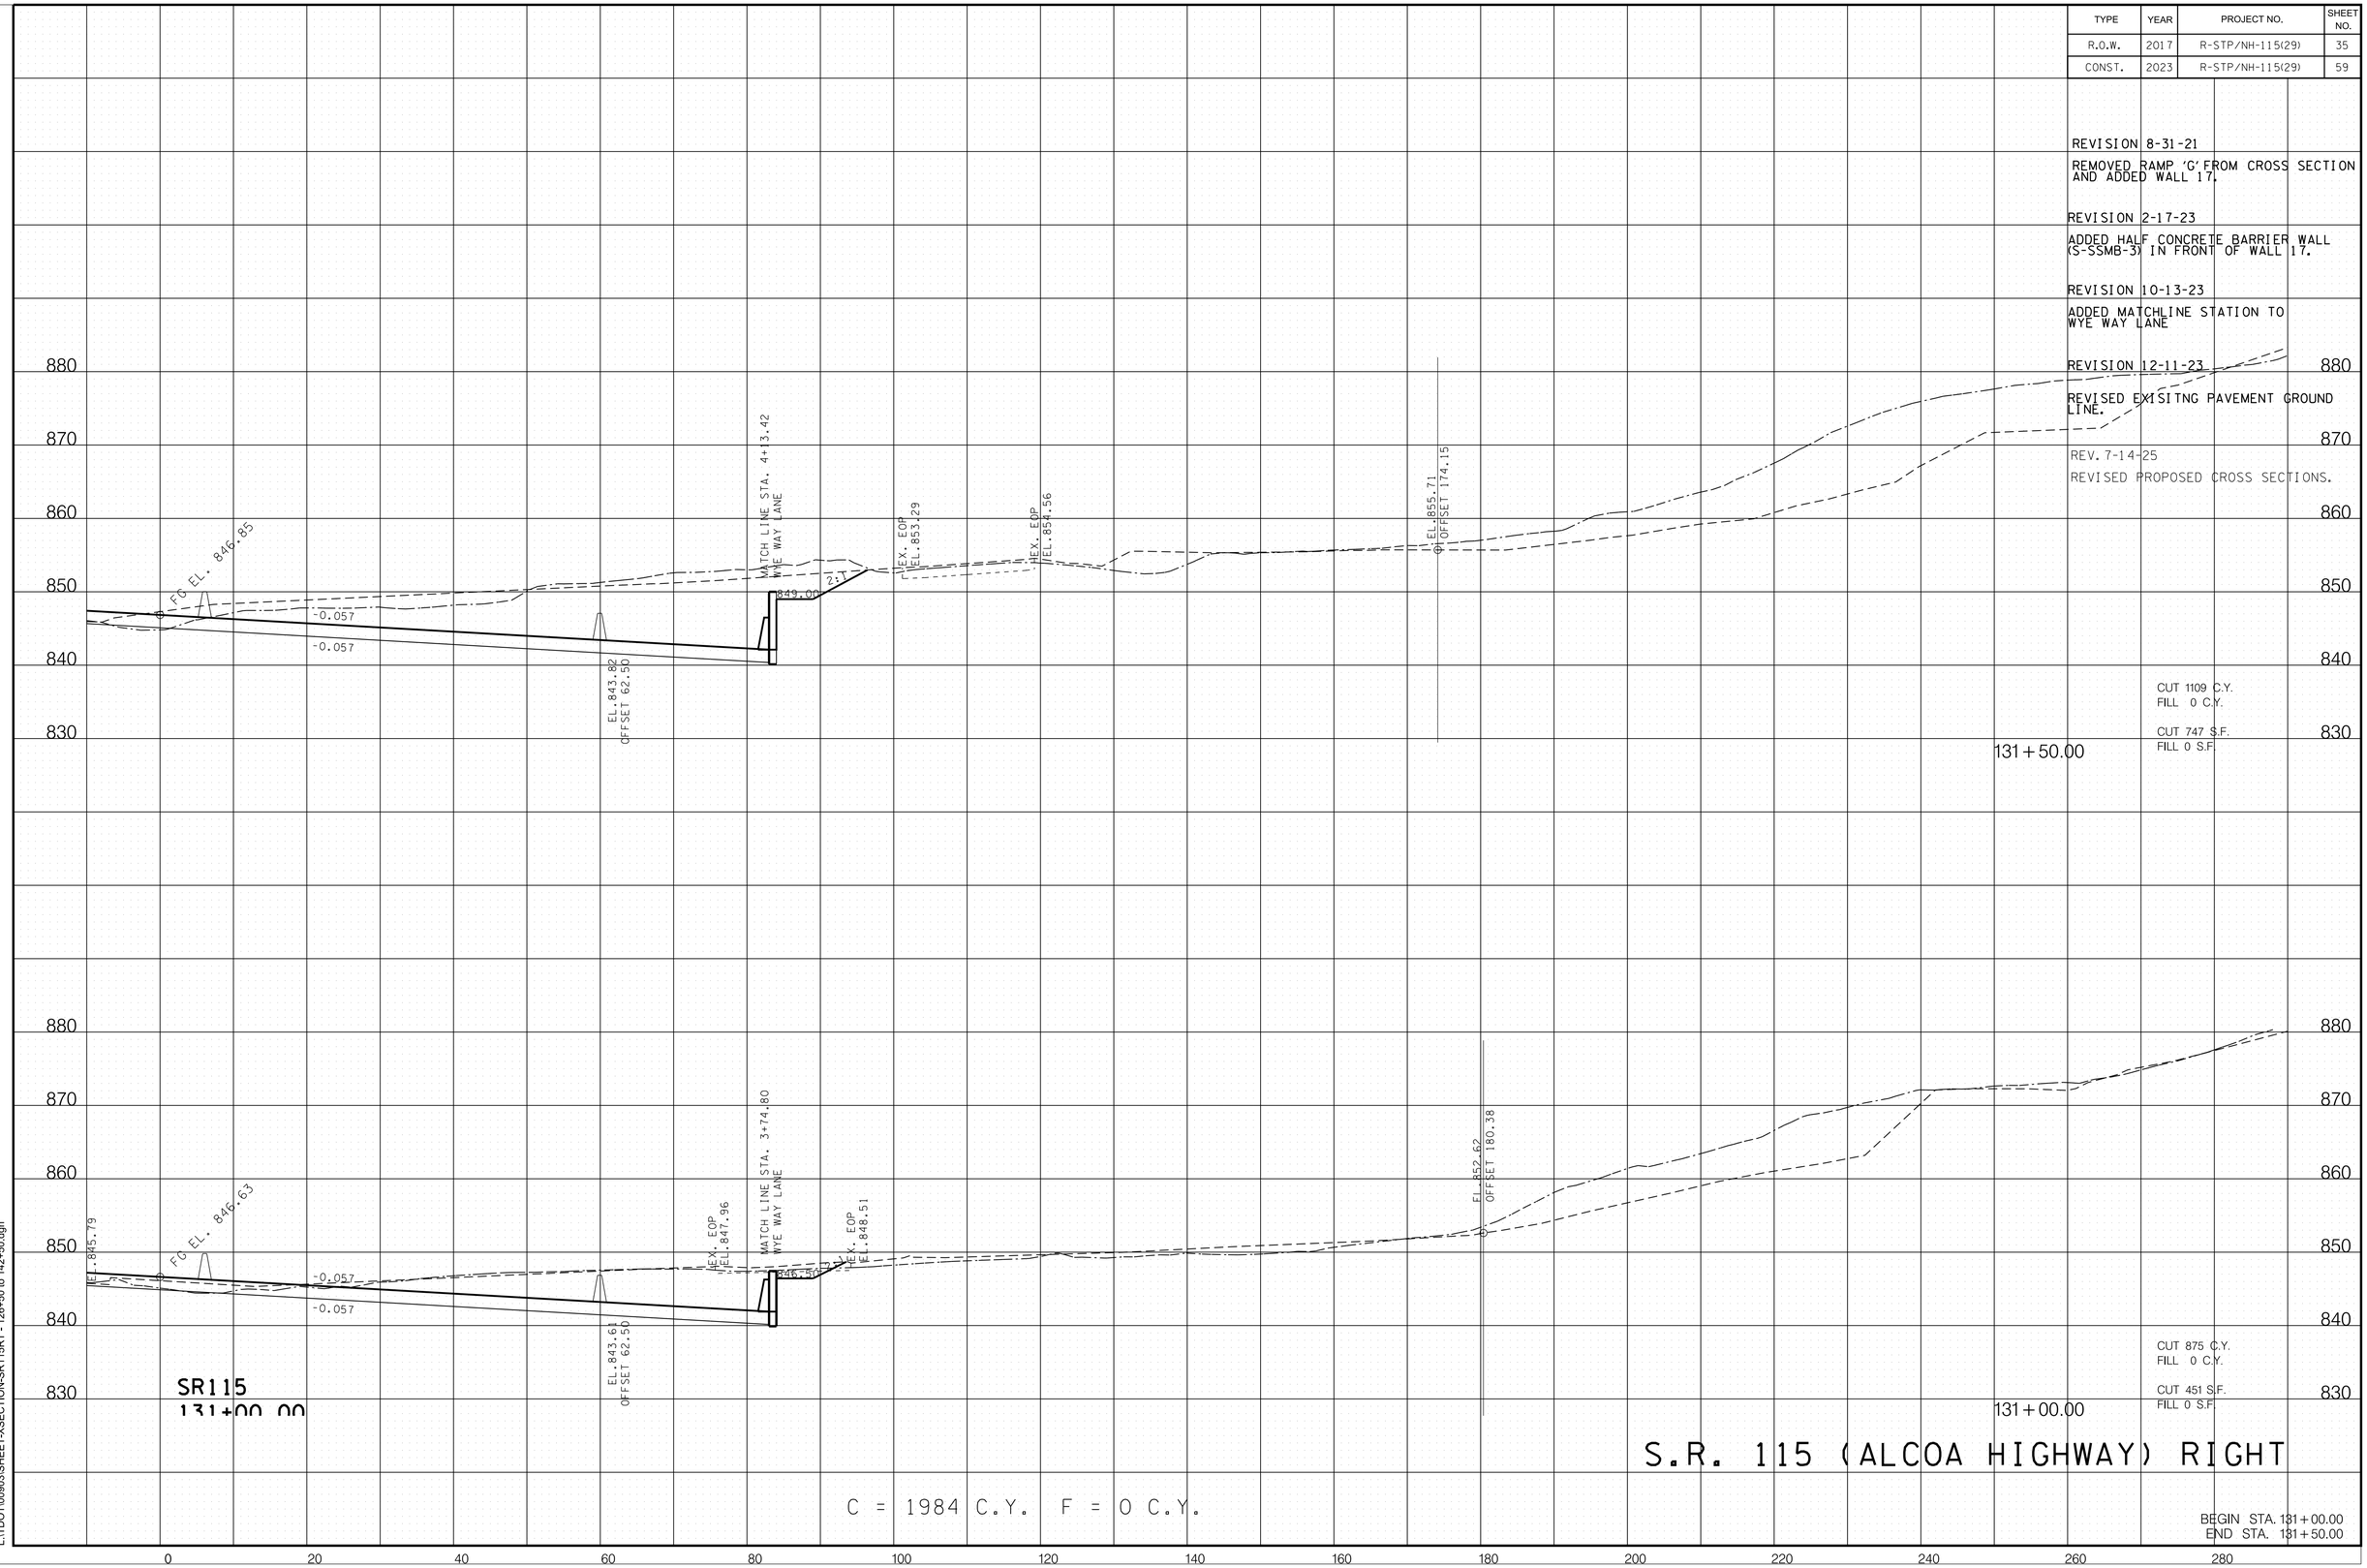

7/15/2025 7:39:26 AM
L:\TDOT\00903\SHEET-XSECTION-SR115RT - 126+50 to 142+50.dgn

TYPE	YEAR	PROJECT NO.	SHEET NO.
R.O.W.	2017	R-STP/NH-115(29)	36
CONST.	2023	R-STP/NH-115(29)	60

REVISION 8-31-21

REMOVED RAMP 'G' FROM CROSS SECTION AND ADDED WALL 17.

REVISION 2-17-23

ADDED HALF CONCRETE BARRIER WALL (S-SSMB-3) IN FRONT OF WALL 17.

REVISION 10-13-23

ADDED MATCHLINE STATION TO WYE WAY LANE

REV. 7-14-25

REVISED PROPOSED CROSS SECTIONS.

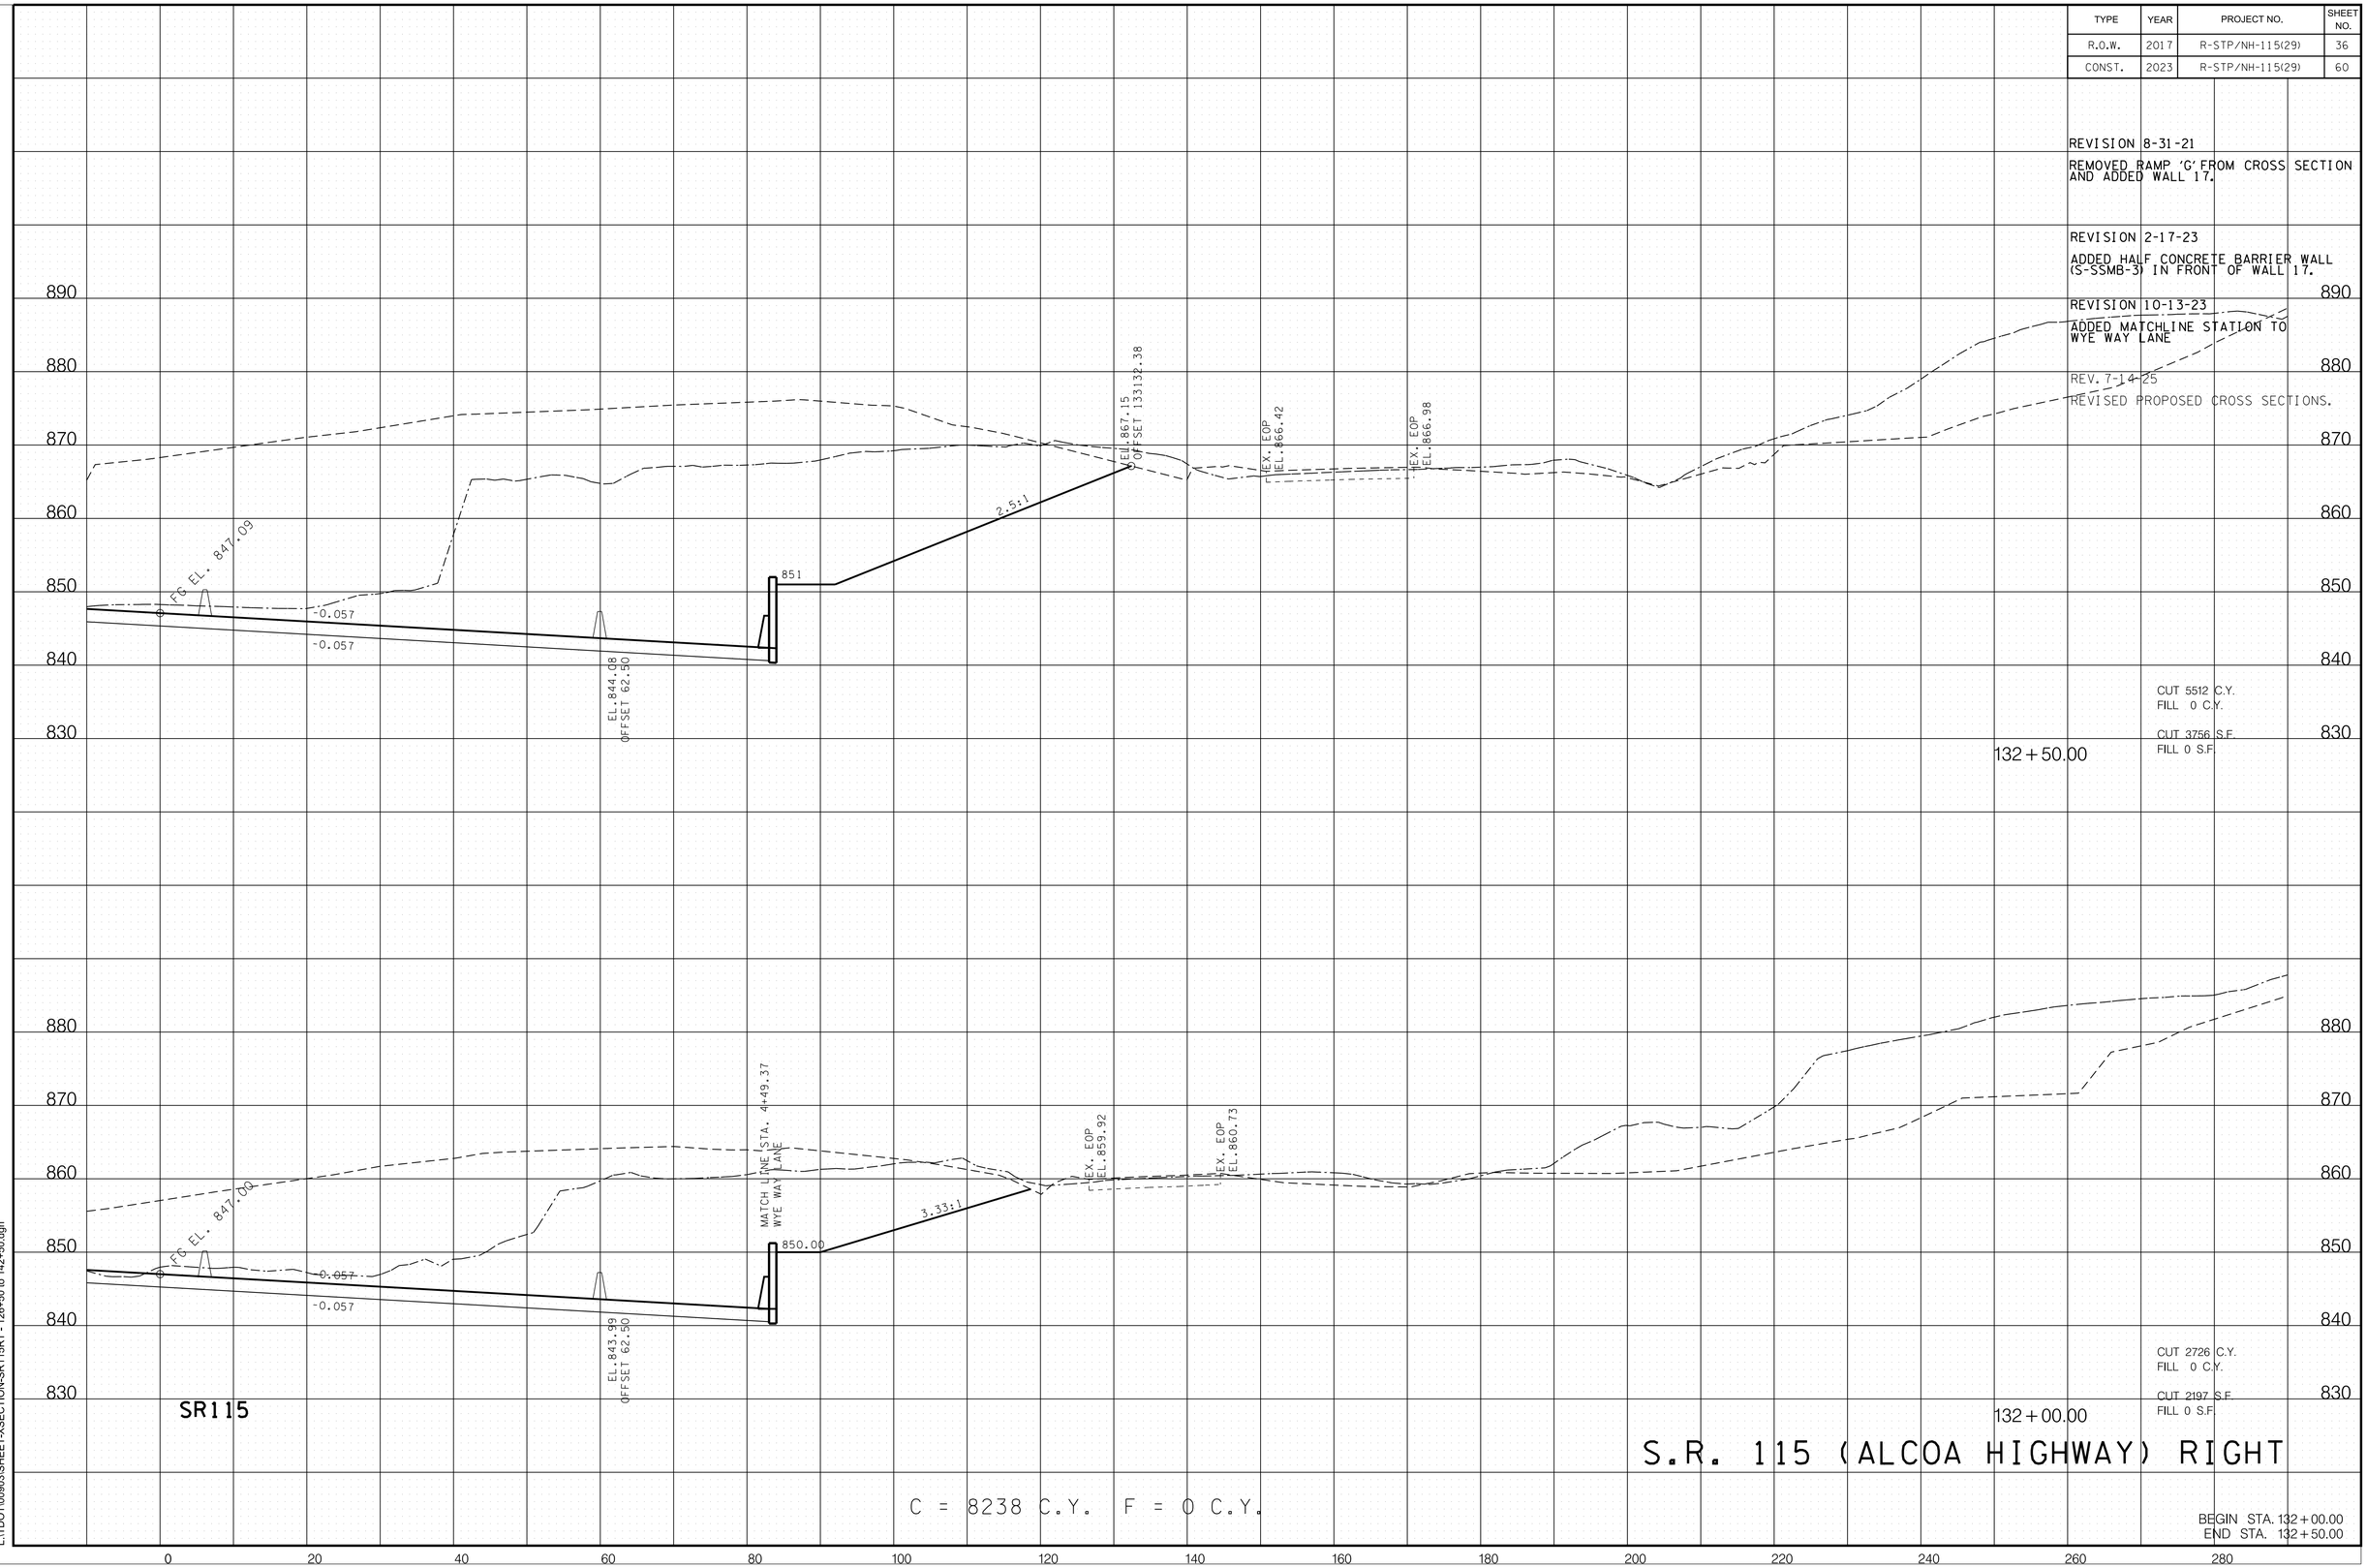

BEGIN STA. 132+00.00
END STA. 132+50.00

7/15/2025 7:39:27 AM
L:\TDOT\00903\SHEET-XSECTION-SR115RT - 126+50 to 142+50.dgn

TYPE	YEAR	PROJECT NO.	SHEET NO.
R.O.W.	2017	R-STP/NH-115(29)	37
CONST.	2023	R-STP/NH-115(29)	61

REVISION 8-31-21

REMOVED RAMP 'G' FROM CROSS SECTION AND ADDED WALL 17.

REVISION 2-17-23

ADDED HALF CONCRETE BARRIER WALL (S-SSMB-3) IN FRONT OF WALL 17.

REV. 7-14-25

REVISED PROPOSED CROSS SECTIONS.

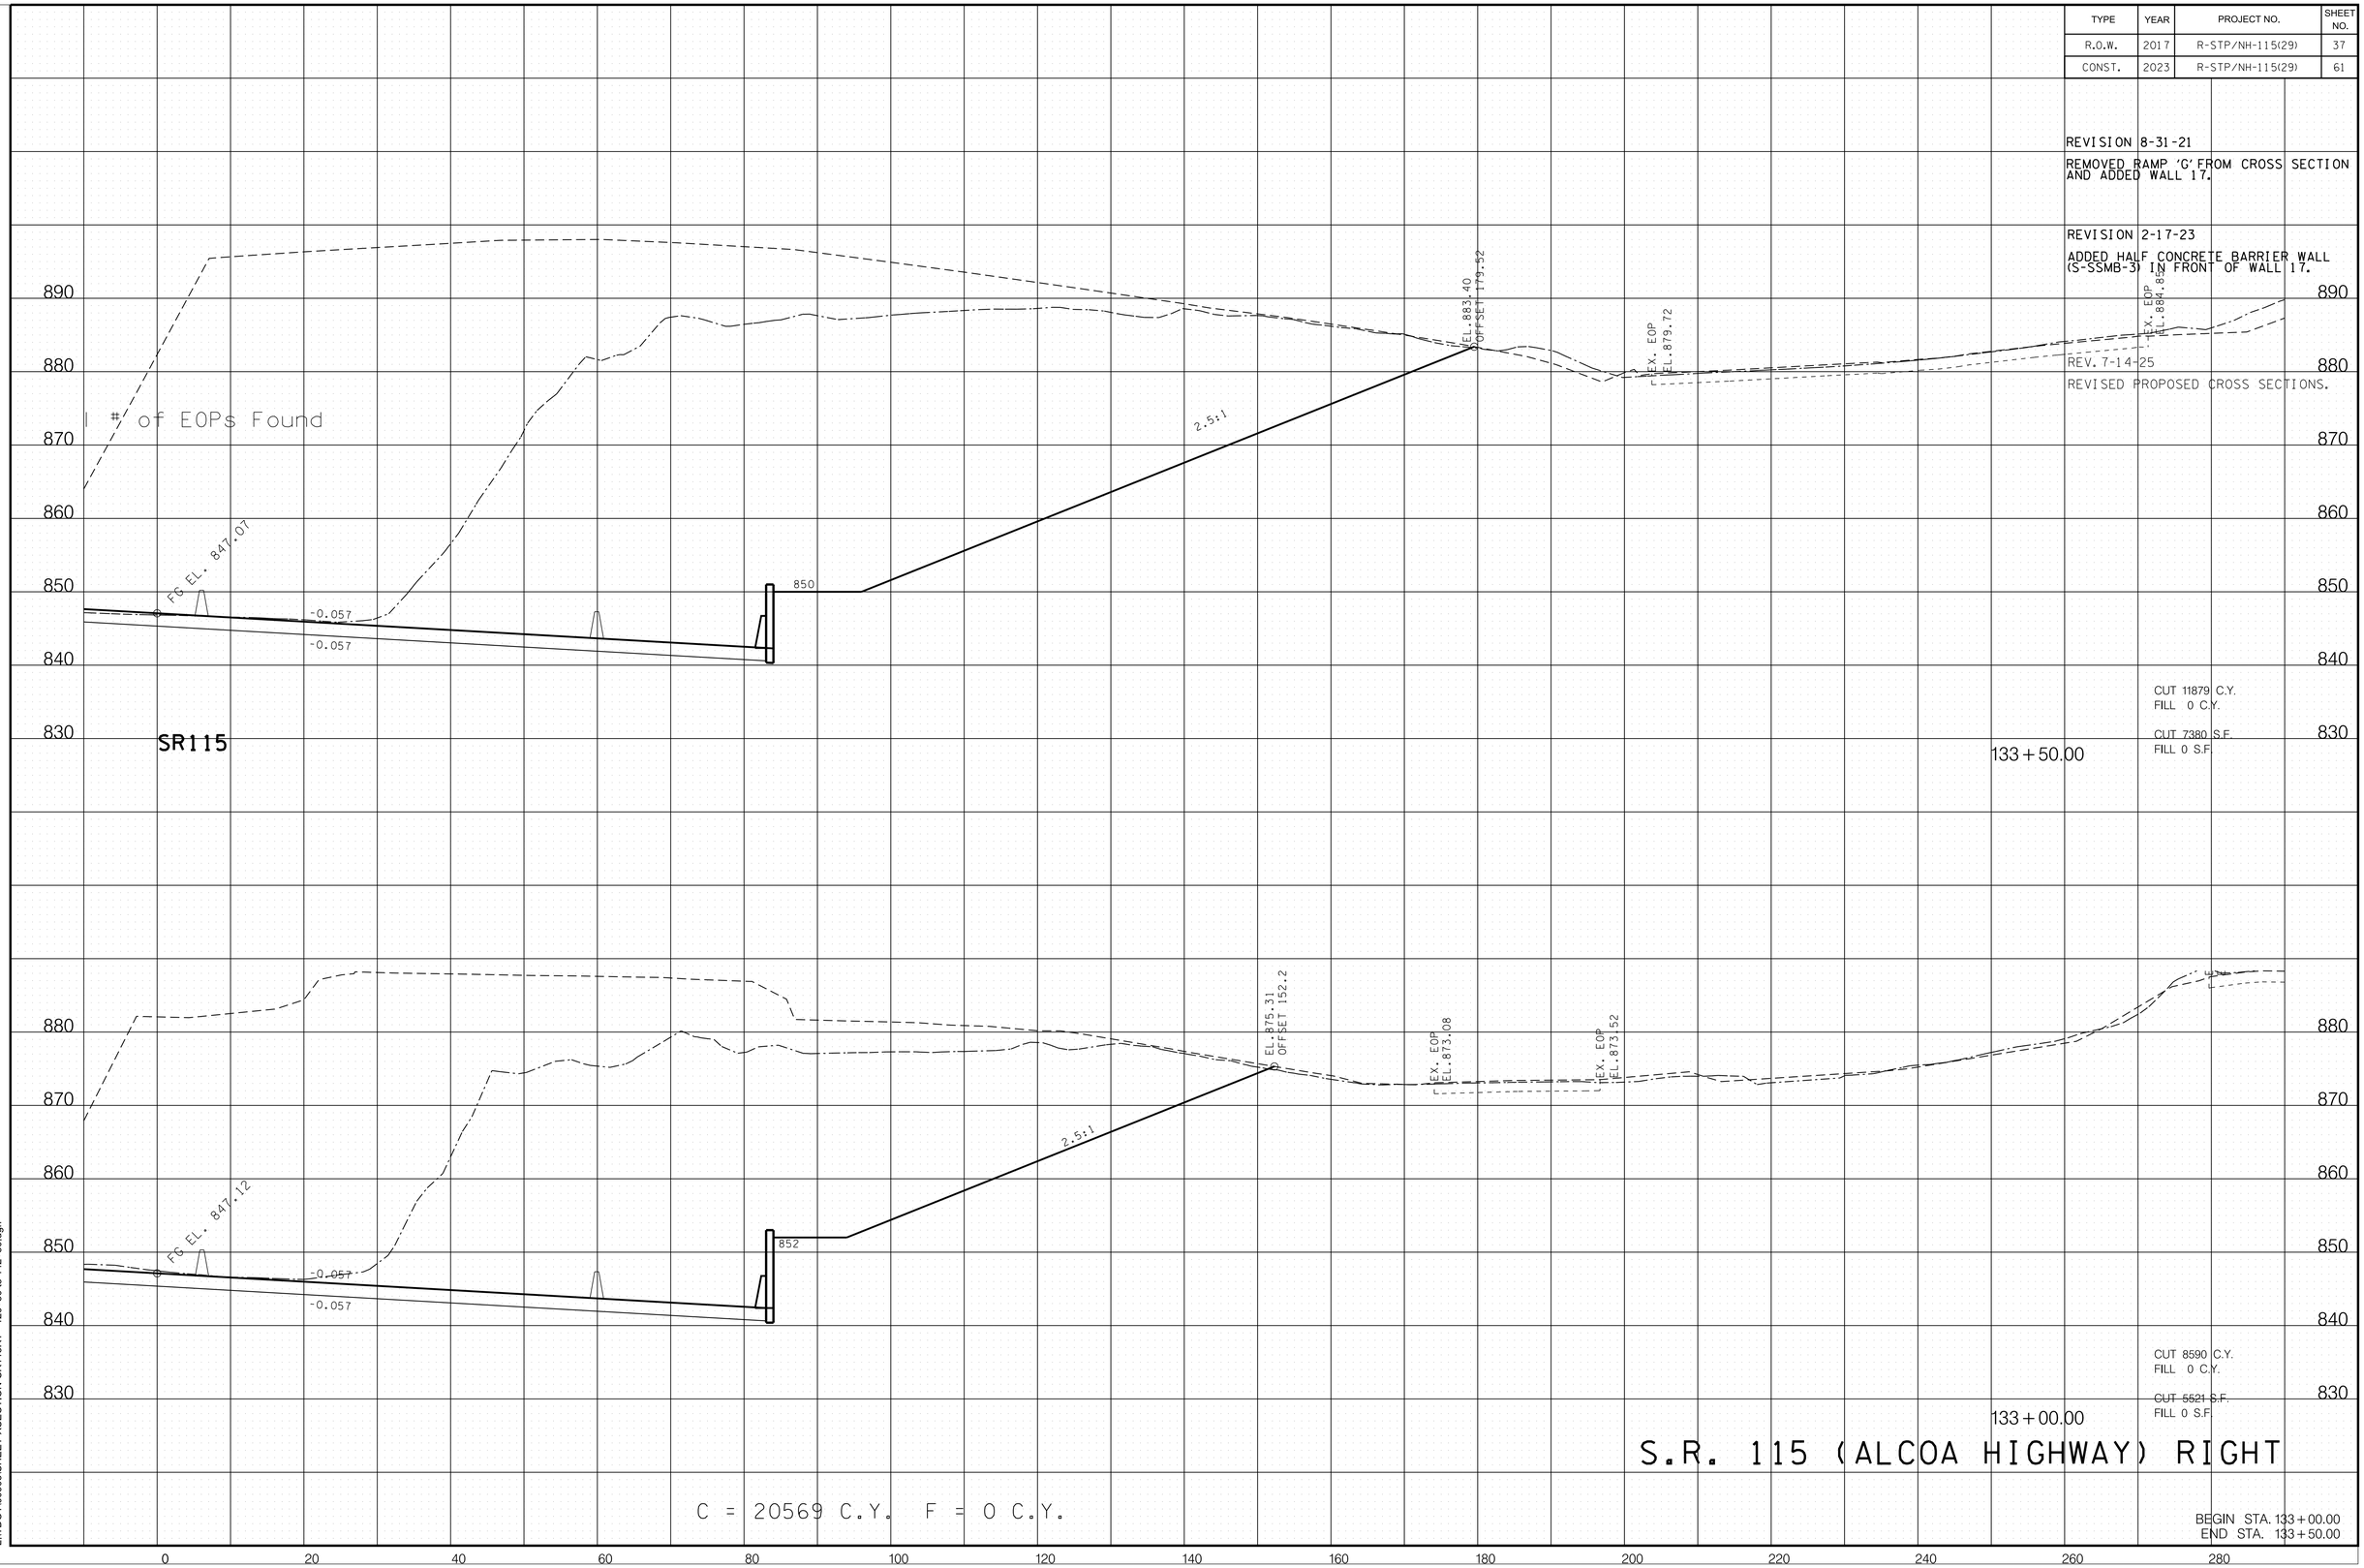

BEGIN STA. 133+00.00
END STA. 133+50.00

7/15/2025 7:39:28 AM
L:\TDOT\00903\SHEET-XSECTION-SR115RT - 126+50 to 142+50.dgn

TYPE	YEAR	PROJECT NO.	SHEET NO.
R.O.W.	2017	R-STP/NH-115(29)	38
CONST.	2023	R-STP/NH-115(29)	62

REVISION 8-31-21

REMOVED RAMP 'G' FROM CROSS SECTION AND REVISED CROSS SECTION CUT.

REVISION ??-??-24

ADDED WALL 17B.

REV. 7-14-25

REVISED PROPOSED CROSS SECTIONS.

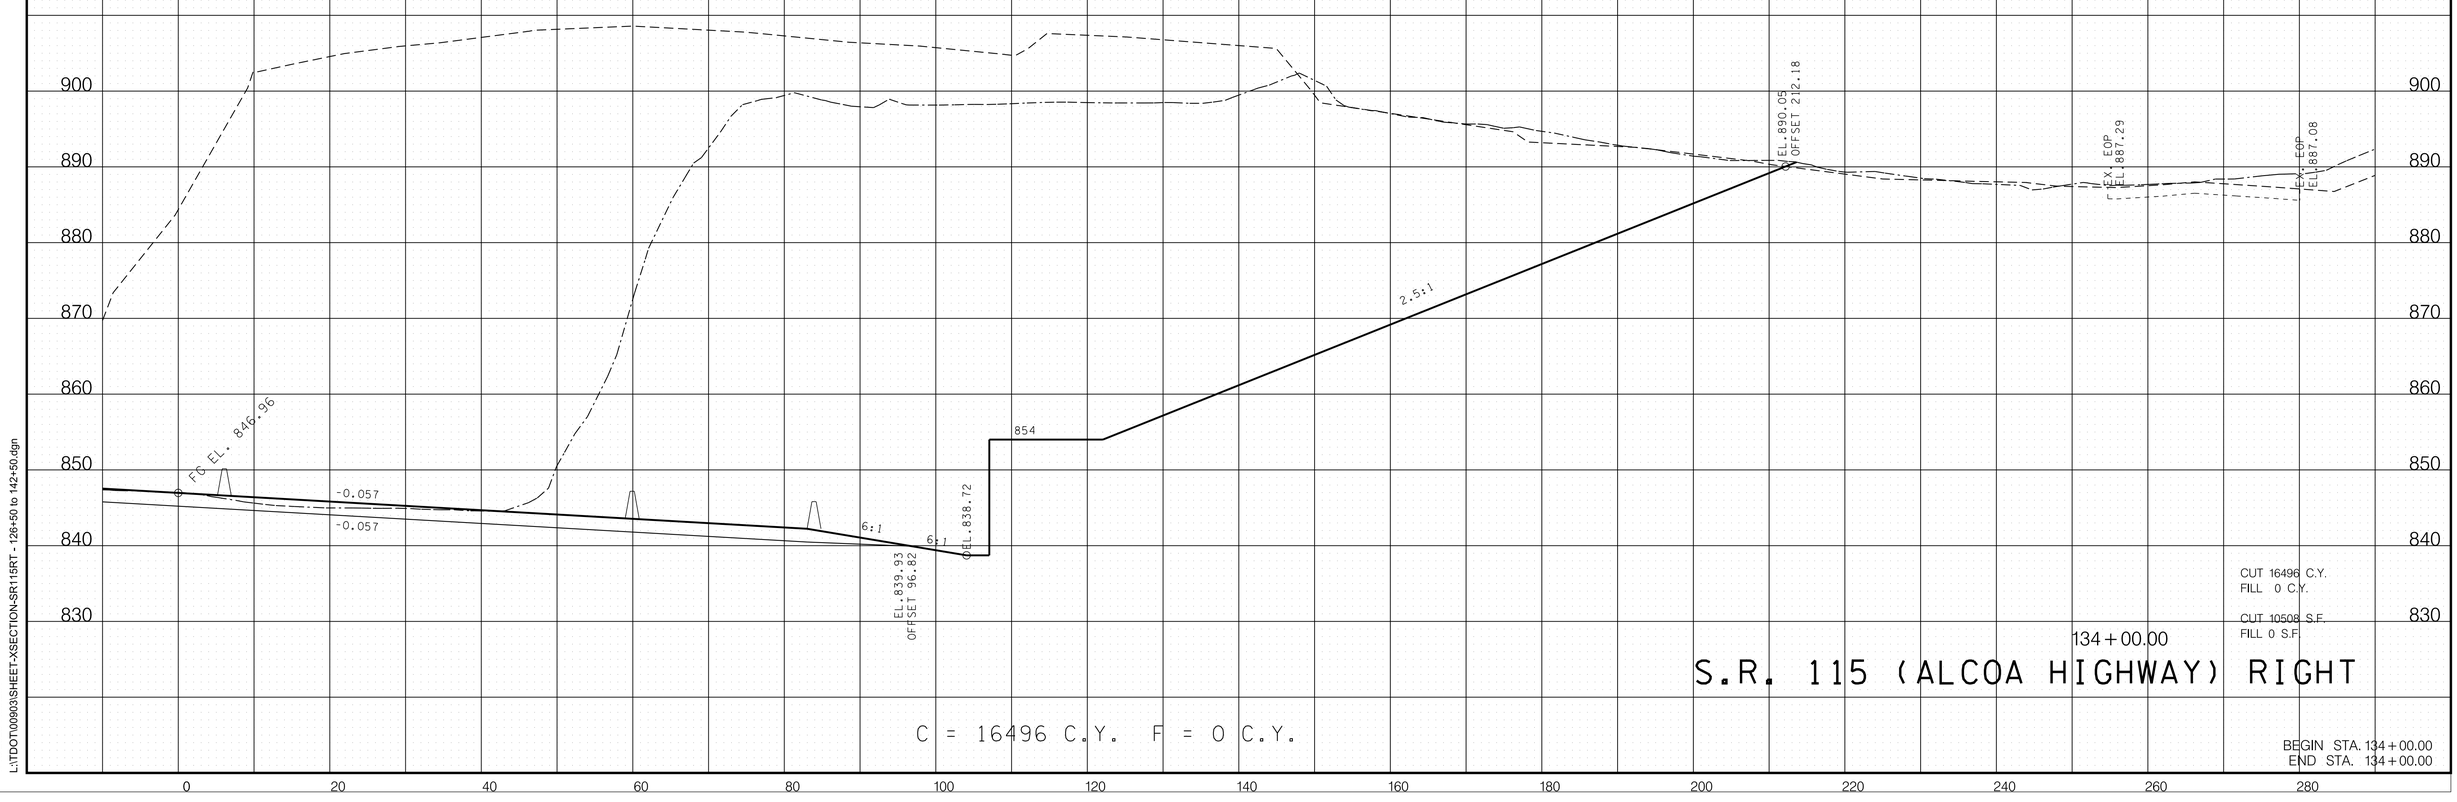

CUT 16496 C.Y.
FILL 0 C.Y.

CUT 10508 S.F.
FILL 0 S.F.

134+00.00

S.R. 115 (ALCOA HIGHWAY) RIGHT

C = 16496 C.Y. F = 0 C.Y.

BEGIN STA. 134+00.00
END STA. 134+00.00

7/15/2025 7:39:29 AM
L:\TDOT\00903\SHEET-XSECTION-SR115RT - 126+50 to 142+50.dgn

TYPE	YEAR	PROJECT NO.	SHEET NO.
R.O.W.	2017	R-STP/NH-115(29)	39
CONST.	2023	R-STP/NH-115(29)	63

REVISION 8-31-21

REMOVED RAMP 'G' FROM CROSS SECTION AND REVISED CROSS SECTION CUT.

REVISION ??-??-24

ADDED WALL 17B.

REV. 7-14-25

REVISED PROPOSED CROSS SECTIONS.

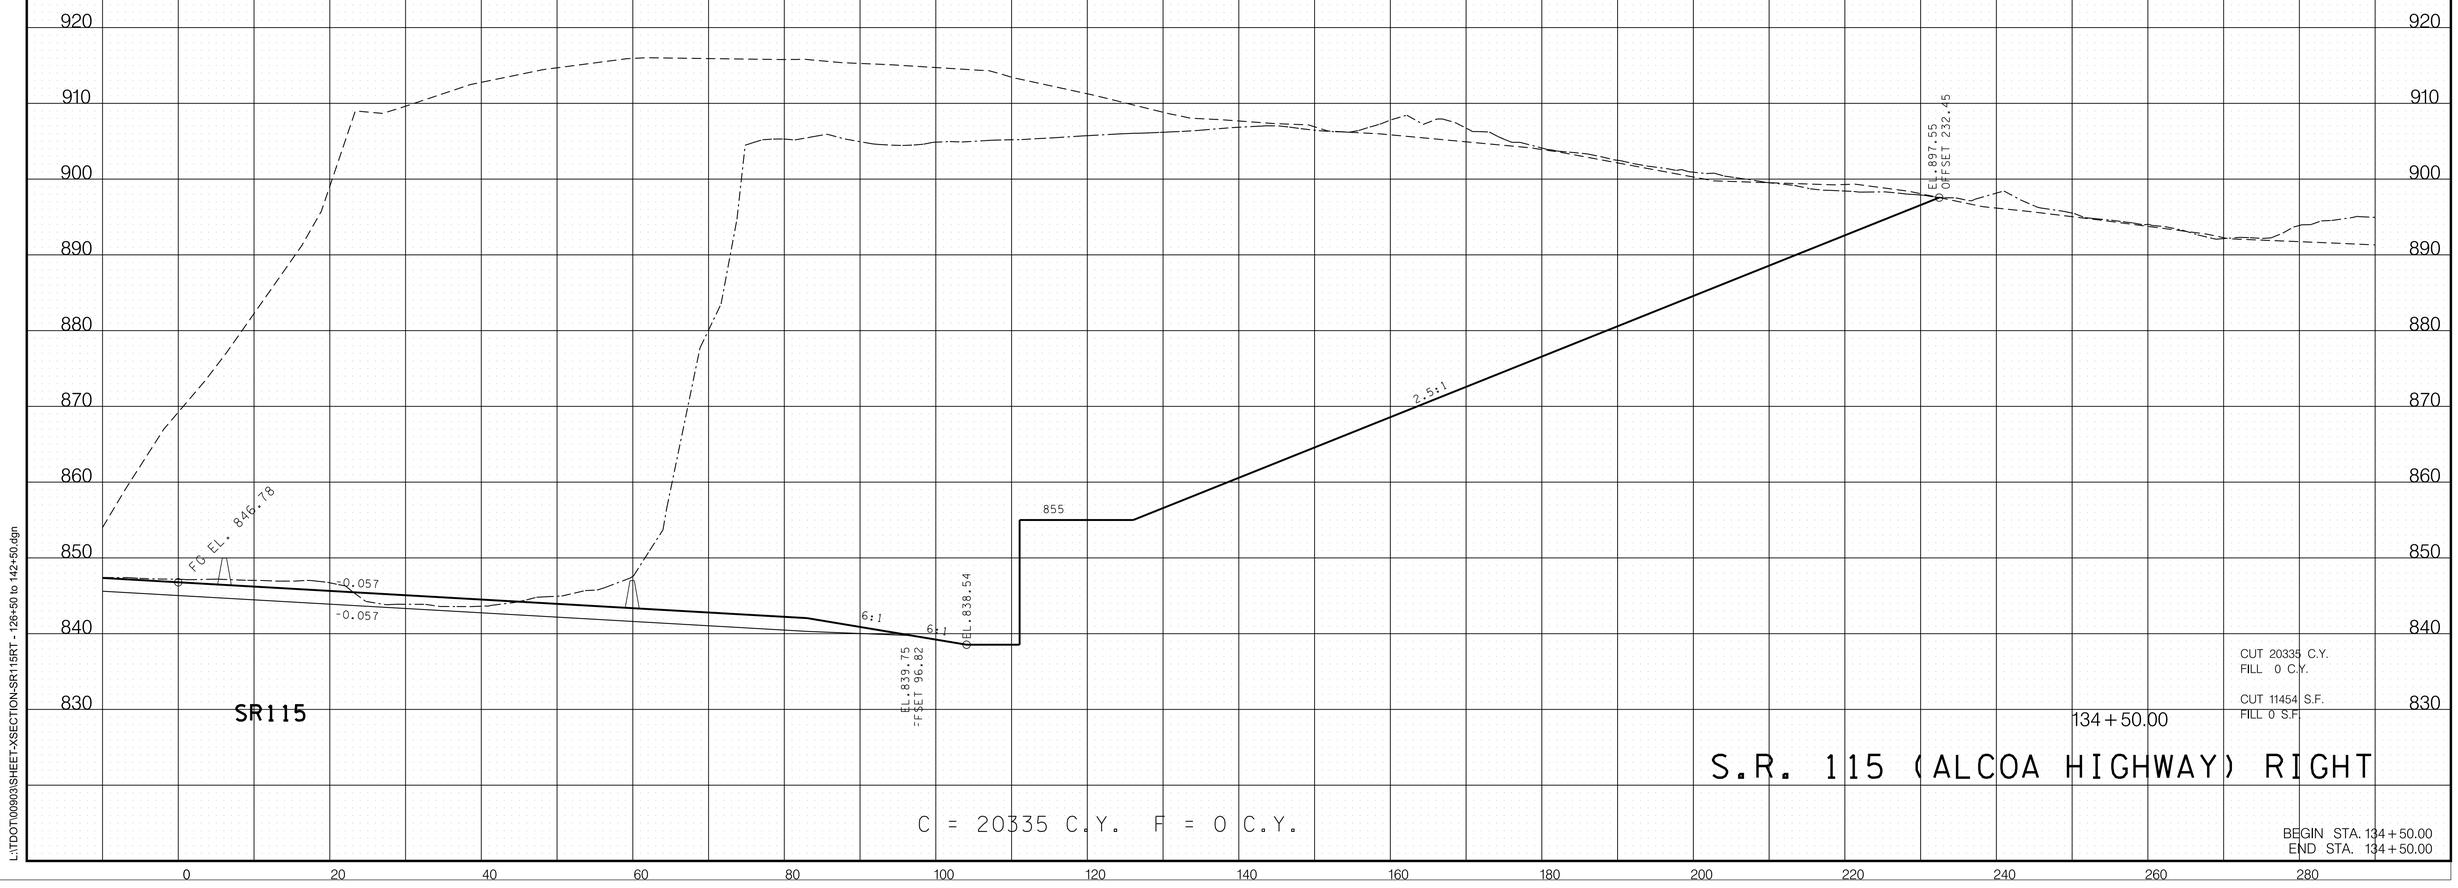

CUT 20335 C.Y.
FILL 0 C.Y.

CUT 11454 S.F.
FILL 0 S.F.

S.R. 115 (ALCOA HIGHWAY) RIGHT

BEGIN STA. 134+50.00
END STA. 134+50.00

7/15/2025 7:39:30 AM
L:\TDOT\00903\SHEET-XSECTION-SR115RT - 126+50 to 142+50.dgn

TYPE	YEAR	PROJECT NO.	SHEET NO.
R.O.W.	2017	R-STP/NH-115(29)	40
CONST.	2023	R-STP/NH-115(29)	64

REVISION 8-31-21

REMOVED RAMP 'G' FROM CROSS SECTION AND REVISED CROSS SECTION CUT.

REVISION ??-??-24

ADDED WALL 17B.

REV. 7-14-25

REVISED PROPOSED CROSS SECTIONS.

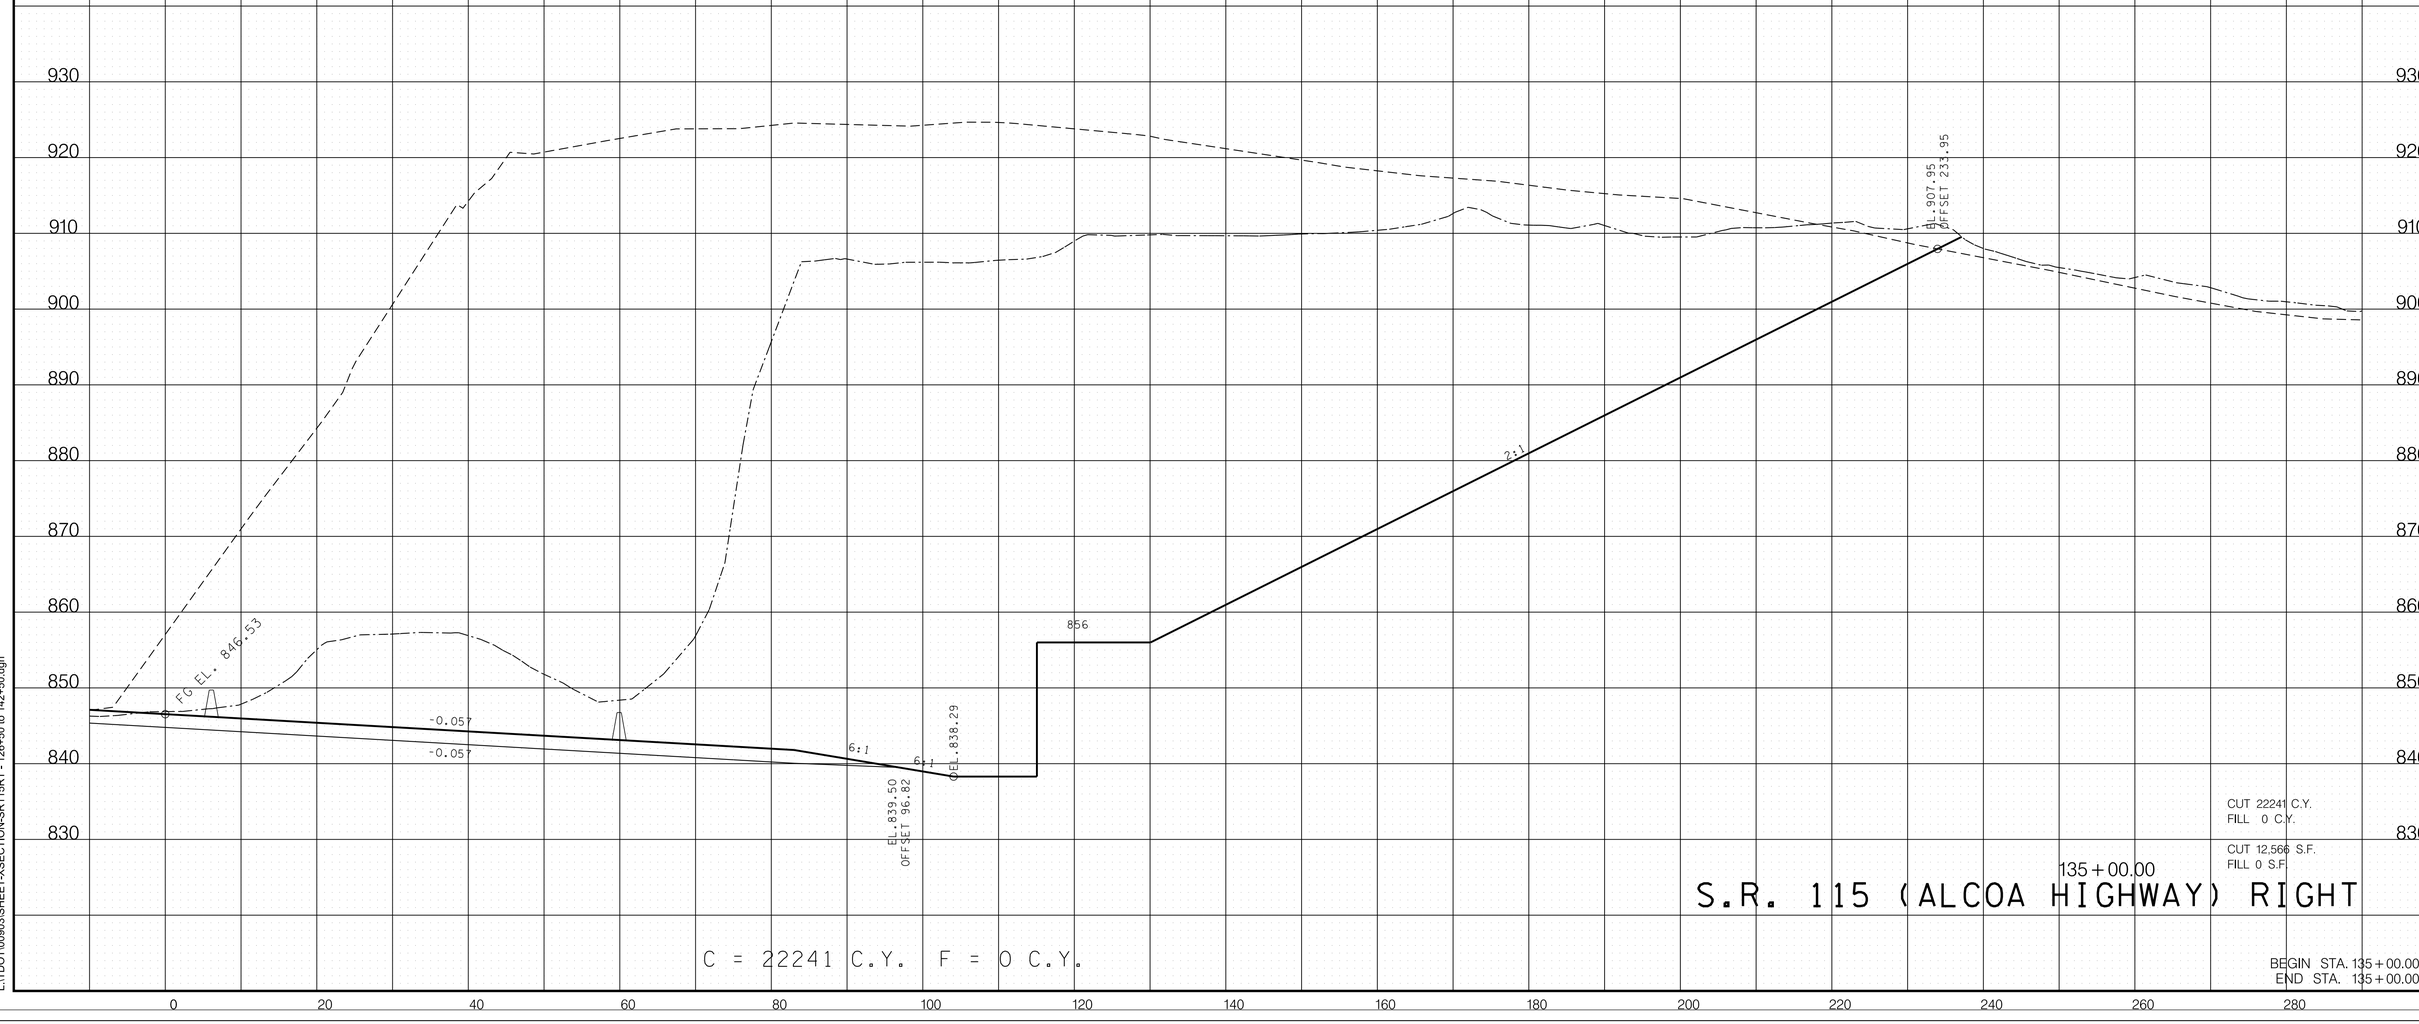

CUT 22241 C.Y.
FILL 0 C.Y.

CUT 12,566 S.F.
FILL 0 S.F.

135+00.00

S.R. 115 (ALCOA HIGHWAY) RIGHT

C = 22241 C.Y. F = 0 C.Y.

BEGIN STA. 135+00.00
END STA. 135+00.00

7/15/2025 7:39:31 AM
L:\TDOT\00903\SHEET-XSECTION-SR115RT - 126+50 to 142+50.dgn

TYPE	YEAR	PROJECT NO.	SHEET NO.
R.O.W.	2017	R-STP/NH-115(29)	41
CONST.	2023	R-STP/NH-115(29)	65

REVISION 8-31-21
REMOVED RAMP 'G' FROM CROSS SECTION AND REVISED CROSS SECTION CUT.

REVISION ??-??-24
ADDED WALL 17B.

REV. 7-14-25
REVISED PROPOSED CROSS SECTIONS.

BEGIN SUPER TRANSITION STA. 135+93.32

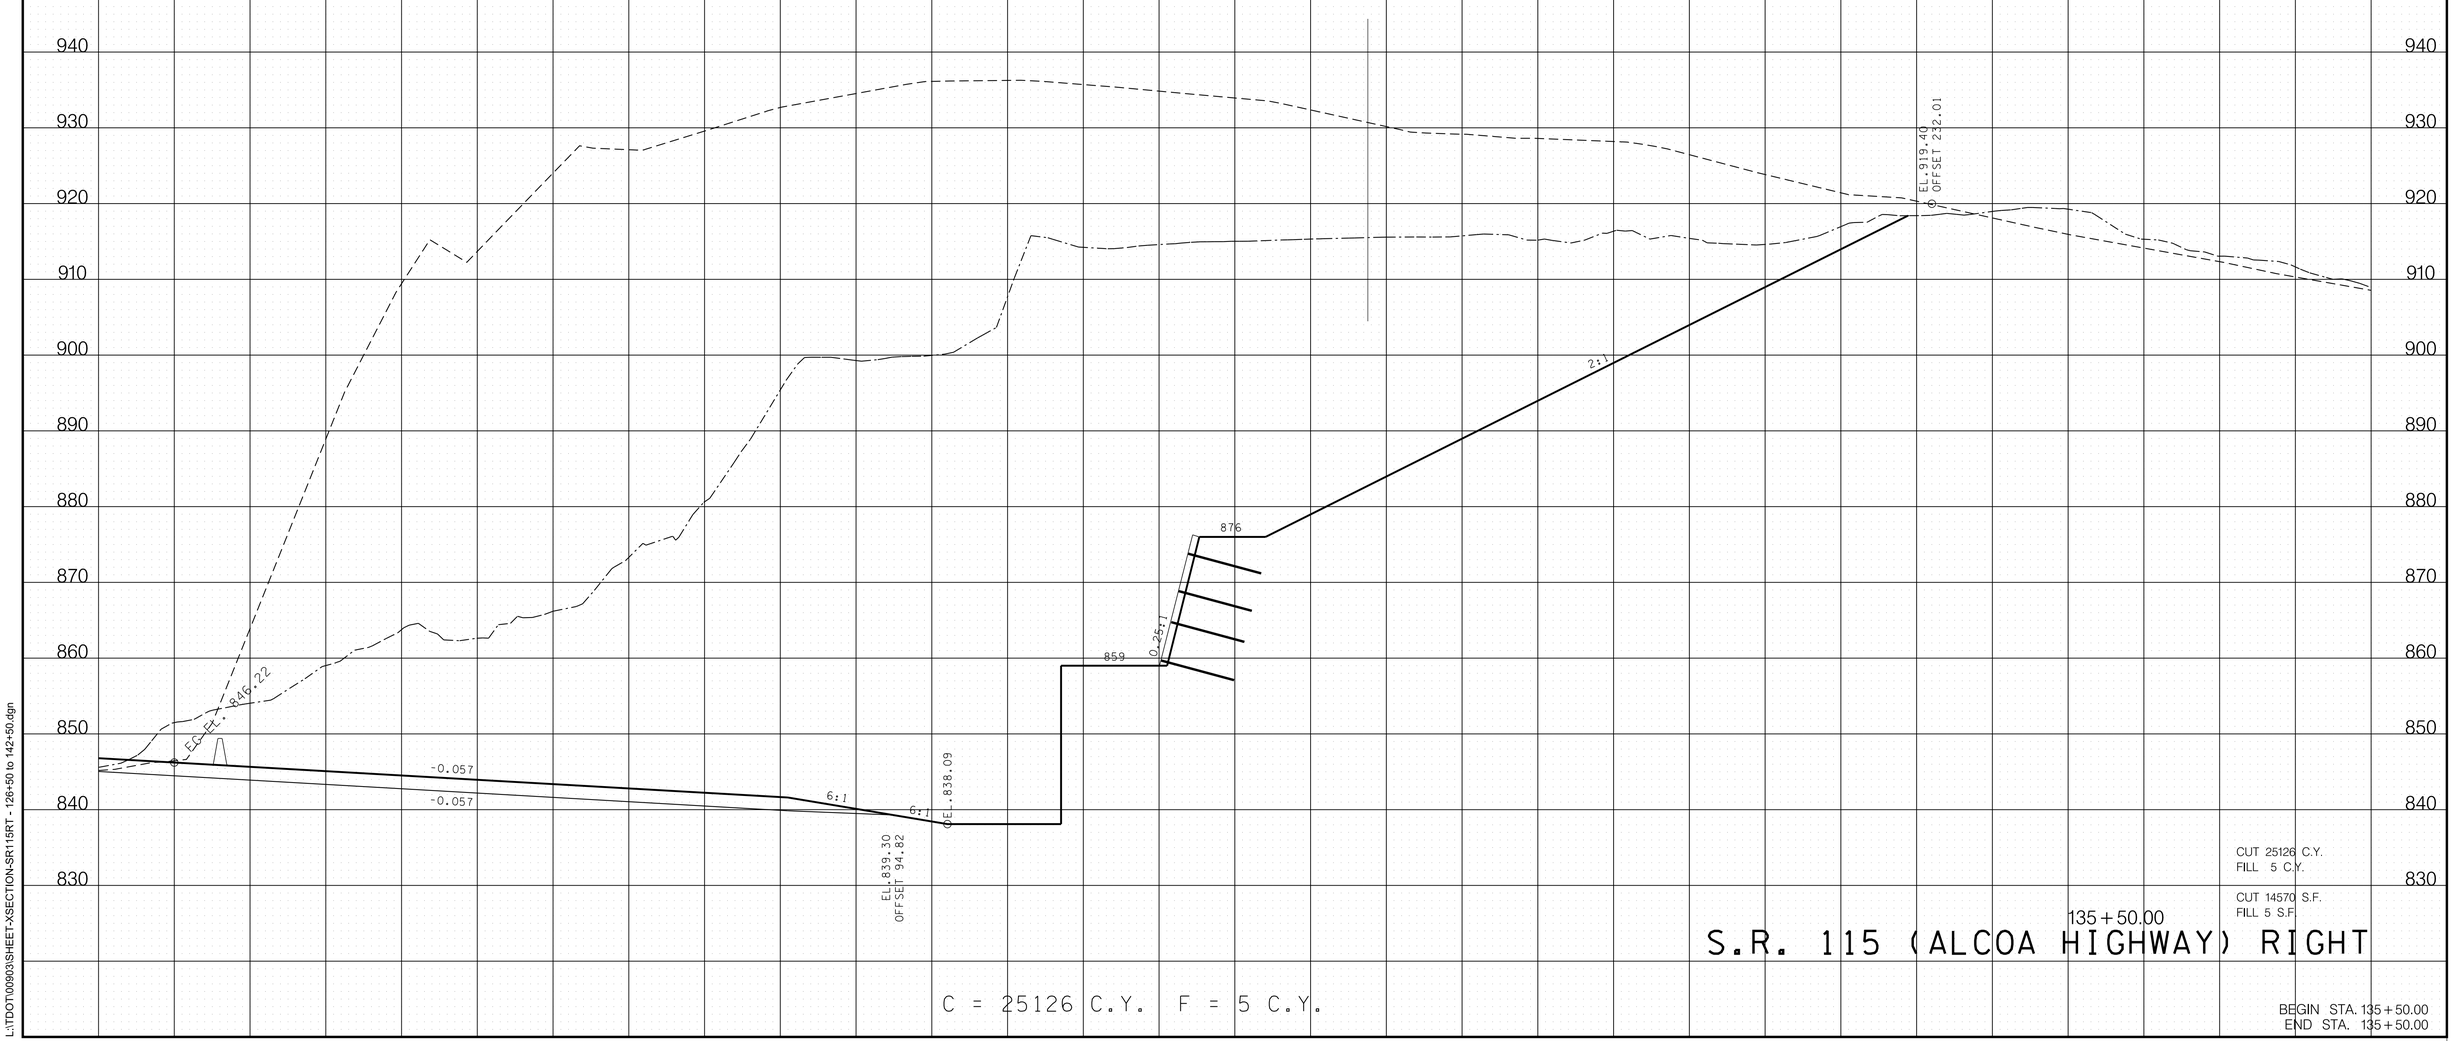

CUT 25126 C.Y.
FILL 5 C.Y.

CUT 14570 S.F.
FILL 5 S.F.

135+50.00

S.R. 115 (ALCOA HIGHWAY) RIGHT

C = 25126 C.Y. F = 5 C.Y.

BEGIN STA. 135+50.00
END STA. 135+50.00

7/15/2025 7:39:32 AM
L:\TDOT\00903\SHEET-XSECTION-SR115RT - 126+50 to 142+50.dgn

TYPE	YEAR	PROJECT NO.	SHEET NO.
R.O.W.	2017	R-STP/NH-115(29)	42
CONST.	2023	R-STP/NH-115(29)	66

REVISION 8-31-21

REMOVED RAMP 'G' FROM CROSS SECTION AND ADDED WALL 18.

REVISION ??-??-24

ADDED WALL 17B.

REV. 7-14-25

REVISED PROPOSED CROSS SECTIONS.

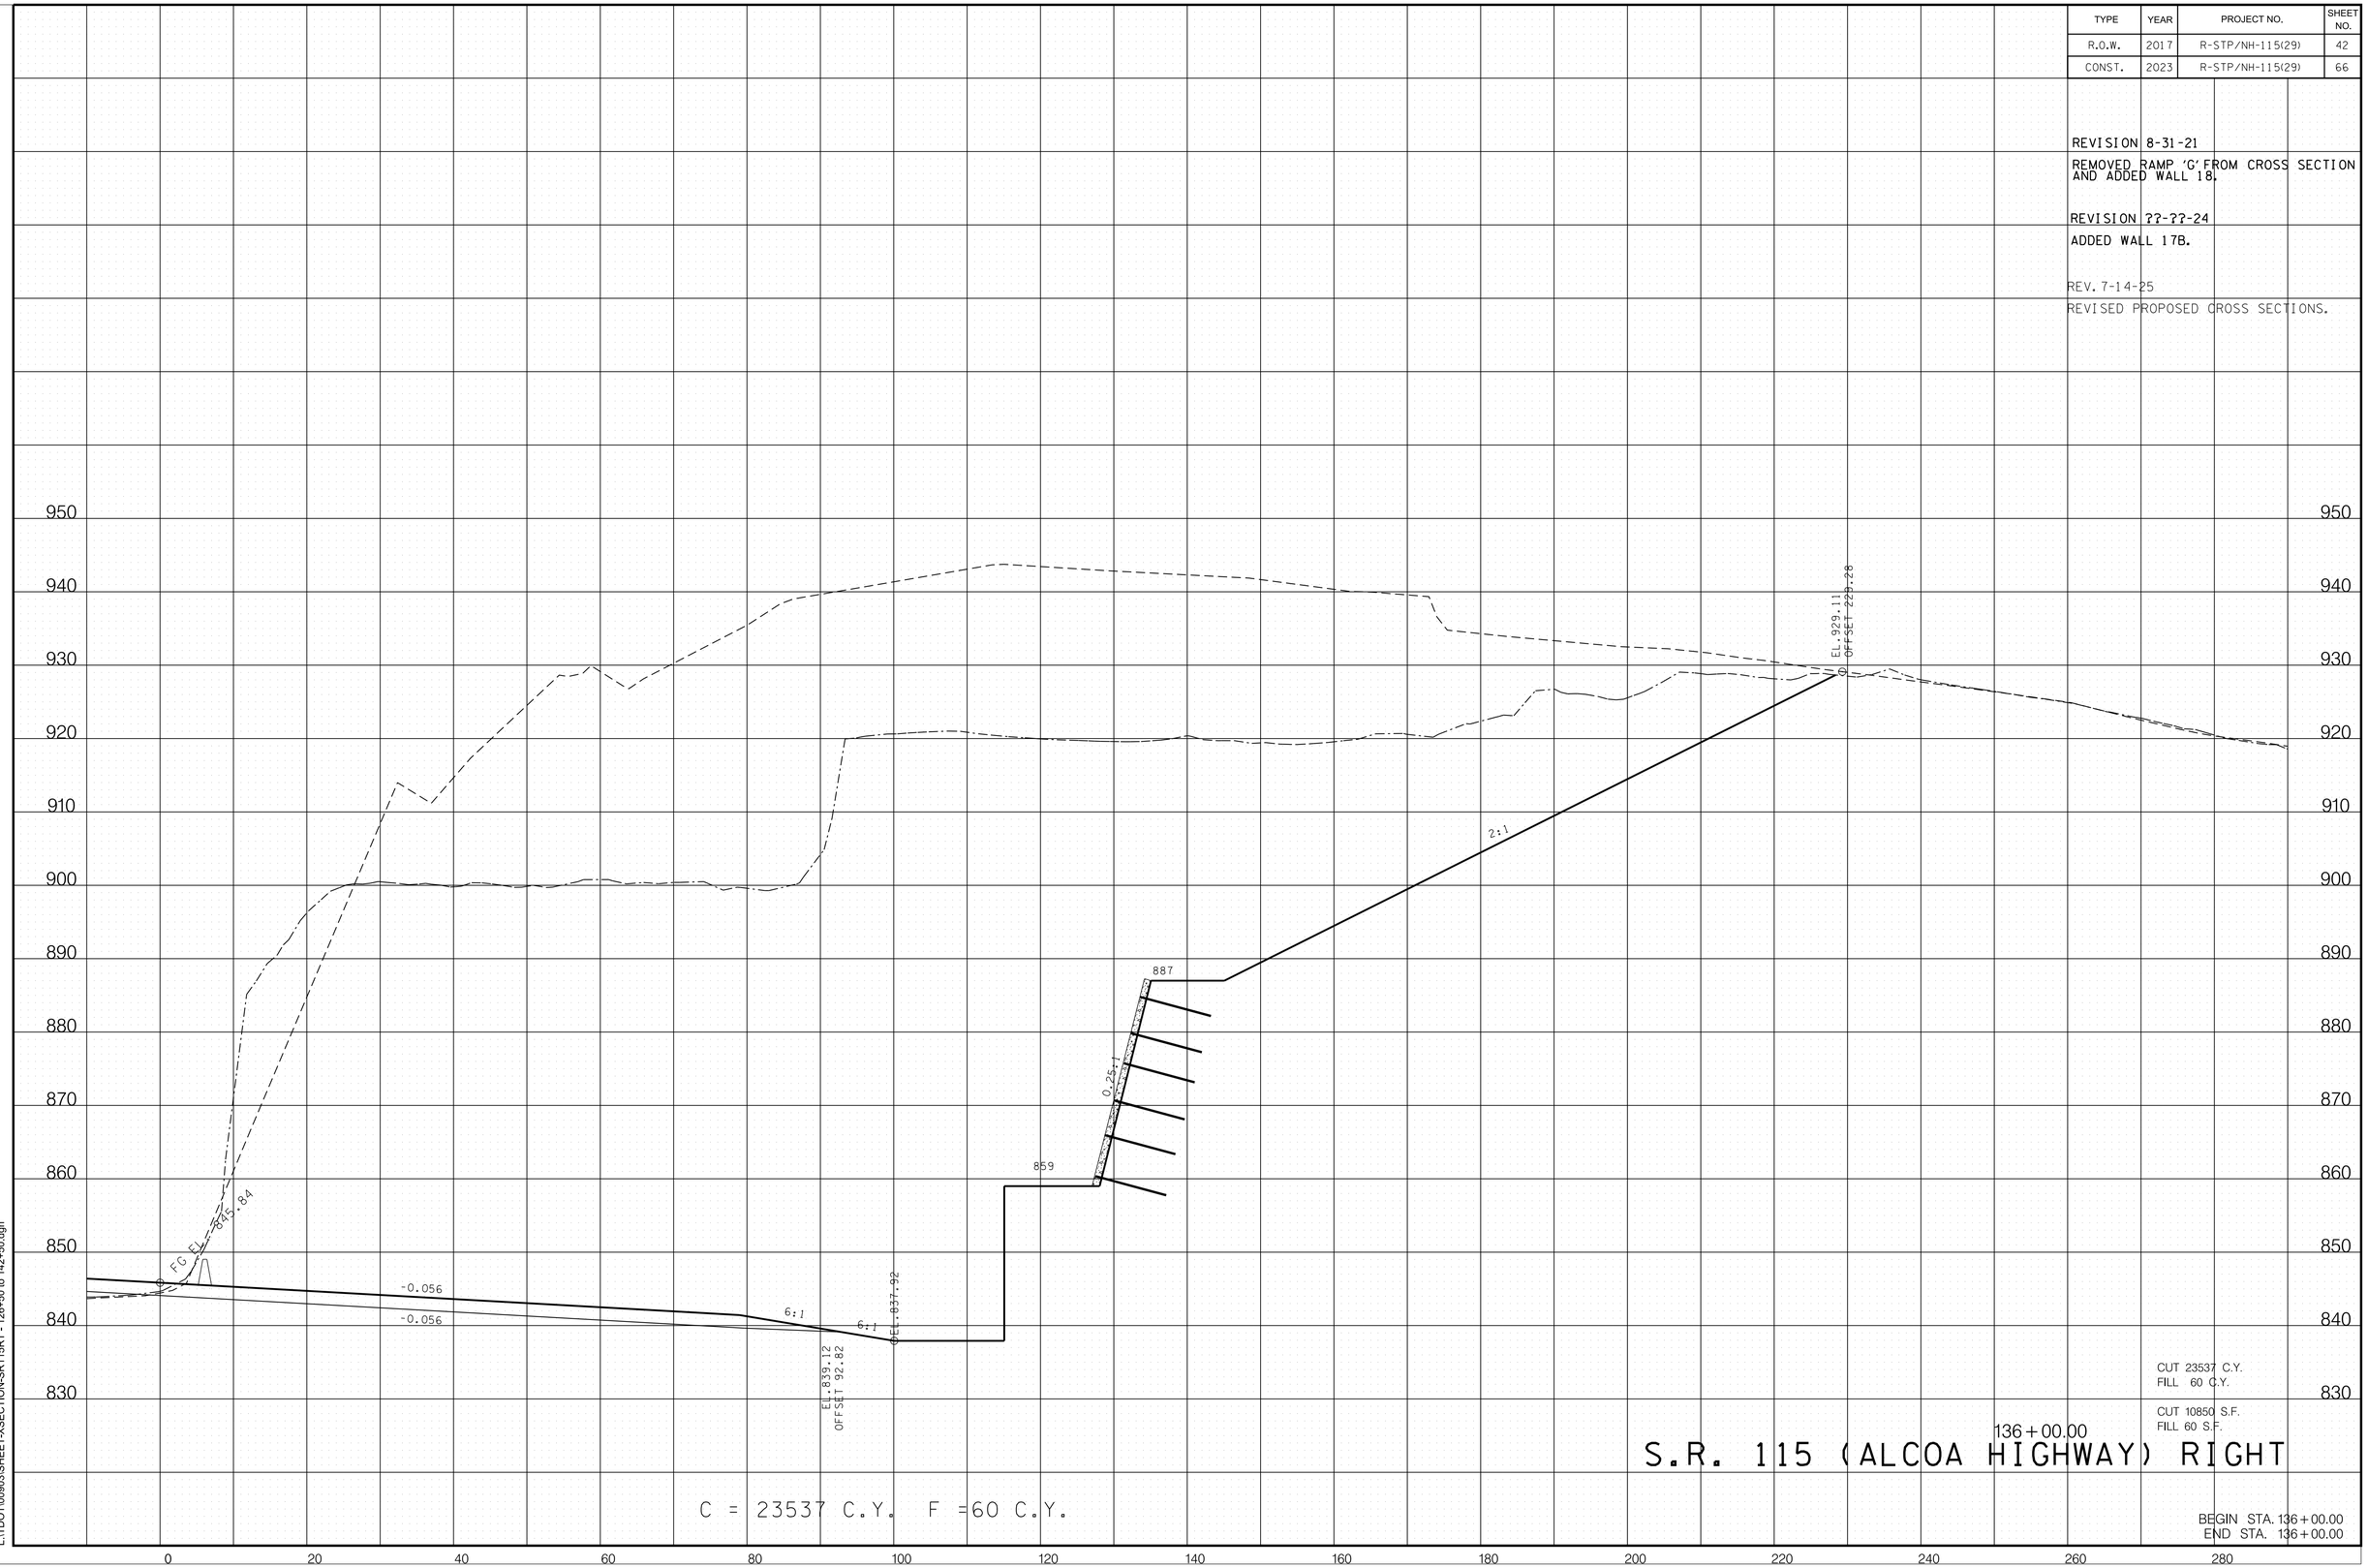

CUT 23537 C.Y.
FILL 60 C.Y.

CUT 10850 S.F.
FILL 60 S.F.

136+00.00

S.R. 115 (ALCOA HIGHWAY) RIGHT

C = 23537 C.Y. F =60 C.Y.

BEGIN STA. 136+00.00
END STA. 136+00.00

7/15/2025 7:39:33 AM
L:\TDOT\00903\SHEET-XSECTION-SR115RT - 126+50 to 142+50.dgn

TYPE	YEAR	PROJECT NO.	SHEET NO.
R.O.W.	2017	R-STP/NH-115(29)	43
CONST.	2023	R-STP/NH-115(29)	67

REVISION 8-31-21

REMOVED RAMP 'G' FROM CROSS SECTION AND ADDED WALL 18.

REVISION ??-??-24

ADDED WALL 17B.

REV. 7-14-25

REVISED PROPOSED CROSS SECTIONS.

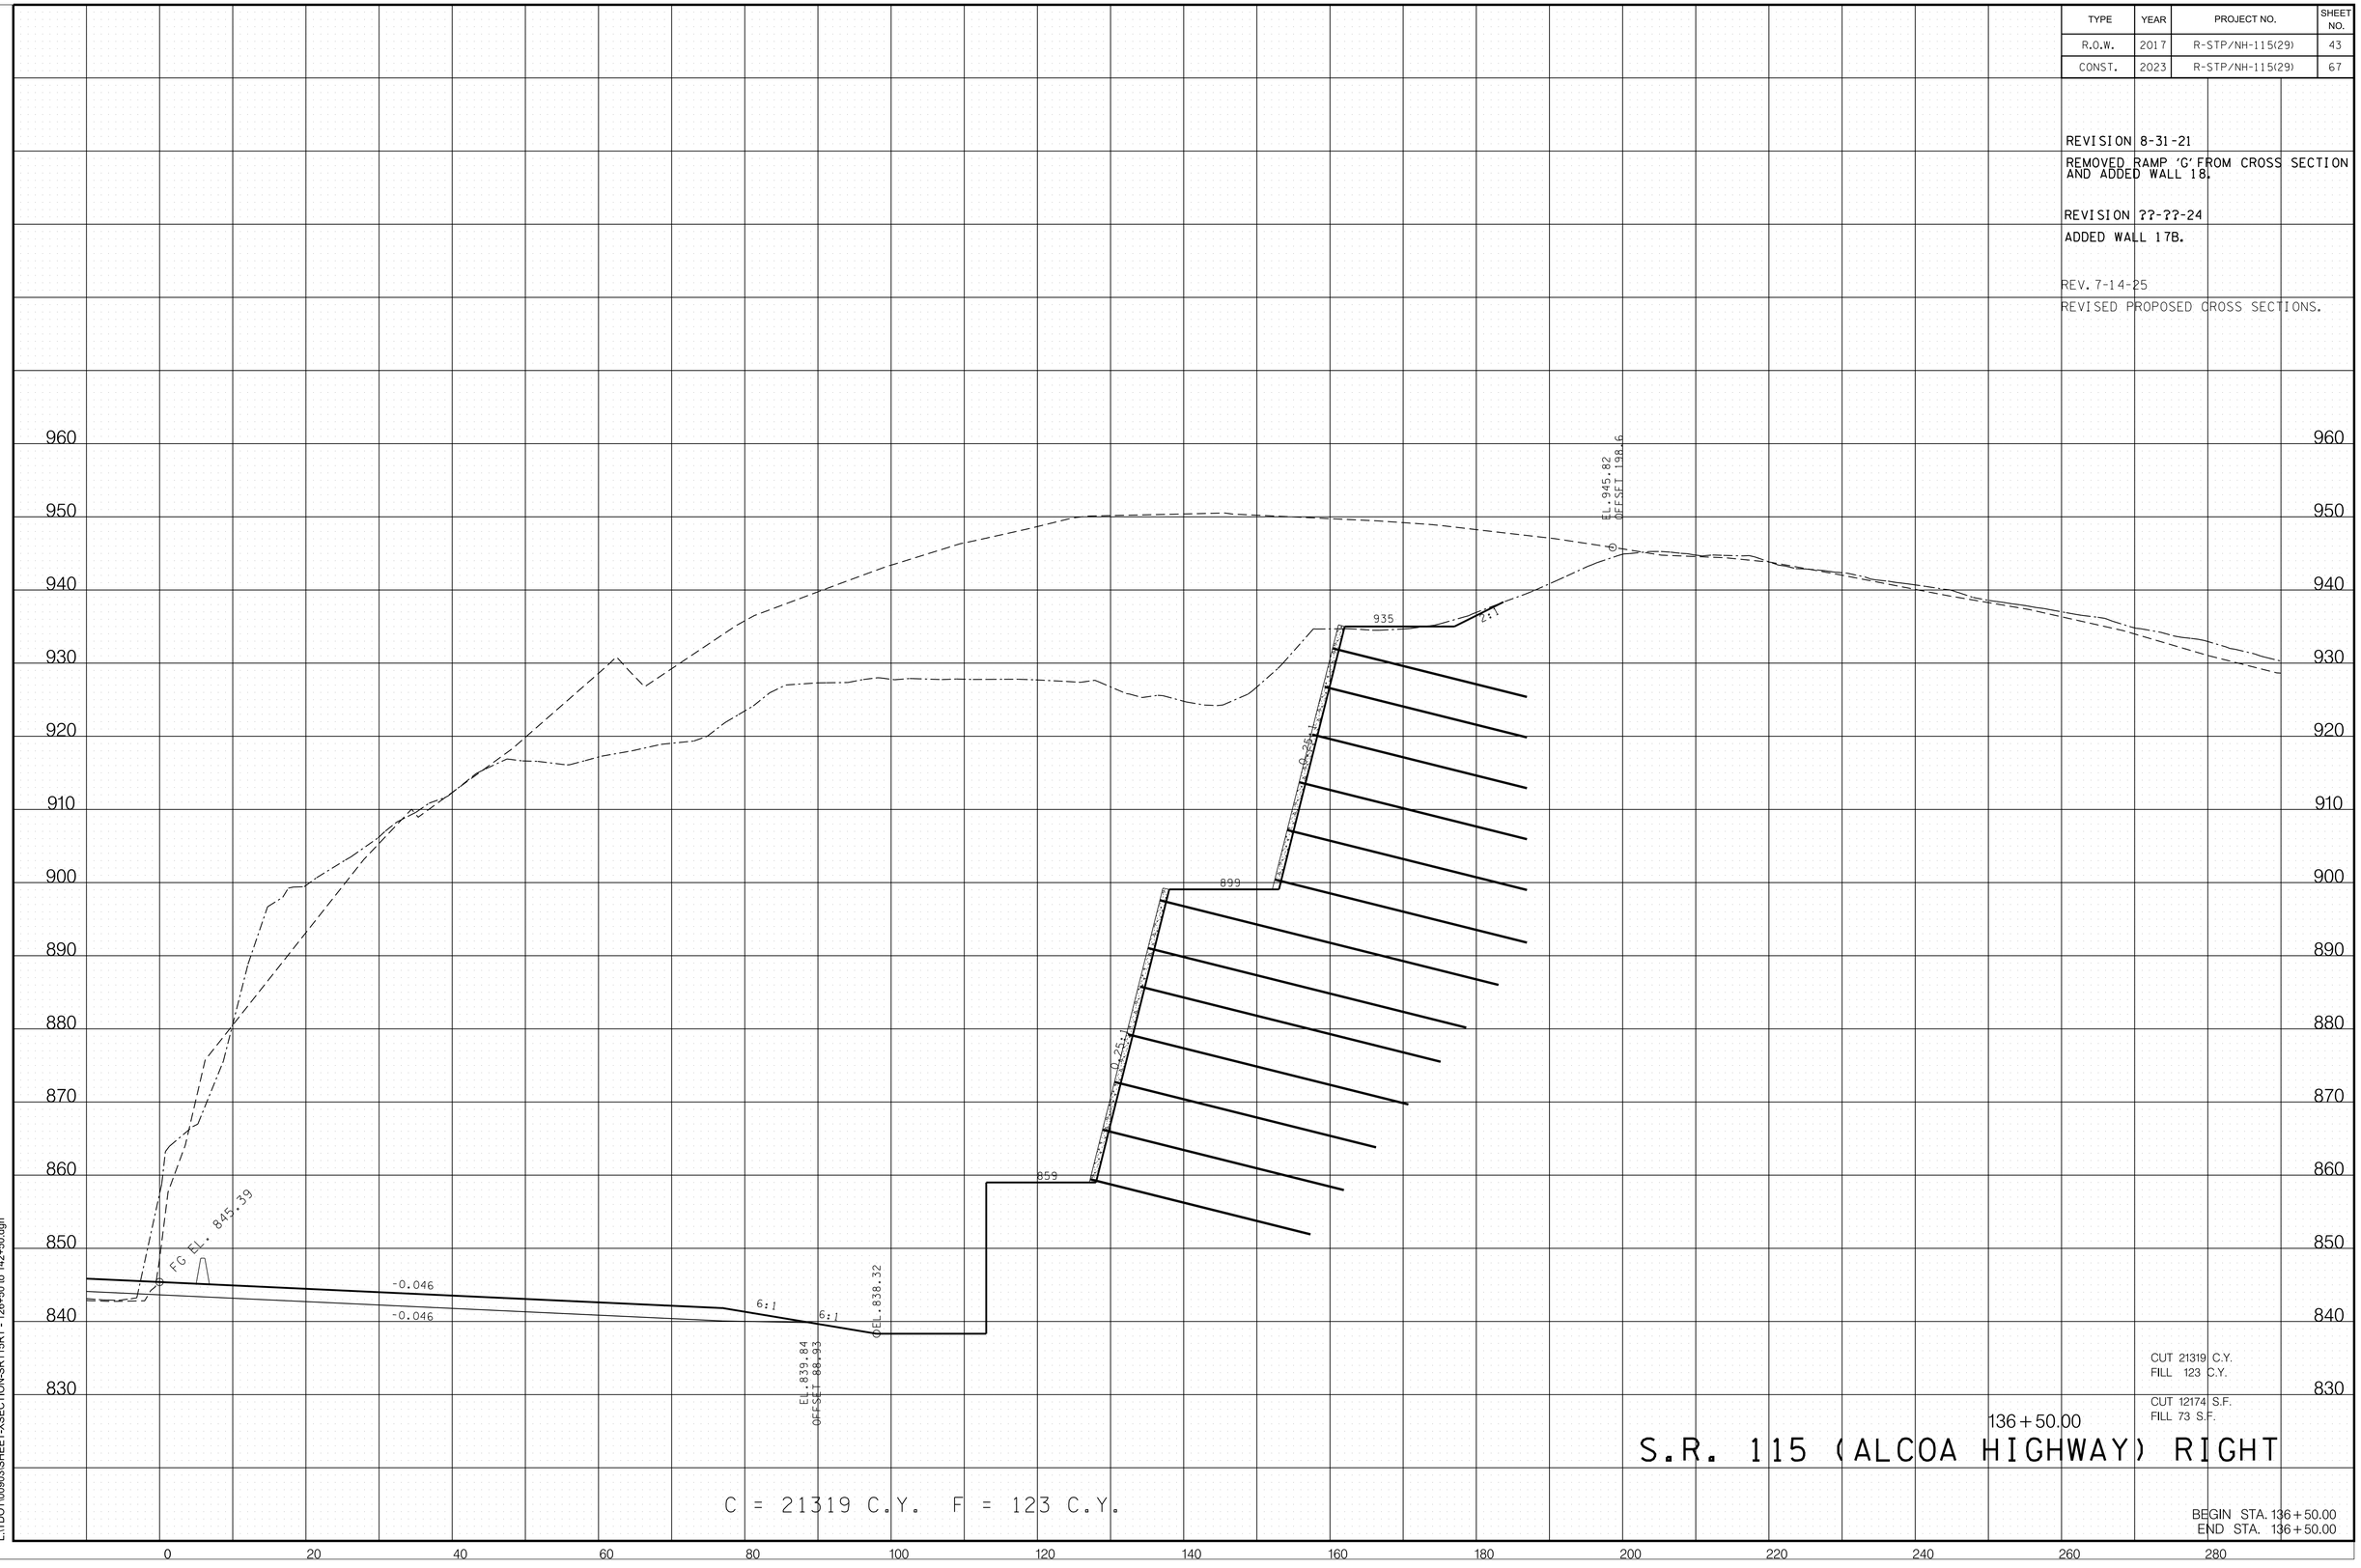

CUT 21319 C.Y.
FILL 123 C.Y.

CUT 12174 S.F.
FILL 73 S.F.

136 + 50.00

S.R. 115 (ALCOA HIGHWAY) RIGHT

C = 21319 C.Y. F = 123 C.Y.

BEGIN STA. 136 + 50.00
END STA. 136 + 50.00

7/15/2025 7:39:34 AM
L:\TDOT\00903\SHEET-XSECTION-SR115RT - 126+50 to 142+50.dgn

TYPE	YEAR	PROJECT NO.	SHEET NO.
R.O.W.	2017	R-STP/NH-115(29)	44
CONST.	2023	R-STP/NH-115(29)	68

REVISION 8-31-21

REMOVED RAMP 'G' FROM CROSS SECTION AND ADDED WALL 18.

REVISION ??-??-24

ADDED WALL 17B.

REV. 7-14-25

REVISED PROPOSED CROSS SECTIONS.

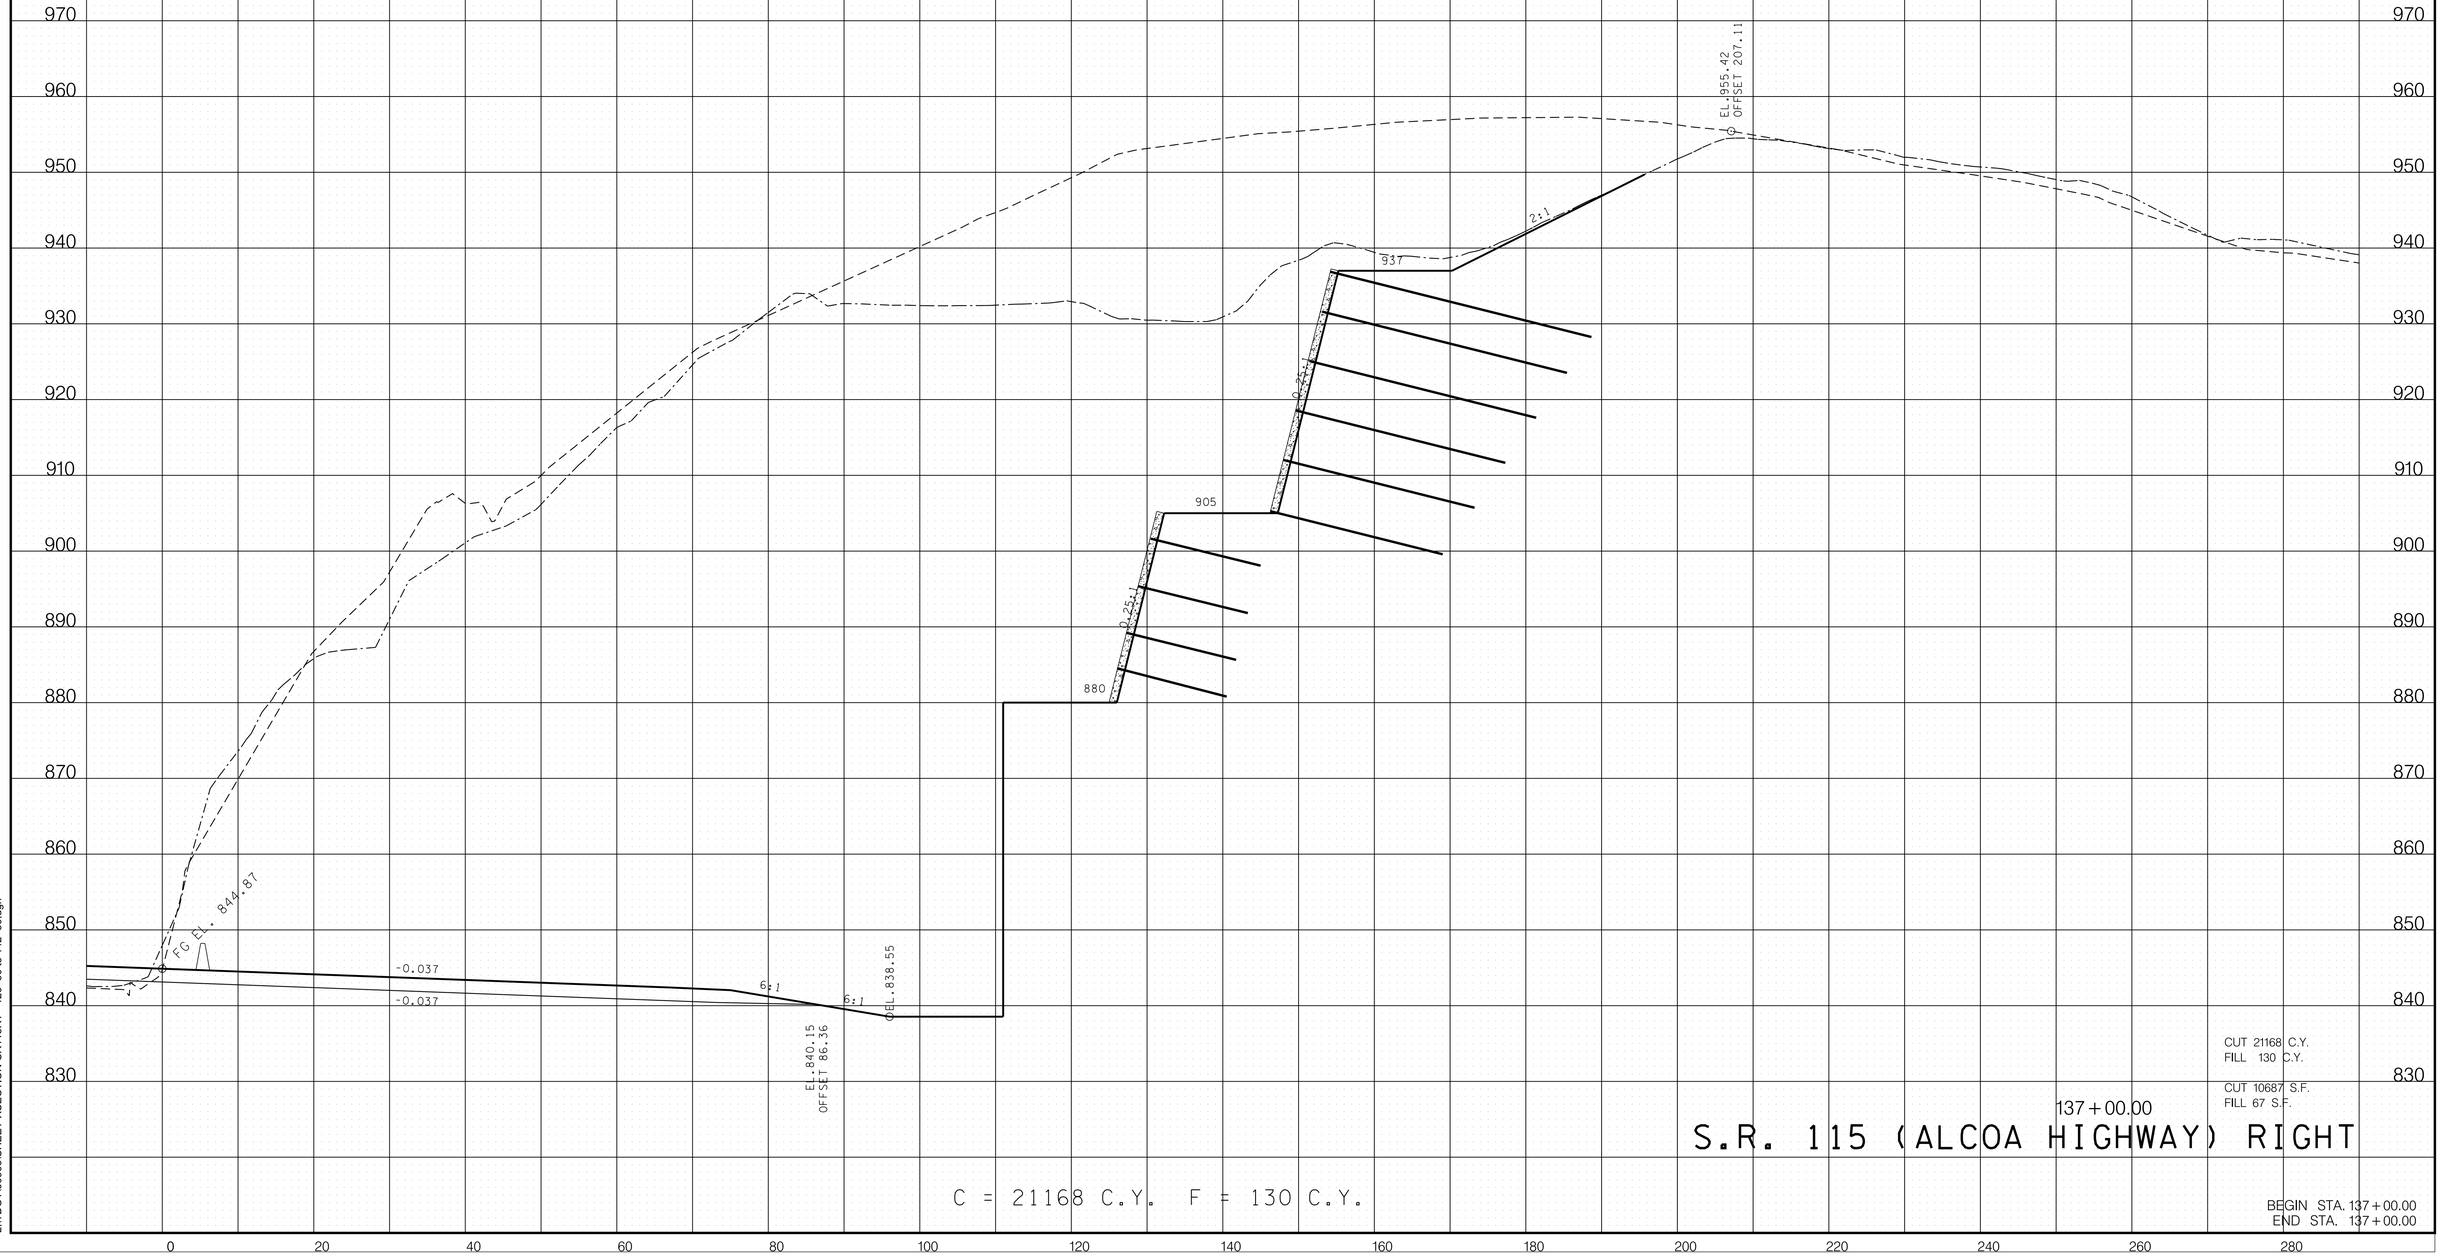

CUT 21168 C.Y.
FILL 130 C.Y.

CUT 10687 S.F.
FILL 67 S.F.

137+00.00

S.R. 115 (ALCOA HIGHWAY) RIGHT

C = 21168 C.Y. F = 130 C.Y.

BEGIN STA. 137+00.00
END STA. 137+00.00

7/15/2025 7:39:35 AM
L:\TDOT\00903\SHEET-XSECTION-SR115RT - 126+50 to 142+50.dgn

TYPE	YEAR	PROJECT NO.	SHEET NO.
R.O.W.	2017	R-STP/NH-115(29)	45
CONST.	2023	R-STP/NH-115(29)	69

REVISION 8-31-21

REMOVED RAMP 'G' FROM CROSS SECTION AND REVISED CUT.

REVISION ??-??-24

ADDED WALL 17B.

REV. 7-14-25

REVISED PROPOSED CROSS SECTIONS.

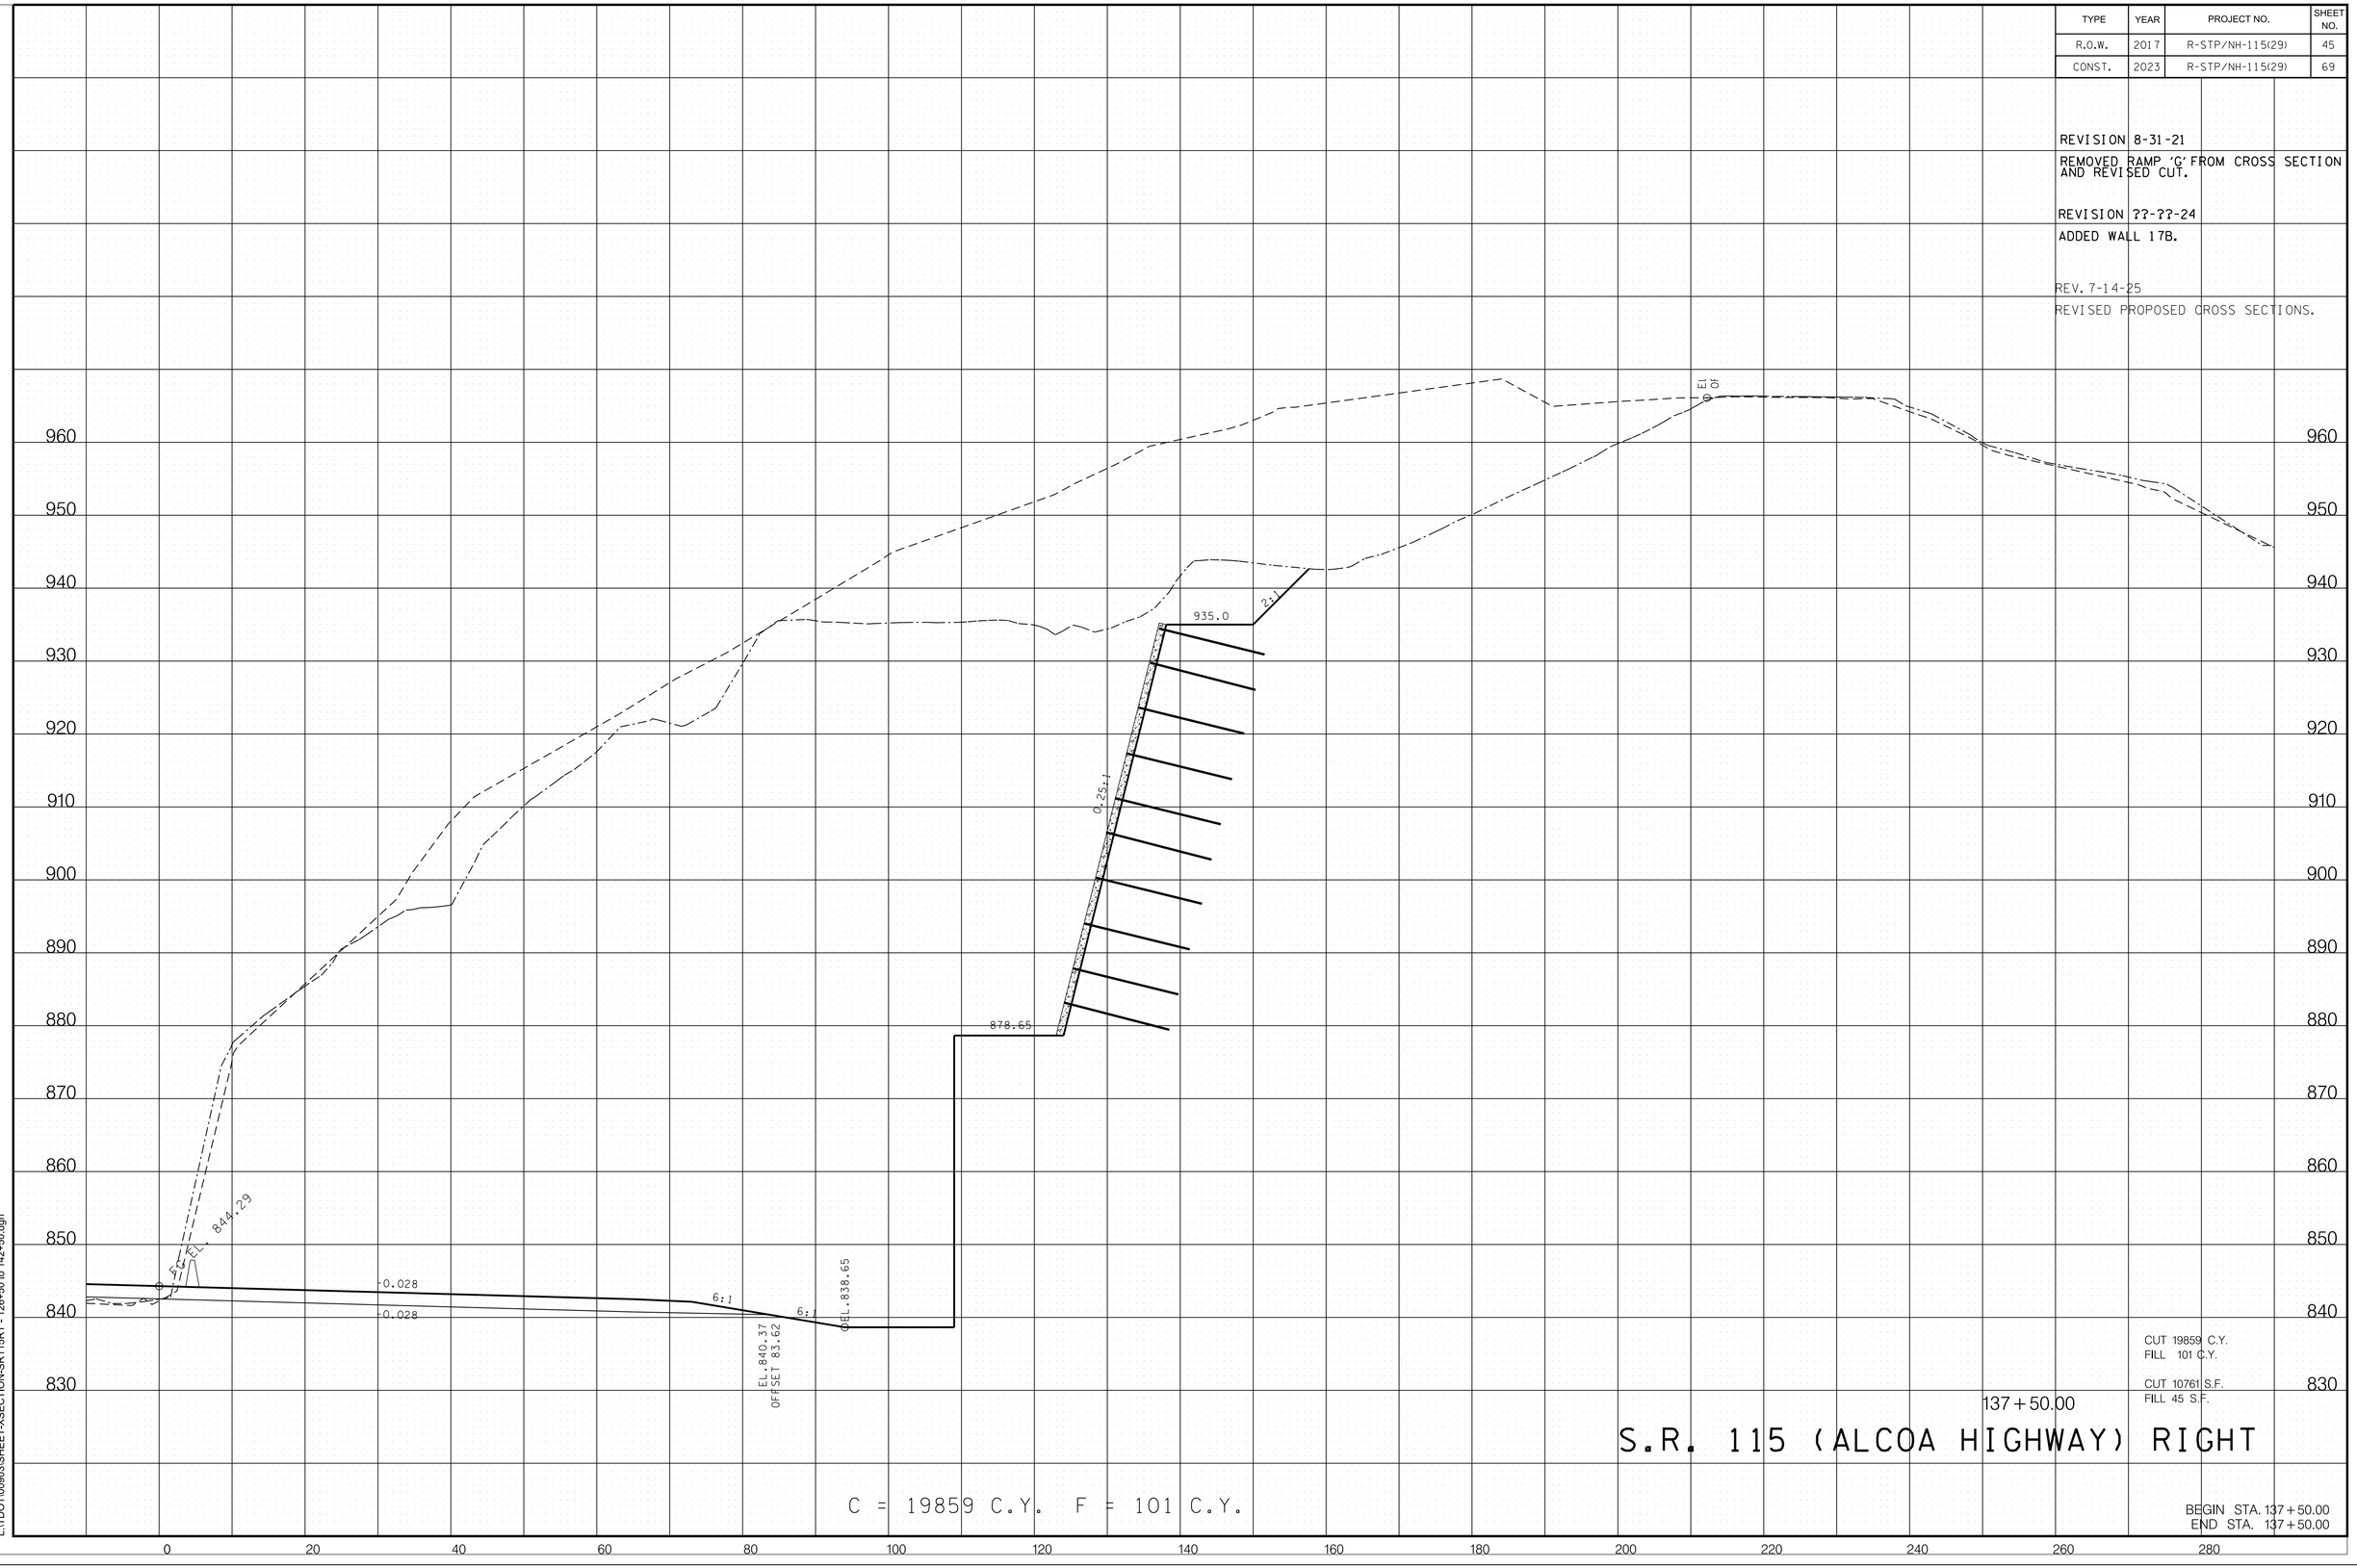

CUT 19859 C.Y.
FILL 101 C.Y.

CUT 10761 S.F.
FILL 45 S.F.

137 + 50.00

S.R. 115 (ALCOA HIGHWAY) RIGHT

C = 19859 C.Y. F = 101 C.Y.

BEGIN STA. 137 + 50.00
END STA. 137 + 50.00

7/15/2025 7:39:36 AM
L:\TDOT\00903\SHEET-XSECTION-SR115RT - 126+50 to 142+50.dgn

TYPE	YEAR	PROJECT NO.	SHEET NO.
R.O.W.	2017	R-STP/NH-115(29)	46
CONST.	2023	R-STP/NH-115(29)	70

REVISION 8-31-21
REVISED CROSS SECTION.

REVISION 7-17-24
REVISED BENCH ELEVATIONS.

REVISION ??-??-24
ADDED WALL 17B.

REV. 7-14-25
REVISED PROPOSED CROSS SECTIONS.

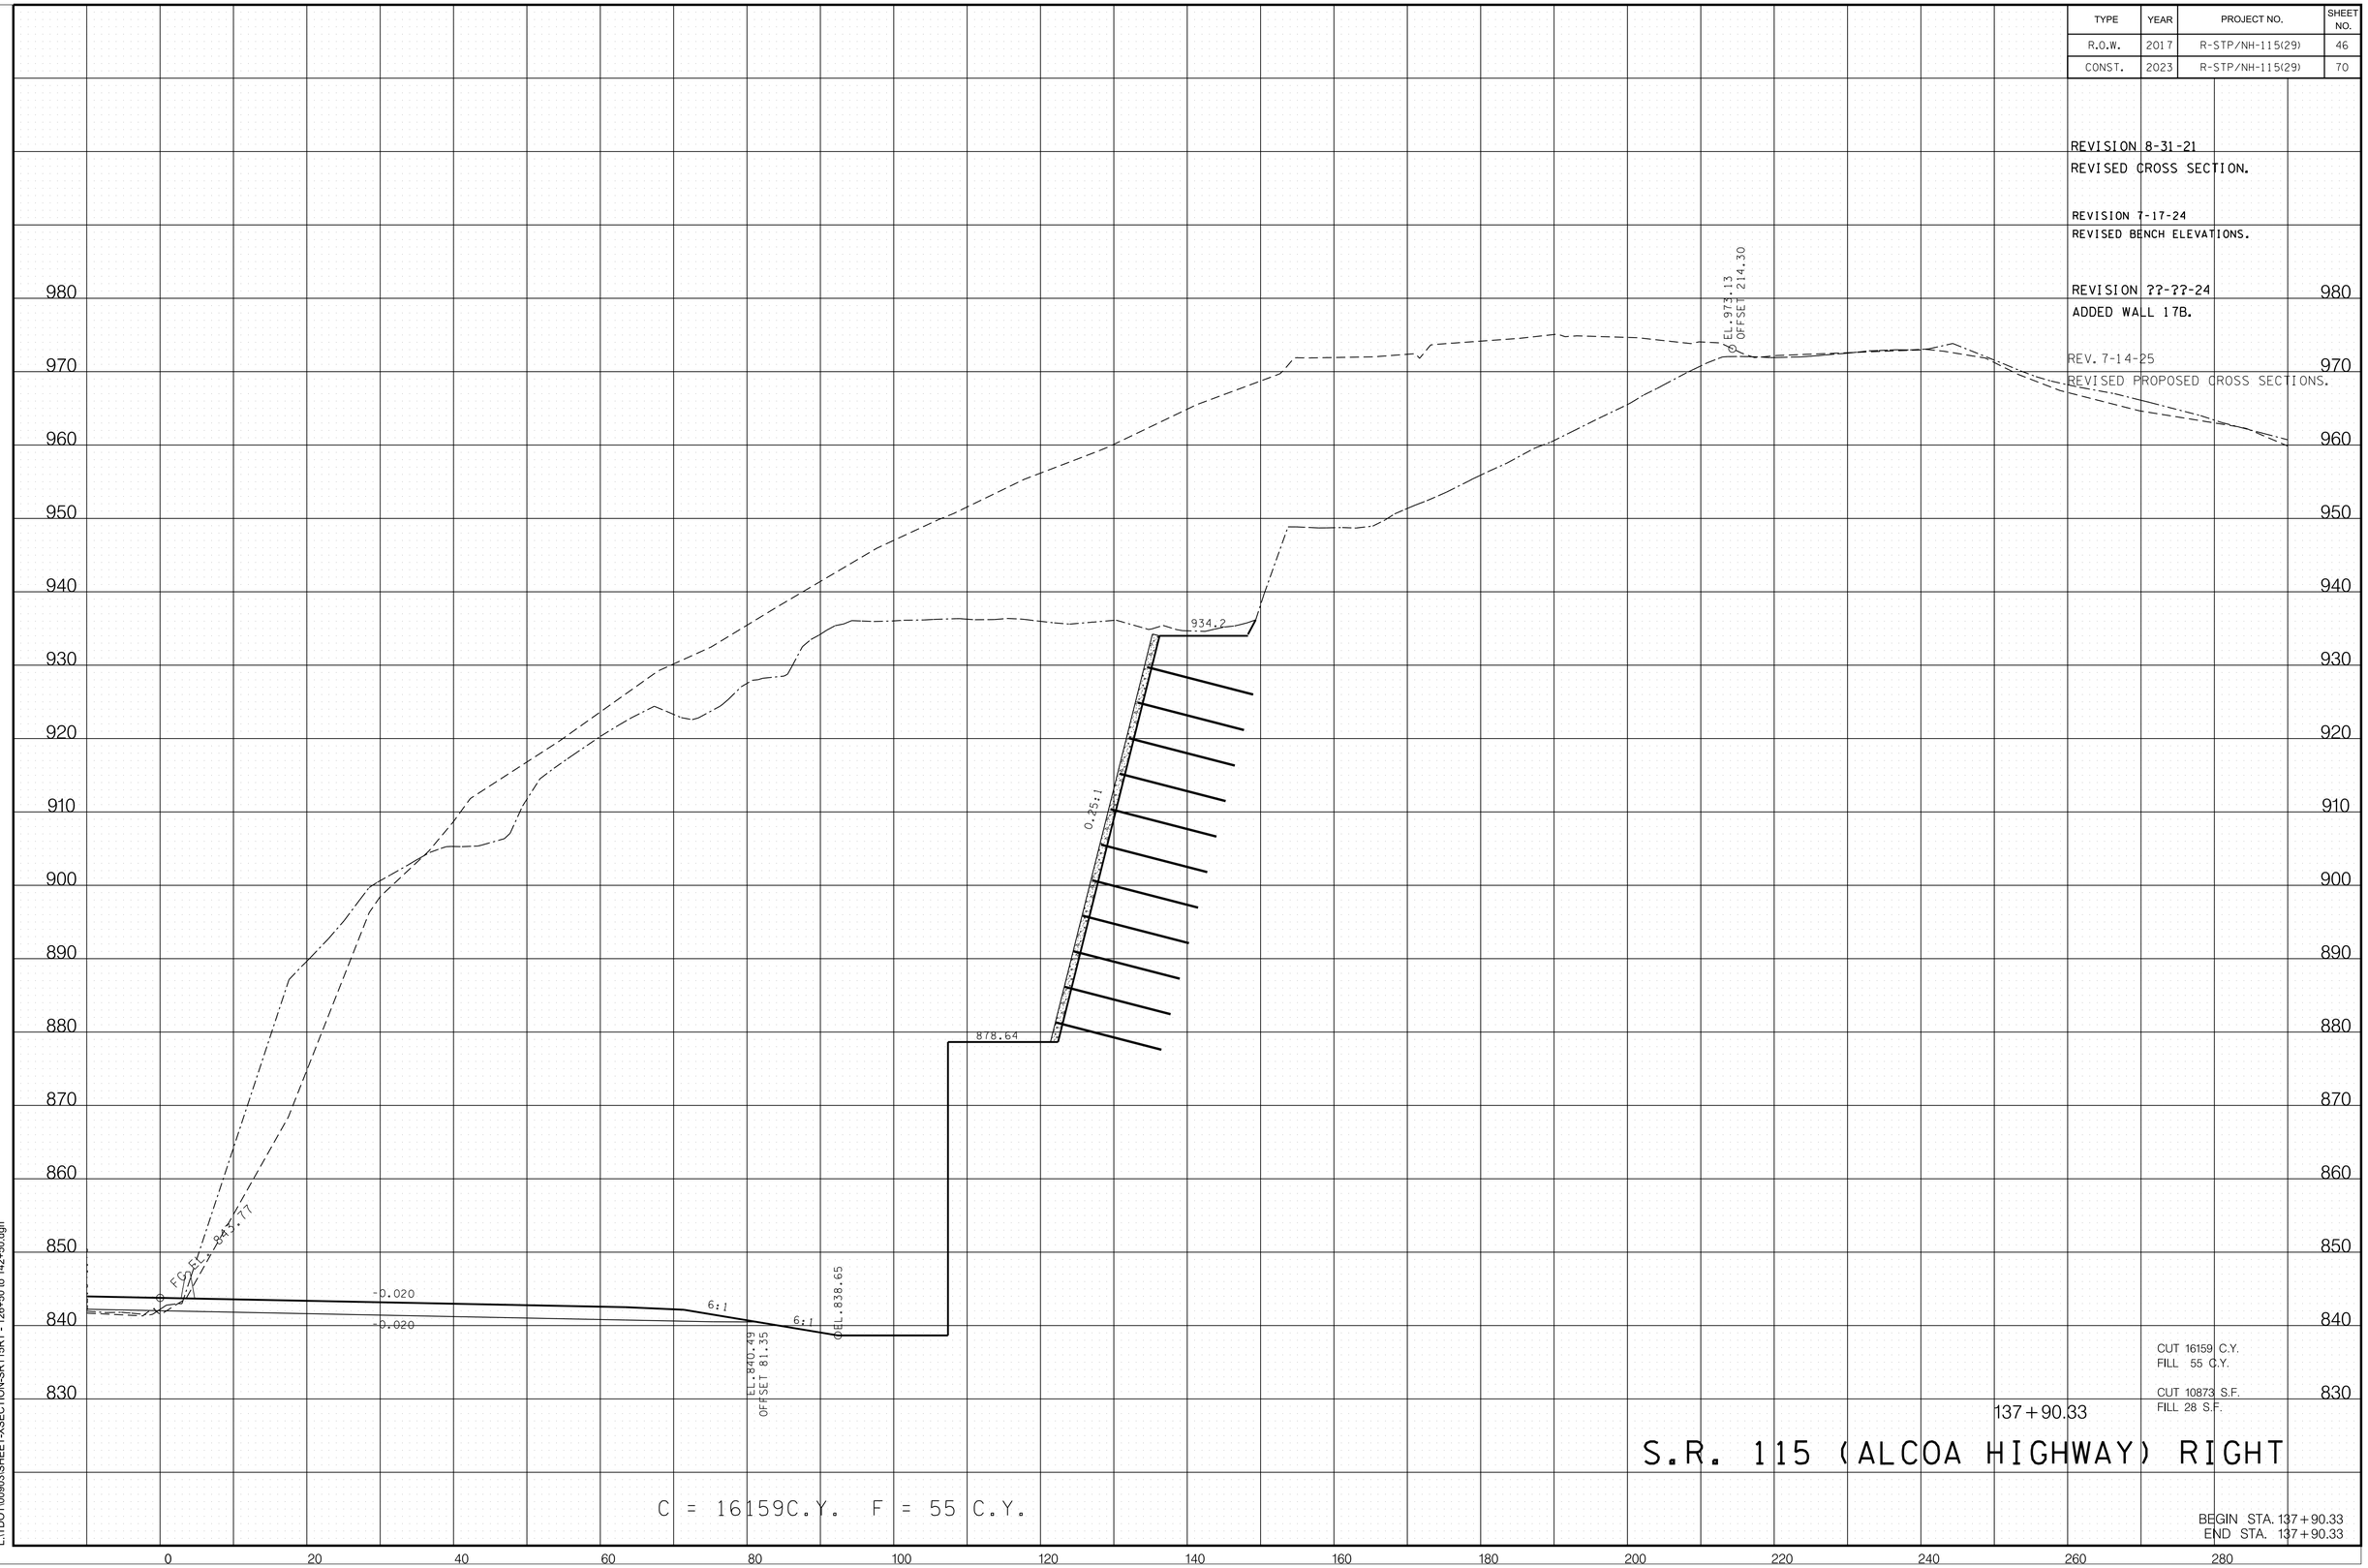

CUT 16159 C.Y.
FILL 55 C.Y.

CUT 10873 S.F.
FILL 28 S.F.

137+90.33

S.R. 115 (ALCOA HIGHWAY) RIGHT

BEGIN STA. 137+90.33
END STA. 137+90.33

7/15/2025 7:39:37 AM
L:\TDOT\00903\SHEET-XSECTION-SR115RT - 126+50 to 142+50.dgn

TYPE	YEAR	PROJECT NO.	SHEET NO.
R.O.W.	2017	R-STP/NH-115(29)	47
CONST.	2023	R-STP/NH-115(29)	71

REVISION 8-31-21
REMOVED RAMP 'G' FROM CROSS SECTION AND REVISED CUT.

REVISION ??-??-24
ADDED WALL 17B.

REV. 7-14-25
REVISED PROPOSED CROSS SECTIONS.

CUT 3847 C.Y.
FILL 9 C.Y.

~~CUT 10623 S.F.~~
FILL 23 S.F.

138+00.00

S.R. 115 (ALCOA HIGHWAY) RIGHT

BEGIN STA. 138+00.00
END STA. 138+00.00

7/15/2025 7:39:38 AM
L:\TDOT\00903\SHEET-XSECTION-SR115RT - 126+50 to 142+50.dgn

TYPE	YEAR	PROJECT NO.	SHEET NO.
R.O.W.	2017	R-STP/NH-115(29)	48
CONST.	2023	R-STP/NH-115(29)	72

REVISION 8-31-21
REMOVED RAMP 'G' FROM CROSS SECTION AND REVISED CUT.

REVISION ??-??-24
ADDED WALL 17B.

REV. 7-14-25
REVISED PROPOSED CROSS SECTIONS.

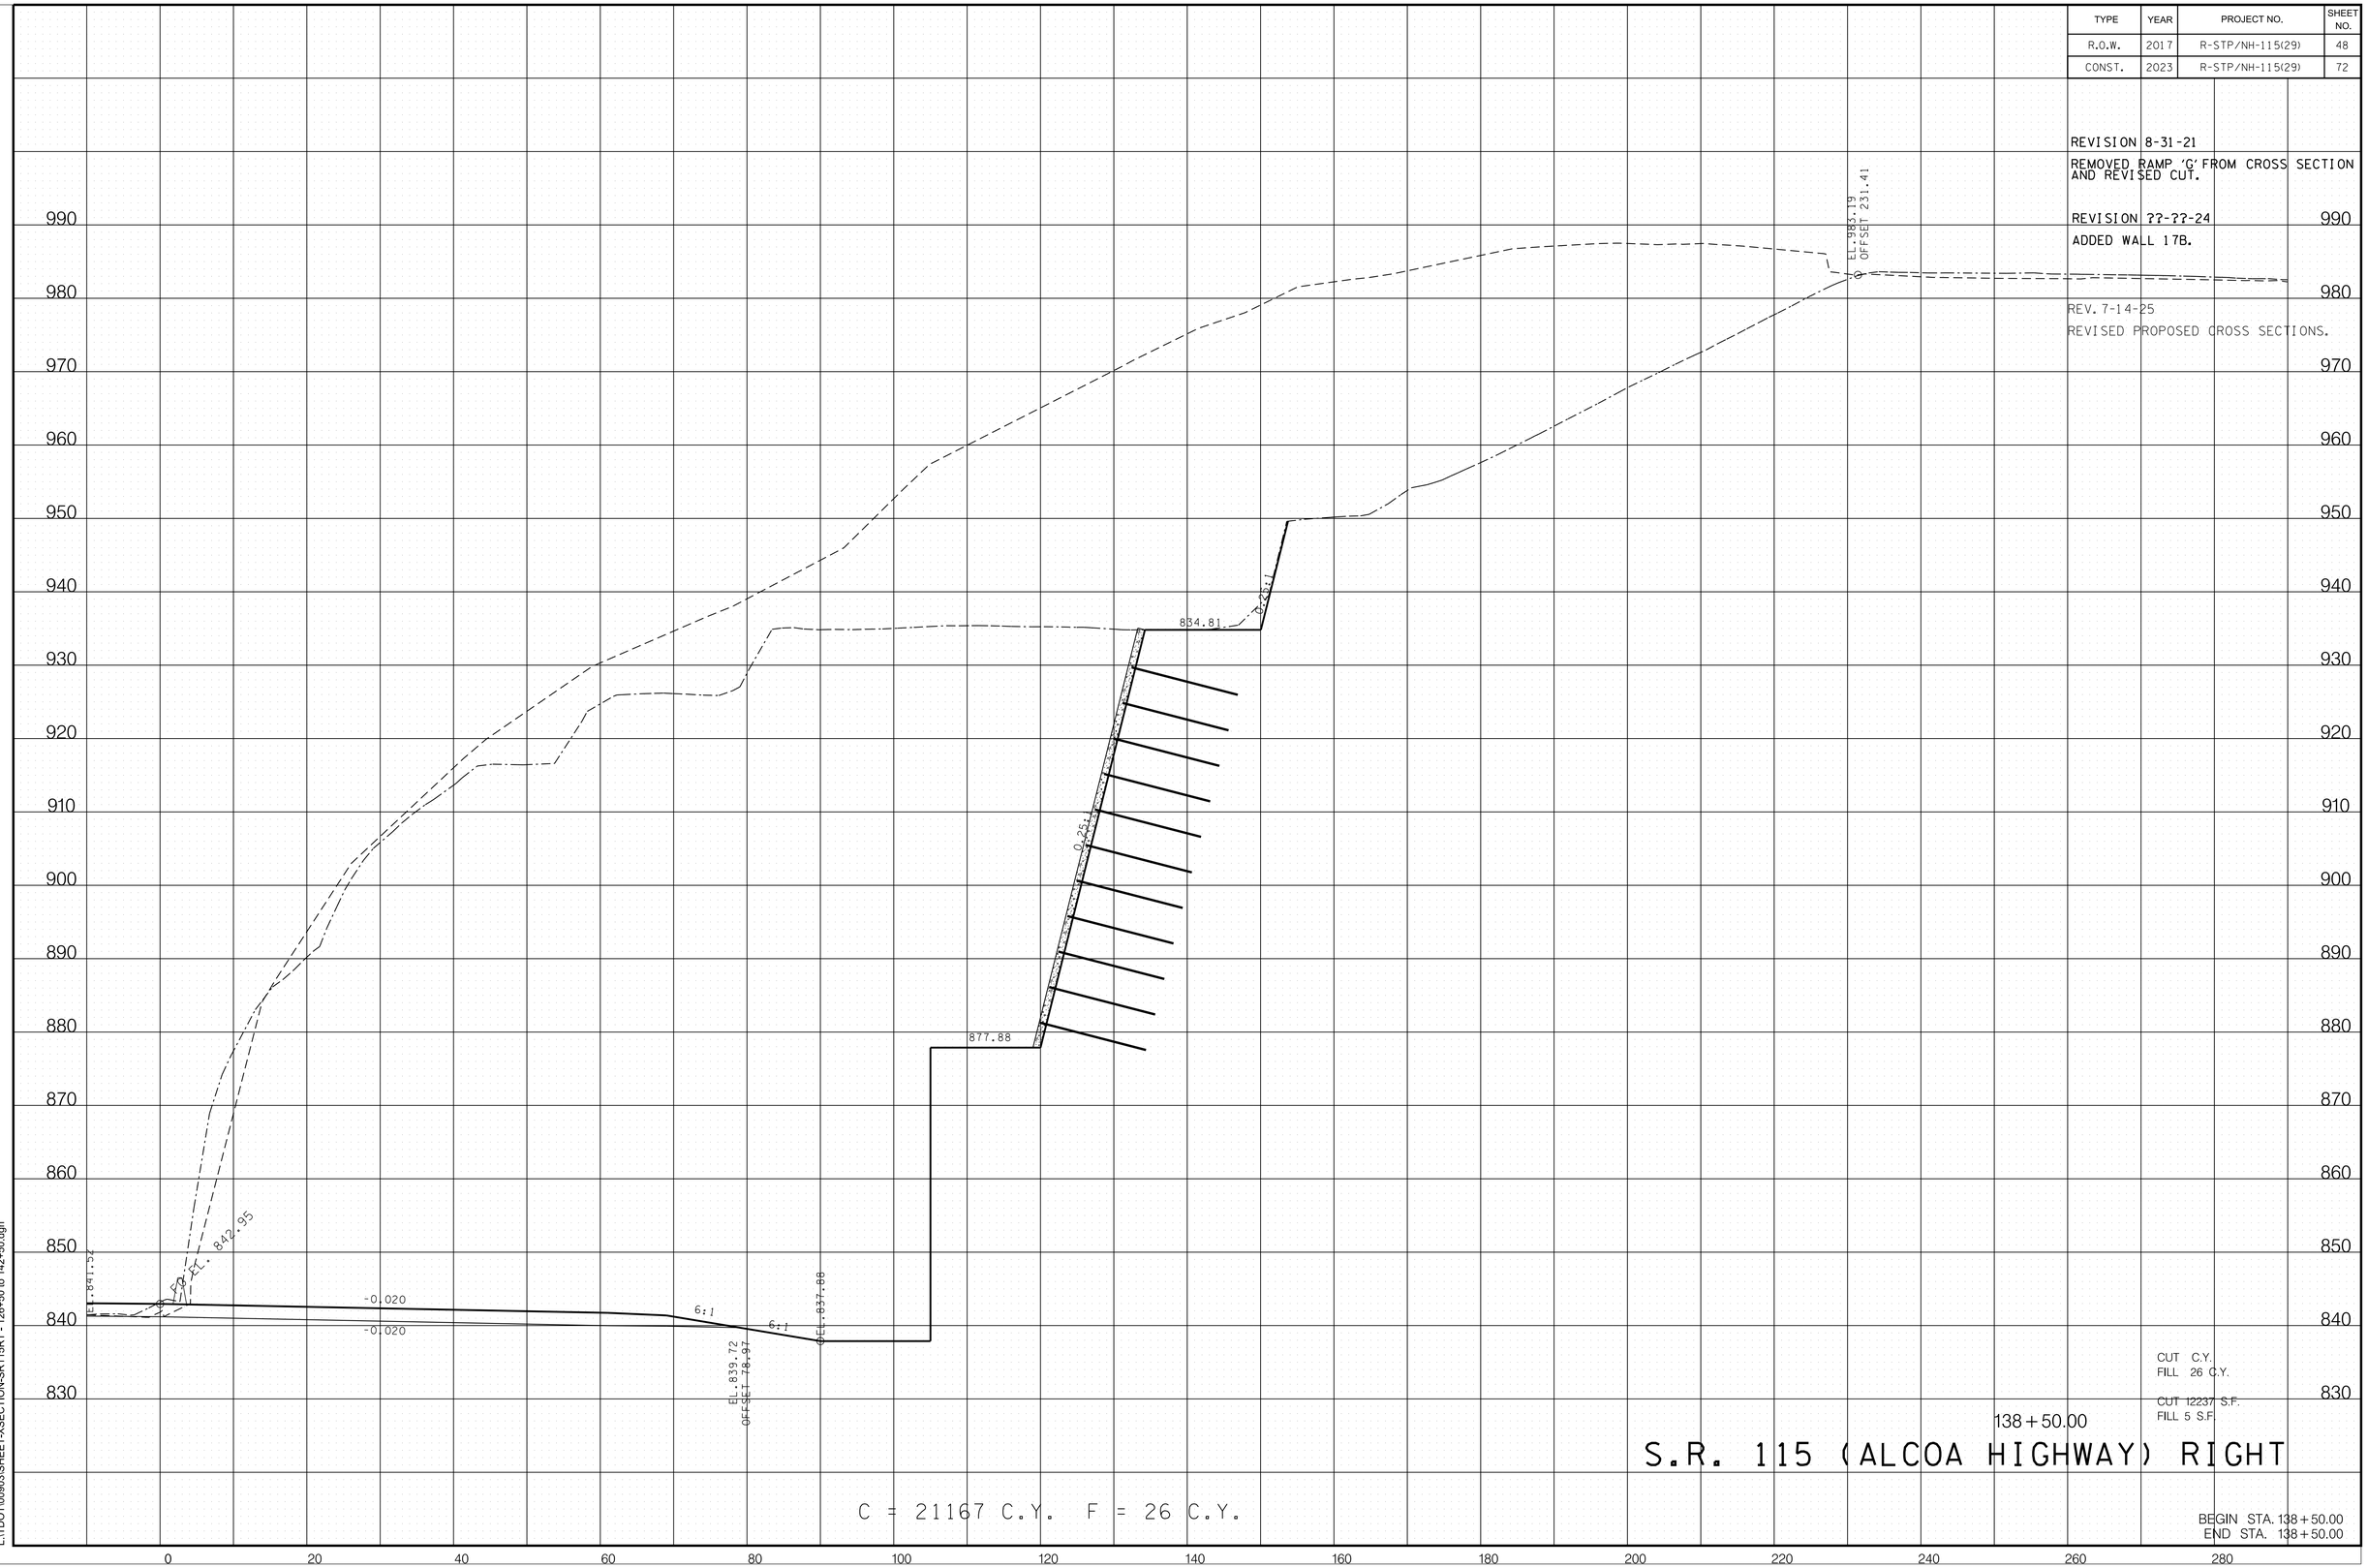

CUT C.Y.
FILL 26 C.Y.

CUT 12237 S.F.
FILL 5 S.F.

138 + 50.00

S.R. 115 (ALCOA HIGHWAY) RIGHT

BEGIN STA. 138 + 50.00
END STA. 138 + 50.00

7/15/2025 7:39:39 AM
L:\TDOT\00903\SHEET-XSECTION-SR115RT - 126+50 to 142+50.dgn

TYPE	YEAR	PROJECT NO.	SHEET NO.
R.O.W.	2017	R-STP/NH-115(29)	49
CONST.	2023	R-STP/NH-115(29)	73

REVISION 8-31-21
REMOVED RAMP 'G' FROM CROSS SECTION AND REVISED CUT.

REVISION ??-??-24
ADDED WALL 17B.

REV. 7-14-25
REVISED PROPOSED CROSS SECTIONS.

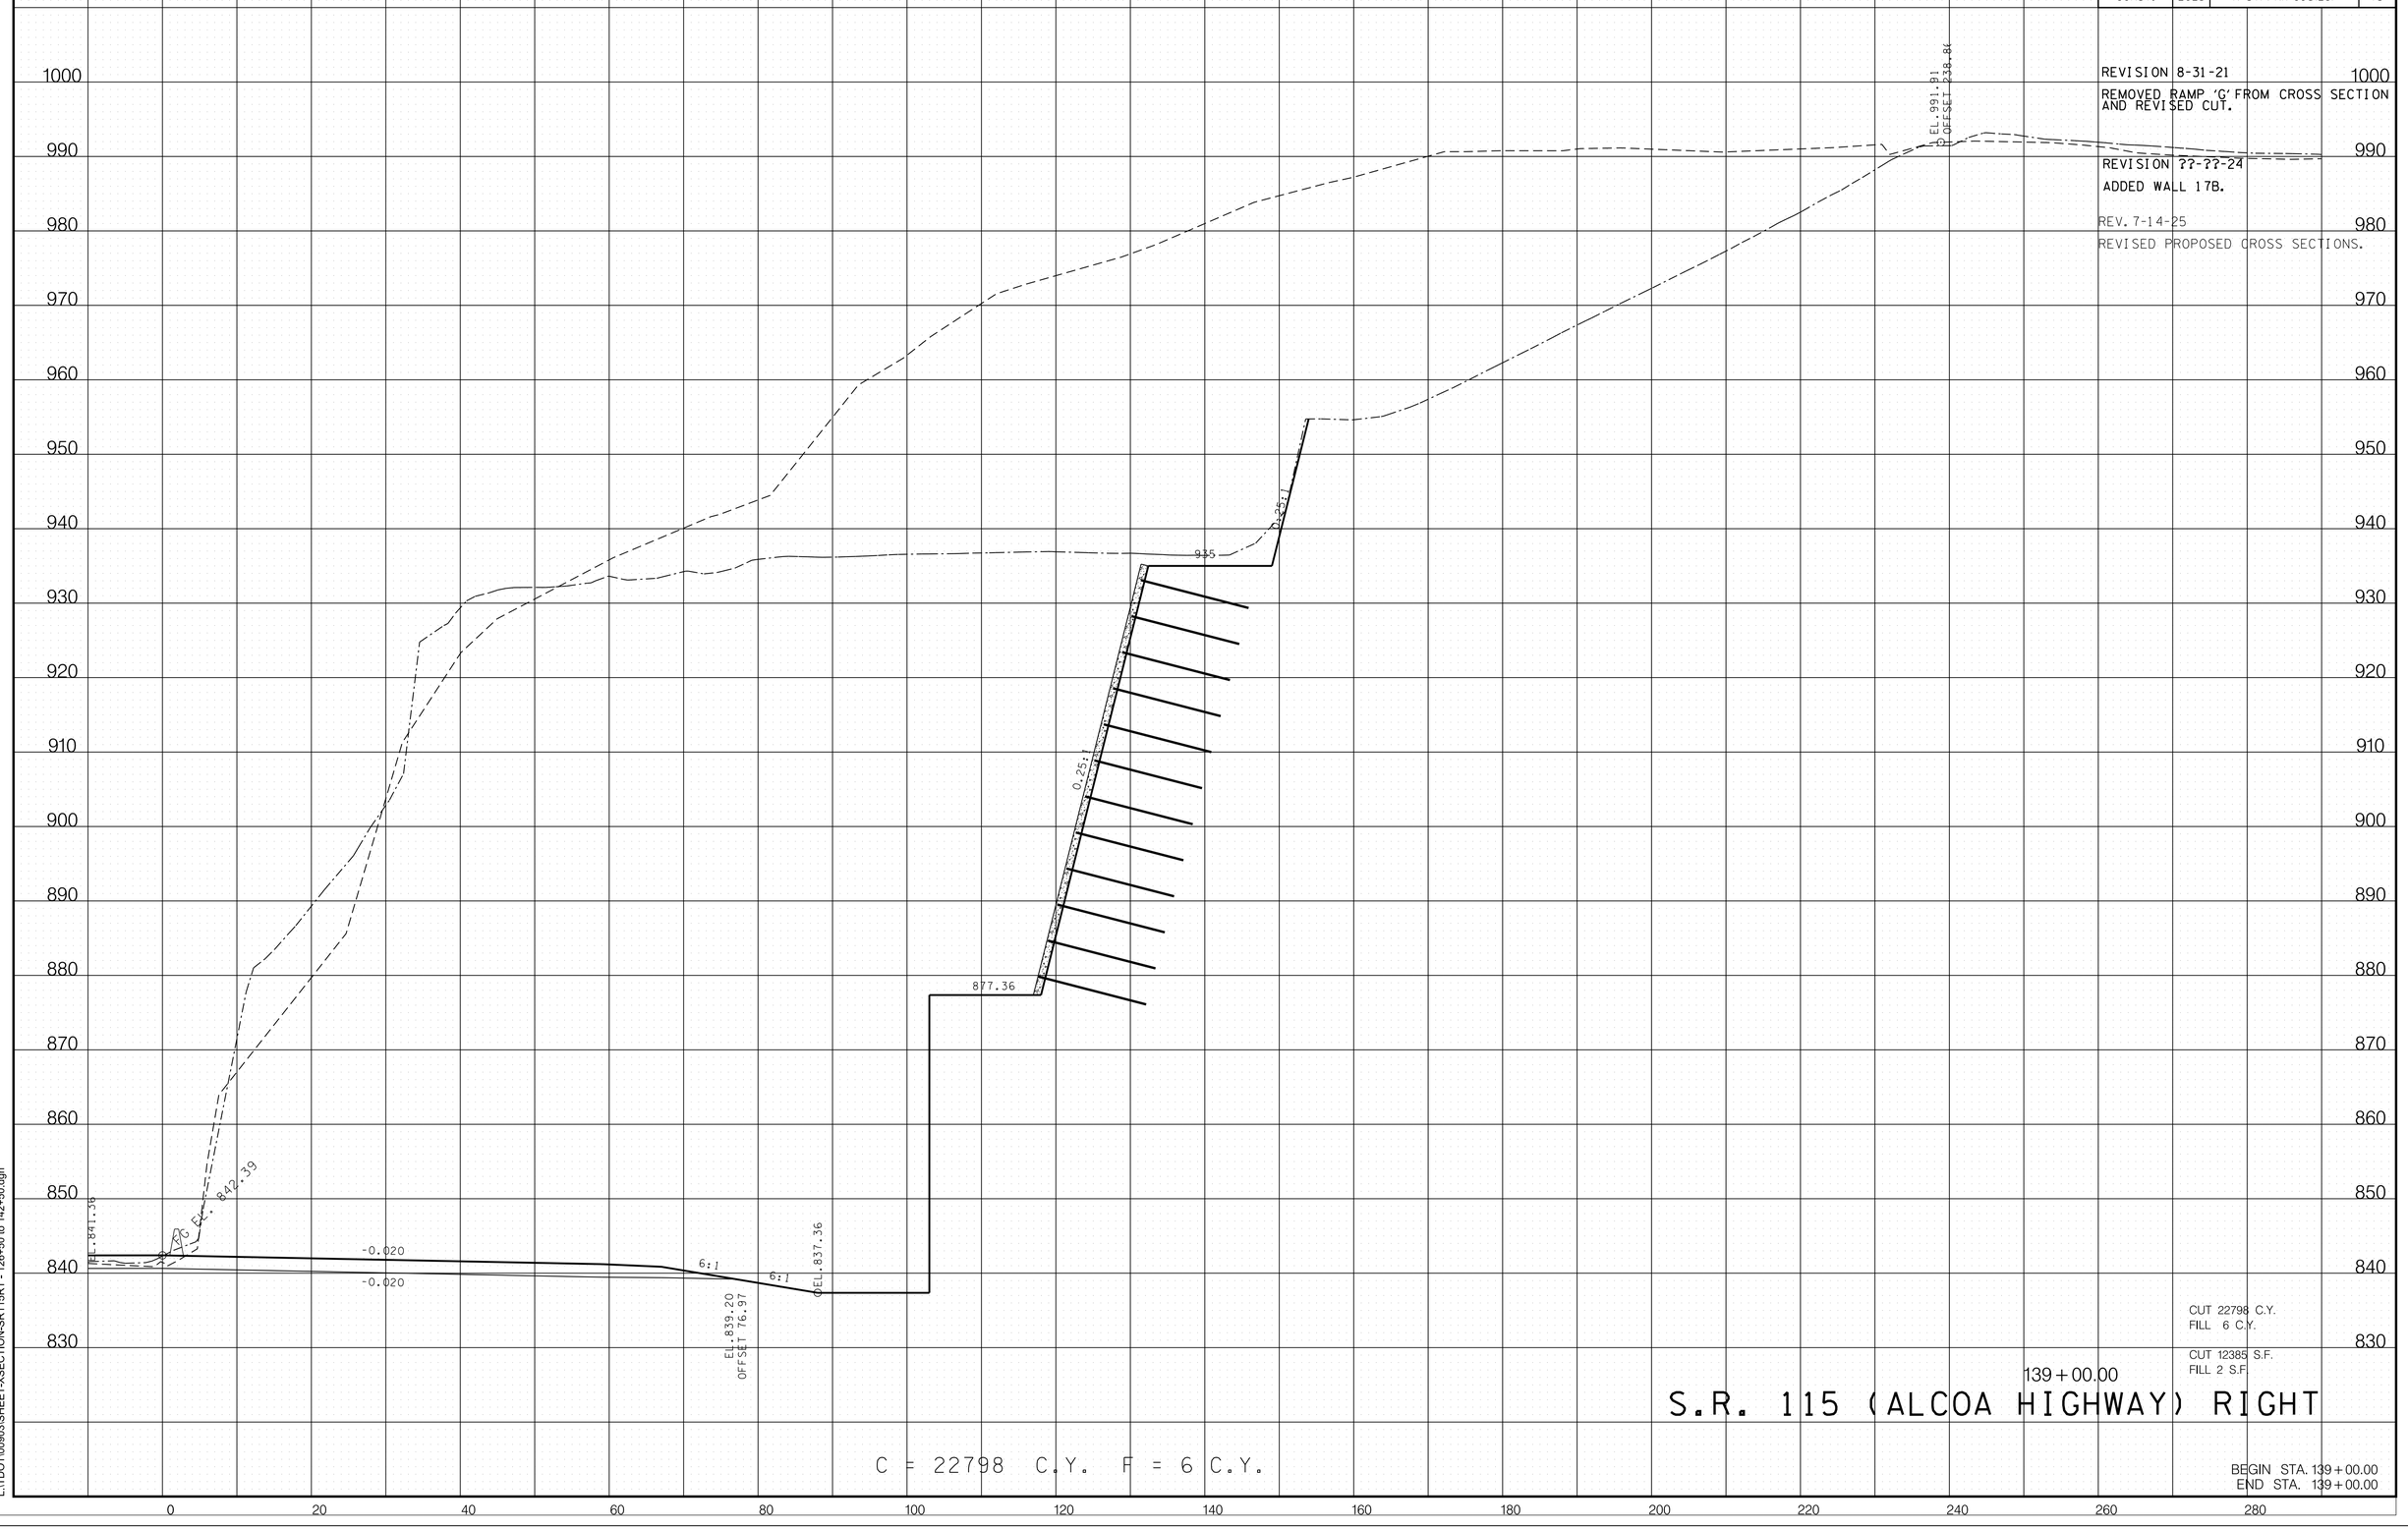

CUT 22798 C.Y.
FILL 6 C.Y.

CUT 12385 S.F.
FILL 2 S.F.

139+00.00

S.R. 115 (ALCOA HIGHWAY) RIGHT

C = 22798 C.Y. F = 6 C.Y.

BEGIN STA. 139+00.00
END STA. 139+00.00

7/15/2025 7:39:40 AM
L:\TDOT\00903\SHEET-XSECTION-SR115RT - 126+50 to 142+50.dgn

TYPE	YEAR	PROJECT NO.	SHEET NO.
R.O.W.	2017	R-STP/NH-115(29)	50
CONST.	2023	R-STP/NH-115(29)	74

REVISION 8-31-21
REMOVED RAMP 'G' FROM CROSS SECTION AND REVISED CUT.

REVISION ??-??-24
ADDED WALL 17B.

REV. 7-14-25
REVISED PROPOSED CROSS SECTIONS.

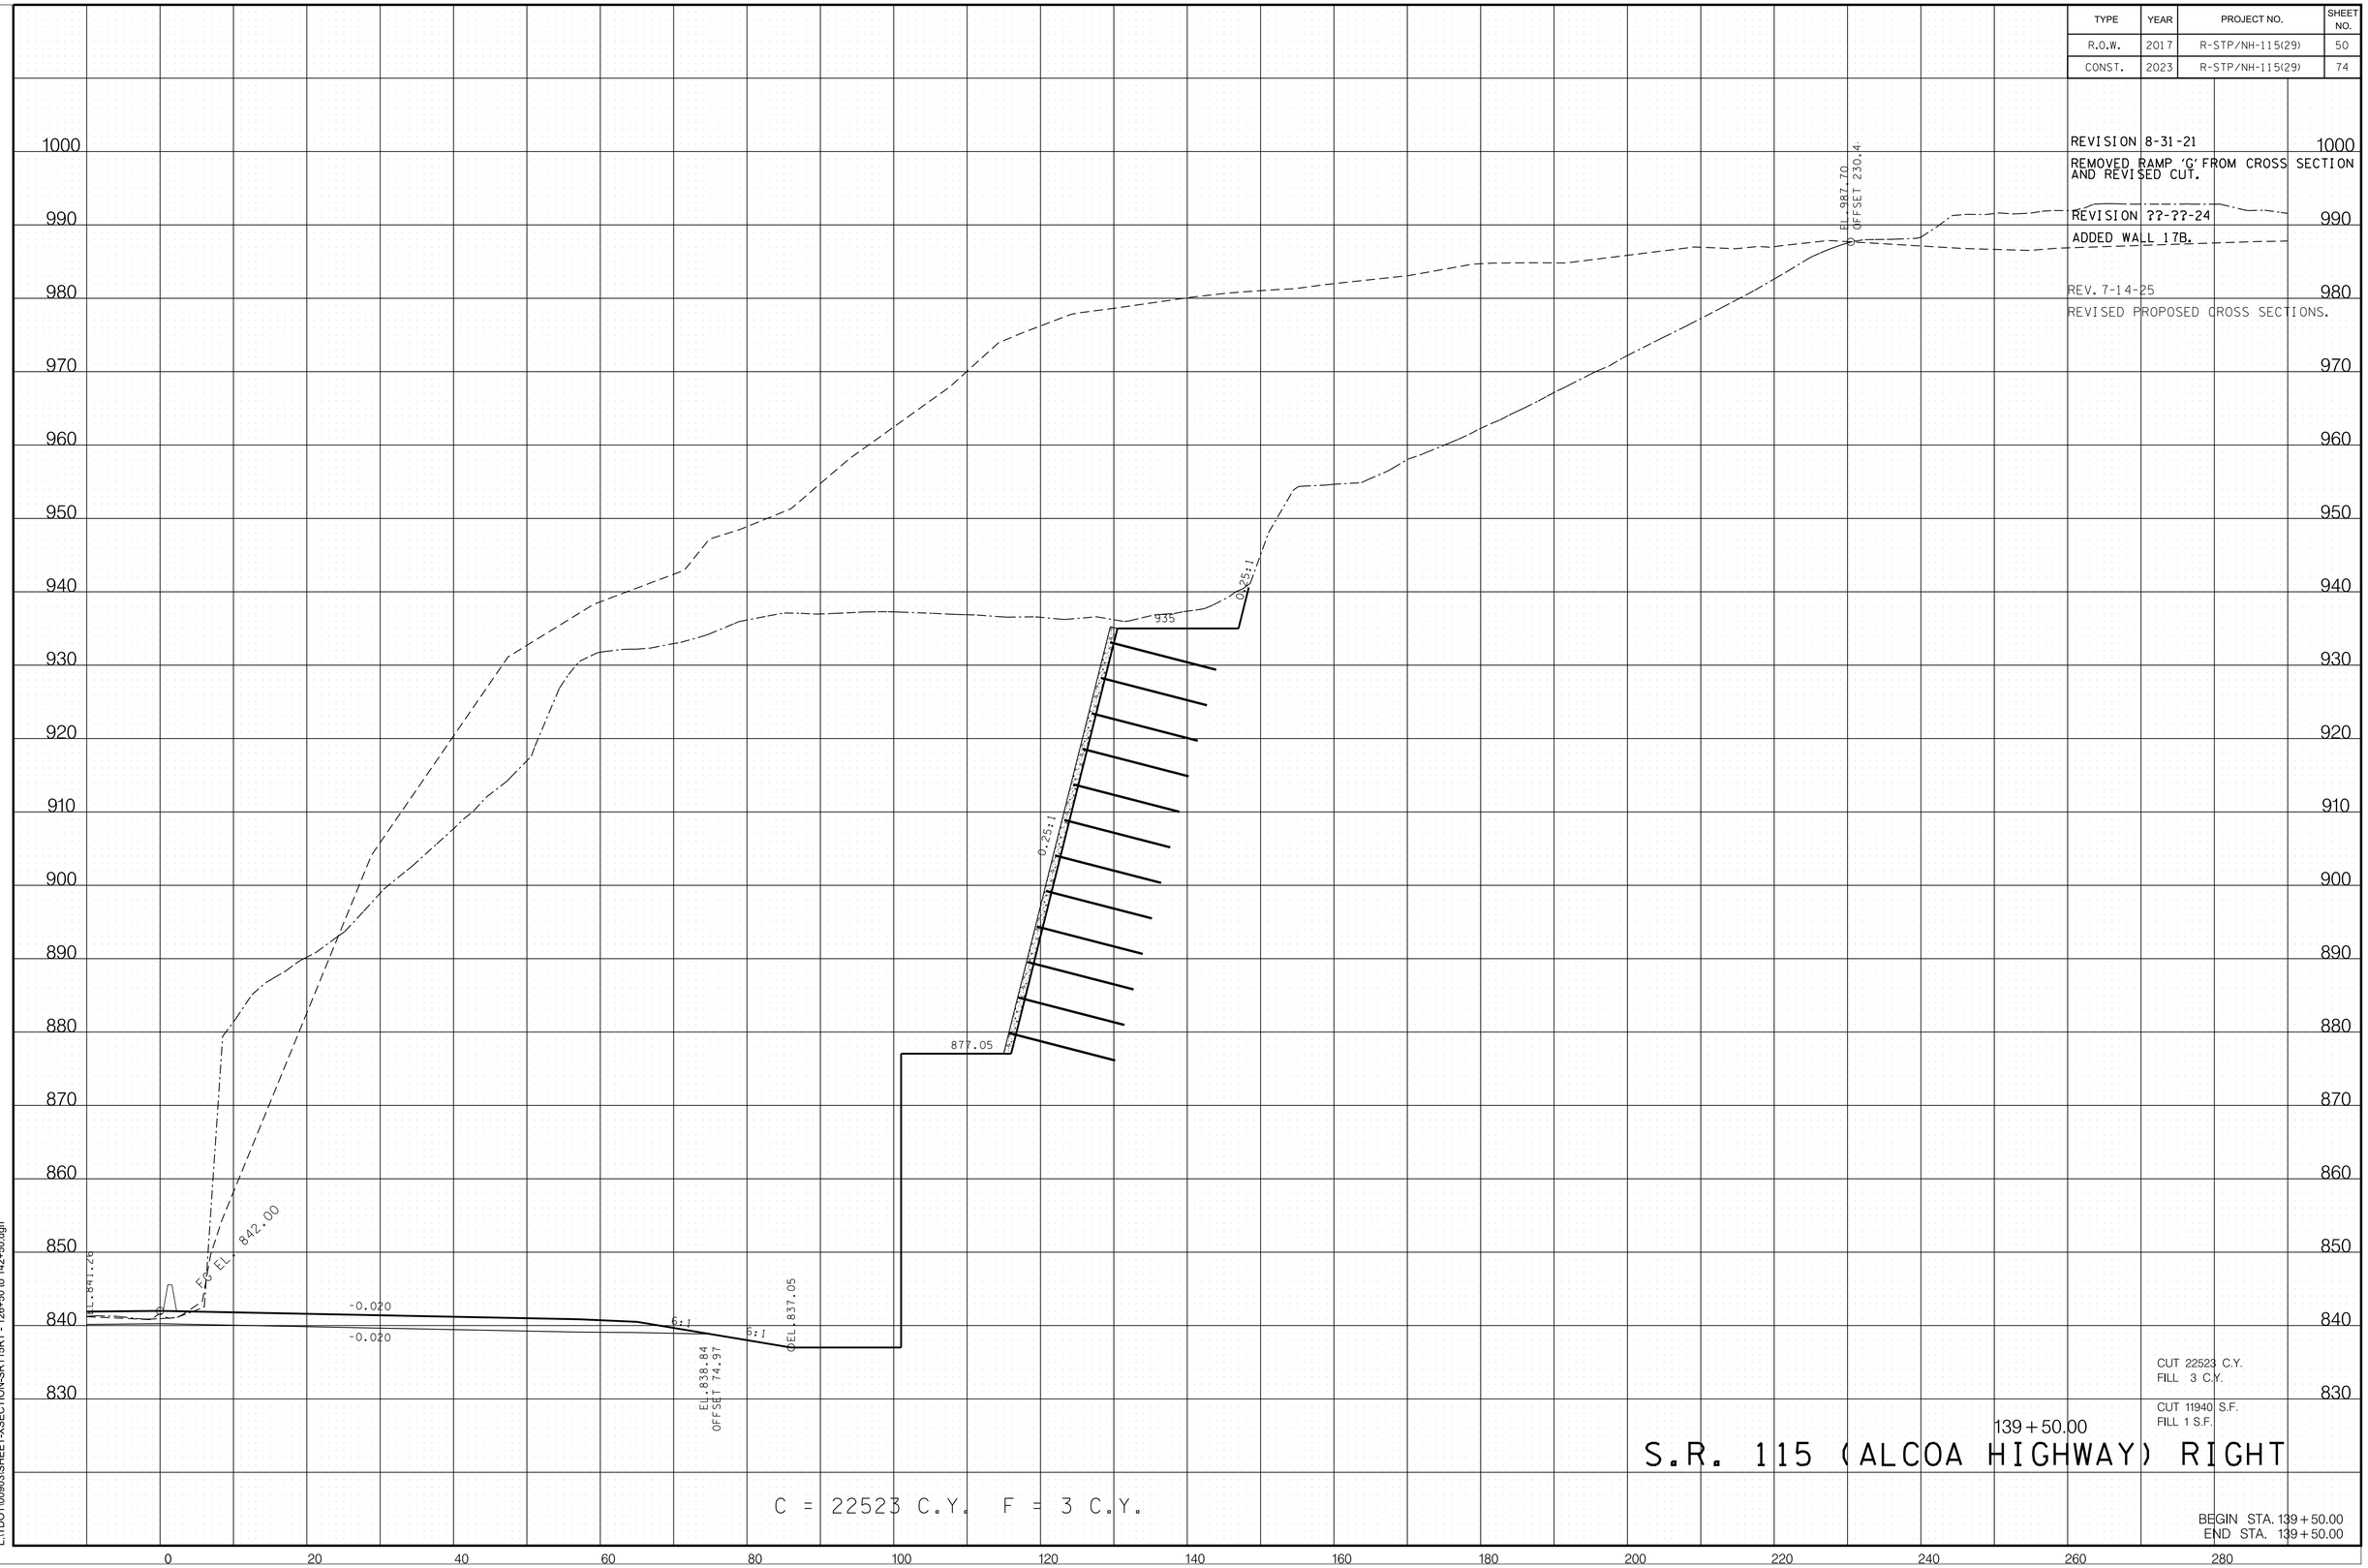

CUT 22523 C.Y.
FILL 3 C.Y.

CUT 11940 S.F.
FILL 1 S.F.

139 + 50.00

S.R. 115 (ALCOA HIGHWAY) RIGHT

C = 22523 C.Y. F = 3 C.Y.

BEGIN STA. 139 + 50.00
END STA. 139 + 50.00

7/15/2025 7:39:41 AM
L:\TDOT\00903\SHEET-XSECTION-SR115RT - 126+50 to 142+50.dgn

TYPE	YEAR	PROJECT NO.	SHEET NO.
R.O.W.	2017	R-STP/NH-115(29)	51
CONST.	2023	R-STP/NH-115(29)	75

REVISION 8-31-21
REMOVED RAMP 'G' FROM CROSS SECTION AND REVISED CUT.

REVISION ??-??-24
ADDED WALL 17B.

REV. 7-14-25
REVISED PROPOSED CROSS SECTIONS.

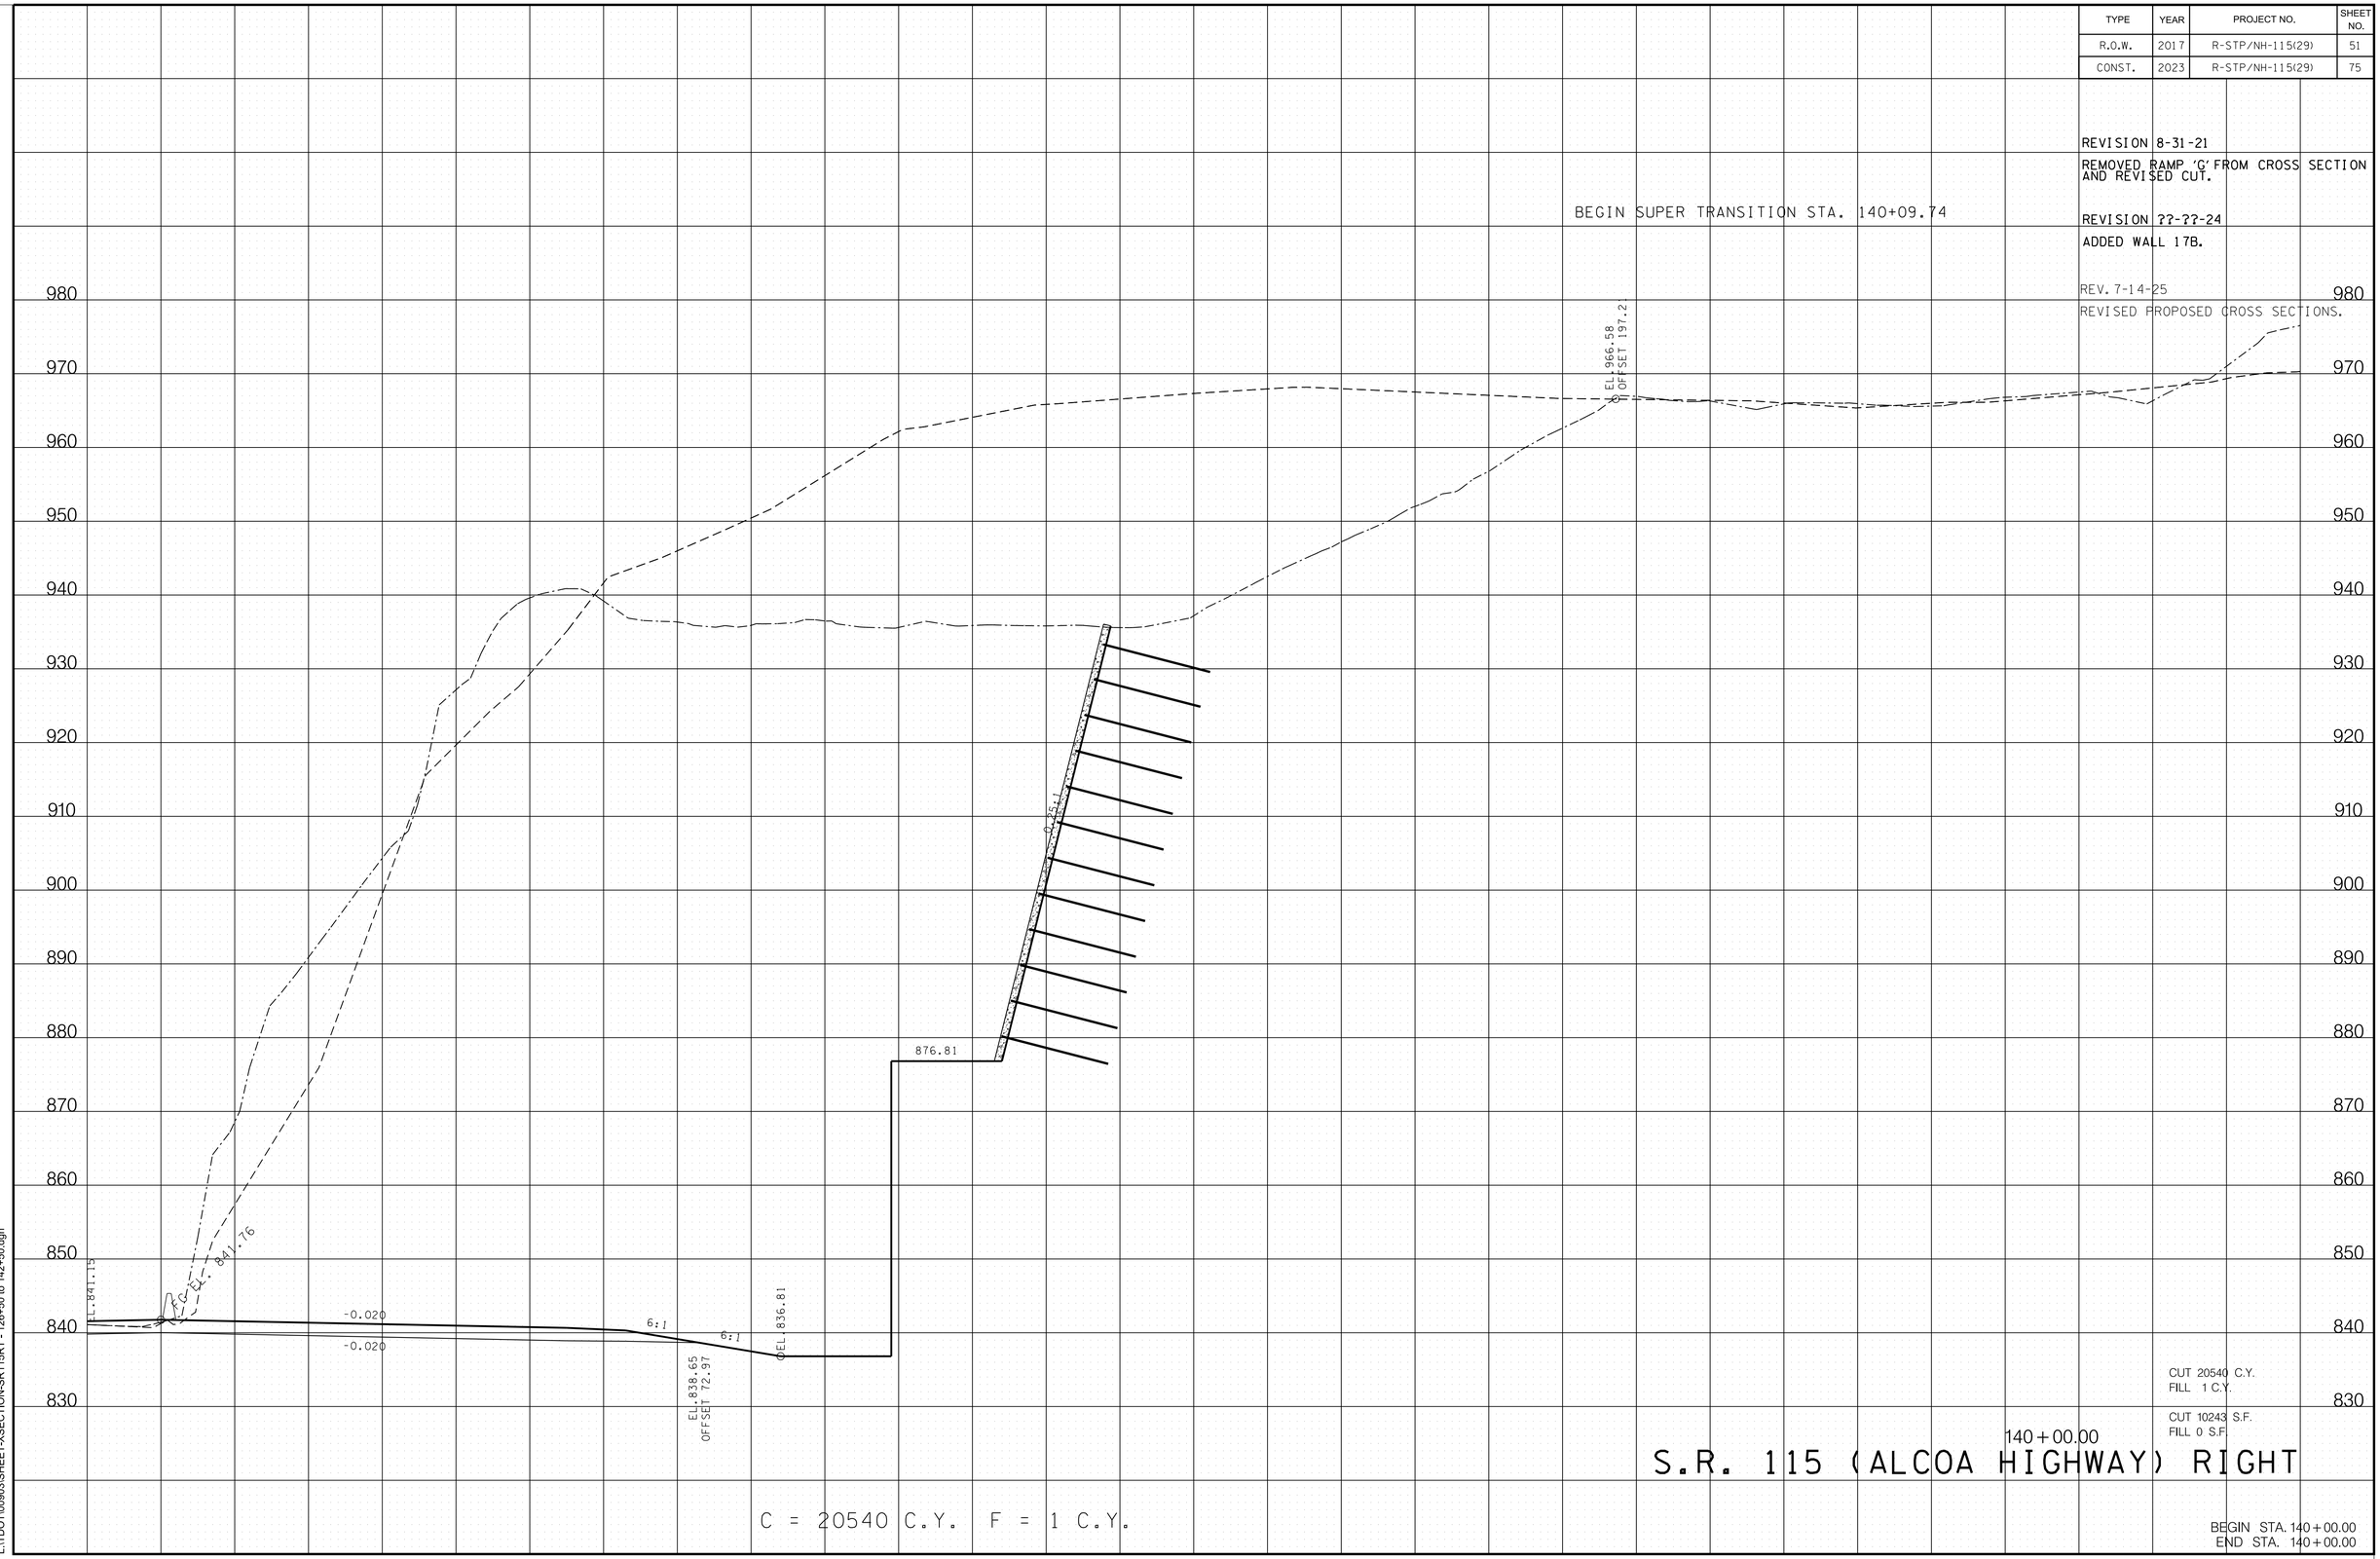

CUT 20540 C.Y.
FILL 1 C.Y.

CUT 10243 S.F.
FILL 0 S.F.

140+00.00

S.R. 115 (ALCOA HIGHWAY) RIGHT

C = 20540 C.Y. F = 1 C.Y.

BEGIN STA. 140+00.00
END STA. 140+00.00

7/15/2025 7:39:42 AM
L:\TDOT\00903\SHEET-XSECTION-SR115RT - 126+50 to 142+50.dgn

TYPE	YEAR	PROJECT NO.	SHEET NO.
R.O.W.	2017	R-STP/NH-115(29)	52
CONST.	2023	R-STP/NH-115(29)	76

REVISION 8-31-21

REMOVED RAMP 'G' FROM CROSS SECTION AND REVISED CUT.

REVISION ??-??-24

ADDED WALL 17B.

REV. 7-14-25

REVISED PROPOSED CROSS SECTIONS.

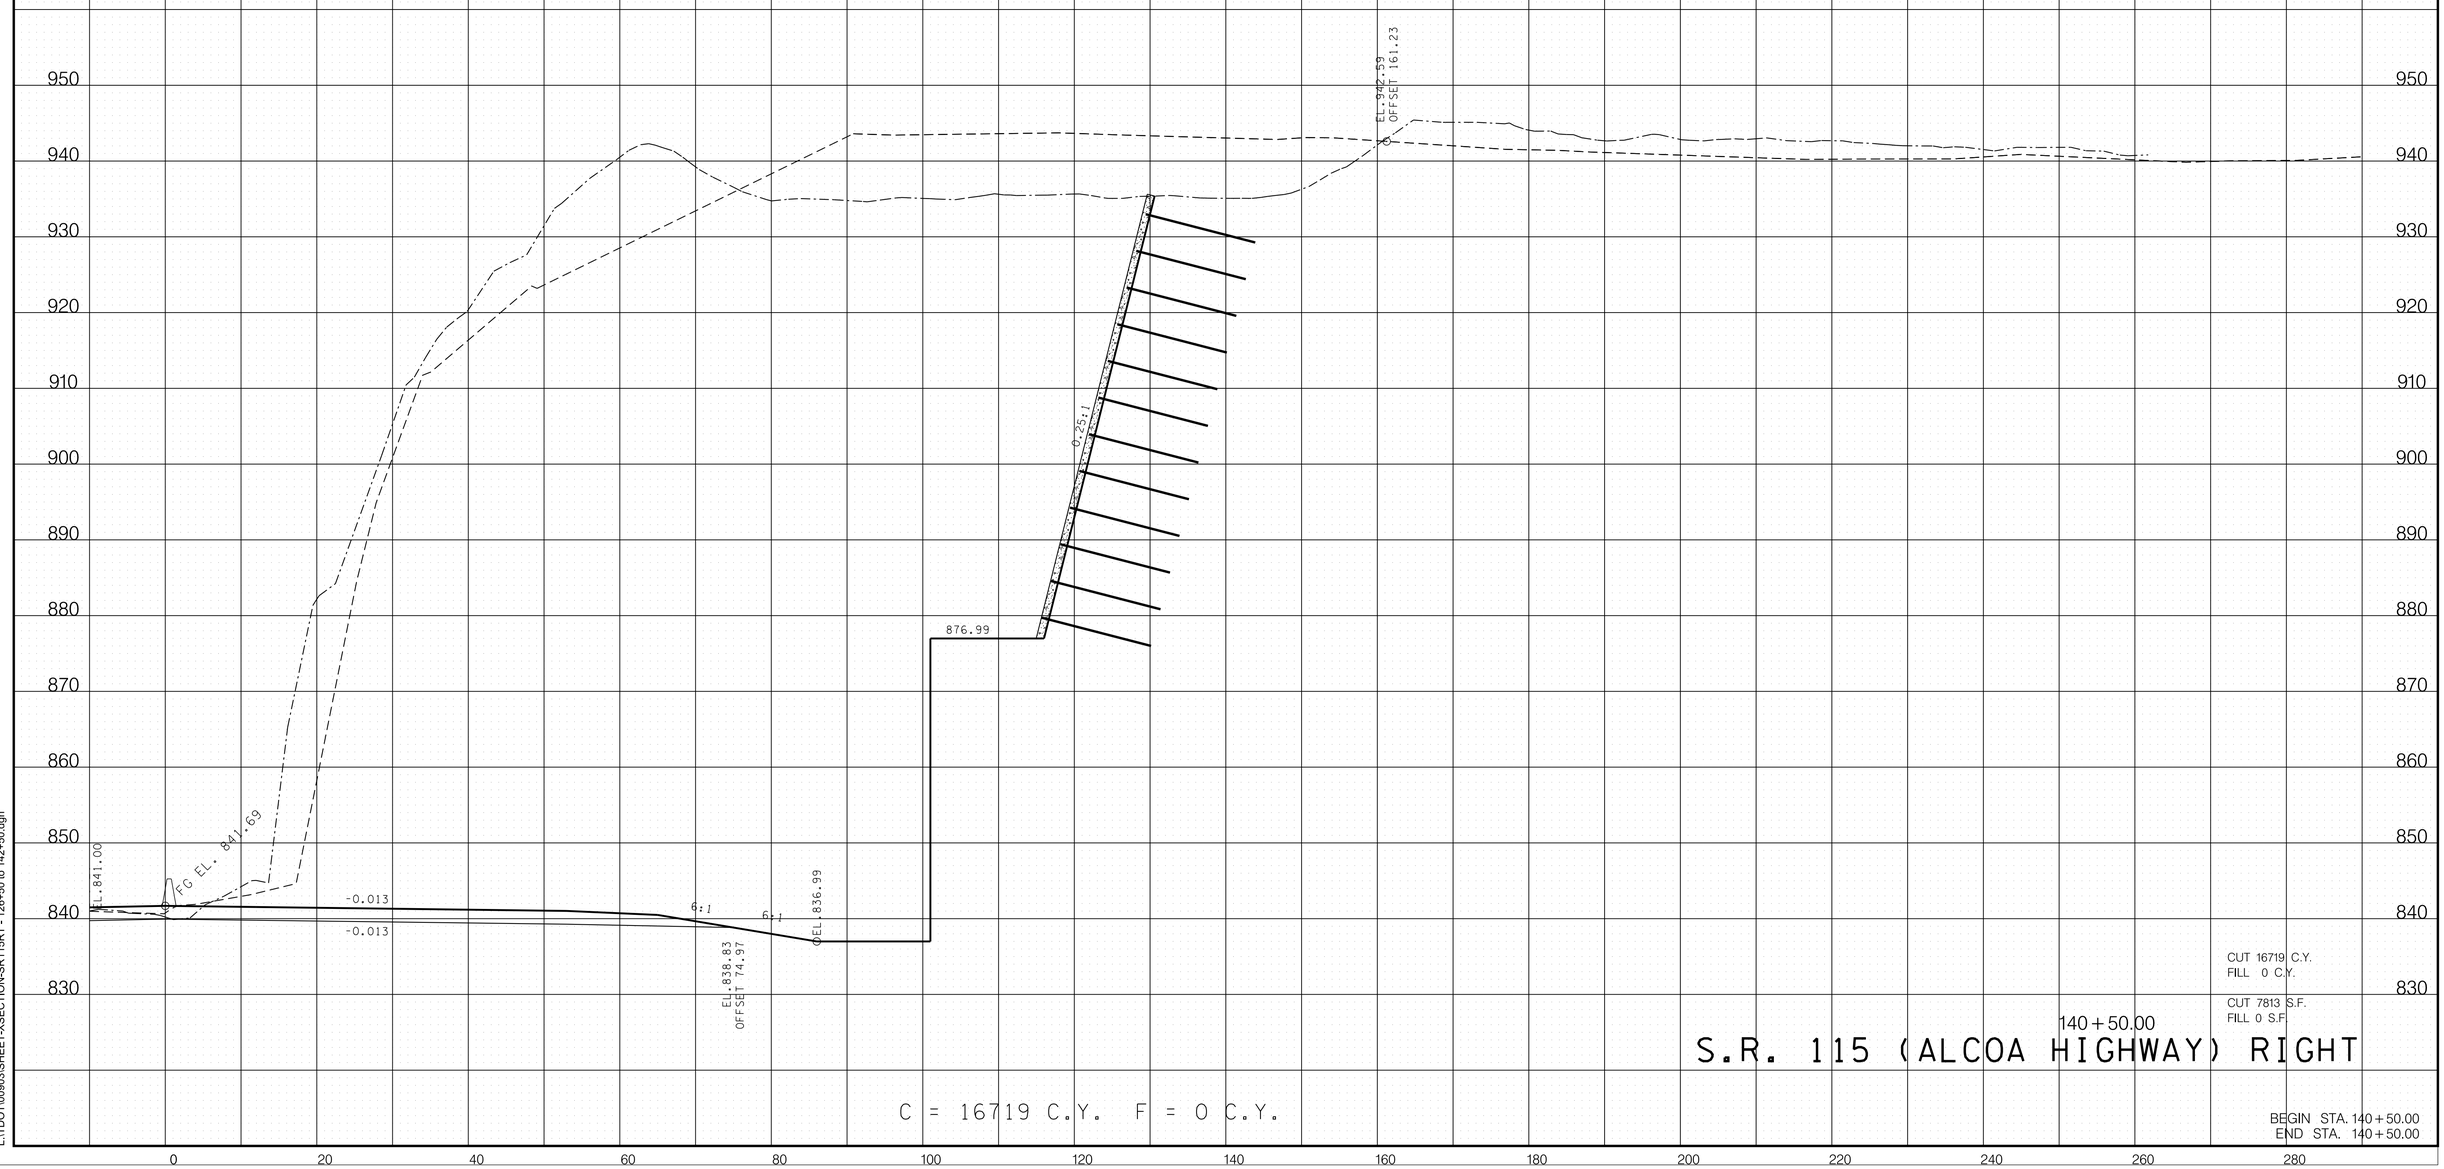

CUT 16719 C.Y.
FILL 0 C.Y.

CUT 7813 S.F.
FILL 0 S.F.

140+50.00

S.R. 115 (ALCOA HIGHWAY) RIGHT

C = 16719 C.Y. F = 0 C.Y.

BEGIN STA. 140+50.00
END STA. 140+50.00

7/15/2025 7:39:43 AM
L:\TDOT\00903\SHEET-XSECTION-SR115RT - 126+50 to 142+50.dgn

TYPE	YEAR	PROJECT NO.	SHEET NO.
R.O.W.	2017	R-STP/NH-115(29)	53
CONST.	2023	R-STP/NH-115(29)	77

REVISION 8-31-21

REMOVED RAMP 'G' FROM CROSS SECTION AND REVISED CUT.

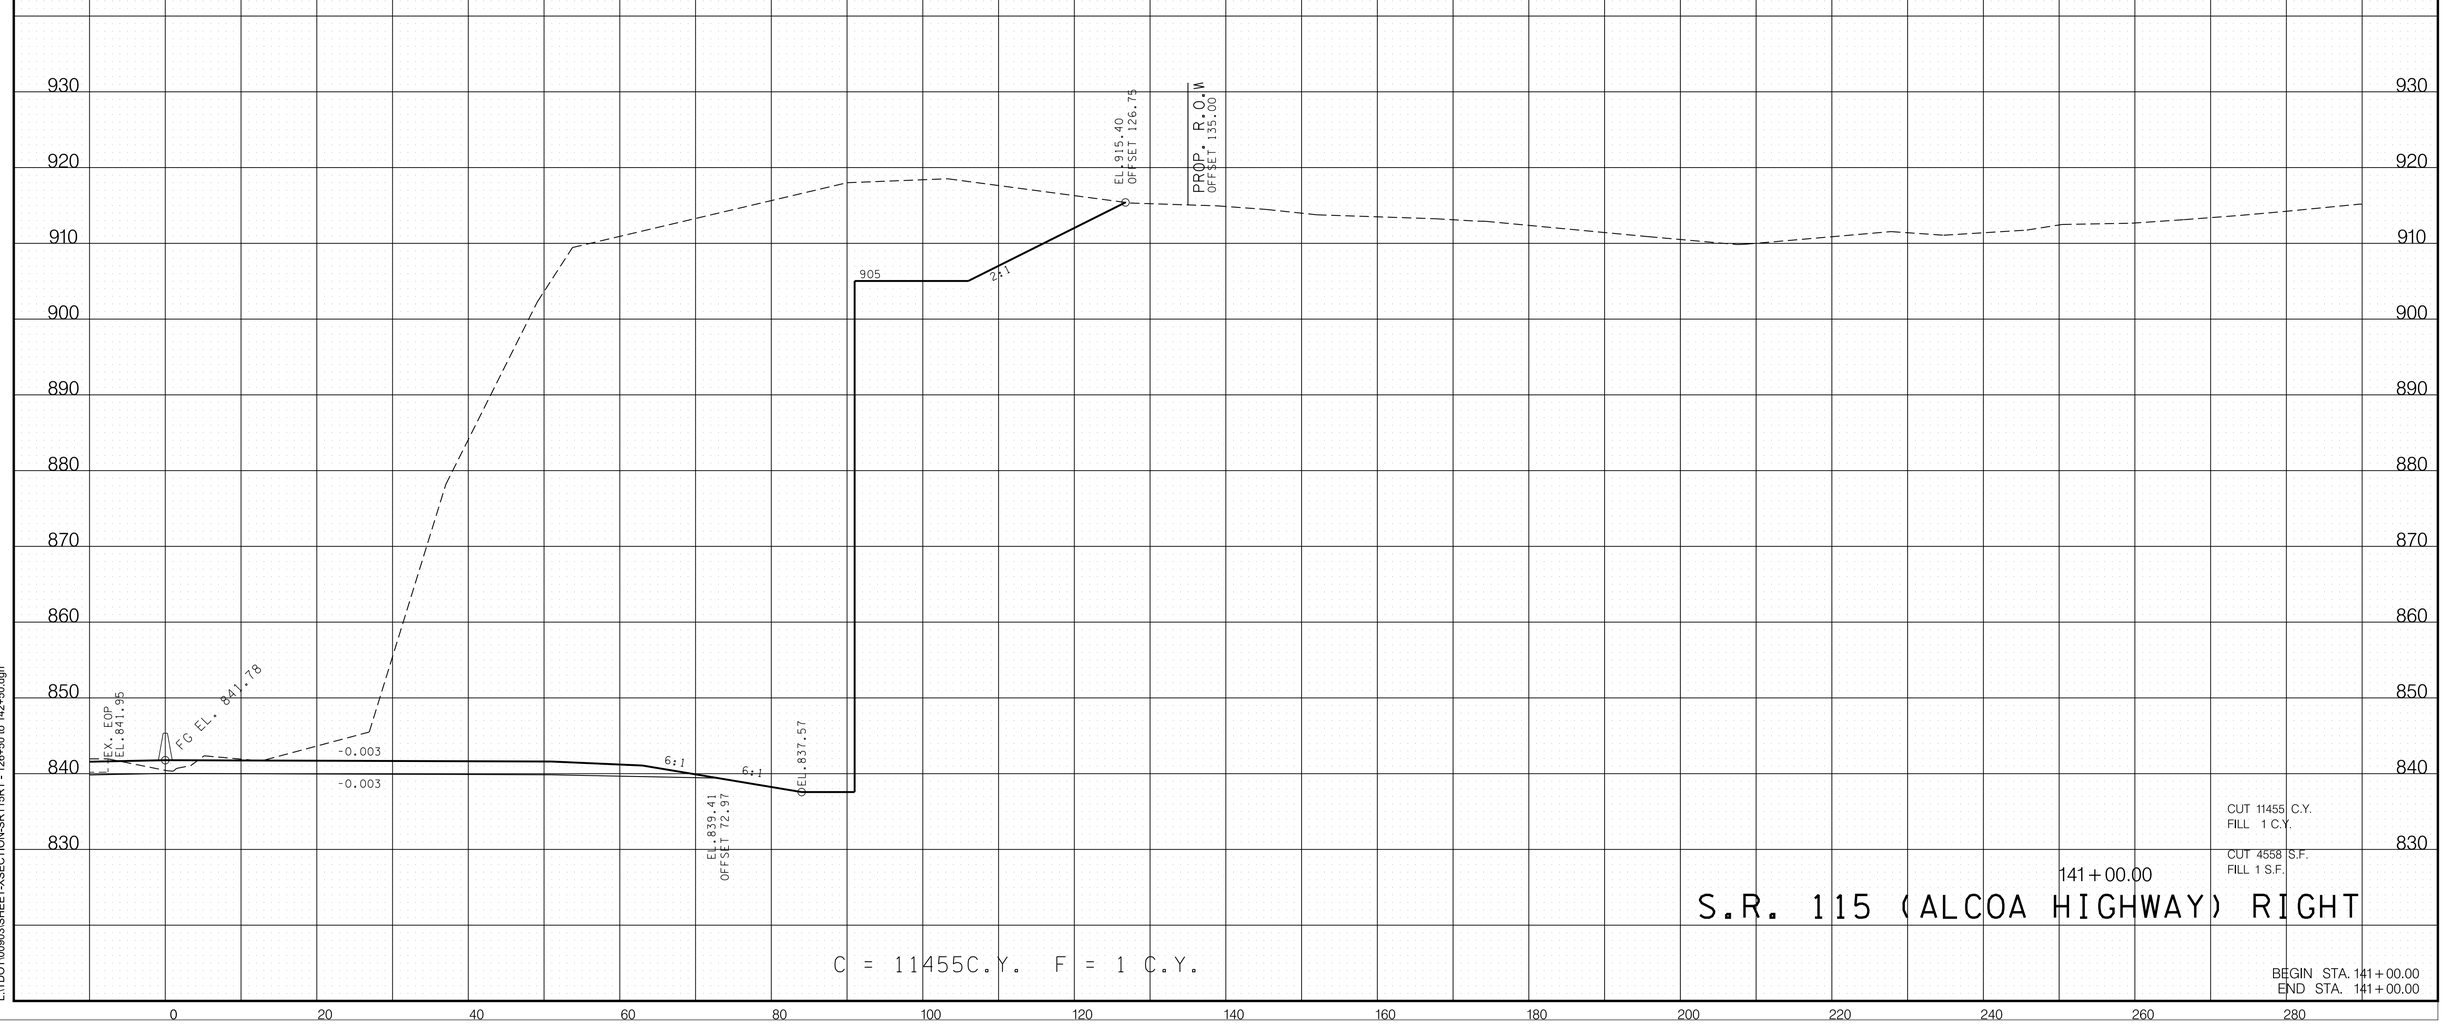

CUT 11455 C.Y.
FILL 1 C.Y.

CUT 4558 S.F.
FILL 1 S.F.

S.R. 115 (ALCOA HIGHWAY) RIGHT

BEGIN STA. 141+00.00
END STA. 141+00.00

11/18/2022 2:52:39 PM
L:\TDOT\00903\SHEET-XSECTION-SR115RT - 126+50 to 142+50.dgn

TYPE	YEAR	PROJECT NO.	SHEET NO.
R.O.W.	2017	R-STP/NH-115(29)	54
CONST.	2023	R-STP/NH-115(29)	78

REVISION 8-31-21

REMOVED RAMP 'G' FROM CROSS SECTION AND REVISED CUT.

REV. 2-9-24

REVISED EXISITNG PAVEMENT GROUND LINE.

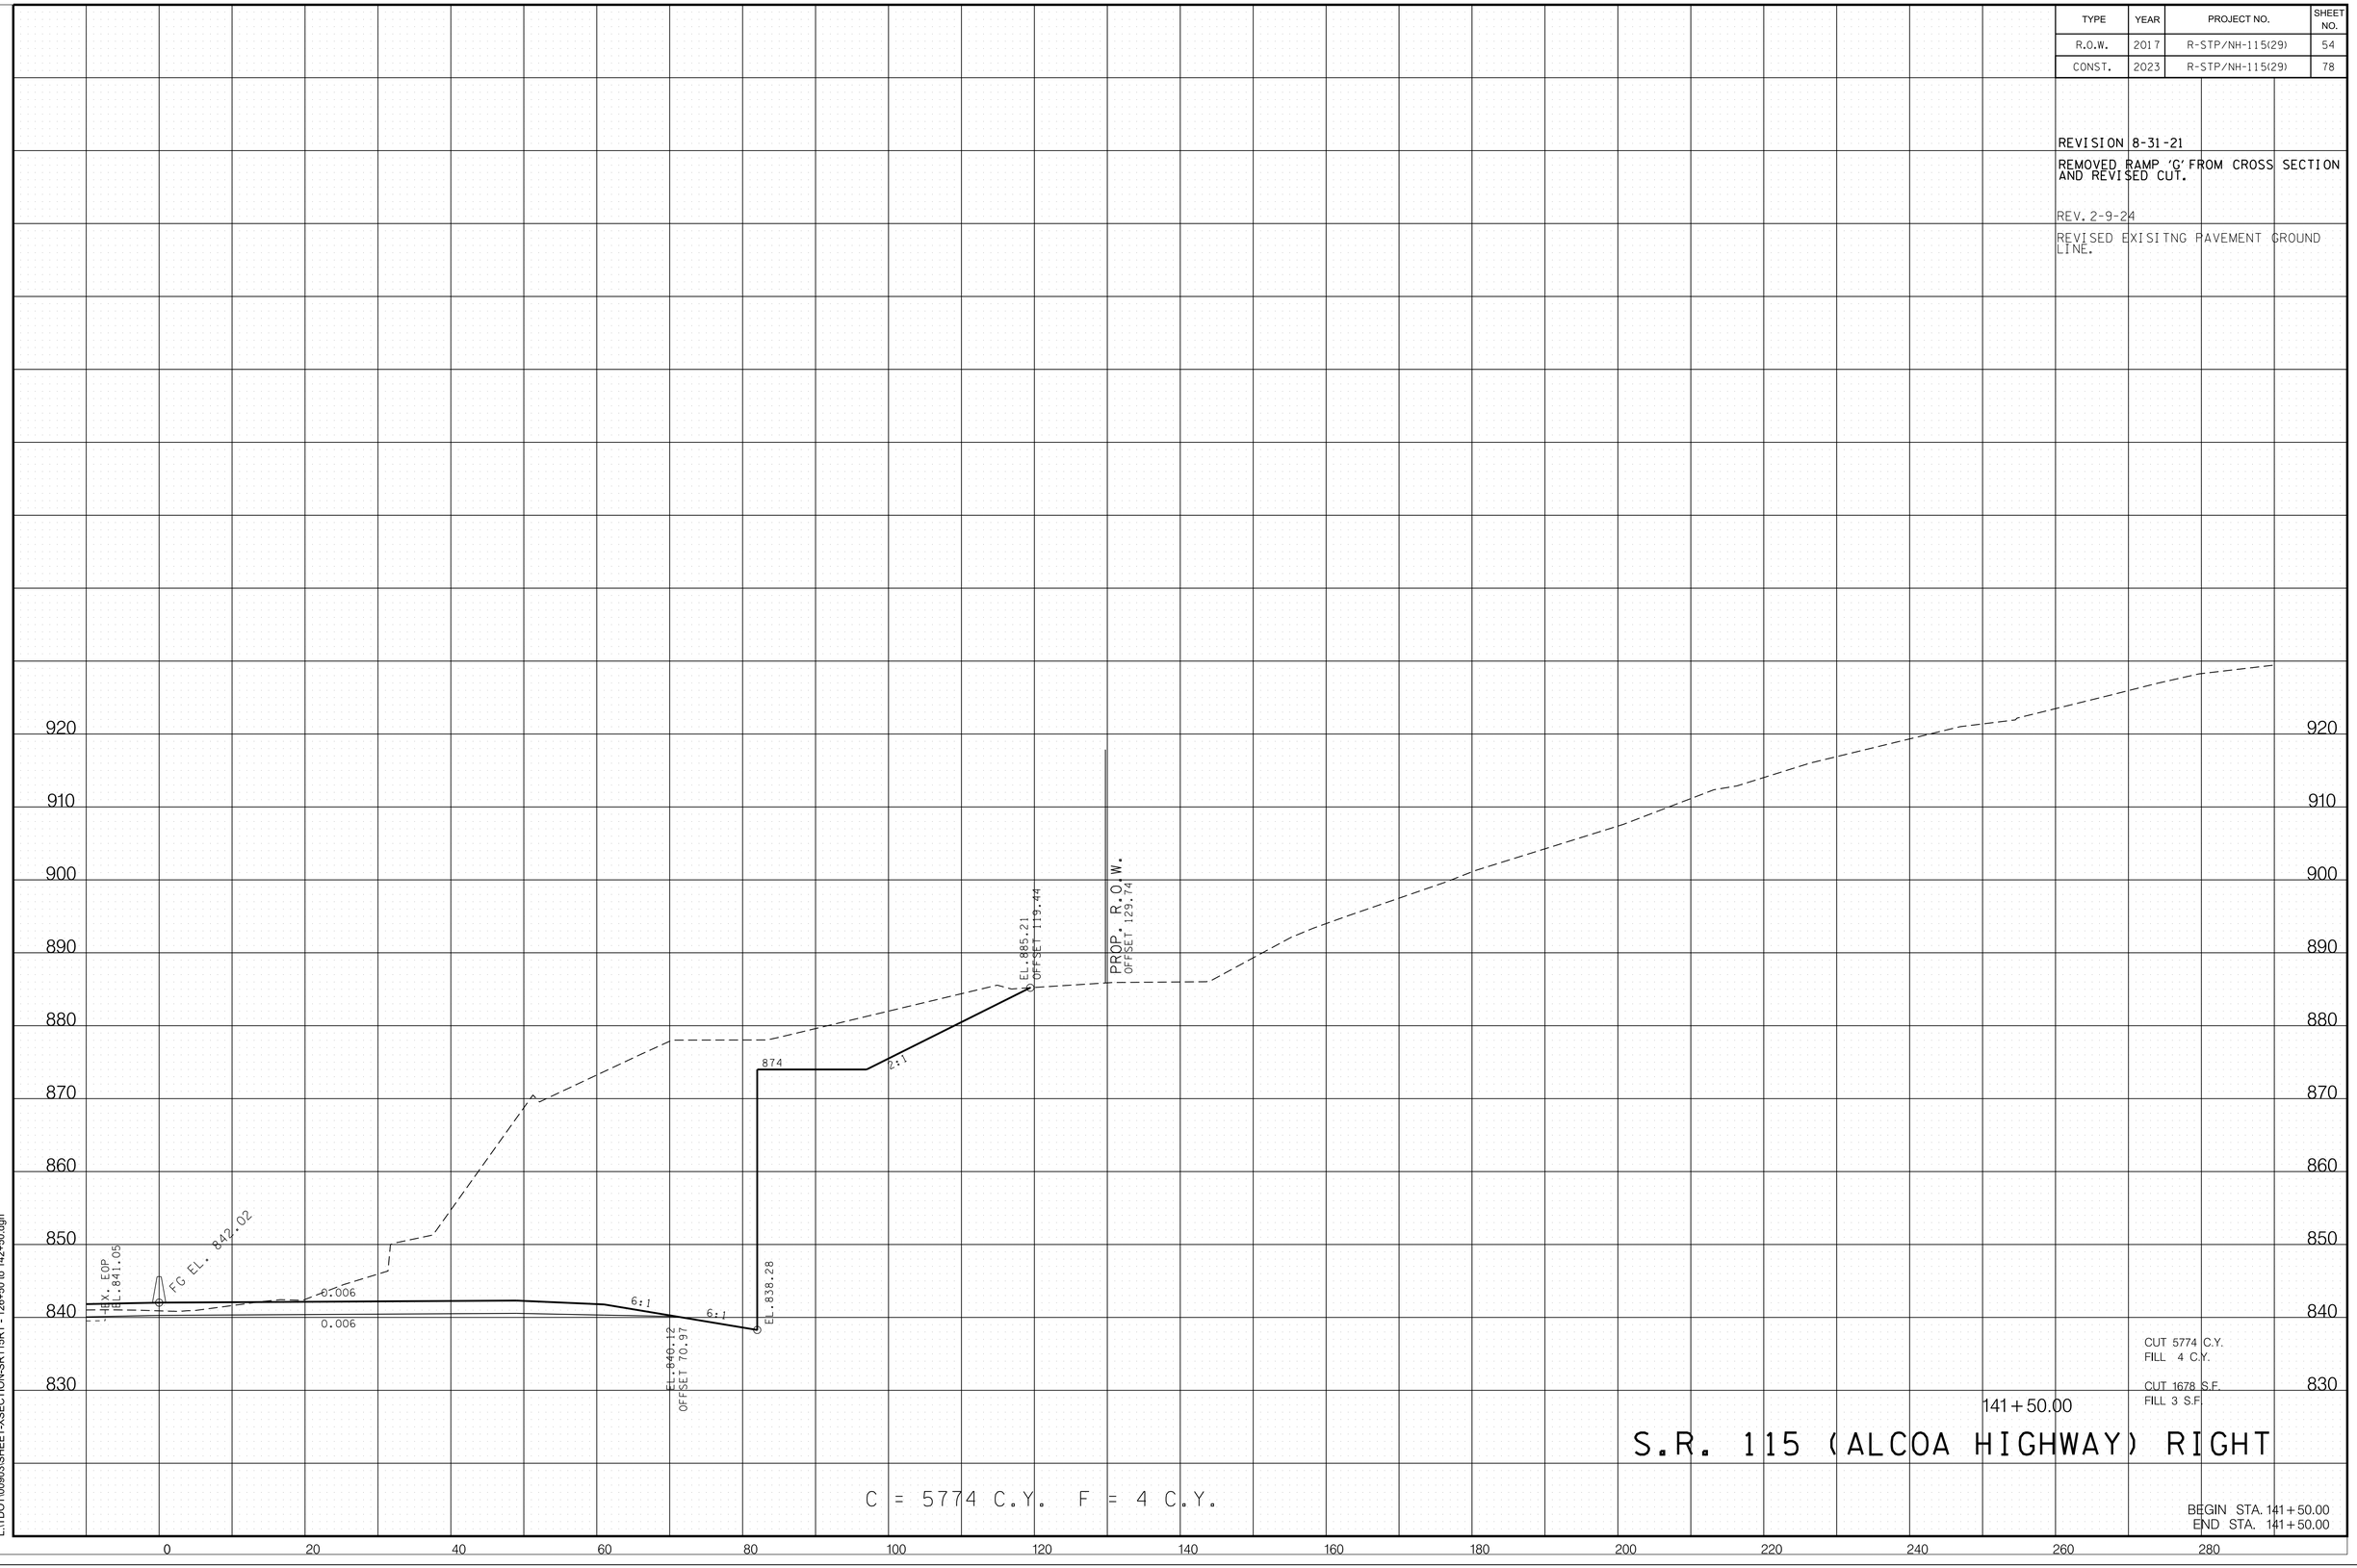

2/8/2024 4:39:16 PM
L:\TDOT\00903\SHEET-XSECTION-SR115RT - 126+50 to 142+50.dgn

TYPE	YEAR	PROJECT NO.	SHEET NO.
R.O.W.	2017	R-STP/NH-115(29)	55
CONST.	2023	R-STP/NH-115(29)	79

REVISION 8-31-21

REMOVED RAMP 'G' FROM CROSS SECTION. REMOVED WALL 2 AND ADDED WALL 19.

REV. 2-9-24

REVISED EXISITNG PAVEMENT GROUND LINE.

REVISION 7-17-24

ADDED SHOTCRETE AND TOP OF WALL DITCH.

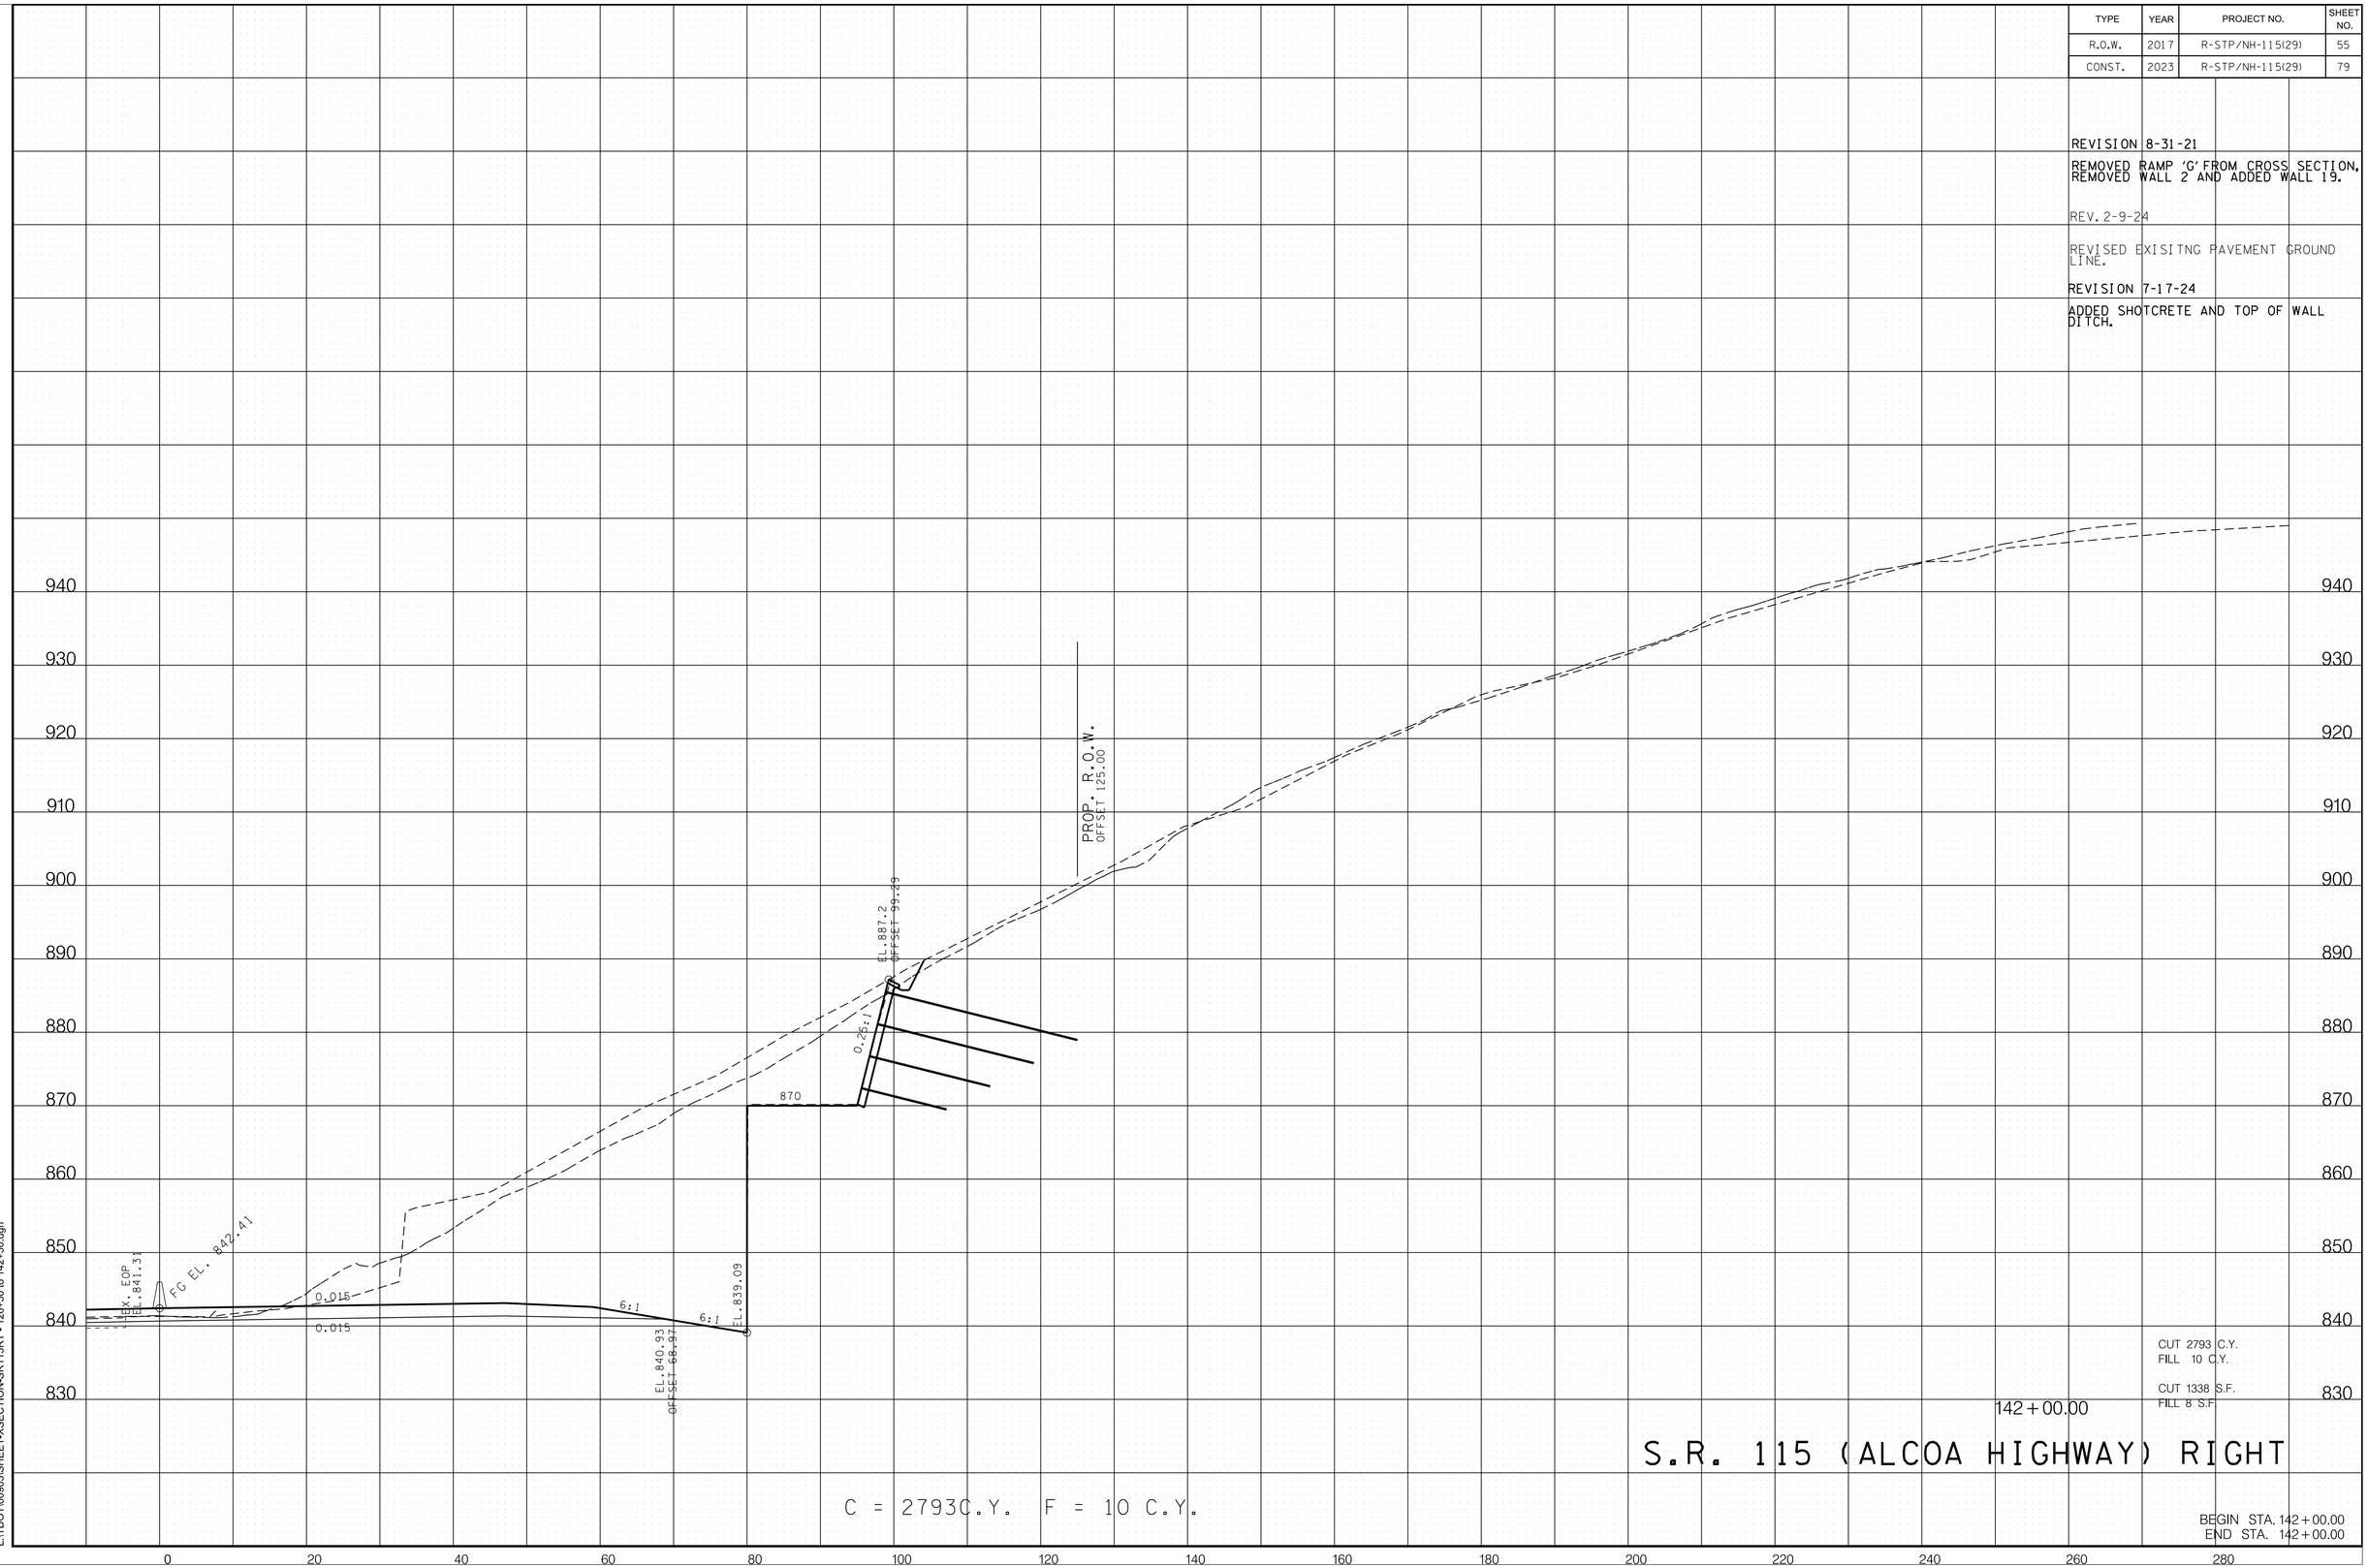

CUT 2793 C.Y.
FILL 10 C.Y.

CUT 1338 S.F.
FILL 8 S.F.

142+00.00

S.R. 115 (ALCOA HIGHWAY) RIGHT

C = 2793C.Y. F = 10 C.Y.

BEGIN STA. 142+00.00
END STA. 142+00.00

7/15/2024 8:32:29 AM
L:\TDOT\00903\SHEET-XSECTION-SR115RT - 126+50 to 142+50.dgn

TYPE	YEAR	PROJECT NO.	SHEET NO.
R.O.W.	2017	R-STP/NH-115(29)	56
CONST.	2023	R-STP/NH-115(29)	80

REVISION 8-31-21
REMOVED WALL 2 AND ADDED WALL 19.

REV. 2-9-24
REVISED EXISITNG PAVEMENT GROUND LINE.

REVISION 7-17-24
ADDED SHOTCRETE AND TOP OF WALL DITCH.

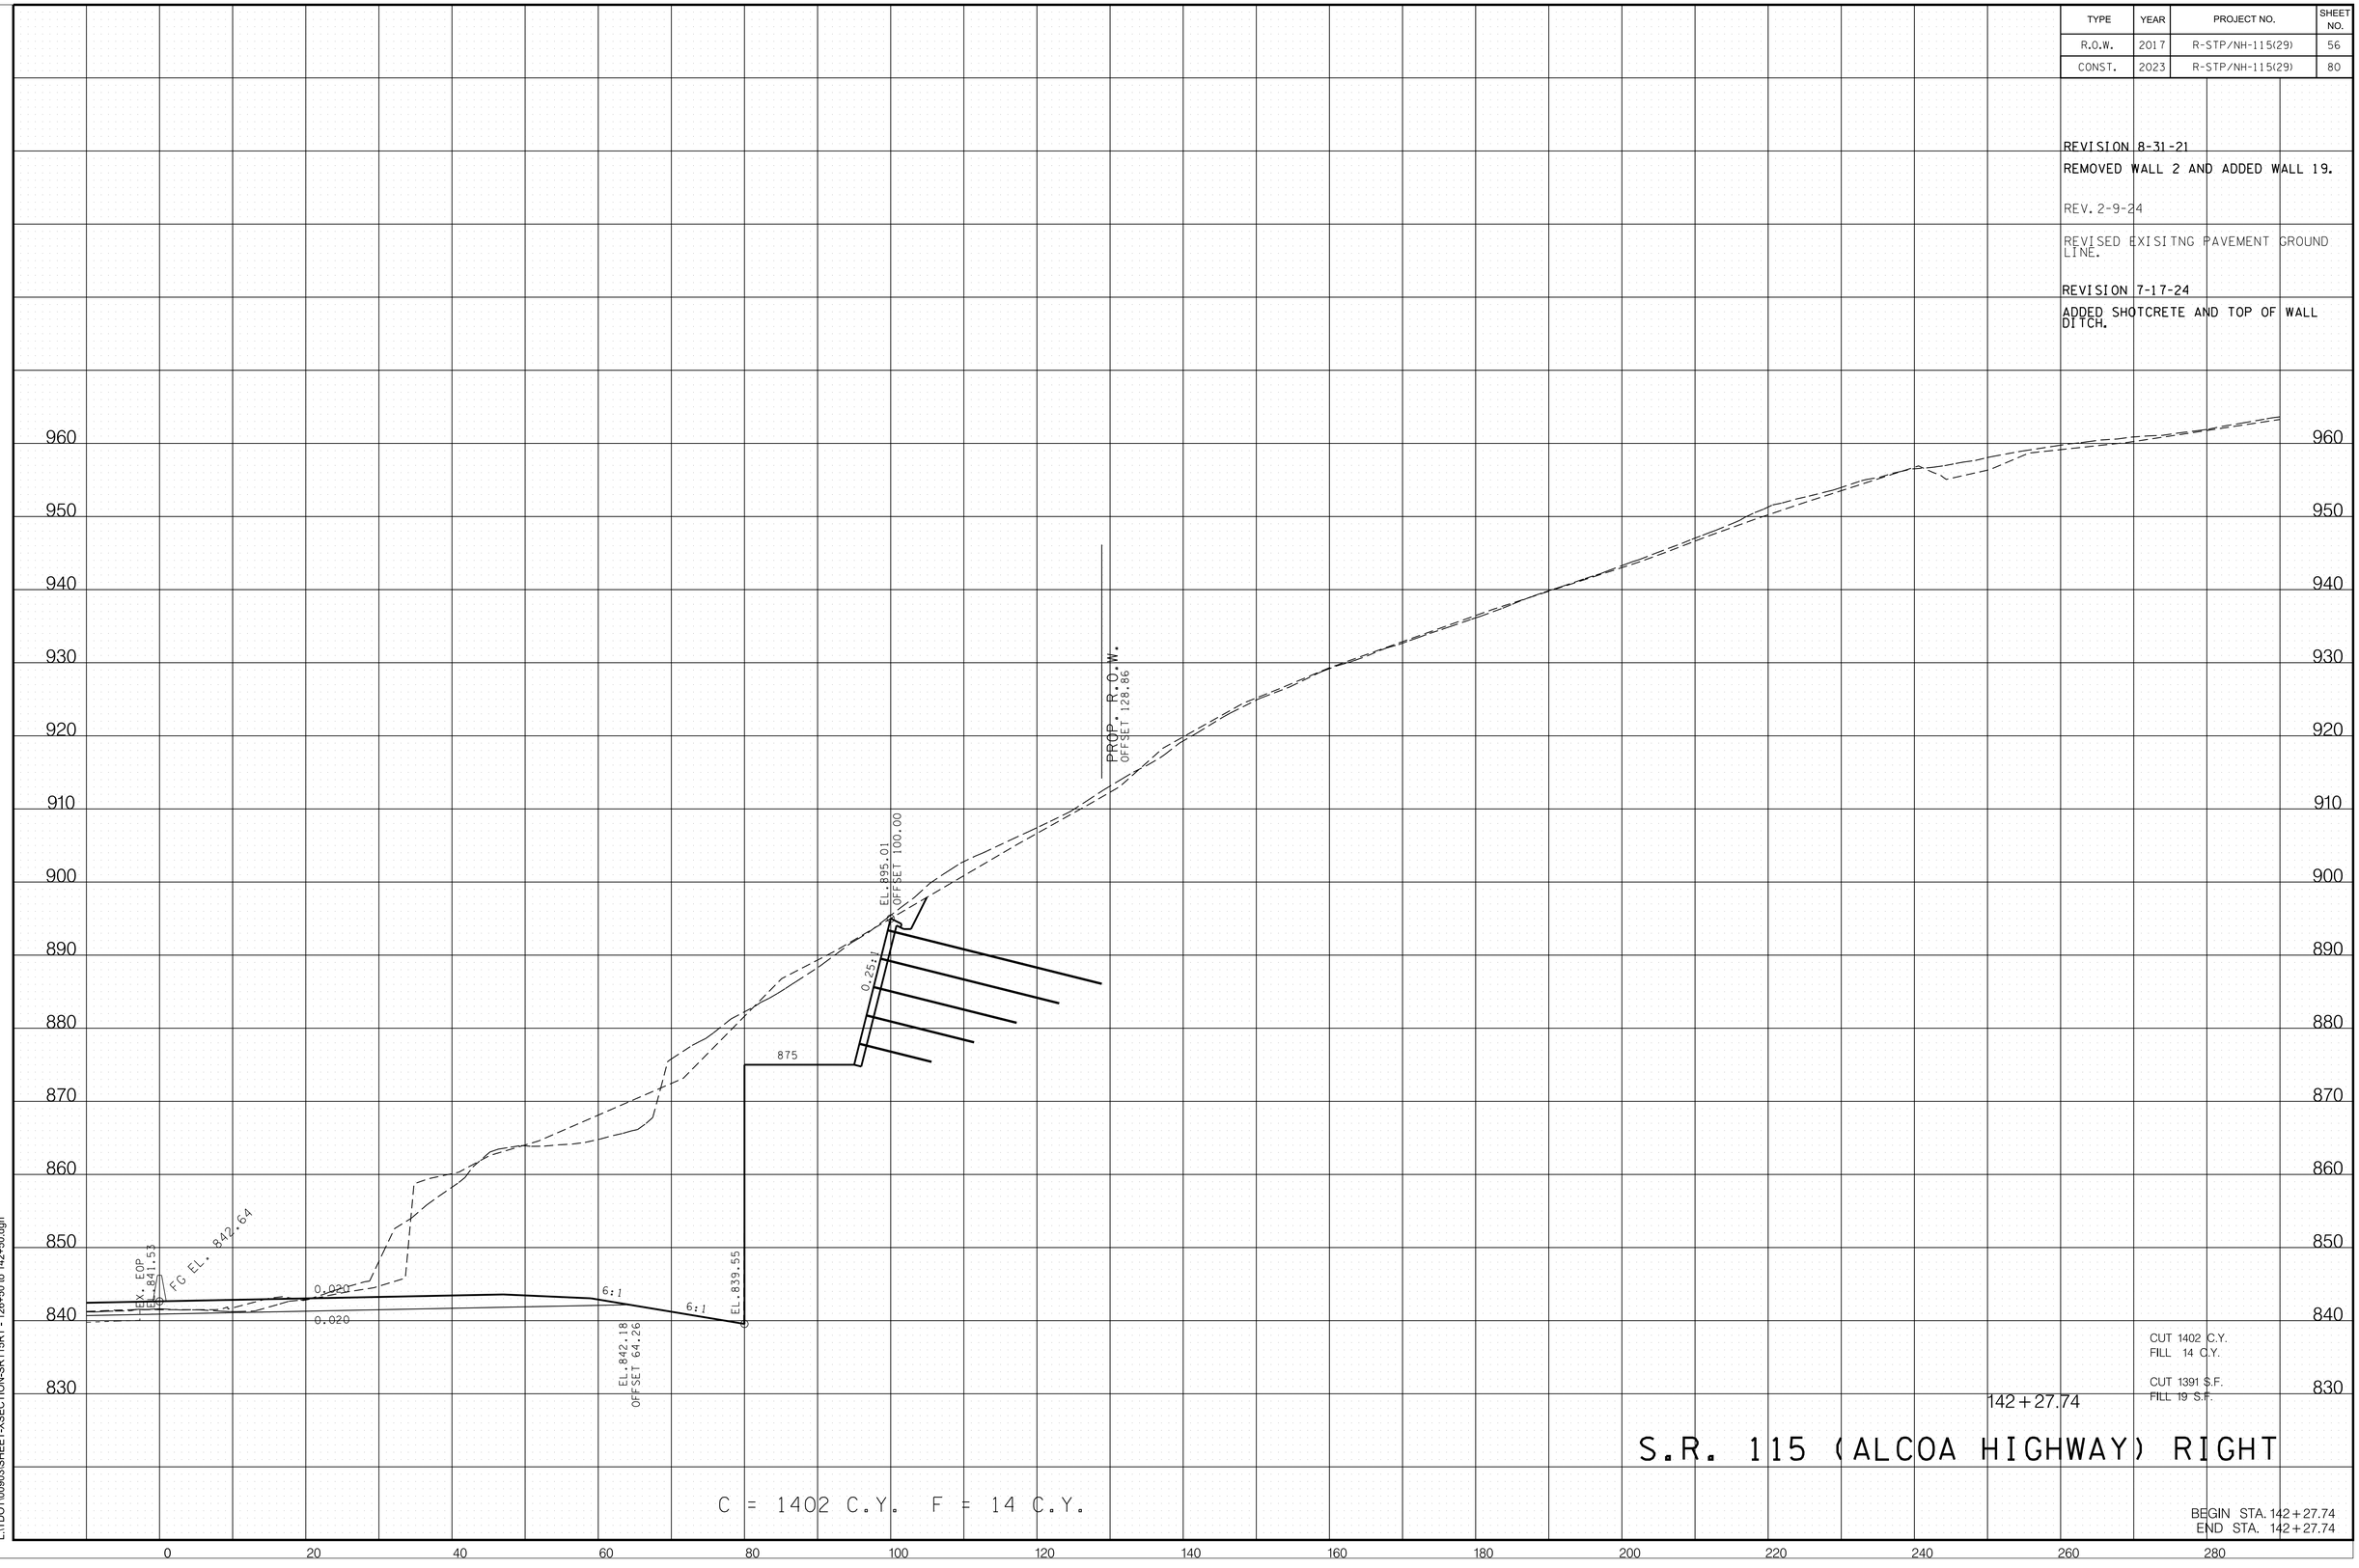

CUT 1402 C.Y.
FILL 14 C.Y.

CUT 1391 S.F.
FILL 19 S.F.

142+27.74

S.R. 115 (ALCOA HIGHWAY) RIGHT

C = 1402 C.Y. F = 14 C.Y.

BEGIN STA. 142+27.74
END STA. 142+27.74

7/15/2024 7:40:37 AM
L:\TDOT\00903\SHEET-XSECTION-SR115RT - 126+50 to 142+50.dgn

TYPE	YEAR	PROJECT NO.	SHEET NO.
R.O.W.	2017	R-STP/NH-115(29)	57
CONST.	2023	R-STP/NH-115(29)	81

REVISION 8-31-21
REMOVED WALL 2 AND ADDED WALL 19.

REV. 2-9-24
REVISED EXISITNG PAVEMENT GROUND LINE.

REVISION 7-17-24
ADDED SHOTCRETE AND TOP OF WALL DITCH.

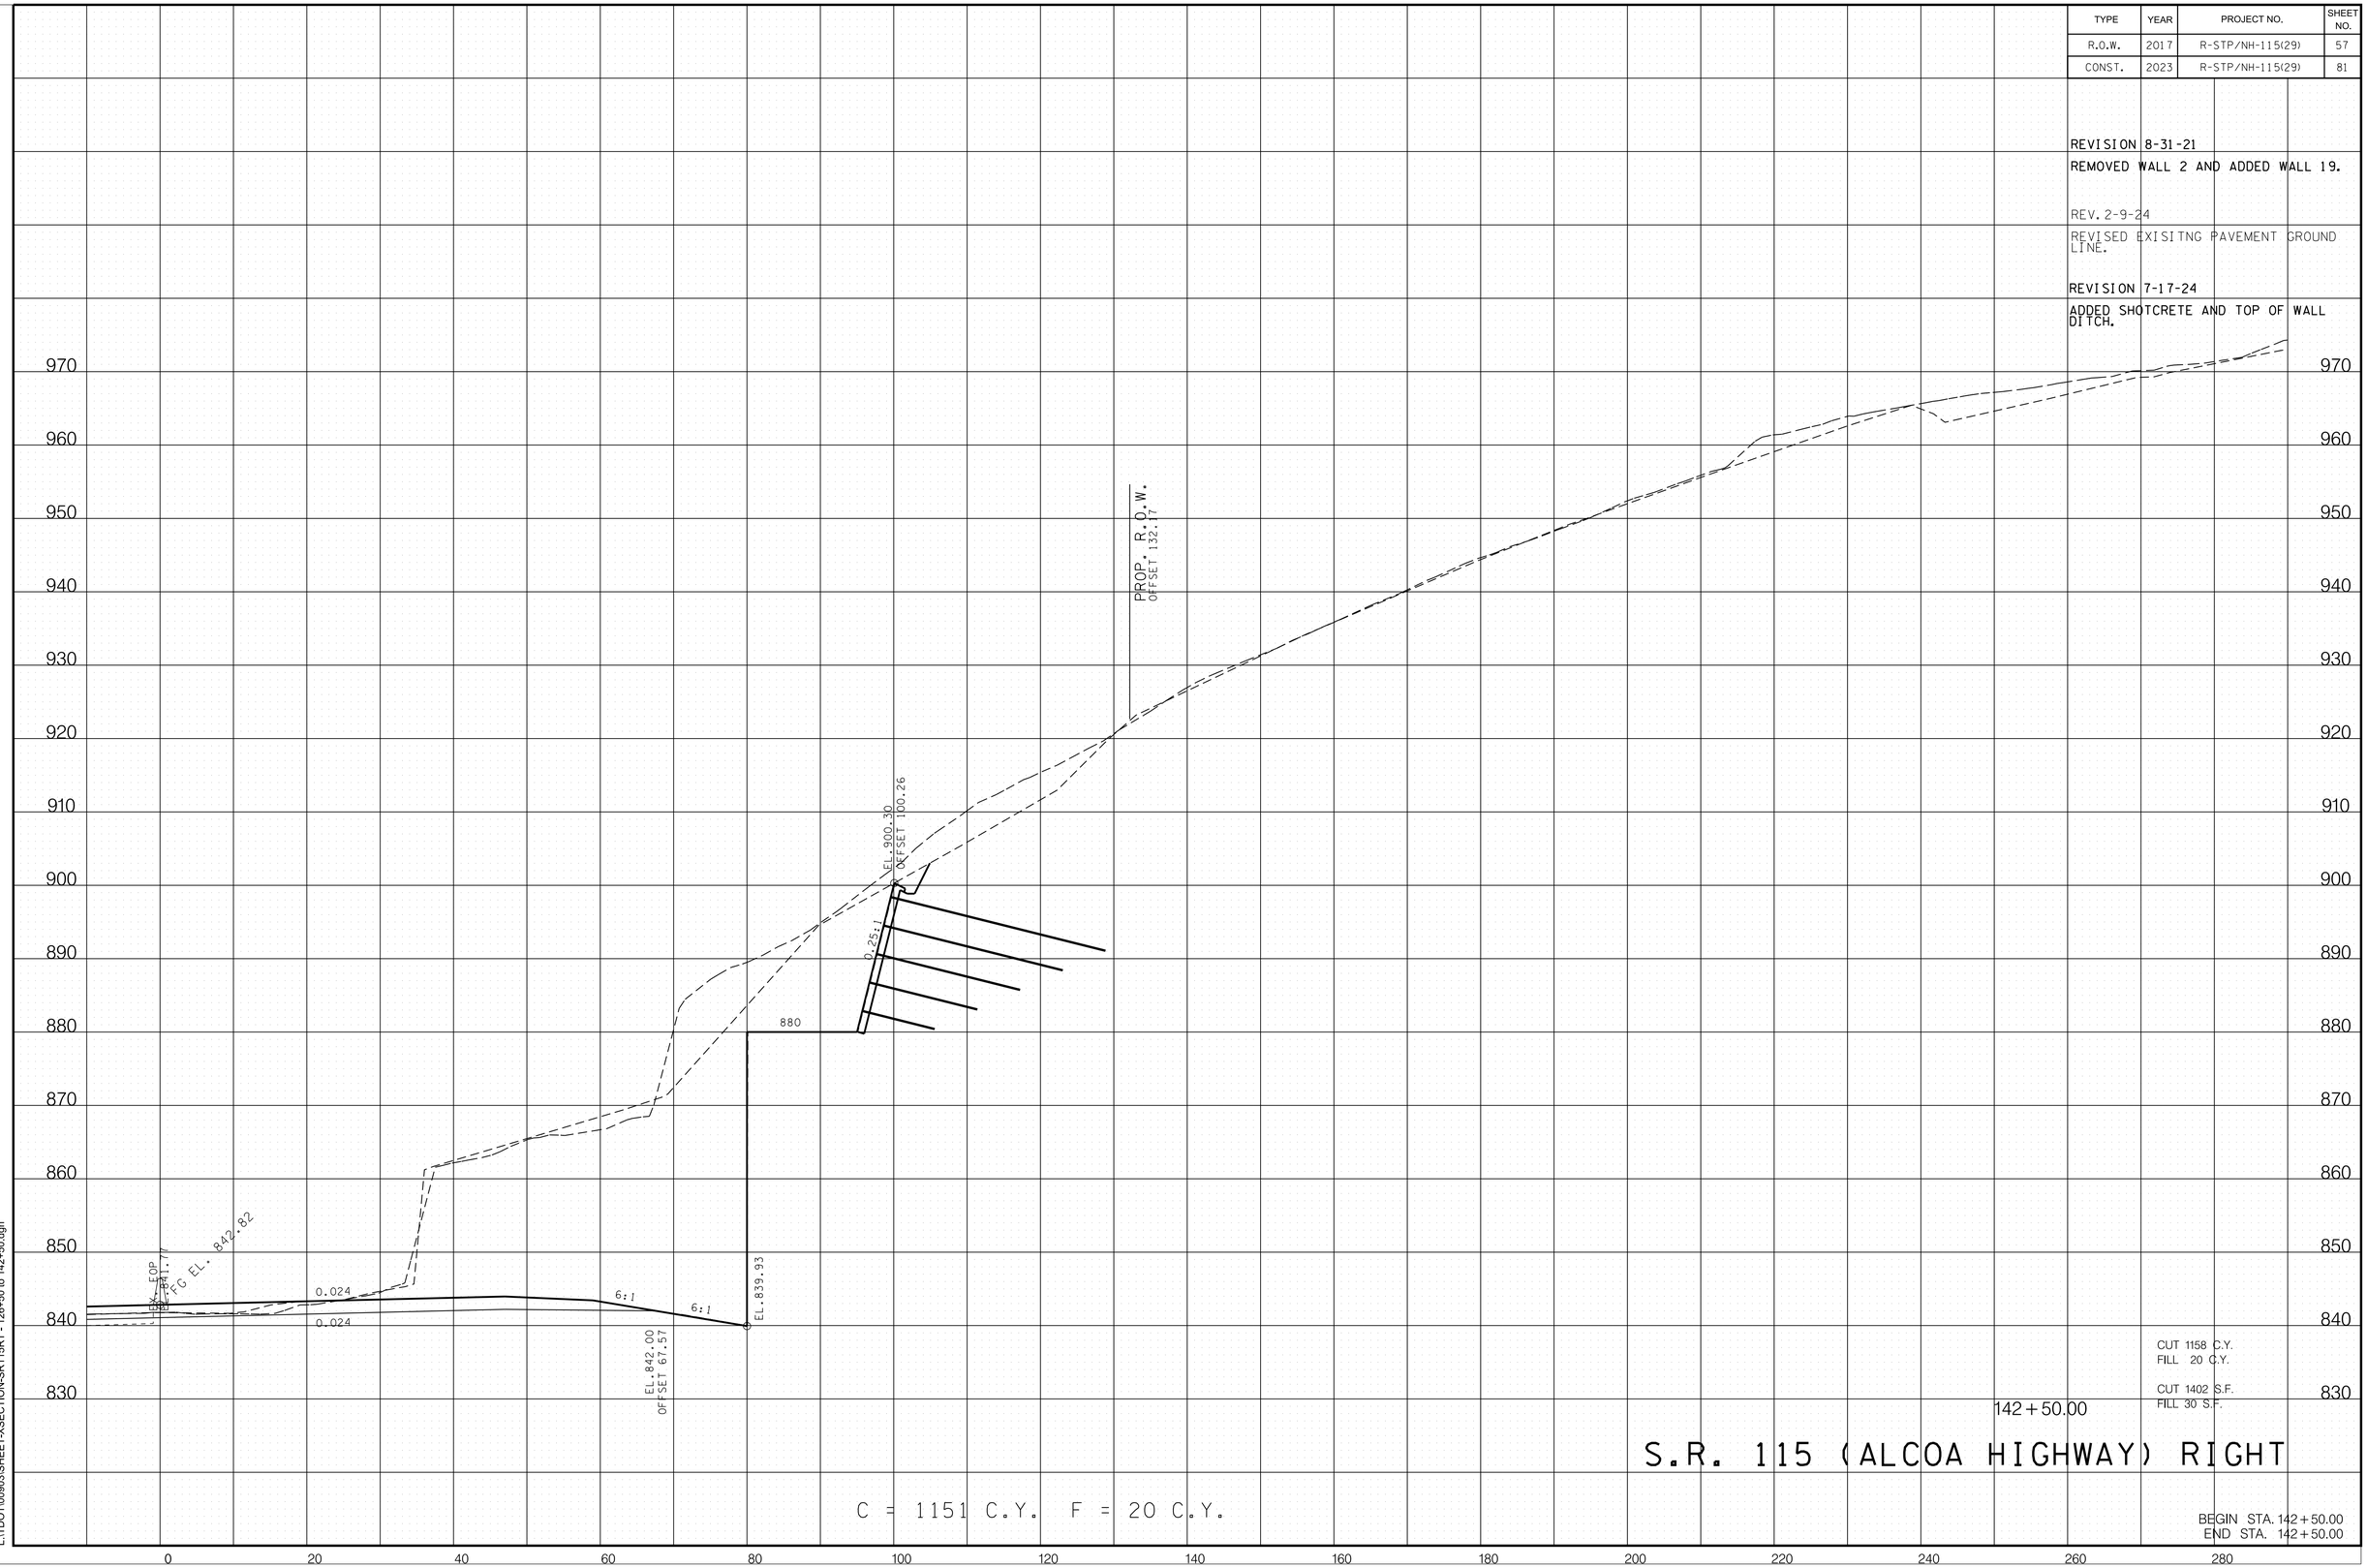

CUT 1158 C.Y.
FILL 20 C.Y.

CUT 1402 S.F.
FILL 30 S.F.

142+50.00

S.R. 115 (ALCOA HIGHWAY) RIGHT

C = 1151 C.Y. F = 20 C.Y.

BEGIN STA. 142+50.00
END STA. 142+50.00

7/15/2024 7:40:37 AM
L:\TDOT\00903\SHEET-XSECTION-SR115RT - 126+50 to 142+50.dgn

TYPE	YEAR	PROJECT NO.	SHEET NO.
R.O.W.	2017	R-STP/NH-115(29)	58
CONST.	2023	R-STP/NH-115(29)	82

REVISION 8-31-21
REMOVED WALL 2 AND ADDED WALL 19

REV. 2-9-24
REVISED EXISITNG PAVEMENT GROUND LINE.

REVISION 7-17-24
ADDED SHOTCRETE AND TOP OF WALL DITCH.

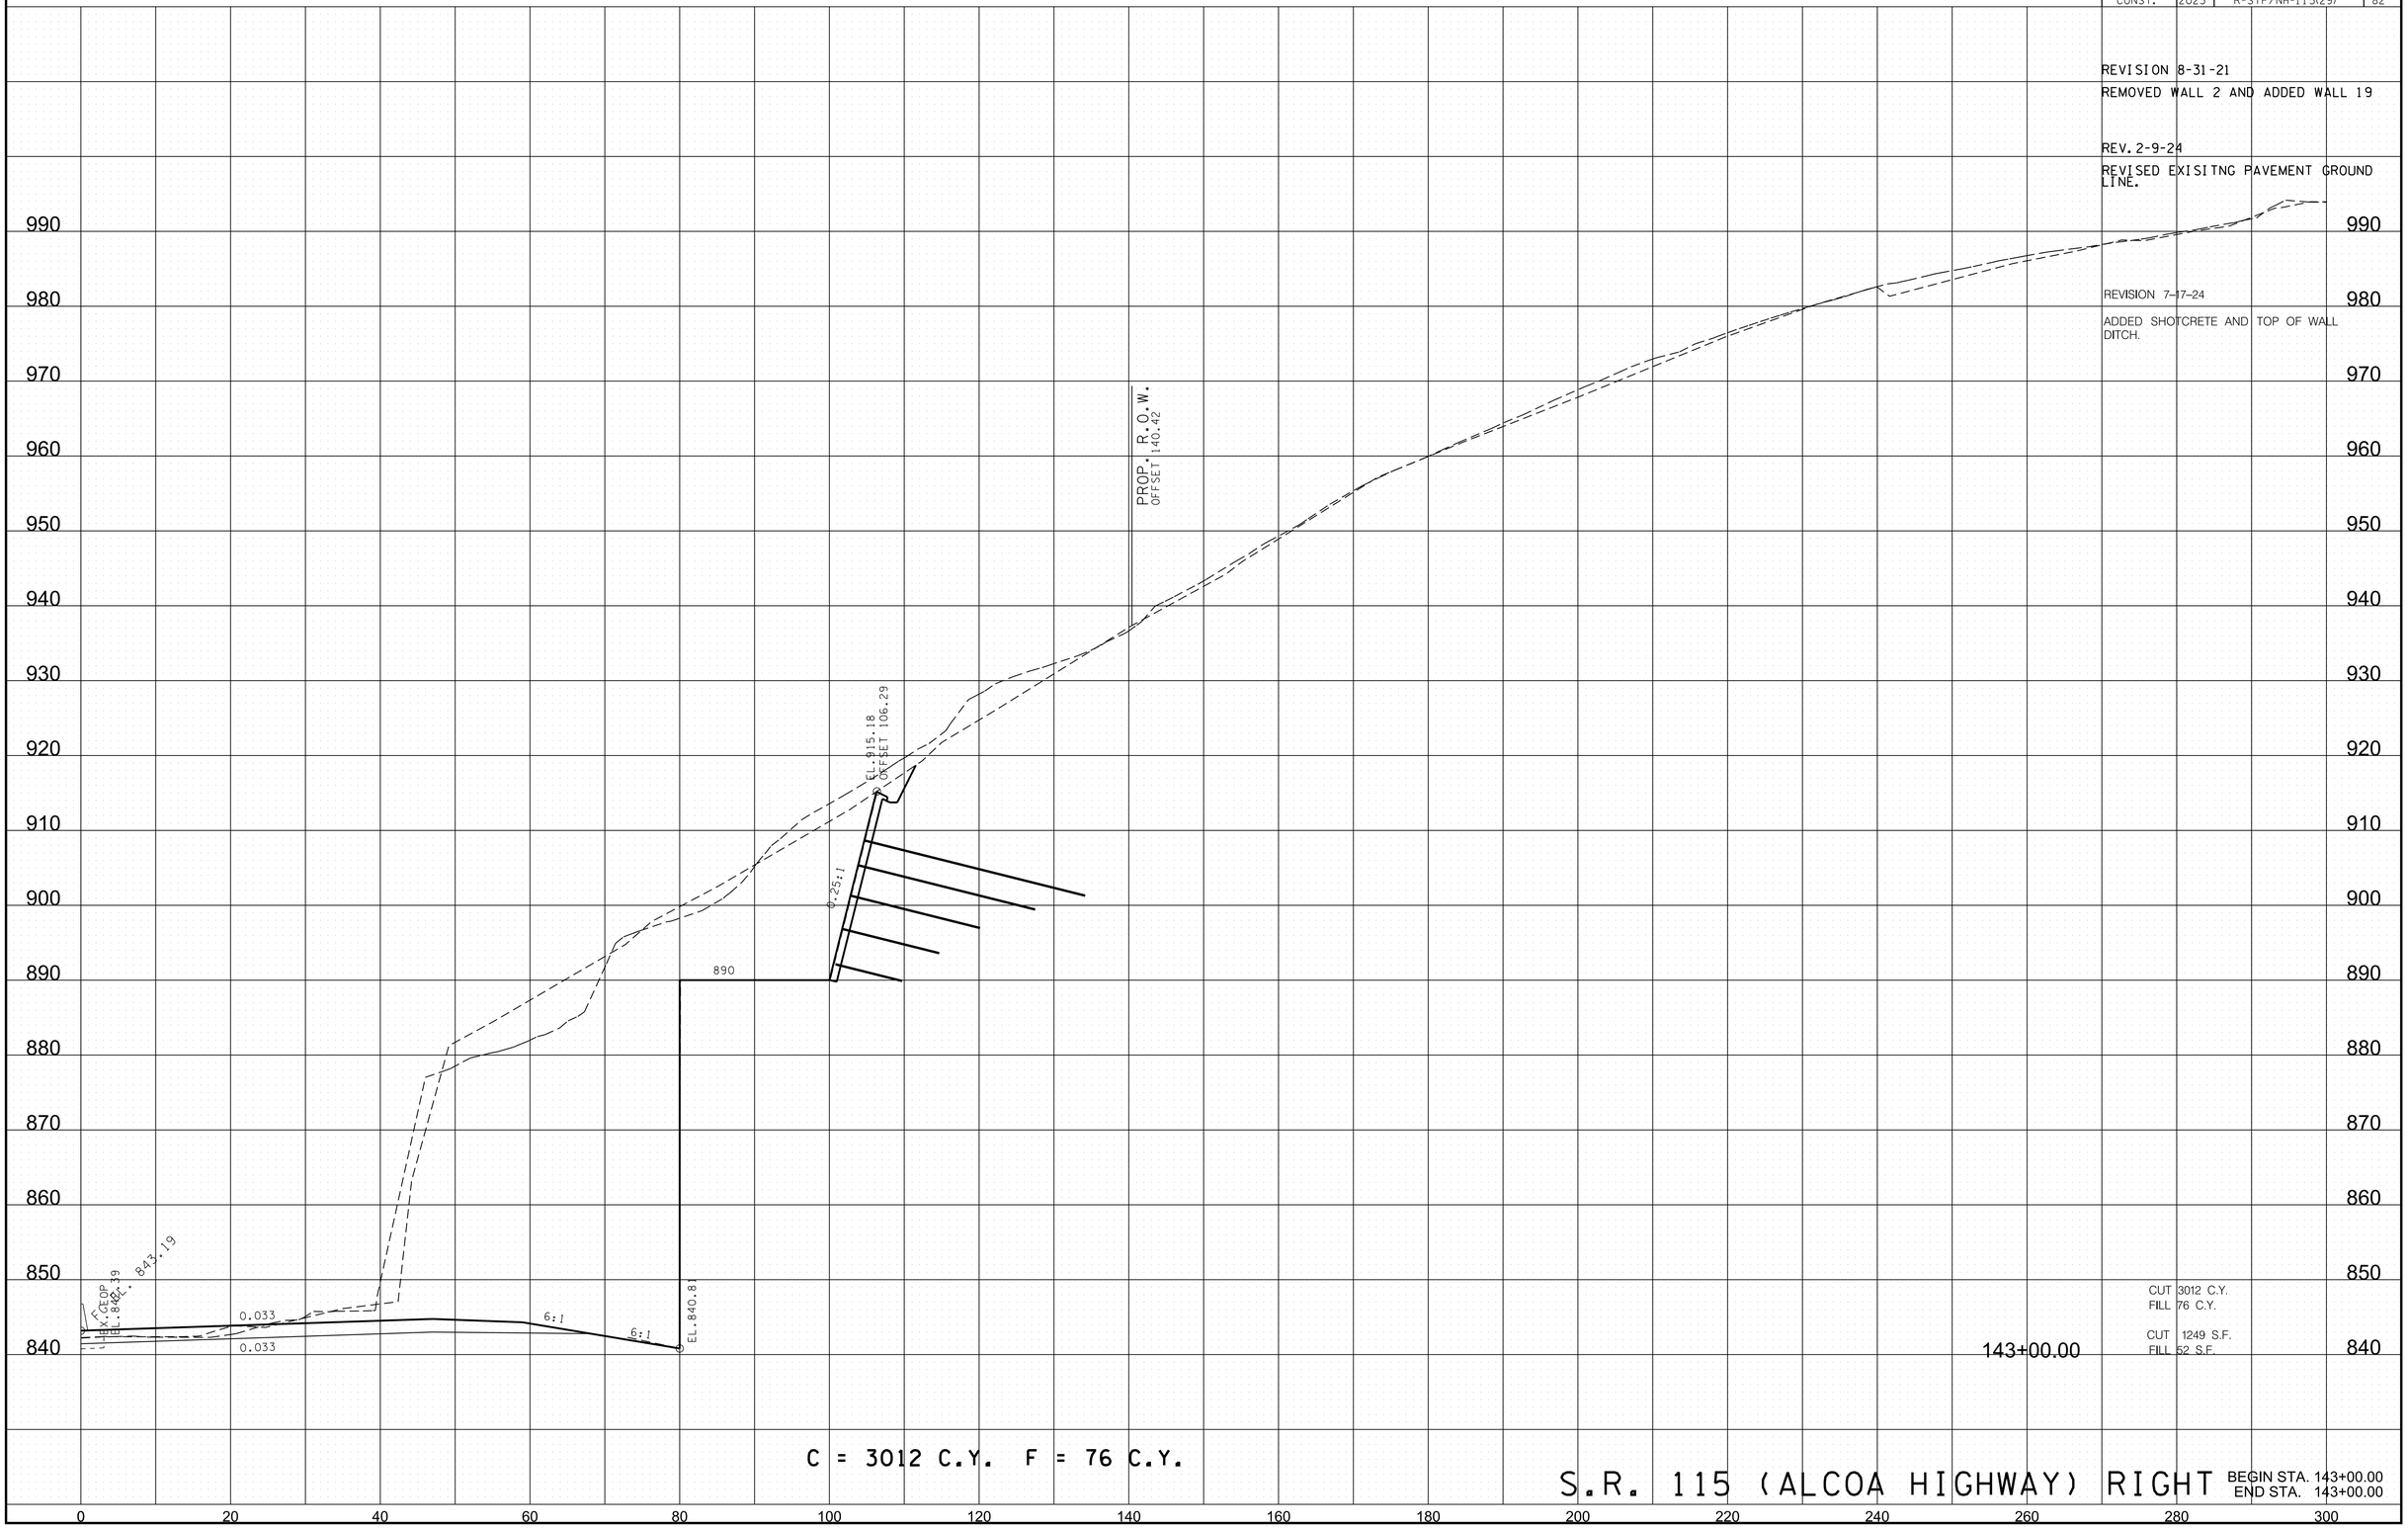

CUT 3012 C.Y.
FILL 76 C.Y.

CUT 1249 S.F.
FILL 52 S.F.

143+00.00

C = 3012 C.Y. F = 76 C.Y.

S.R. 115 (ALCOA HIGHWAY) RIGHT

BEGIN STA. 143+00.00
END STA. 143+00.00

7/15/2024 8:48:50 AM
L:\TDOT\00903\SHEET-XSECTION-SR115RT - 143+00 to 146+50 20 scale.dgn

TYPE	YEAR	PROJECT NO.	SHEET NO.
R.O.W.	2017	R-STP/NH-115(29)	59
CONST.	2023	R-STP/NH-115(29)	83

REVISION 8-31-21
REMOVED WALL 2 AND ADDED WALL 19.

REV. 2-9-24
REVISED EXISITNG PAVEMENT GROUND LINE.

REVISION 7-17-24
ADDED SHOTCRETE AND TOP OF WALL DITCH.

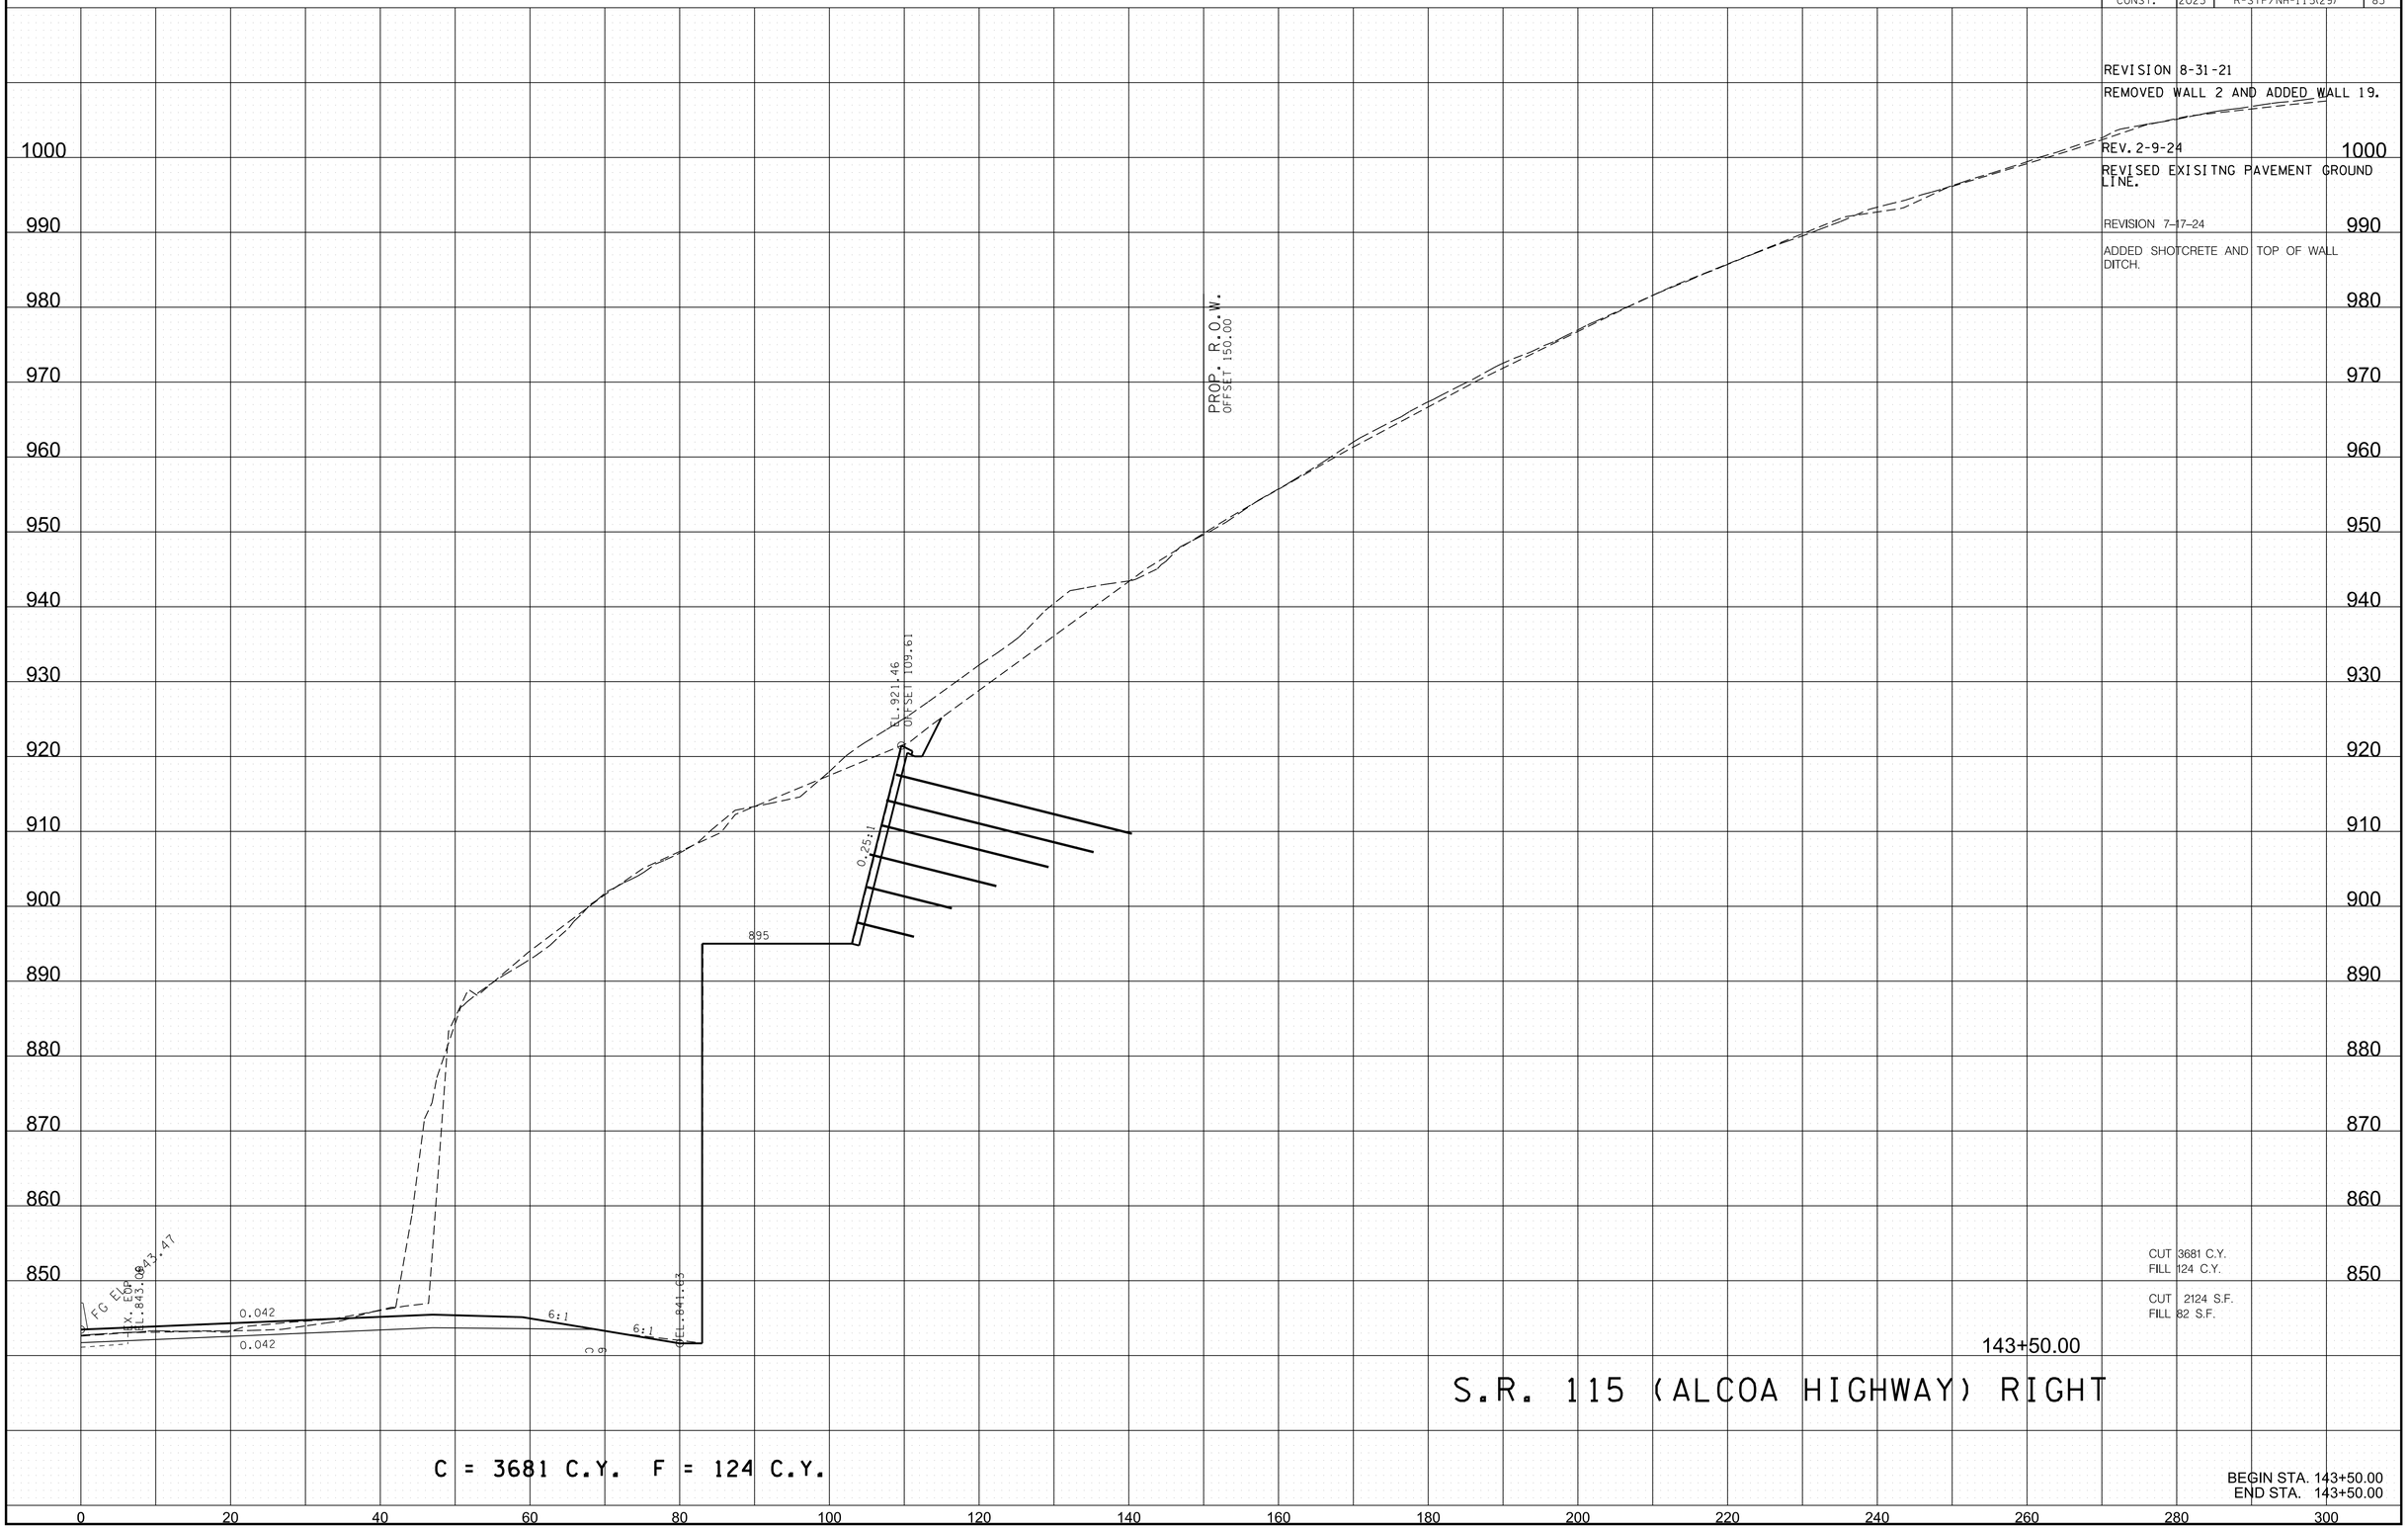

CUT 3681 C.Y.
FILL 124 C.Y.

CUT 2124 S.F.
FILL 82 S.F.

143+50.00

S.R. 115 (ALCOA HIGHWAY) RIGHT

C = 3681 C.Y. F = 124 C.Y.

BEGIN STA. 143+50.00
END STA. 143+50.00

7/15/2024 8:48:51 AM
L:\TDOT\00903\SHEET-XSECTION-SR115RT - 143+00 to 146+50 20 scale.dgn

TYPE	YEAR	PROJECT NO.	SHEET NO.
R.O.W.	2017	R-STP/NH-115(29)	60
CONST.	2023	R-STP/NH-115(29)	84

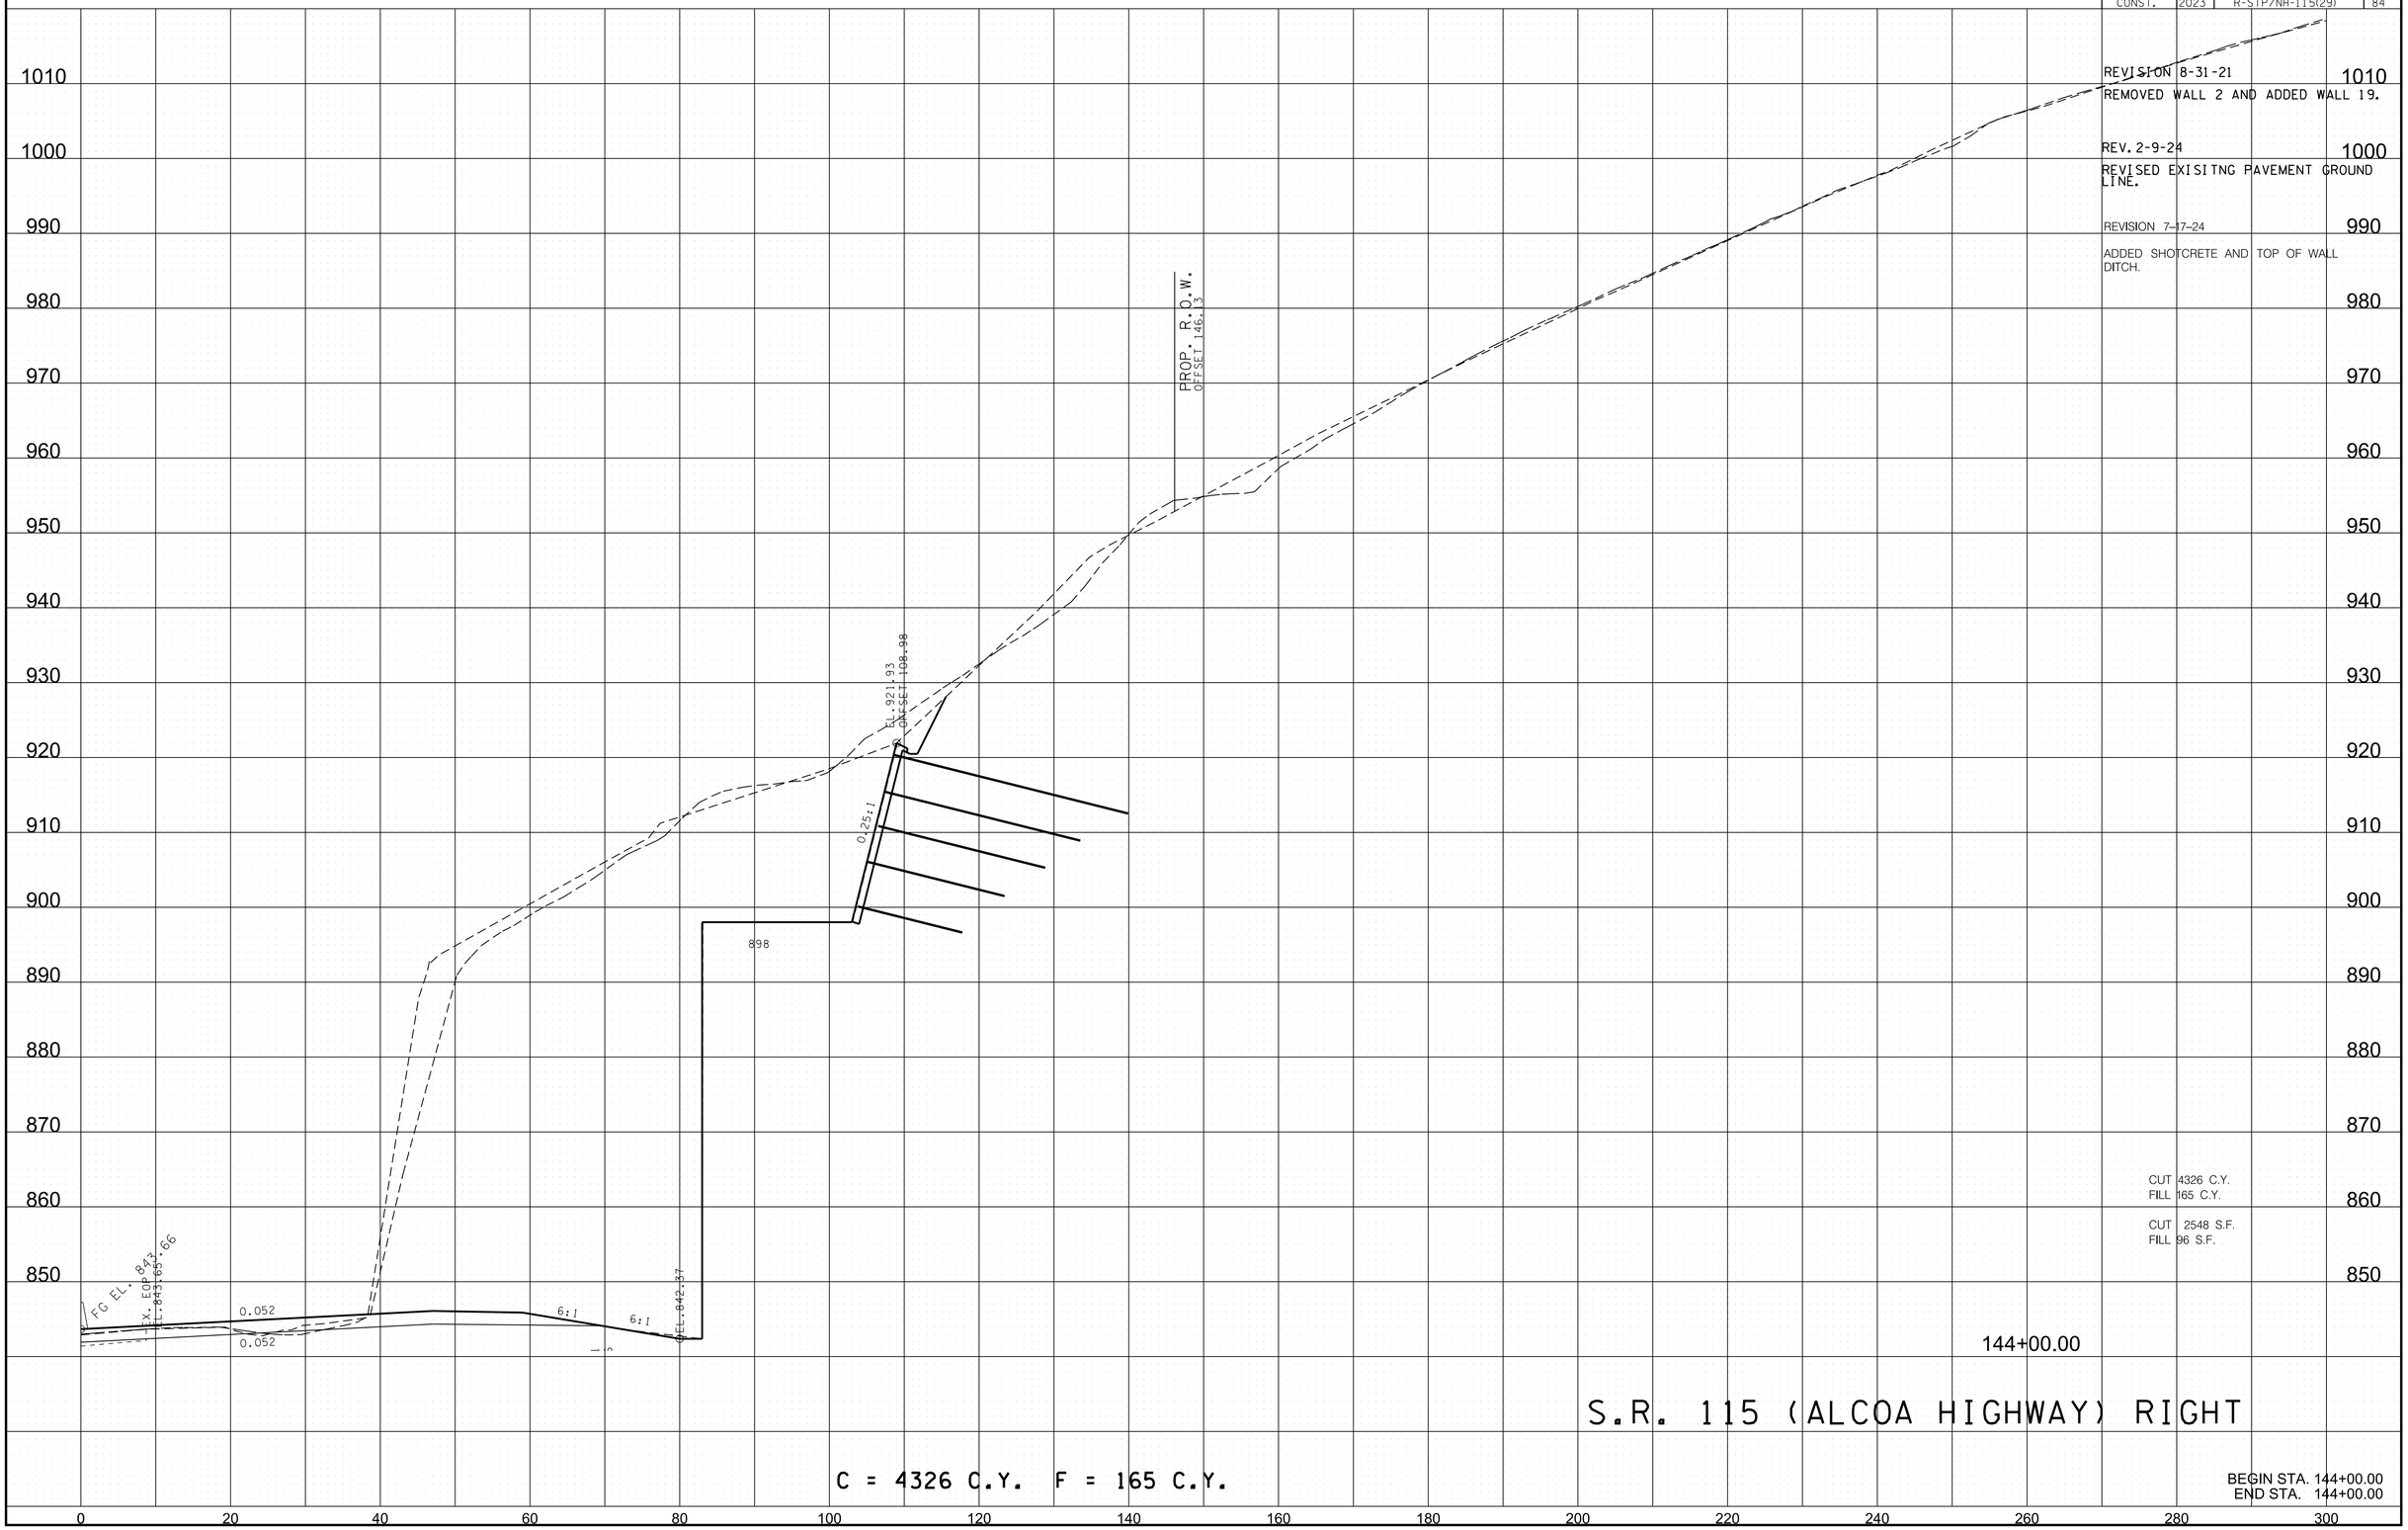

REVISION 8-31-21
REMOVED WALL 2 AND ADDED WALL 19.

REV. 2-9-24
REVISED EXISITNG PAVEMENT GROUND LINE.

REVISION 7-17-24
ADDED SHOTCRETE AND TOP OF WALL DITCH.

CUT 4326 C.Y.
FILL 165 C.Y.

CUT 2548 S.F.
FILL 96 S.F.

144+00.00

S.R. 115 (ALCOA HIGHWAY) RIGHT

C = 4326 C.Y. F = 165 C.Y.

BEGIN STA. 144+00.00
END STA. 144+00.00

7/15/2024 8:48:51 AM
L:\TDOT\00903\SHEET-XSECTION-SR115RT - 143+00 to 146+50 20 scale.dgn

TYPE	YEAR	PROJECT NO.	SHEET NO.
R.O.W.	2017	R-STP/NH-115(29)	61
CONST.	2023	R-STP/NH-115(29)	85

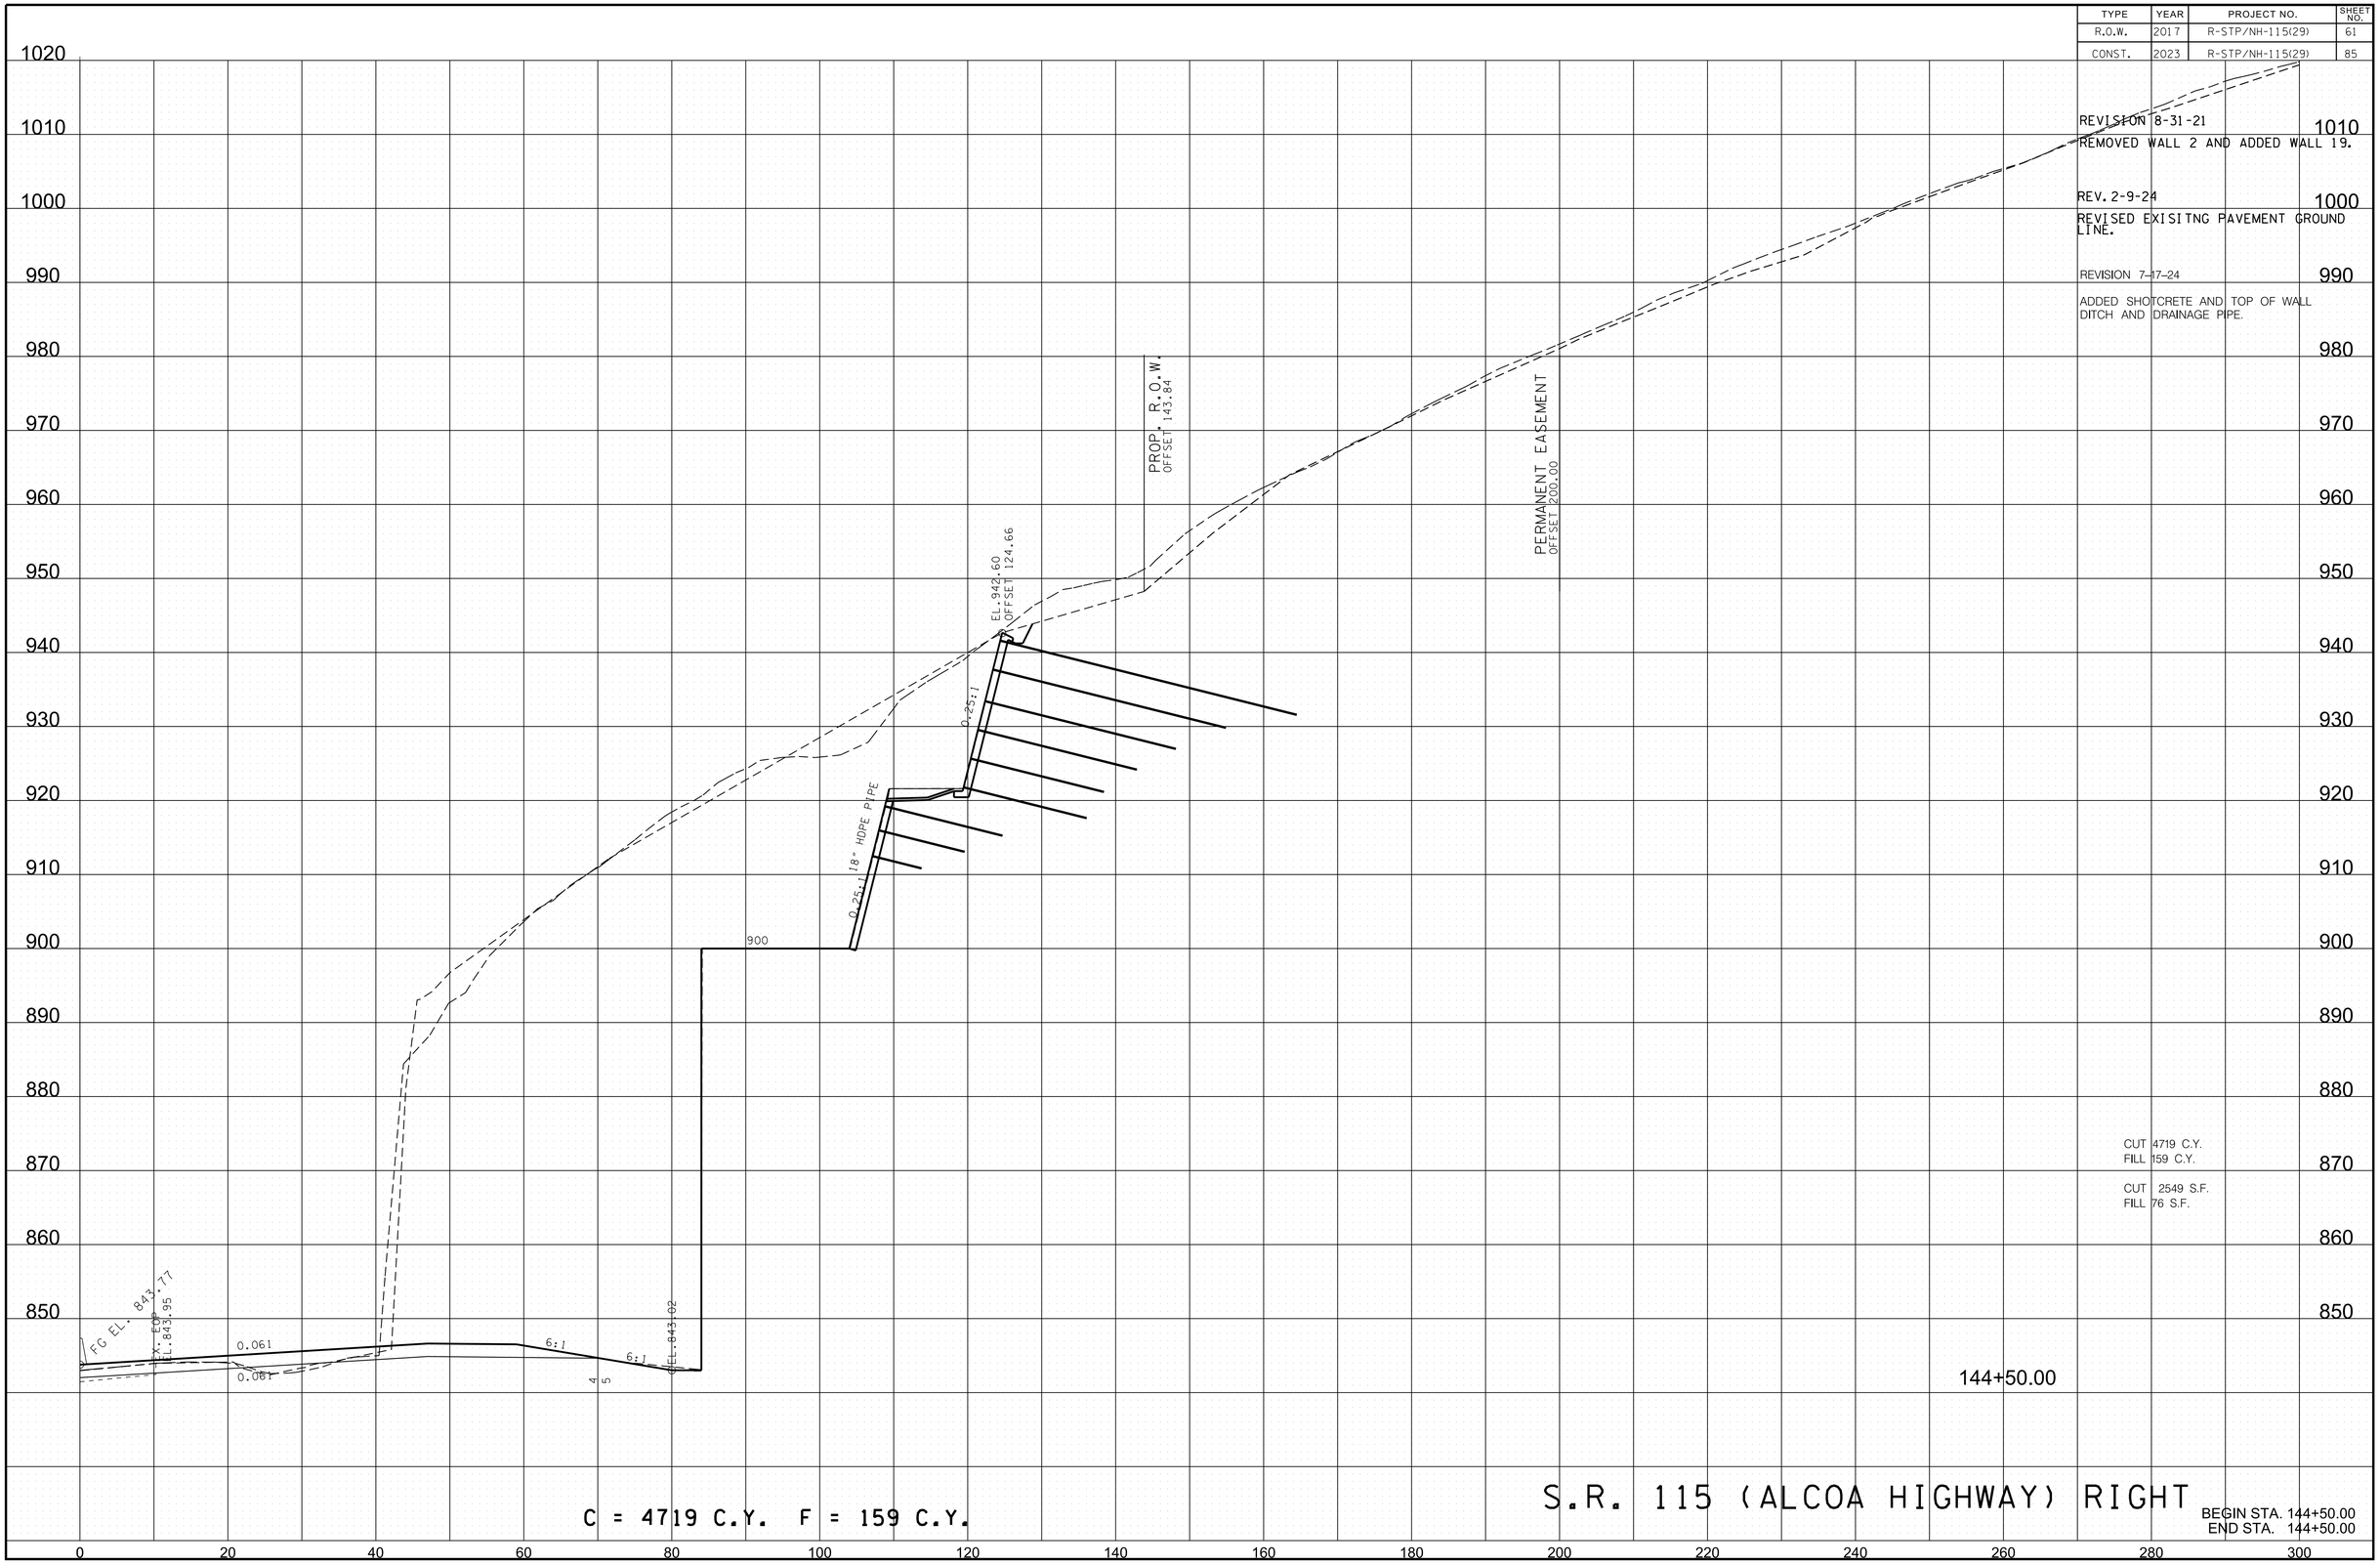

REVISION 8-31-21
REMOVED WALL 2 AND ADDED WALL 19.

REV. 2-9-24
REVISED EXISITNG PAVEMENT GROUND LINE.

REVISION 7-17-24
ADDED SHOTCRETE AND TOP OF WALL DITCH AND DRAINAGE PIPE.

CUT 4719 C.Y.
FILL 159 C.Y.

CUT 2549 S.F.
FILL 76 S.F.

144+50.00

C = 4719 C.Y. F = 159 C.Y.

S.R. 115 (ALCOA HIGHWAY) RIGHT

BEGIN STA. 144+50.00
END STA. 144+50.00

7/15/2024 8:48:52 AM
L:\TDOT\00903\SHEET-XSECTION-SR115RT - 143+00 to 146+50 20 scale.dgn

TYPE	YEAR	PROJECT NO.	SHEET NO.
R.O.W.	2017	R-STP/NH-115(29)	62
CONST.	2023	R-STP/NH-115(29)	86

REVISION 8-31-21
REMOVED WALL 2 AND ADDED WALL 19.

REV. 2-9-24
REVISED EXISITNG PAVEMENT GROUND LINE.

REVISION 7-17-24
ADDED SHOTCRETE AND TOP OF WALL DITCH.

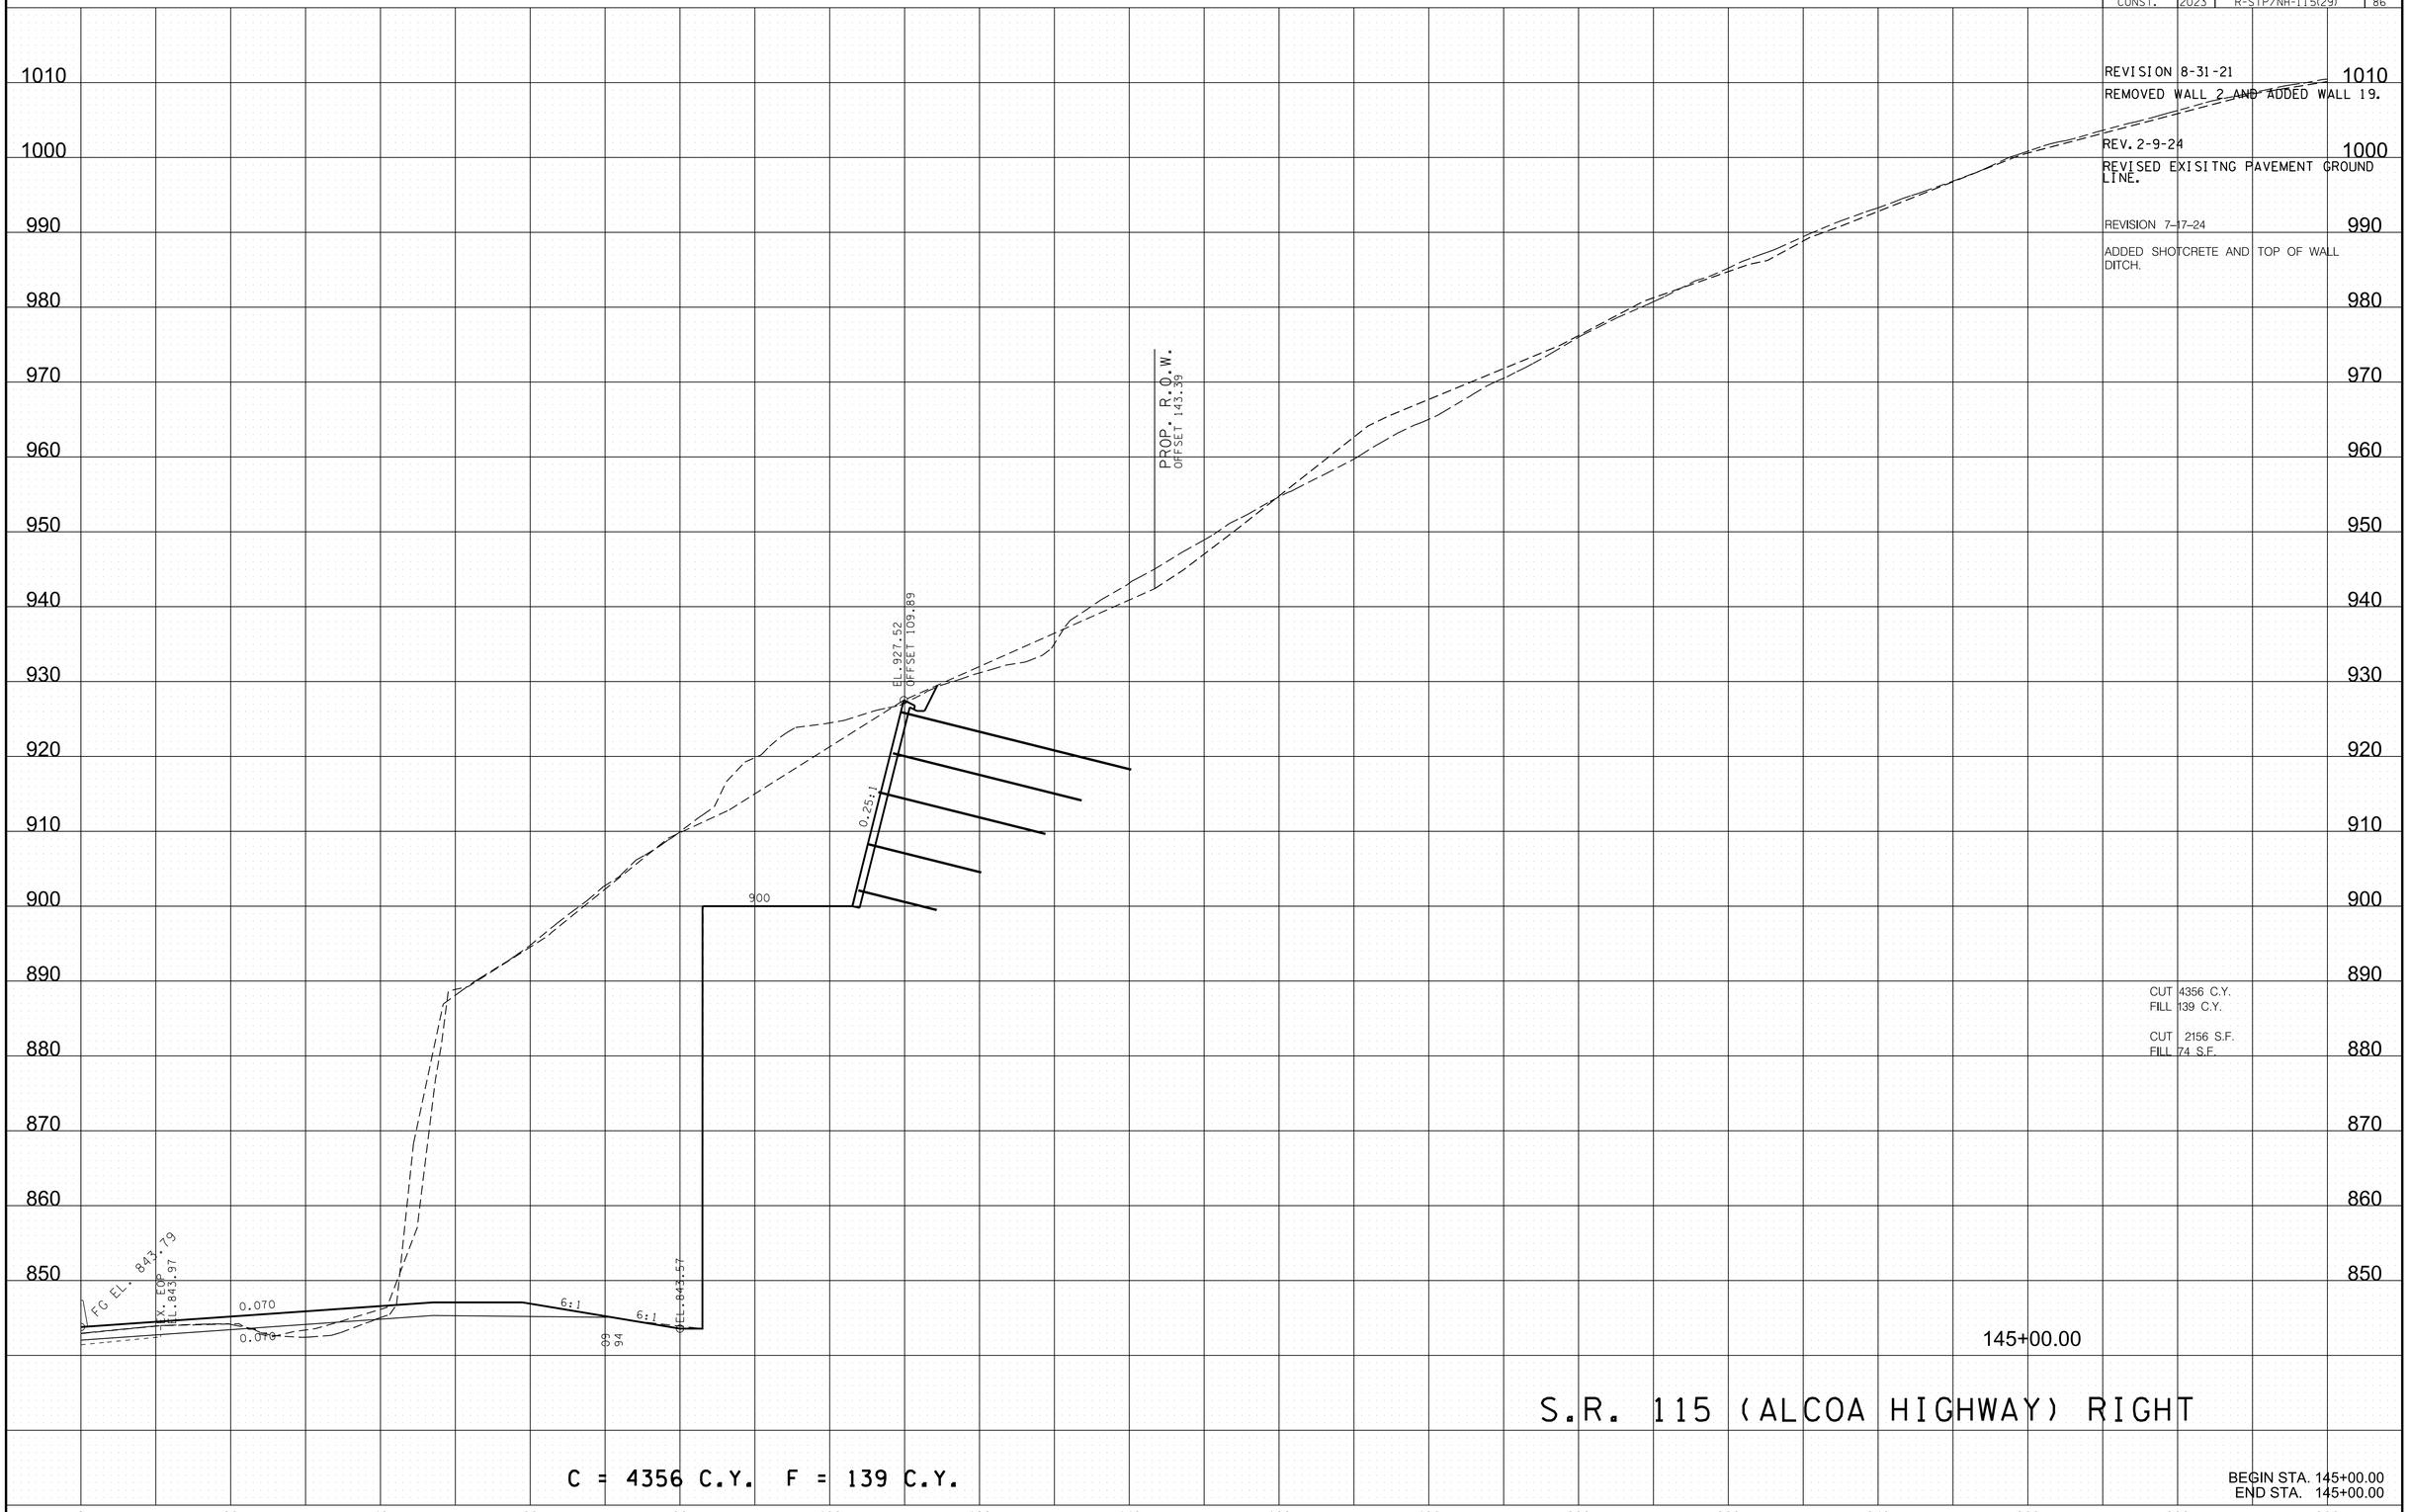

CUT 4356 C.Y.
FILL 139 C.Y.

CUT 2156 S.F.
FILL 74 S.F.

145+00.00

S.R. 115 (ALCOA HIGHWAY) RIGHT

C = 4356 C.Y. F = 139 C.Y.

BEGIN STA. 145+00.00
END STA. 145+00.00

7/15/2024 8:48:53 AM
L:\TDOT\00903\SHEET-XSECTION-SR115RT - 143+00 to 146+50 20 scale.dgn

TYPE	YEAR	PROJECT NO.	SHEET NO.
R.O.W.	2017	R-STP/NH-115(29)	63
CONST.	2023	R-STP/NH-115(29)	87

REVISION 8-31-21
REMOVED WALL 2 AND ADDED WALL 19.

REV. 2-9-24
REVISED EXISITNG PAVEMENT GROUND LINE.

REVISION 7-17-24
ADDED SHOTCRETE AND TOP OF WALL DITCH.

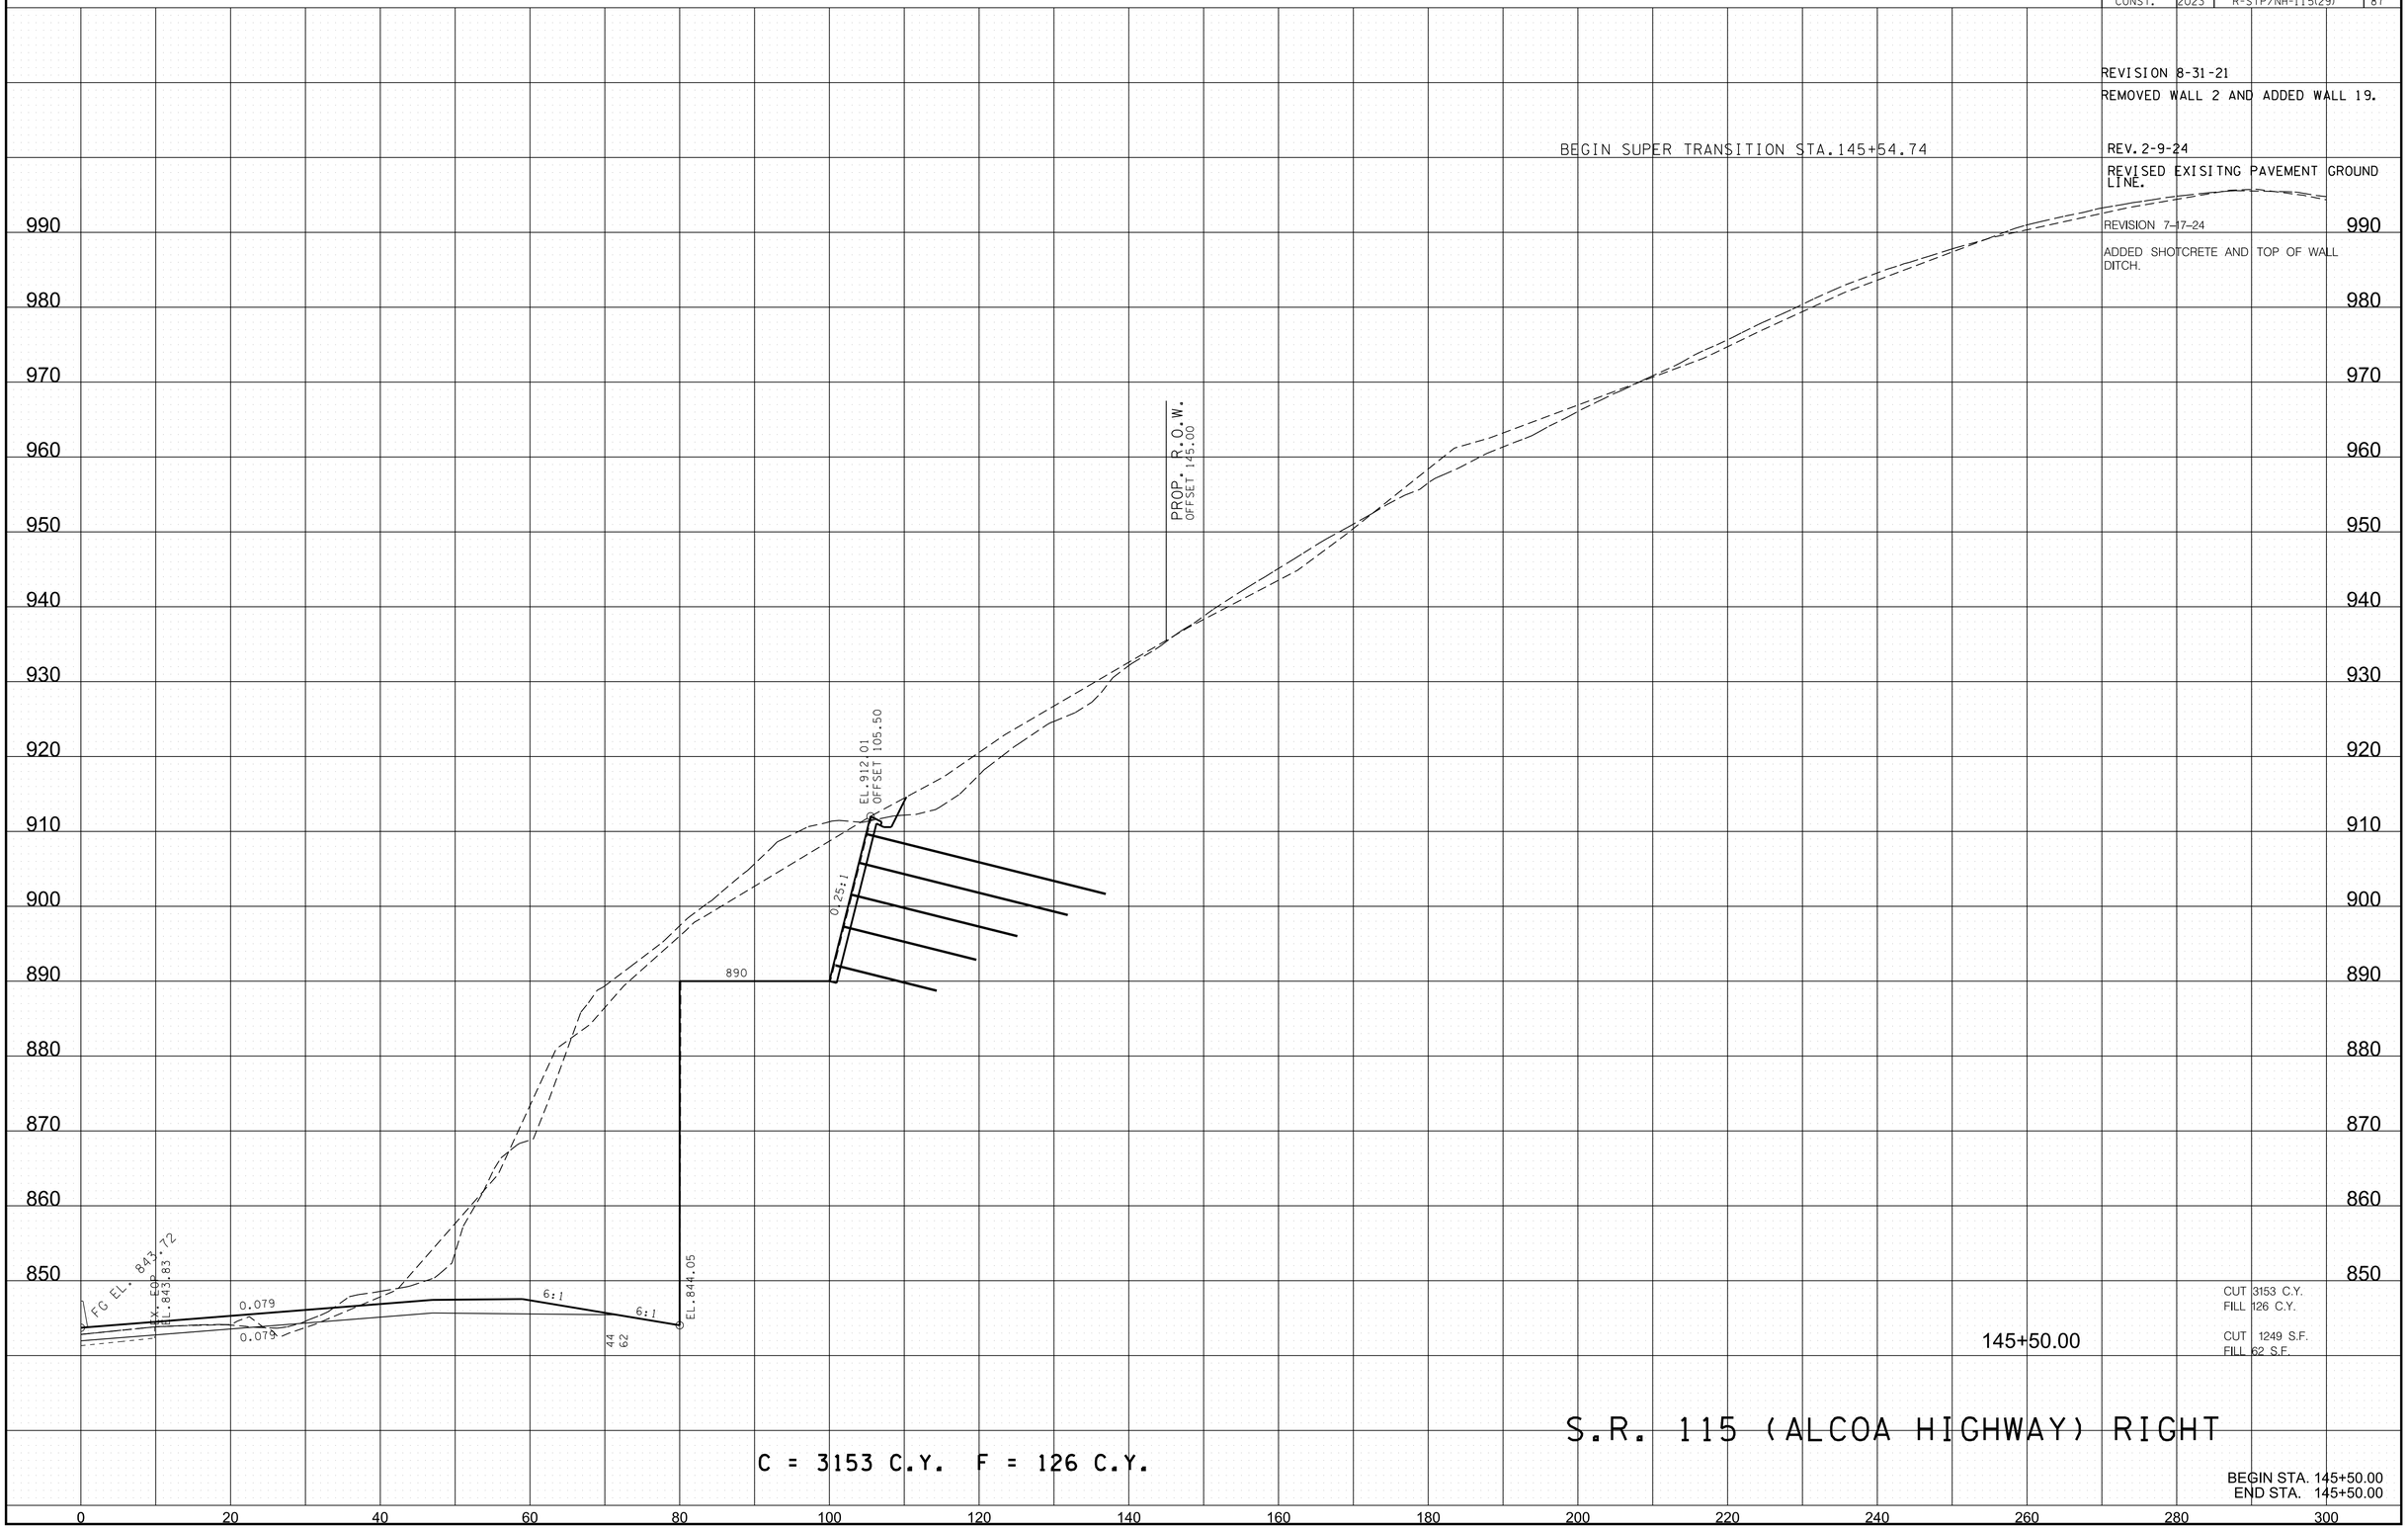

7/15/2024 8:48:53 AM
L:\TDOT\00903\SHEET-XSECTION-SR115RT - 143+00 to 146+50 20 scale.dgn

TYPE	YEAR	PROJECT NO.	SHEET NO.
R.O.W.	2017	R-STP/NH-115(29)	64
CONST.	2023	R-STP/NH-115(29)	88

REVISION 8-31-21
REMOVED WALL 2 AND ADDED WALL 19.

REV. 2-9-24
REVISED EXISITNG PAVEMENT GROUND LINE.

REVISION 7-17-24
ADDED SHOTCRETE AND TOP OF WALL DITCH.

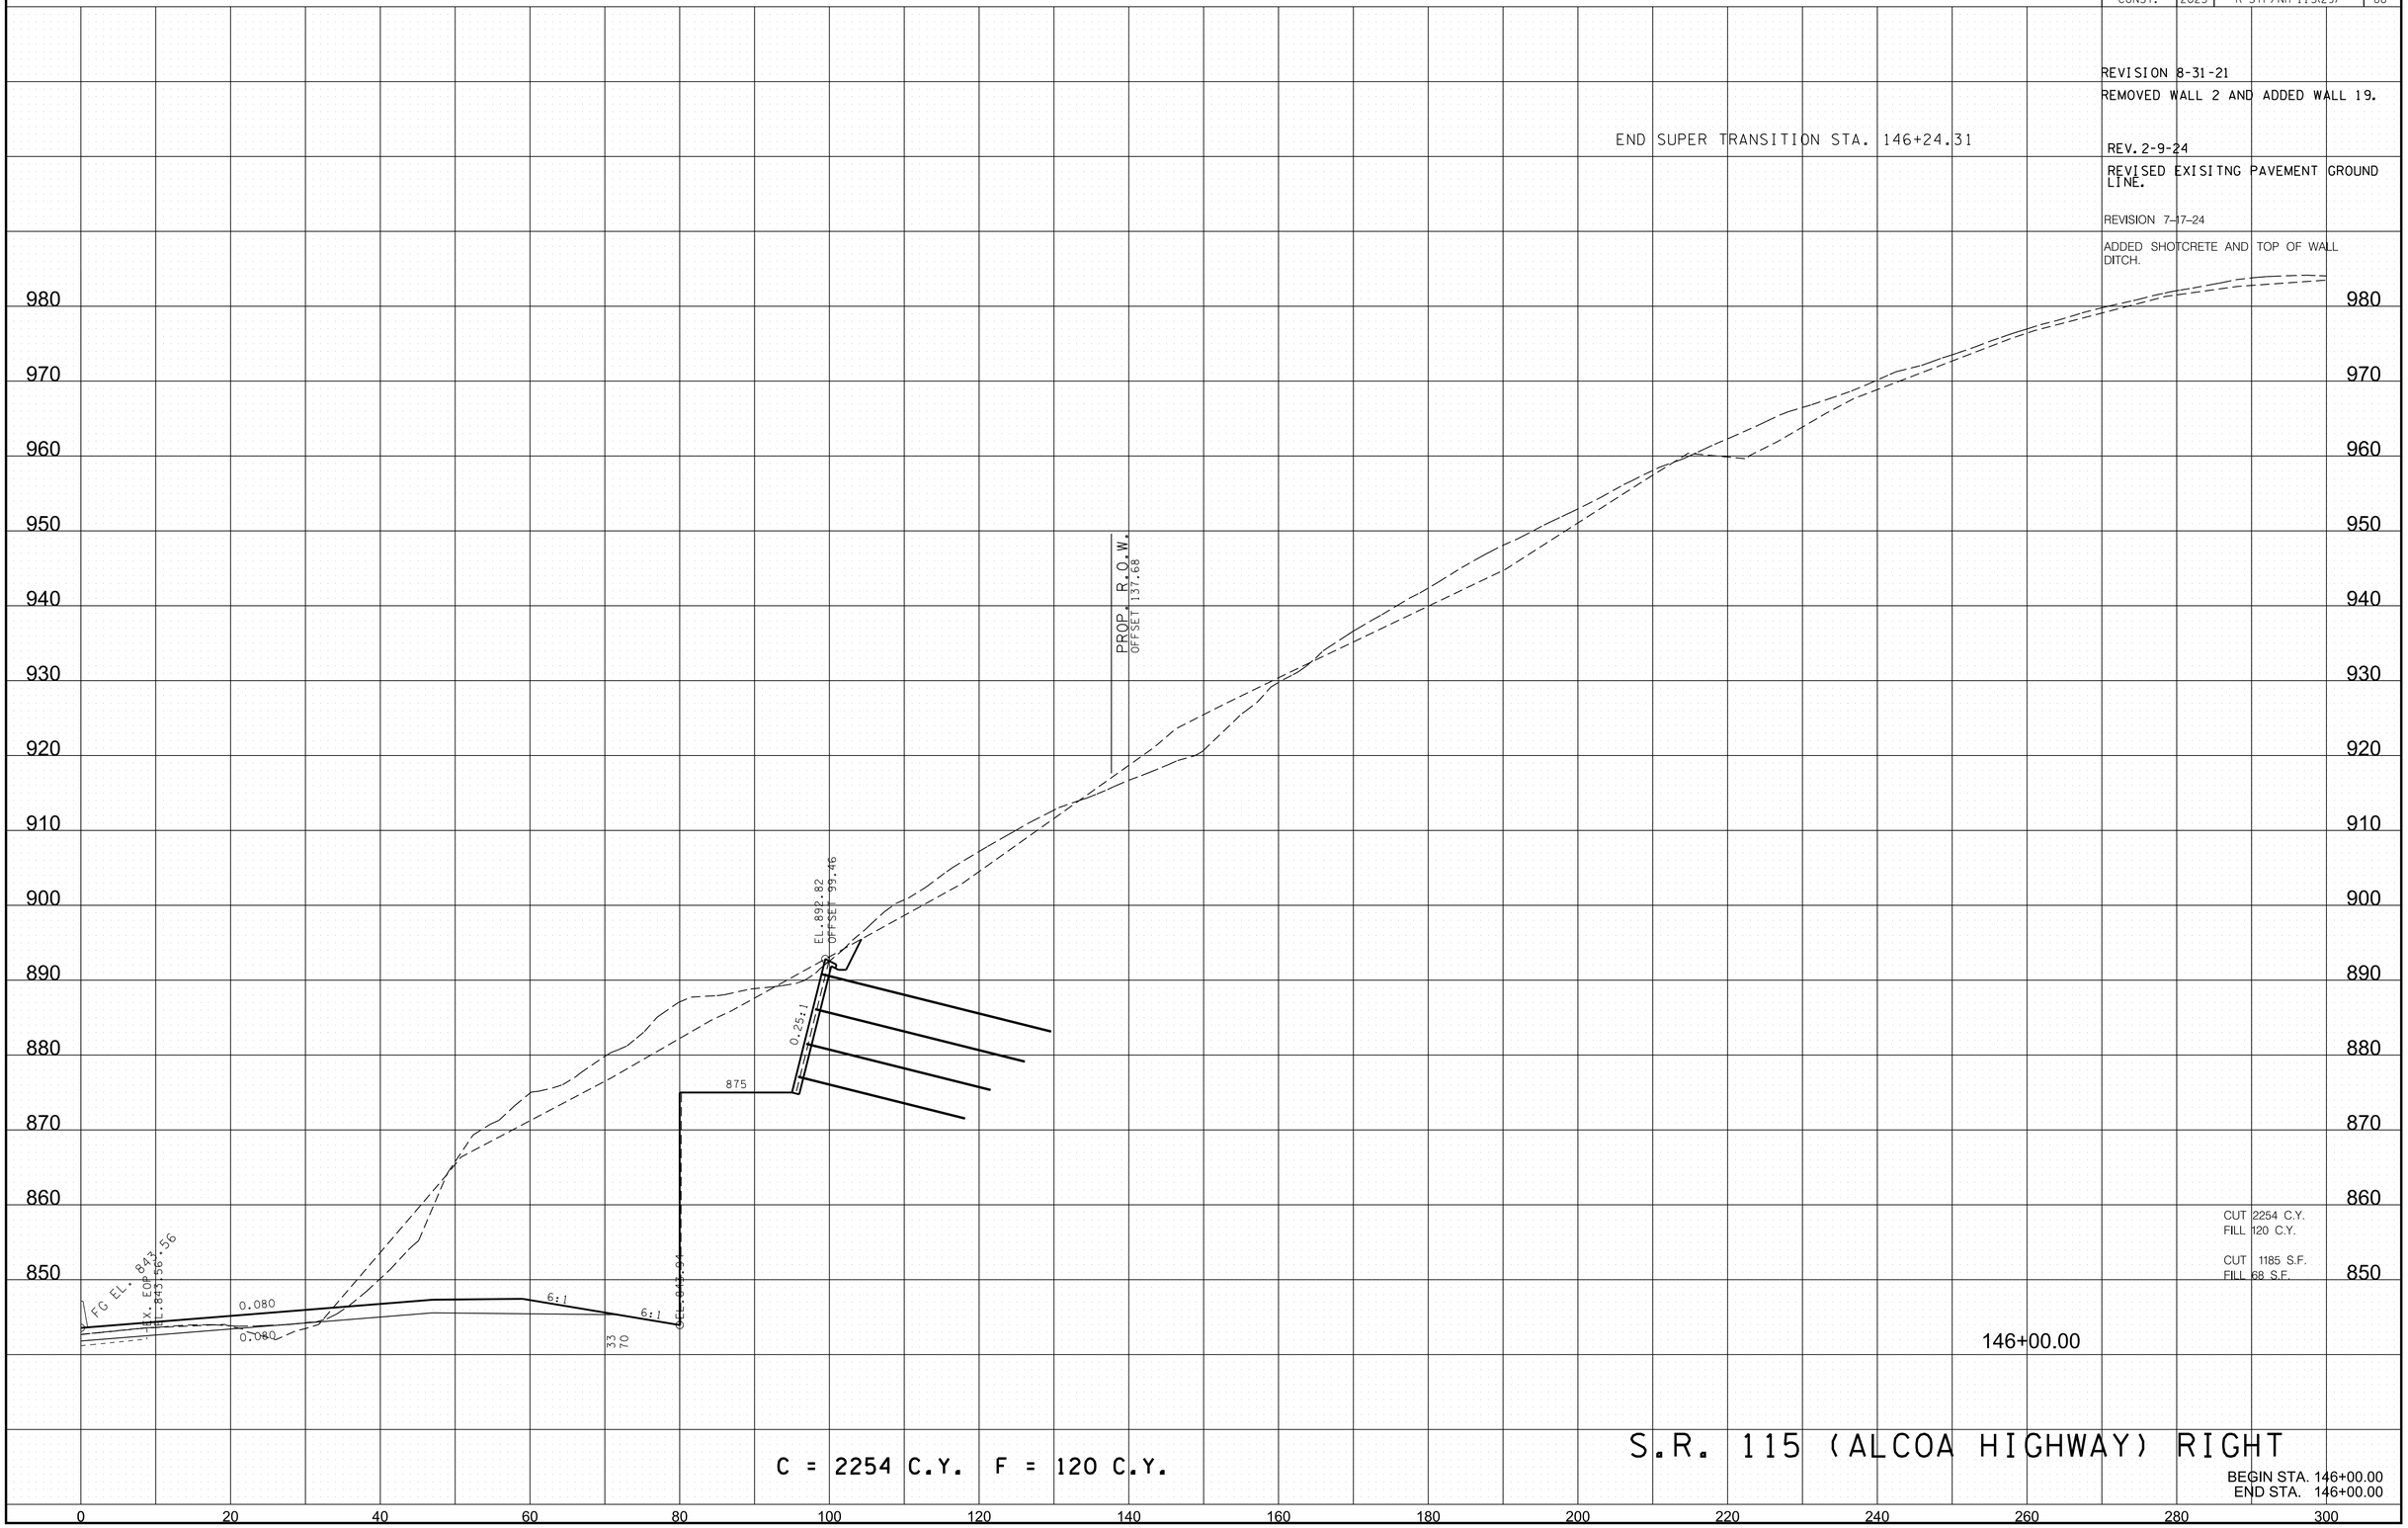

7/15/2024 8:48:54 AM
L:\TDOT\00903\SHEET-XSECTION-SR115RT - 143+00 to 146+50 20 scale.dgn

TYPE	YEAR	PROJECT NO.	SHEET NO.
R.O.W.	2017	R-STP/NH-115(29)	65
CONST.	2023	R-STP/NH-115(29)	89

REVISION 8-31-21
REMOVED WALL 2 AND ADDED WALL 19.

REV. 2-9-24
REVISED EXISITNG PAVEMENT GROUND LINE.

REVISION 7-17-24
ADDED SHOTCRETE AND TOP OF WALL DITCH.

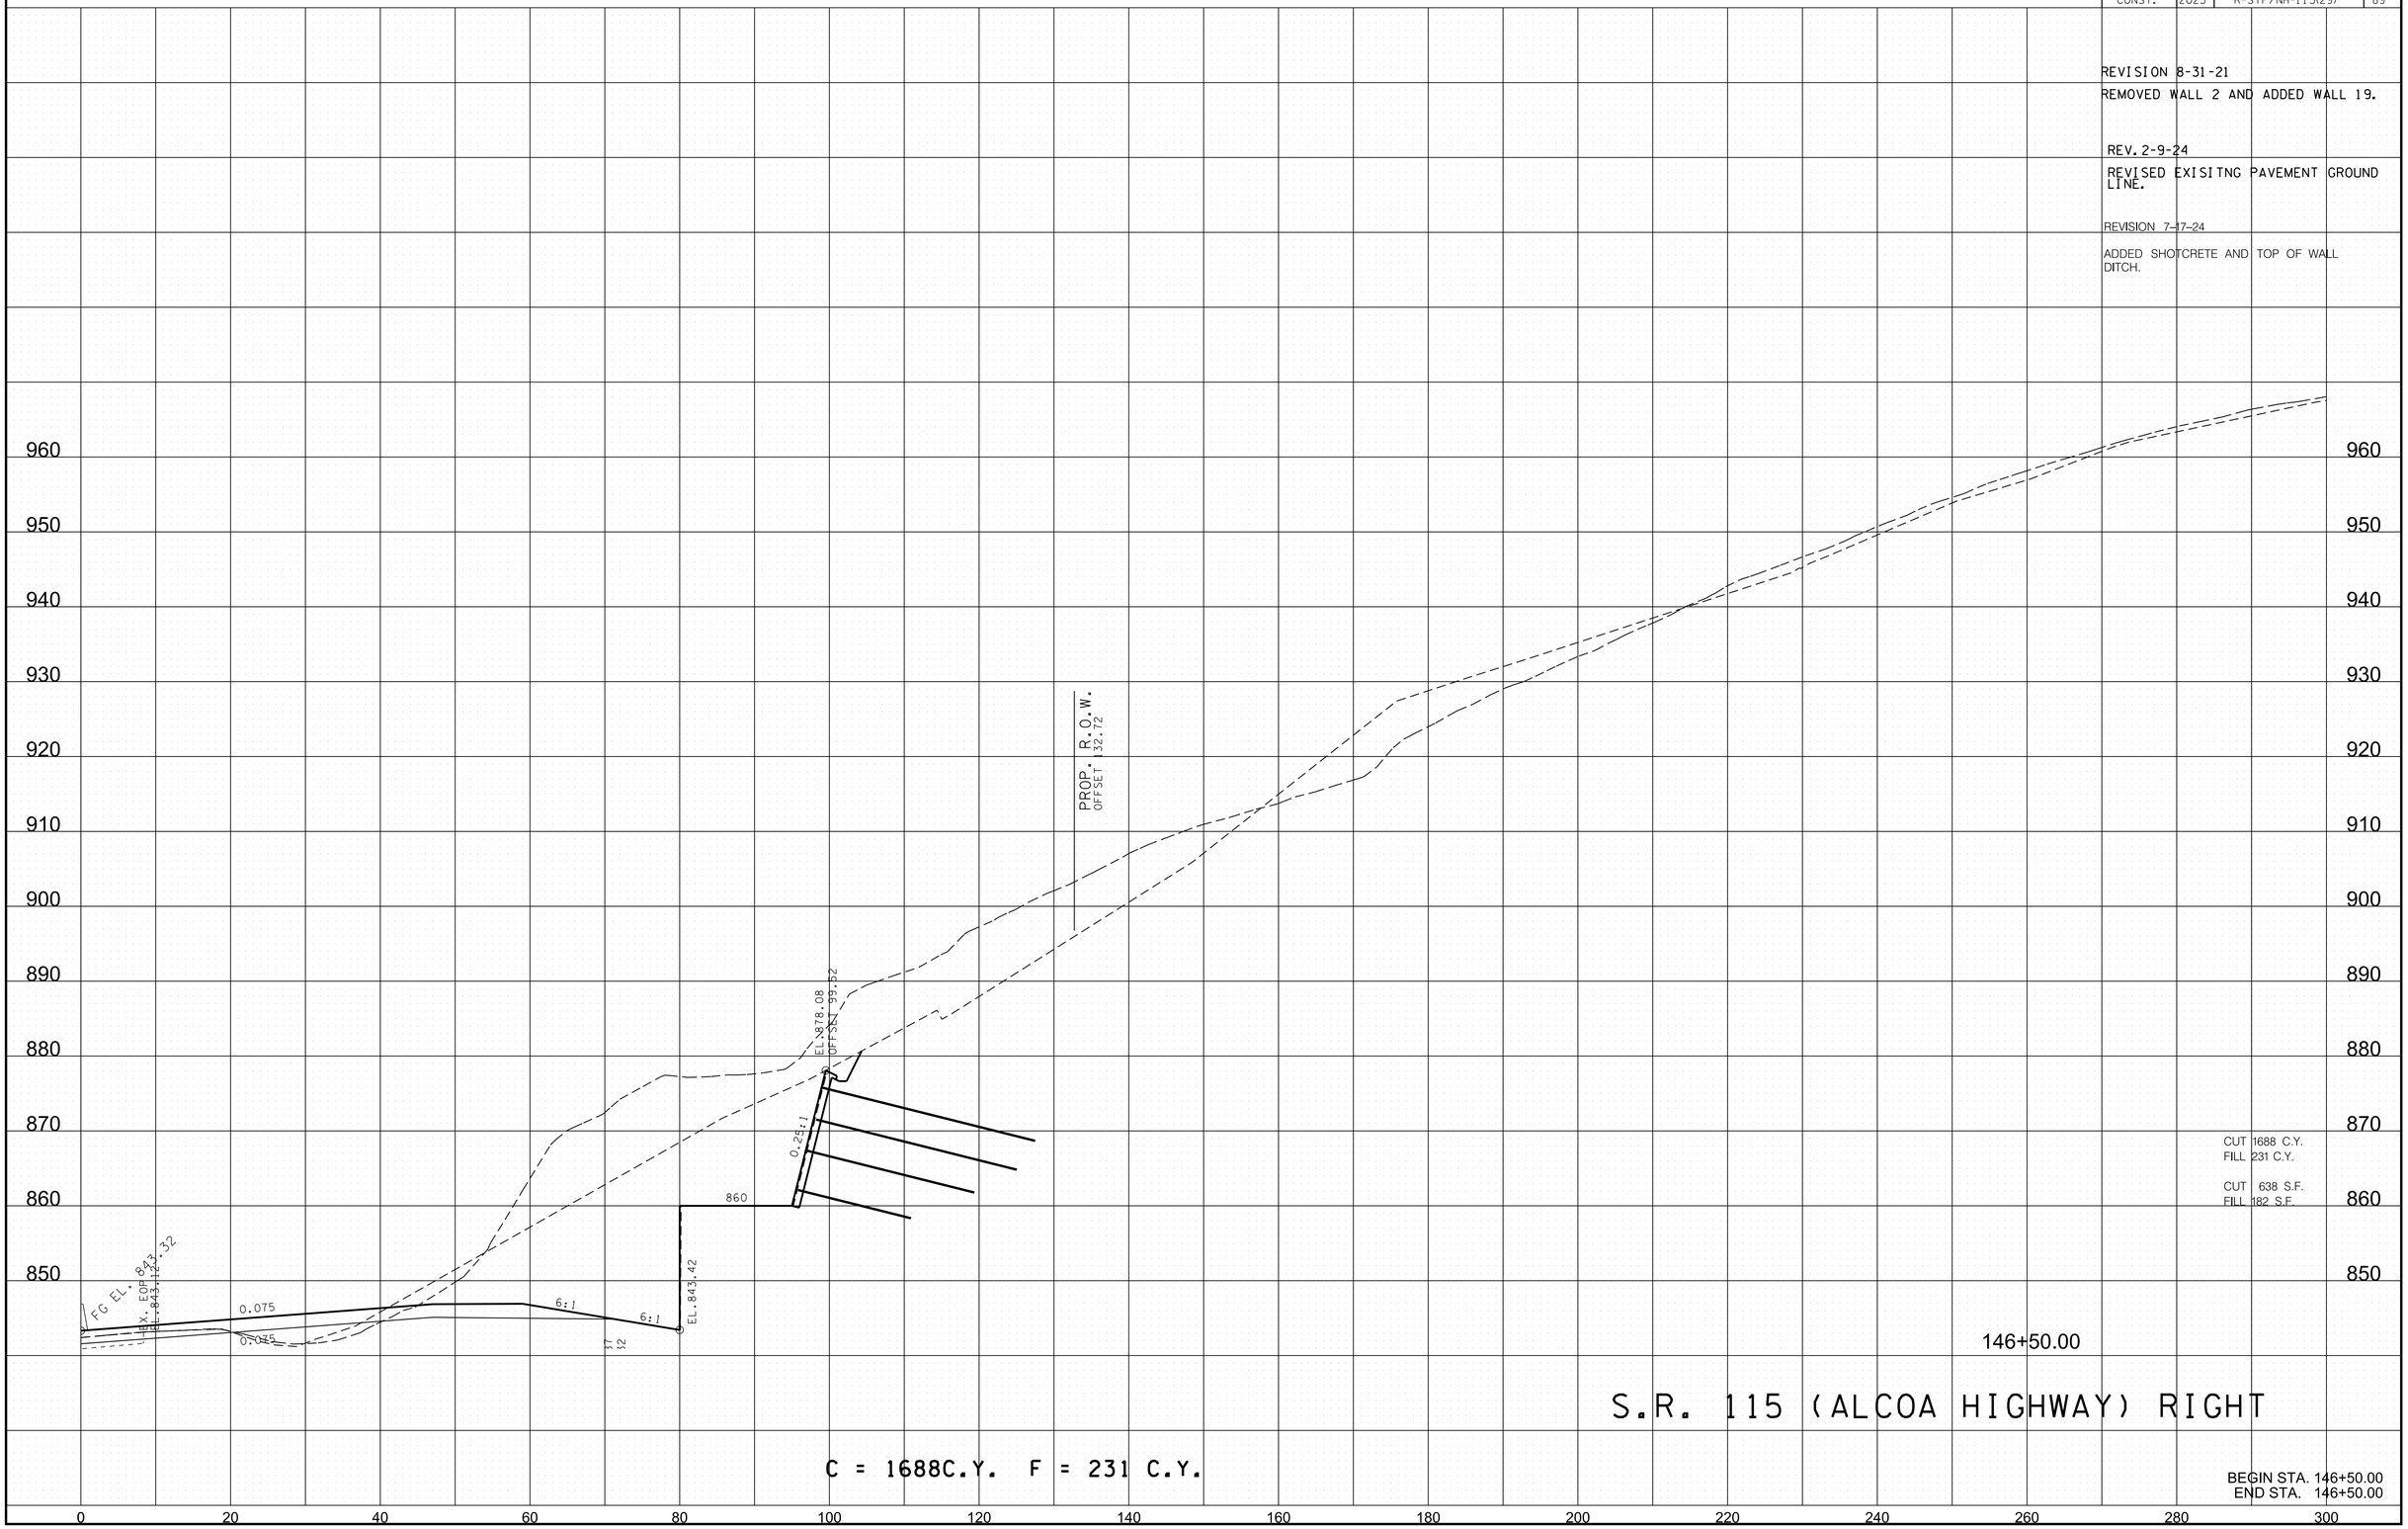

CUT 1688 C.Y.
FILL 231 C.Y.

CUT 638 S.F.
FILL 182 S.F.

146+50.00

S.R. 115 (ALCOA HIGHWAY) RIGHT

C = 1688C.Y. F = 231 C.Y.

BEGIN STA. 146+50.00
END STA. 146+50.00

7/15/2024 8:48:54 AM
L:\TDOT\00903\SHEET-XSECTION-SR115RT - 143+00 to 146+50 20 scale.dgn

TYPE	YEAR	PROJECT NO.	SHEET NO.
R.O.W.	2017	R-STP/NH-115(29)	66
CONST.	2023	R-STP/NH-115(29)	90

REVISED 2-9-24

REVISED EXISITNG PAVEMENT GROUND LINE.

REVISION 7-17-24

ADDED SHOTCRETE AND TOP OF WALL DITCH.

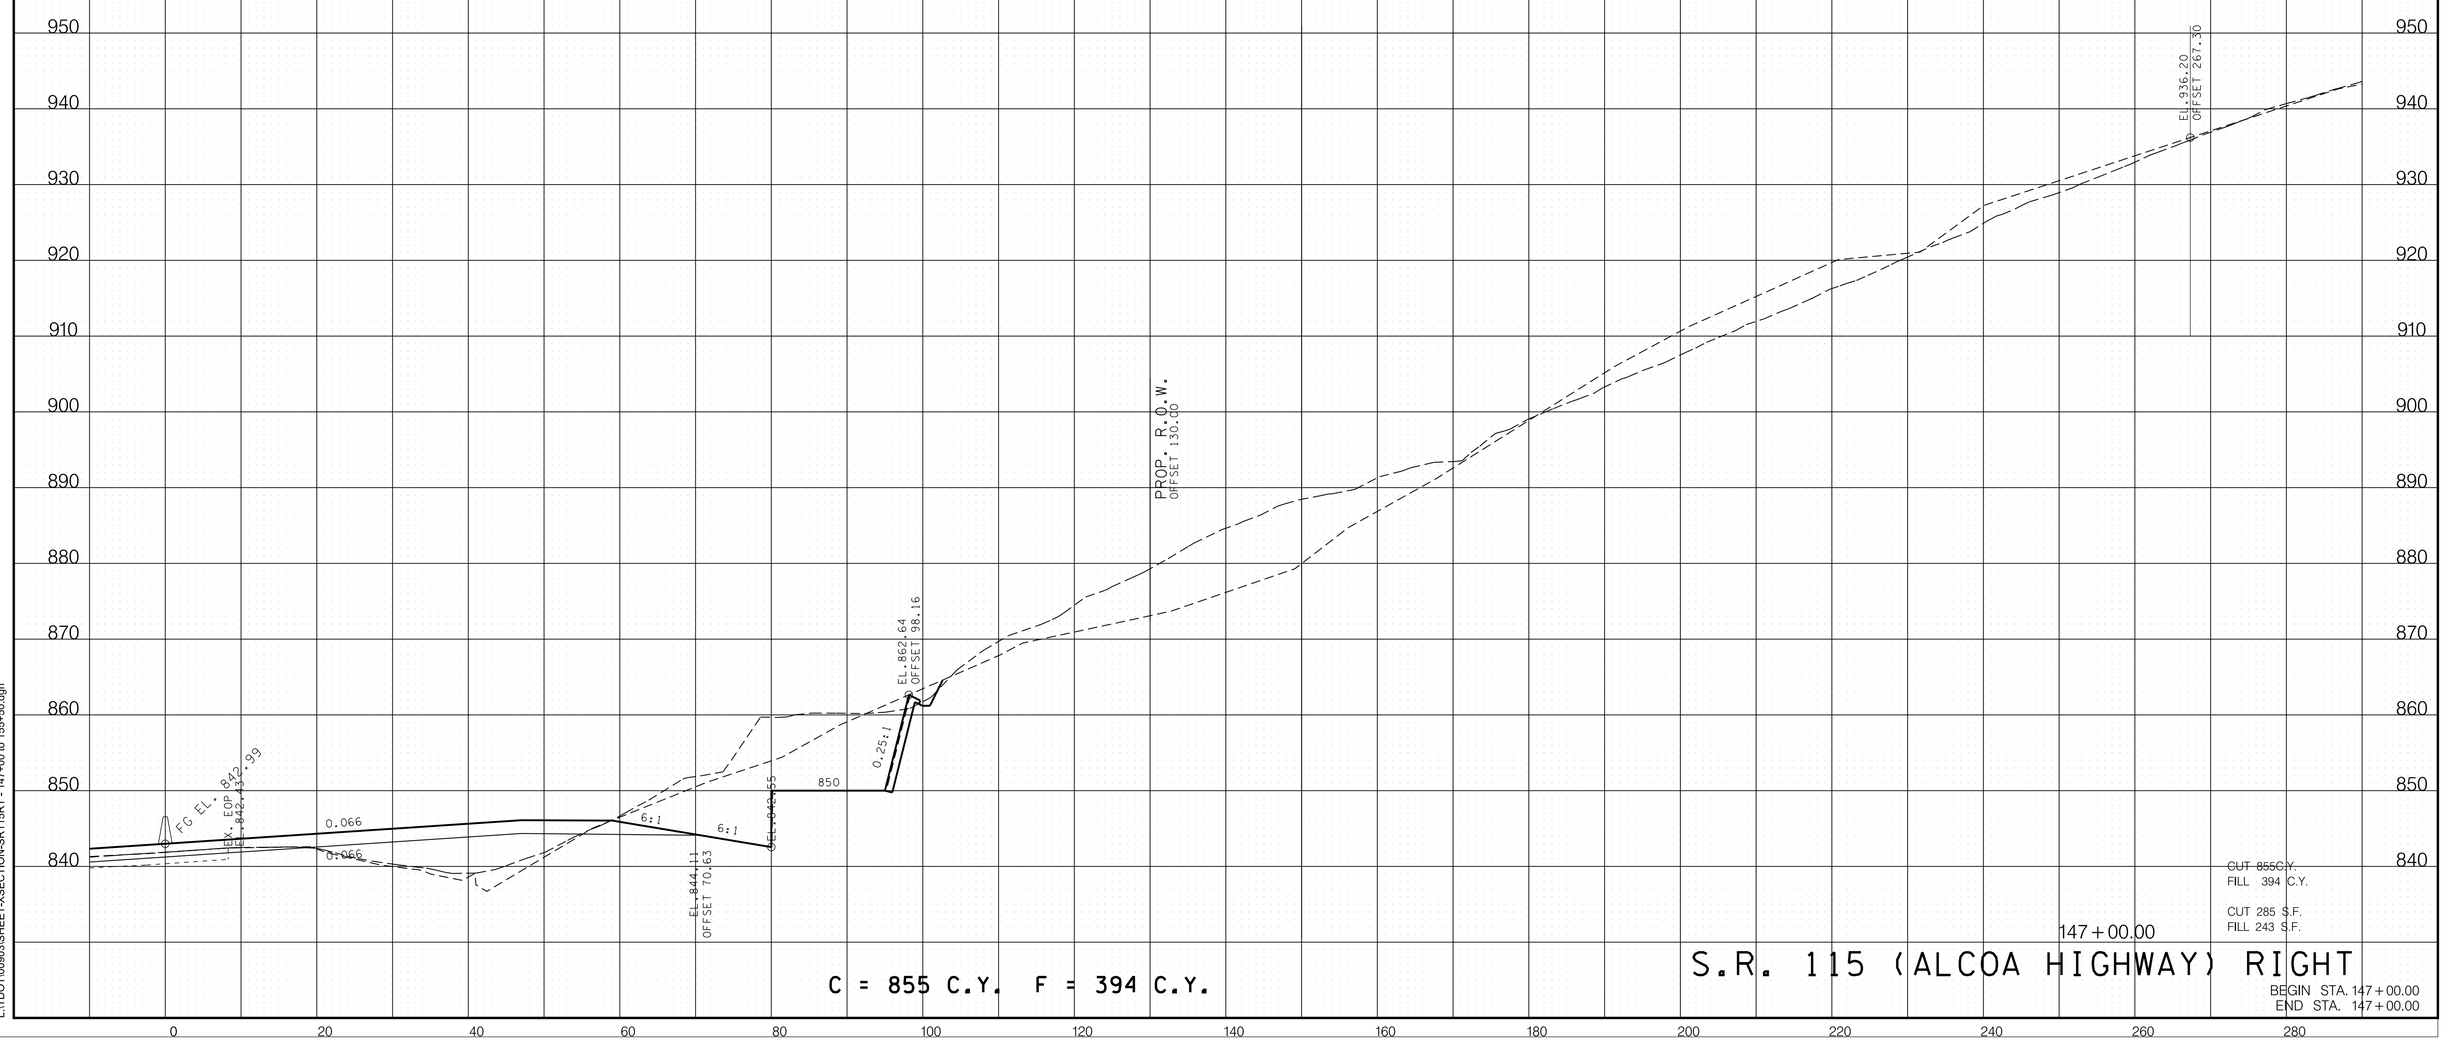

CUT 855C.Y.
FILL 394 C.Y.

CUT 285 S.F.
FILL 243 S.F.

147+00.00

C = 855 C.Y. F = 394 C.Y.

S.R. 115 (ALCOA HIGHWAY) RIGHT

BEGIN STA. 147+00.00
END STA. 147+00.00

7/15/2024 7:40:42 AM
L:\TDOT\09903\SHEET-XSECTION-SR115RT - 147+00 to 155+50.dgn

TYPE	YEAR	PROJECT NO.	SHEET NO.
R.O.W.	2017	R-STP/NH-115(29)	67
CONST.	2023	R-STP/NH-115(29)	91

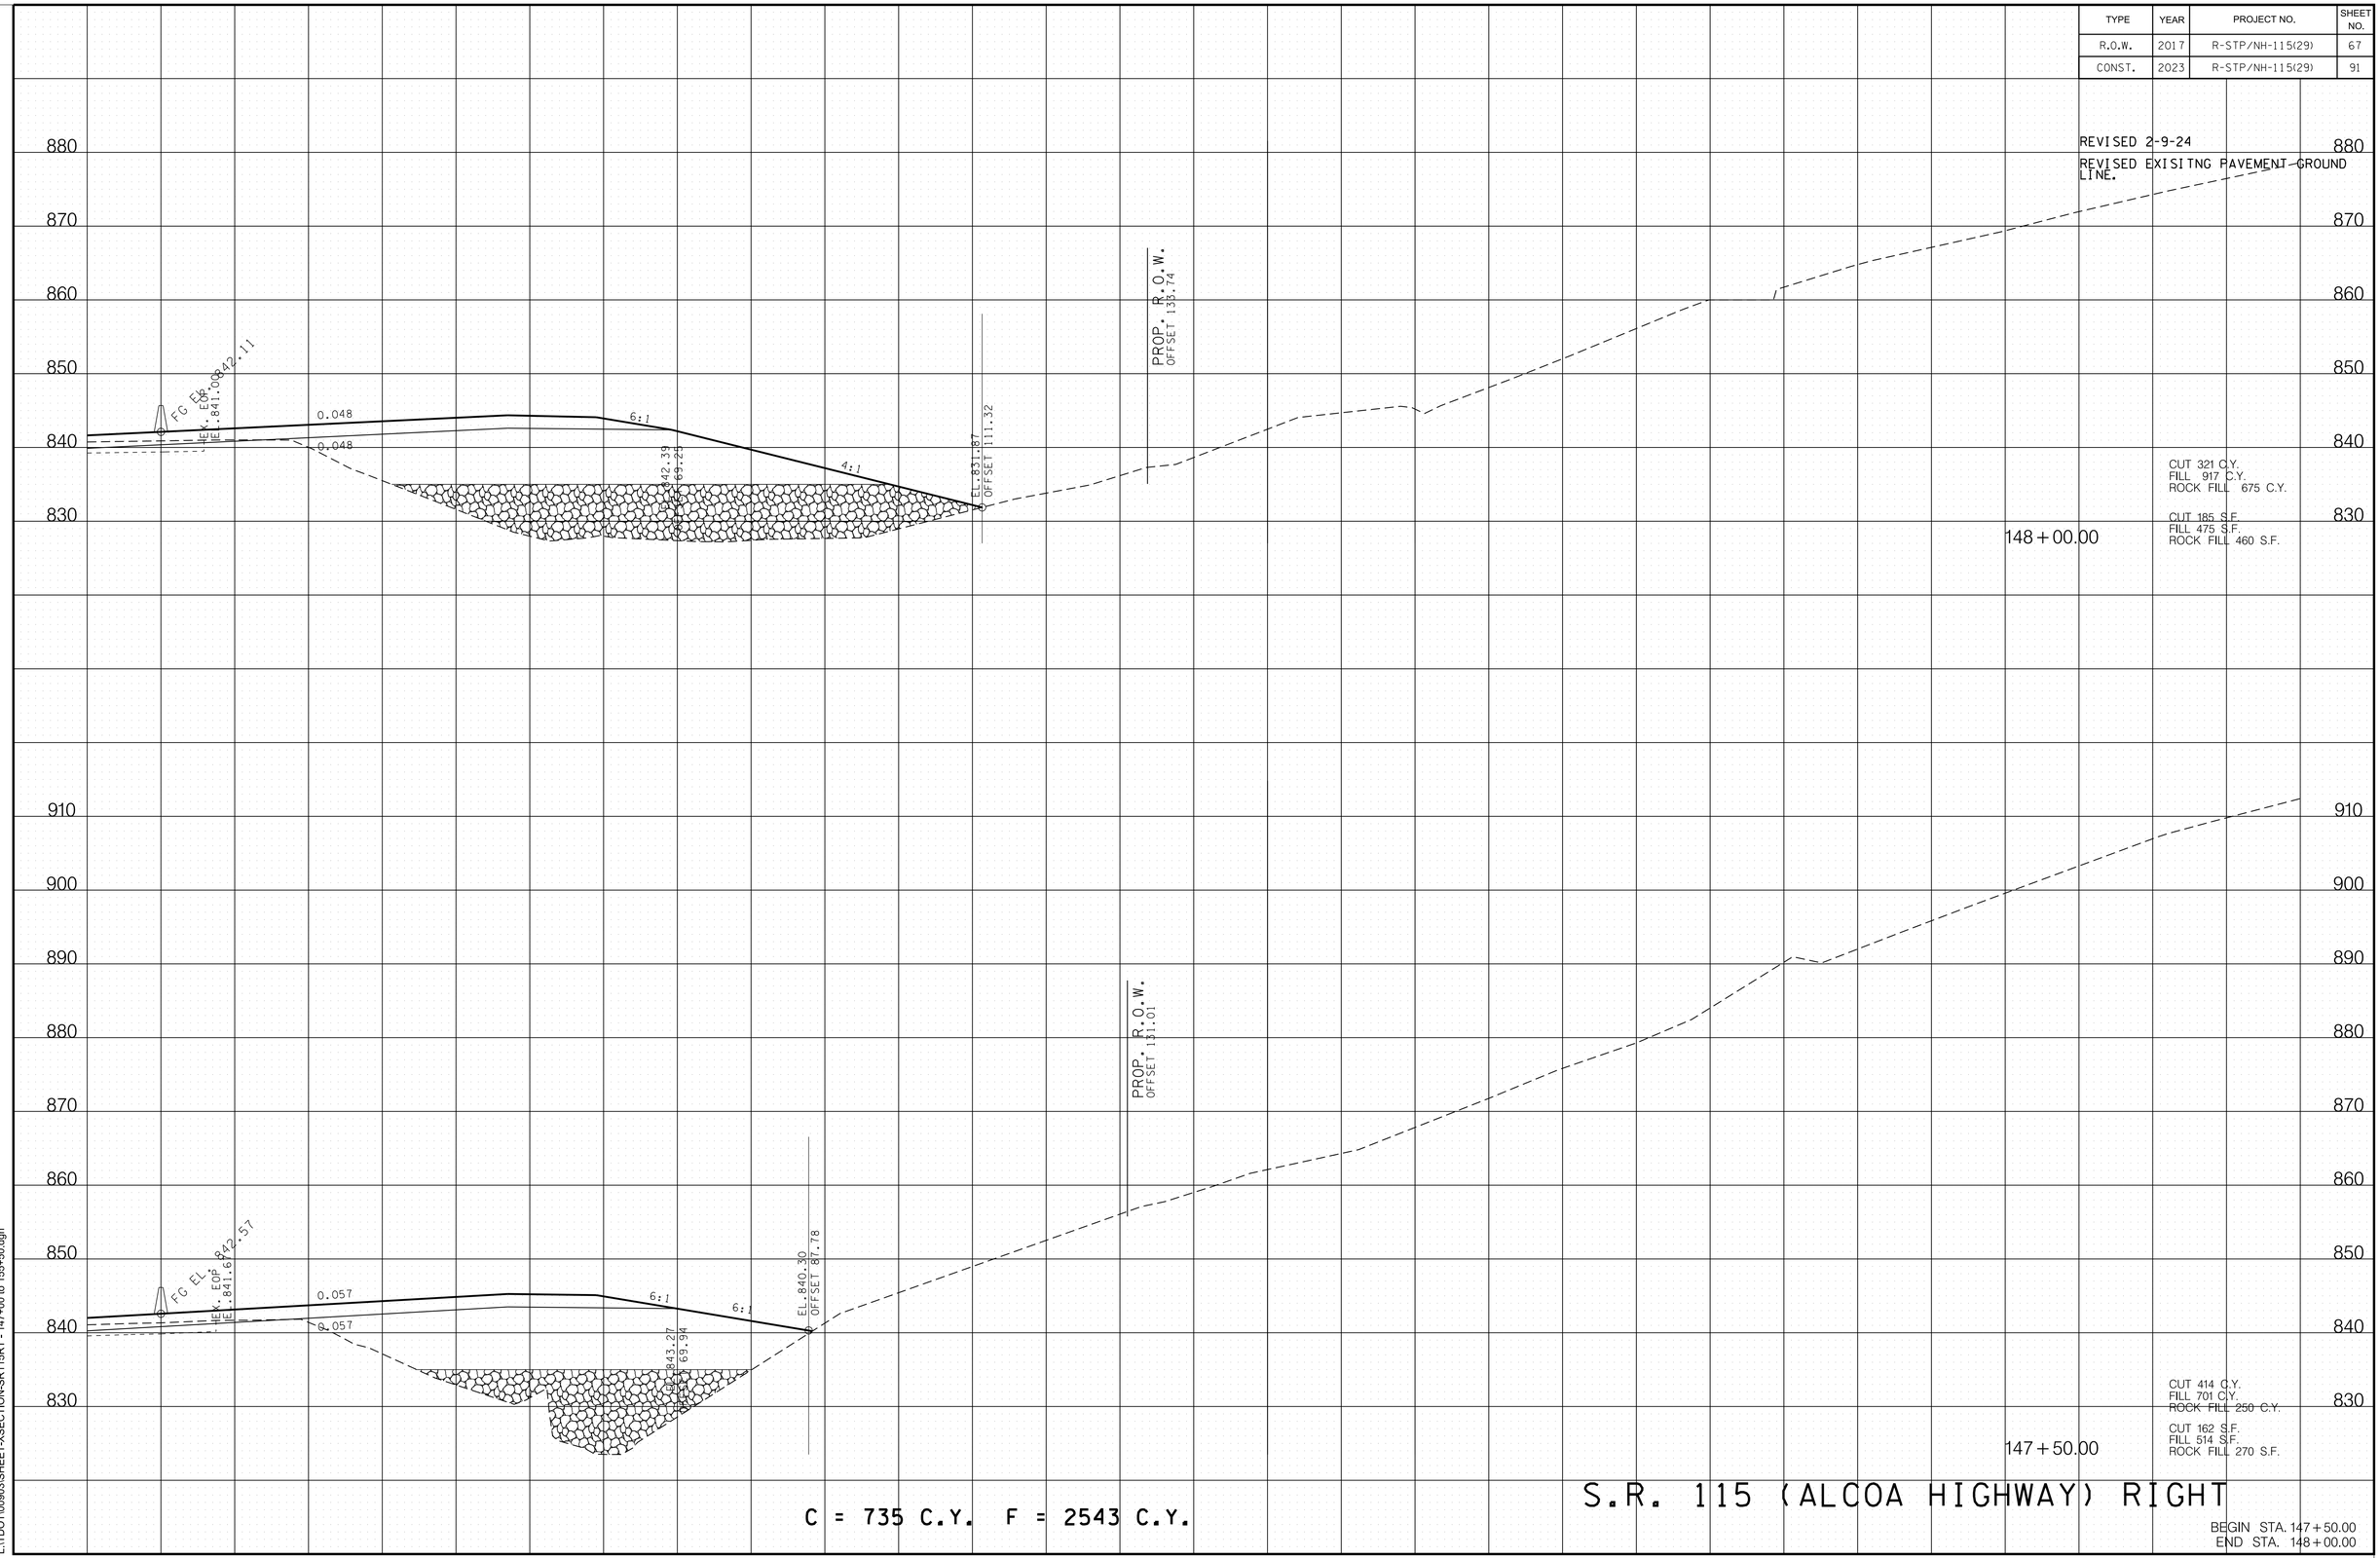

2/8/2024 4:39:23 PM
L:\TDOT\00903\SHEET-XSECTION-SR115RT - 147+00 to 155+50.dgn

TYPE	YEAR	PROJECT NO.	SHEET NO.
R.O.W.	2017	R-STP/NH-115(29)	68
CONST.	2023	R-STP/NH-115(29)	92

REVISED 2-9-24
REVISED EXISITNG PAVEMENT GROUND LINE.

REVISED 7-17-24
REVISED SHOULDER GRADES.

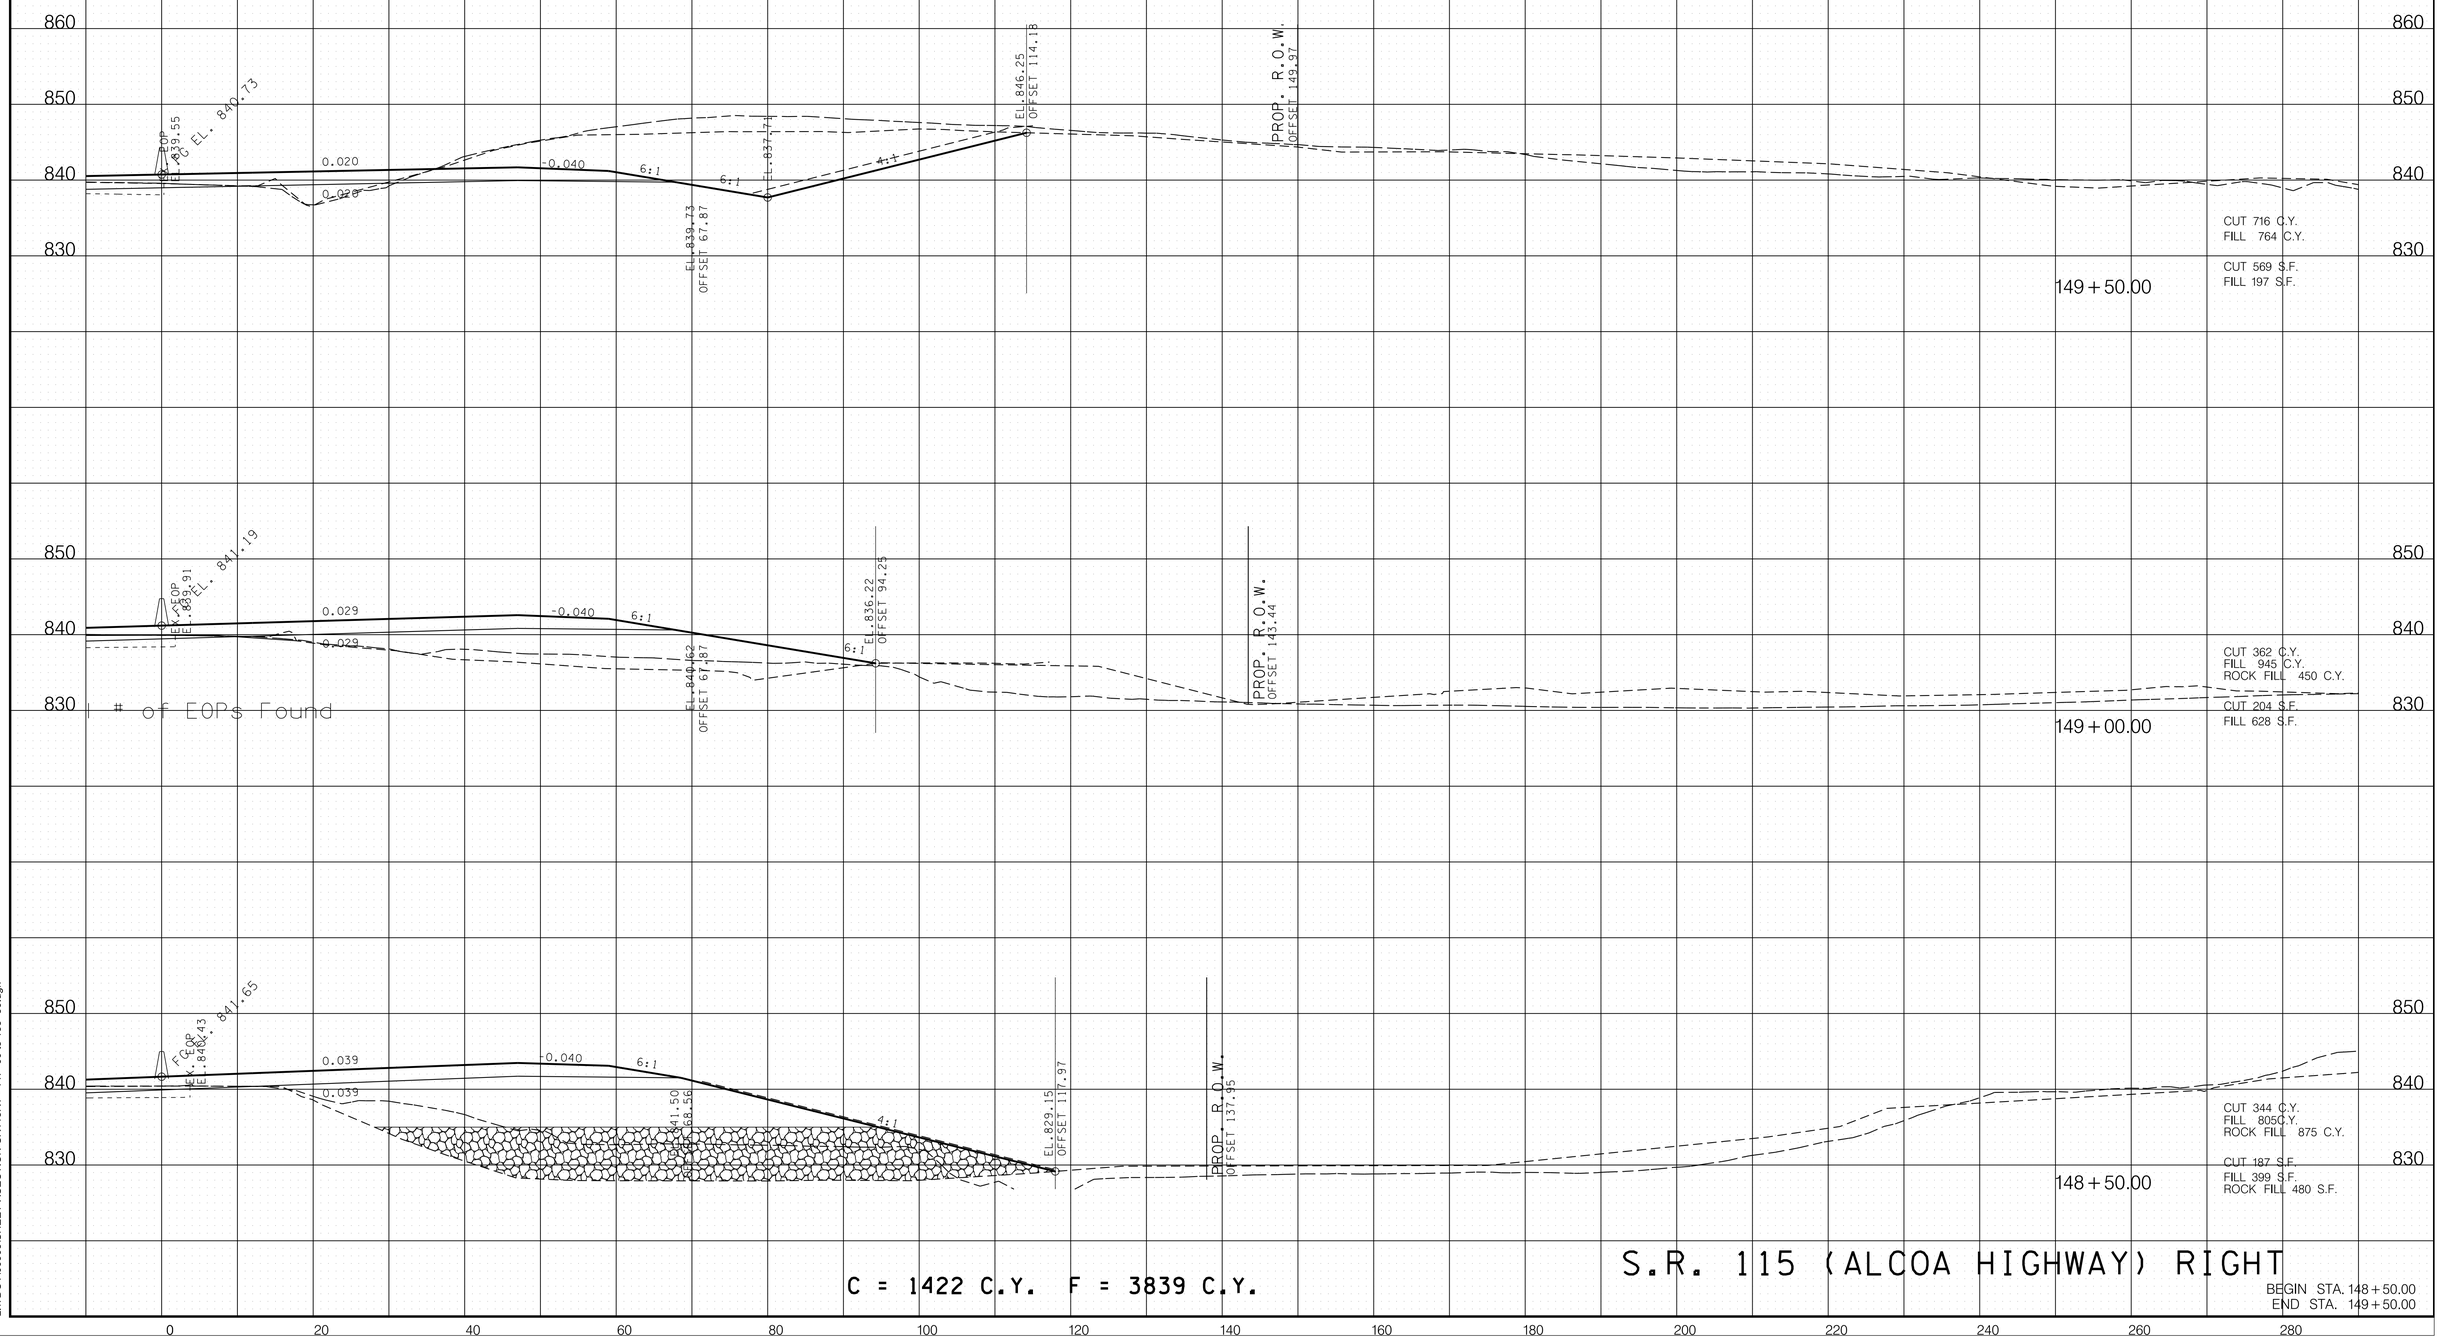

C = 1422 C.Y. F = 3839 C.Y.

S.R. 115 (ALCOA HIGHWAY) RIGHT

BEGIN STA. 148+50.00
END STA. 149+50.00

7/18/2024 10:46:36 AM
L:\TDOT\00903\SHEET-XSECTION-SR115RT - 147+00 to 155+50.dgn

TYPE	YEAR	PROJECT NO.	SHEET NO.
R.O.W.	2017	R-STP/NH-115(29)	69
CONST.	2023	R-STP/NH-115(29)	93

REVISED 2-9-24
REVISED EXISITNG PAVEMENT GROUND LINE.

REVISED 7-17-24
REVISED SHOULDER GRADES.

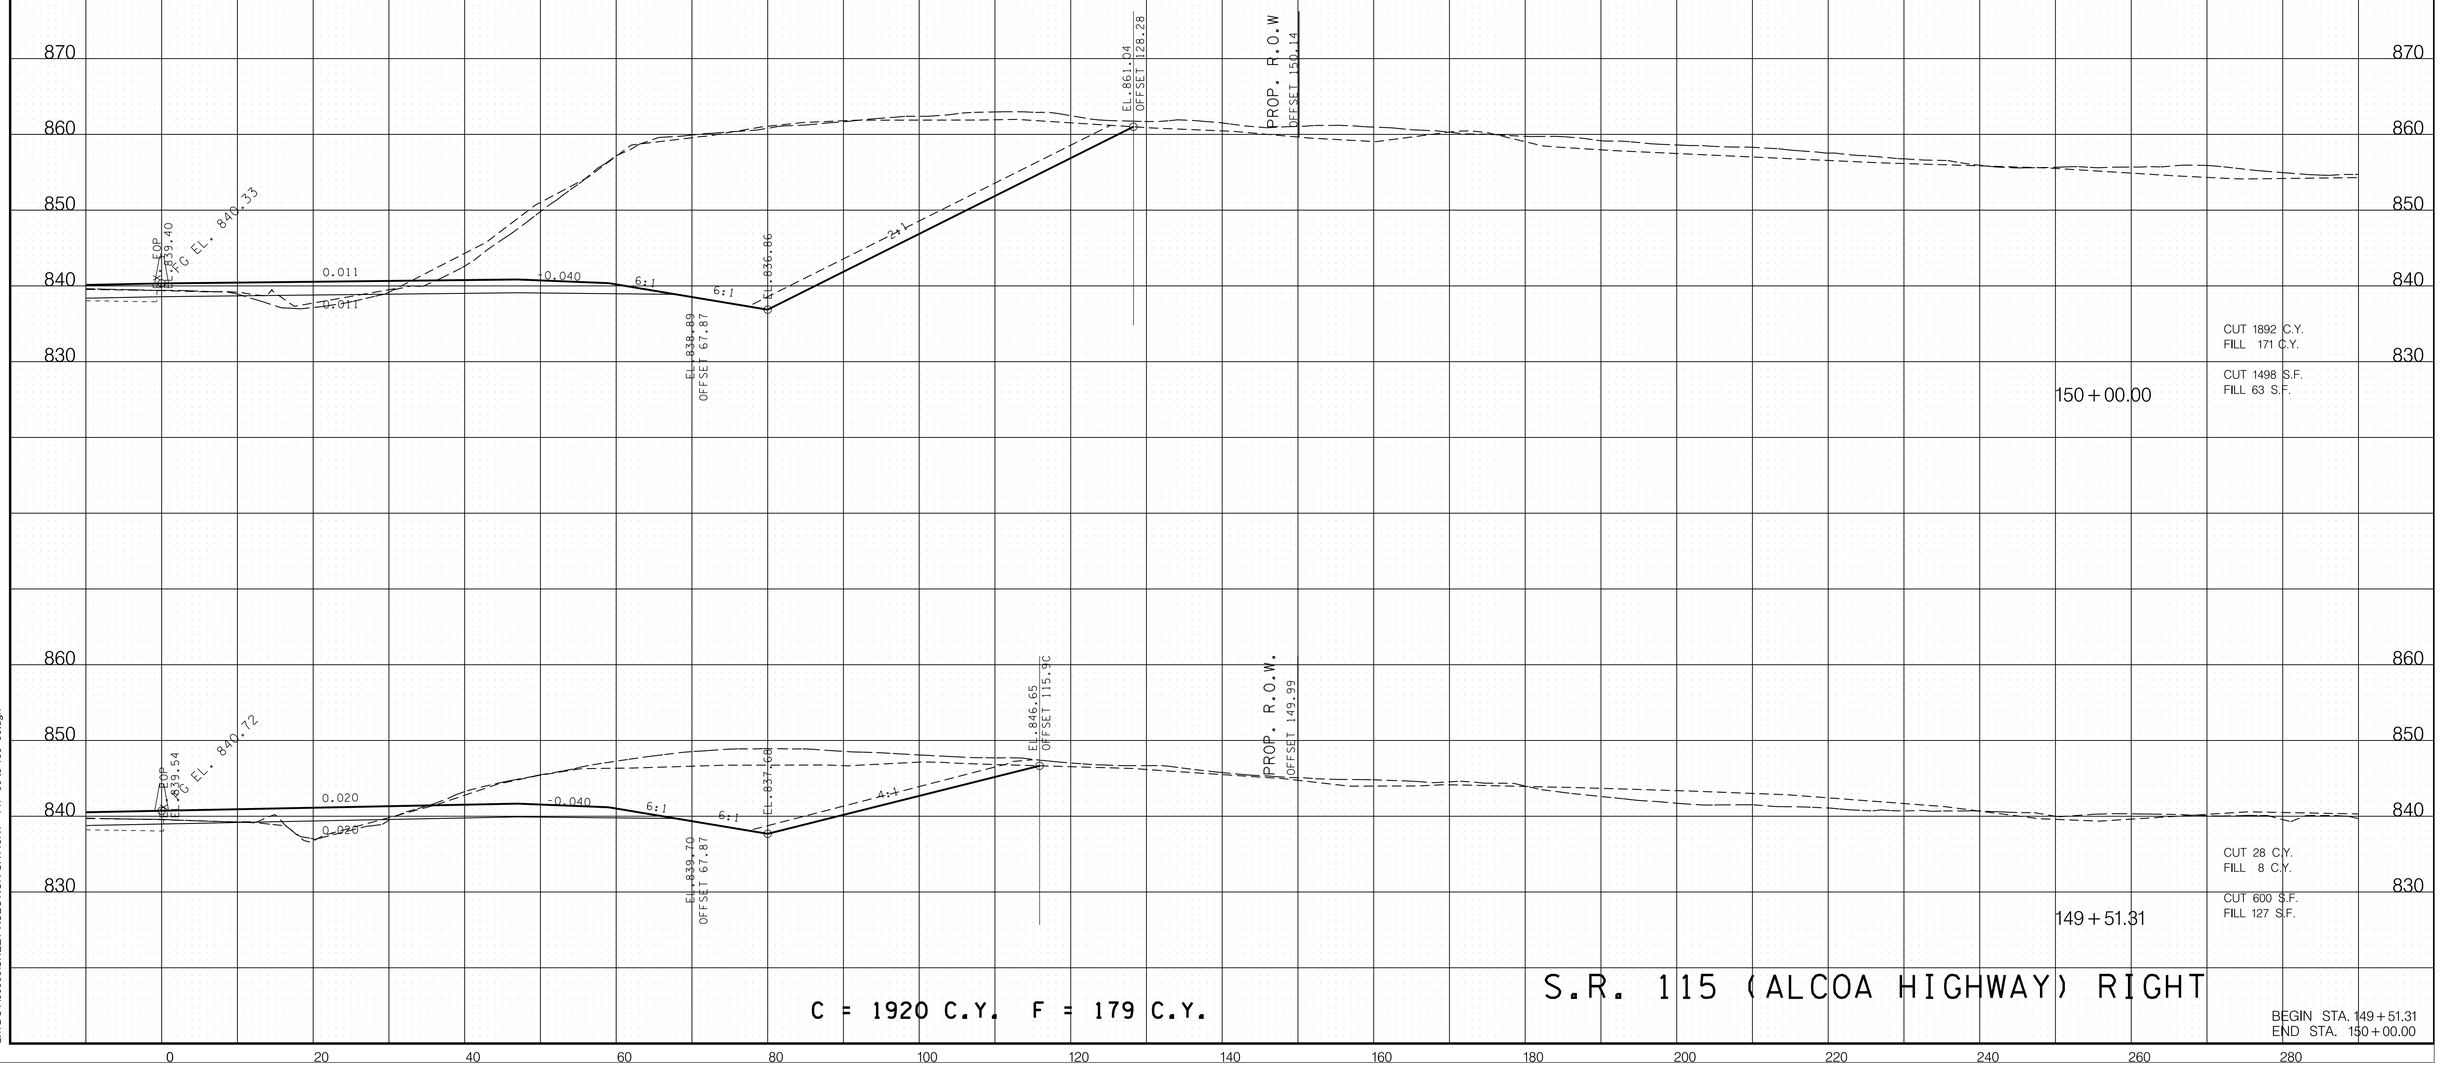

C = 1920 C.Y. F = 179 C.Y.

S.R. 115 (ALCOA HIGHWAY) RIGHT

BEGIN STA. 149+51.31
END STA. 150+00.00

7/18/2024 10:47:26 AM
L:\TDOT00903\SHEET-XSECTION-SR115RT - 147+00 to 155+50.dgn

TYPE	YEAR	PROJECT NO.	SHEET NO.
R.O.W.	2017	R-STP/NH-115(29)	70
CONST.	2023	R-STP/NH-115(29)	94

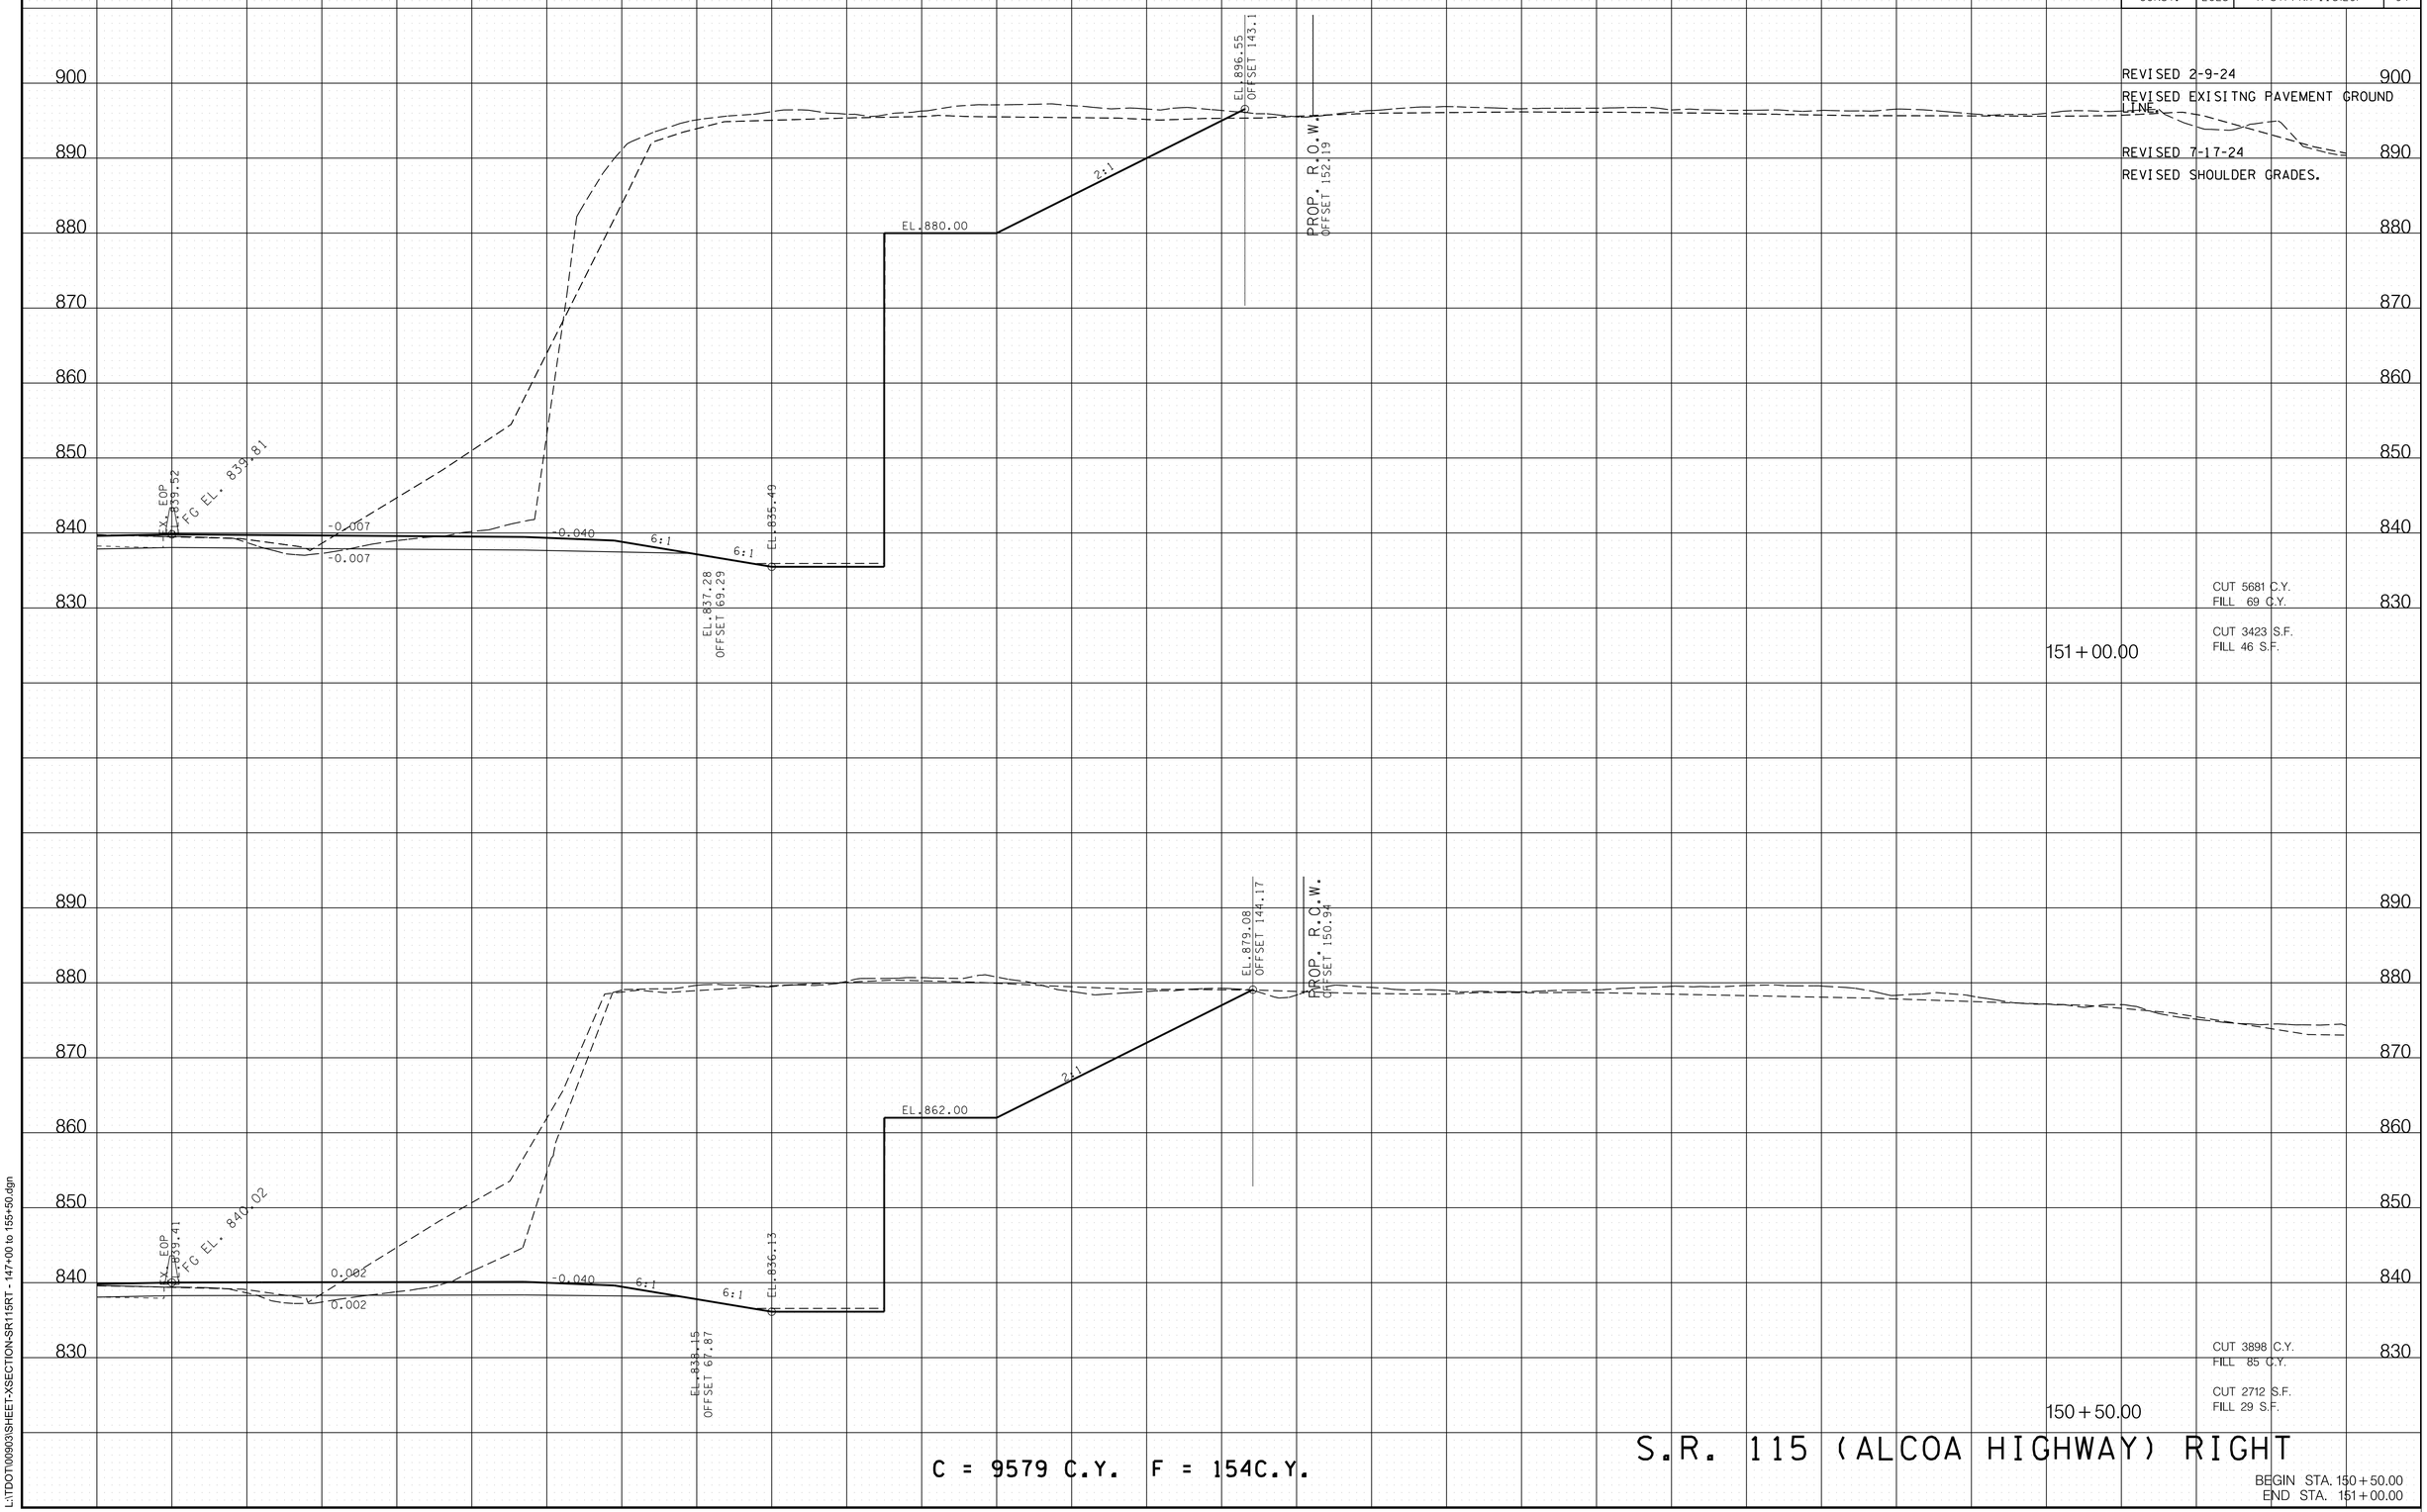

7/18/2024 10:47:57 AM
L:\TDOT\00903\SHEET-XSECTION-SR115RT - 147+00 to 155+50.dgn

TYPE	YEAR	PROJECT NO.	SHEET NO.
R.O.W.	2017	R-STP/NH-115(29)	71
CONST.	2023	R-STP/NH-115(29)	95

REVISION 8-31-21
ADDED WALL 20.

REVISED 2-9-24
REVISED EXISITNG PAVEMENT GROUND LINE.

REVISED 7-17-24
REVISED SHOULDER GRADES.
ADDED SHOTCRETE AND TOP OF WALL DITCH.

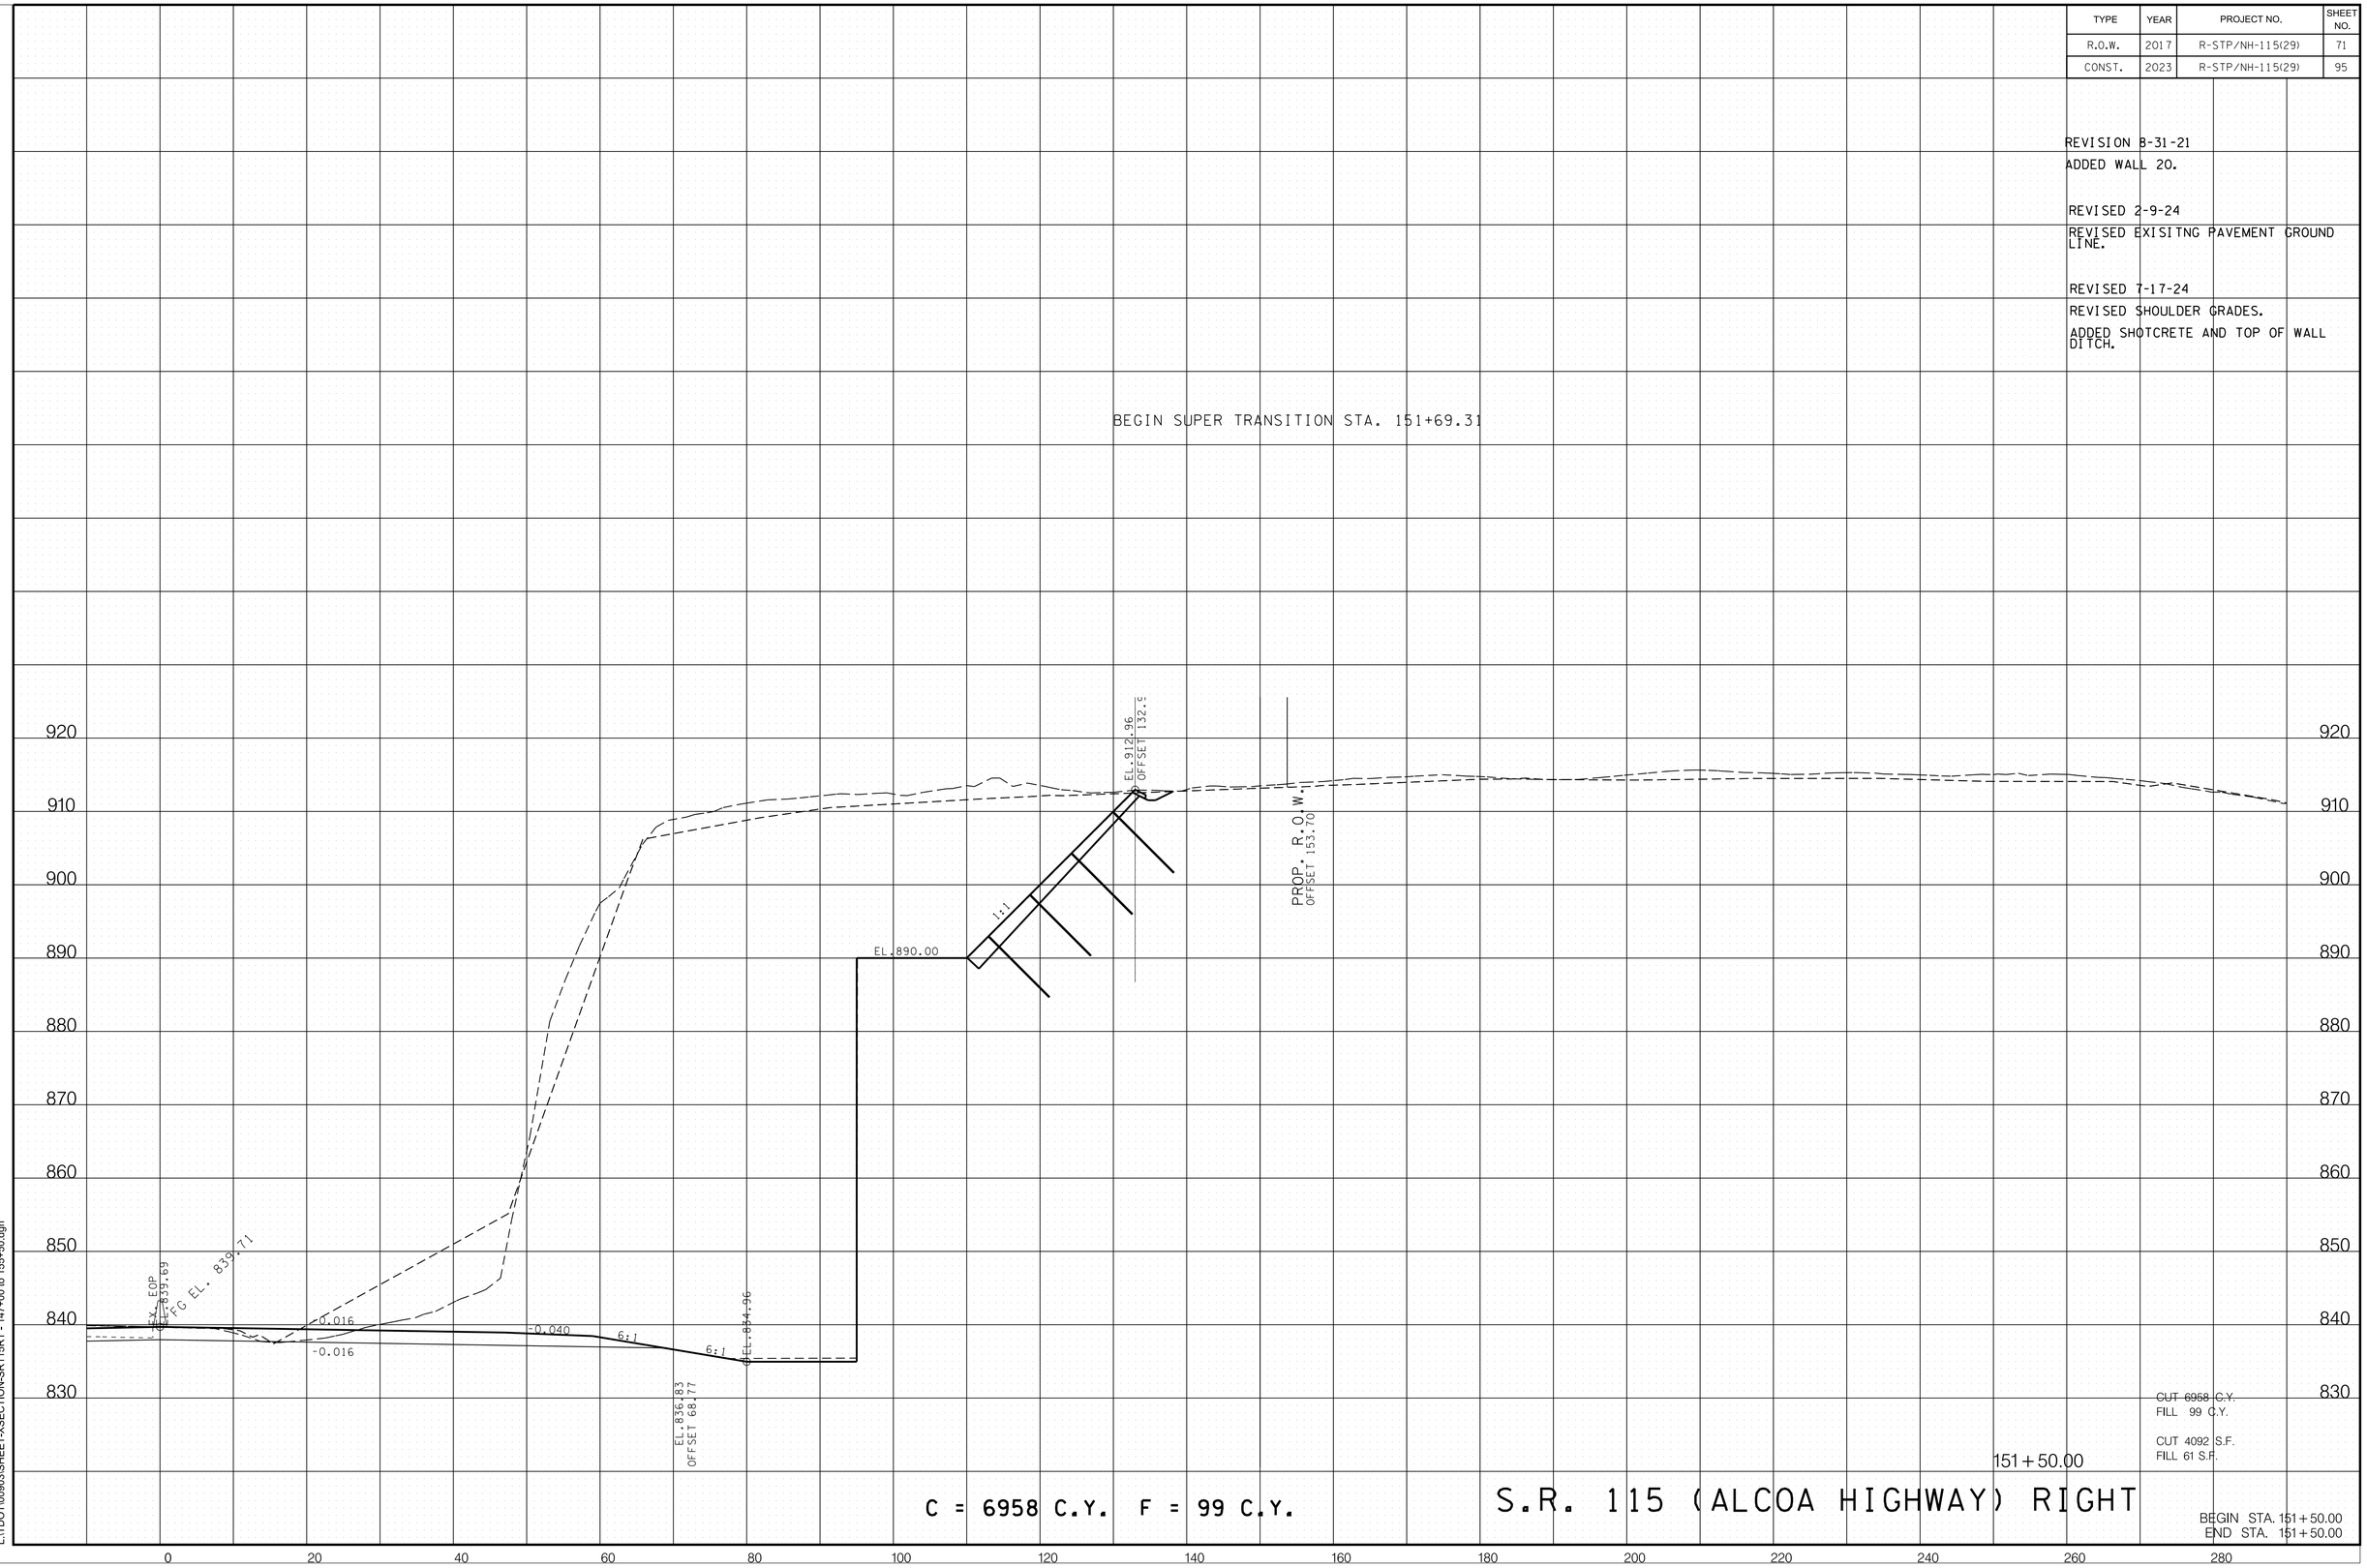

7/15/2024 7:40:45 AM
L:\TDOT\00903\SHEET-XSECTION-SR115RT - 147+00 to 155+50.dgn

TYPE	YEAR	PROJECT NO.	SHEET NO.
R.O.W.	2017	R-STP/NH-115(29)	72
CONST.	2023	R-STP/NH-115(29)	96

REVISION 8-31-21
ADDED WALL 20.

REVISED 2-9-24
REVISED EXISITNG PAVEMENT GROUND LINE.

REVISED 7-17-24
REVISED SHOULDER GRADES AND BENCH ELEVATION.
ADDED SHOTCRETE AND TOP OF WALL DITCH.

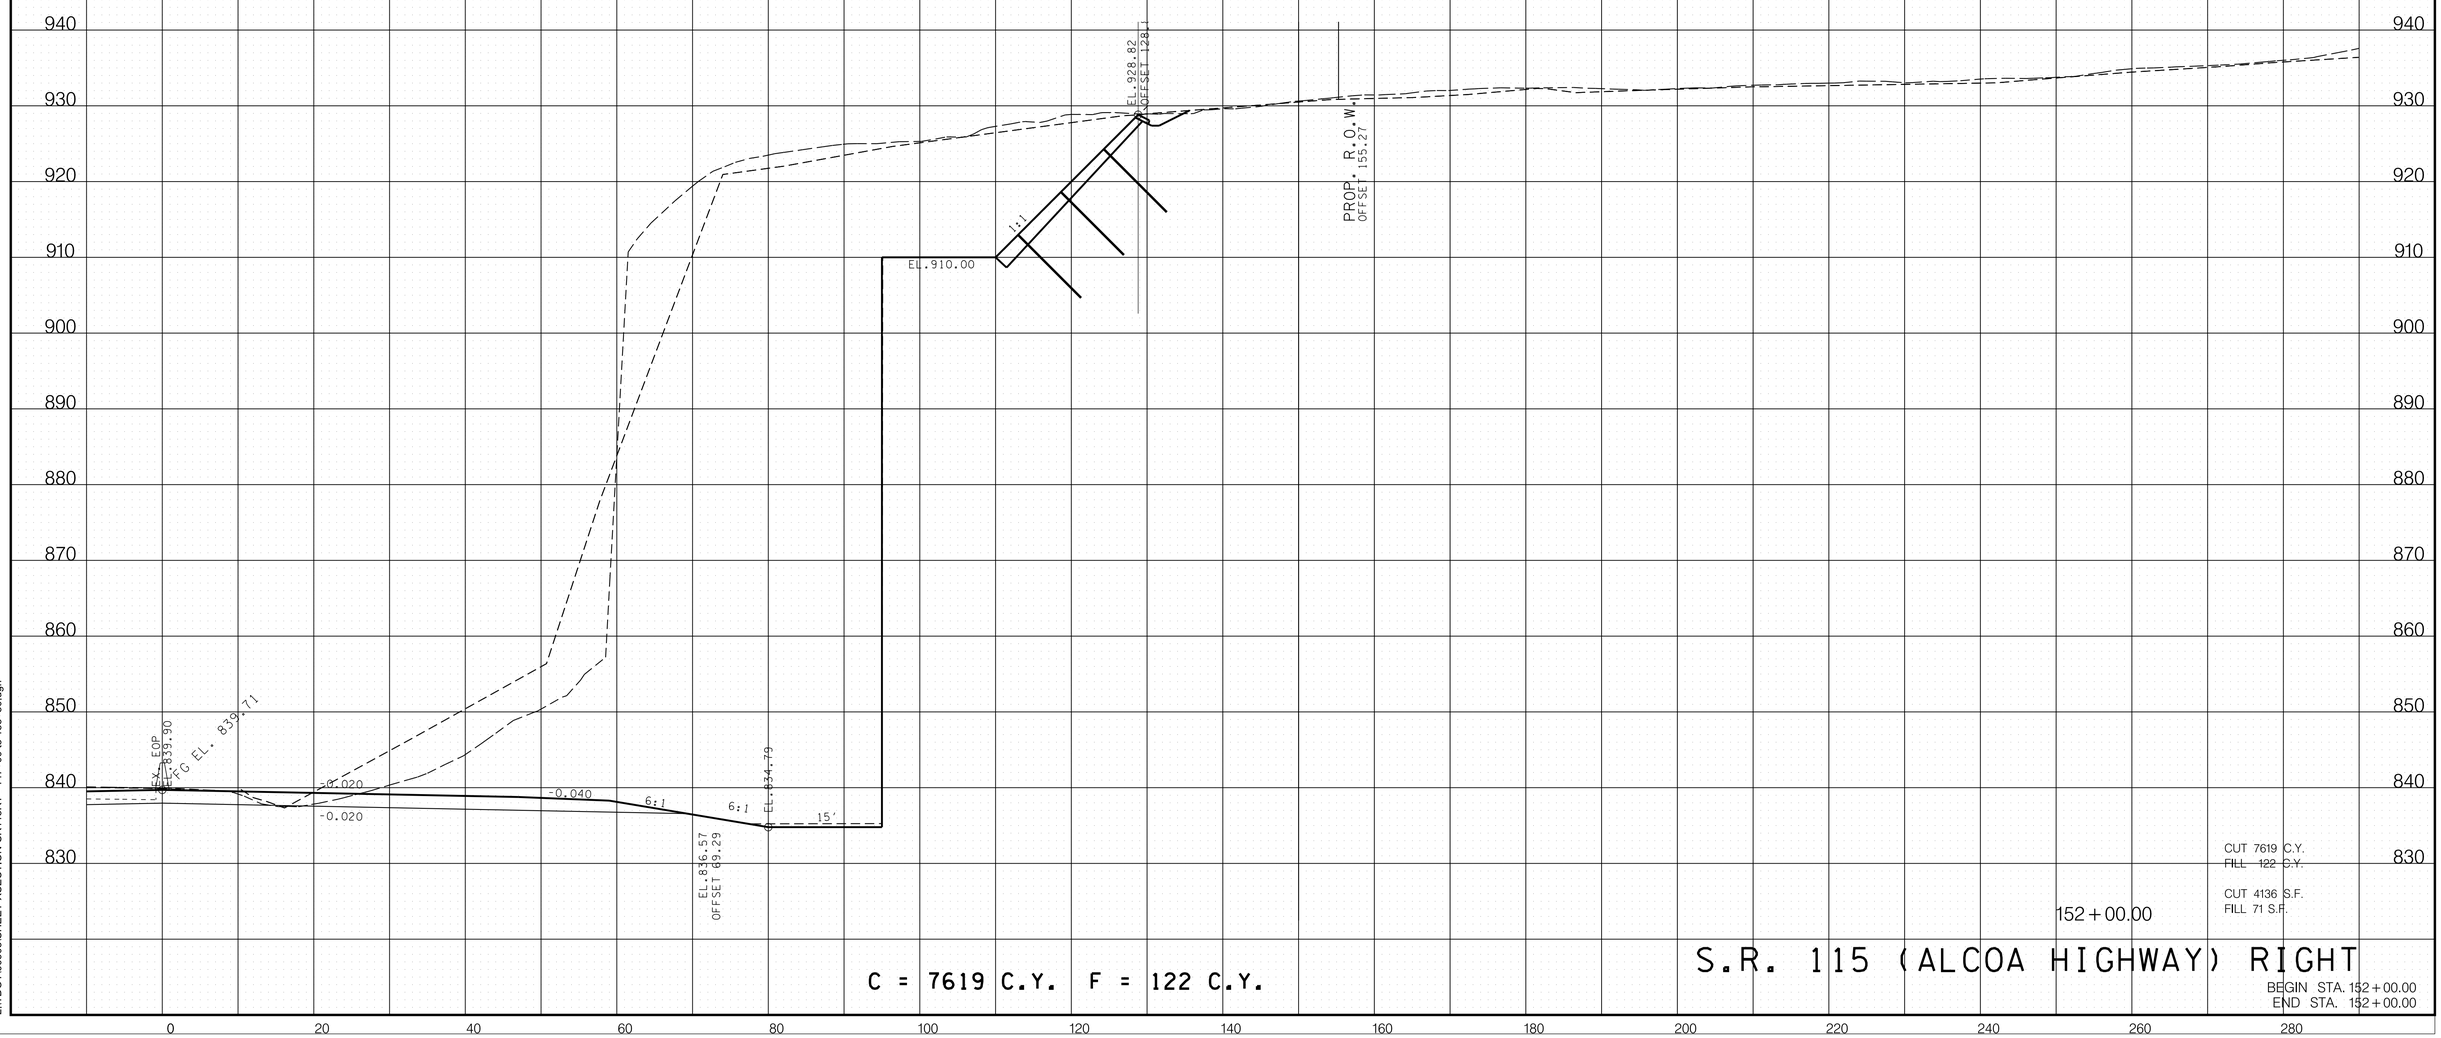

CUT 7619 C.Y.
FILL 122 C.Y.

CUT 4136 S.F.
FILL 71 S.F.

152+00.00

C = 7619 C.Y. F = 122 C.Y.

S.R. 115 (ALCOA HIGHWAY) RIGHT

BEGIN STA. 152+00.00
END STA. 152+00.00

7/15/2024 7:40:45 AM
L:\TDOT\00903\SHEET-XSECTION-SR115RT - 147+00 to 155+50.dgn

TYPE	YEAR	PROJECT NO.	SHEET NO.
R.O.W.	2017	R-STP/NH-115(29)	73
CONST.	2023	R-STP/NH-115(29)	97

REVISION 8-31-21
ADDED WALL 20.

REVISED 2-9-24
REVISED EXISITNG PAVEMENT GROUND LINE.

REVISED 7-17-24
REVISED SHOULDER GRADES.
ADDED SHOTCRETE AND TOP OF WALL DITCH.

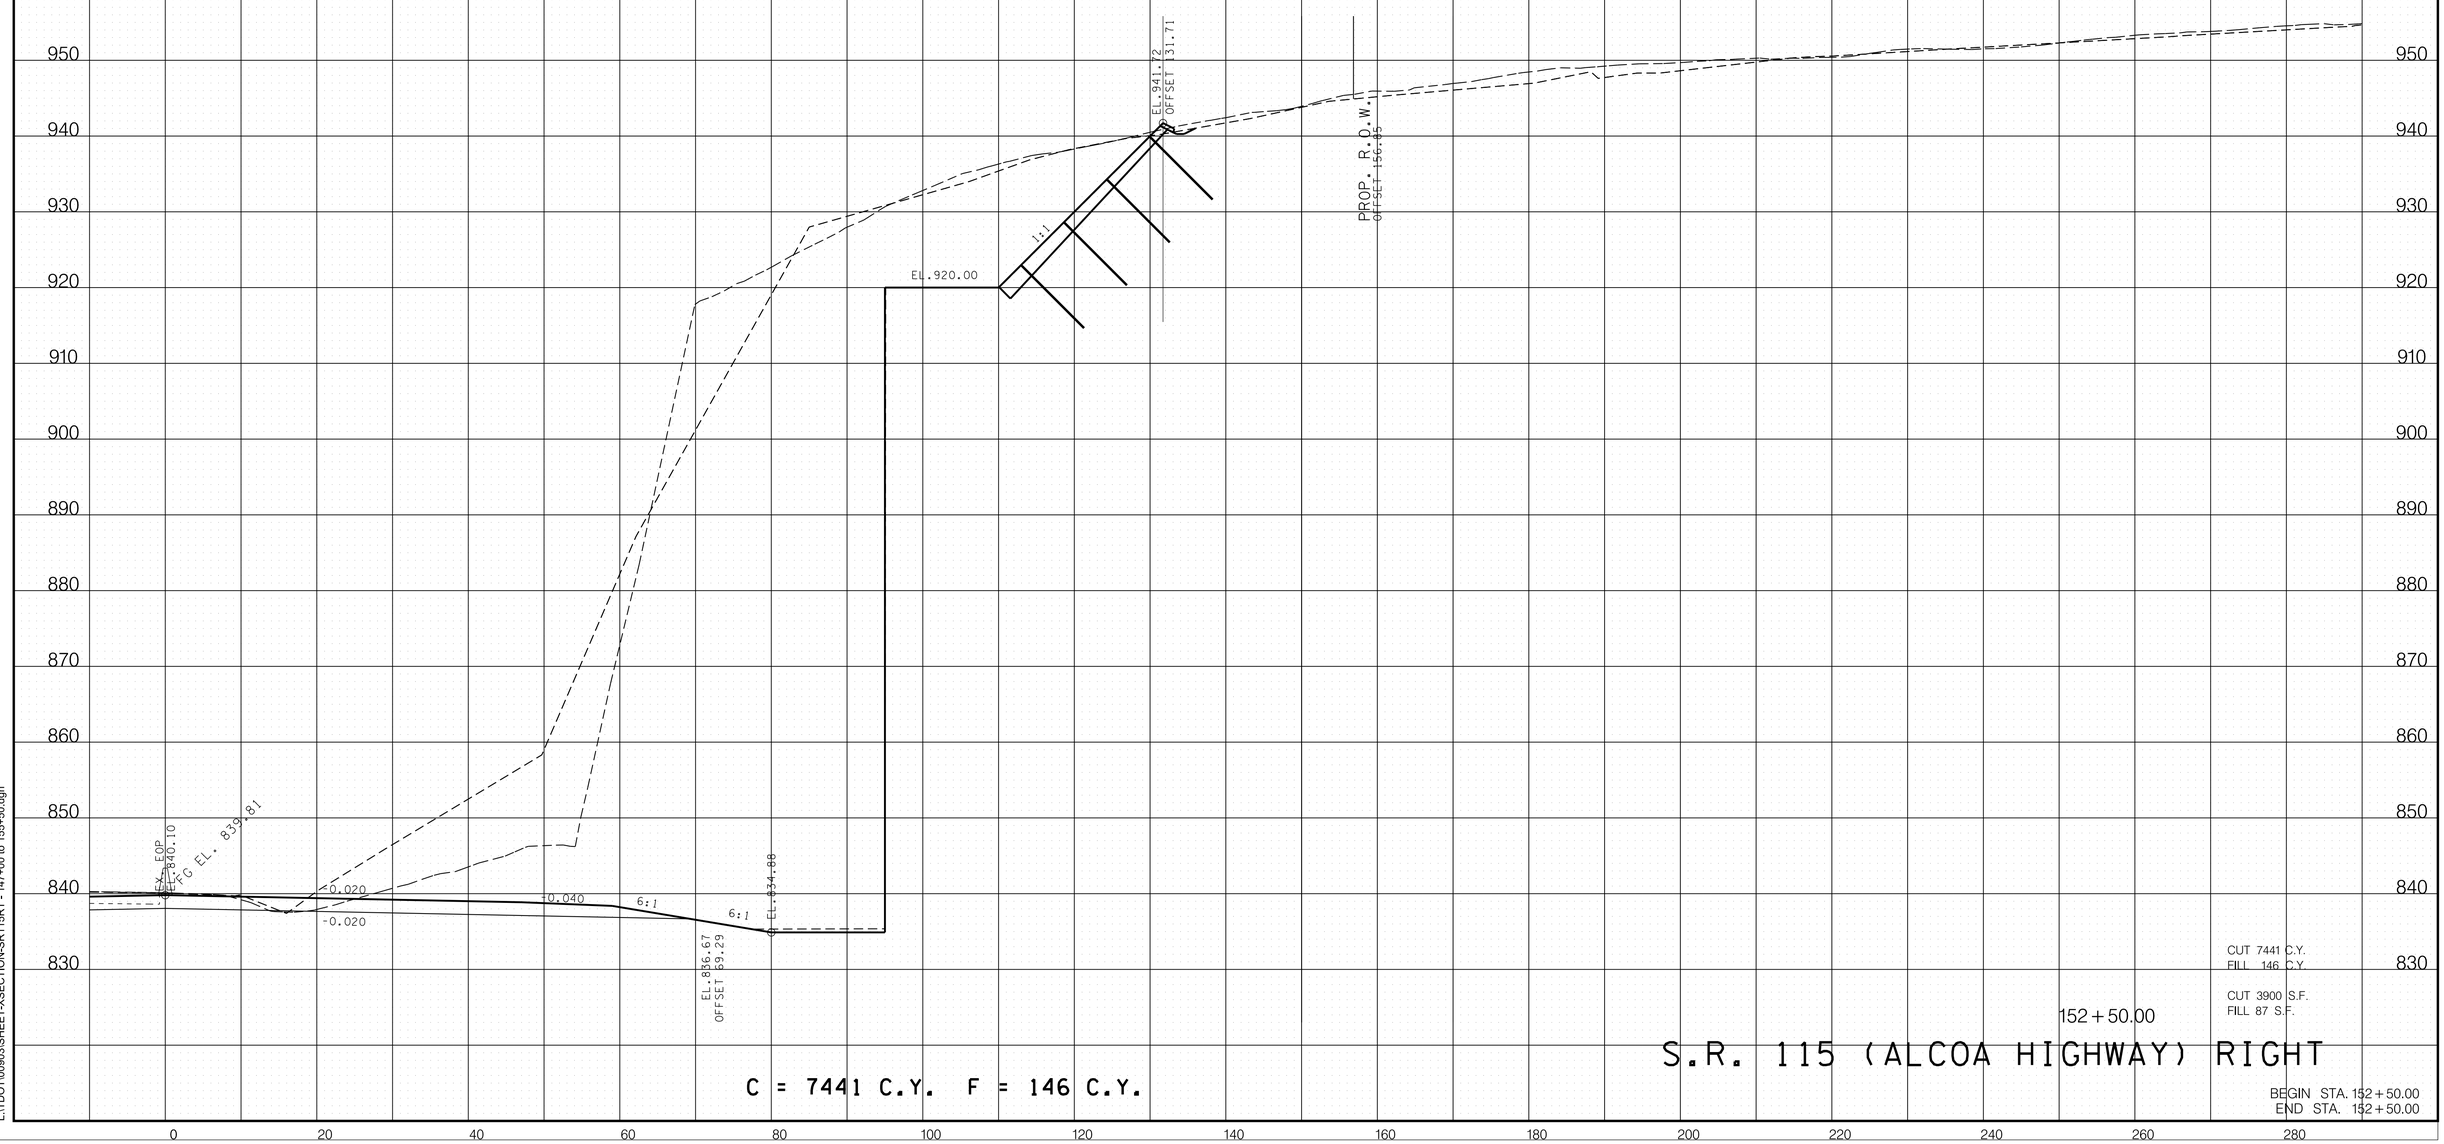

CUT 7441 C.Y.
FILL 146 C.Y.

CUT 3900 S.F.
FILL 87 S.F.

152+50.00

S.R. 115 (ALCOA HIGHWAY) RIGHT

C = 7441 C.Y. F = 146 C.Y.

BEGIN STA. 152+50.00
END STA. 152+50.00

7/15/2024 7:40:46 AM
L:\TDOT\00903\SHEET-XSECTION-SR115RT - 147+00 to 155+50.dgn

TYPE	YEAR	PROJECT NO.	SHEET NO.
R.O.W.	2017	R-STP/NH-115(29)	74
CONST.	2023	R-STP/NH-115(29)	98

REVISION 8-31-21
ADDED WALL 20.

REVISED 2-9-24
REVISED EXISITNG PAVEMENT GROUND LINE.

REVISED 7-17-24
REVISED SHOULDER GRADES.
ADDED SHOTCRETE AND TOP OF WALL DITCH.

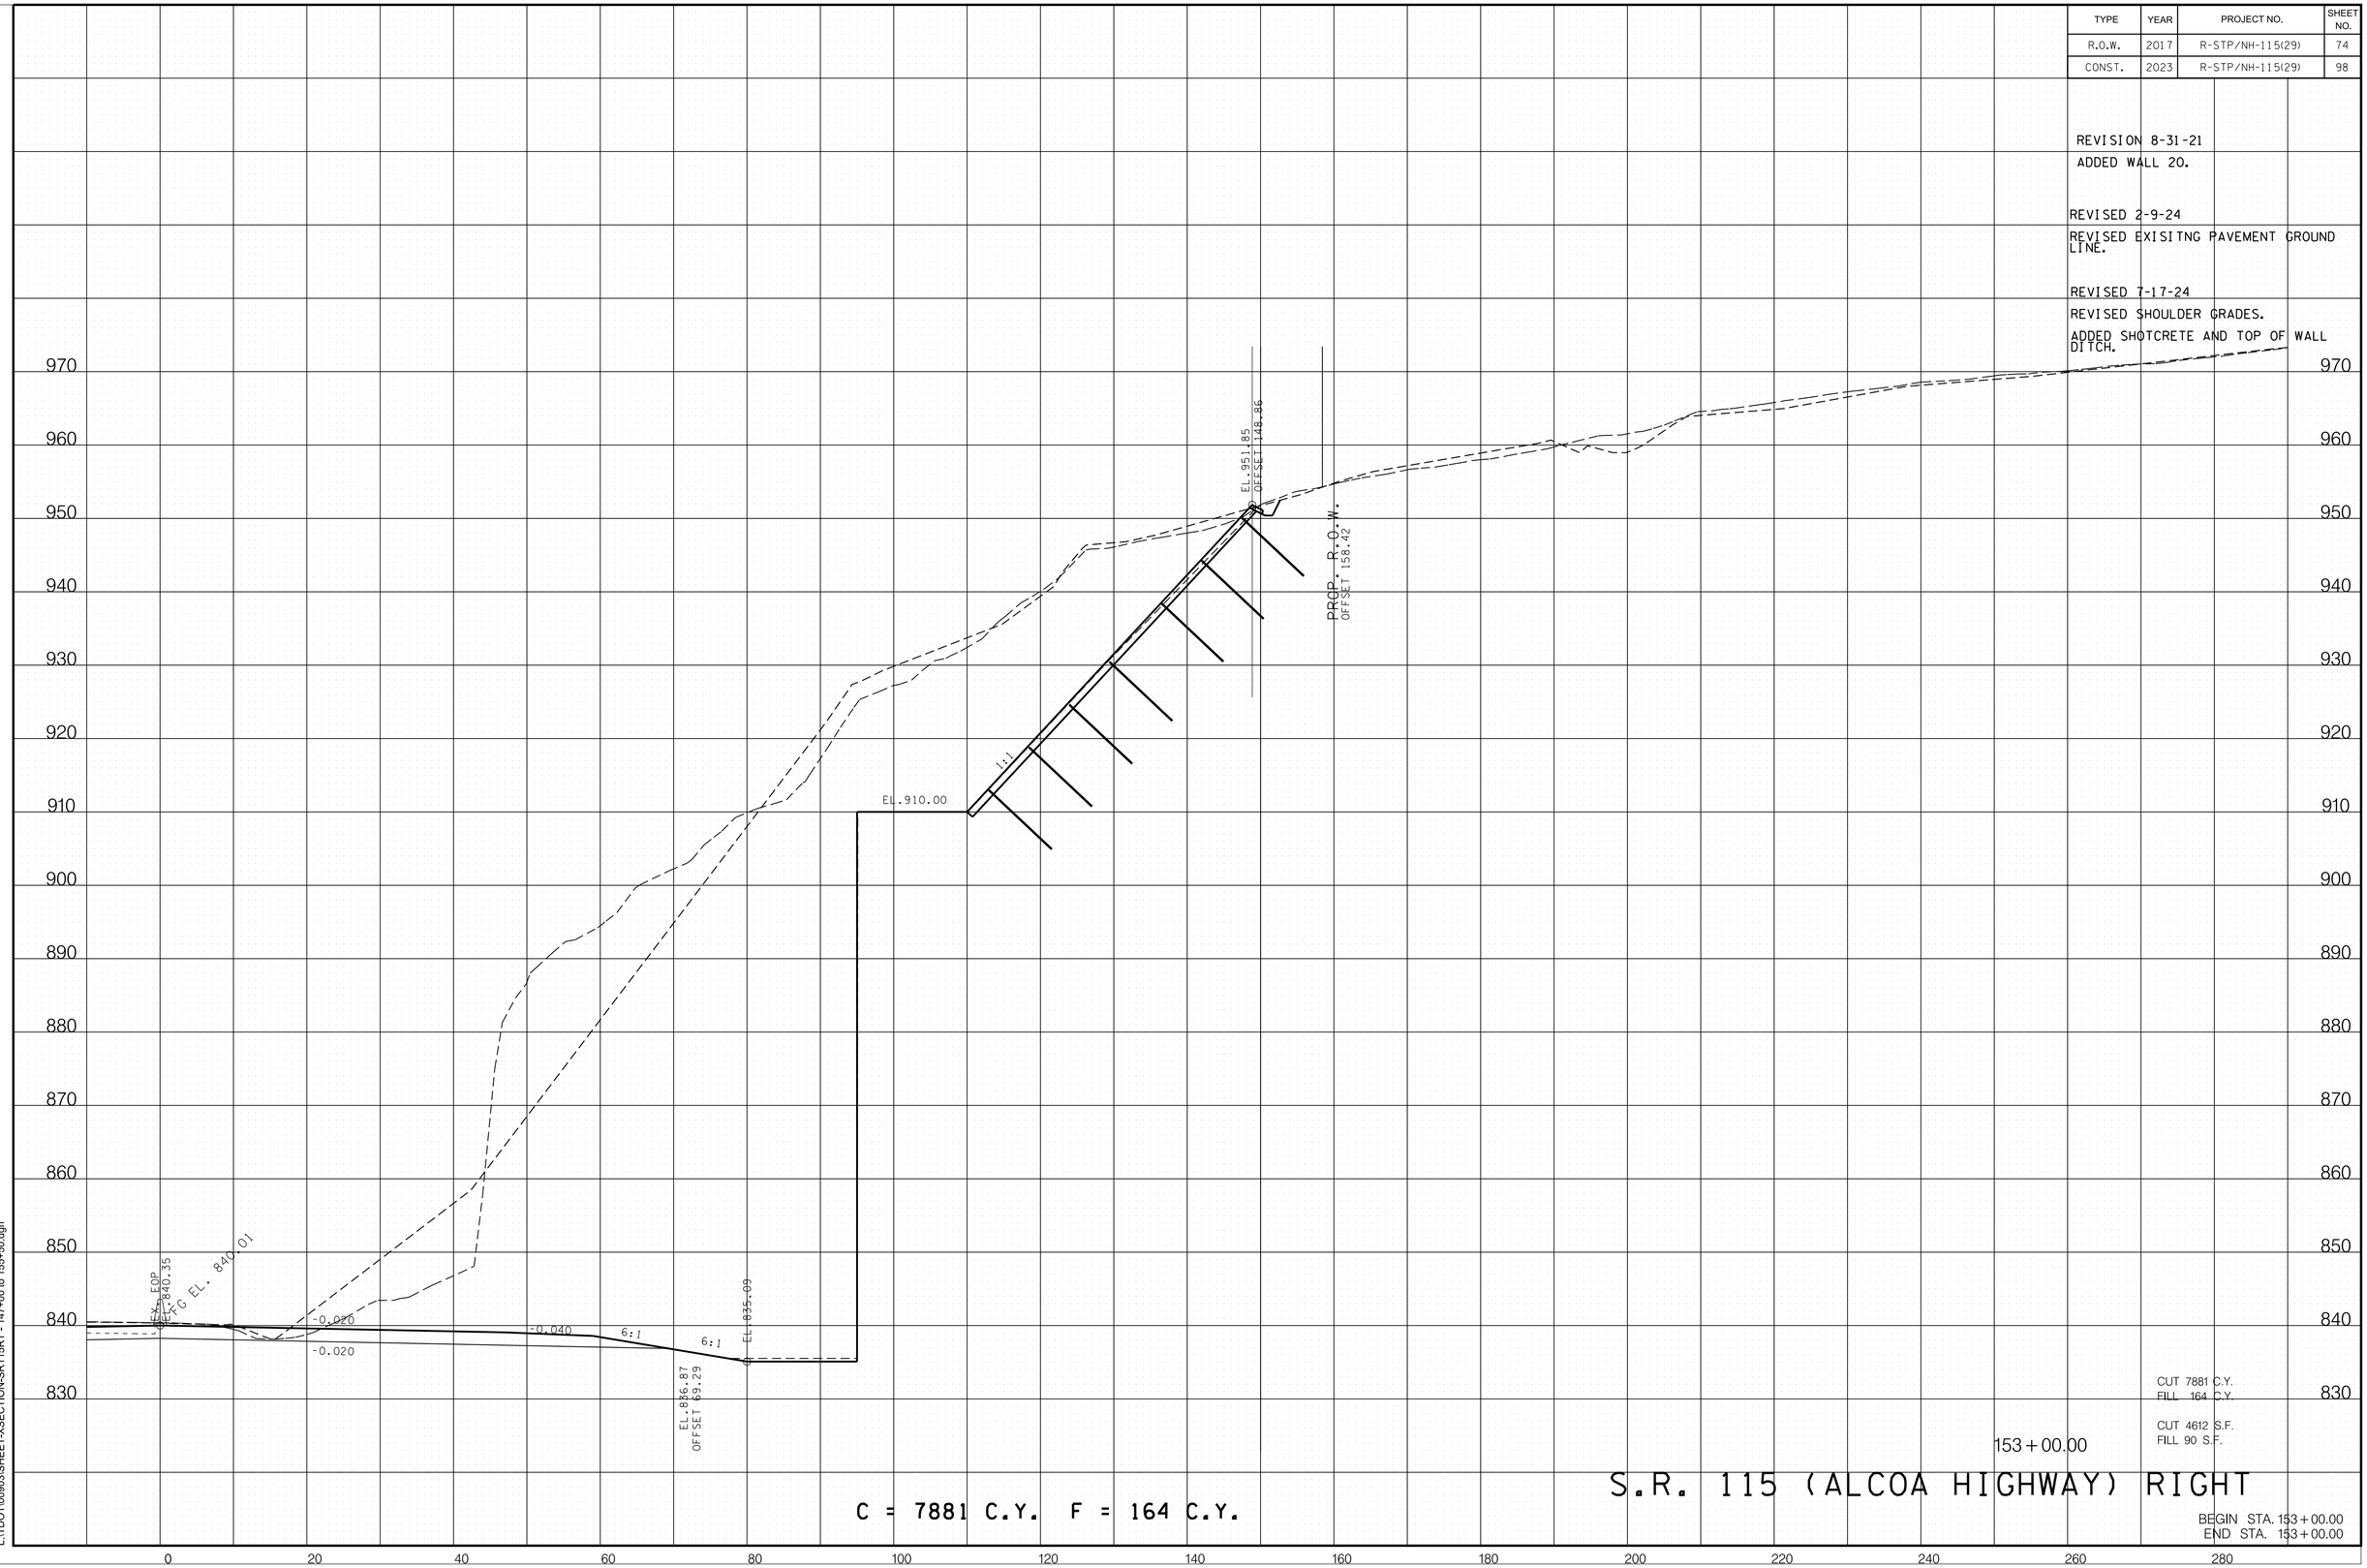

CUT 7881 C.Y.
FILL 164 C.Y.

CUT 4612 S.F.
FILL 90 S.F.

153+00.00

S.R. 115 (ALCOA HIGHWAY) RIGHT

C = 7881 C.Y. F = 164 C.Y.

BEGIN STA. 153+00.00
END STA. 153+00.00

7/15/2024 7:40:46 AM
L:\TDOT\00903\SHEET-XSECTION-SR115RT - 147+00 to 155+50.dgn

TYPE	YEAR	PROJECT NO.	SHEET NO.
R.O.W.	2017	R-STP/NH-115(29)	75
CONST.	2023	R-STP/NH-115(29)	99

REVISION 8-31-21
REMOVED WALL 4 AND ADDED WALL 20.

REVISED 2-9-24
REVISED EXISTING PAVEMENT GROUND LINE.

REVISED 7-17-24
REVISED SHOULDER GRADES.
ADDED SHOTCRETE AND TOP OF WALL DITCH.

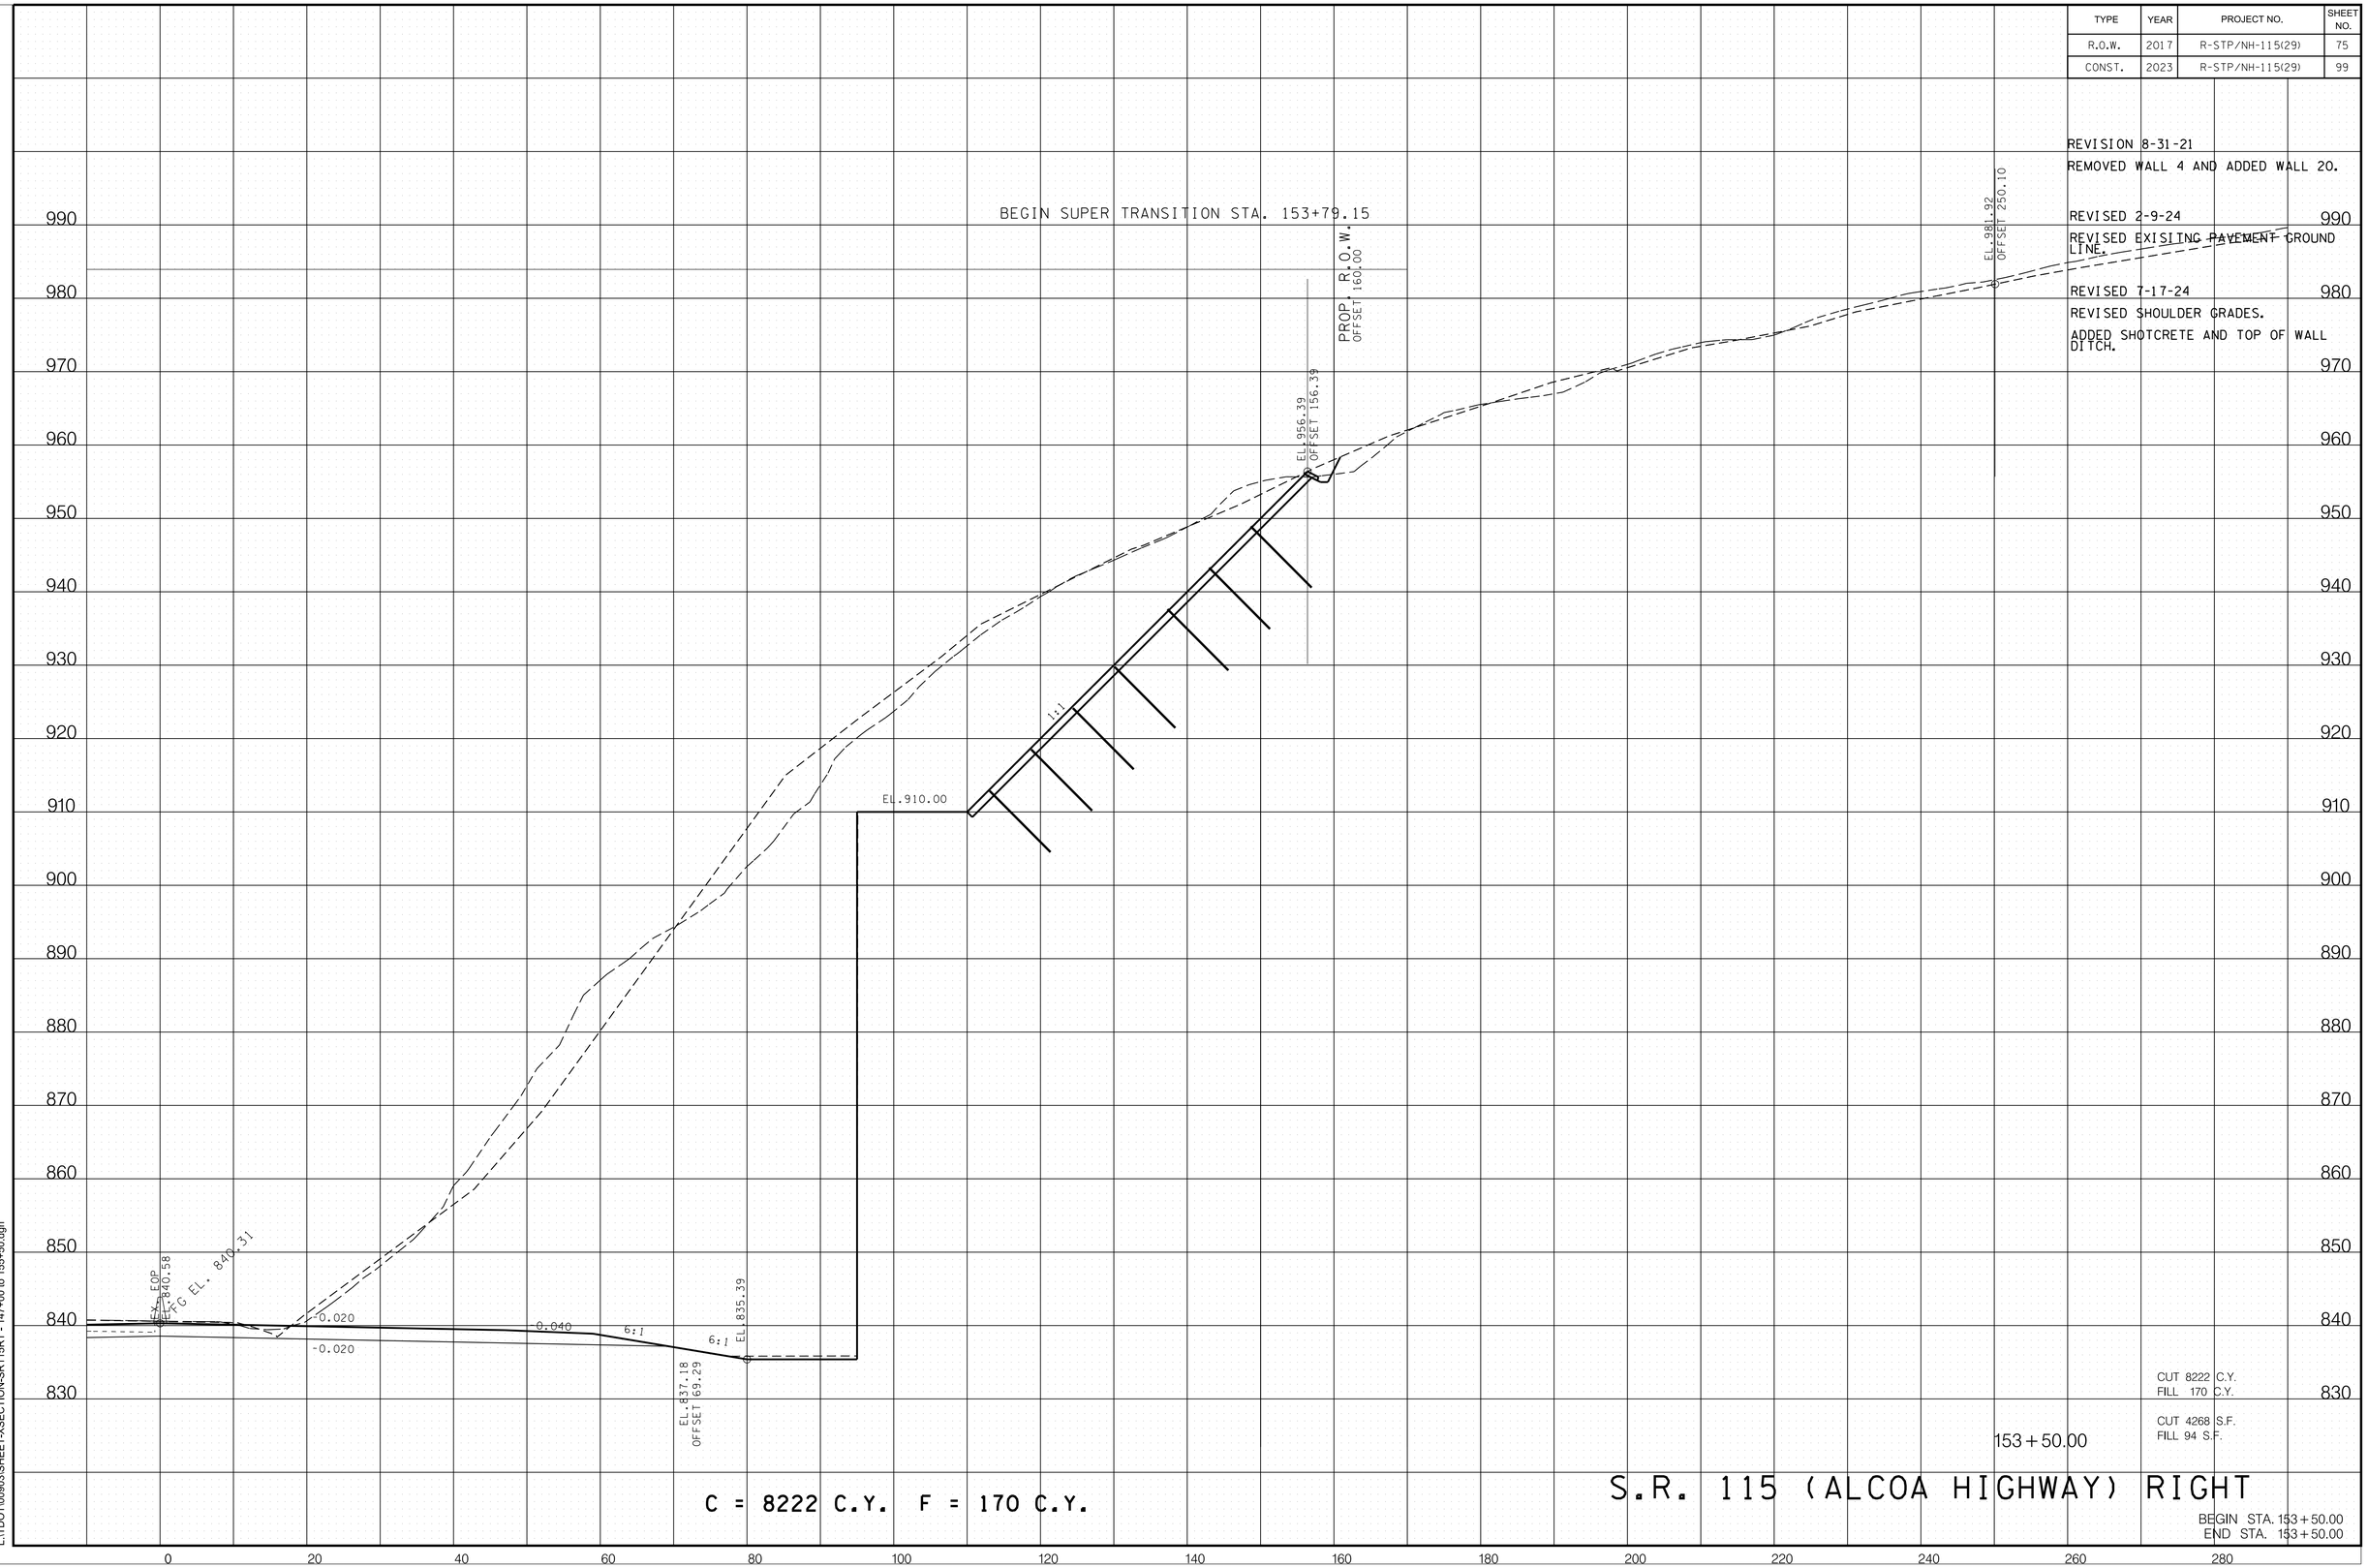

CUT 8222 C.Y.
FILL 170 C.Y.

CUT 4268 S.F.
FILL 94 S.F.

153+50.00

C = 8222 C.Y. F = 170 C.Y.

S.R. 115 (ALCOA HIGHWAY) RIGHT

BEGIN STA. 153+50.00
END STA. 153+50.00

7/15/2024 7:40:47 AM
L:\TDOT\00903\SHEET-XSECTION-SR115RT - 147+00 to 155+50.dgn

TYPE	YEAR	PROJECT NO.	SHEET NO.
R.O.W.	2017	R-STP/NH-115(29)	76
CONST.	2023	R-STP/NH-115(29)	100

REVISION 8-31-21
REMOVED WALL 4 AND ADDED WALL 20.

REVISED 2-9-24
REVISED EXISITNG PAVEMENT GROUND LINE.

REVISED 7-17-24
REVISED SHOULDER GRADES.
ADDED SHOTCRETE AND TOP OF WALL DITCH.

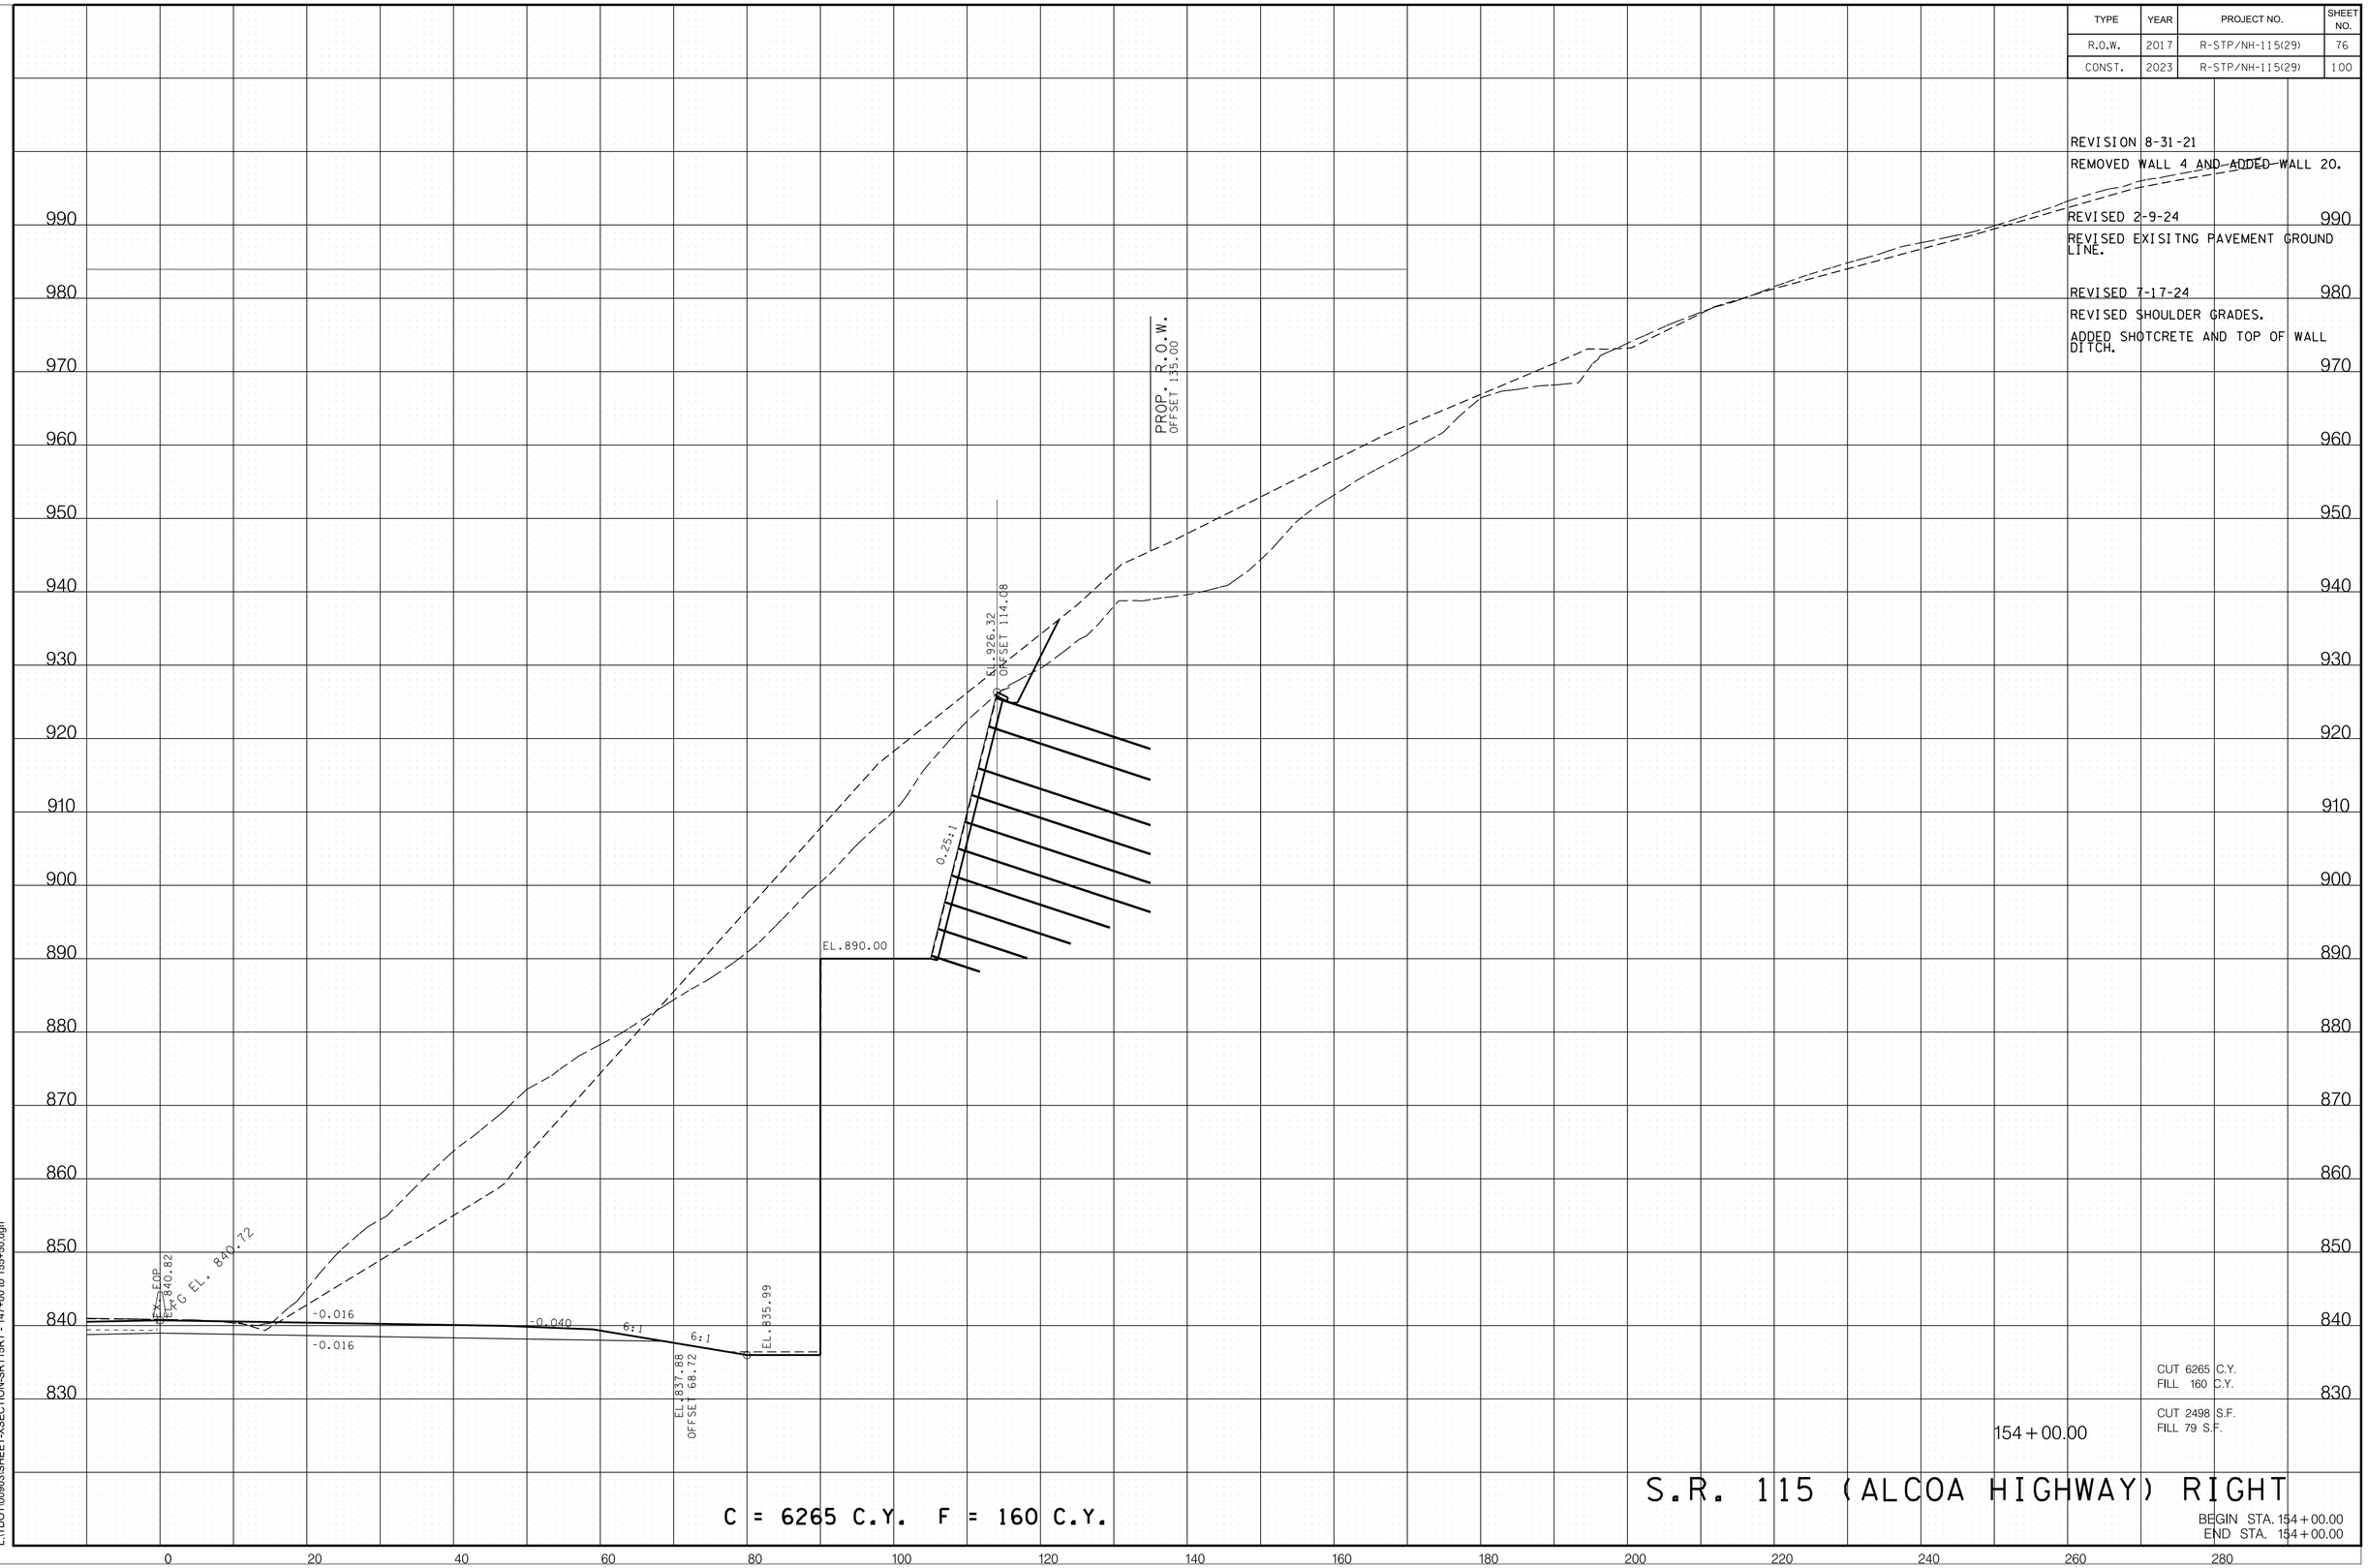

CUT 6265 C.Y.
FILL 160 C.Y.

CUT 2498 S.F.
FILL 79 S.F.

154 + 00.00

C = 6265 C.Y. F = 160 C.Y.

S.R. 115 (ALCOA HIGHWAY) RIGHT

BEGIN STA. 154 + 00.00
END STA. 154 + 00.00

7/15/2024 7:40:47 AM
L:\TDOT\00903\SHEET-XSECTION-SR115RT - 147+00 to 155+50.dgn

TYPE	YEAR	PROJECT NO.	SHEET NO.
R.O.W.	2017	R-STP/NH-115(29)	77
CONST.	2023	R-STP/NH-115(29)	101

REVISION 8-31-21

REMOVED WALL 4 AND ADDED WALL 20 AND WALL 21.

REVISED 2-9-24

REVISED EXISITNG PAVEMENT GROUND LINE.

REVISED 7-17-24

REVISED SHOULDER GRADES.

ADDED SHOTCRETE AND TOP OF WALL DITCH.

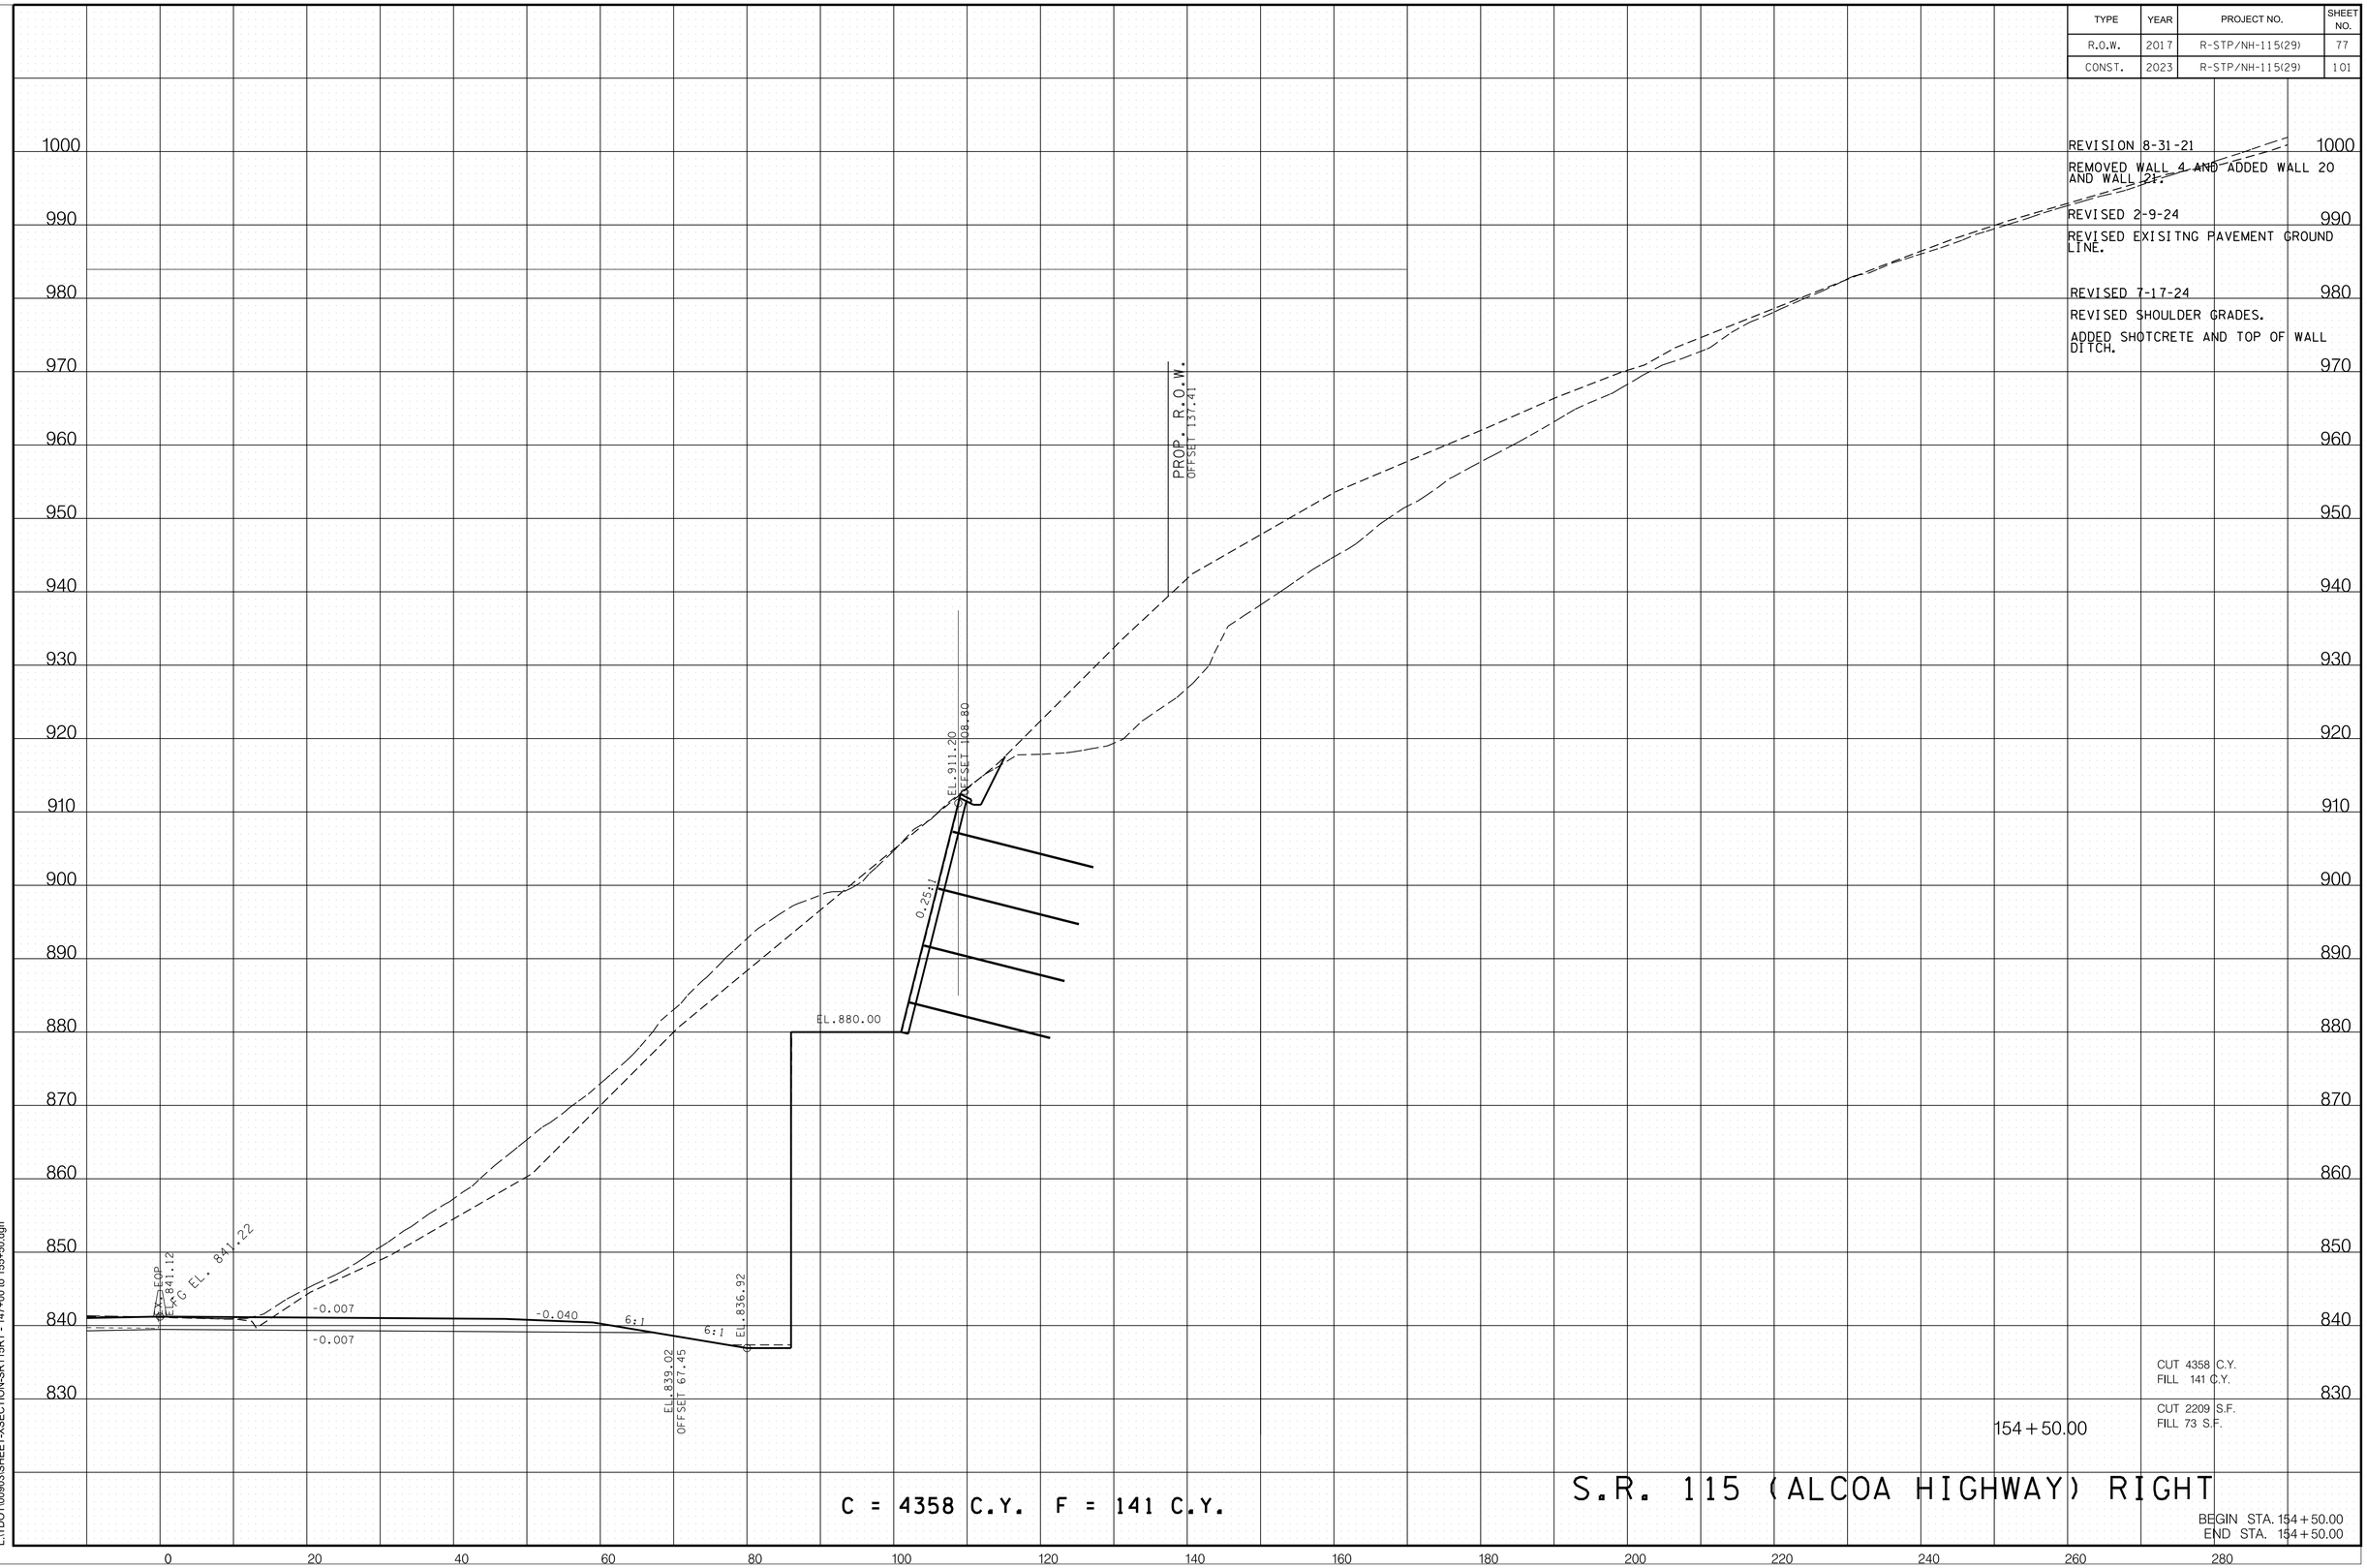

CUT 4358 C.Y.
FILL 141 C.Y.

CUT 2209 S.F.
FILL 73 S.F.

154 + 50.00

C = 4358 C.Y. F = 141 C.Y.

S.R. 115 (ALCOA HIGHWAY) RIGHT

BEGIN STA. 154 + 50.00
END STA. 154 + 50.00

7/15/2024 7:40:48 AM
L:\TDOT\00903\SHEET-XSECTION-SR115RT - 147+00 to 155+50.dgn

TYPE	YEAR	PROJECT NO.	SHEET NO.
R.O.W.	2017	R-STP/NH-115(29)	78
CONST.	2023	R-STP/NH-115(29)	102

REVISION 8-31-21
REMOVED WALL 4 AND ADDED WALL 21.

REVISED 2-9-24
REVISED EXISITNG PAVEMENT GROUND LINE.

REVISED 7-17-24
REVISED SHOULDER GRADES.
ADDED SHOTCRETE AND TOP OF WALL DITCH.

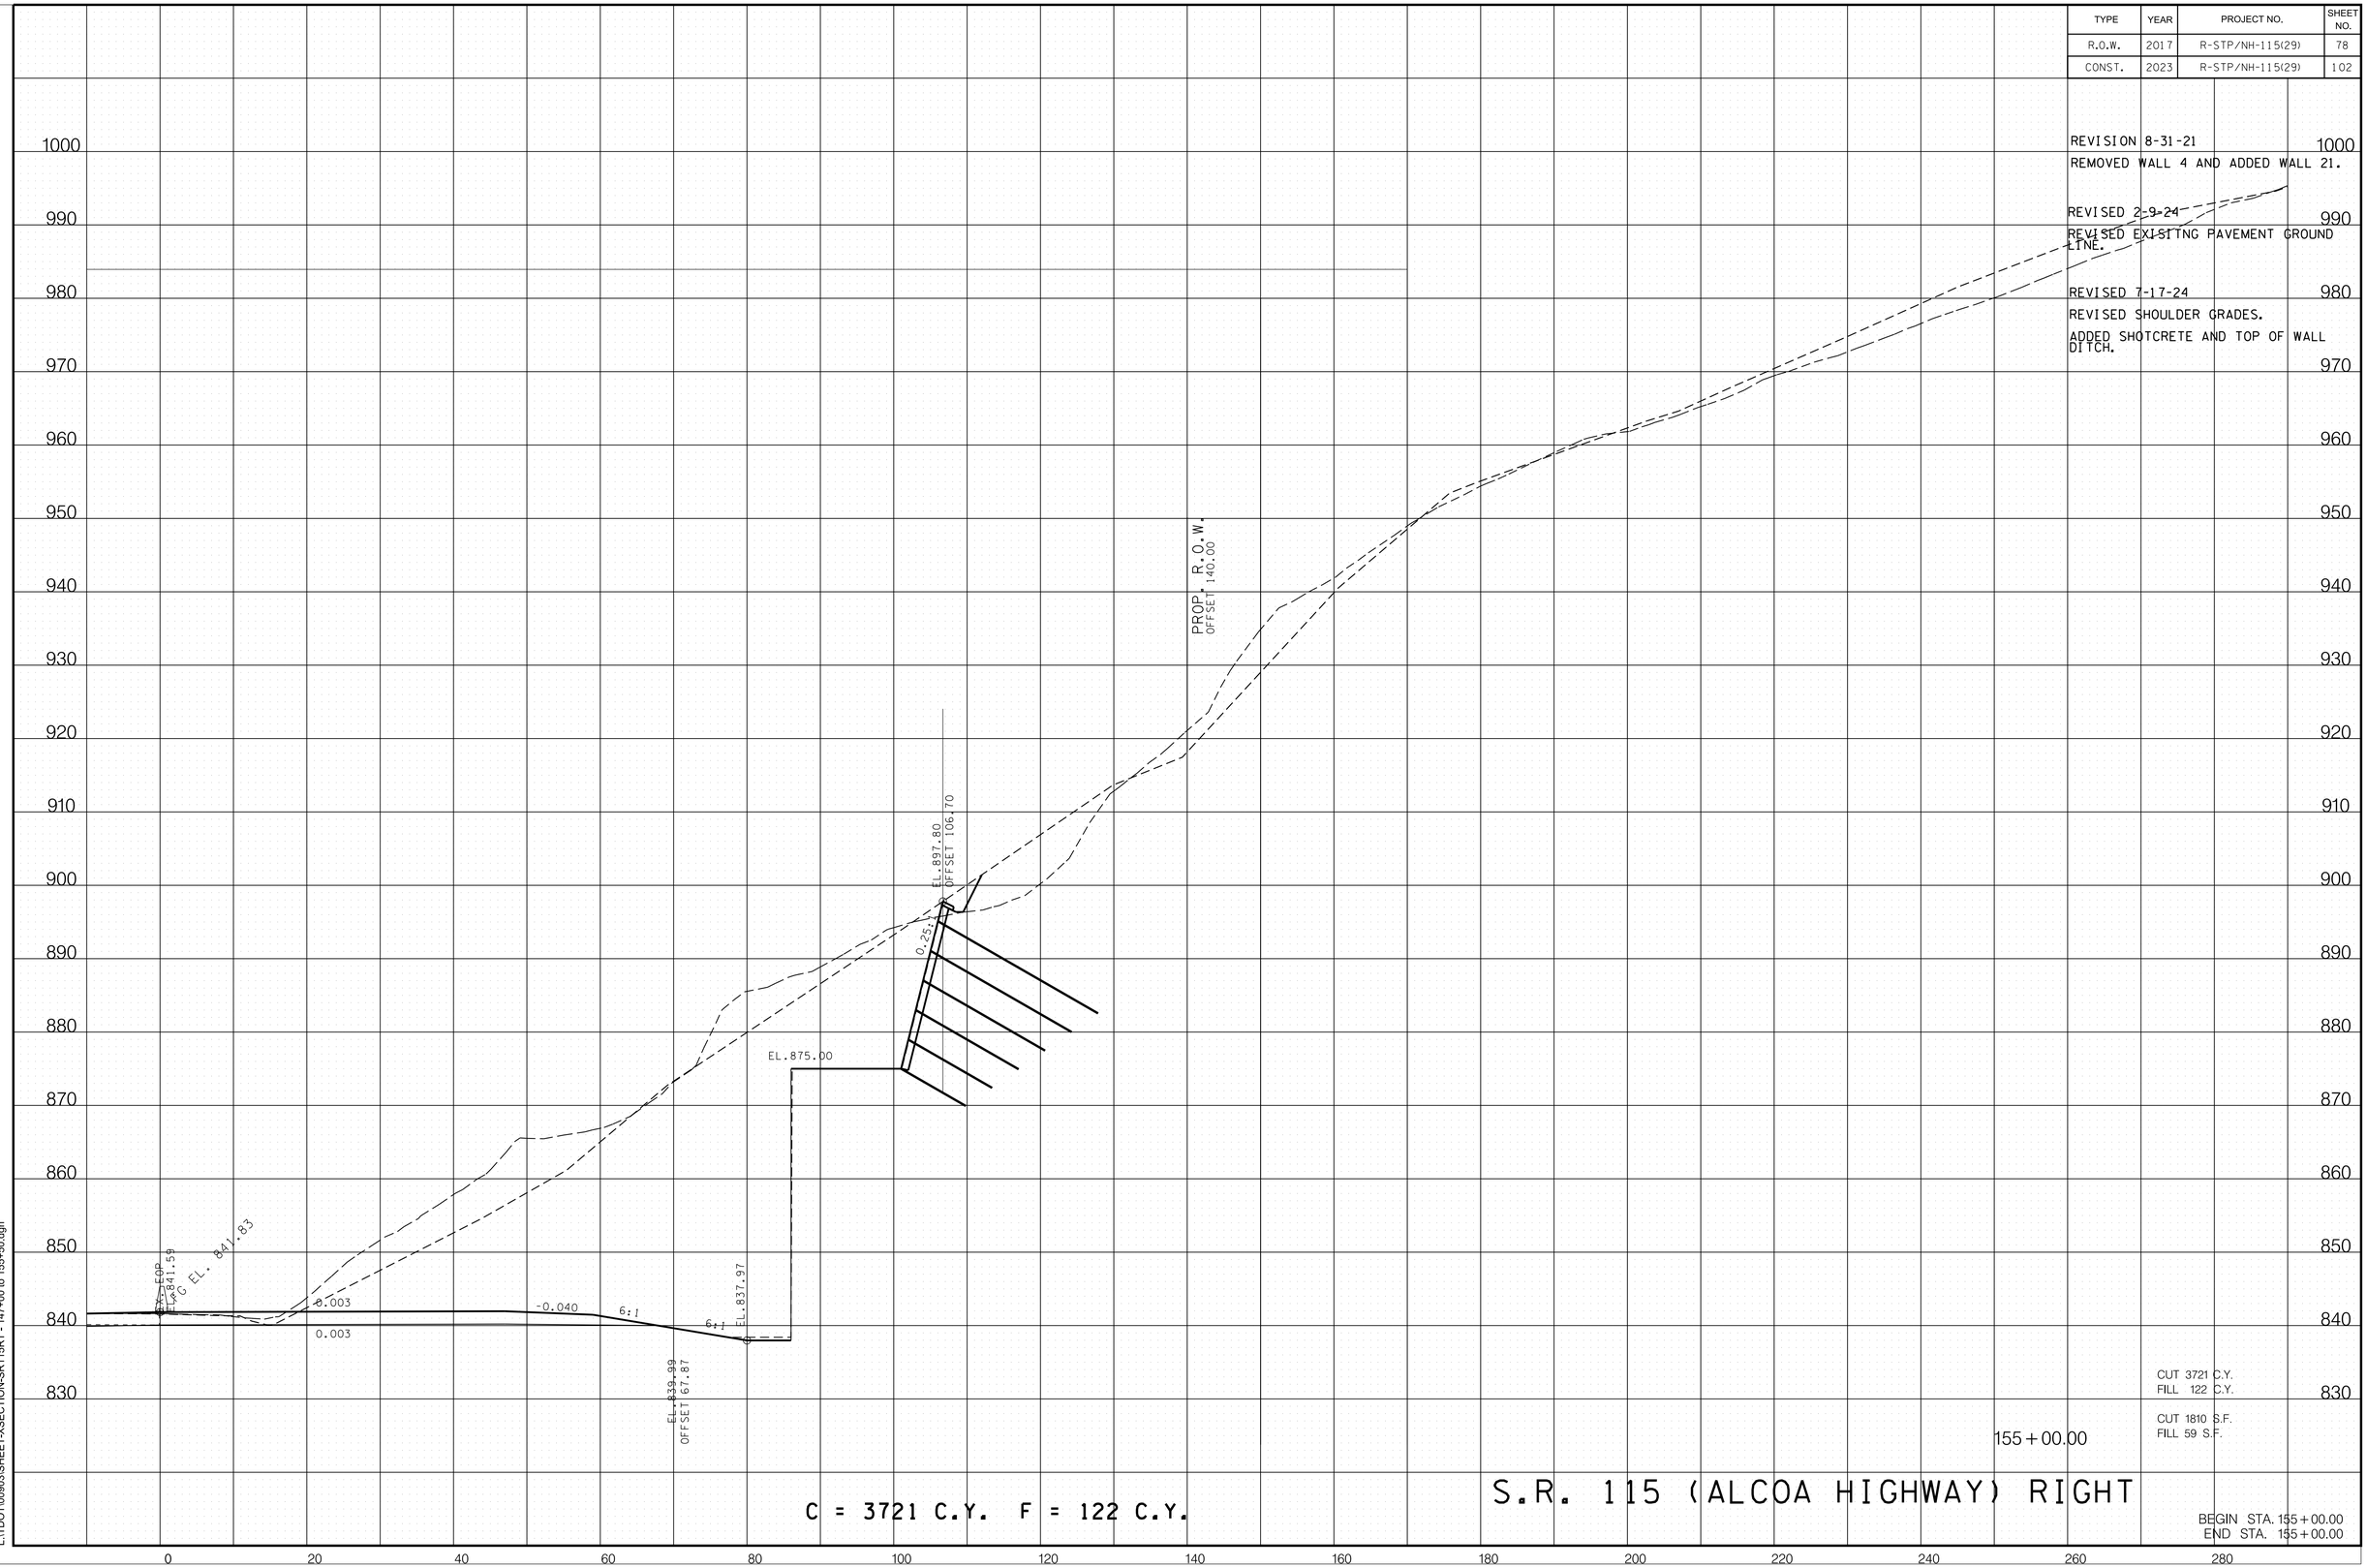

CUT 3721 C.Y.
FILL 122 C.Y.

CUT 1810 S.F.
FILL 59 S.F.

155+00.00

C = 3721 C.Y. F = 122 C.Y.

S.R. 115 (ALCOA HIGHWAY) RIGHT

BEGIN STA. 155+00.00
END STA. 155+00.00

7/15/2024 7:40:49 AM
L:\TDOT\00903\SHEET-XSECTION-SR115RT - 147+00 to 155+50.dgn

TYPE	YEAR	PROJECT NO.	SHEET NO.
R.O.W.	2017	R-STP/NH-115(29)	79
CONST.	2023	R-STP/NH-115(29)	103

REVISION 8-31-21
REMOVED WALL 4 AND ADDED WALL 21.

REVISED 2-9-24
REVISED EXISITNG PAVEMENT GROUND LINE.

REVISED 7-17-24
REVISED SHOULDER GRADES, BENCH WIDTH AND CUT SLOPE TIE.
ADDED SHOTCRETE AND TOP OF WALL DITCH.

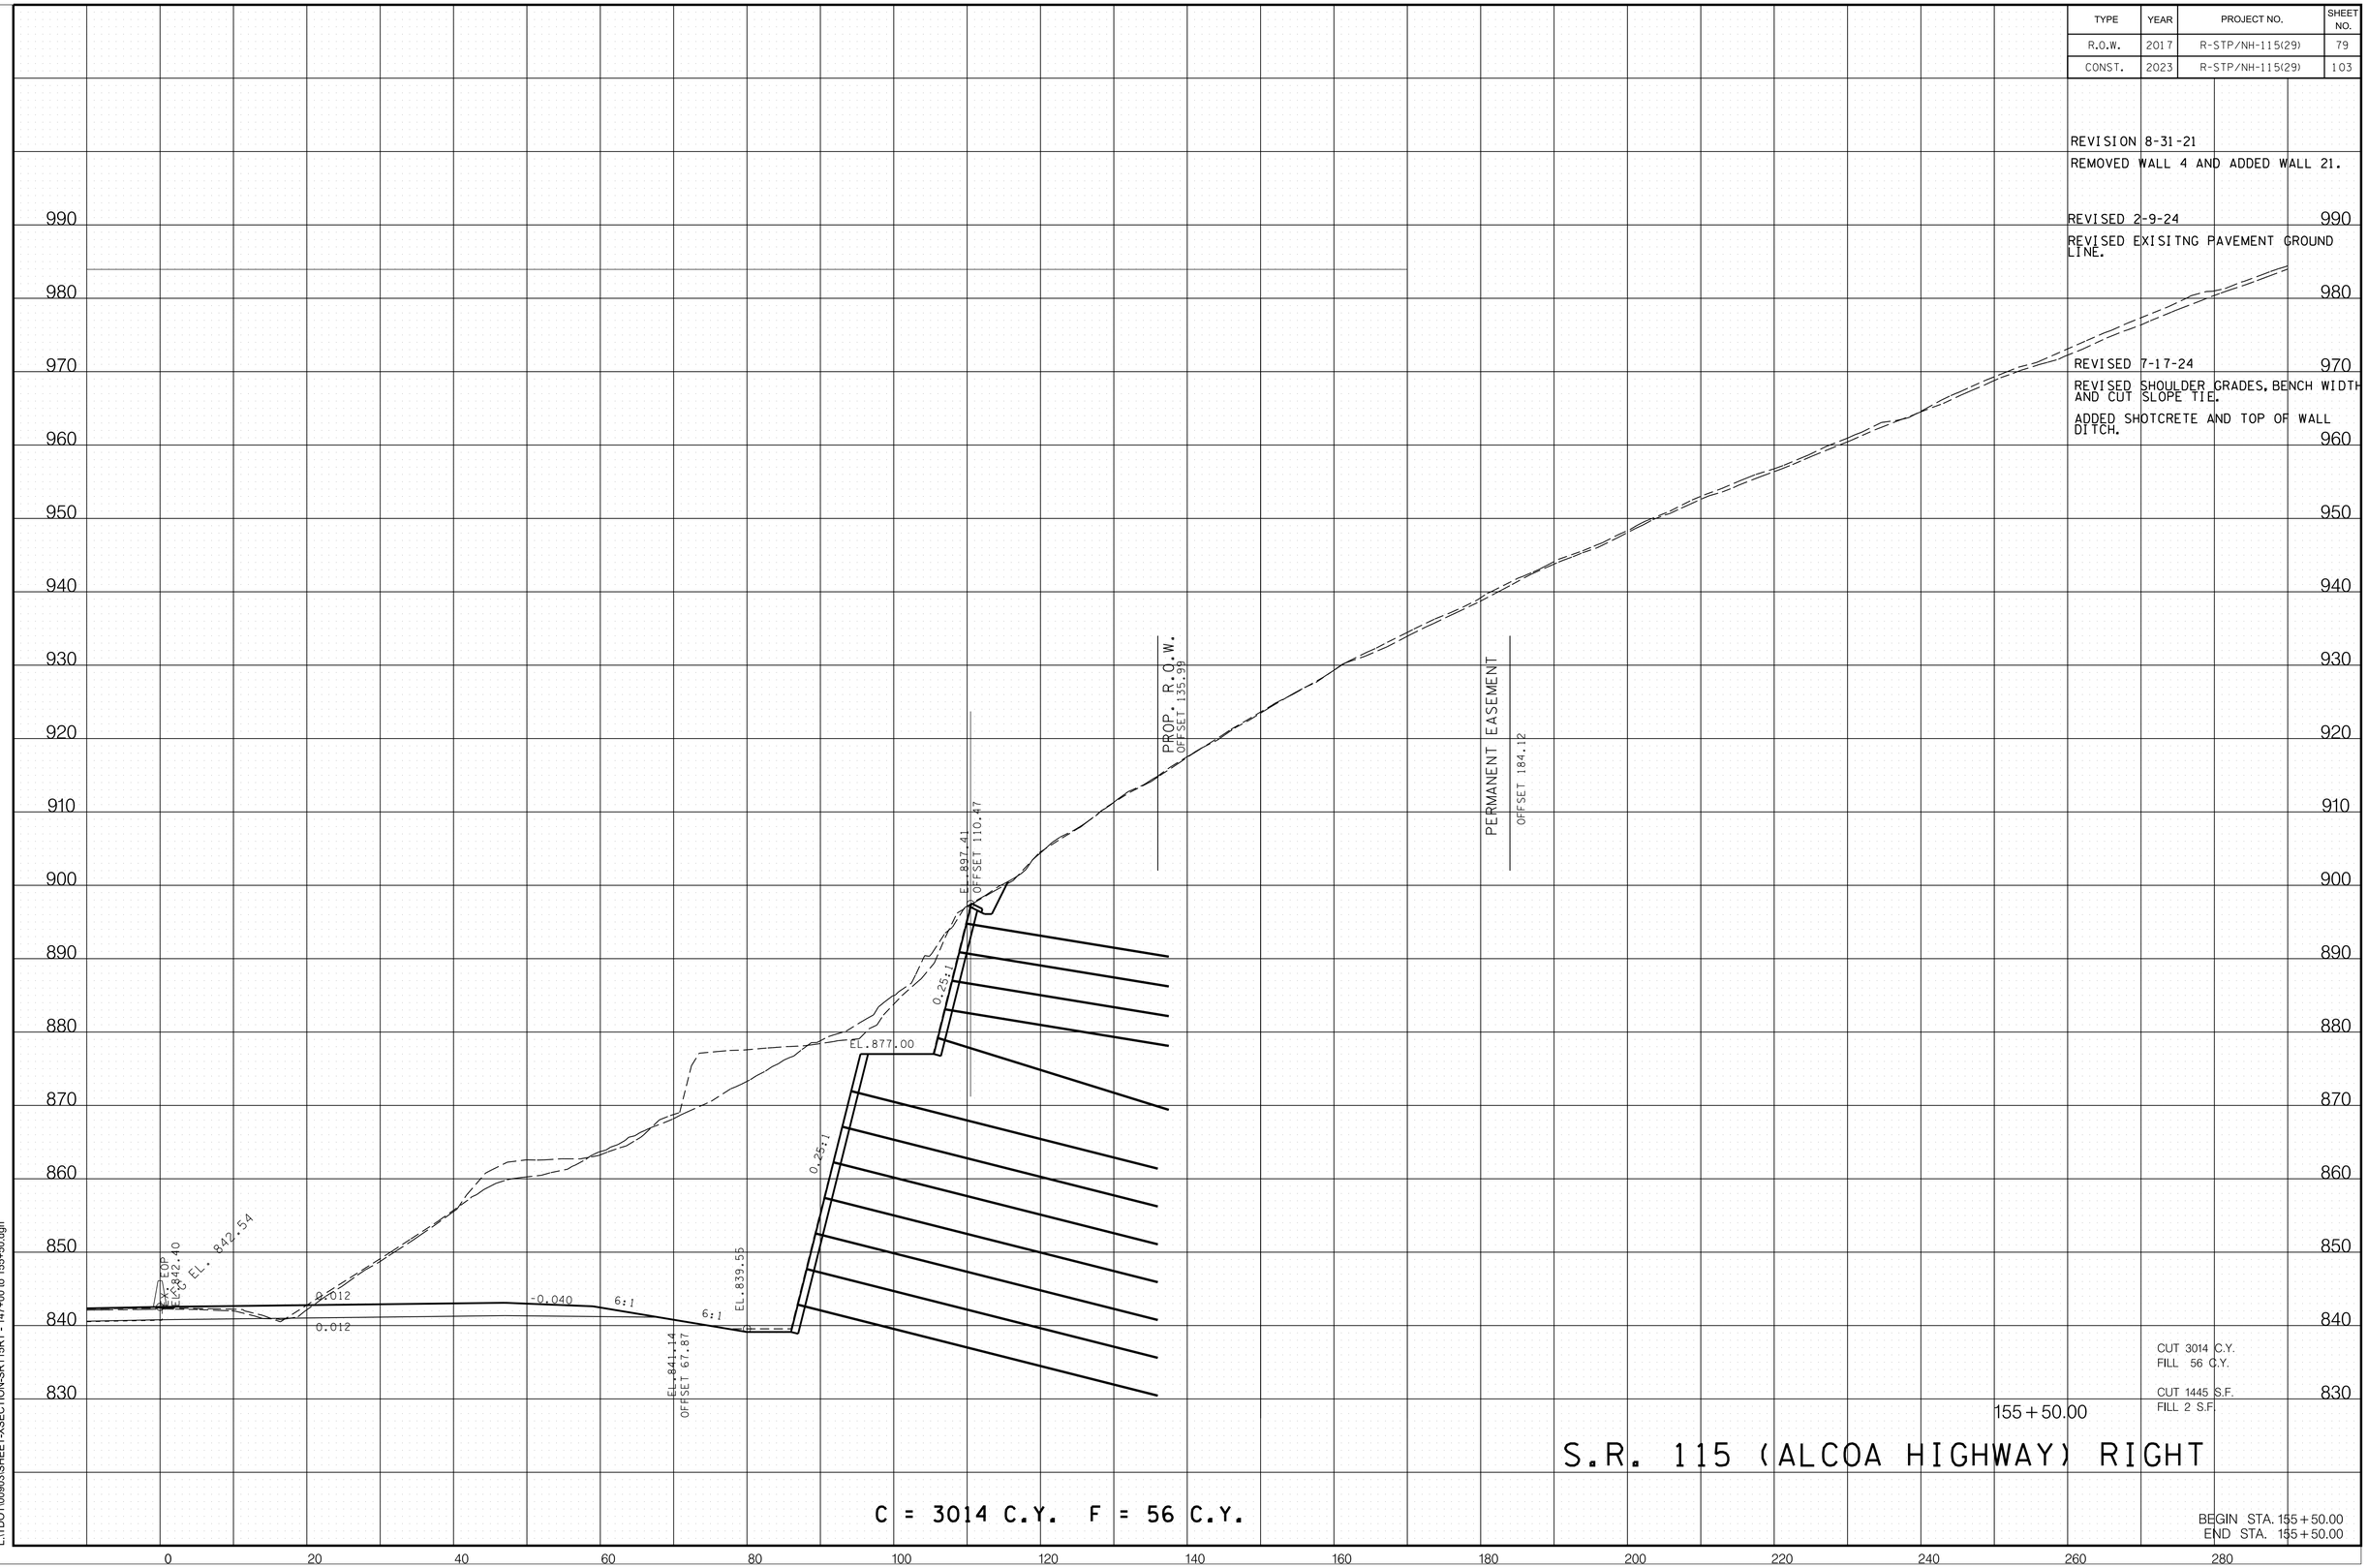

CUT 3014 C.Y.
FILL 56 C.Y.

CUT 1445 S.F.
FILL 2 S.F.

155 + 50.00

S.R. 115 (ALCOA HIGHWAY) RIGHT

C = 3014 C.Y. F = 56 C.Y.

BEGIN STA. 155 + 50.00
END STA. 155 + 50.00

7/15/2024 7:40:49 AM
L:\TDOT\00903\SHEET-XSECTION-SR115RT - 147+00 to 155+50.dgn

TYPE	YEAR	PROJECT NO.	SHEET NO.
R.O.W.	2017	R-STP/NH-115(29)	80
CONST.	2023	R-STP/NH-115(29)	104

REVISION 8-31-21
REMOVED WALL 4 AND ADDED WALL 22.

REVISED 2-9-24
REVISED EXISITNG PAVEMENT GROUND LINE.

REVISED 7-17-24
REVISED SHOULDER GRADE.
ADDED SHOTCRETE AND TOP OF WALL DITCH.

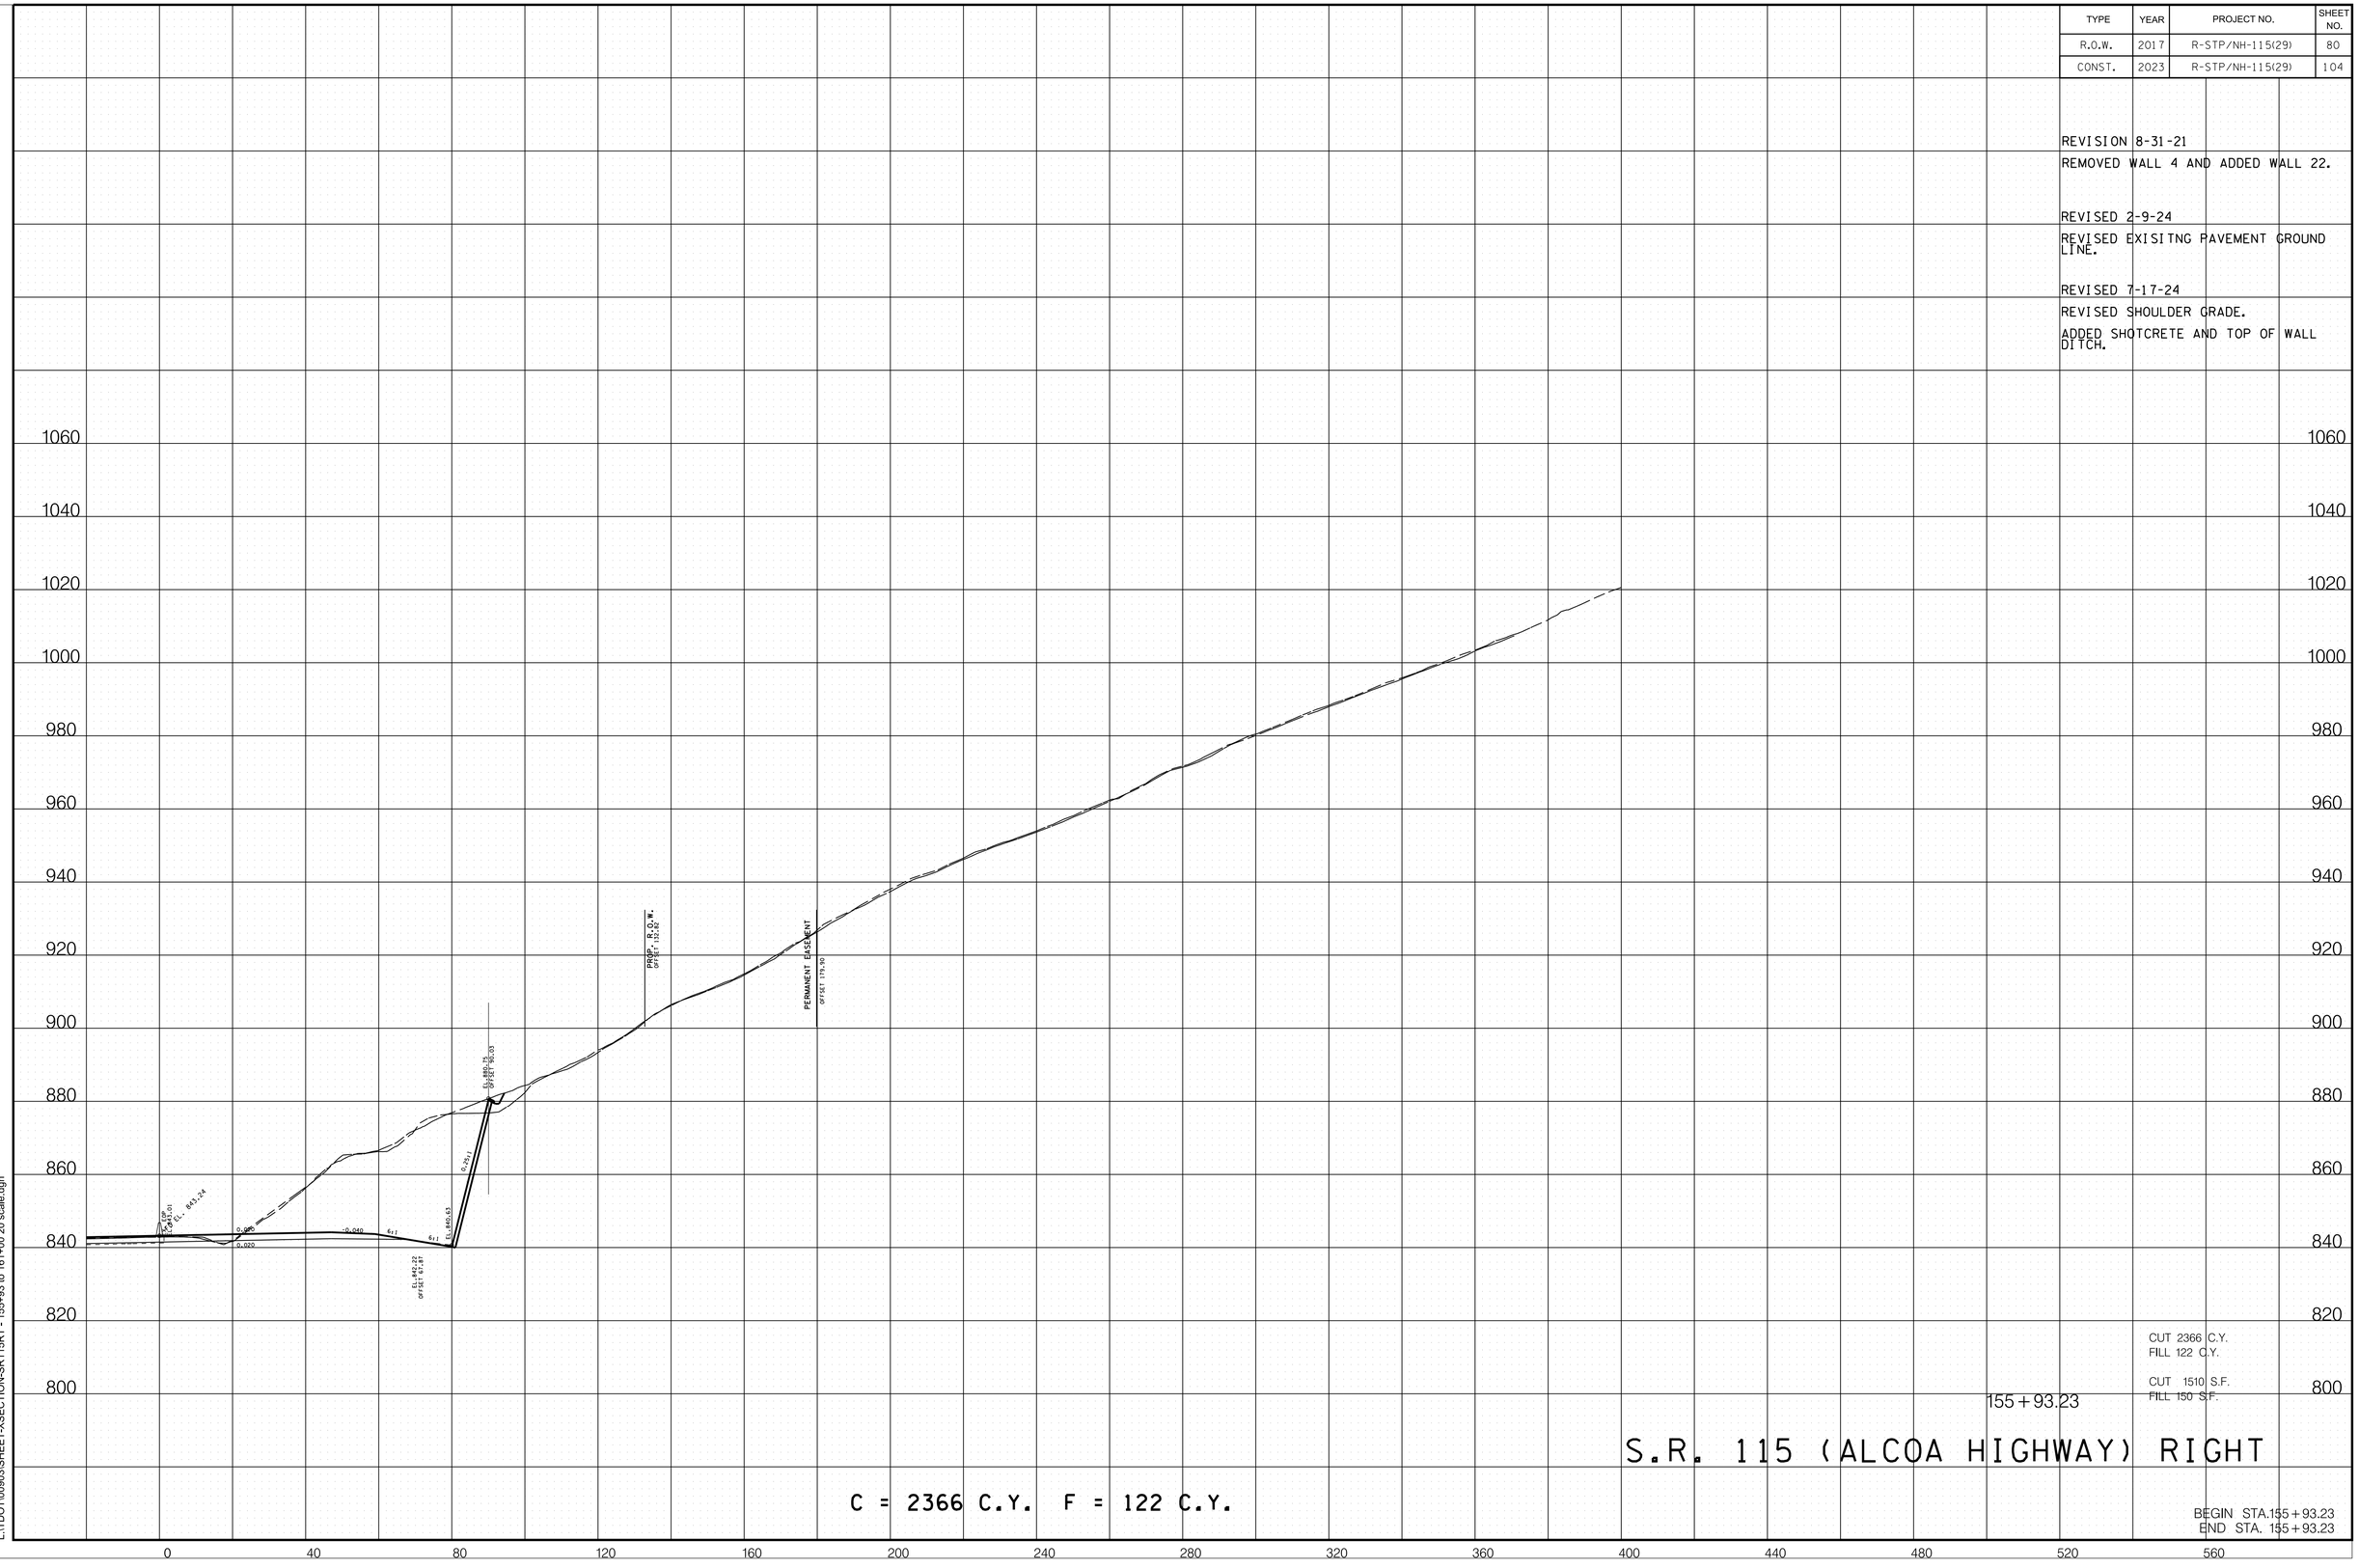
1060
1040
1020
1000
980
960
940
920
900
880
860
840
820
800
PROP. R.O.W.
OFFSET 132.62
PERMANENT EASEMENT
OFFSET 179.50
EL. 880.75
OFFSET 90.03
EL. 843.24
EL. 842.22
OFFSET 67.87
0.020
0.040
0.020
0.040
0.020
0.020
0.020

TYPE	YEAR	PROJECT NO.	SHEET NO.
R.O.W.	2017	R-STP/NH-115(29)	81
CONST.	2023	R-STP/NH-115(29)	105

REVISION 8-31-21
REMOVED WALL 4 AND ADDED WALL 22.

REVISED 2-9-24
REVISED EXISITNG PAVEMENT GROUND LINE.

REVISED 7-17-24
REVISED SHOULDER GRADE.
ADDED SHOTCRETE AND TOP OF WALL DITCH.

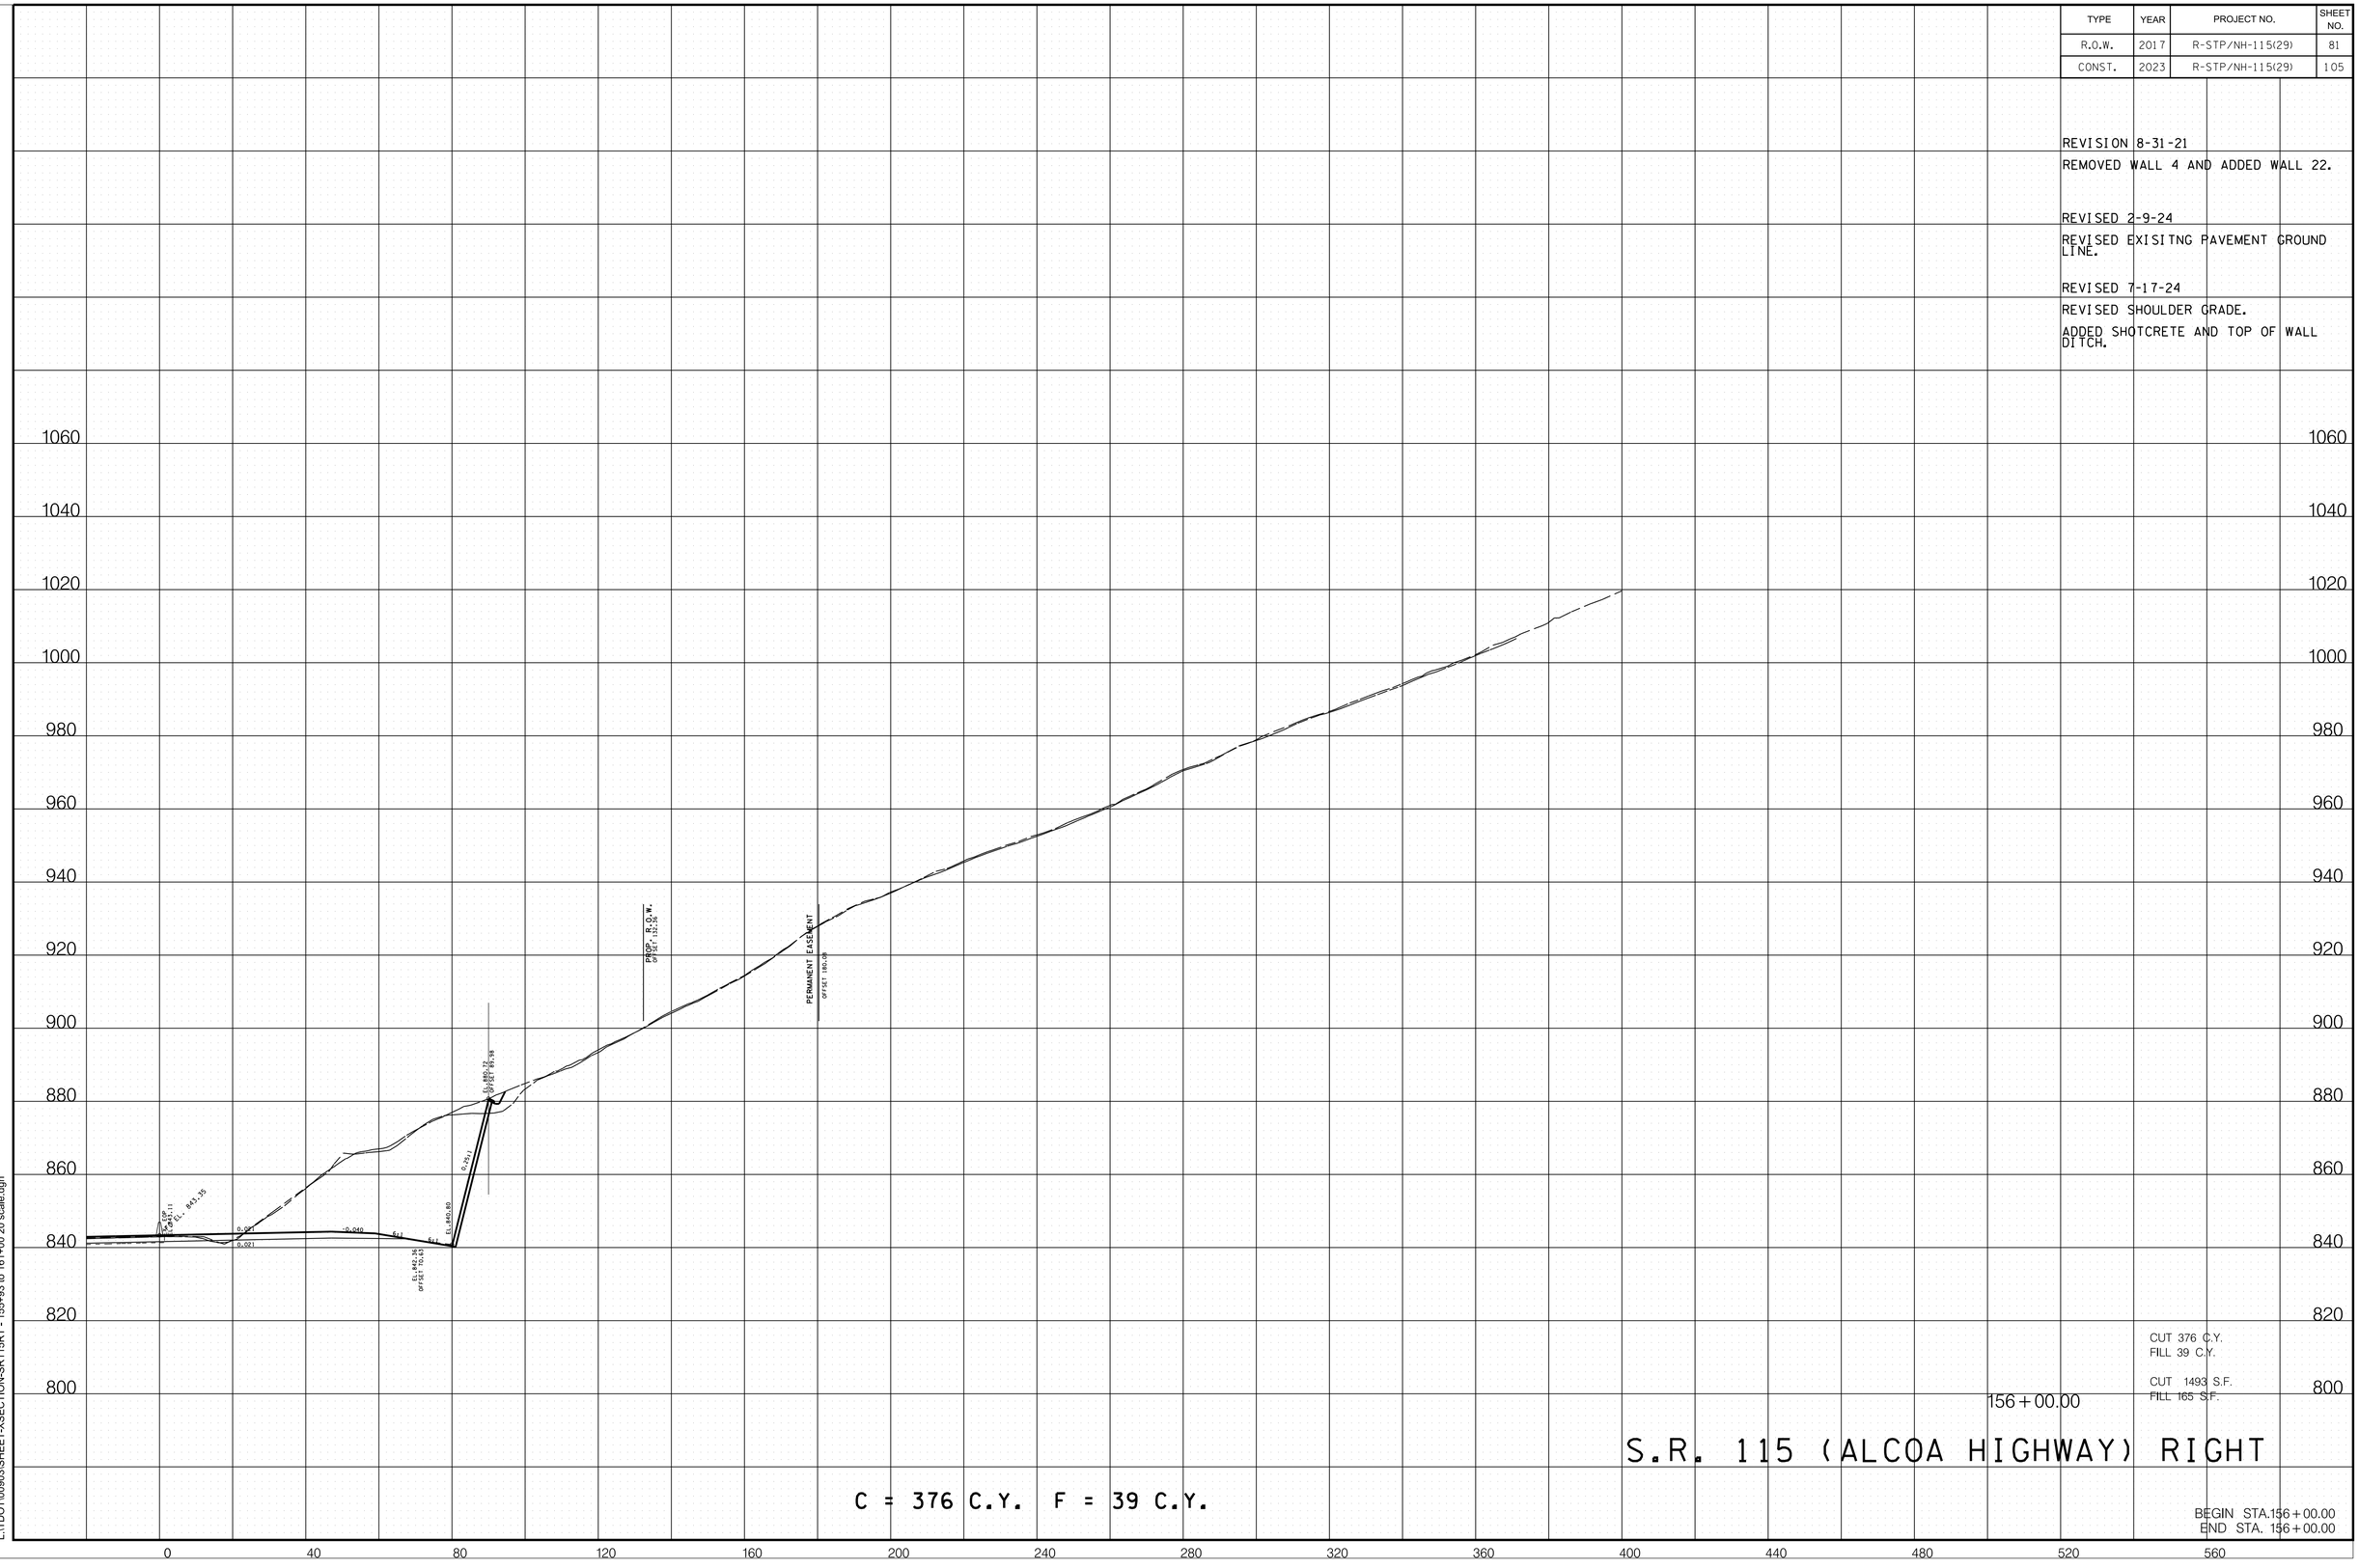

7/15/2024 7:40:51 AM
L:\TDOT\00903\SHEET-XSECTION-SR115RT - 155+93 to 161+00 20 scale.dgn

TYPE	YEAR	PROJECT NO.	SHEET NO.
R.O.W.	2017	R-STP/NH-115(29)	82
CONST.	2023	R-STP/NH-115(29)	106

REVISION 8-31-21
REMOVED WALL 4 AND ADDED WALL 22.

REVISED 2-9-24
REVISED EXISITNG PAVEMENT GROUND LINE.

REVISED 7-17-24
ADDED SHOTCRETE AND TOP OF WALL DITCH.

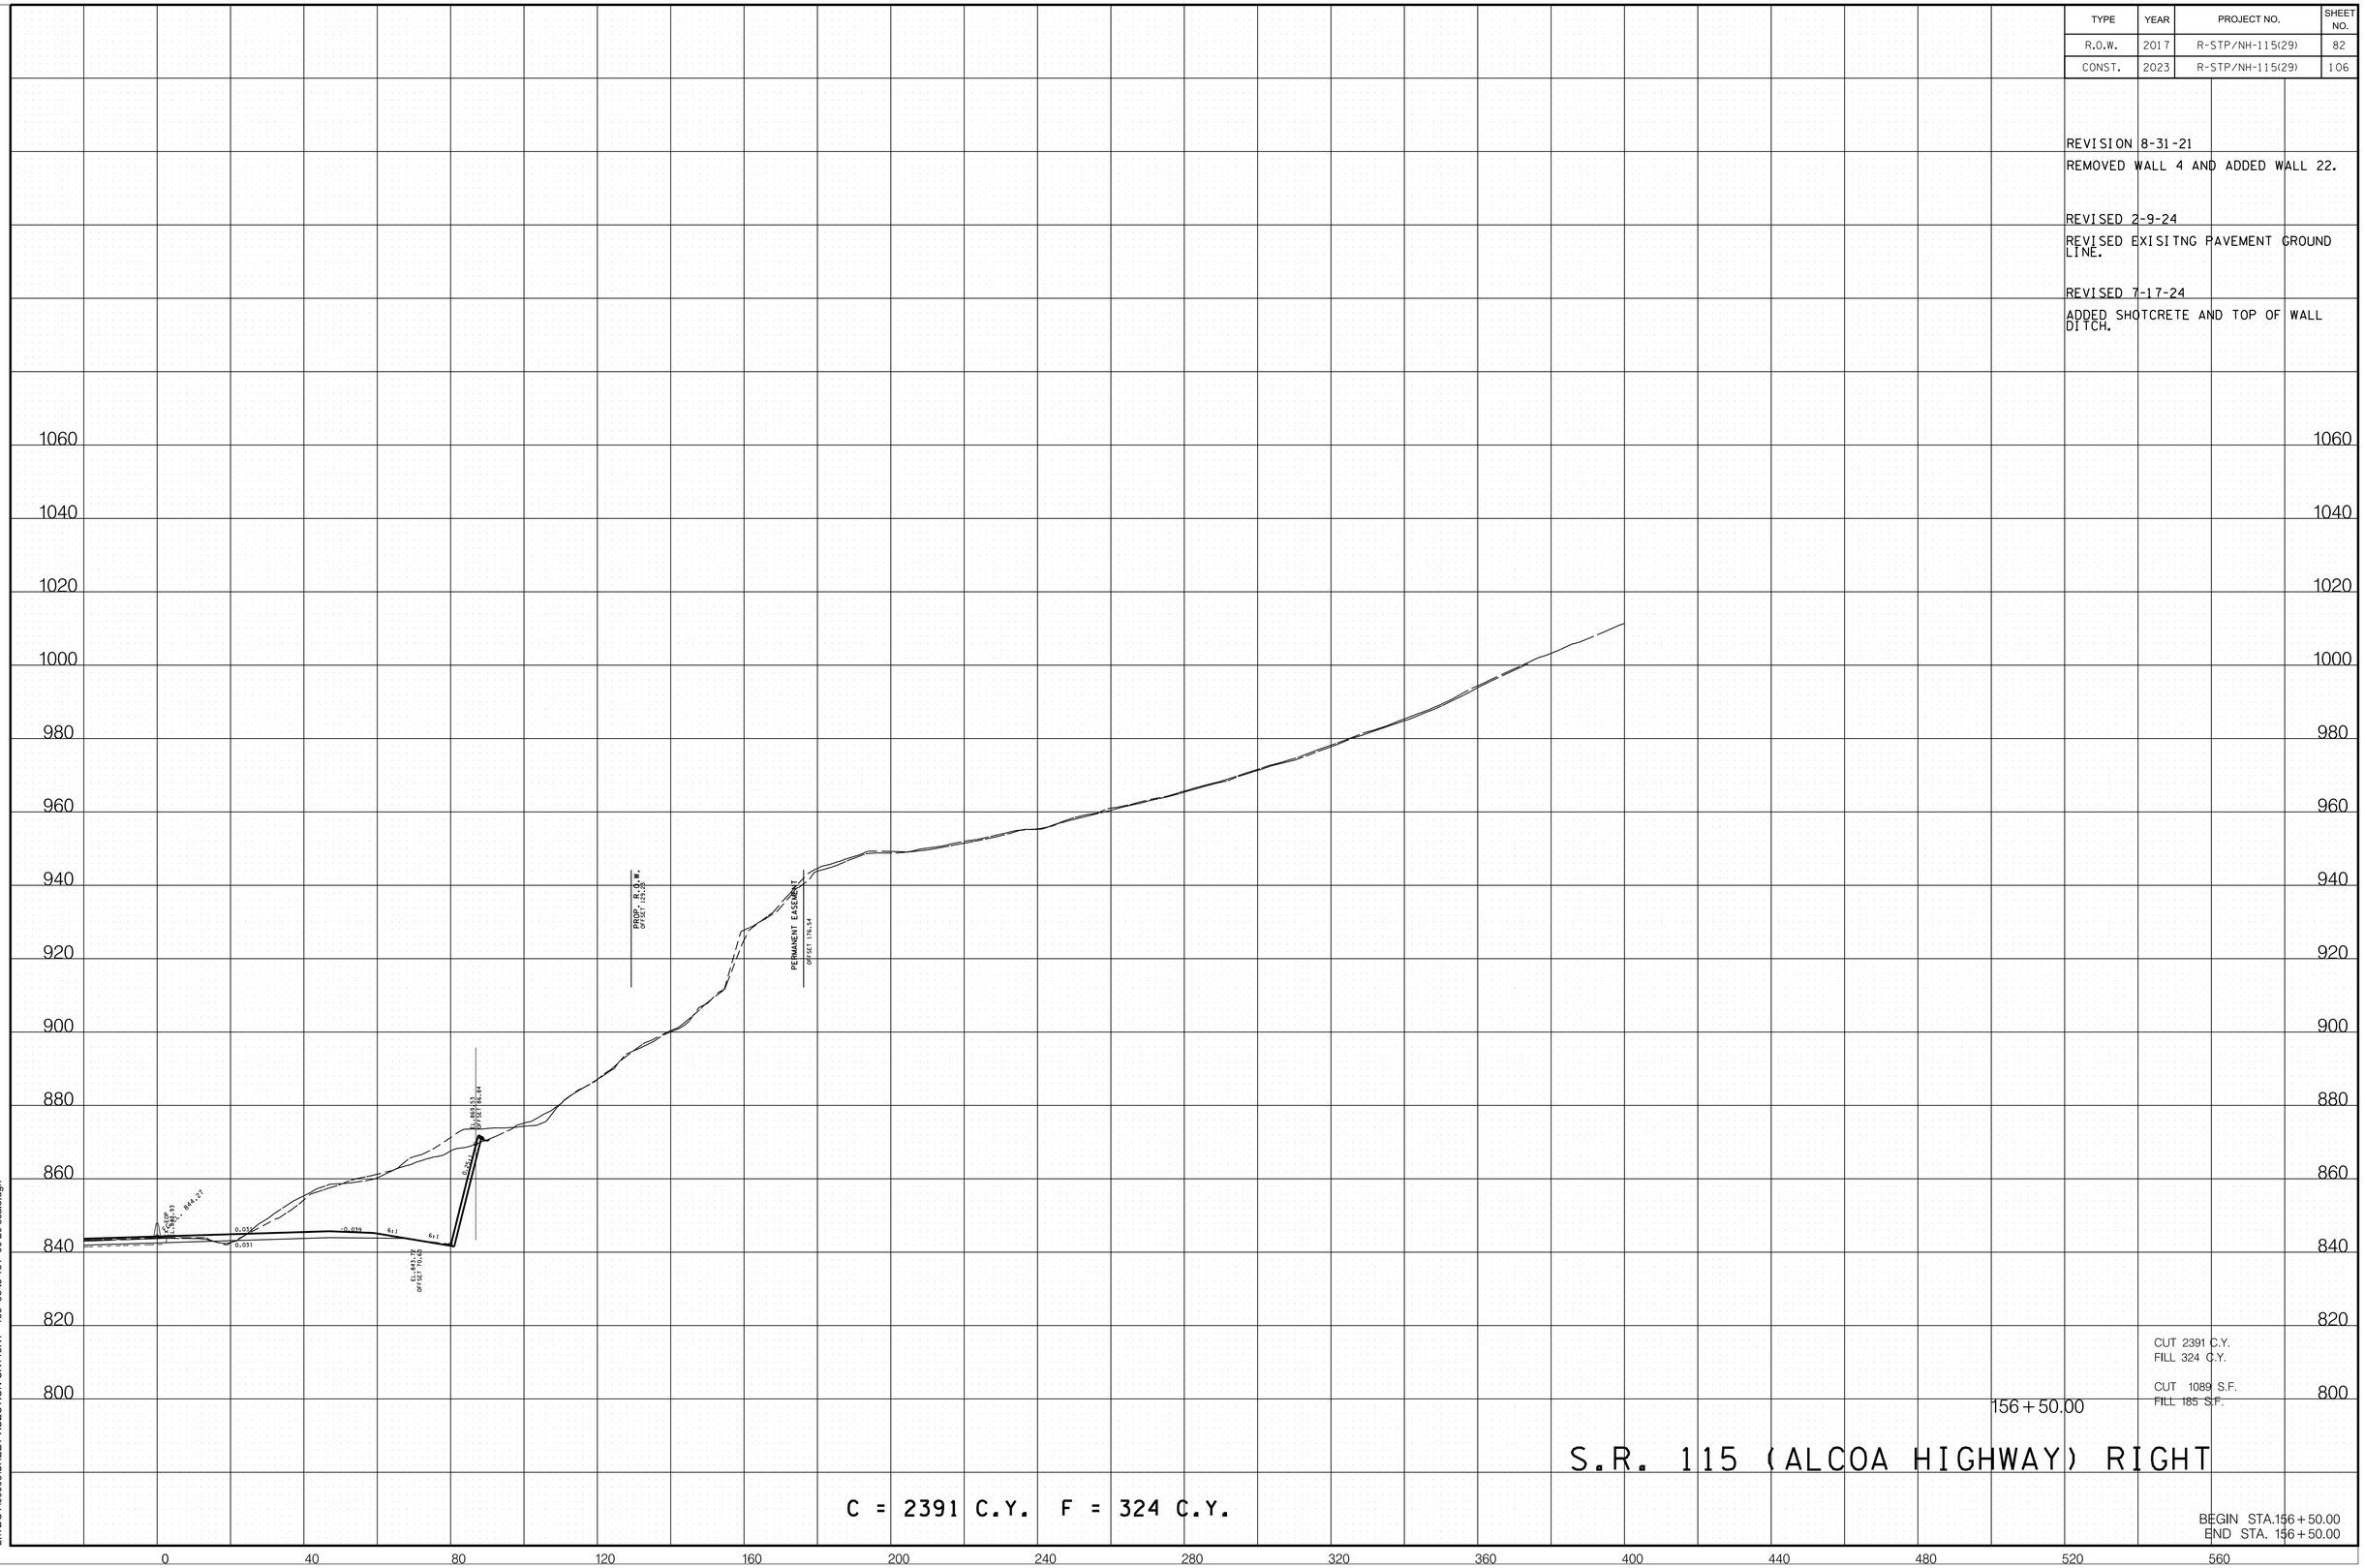

CUT 2391 C.Y.
FILL 324 C.Y.

CUT 1089 S.F.
FILL 185 S.F.

156+50.00

S.R. 115 (ALCOA HIGHWAY) RIGHT

C = 2391 C.Y. F = 324 C.Y.

BEGIN STA.156+50.00
END STA. 156+50.00

7/15/2024 7:40:51 AM
L:\TDOT\00903\SHEET-XSECTION-SR115RT - 155+93 to 161+00 20 scale.dgn

TYPE	YEAR	PROJECT NO.	SHEET NO.
R.O.W.	2017	R-STP/NH-115(29)	83
CONST.	2023	R-STP/NH-115(29)	107

REVISION 8-31-21
REMOVED WALL 4 AND ADDED WALL 22.

REVISED 2-9-24
REVISED EXISITNG PAVEMENT GROUND LINE.

REVISED 7-17-24
ADDED SHOTCRETE AND TOP OF WALL DITCH.

CUT 1955 C.Y.
FILL 344 C.Y.

CUT 1022 S.F.
FILL 187 S.F.

157+00.00

S.R. 115 (ALCOA HIGHWAY) RIGHT

C = 1955 C.Y. F = 344 C.Y.

BEGIN STA.157+00.00
END STA. 157+00.00

7/15/2024 7:40:52 AM
L:\TDOT\00903\SHEET-XSECTION-SR115RT - 155+93 to 161+00 20 scale.dgn

TYPE	YEAR	PROJECT NO.	SHEET NO.
R.O.W.	2017	R-STP/NH-115(29)	84
CONST.	2023	R-STP/NH-115(29)	108

REVISION 8-31-21
REMOVED WALL 4 AND ADDED WALL 22.

REVISED 2-9-24
REVISED EXISITNG PAVEMENT GROUND LINE.

REVISED 7-17-24
ADDED SHOTCRETE AND TOP OF WALL DITCH.
ADDED PIPE DRAIN.

END SUPER TRANSITION STA. 157+59.15

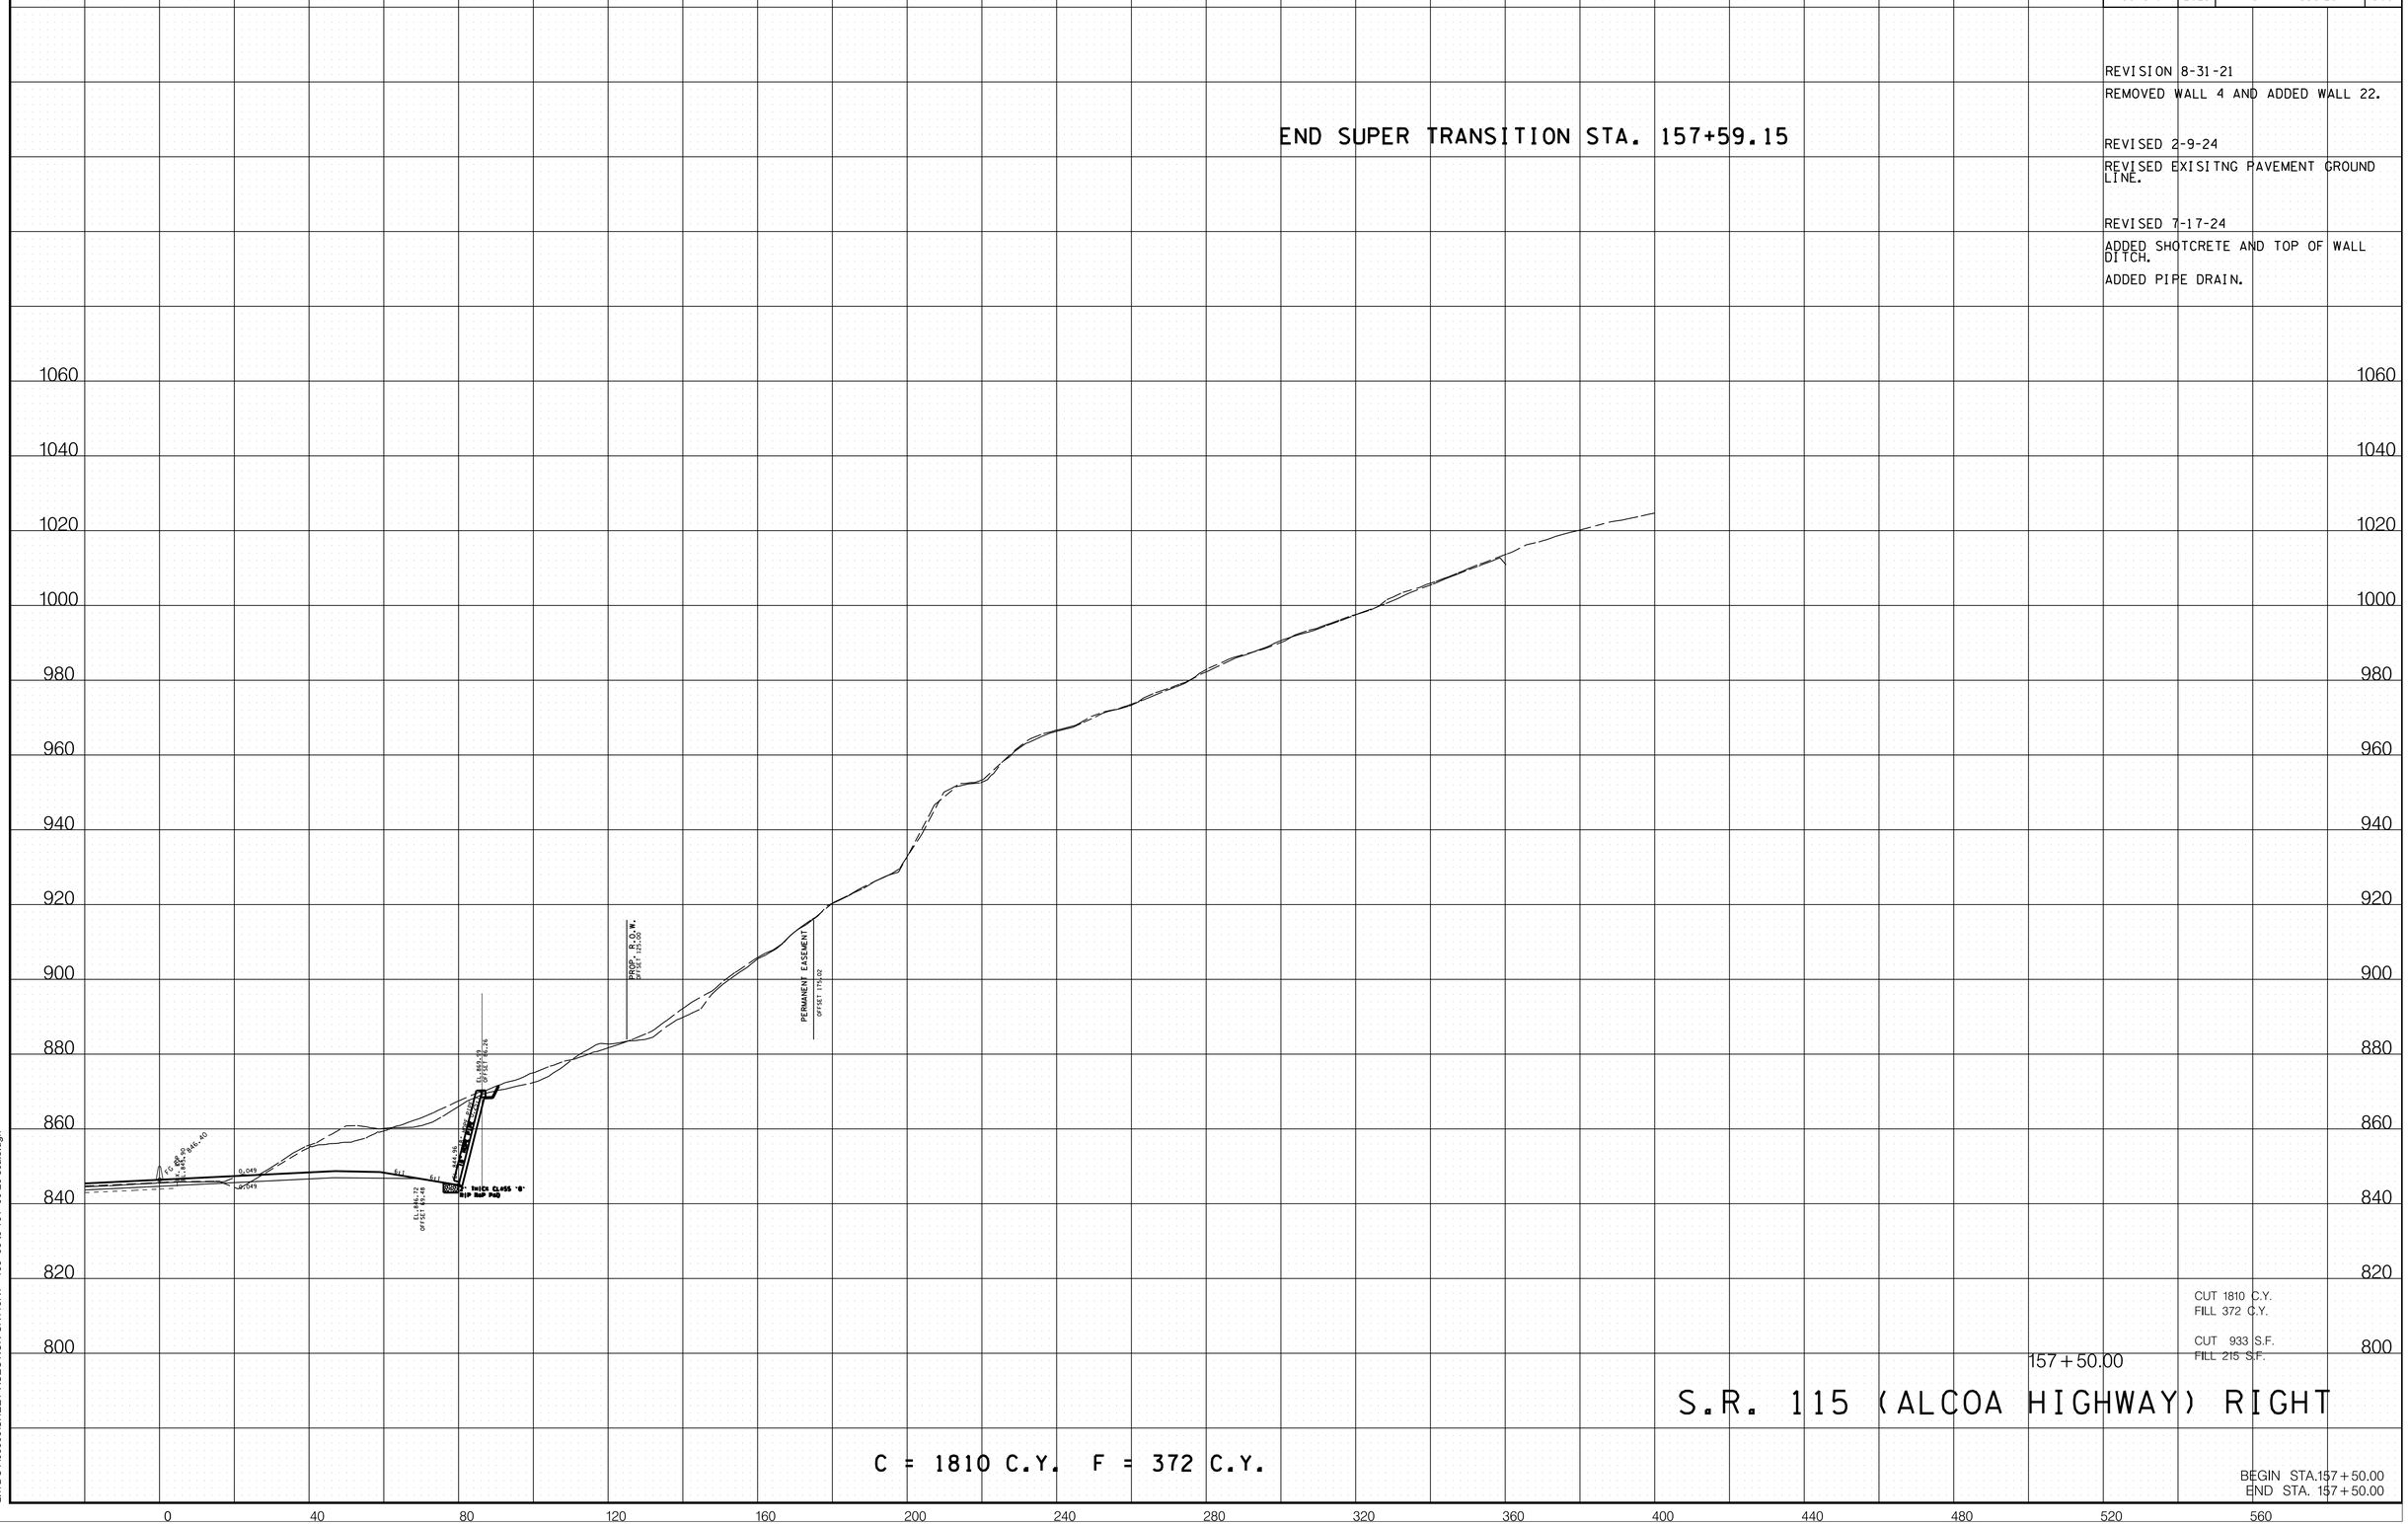

CUT 1810 C.Y.
FILL 372 C.Y.

CUT 933 S.F.
FILL 215 S.F.

157+50.00

S.R. 115 (ALCOA HIGHWAY) RIGHT

C = 1810 C.Y. F = 372 C.Y.

BEGIN STA.157+50.00
END STA. 157+50.00

7/16/2024 1:59:28 PM
L:\TDOT\00903\SHEET-XSECTION-SR115RT - 155+93 to 161+00 20 scale.dgn

TYPE	YEAR	PROJECT NO.	SHEET NO.
R.O.W.	2017	R-STP/NH-115(29)	85
CONST.	2023	R-STP/NH-115(29)	109

REVISION 8-31-21
REMOVED WALL 4 AND ADDED WALL 22.

REVISED 2-9-24
REVISED EXISITNG PAVEMENT GROUND LINE.

REVISED 7-17-24
ADDED SHOTCRETE AND TOP OF WALL DITCH.

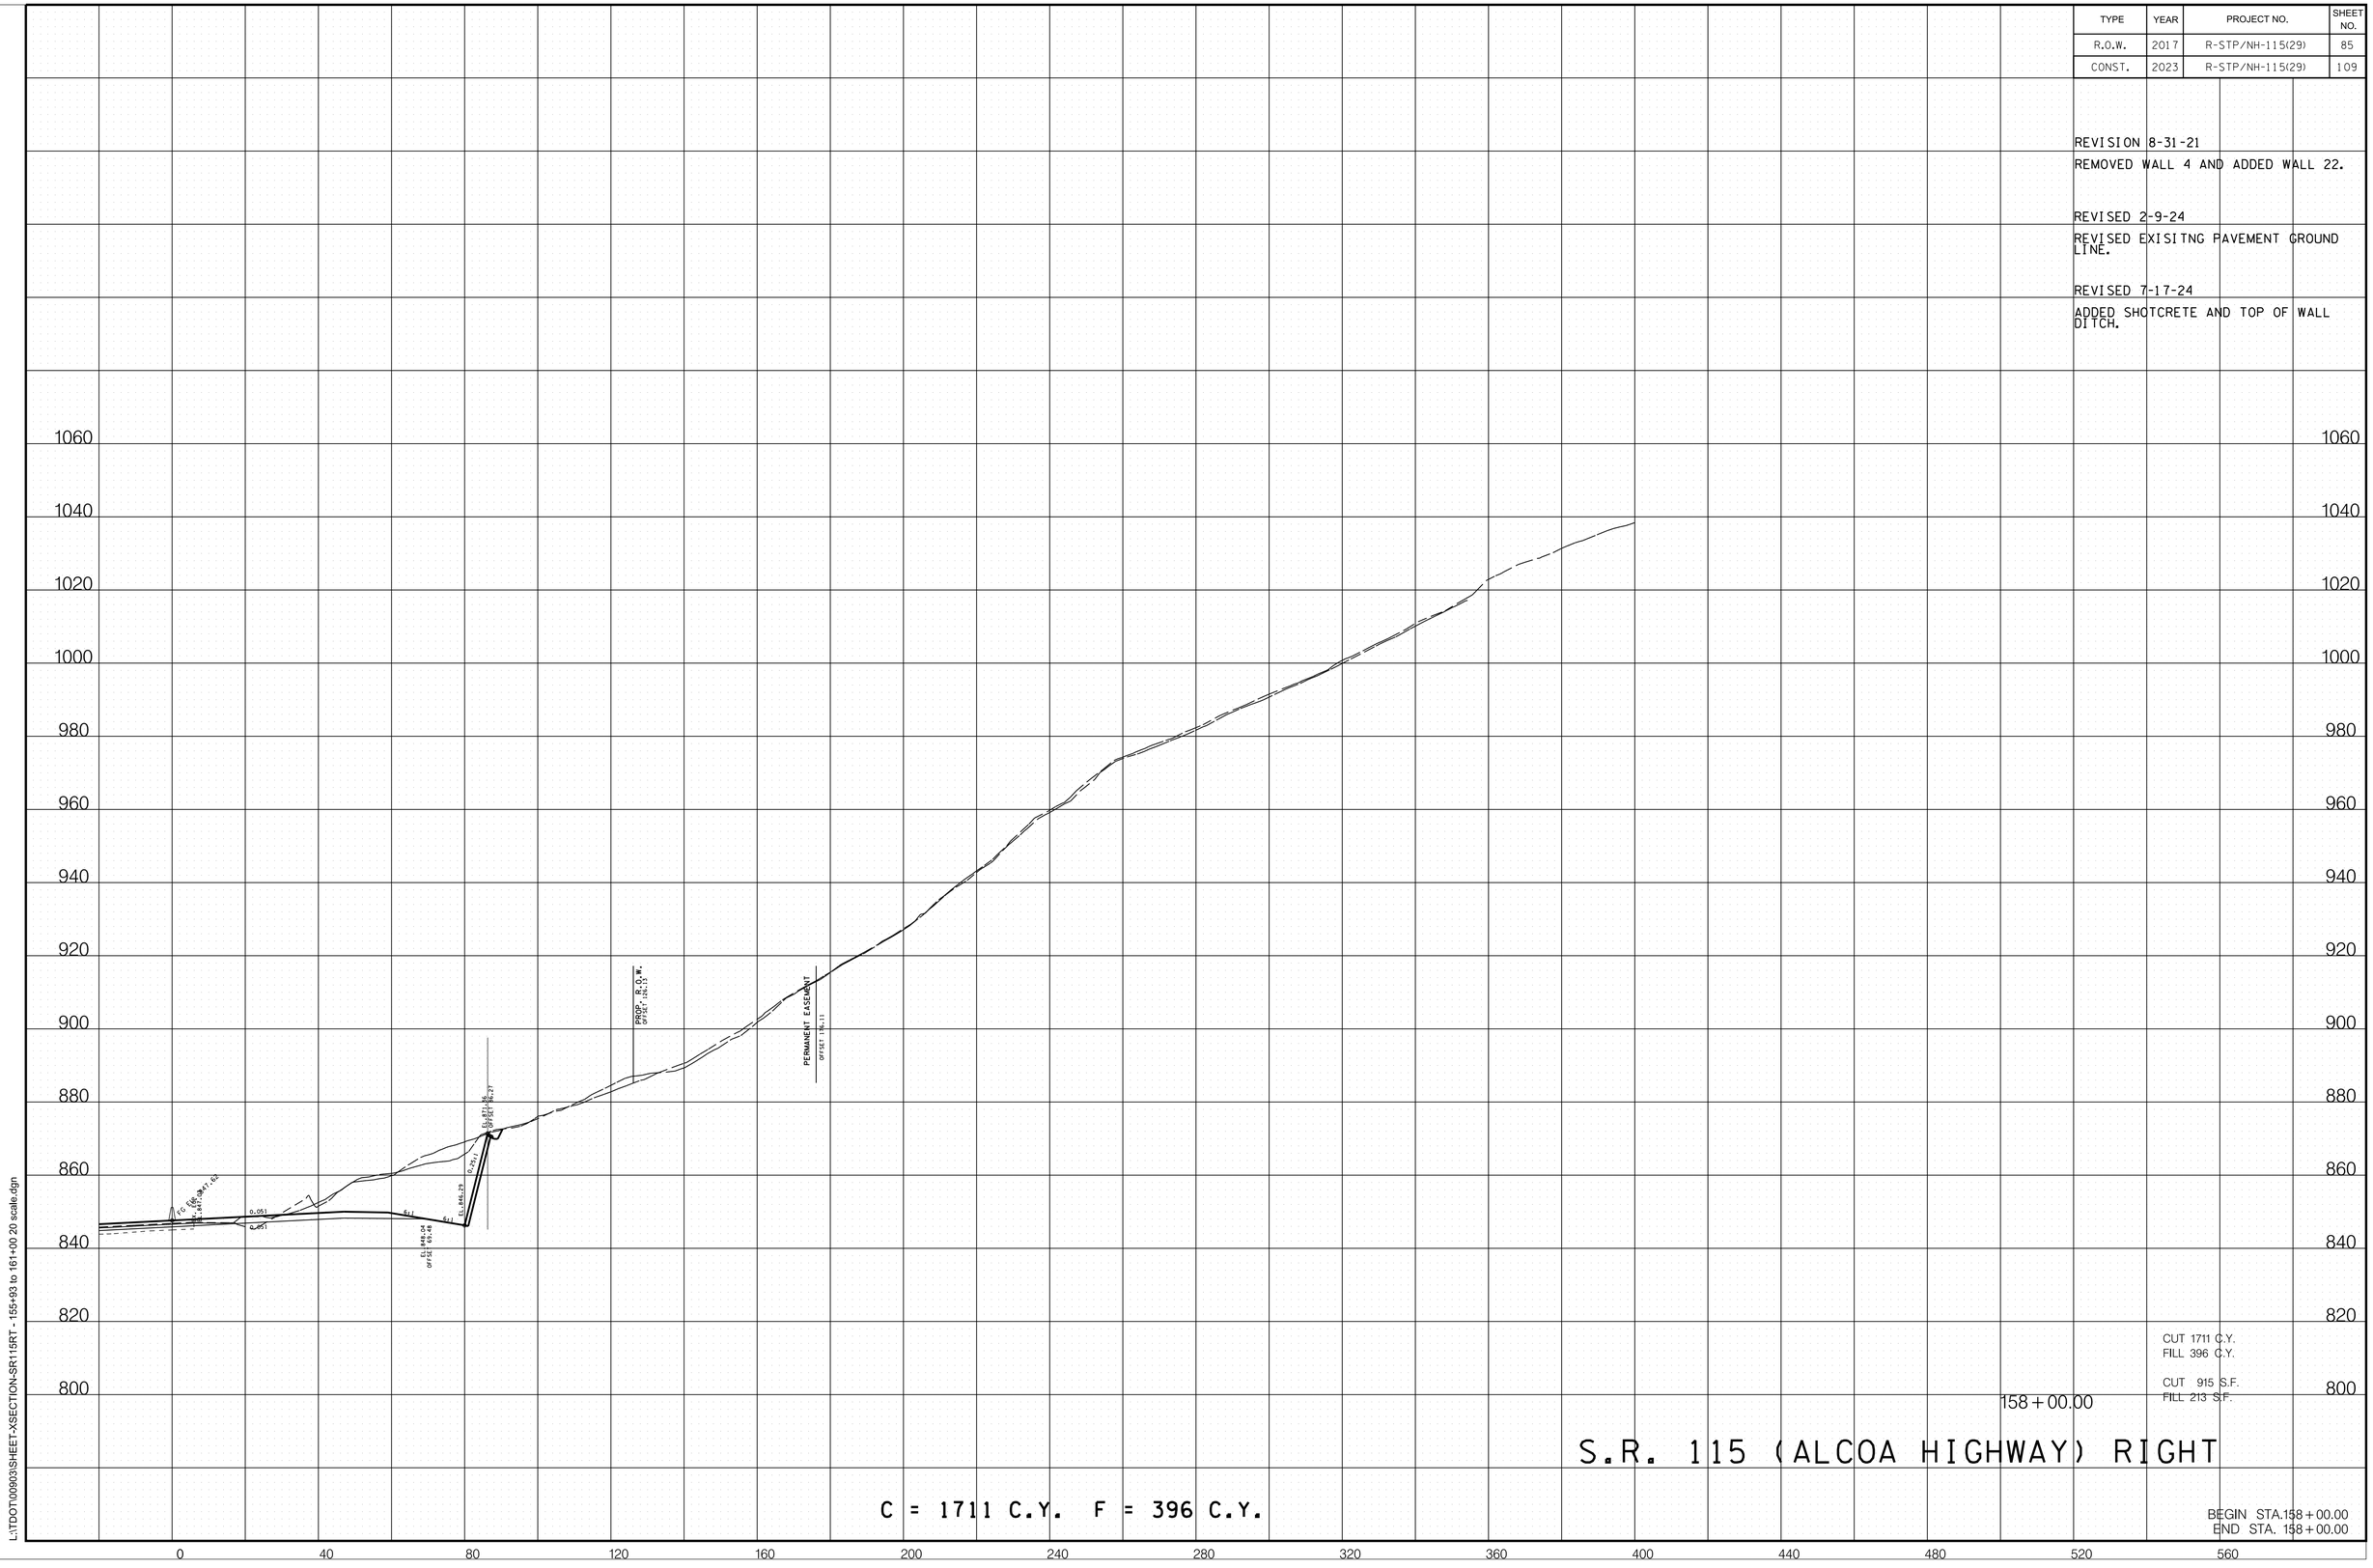

CUT 1711 C.Y.
FILL 396 C.Y.

CUT 915 S.F.
FILL 213 S.F.

158+00.00

S.R. 115 (ALCOA HIGHWAY) RIGHT

C = 1711 C.Y. F = 396 C.Y.

BEGIN STA.158+00.00
END STA. 158+00.00

7/15/2024 7:40:53 AM
L:\TDOT\00903\SHEET-XSECTION-SR115RT - 155+93 to 161+00 20 scale.dgn

TYPE	YEAR	PROJECT NO.	SHEET NO.
R.O.W.	2017	R-STP/NH-115(29)	86
CONST.	2023	R-STP/NH-115(29)	110

REVISION 8-31-21
REMOVED WALL 4 AND ADDED WALL 22.

REVISED 2-9-24
REVISED EXISITNG PAVEMENT GROUND LINE.

REVISED 7-17-24
ADDED SHOTCRETE AND TOP OF WALL DITCH.

CUT 1886 C.Y.
FILL 361 C.Y.

CUT 1122 S.F.
FILL 177 S.F.

S.R. 115 (ALCOA HIGHWAY) RIGHT

C = 1886 C.Y. F = 361 C.Y.

BEGIN STA.158 + 50.00
END STA. 158 + 50.00

7/15/2024 7:40:53 AM
L:\TDOT\00903\SHEET-XSECTION-SR115RT - 155+93 to 161+00 20 scale.dgn

TYPE	YEAR	PROJECT NO.	SHEET NO.
R.O.W.	2017	R-STP/NH-115(29)	87
CONST.	2023	R-STP/NH-115(29)	111

REVISION 8-31-21
REMOVED WALL 4 AND ADDED WALL 22.

REVISED 2-9-24
REVISED EXISITNG PAVEMENT GROUND LINE.

REVISED 7-17-24
ADDED SHOTCRETE AND TOP OF WALL DITCH.

CUT 2339 C.Y.
FILL 291 C.Y.

CUT 1404 S.F.
FILL 137 S.F.

159+00.00

C = 2339 C.Y. F = 291 C.Y.

S.R. 115 (ALCOA HIGHWAY) RIGHT

BEGIN STA.159+00.00
END STA. 159+00.00

7/15/2024 7:40:54 AM
L:\TDOT\00903\SHEET-XSECTION-SR115RT - 155+93 to 161+00 20 scale.dgn

TYPE	YEAR	PROJECT NO.	SHEET NO.
R.O.W.	2017	R-STP/NH-115(29)	88
CONST.	2023	R-STP/NH-115(29)	112

REVISION 8-31-21
REMOVED WALL 4 AND ADDED WALL 22.

REVISED 2-9-24
REVISED EXISITNG PAVEMENT GROUND LINE.

REVISED 7-17-24
ADDED SHOTCRETE AND TOP OF WALL DITCH.

CUT 2521 C.Y.
FILL 195 C.Y.

CUT 1319 S.F.
FILL 74 S.F.

159 + 50.00

C = 2521 C.Y. F = 195 C.Y.

S.R. 115 (ALCOA HIGHWAY) RIGHT

BEGIN STA.159 + 50.00
END STA. 159 + 50.00

7/15/2024 7:40:54 AM
L:\TDOT\00903\SHEET-XSECTION-SR115RT - 155+93 to 161+00 20 scale.dgn

TYPE	YEAR	PROJECT NO.	SHEET NO.
R.O.W.	2017	R-STP/NH-115(29)	89
CONST.	2023	R-STP/NH-115(29)	113

REVISION 8-31-21
REMOVED WALL 4 AND ADDED WALL 22.

REVISED 2-9-24
REVISED EXISITNG PAVEMENT GROUND LINE.

REVISED 7-17-24
ADDED SHOTCRETE AND TOP OF WALL DITCH.

CUT 2544 C.Y.
FILL 119 C.Y.

CUT 1429 S.F.
FILL 54 S.F.

160+00.00

C = 2544 C.Y. F = 119 C.Y.

S.R. 115 (ALCOA HIGHWAY) RIGHT

BEGIN STA.160+00.00
END STA. 160+00.00

7/15/2024 7:40:55 AM
L:\TDOT\00903\SHEET-XSECTION-SR115RT - 155+93 to 161+00 20 scale.dgn

TYPE	YEAR	PROJECT NO.	SHEET NO.
R.O.W.	2017	R-STP/NH-115(29)	90
CONST.	2023	R-STP/NH-115(29)	114

REVISION 8-31-21
REMOVED WALL 4 AND ADDED WALL 22.

REVISED 2-9-24
REVISED EXISITNG PAVEMENT GROUND LINE.

REVISED 7-17-24
ADDED SHOTCRETE AND TOP OF WALL DITCH.
ADDED PIPE DRAIN.

7/16/2024 1:58:54 PM
L:\TDOT\00903\SHEET-XSECTION-SR115RT - 155+93 to 161+00 20 scale.dgn

TYPE	YEAR	PROJECT NO.	SHEET NO.
R.O.W.	2017	R-STP/NH-115(29)	91
CONST.	2023	R-STP/NH-115(29)	115

REVISION 8-31-21
REMOVED WALL 4 AND ADDED WALL 22.

REVISED 2-9-24
REVISED EXISITNG PAVEMENT GROUND LINE.

REVISED 7-17-24
ADDED SHOTCRETE AND TOP OF WALL DITCH.

CUT 2169 C.Y.
FILL 158 C.Y.

CUT 1142 S.F.
FILL 94 S.F.

161+00.00

C = 2169 C.Y. F = 158 C.Y.

S.R. 115 (ALCOA HIGHWAY) RIGHT

BEGIN STA.161+00.00
END STA. 161+00.00

7/15/2024 7:40:56 AM
L:\TDOT\00903\SHEET-XSECTION-SR115RT - 155+93 to 161+00 20 scale.dgn

TYPE	YEAR	PROJECT NO.	SHEET NO.
R.O.W.	2017	R-STP/NH-115(29)	92
CONST.	2023	R-STP/NH-115(29)	116

REVISION 8-31-21
REMOVED WALL 4 AND ADDED WALL 22.

REVISED 2-9-24
REVISED EXISITNG PAVEMENT GROUND LINE.

REVISED 7-17-24
ADDED SHOTCRETE AND TOP OF WALL DITCH.

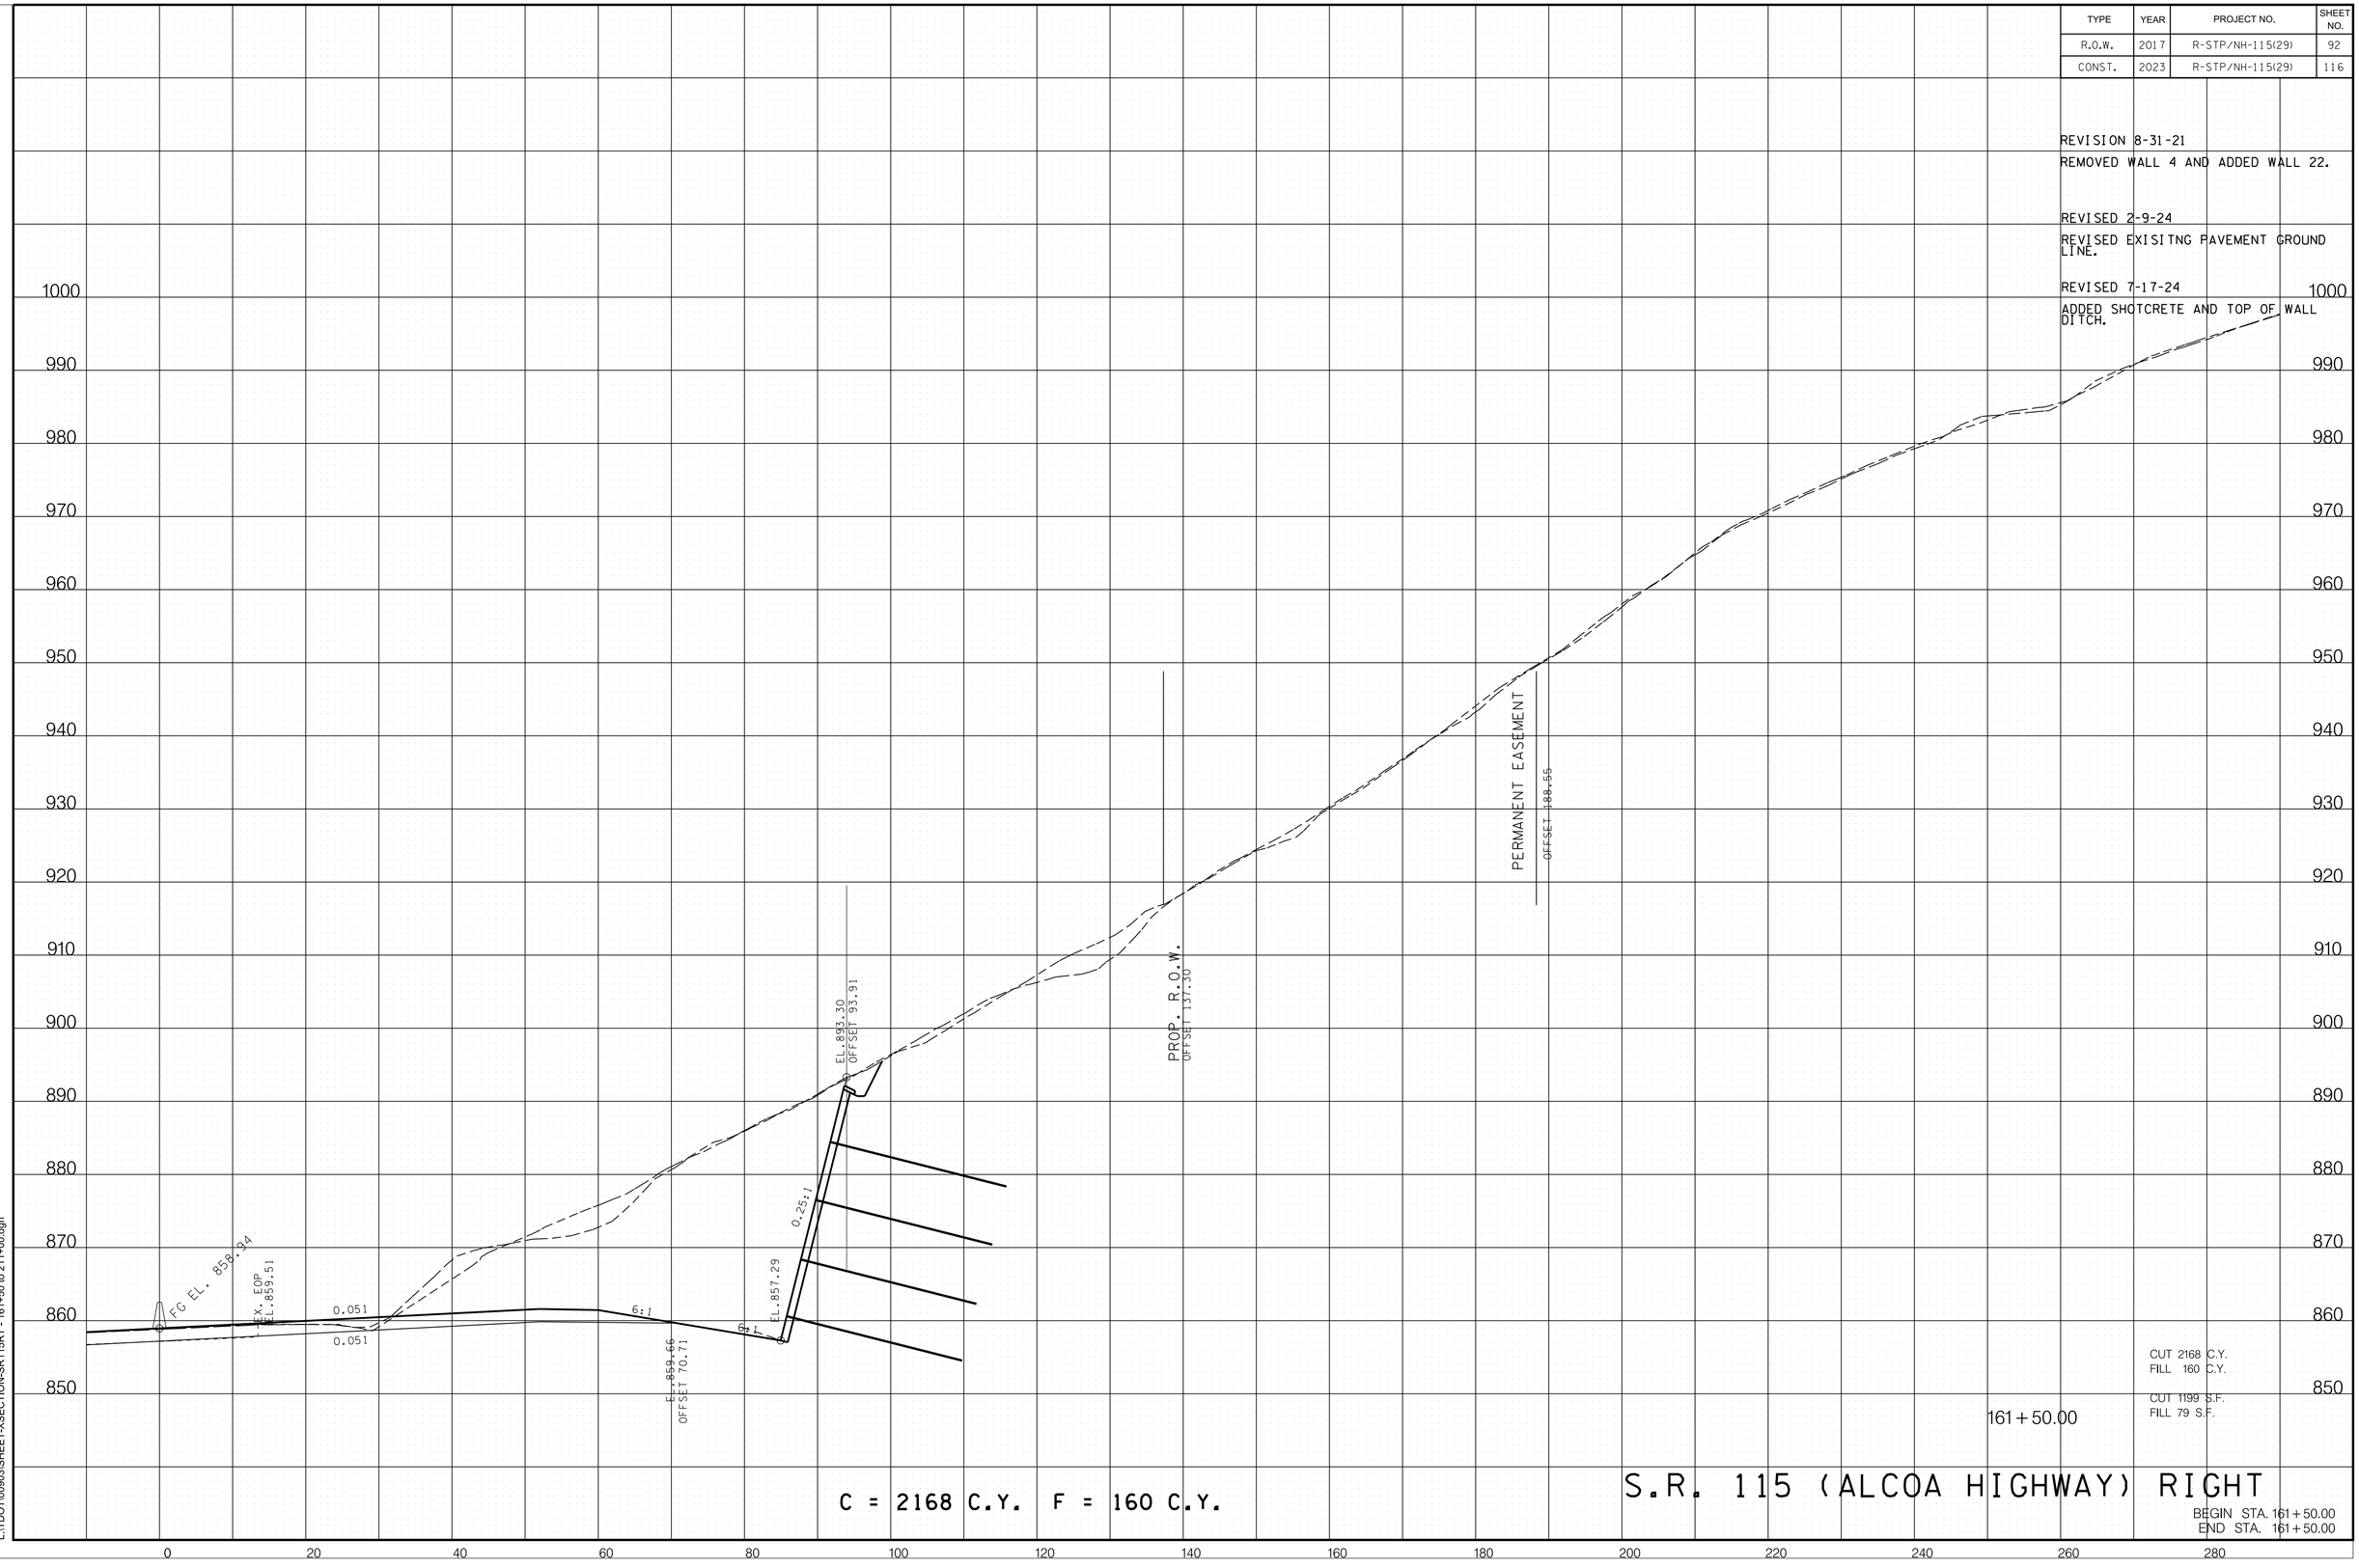

CUT 2168 C.Y.
FILL 160 C.Y.

CUT 1199 S.F.
FILL 79 S.F.

161+50.00

C = 2168 C.Y. F = 160 C.Y.

S.R. 115 (ALCOA HIGHWAY) RIGHT

BEGIN STA. 161+50.00
END STA. 161+50.00

7/15/2024 7:40:57 AM
L:\TDOT\00903\SHEET-XSECTION-SR115RT - 161+50 to 211+00.dgn

TYPE	YEAR	PROJECT NO.	SHEET NO.
R.O.W.	2017	R-STP/NH-115(29)	93
CONST.	2023	R-STP/NH-115(29)	117

REVISION 8-31-21
REMOVED WALL 4 AND ADDED WALL 22.

REVISED 2-9-24
REVISED EXISITNG PAVEMENT GROUND LINE.

REVISED 7-17-24
ADDED SHOTCRETE AND TOP OF WALL DITCH.

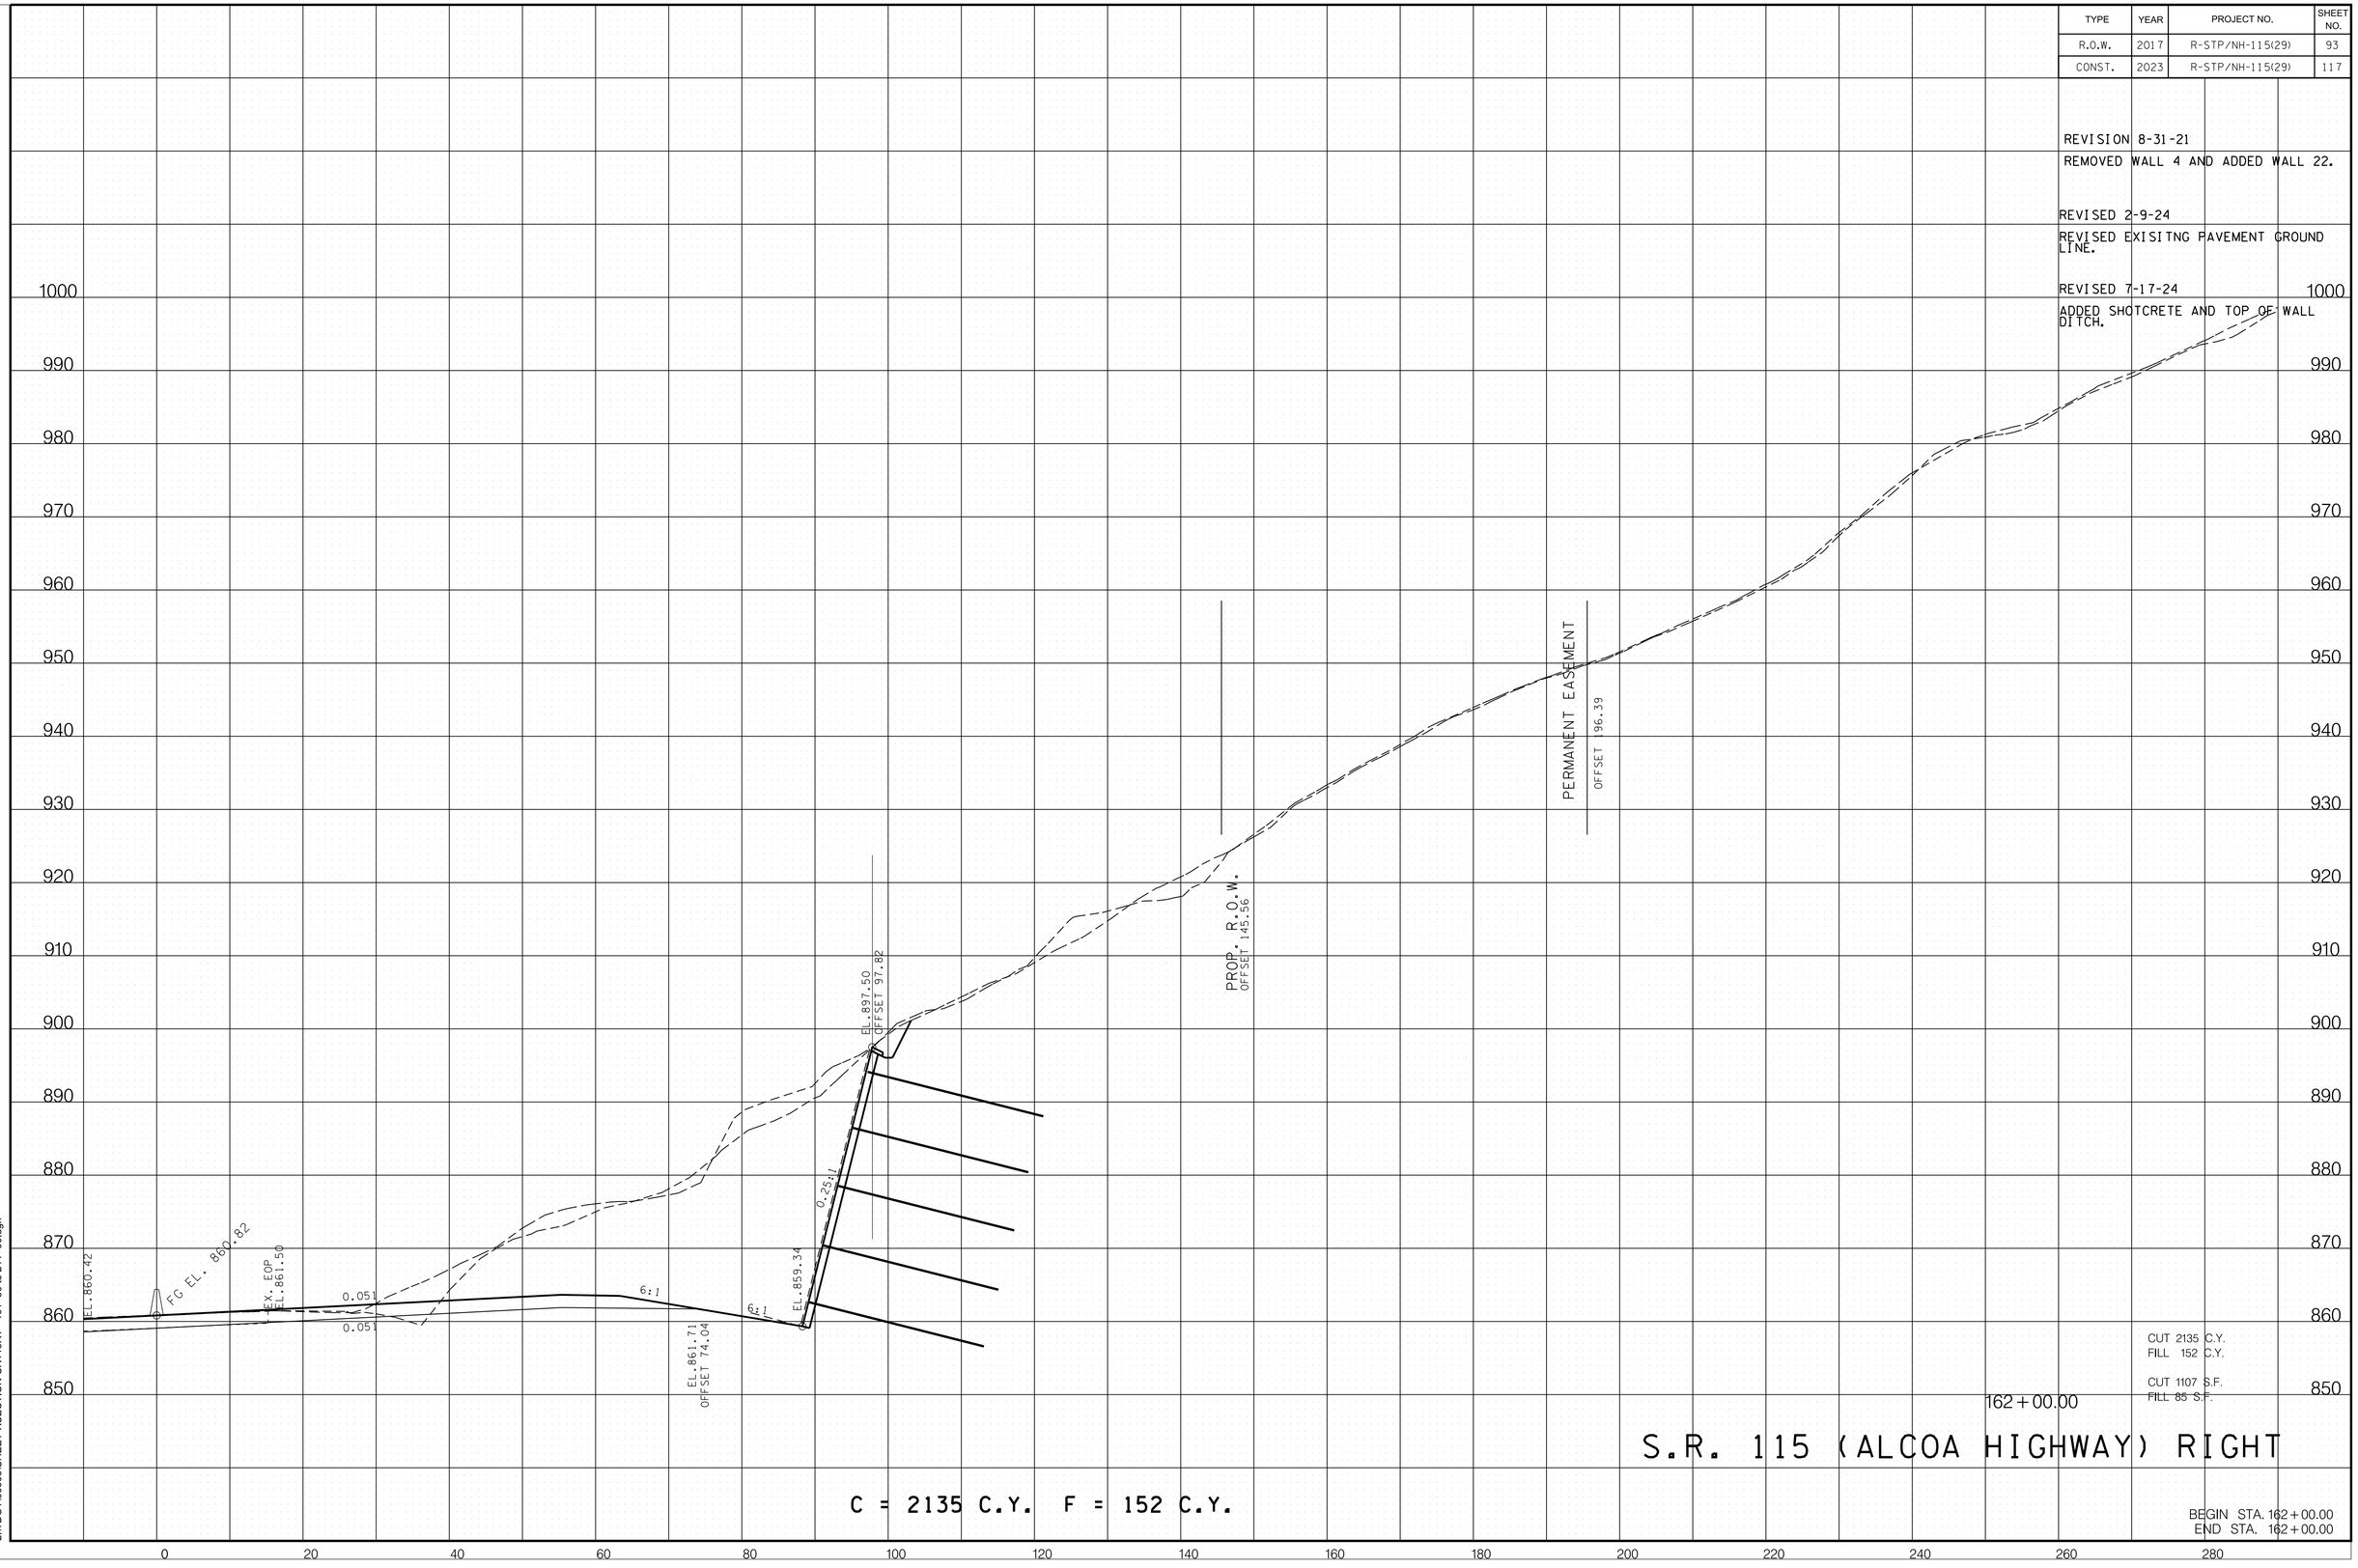

CUT 2135 C.Y.
FILL 152 C.Y.

CUT 1107 S.F.
FILL 85 S.F.

162+00.00

S.R. 115 (ALCOA HIGHWAY) RIGHT

C = 2135 C.Y. F = 152 C.Y.

BEGIN STA. 162+00.00
END STA. 162+00.00

7/15/2024 7:40:58 AM
L:\TDOT\00903\SHEET-XSECTION-SR115RT - 161+50 to 211+00.dgn

TYPE	YEAR	PROJECT NO.	SHEET NO.
R.O.W.	2017	R-STP/NH-115(29)	94
CONST.	2023	R-STP/NH-115(29)	118

REVISION 8-31-21
REMOVED WALL 4 AND ADDED WALL 22.

REVISED 2-9-24
REVISED EXISITNG PAVEMENT GROUND LINE.

REVISED 7-17-24
ADDED SHOTCRETE AND TOP OF WALL DITCH.

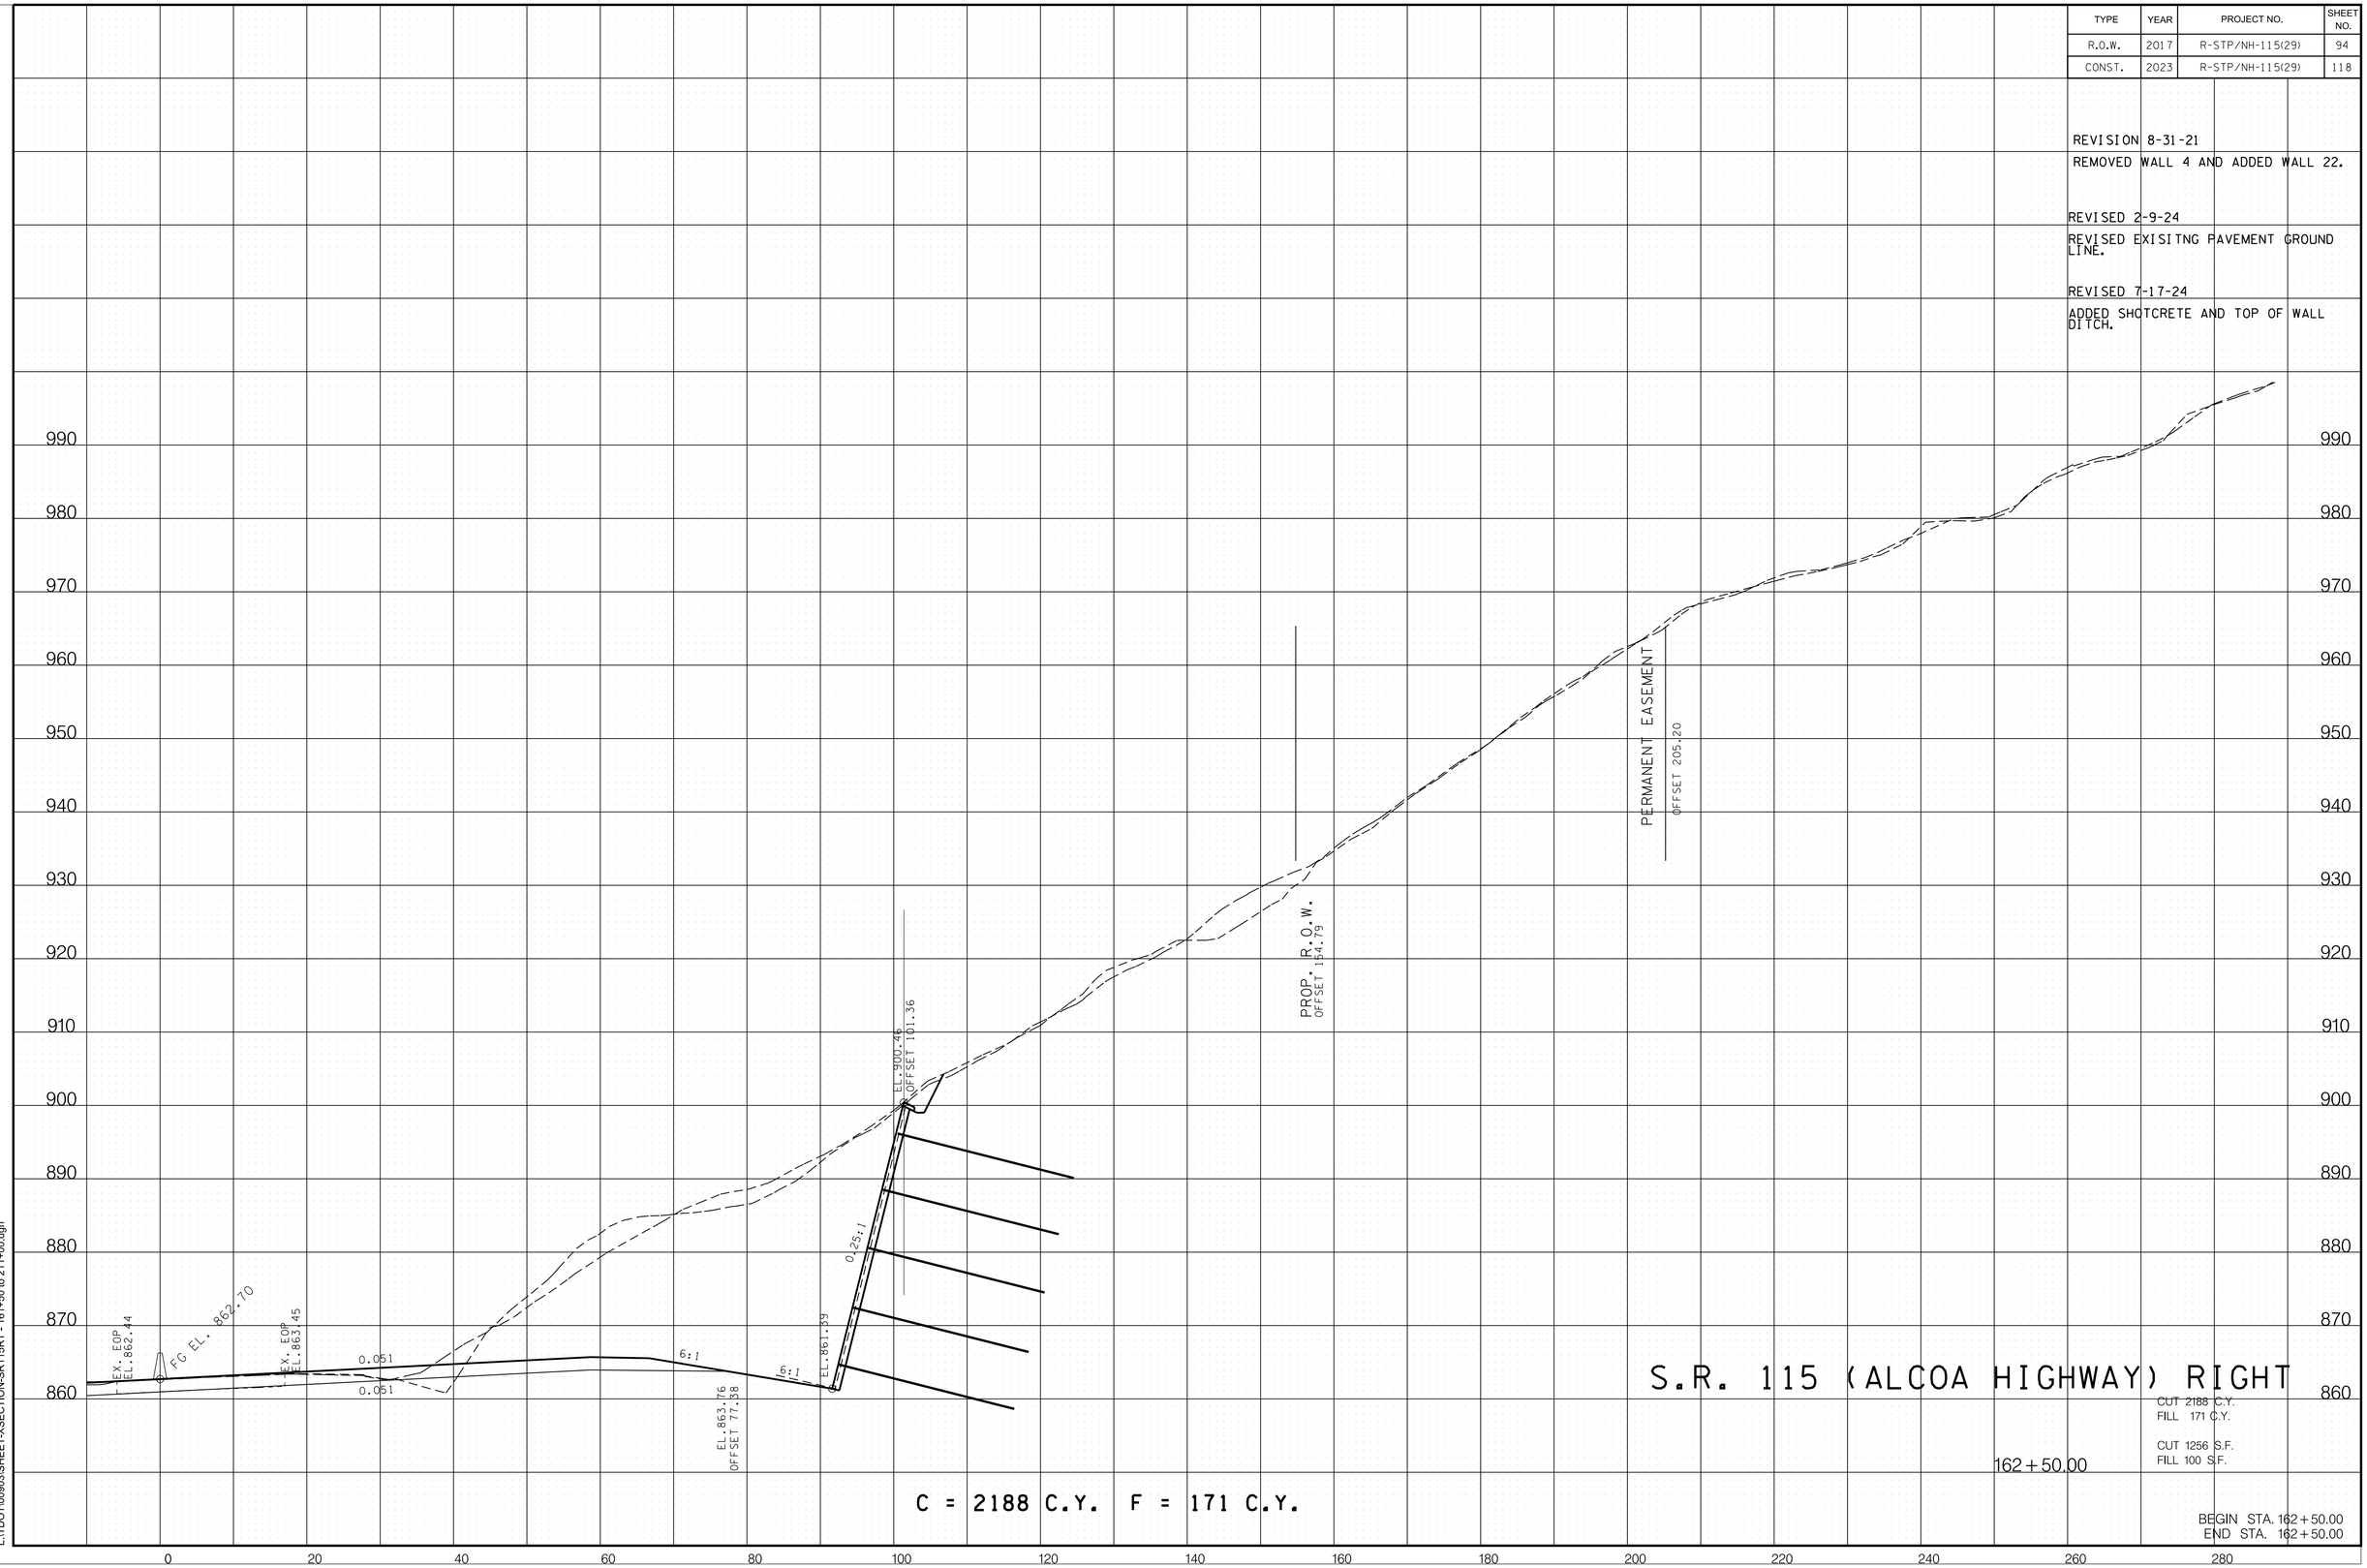

S.R. 115 (ALCOA HIGHWAY) RIGHT

CUT 2188 C.Y.
FILL 171 C.Y.

CUT 1256 S.F.
FILL 100 S.F.

162+50.00

C = 2188 C.Y. F = 171 C.Y.

BEGIN STA. 162+50.00
END STA. 162+50.00

7/15/2024 7:40:59 AM
L:\TDOT\00903\SHEET-XSECTION-SR115RT - 161+50 to 211+00.dgn

TYPE	YEAR	PROJECT NO.	SHEET NO.
R.O.W.	2017	R-STP/NH-115(29)	95
CONST.	2023	R-STP/NH-115(29)	119

REVISION 8-31-21
REMOVED WALL 4 AND ADDED WALL 22.

REVISED 2-9-24
REVISED EXISITNG PAVEMENT GROUND LINE.

REVISED 7-17-24
ADDED SHOTCRETE AND TOP OF WALL DITCH.

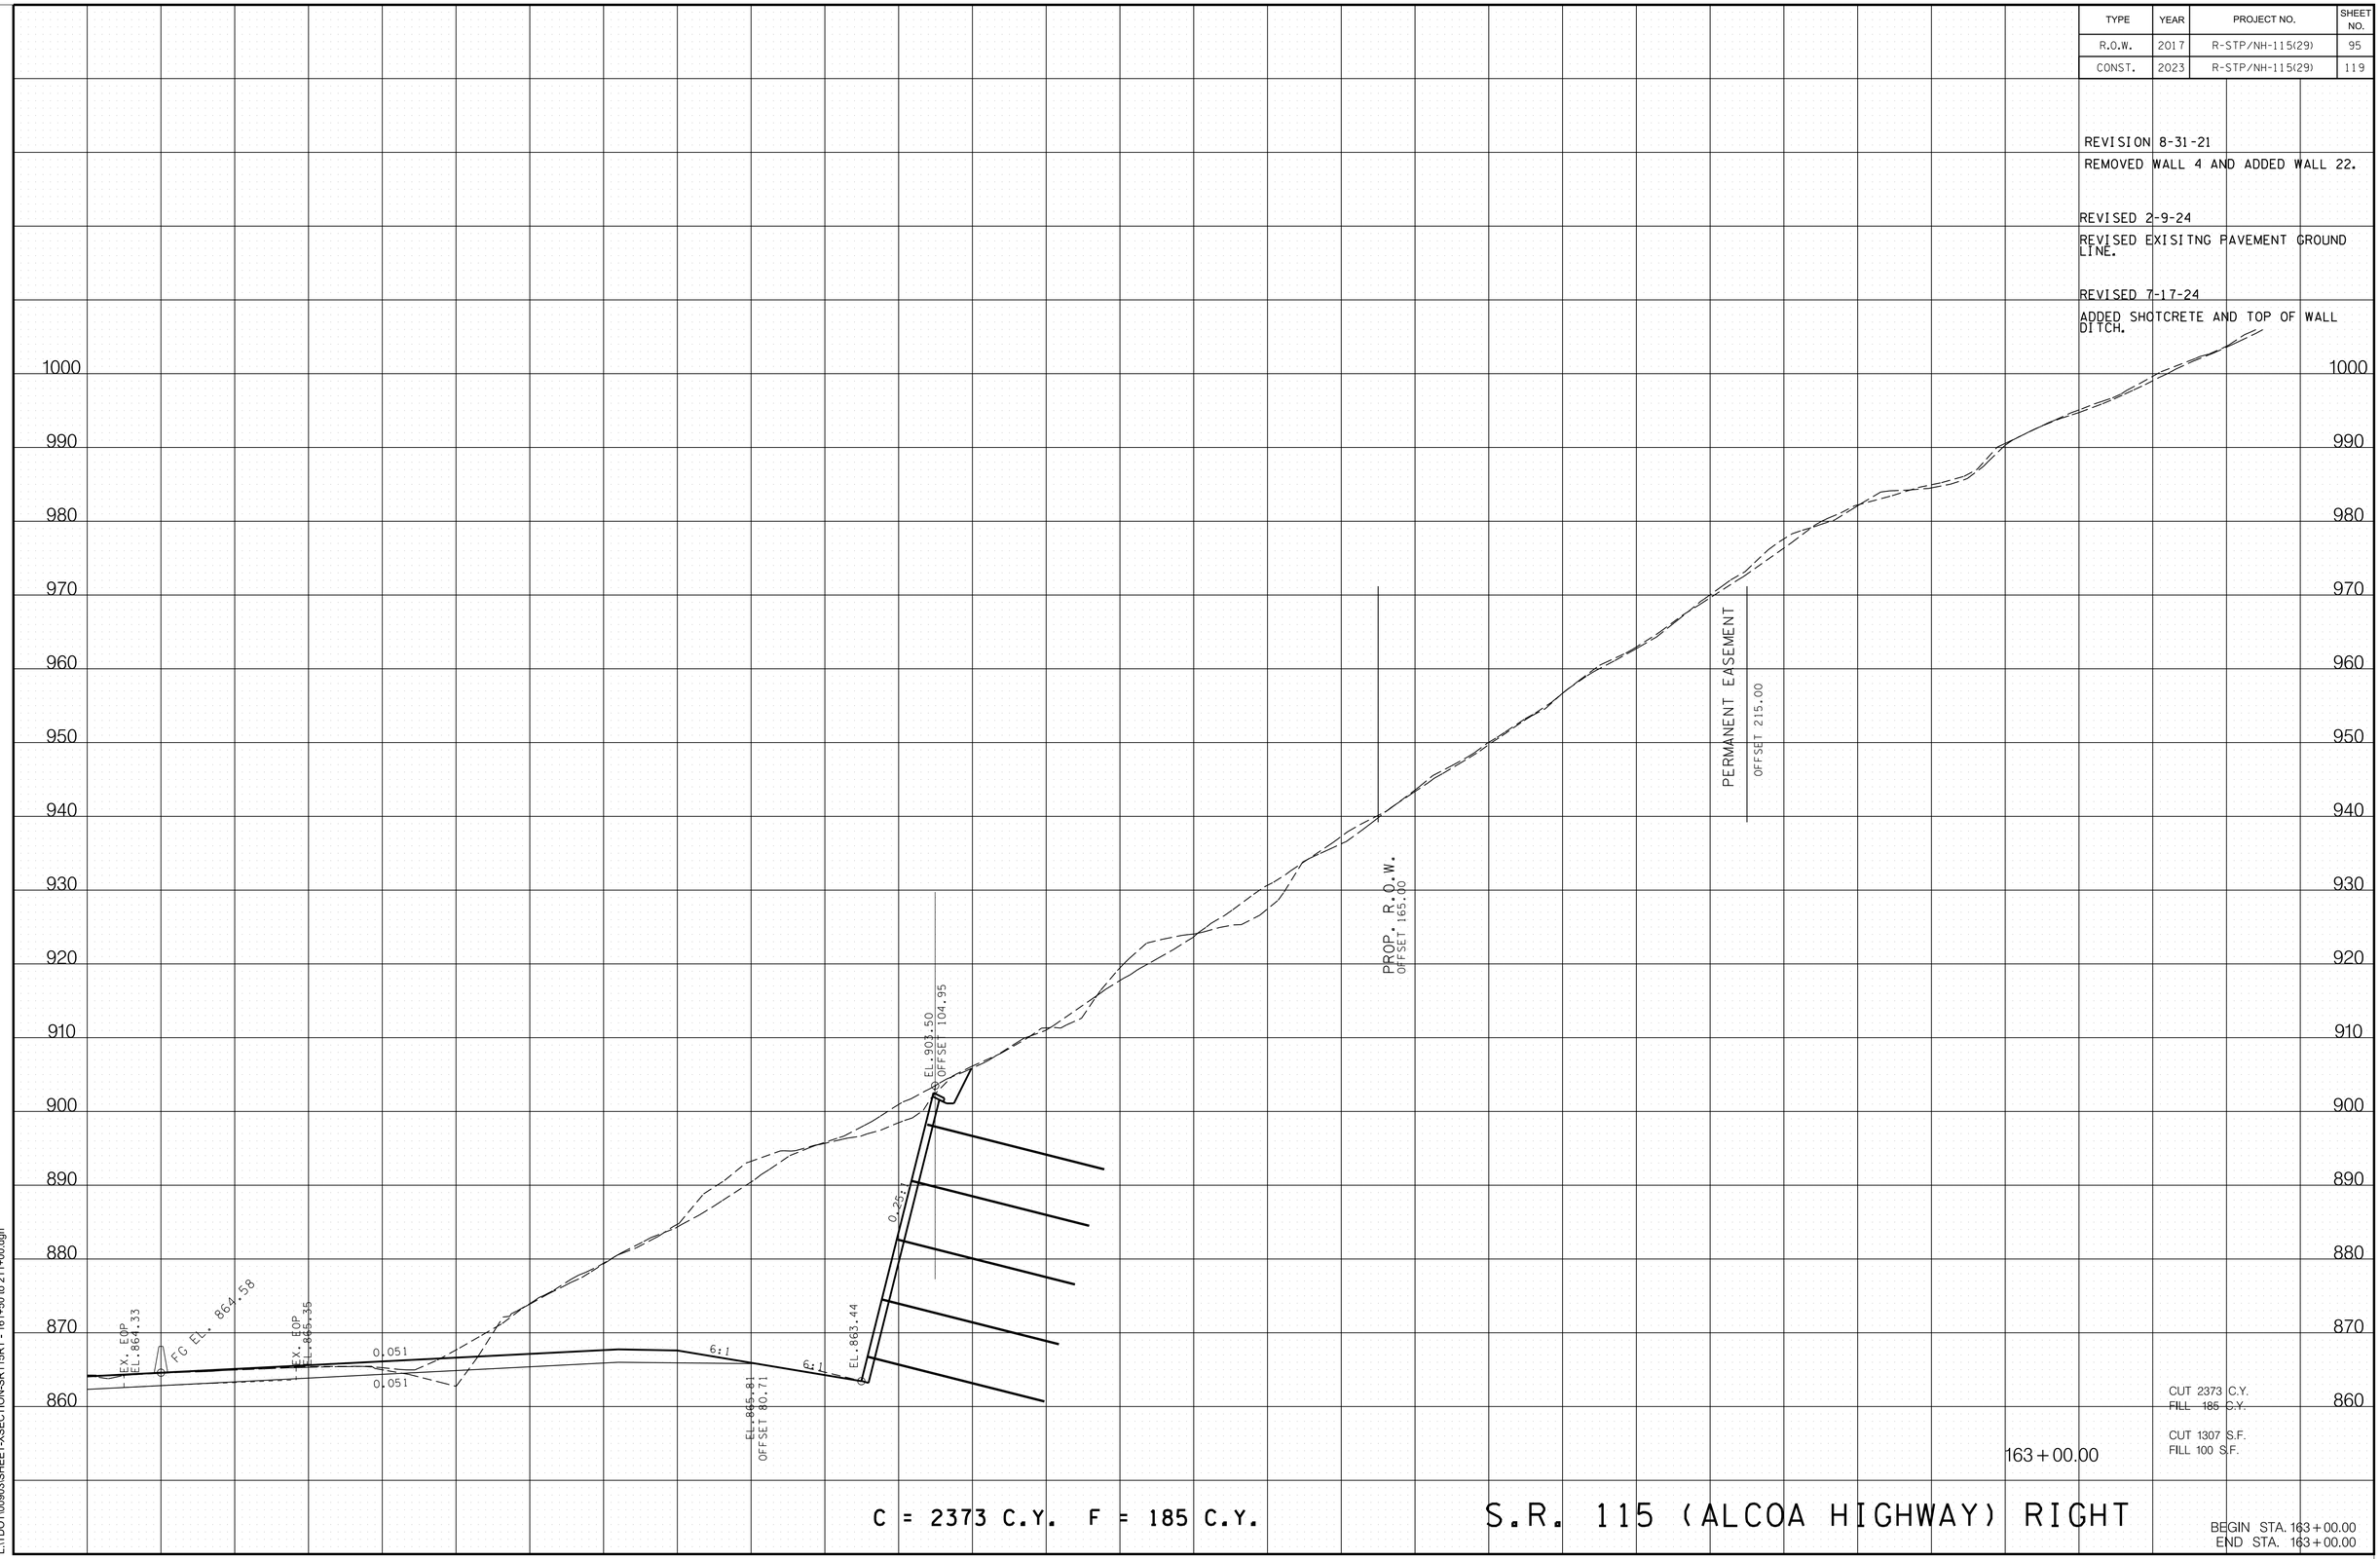

CUT 2373 C.Y.
FILL 185 C.Y.

CUT 1307 S.F.
FILL 100 S.F.

163+00.00

C = 2373 C.Y. F = 185 C.Y.

S.R. 115 (ALCOA HIGHWAY) RIGHT

BEGIN STA. 163+00.00
END STA. 163+00.00

7/15/2024 7:40:59 AM
L:\TDOT\00903\SHEET-XSECTION-SR115RT - 161+50 to 211+00.dgn

TYPE	YEAR	PROJECT NO.	SHEET NO.
R.O.W.	2017	R-STP/NH-115(29)	96
CONST.	2023	R-STP/NH-115(29)	120

REVISION 8-31-21
REMOVED WALL 4 AND ADDED WALL 22.

REVISED 2-9-24
REVISED EXISITNG PAVEMENT GROUND LINE.

REVISED 7-17-24
ADDED SHOTCRETE AND TOP OF WALL DITCH.

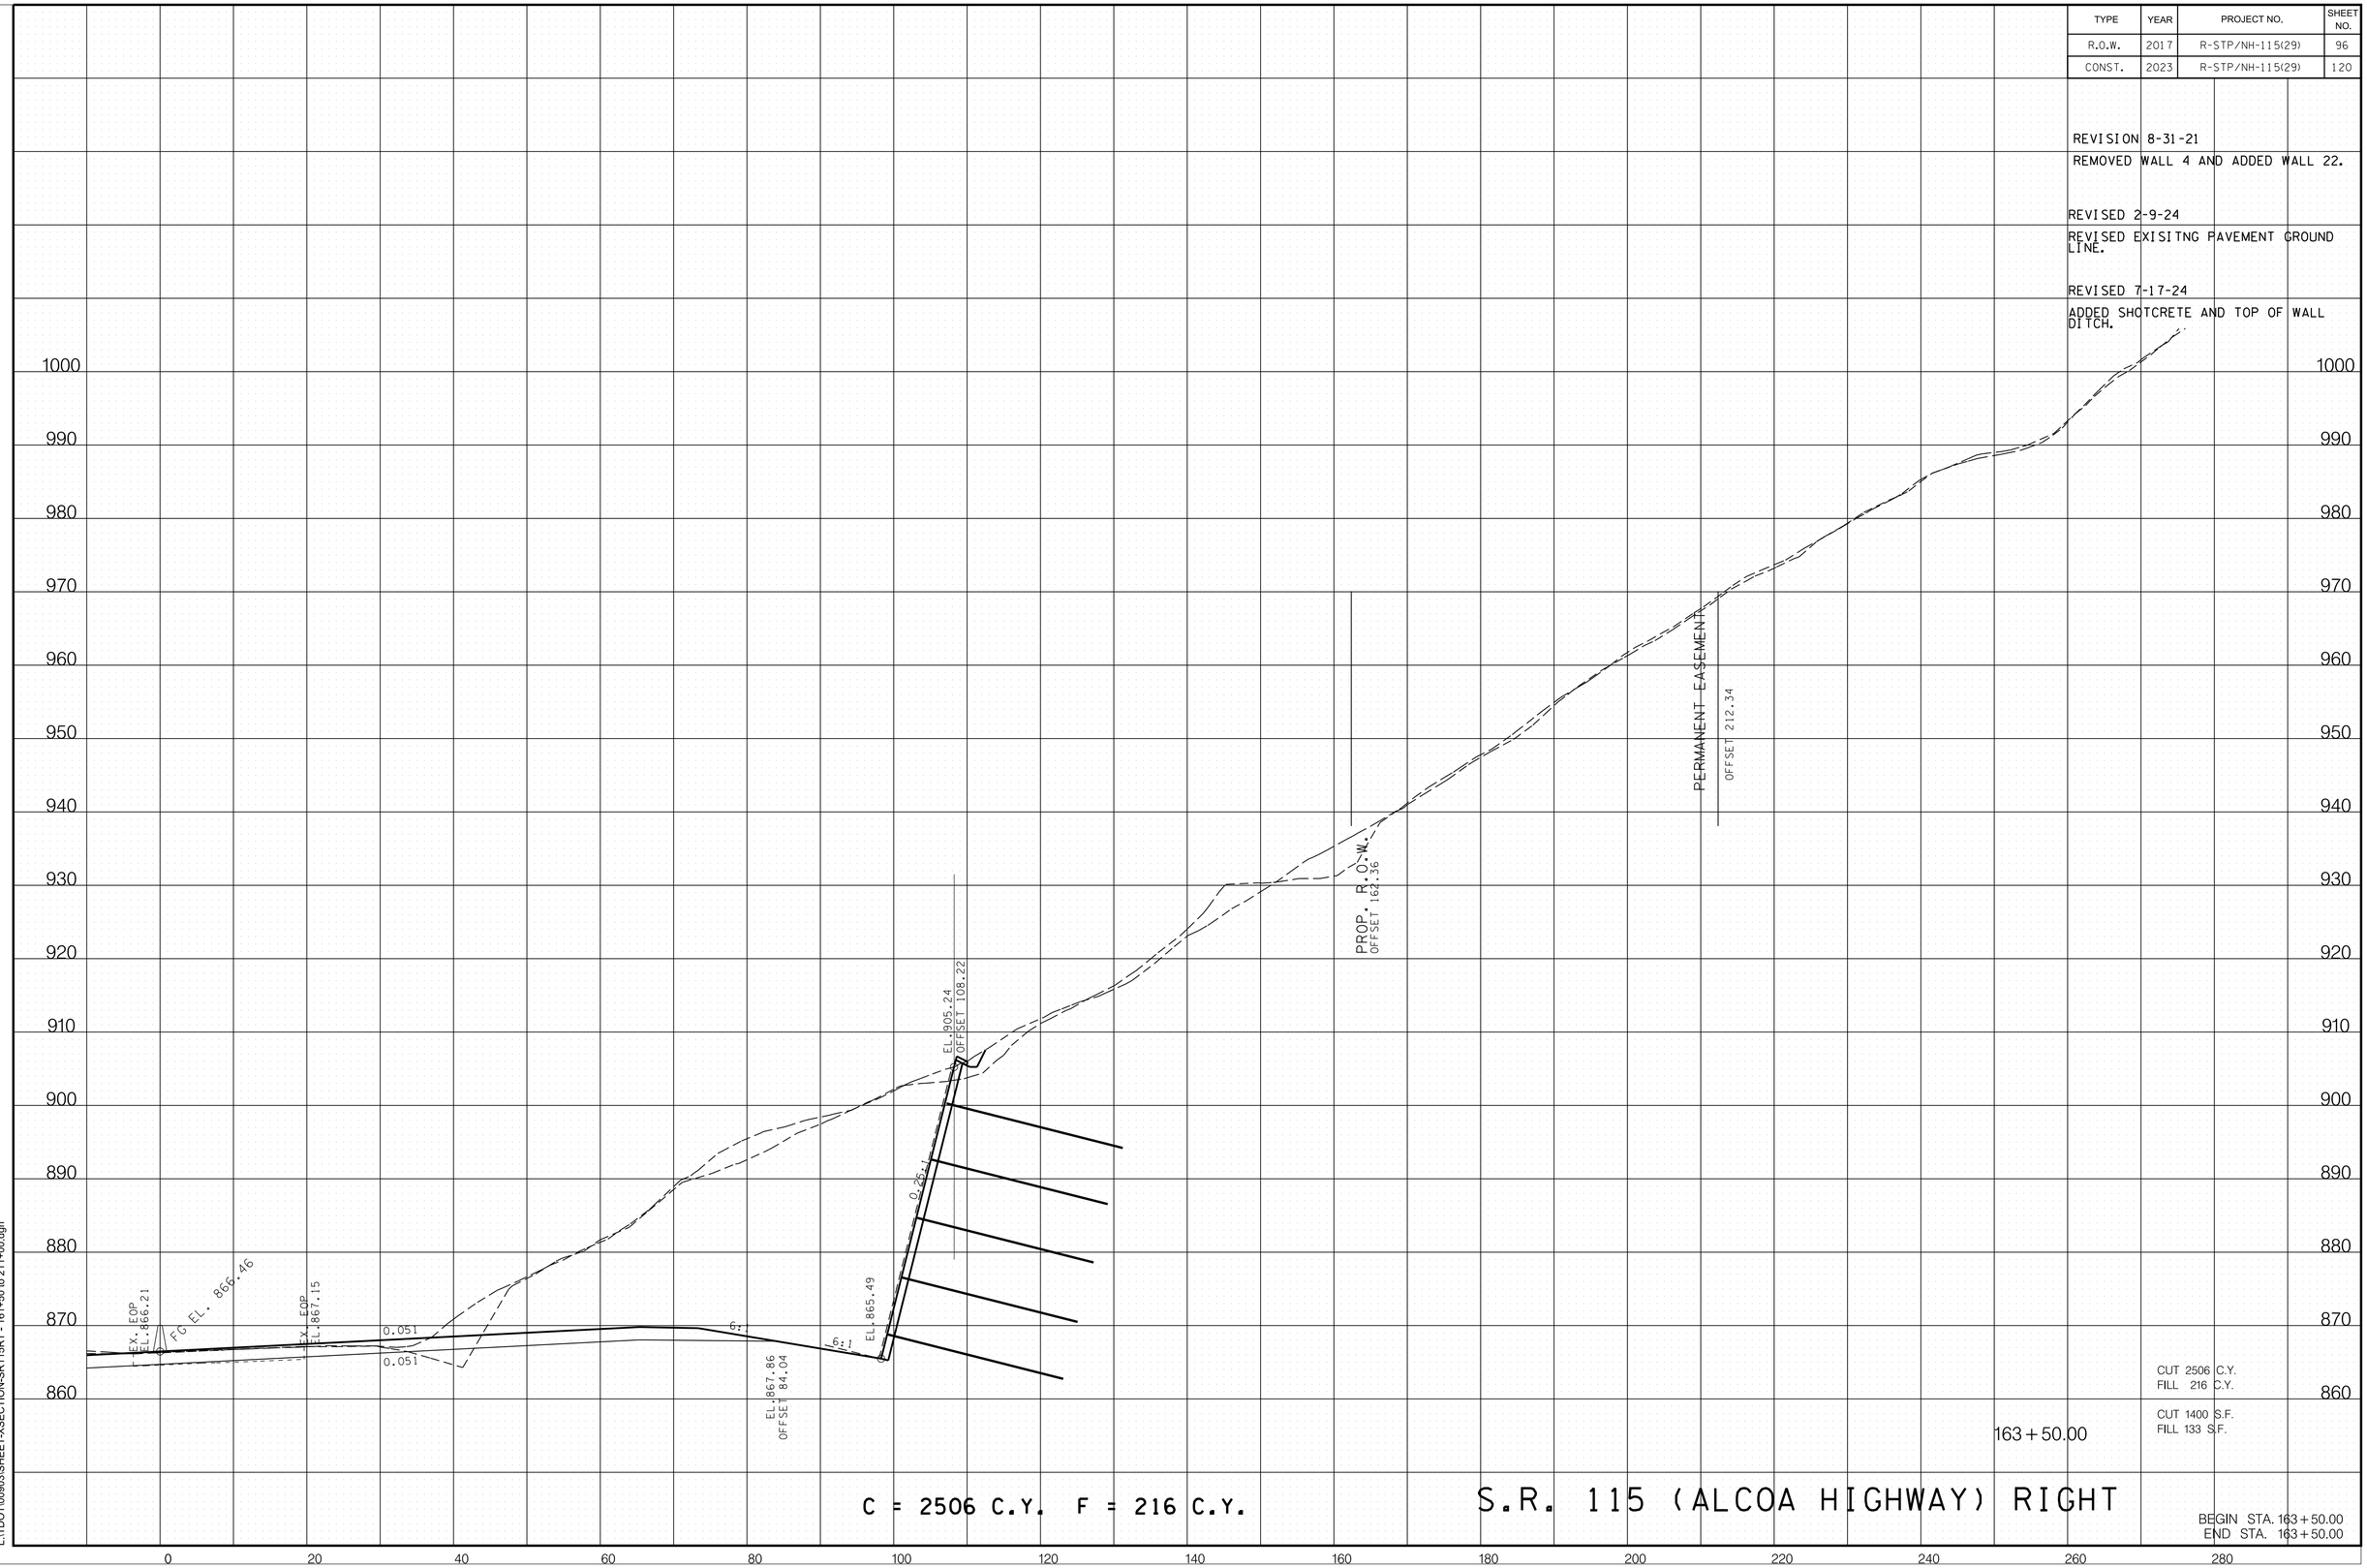

CUT 2506 C.Y.
FILL 216 C.Y.

CUT 1400 S.F.
FILL 133 S.F.

163 + 50.00

C = 2506 C.Y. F = 216 C.Y.

S.R. 115 (ALCOA HIGHWAY) RIGHT

BEGIN STA. 163 + 50.00
END STA. 163 + 50.00

7/15/2024 7:41:00 AM
L:\TDOT\00903\SHEET-XSECTION-SR115RT - 161+50 to 211+00.dgn

TYPE	YEAR	PROJECT NO.	SHEET NO.
R.O.W.	2017	R-STP/NH-115(29)	97
CONST.	2023	R-STP/NH-115(29)	121

REVISION 8-31-21
REMOVED WALL 4 AND ADDED WALL 22.

REVISED 2-9-24
REVISED EXISITNG PAVEMENT GROUND LINE.

REVISED 7-17-24
ADDED SHOTCRETE AND TOP OF WALL DITCH.

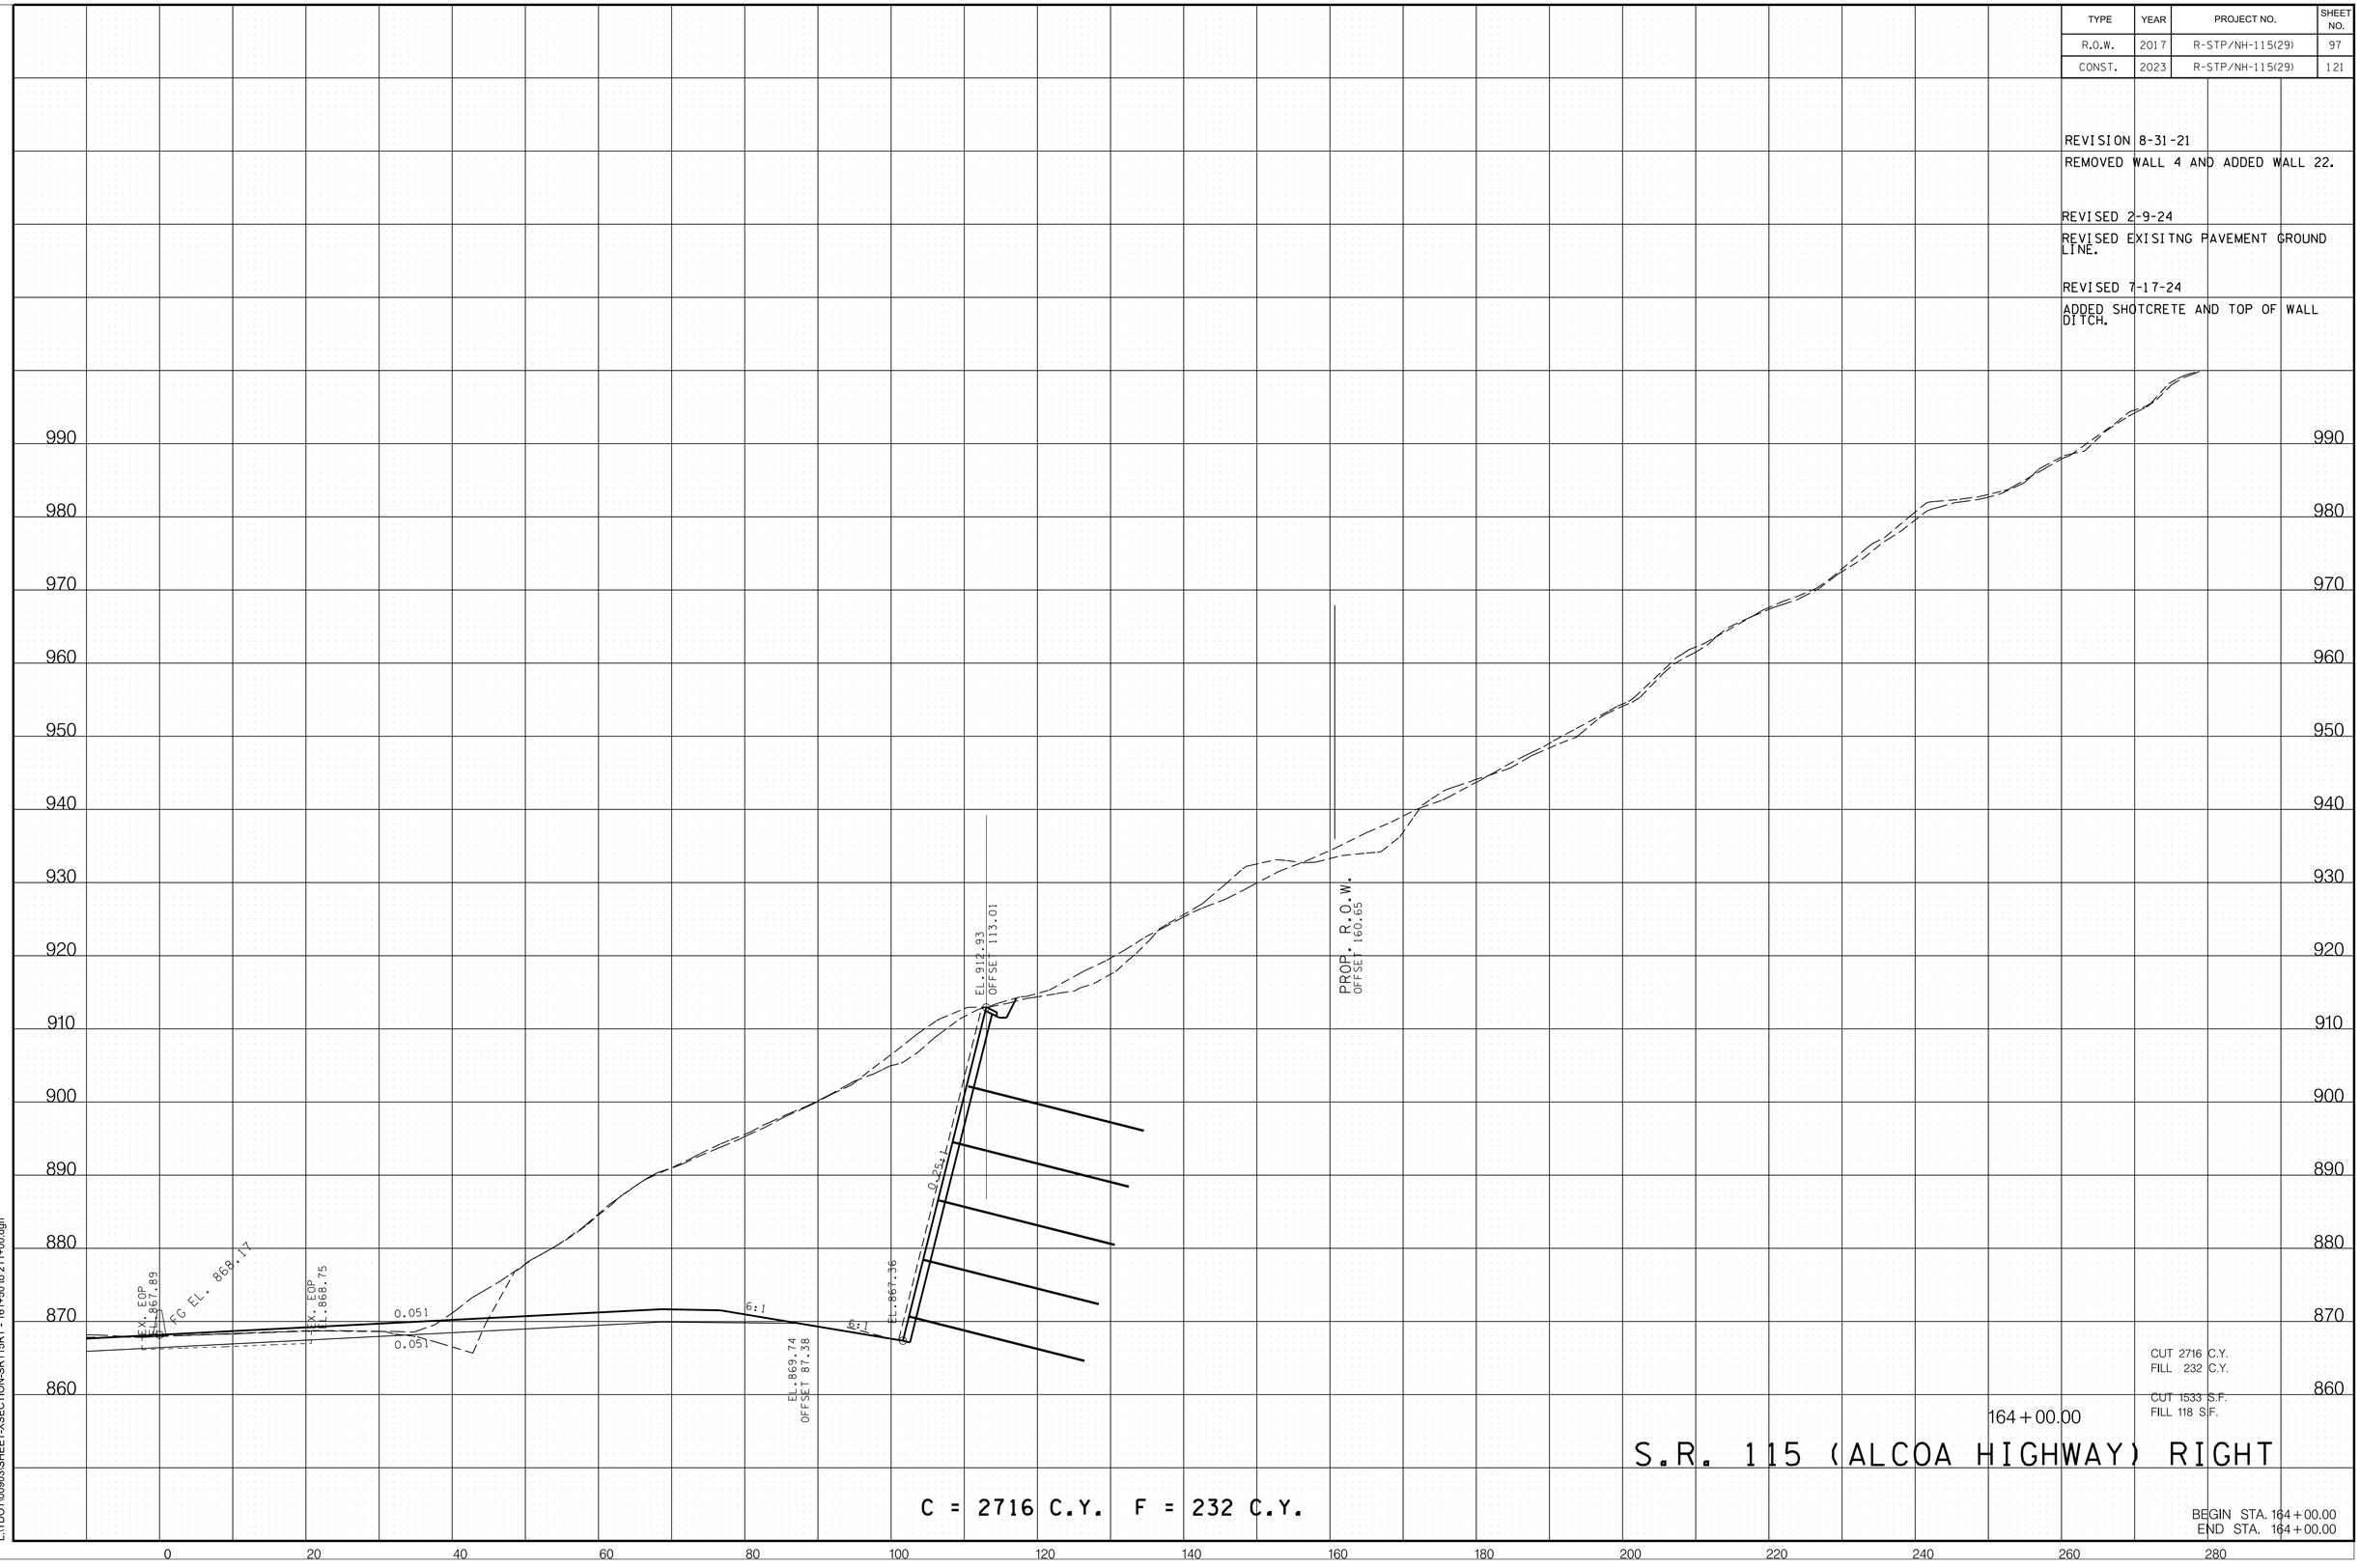

CUT 2716 C.Y.
FILL 232 C.Y.

CUT 1533 S.F.
FILL 118 S.F.

164+00.00

S.R. 115 (ALCOA HIGHWAY) RIGHT

C = 2716 C.Y. F = 232 C.Y.

BEGIN STA. 164+00.00
END STA. 164+00.00

7/15/2024 7:41:01 AM
L:\TDOT\00903\SHEET-XSECTION-SR115RT - 161+50 to 211+00.dgn

TYPE	YEAR	PROJECT NO.	SHEET NO.
R.O.W.	2017	R-STP/NH-115(29)	98
CONST.	2023	R-STP/NH-115(29)	122

REVISION 8-31-21
REMOVED WALL 4 AND ADDED WALL 23.

REVISED 2-9-24
REVISED EXISITNG PAVEMENT GROUND LINE.

REVISED 7-17-24
ADDED SHOTCRETE AND TOP OF WALL DITCH.
ADDED SLOPE DRAIN.

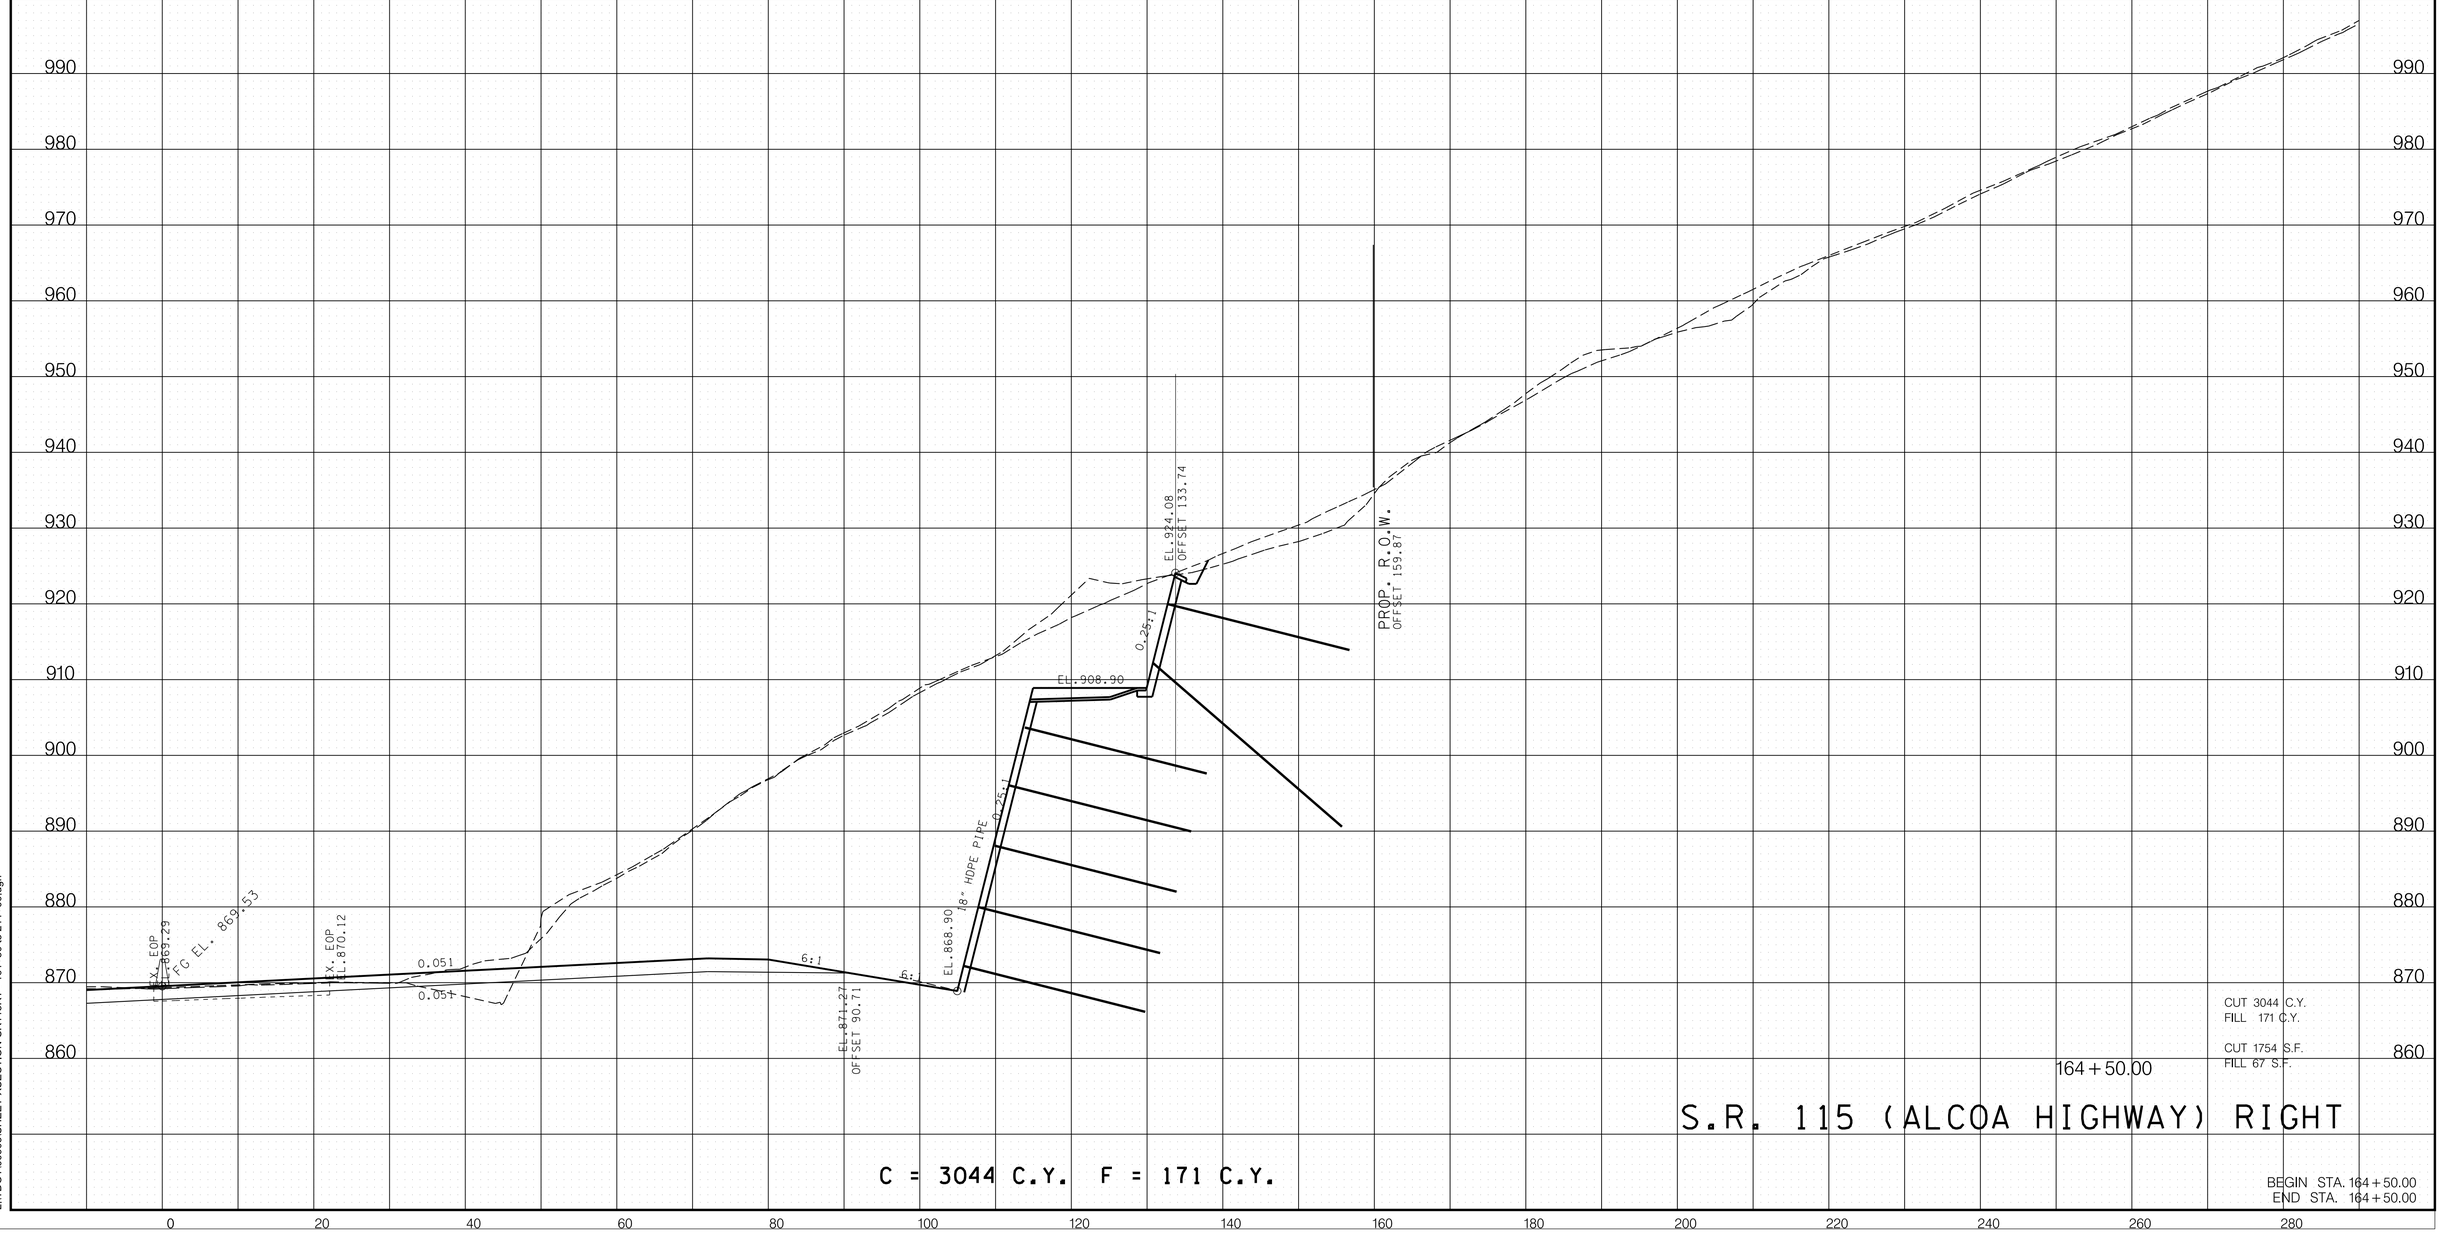

CUT 3044 C.Y.
FILL 171 C.Y.

CUT 1754 S.F.
FILL 67 S.F.

S.R. 115 (ALCOA HIGHWAY) RIGHT

BEGIN STA. 164+50.00
END STA. 164+50.00

7/15/2024 7:41:01 AM
L:\TDOT\00903\SHEET-XSECTION-SR115RT - 161+50 to 211+00.dgn

TYPE	YEAR	PROJECT NO.	SHEET NO.
R.O.W.	2017	R-STP/NH-115(29)	99
CONST.	2023	R-STP/NH-115(29)	123

REVISION 8-31-21
REMOVED WALL 4 AND ADDED WALL 23.

REVISED 2-9-24
REVISED EXISITNG PAVEMENT GROUND LINE.

REVISED 7-17-24
ADDED SHOTCRETE AND TOP OF WALL DITCH.

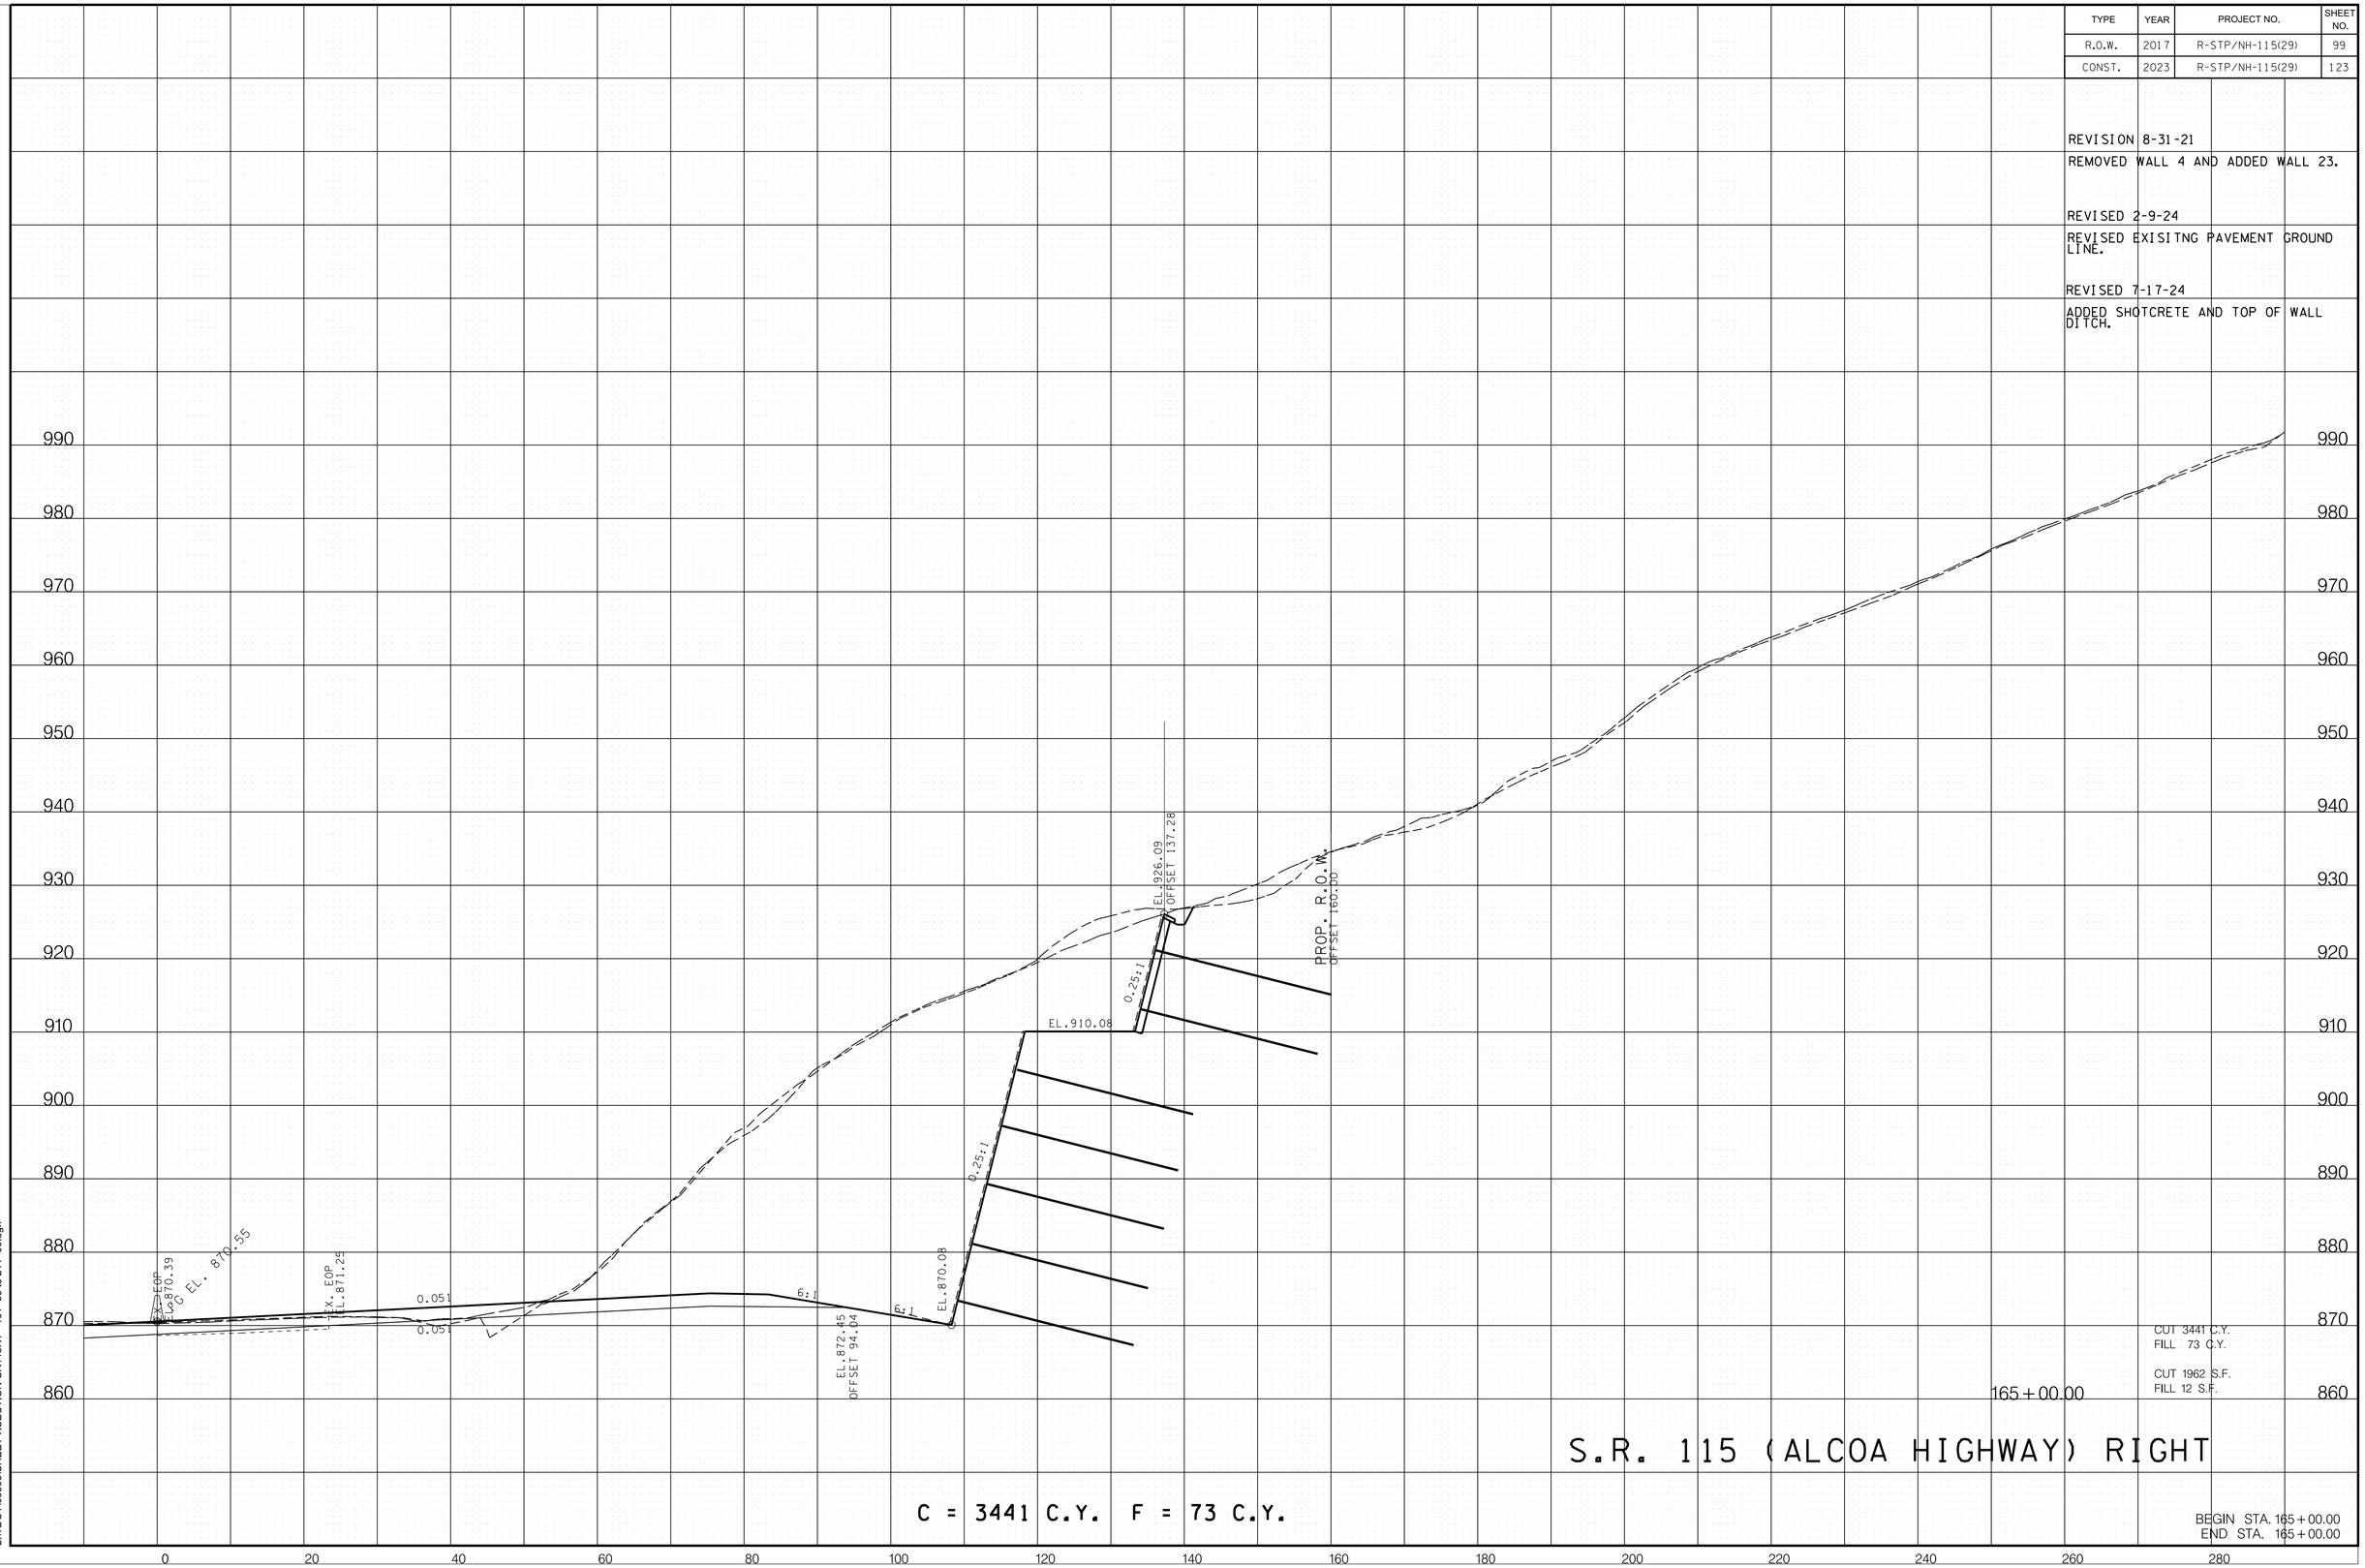

7/15/2024 7:41:02 AM
L:\TDOT\00903\SHEET-XSECTION-SR115RT - 161+50 to 211+00.dgn

TYPE	YEAR	PROJECT NO.	SHEET NO.
R.O.W.	2017	R-STP/NH-115(29)	100
CONST.	2023	R-STP/NH-115(29)	124

REVISION 8-31-21
ADDED WALL 24.

REVISED 7-17-24
ADDED SHOTCRETE AND TOP OF WALL DITCH.

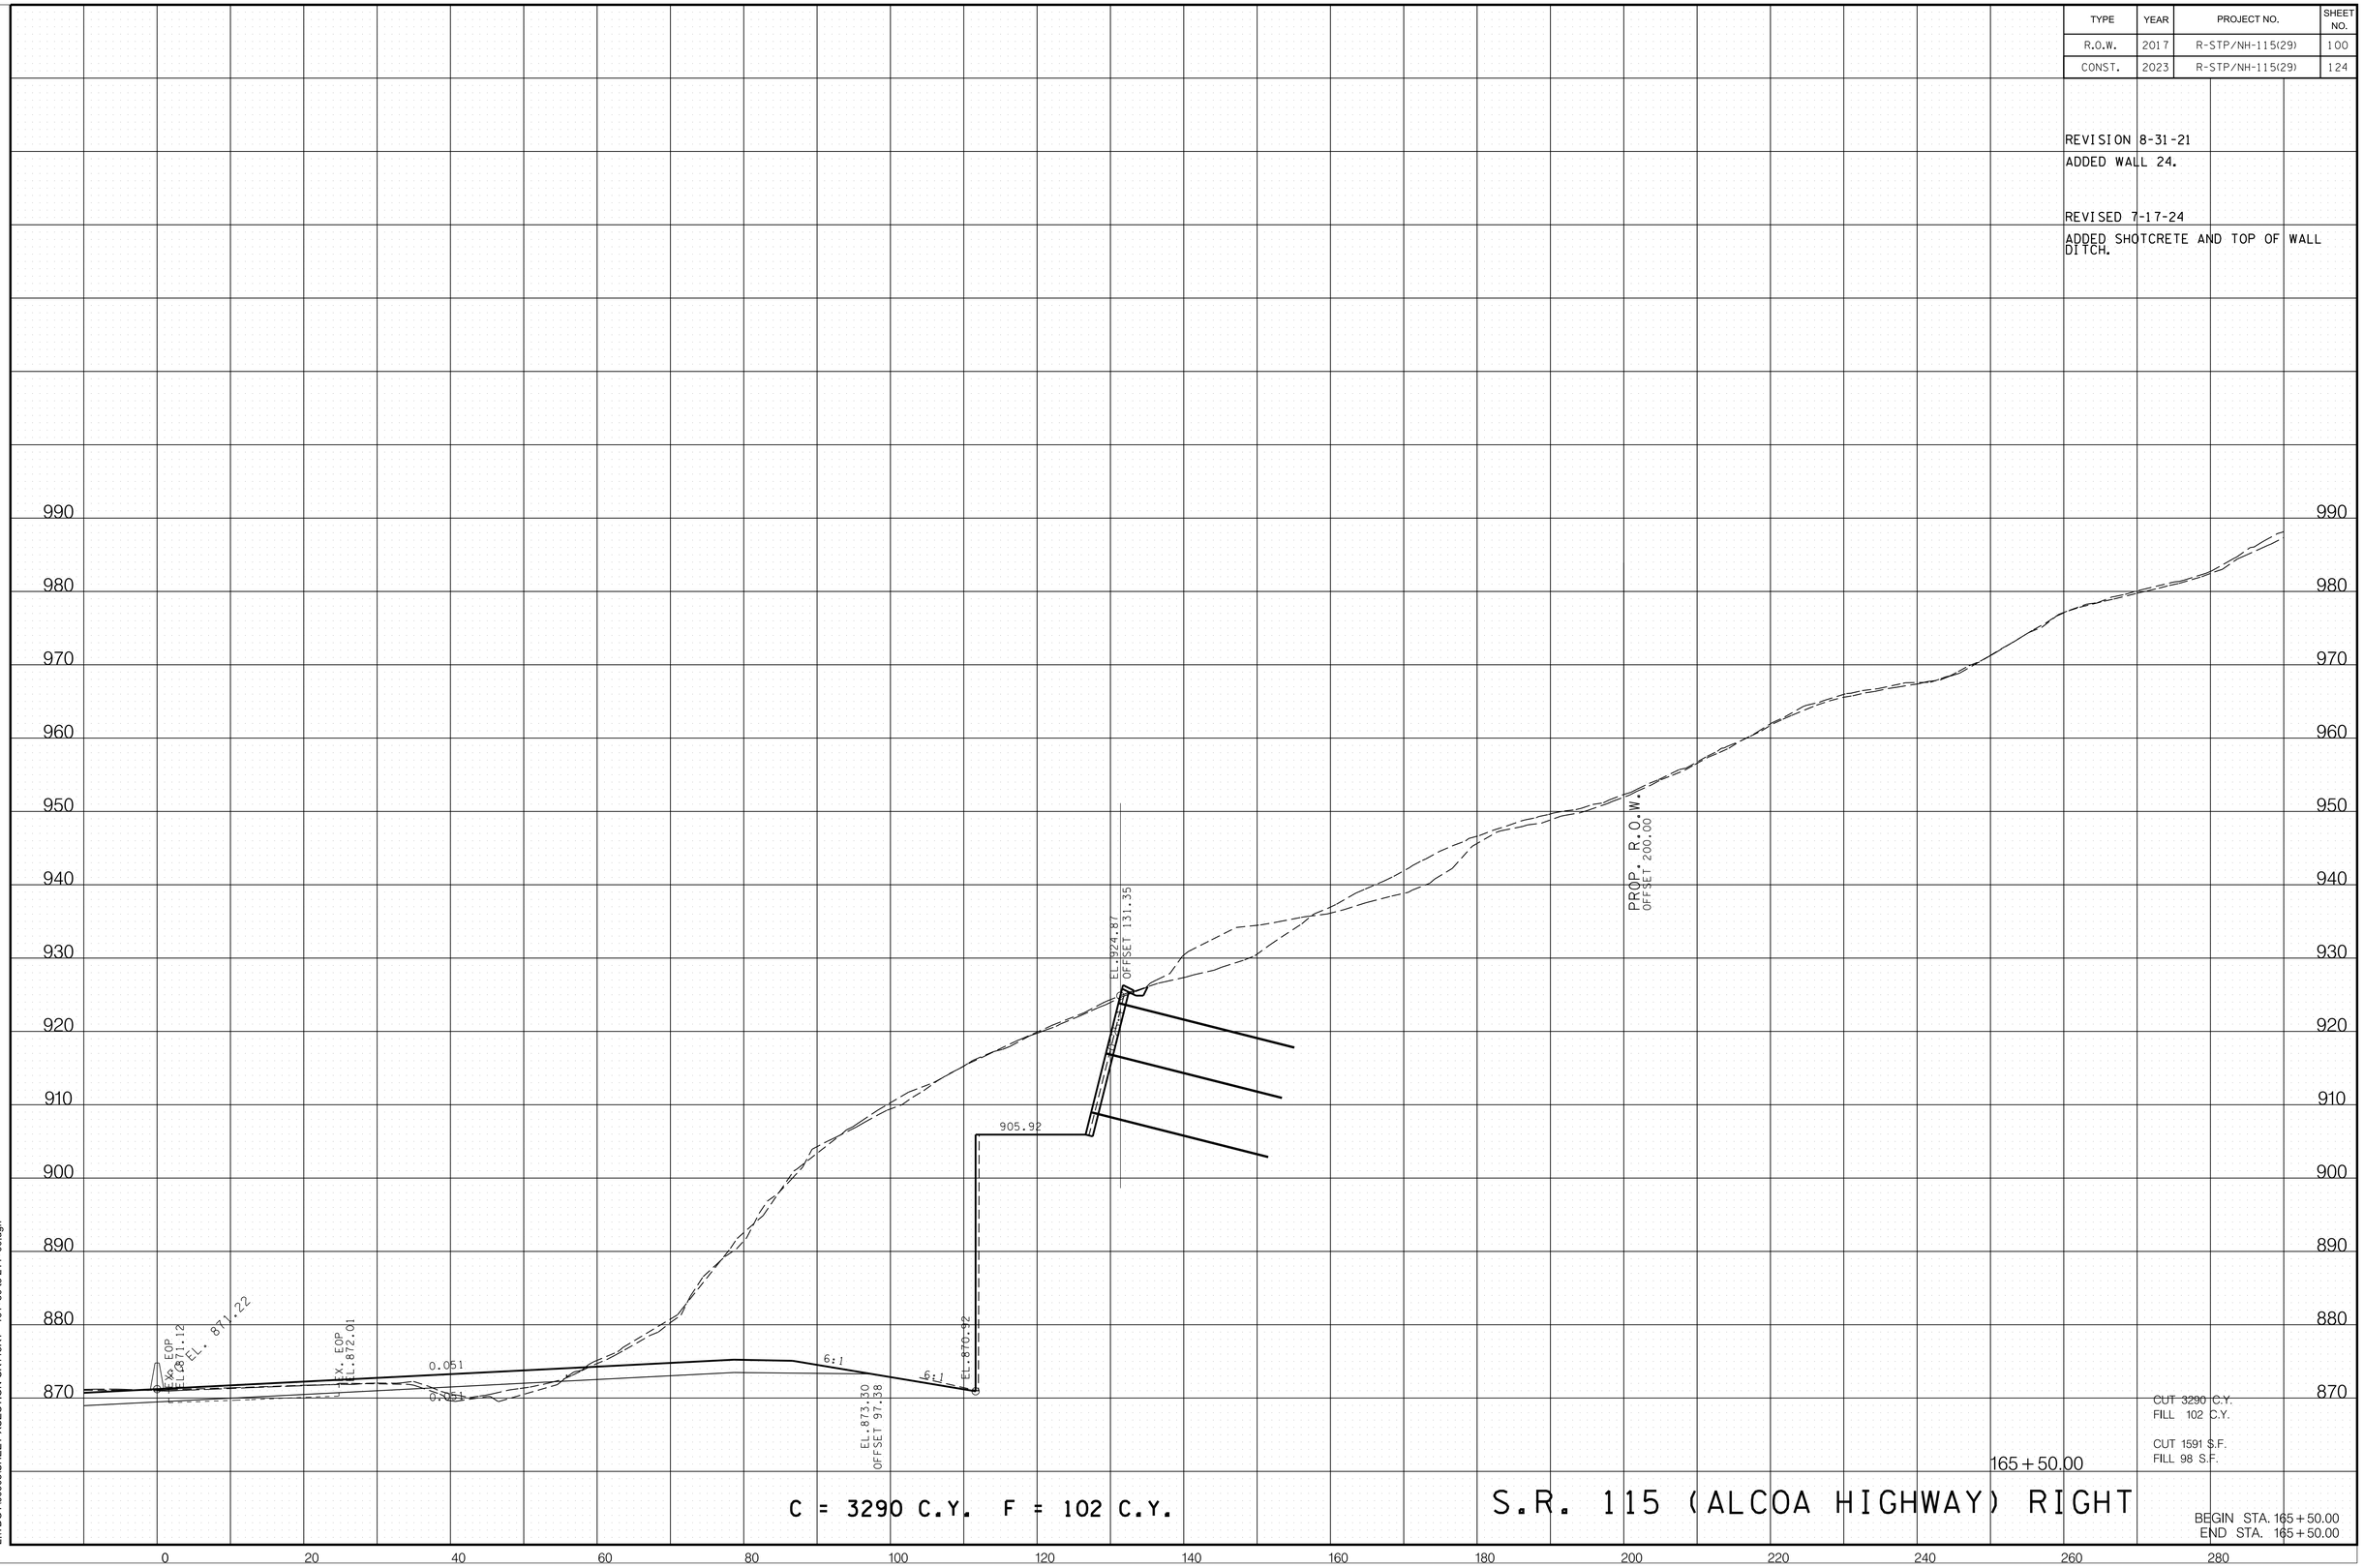

7/15/2024 7:41:03 AM
L:\TDOT\00903\SHEET-XSECTION-SR115RT - 161+50 to 211+00.dgn

TYPE	YEAR	PROJECT NO.	SHEET NO.
R.O.W.	2017	R-STP/NH-115(29)	101
CONST.	2023	R-STP/NH-115(29)	125

REVISION 8-31-21
ADDED WALL 24.

REVISED 7-17-24
ADDED SHOTCRETE AND TOP OF WALL DITCH.

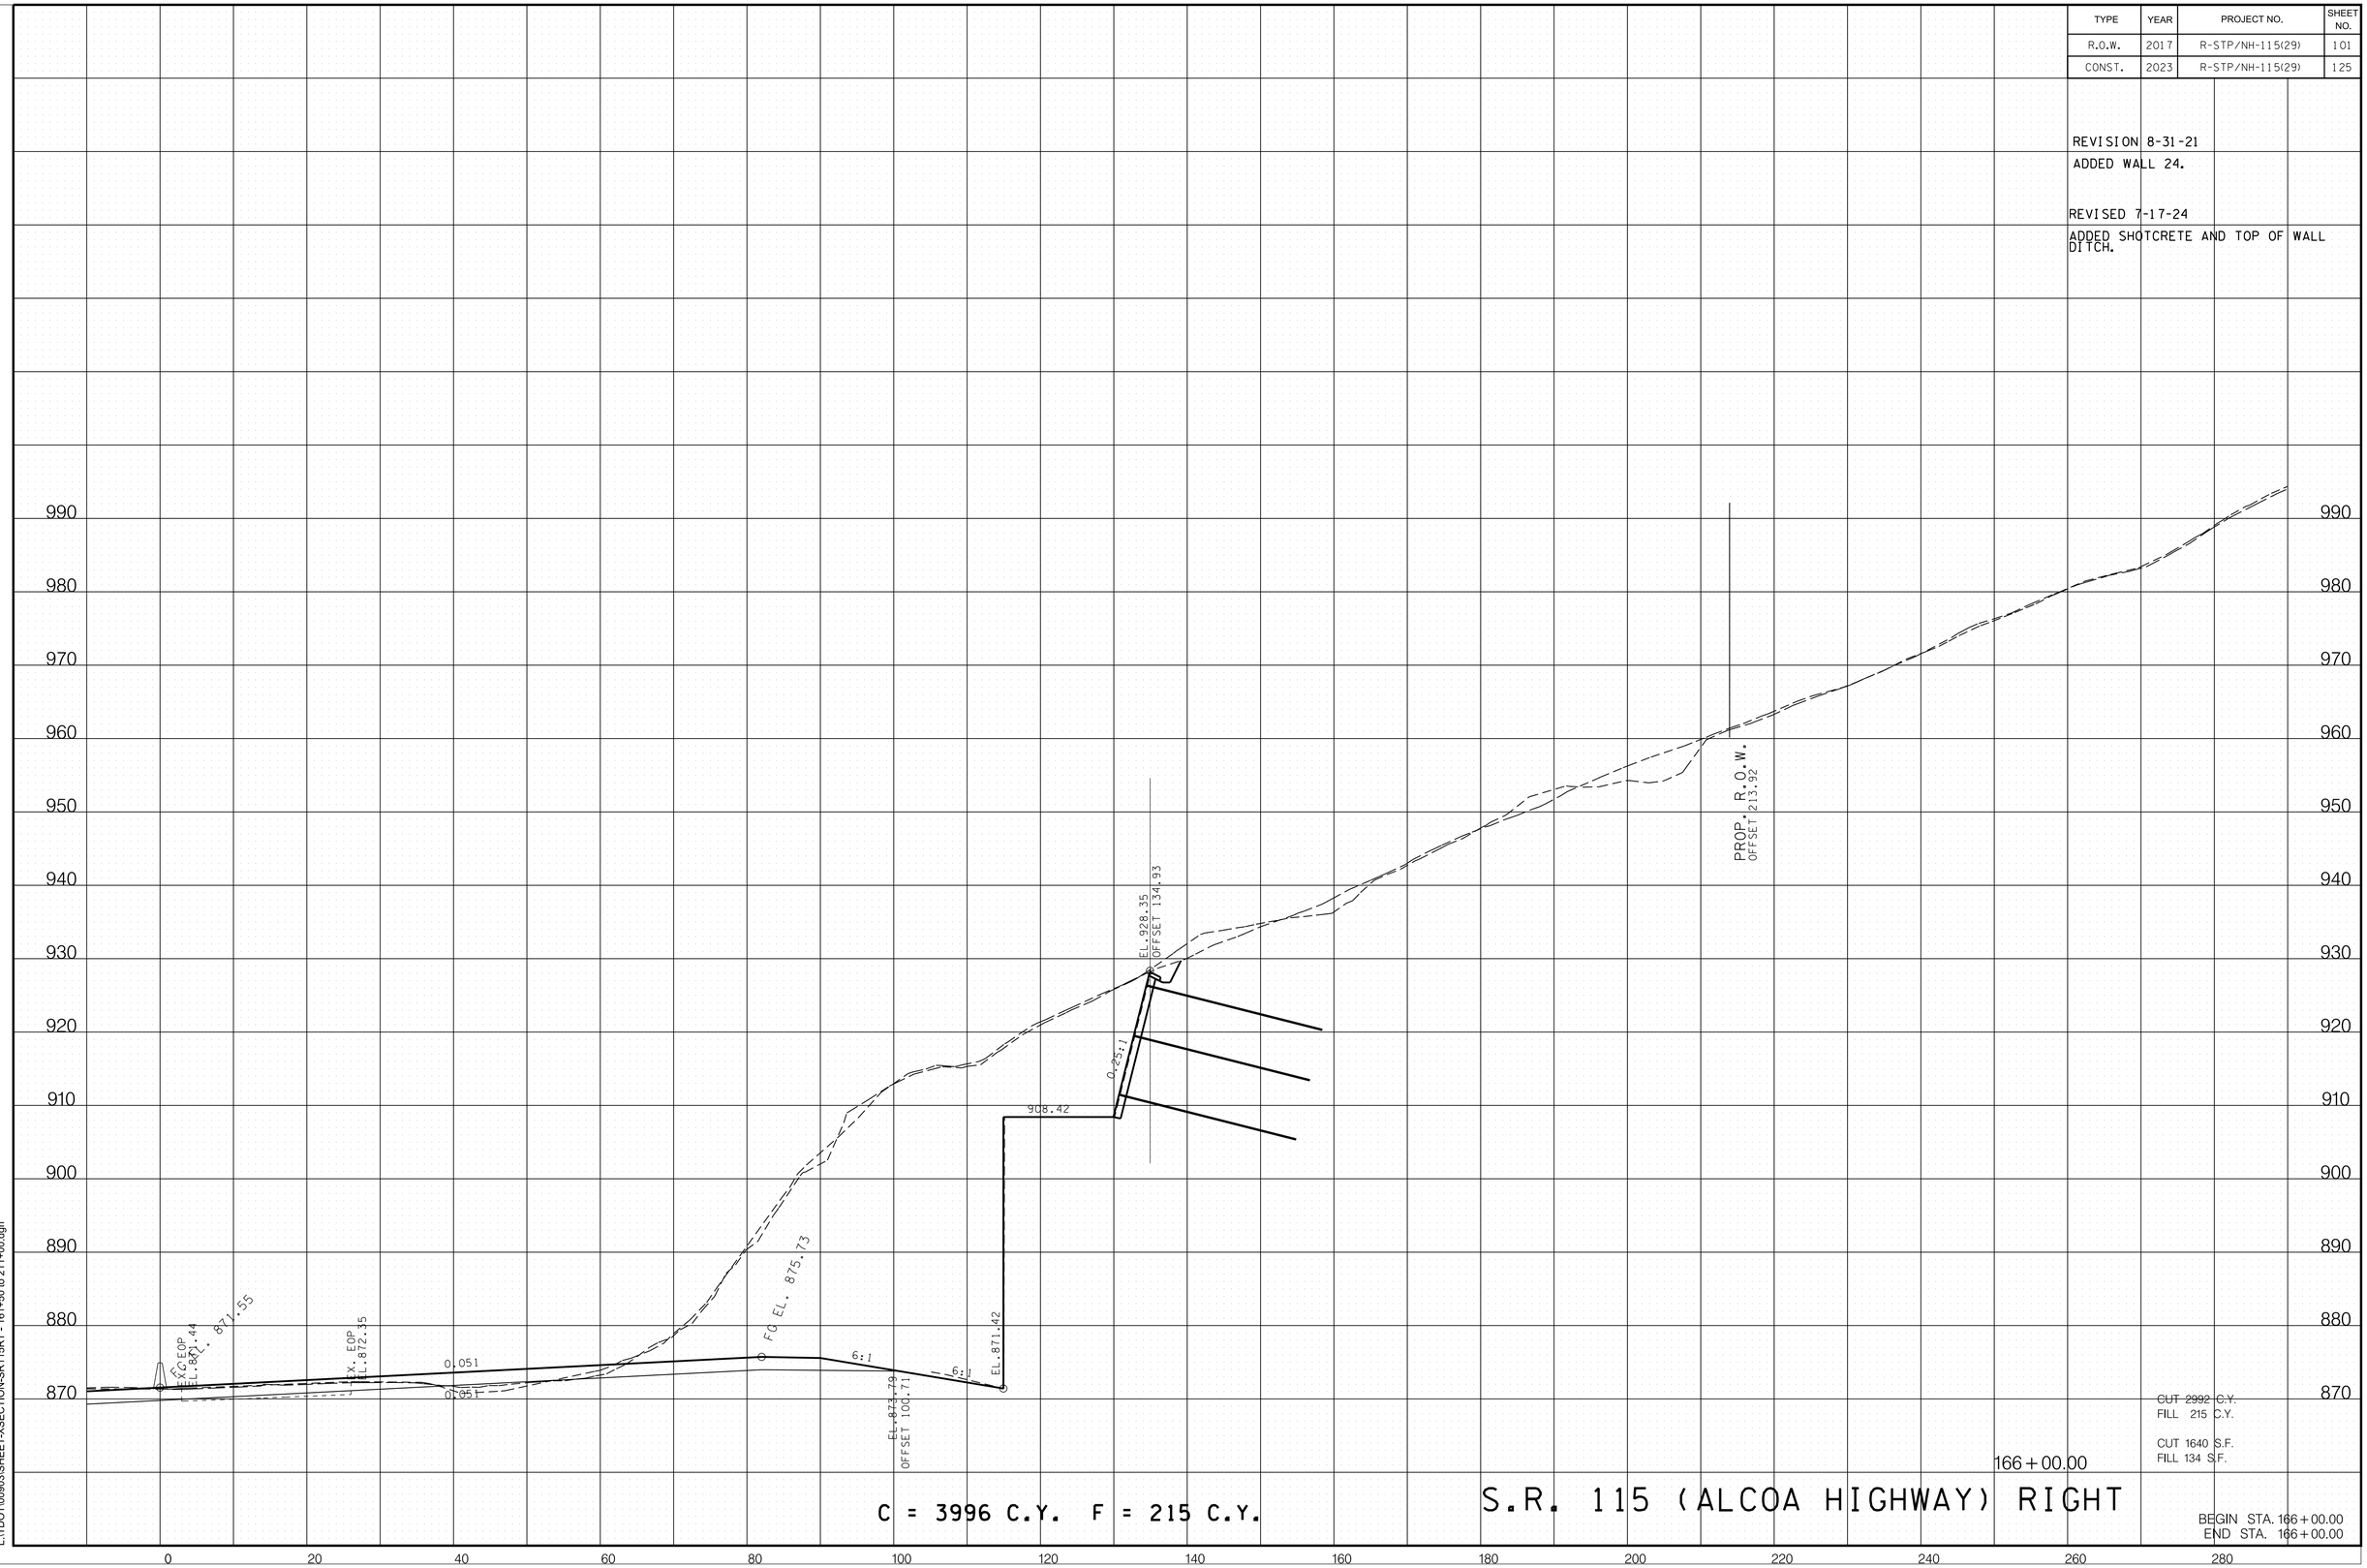

CUT 2992 C.Y.
FILL 215 C.Y.

CUT 1640 S.F.
FILL 134 S.F.

166+00.00

C = 3996 C.Y. F = 215 C.Y.

S.R. 115 (ALCOA HIGHWAY) RIGHT

BEGIN STA. 166+00.00
END STA. 166+00.00

7/15/2024 7:41:03 AM
L:\TDOT\00903\SHEET-XSECTION-SR115RT - 161+50 to 211+00.dgn

TYPE	YEAR	PROJECT NO.	SHEET NO.
R.O.W.	2017	R-STP/NH-115(29)	102
CONST.	2023	R-STP/NH-115(29)	126

REVISION 8-31-21
ADDED WALL 24.

REVISED 7-17-24
ADDED SHOTCRETE AND TOP OF WALL DITCH.

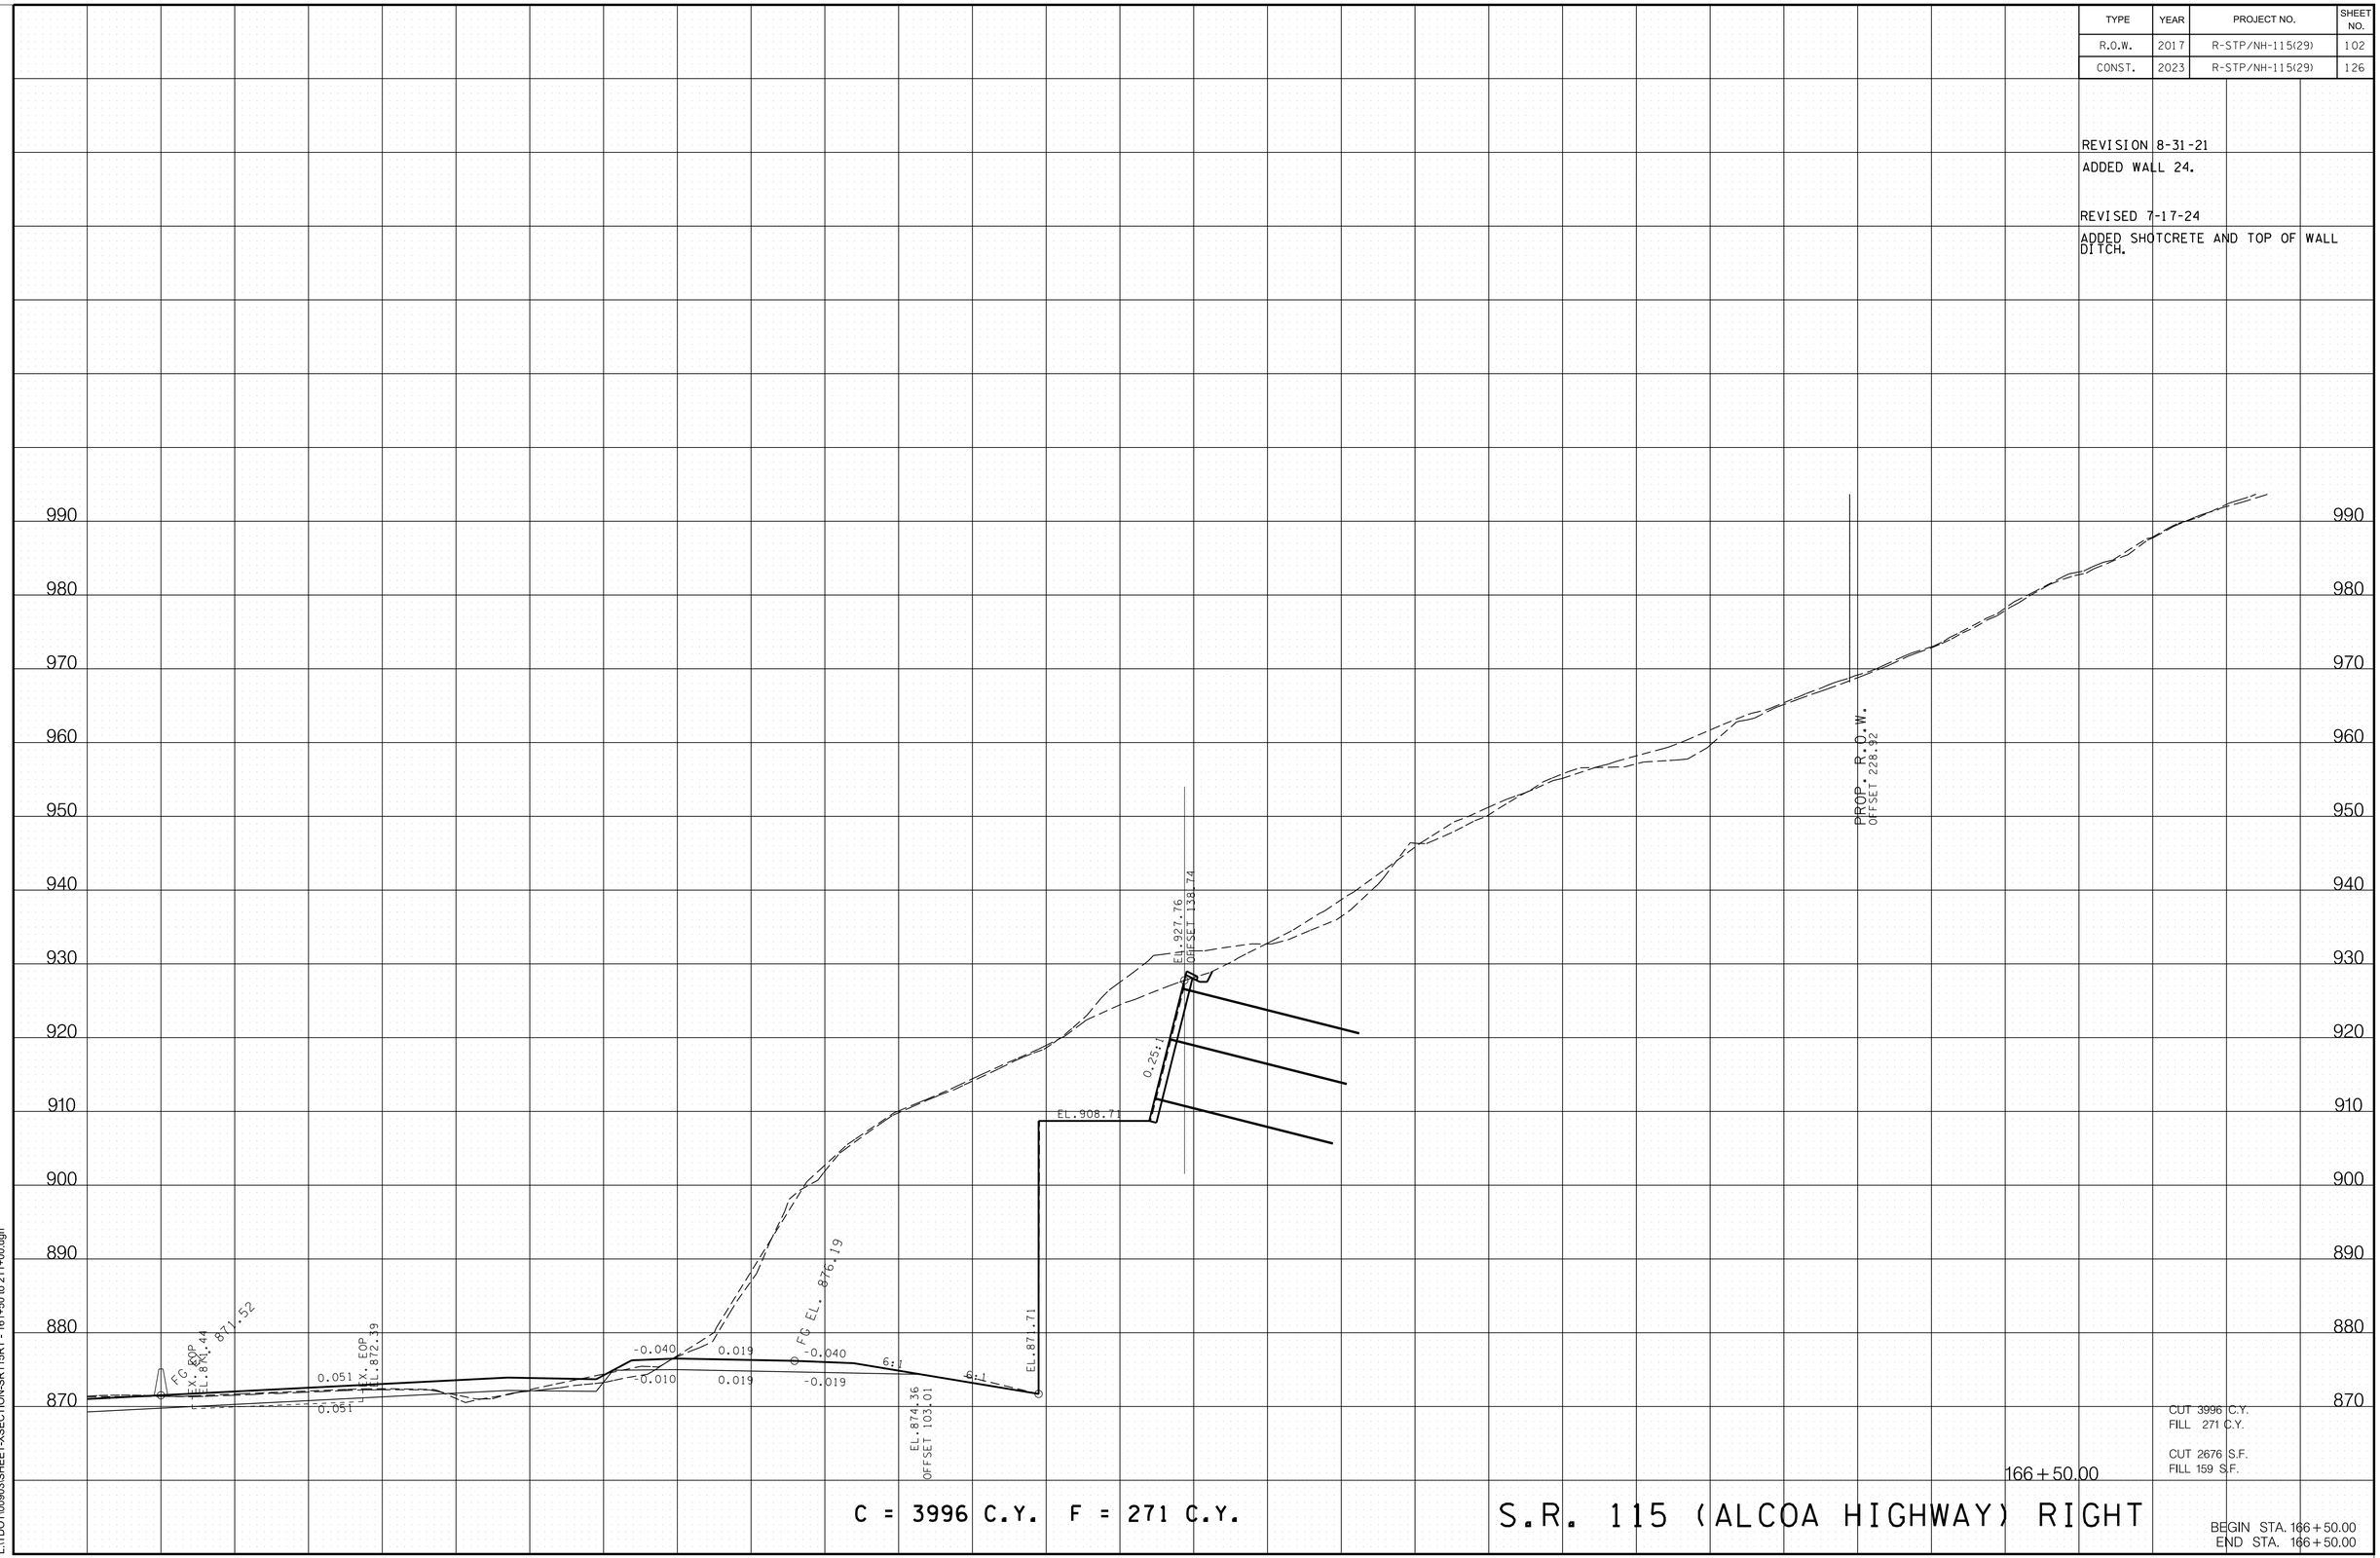

CUT 3996 C.Y.
FILL 271 C.Y.

CUT 2676 S.F.
FILL 159 S.F.

166+50.00

C = 3996 C.Y. F = 271 C.Y.

S.R. 115 (ALCOA HIGHWAY) RIGHT

BEGIN STA. 166+50.00
END STA. 166+50.00

7/15/2024 7:41:04 AM
L:\TDOT\00903\SHEET-XSECTION-SR115RT - 161+50 to 211+00.dgn

TYPE	YEAR	PROJECT NO.	SHEET NO.
R.O.W.	2017	R-STP/NH-115(29)	103
CONST.	2023	R-STP/NH-115(29)	127

REVISION 8-31-21
ADDED WALL 24.

REVISED 7-17-24
ADDED SHOTCRETE AND TOP OF WALL DITCH.

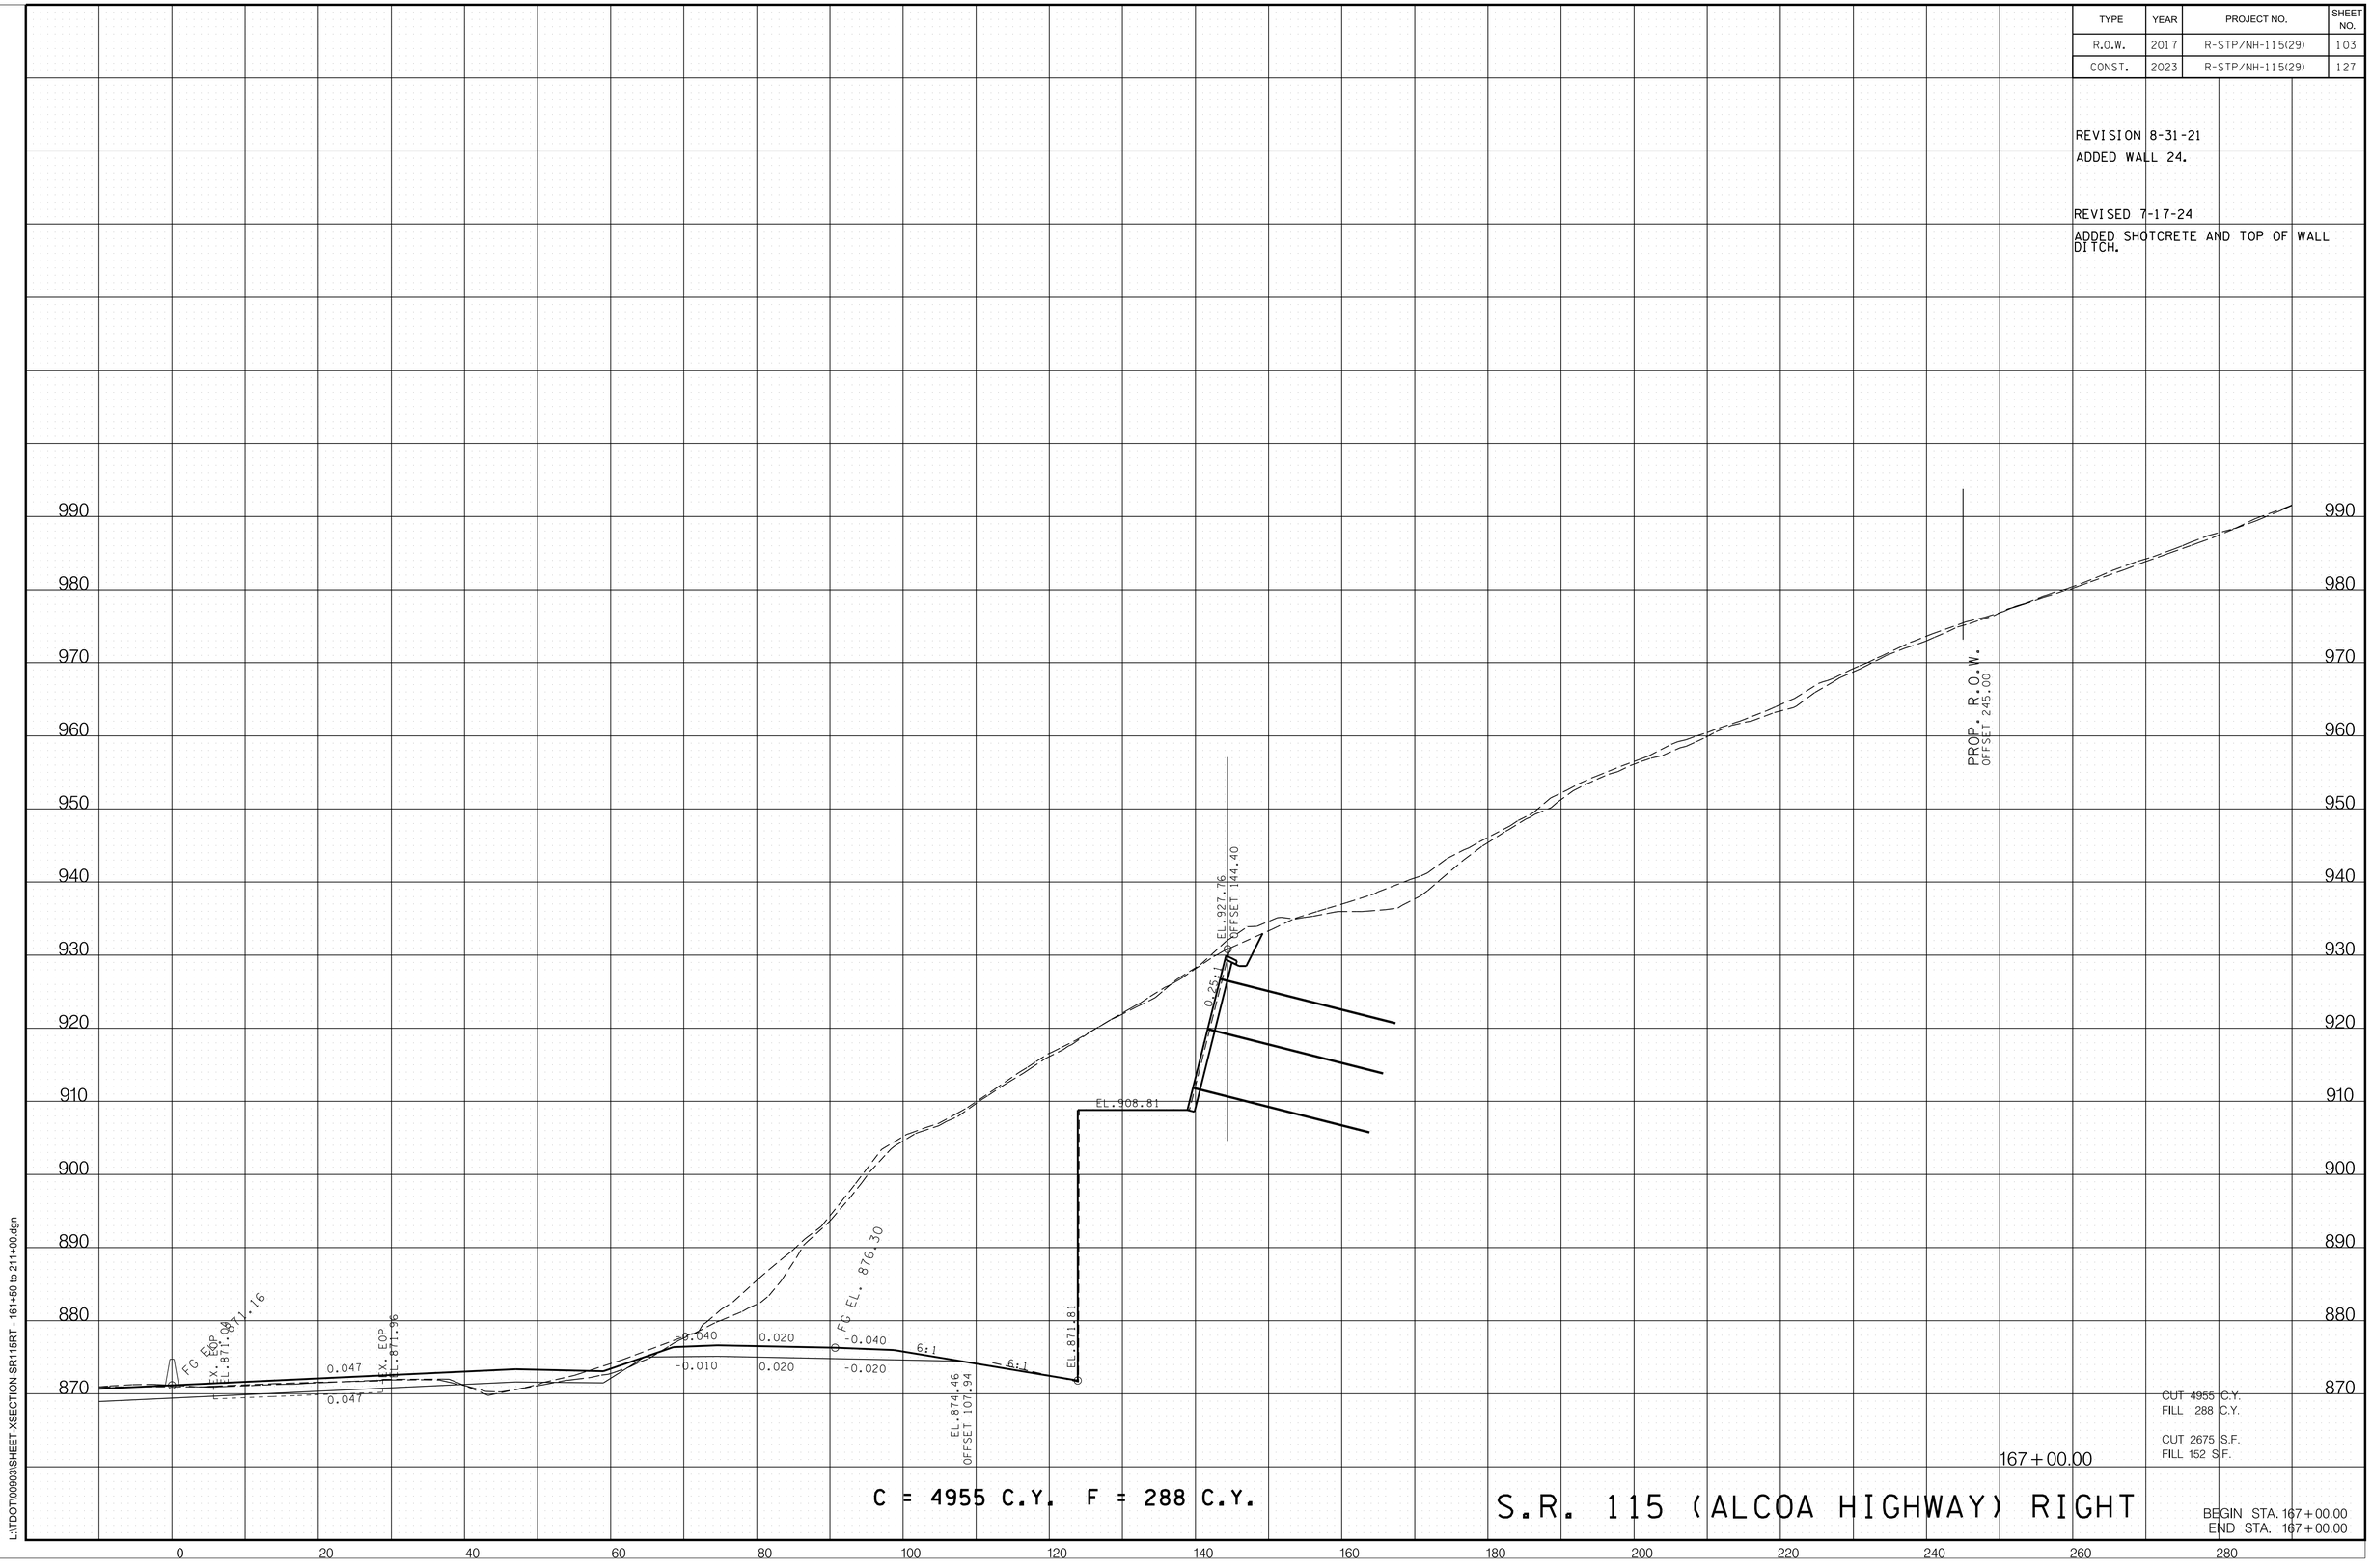

7/15/2024 7:41:05 AM
L:\TDOT\00903\SHEET-XSECTION-SR115RT - 161+50 to 211+00.dgn

TYPE	YEAR	PROJECT NO.	SHEET NO.
R.O.W.	2017	R-STP/NH-115(29)	104
CONST.	2023	R-STP/NH-115(29)	128

REVISION 8-31-21
ADDED WALL 24.

REVISED 7-17-24
ADDED SHOTCRETE AND TOP OF WALL DITCH.

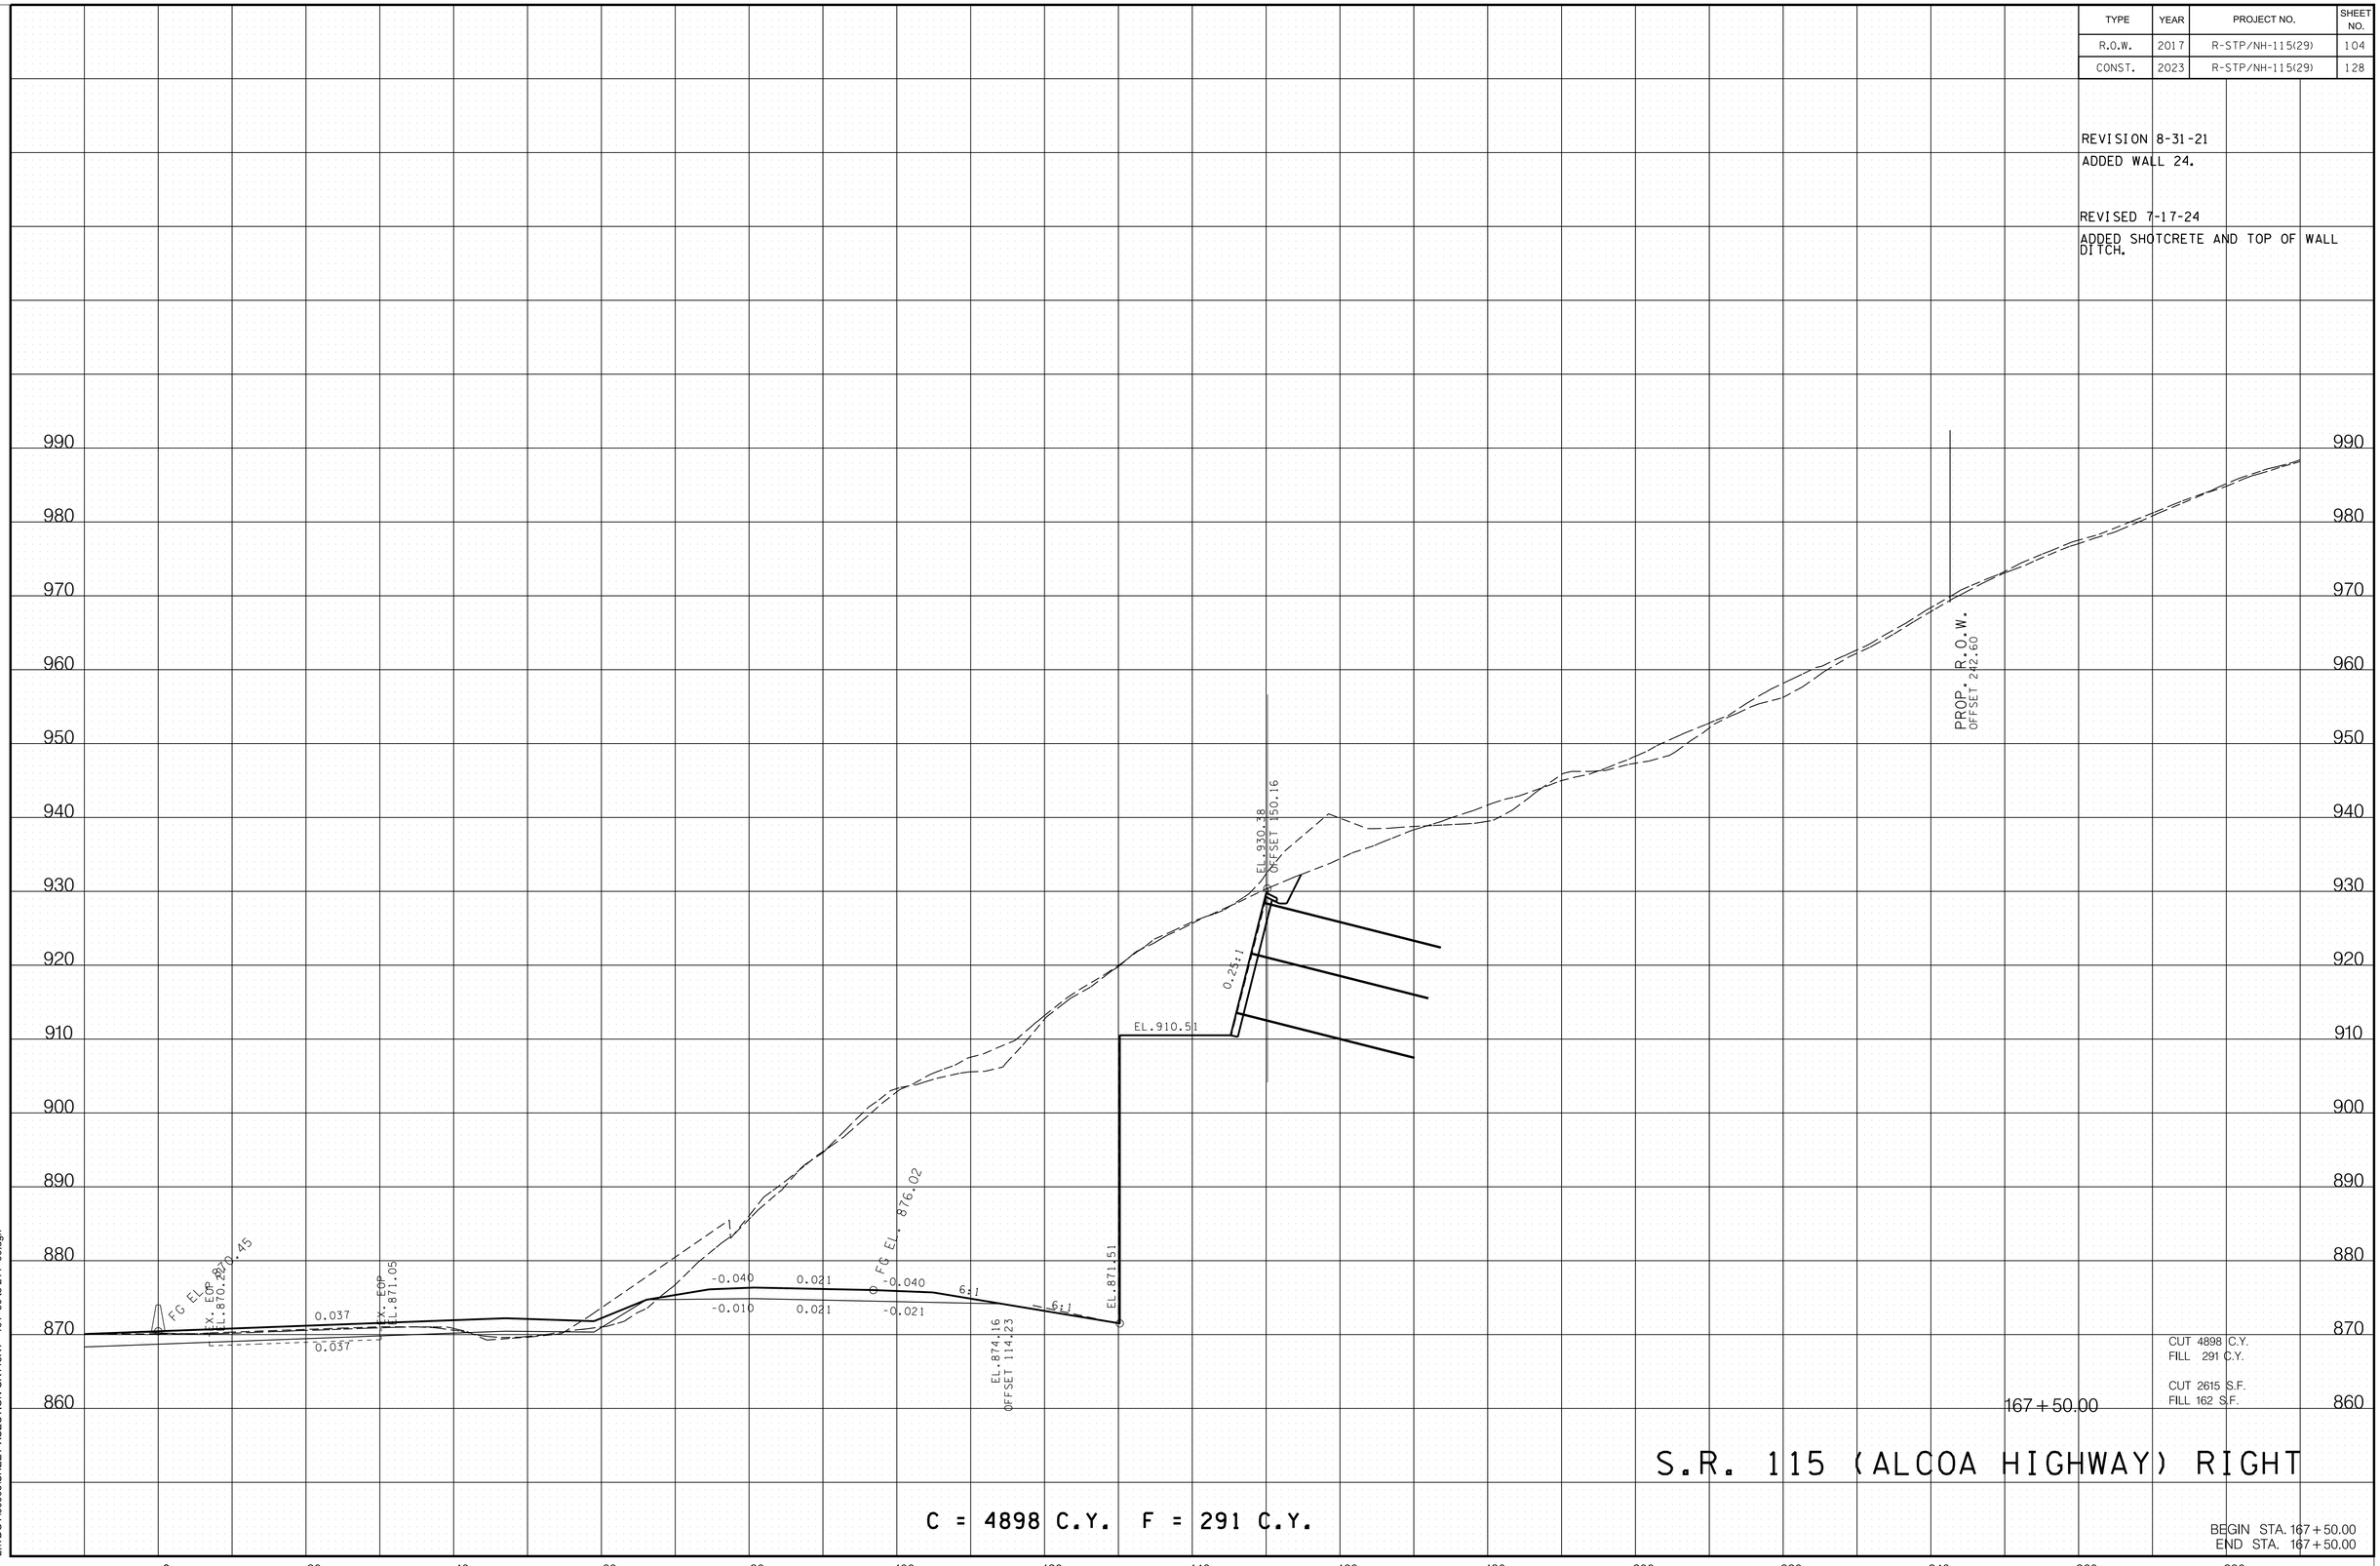

7/15/2024 7:41:05 AM
L:\TDOT\00903\SHEET-XSECTION-SR115RT - 161+50 to 211+00.dgn

TYPE	YEAR	PROJECT NO.	SHEET NO.
R.O.W.	2017	R-STP/NH-115(29)	105
CONST.	2023	R-STP/NH-115(29)	129

REVISION 8-31-21
ADDED WALL 24.

REVISED 7-17-24
ADDED SHOTCRETE AND TOP OF WALL DITCH.
ADDED PIPE DRAIN.

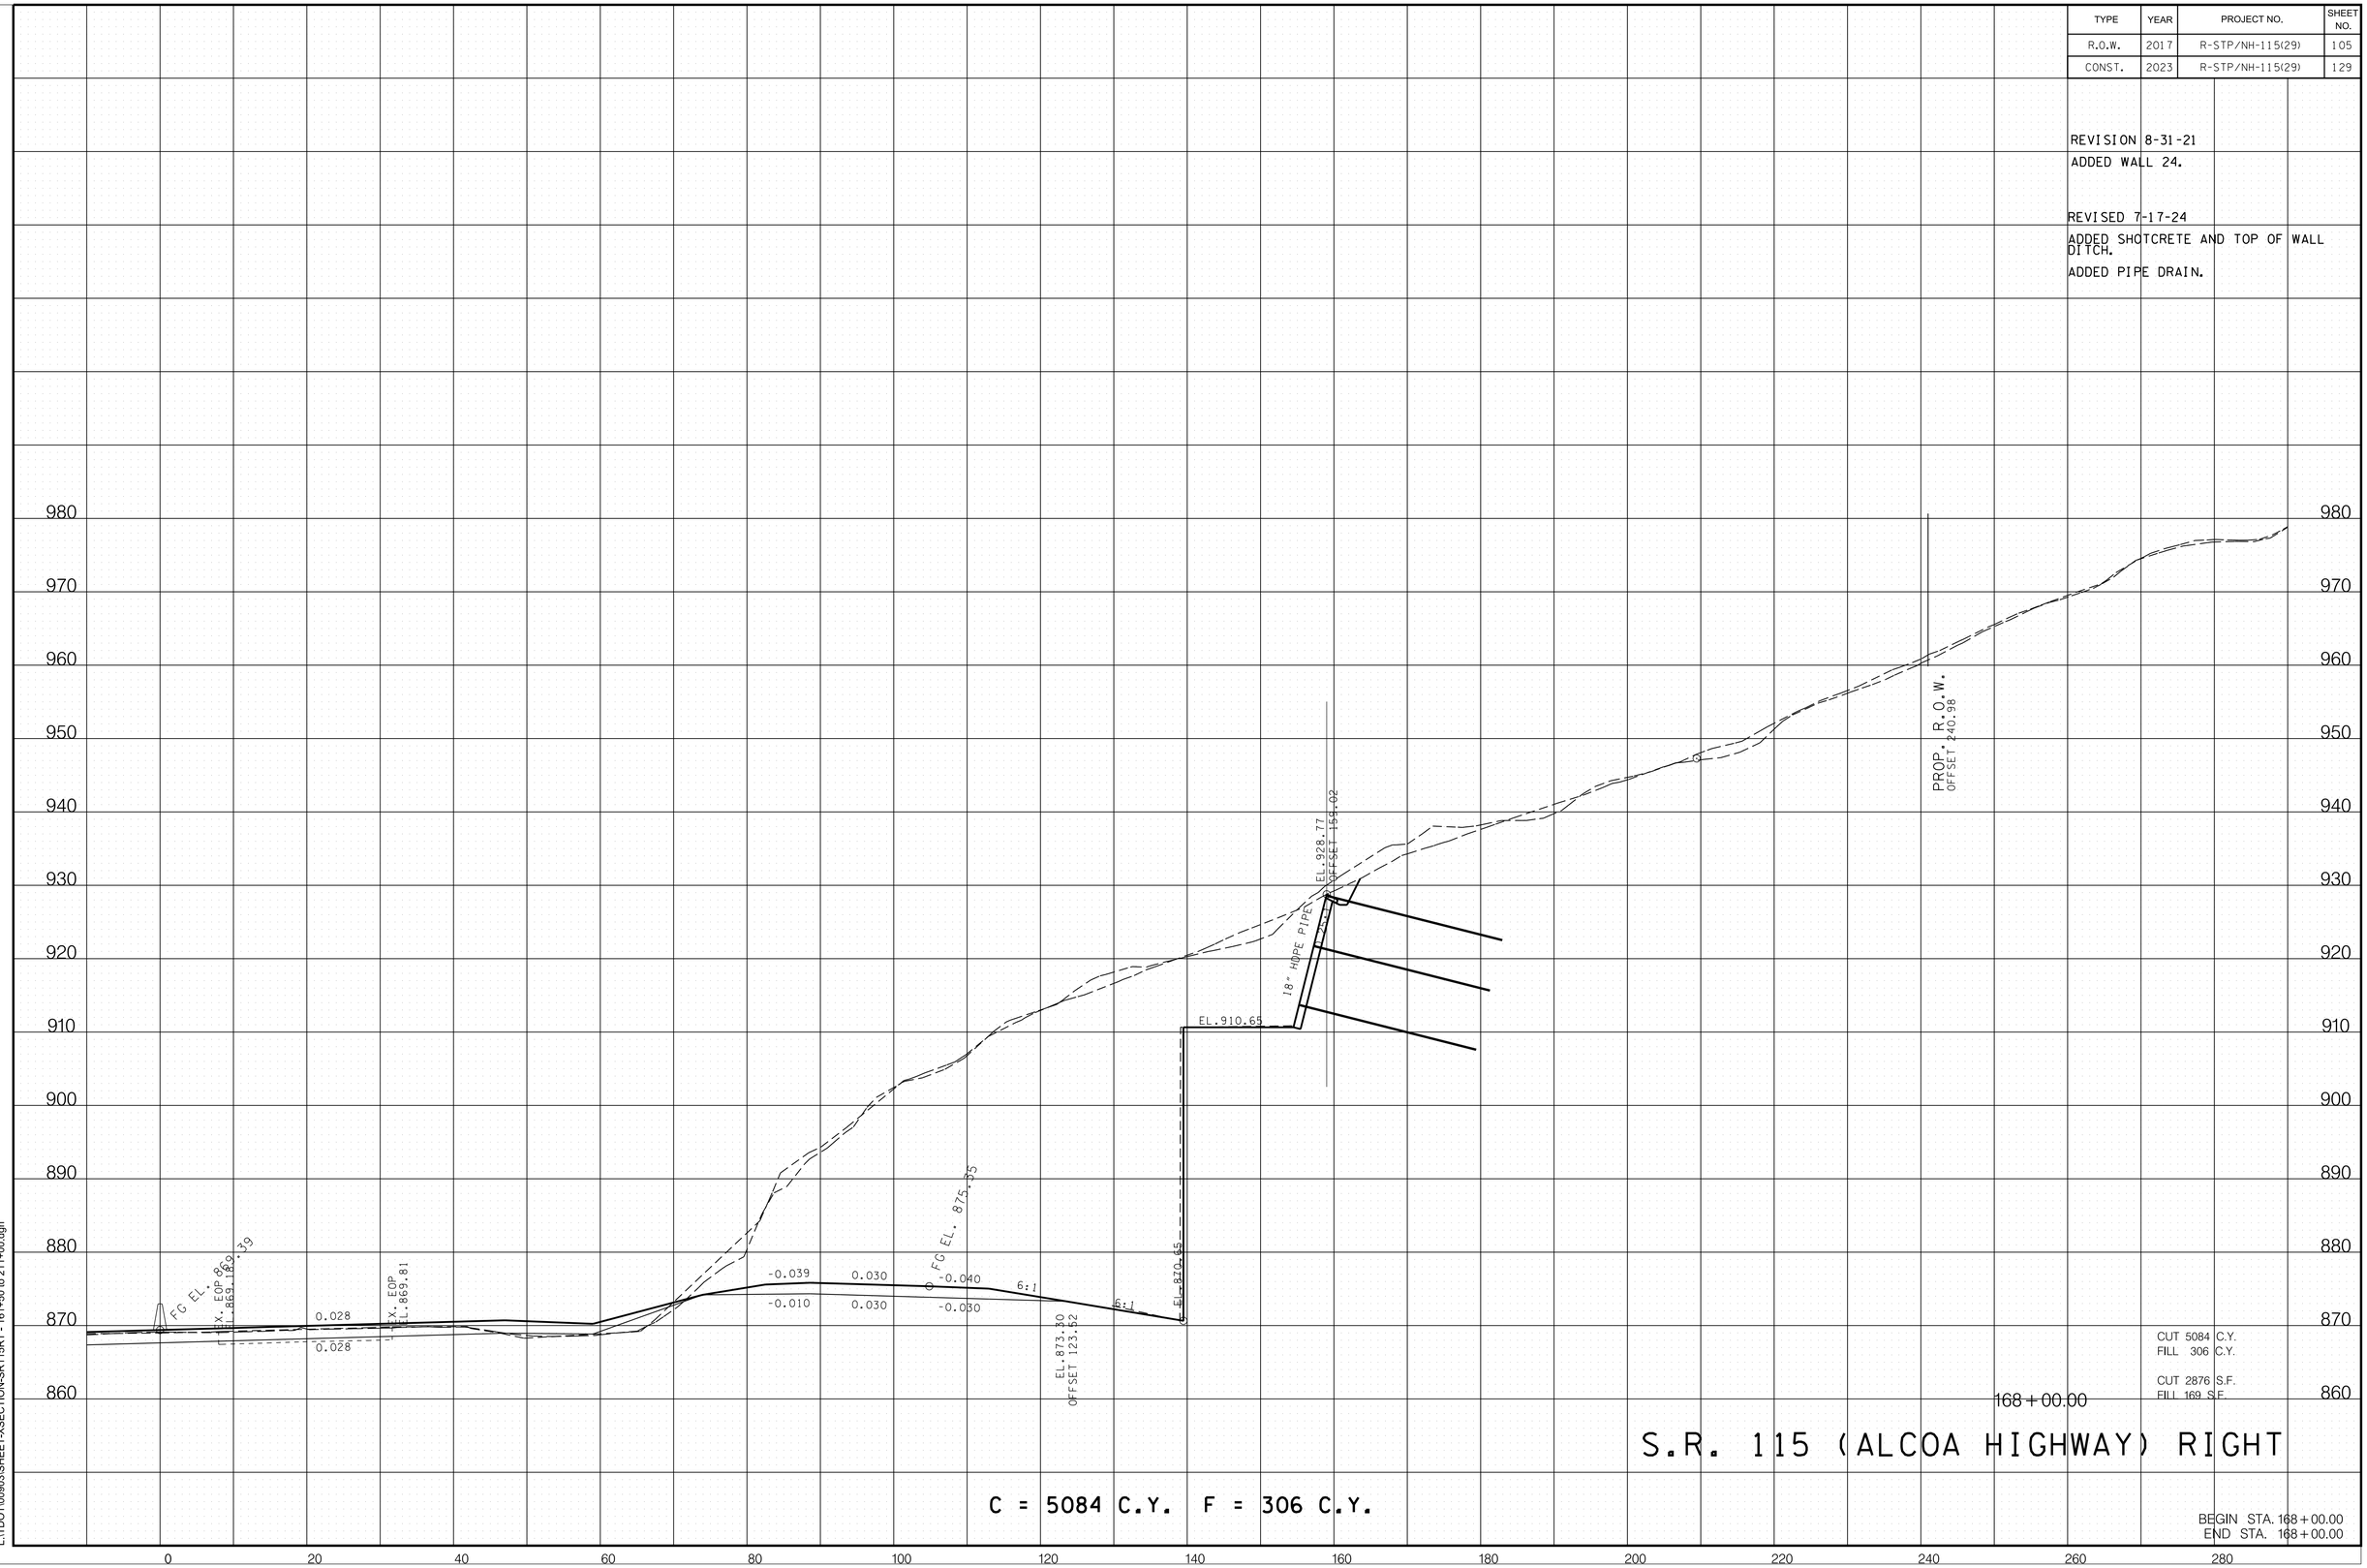

CUT 5084 C.Y.
FILL 306 C.Y.

CUT 2876 S.F.
FILL 169 S.F.

168+00.00

S.R. 115 (ALCOA HIGHWAY) RIGHT

C = 5084 C.Y. F = 306 C.Y.

BEGIN STA. 168+00.00
END STA. 168+00.00

7/15/2024 7:41:06 AM
L:\TDOT\00903\SHEET-XSECTION-SR115RT - 161+50 to 211+00.dgn

TYPE	YEAR	PROJECT NO.	SHEET NO.
R.O.W.	2017	R-STP/NH-115(29)	106
CONST.	2023	R-STP/NH-115(29)	130

REVISION 8-31-21
ADDED WALL 24.

REVISED 7-17-24
ADDED SHOTCRETE AND TOP OF WALL DITCH.

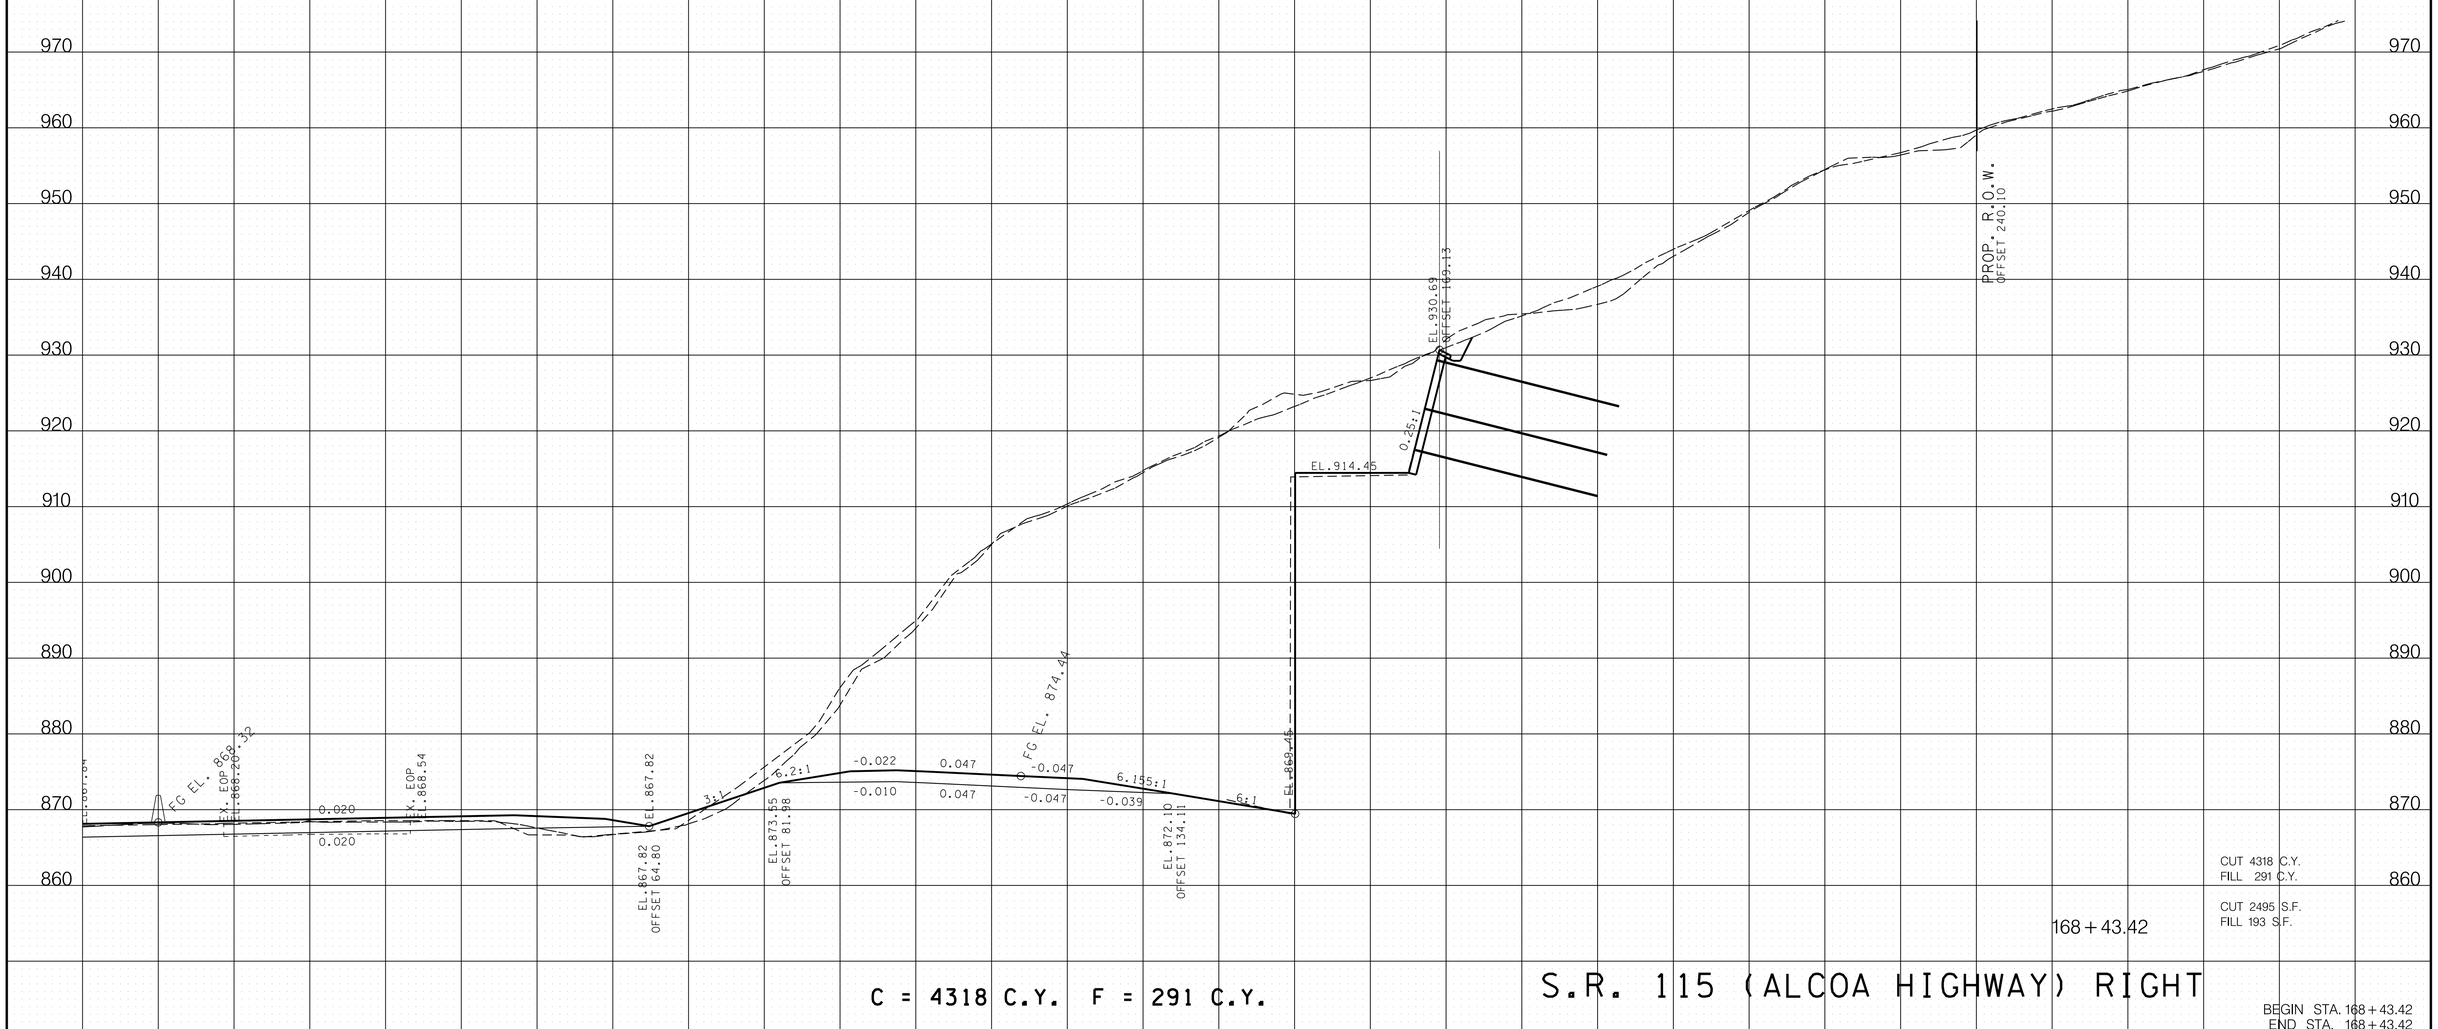

CUT 4318 C.Y.
FILL 291 C.Y.

CUT 2495 S.F.
FILL 193 S.F.

168 + 43.42

C = 4318 C.Y. F = 291 C.Y.

S.R. 115 (ALCOA HIGHWAY) RIGHT

BEGIN STA. 168 + 43.42
END STA. 168 + 43.42

7/15/2024 7:41:07 AM
L:\TDOT\00903\SHEET-XSECTION-SR115RT - 161+50 to 211+00.dgn

TYPE	YEAR	PROJECT NO.	SHEET NO.
R.O.W.	2017	R-STP/NH-115(29)	107
CONST.	2023	R-STP/NH-115(29)	131

REVISION 8-31-21
ADDED WALL 24.

REVISED 7-17-24
ADDED SHOTCRETE AND TOP OF WALL DITCH.

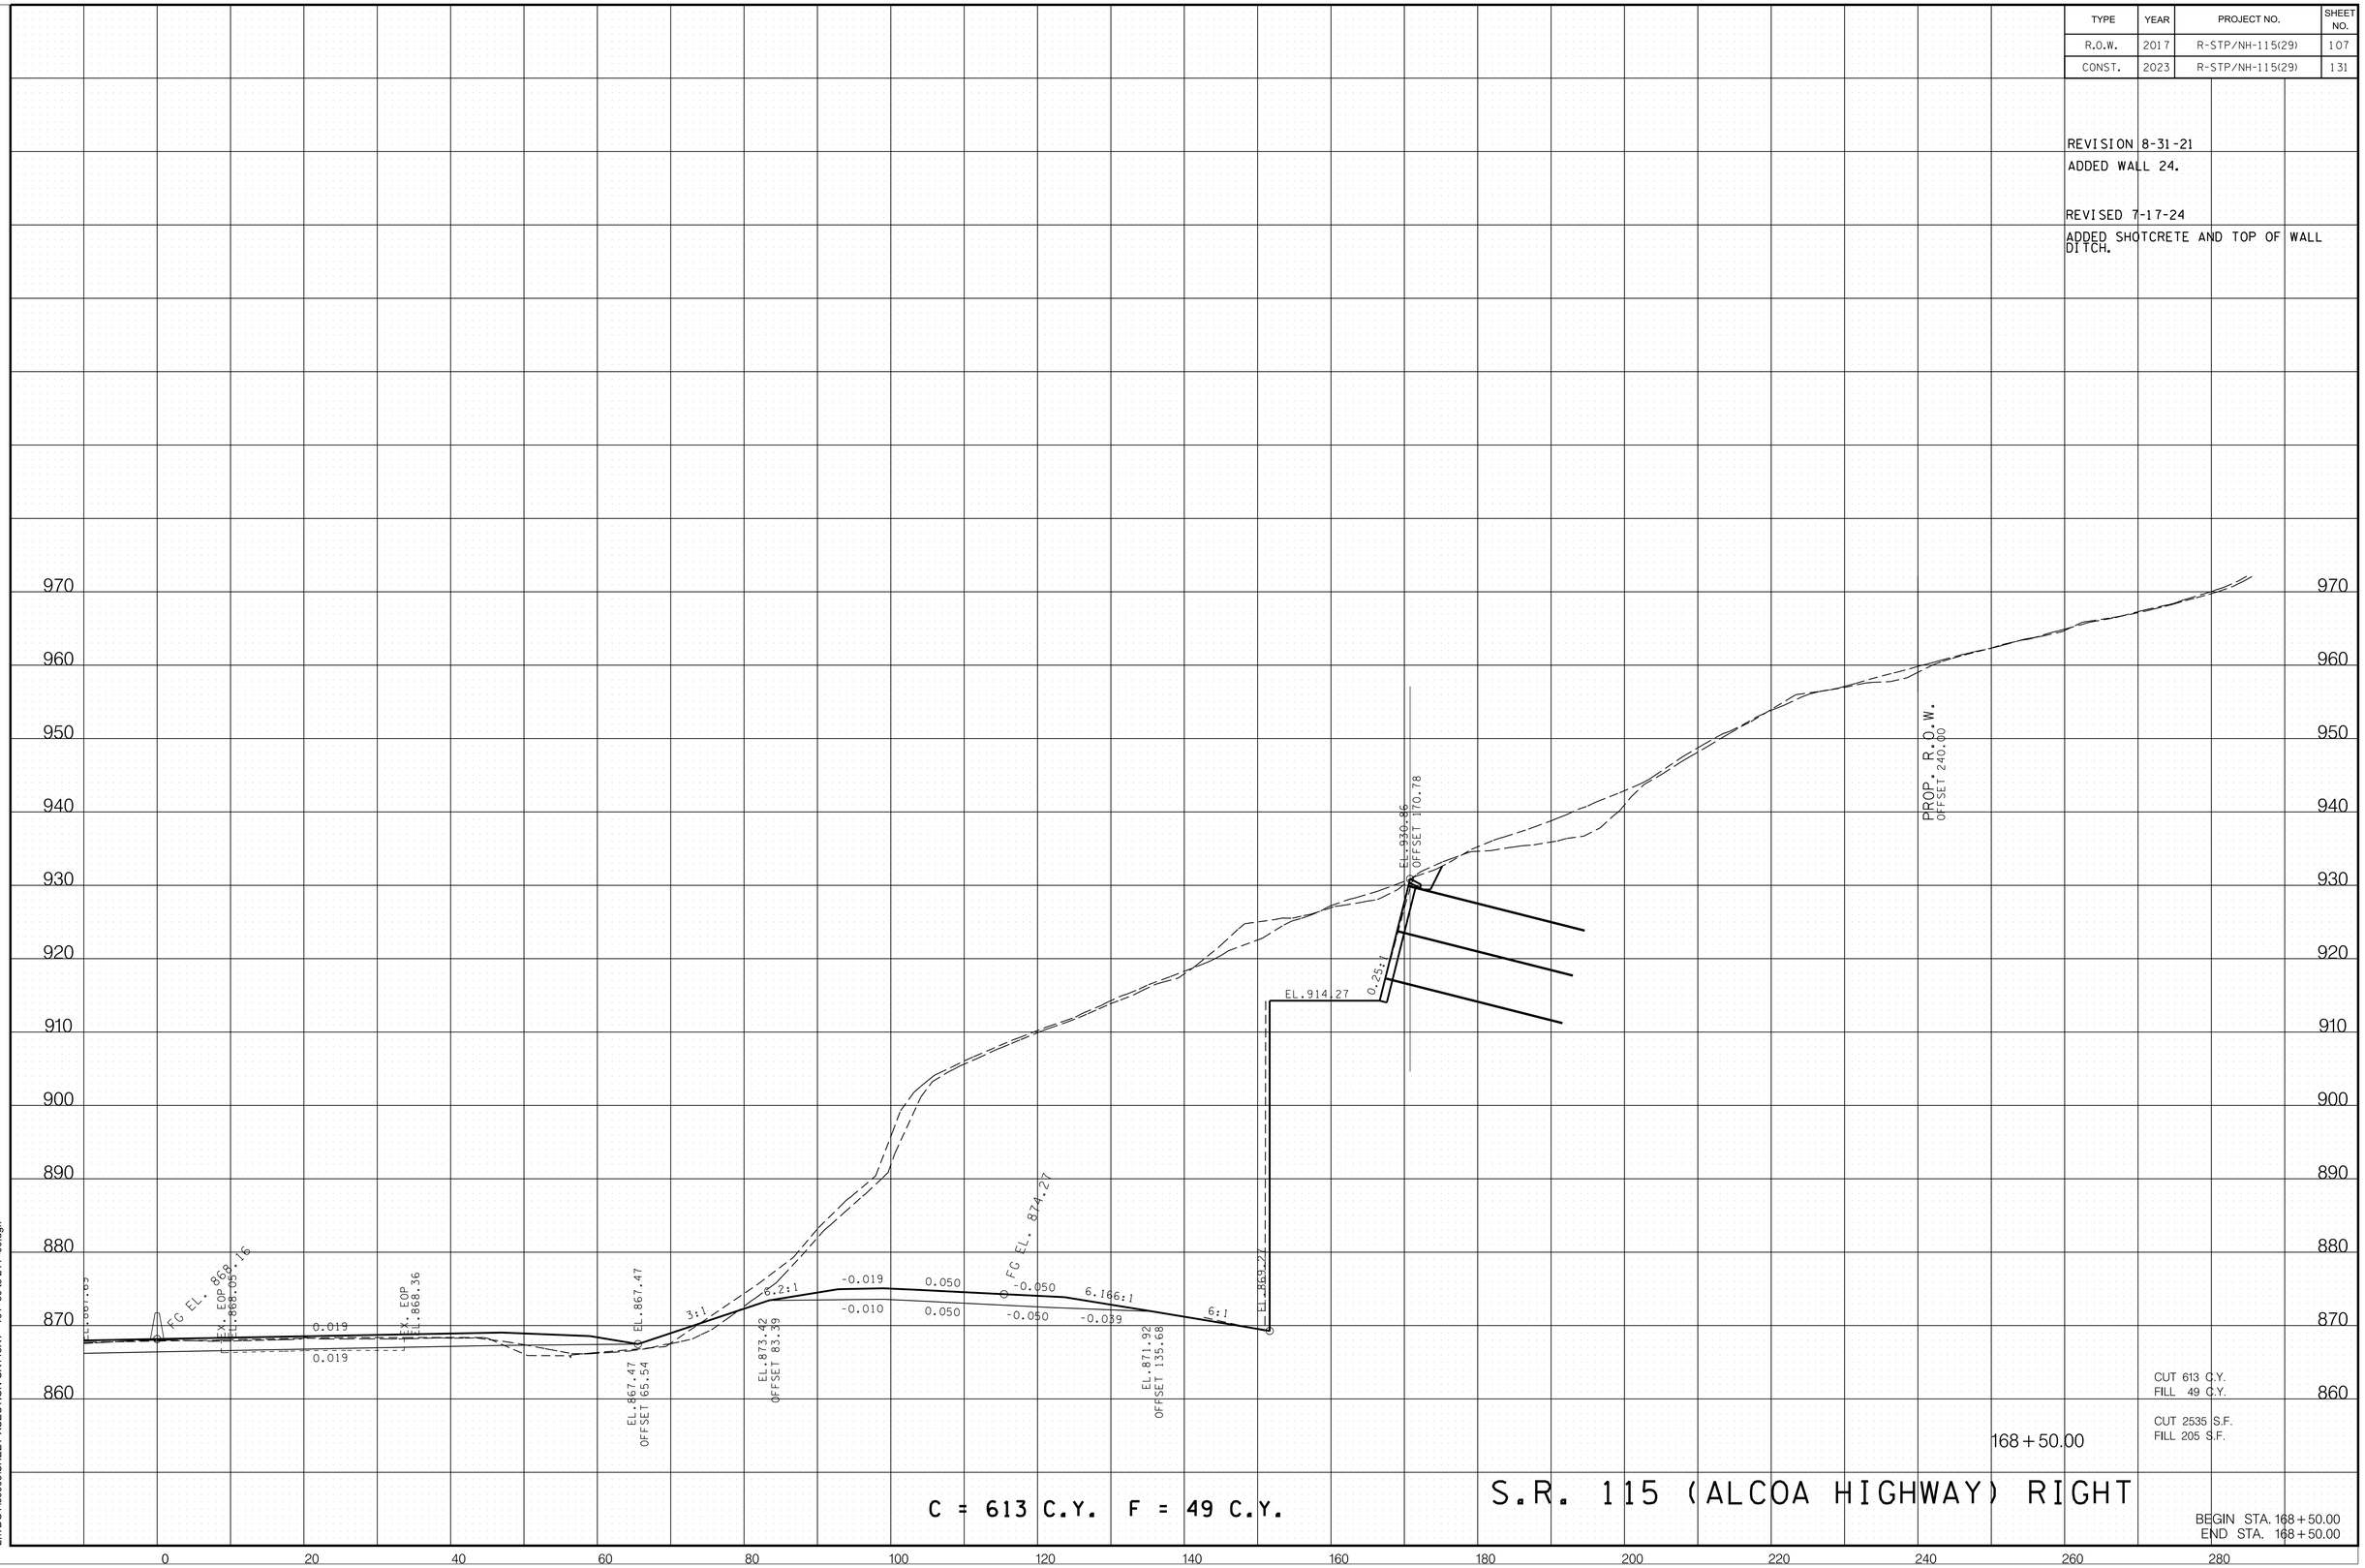

7/15/2024 7:41:07 AM
L:\TDOT\00903\SHEET-XSECTION-SR115RT - 161+50 to 211+00.dgn

TYPE	YEAR	PROJECT NO.	SHEET NO.
R.O.W.	2017	R-STP/NH-115(29)	108
CONST.	2023	R-STP/NH-115(29)	132

REVISION 8-31-21
ADDED WALL 24.

REVISED 7-17-24
ADDED SHOTCRETE AND TOP OF WALL DITCH.

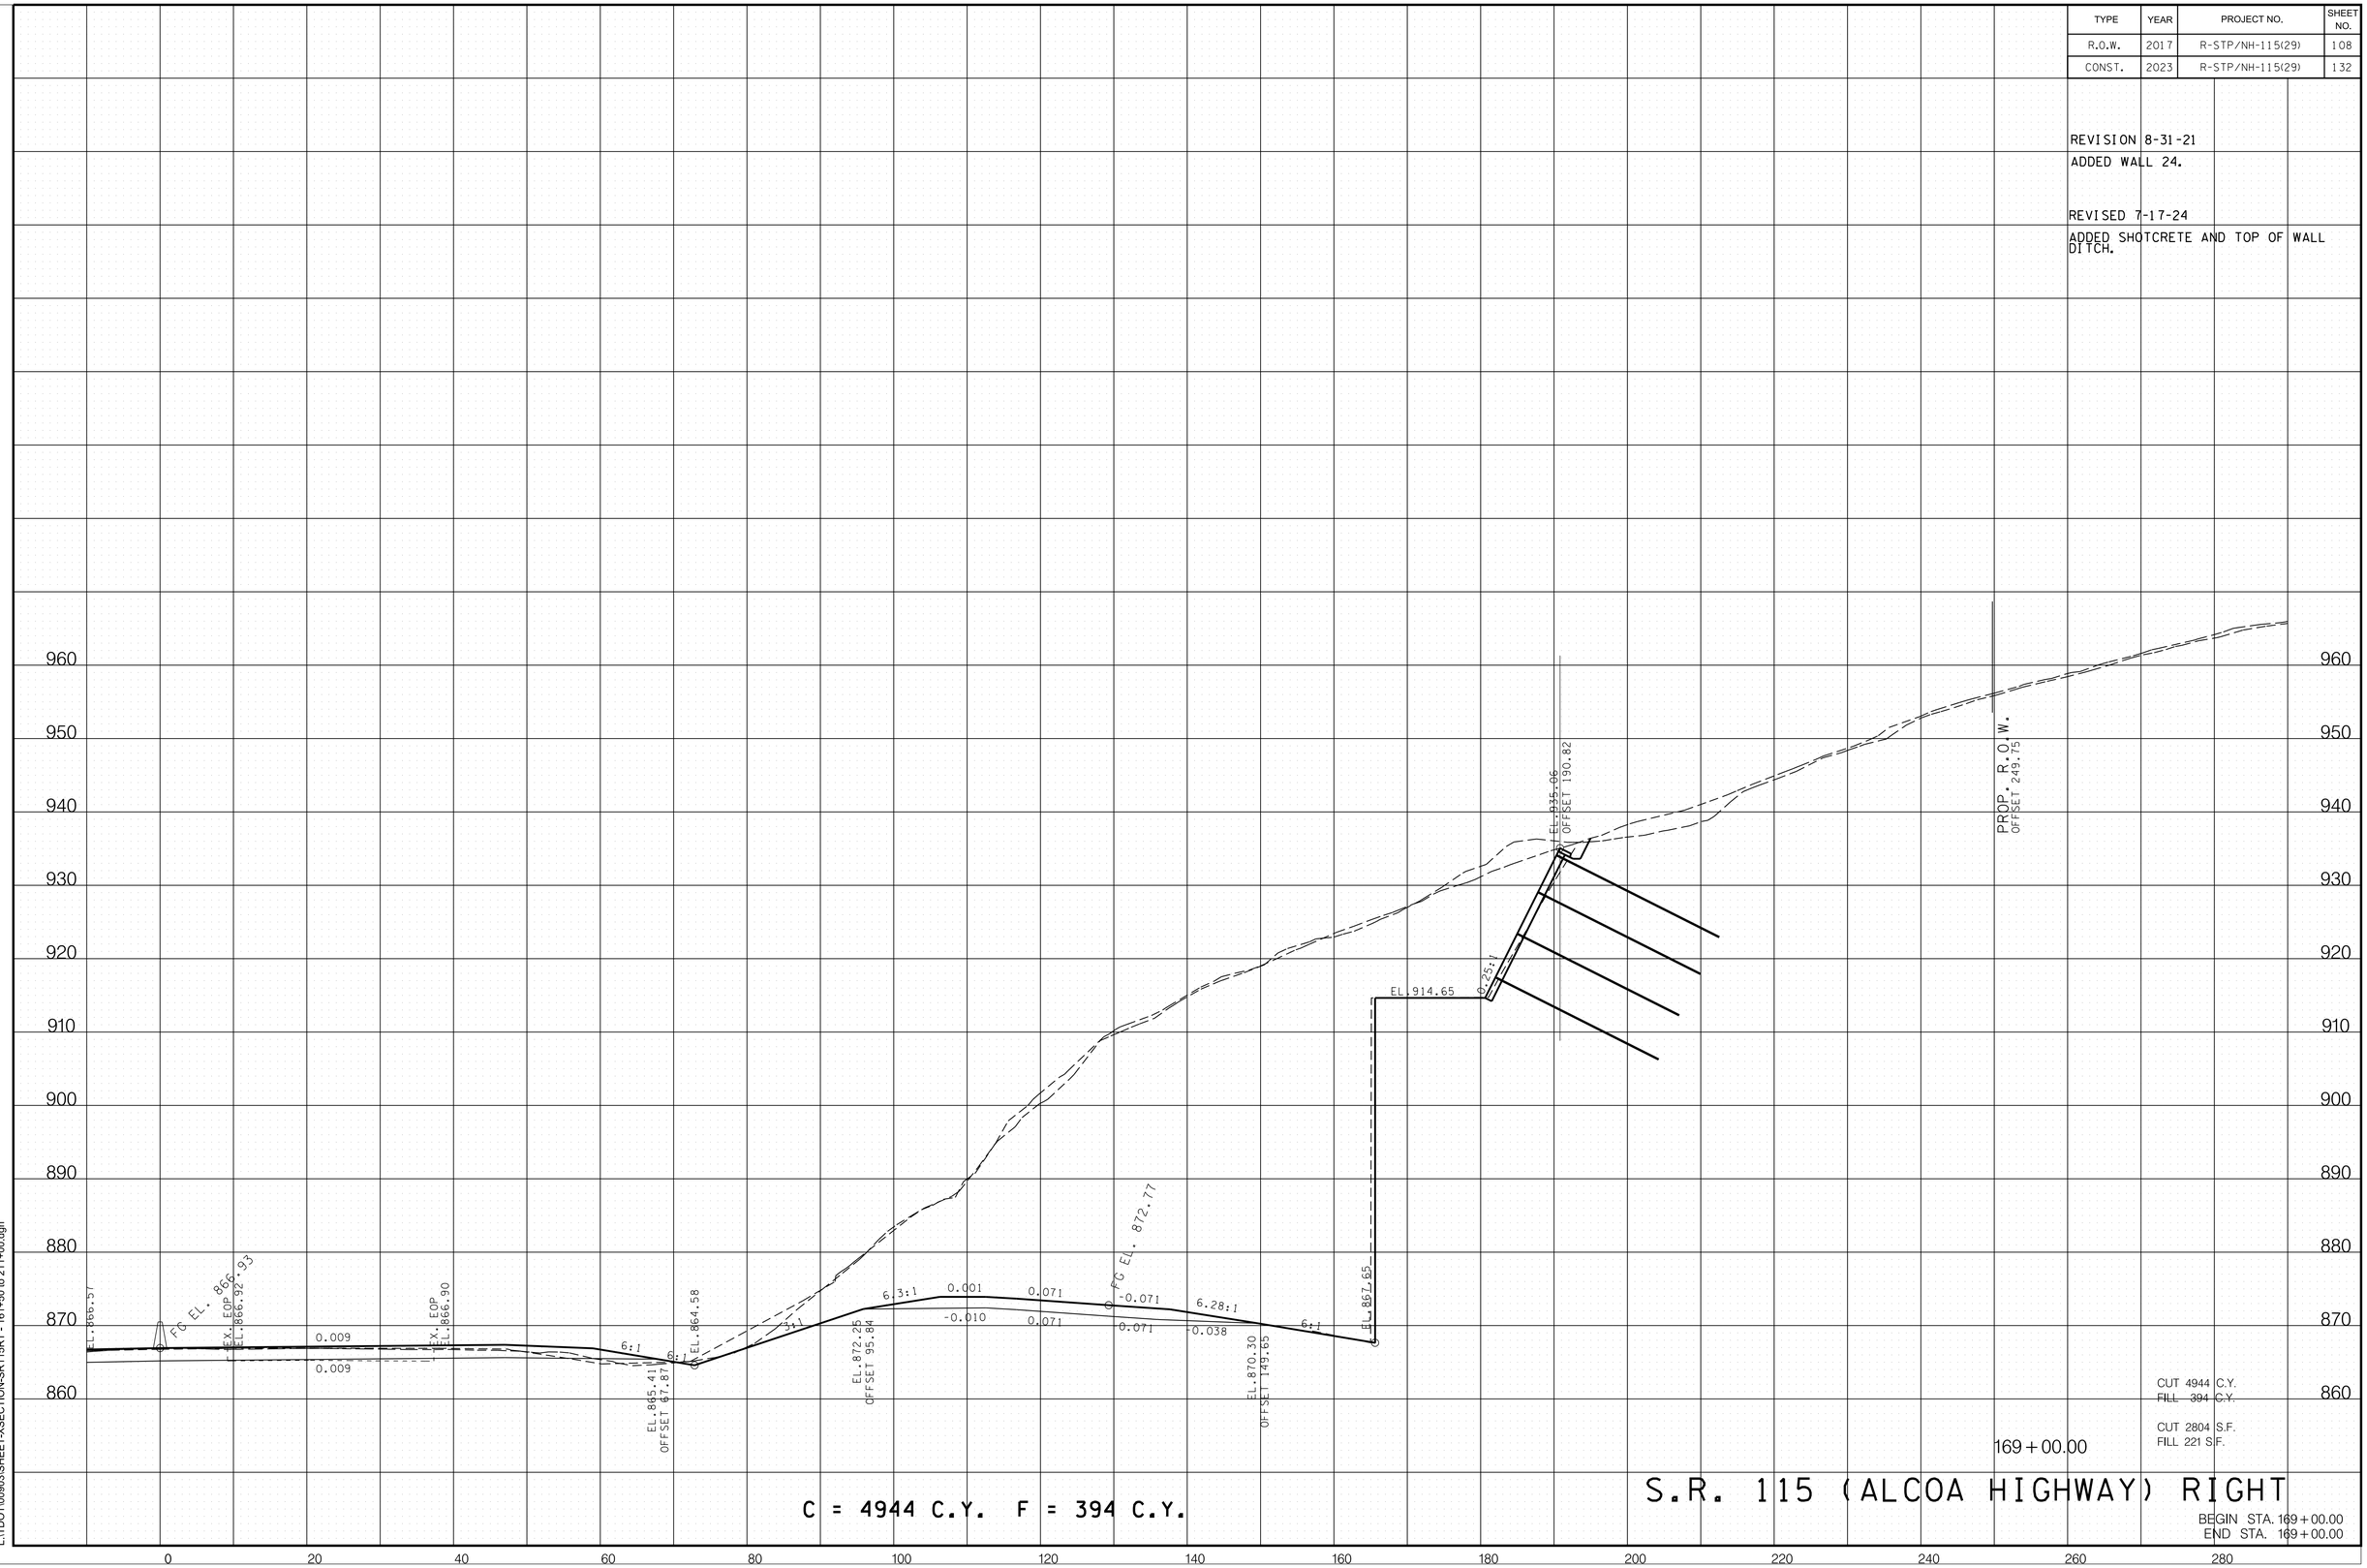

CUT 4944 C.Y.
FILL 394 C.Y.

CUT 2804 S.F.
FILL 221 S.F.

169 + 00.00

C = 4944 C.Y. F = 394 C.Y.

S.R. 115 (ALCOA HIGHWAY) RIGHT

BEGIN STA. 169 + 00.00
END STA. 169 + 00.00

7/15/2024 7:41:08 AM
L:\TDOT\00903\SHEET-XSECTION-SR115RT - 161+50 to 211+00.dgn

TYPE	YEAR	PROJECT NO.	SHEET NO.
R.O.W.	2017	R-STP/NH-115(29)	109
CONST.	2023	R-STP/NH-115(29)	133

REVISION 8-31-21
ADDED WALL 24.

REVISED 7-17-24
ADDED SHOTCRETE AND TOP OF WALL DITCH.

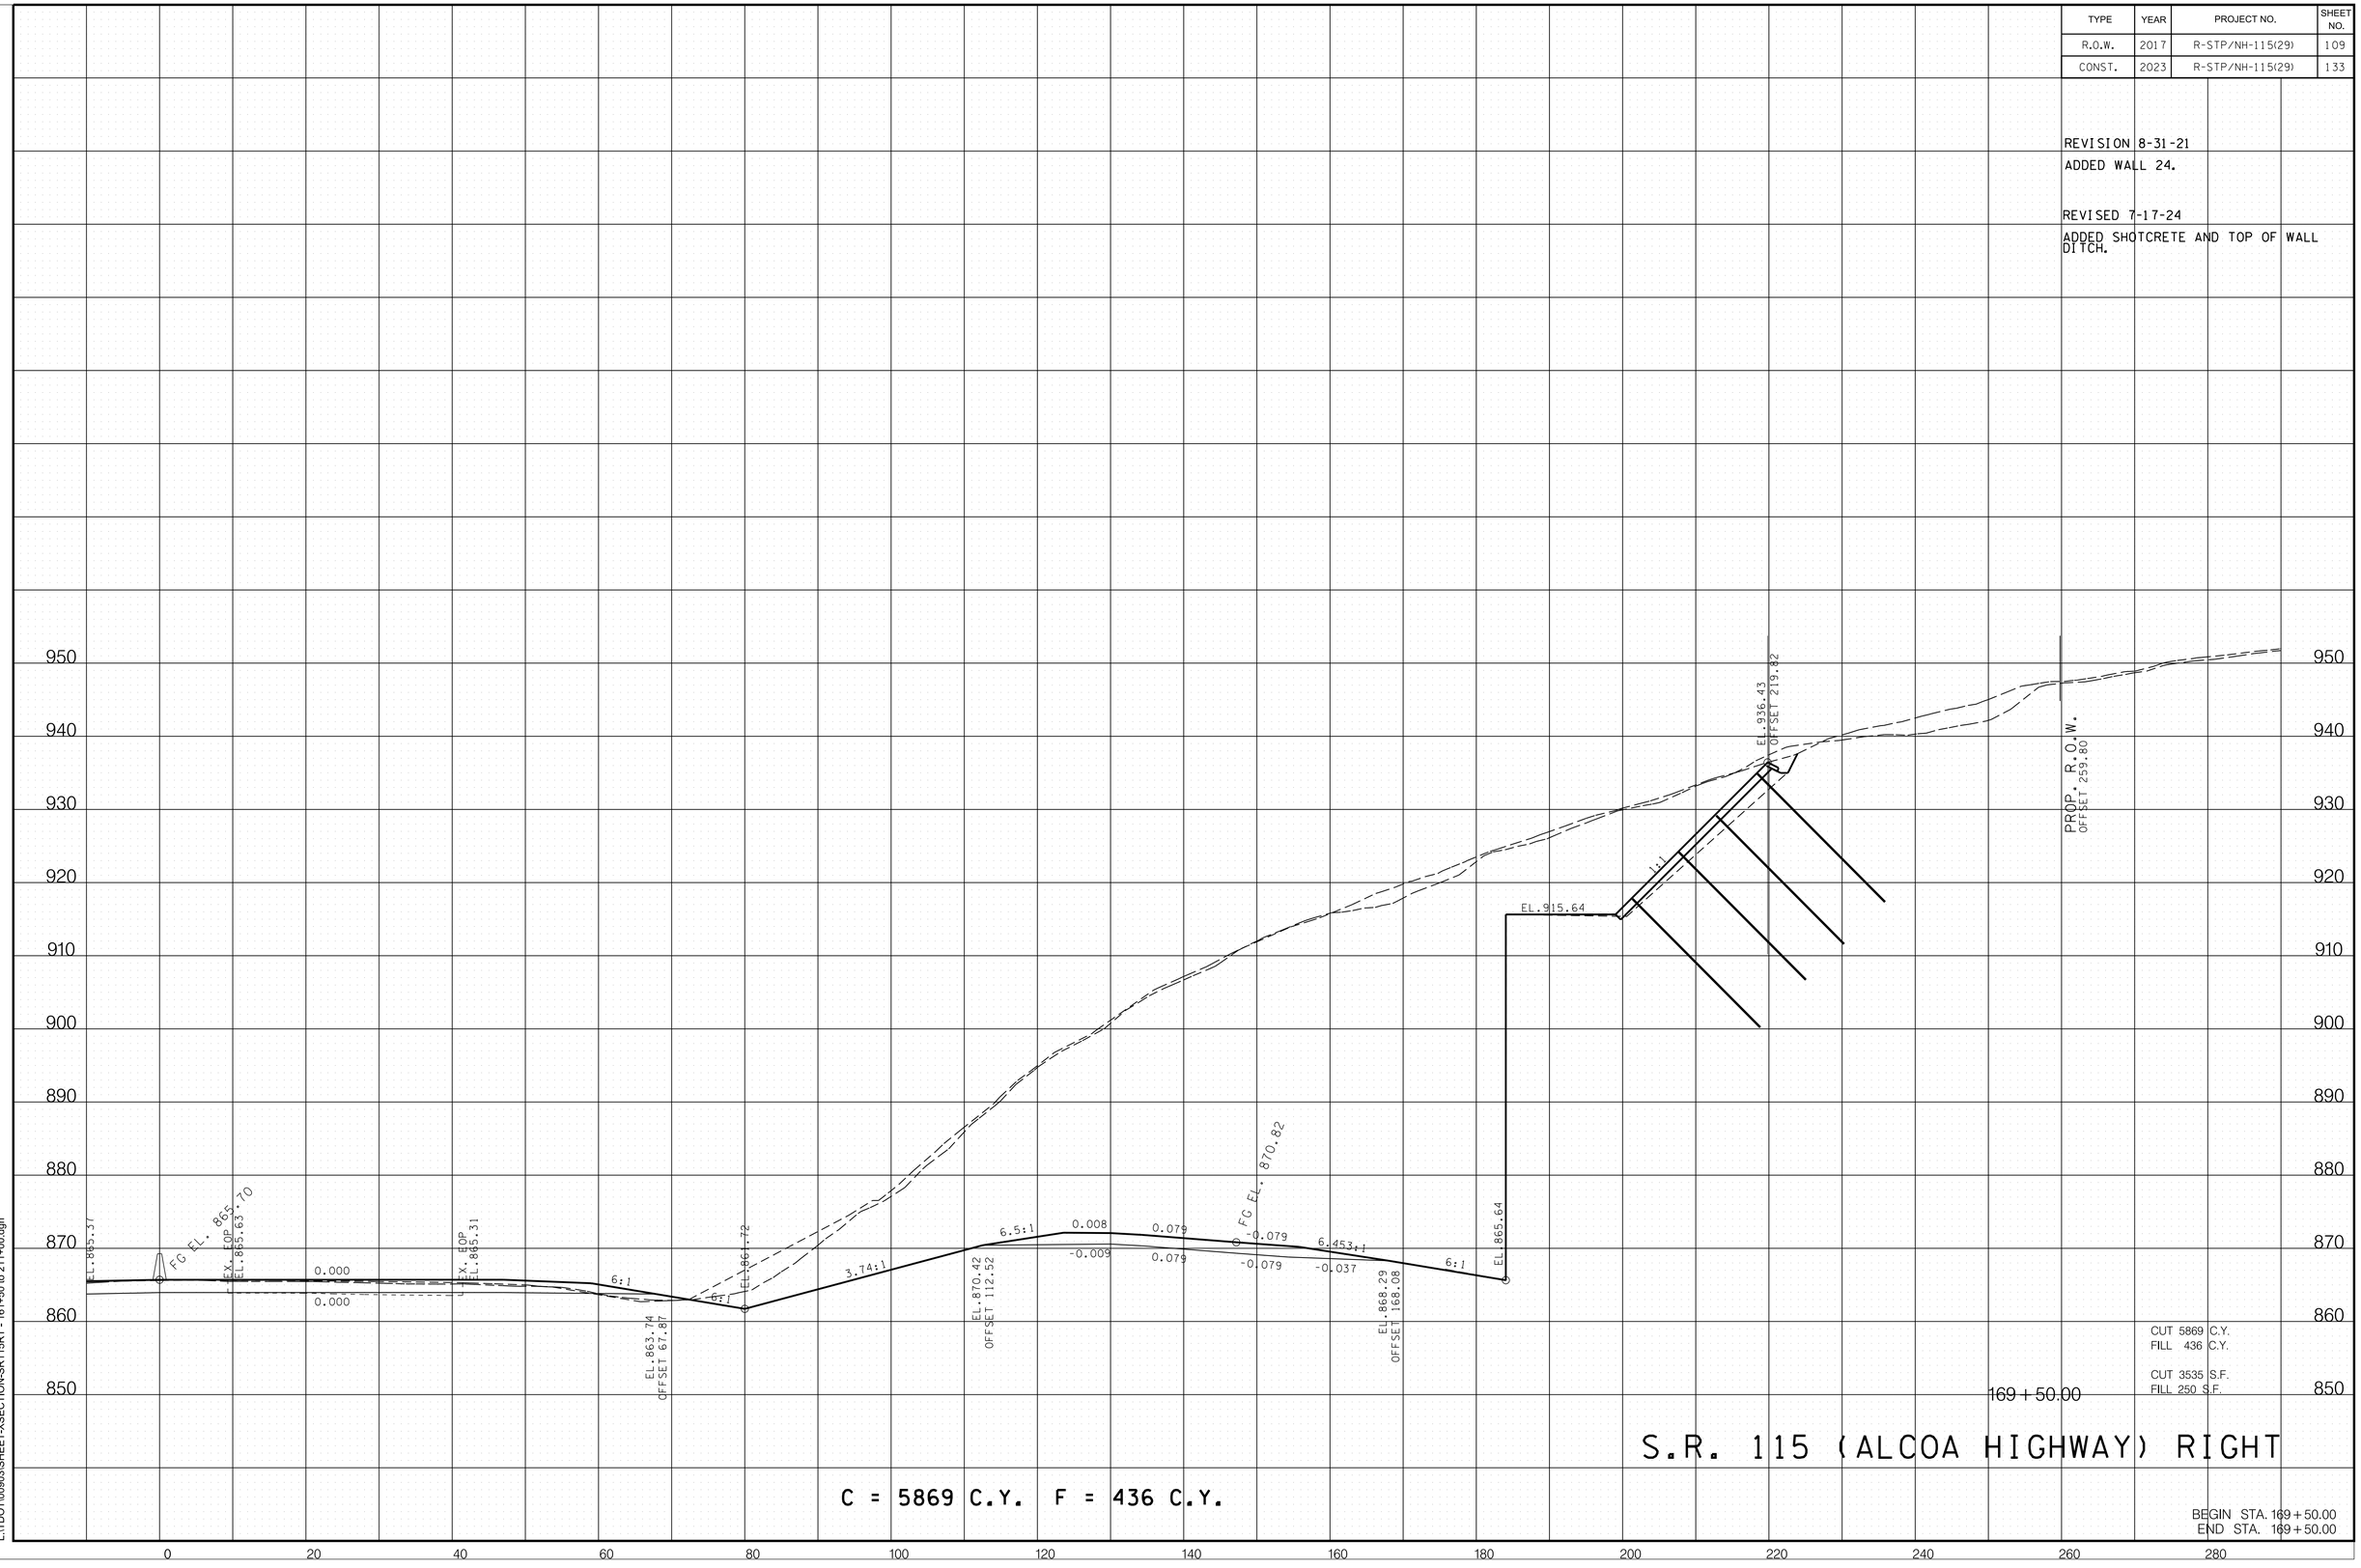

CUT 5869 C.Y.
FILL 436 C.Y.

CUT 3535 S.F.
FILL 250 S.F.

169 + 50.00

S.R. 115 (ALCOA HIGHWAY) RIGHT

C = 5869 C.Y. F = 436 C.Y.

BEGIN STA. 169 + 50.00
END STA. 169 + 50.00

7/15/2024 7:41:09 AM
L:\TDOT\00903\SHEET-XSECTION-SR115RT - 161+50 to 211+00.dgn

TYPE	YEAR	PROJECT NO.	SHEET NO.
R.O.W.	2017	R-STP/NH-115(29)	110
CONST.	2023	R-STP/NH-115(29)	134

REVISION 8-31-21
ADDED WALL 24.

REVISED 7-17-24
ADDED SHOTCRETE AND TOP OF WALL DITCH.

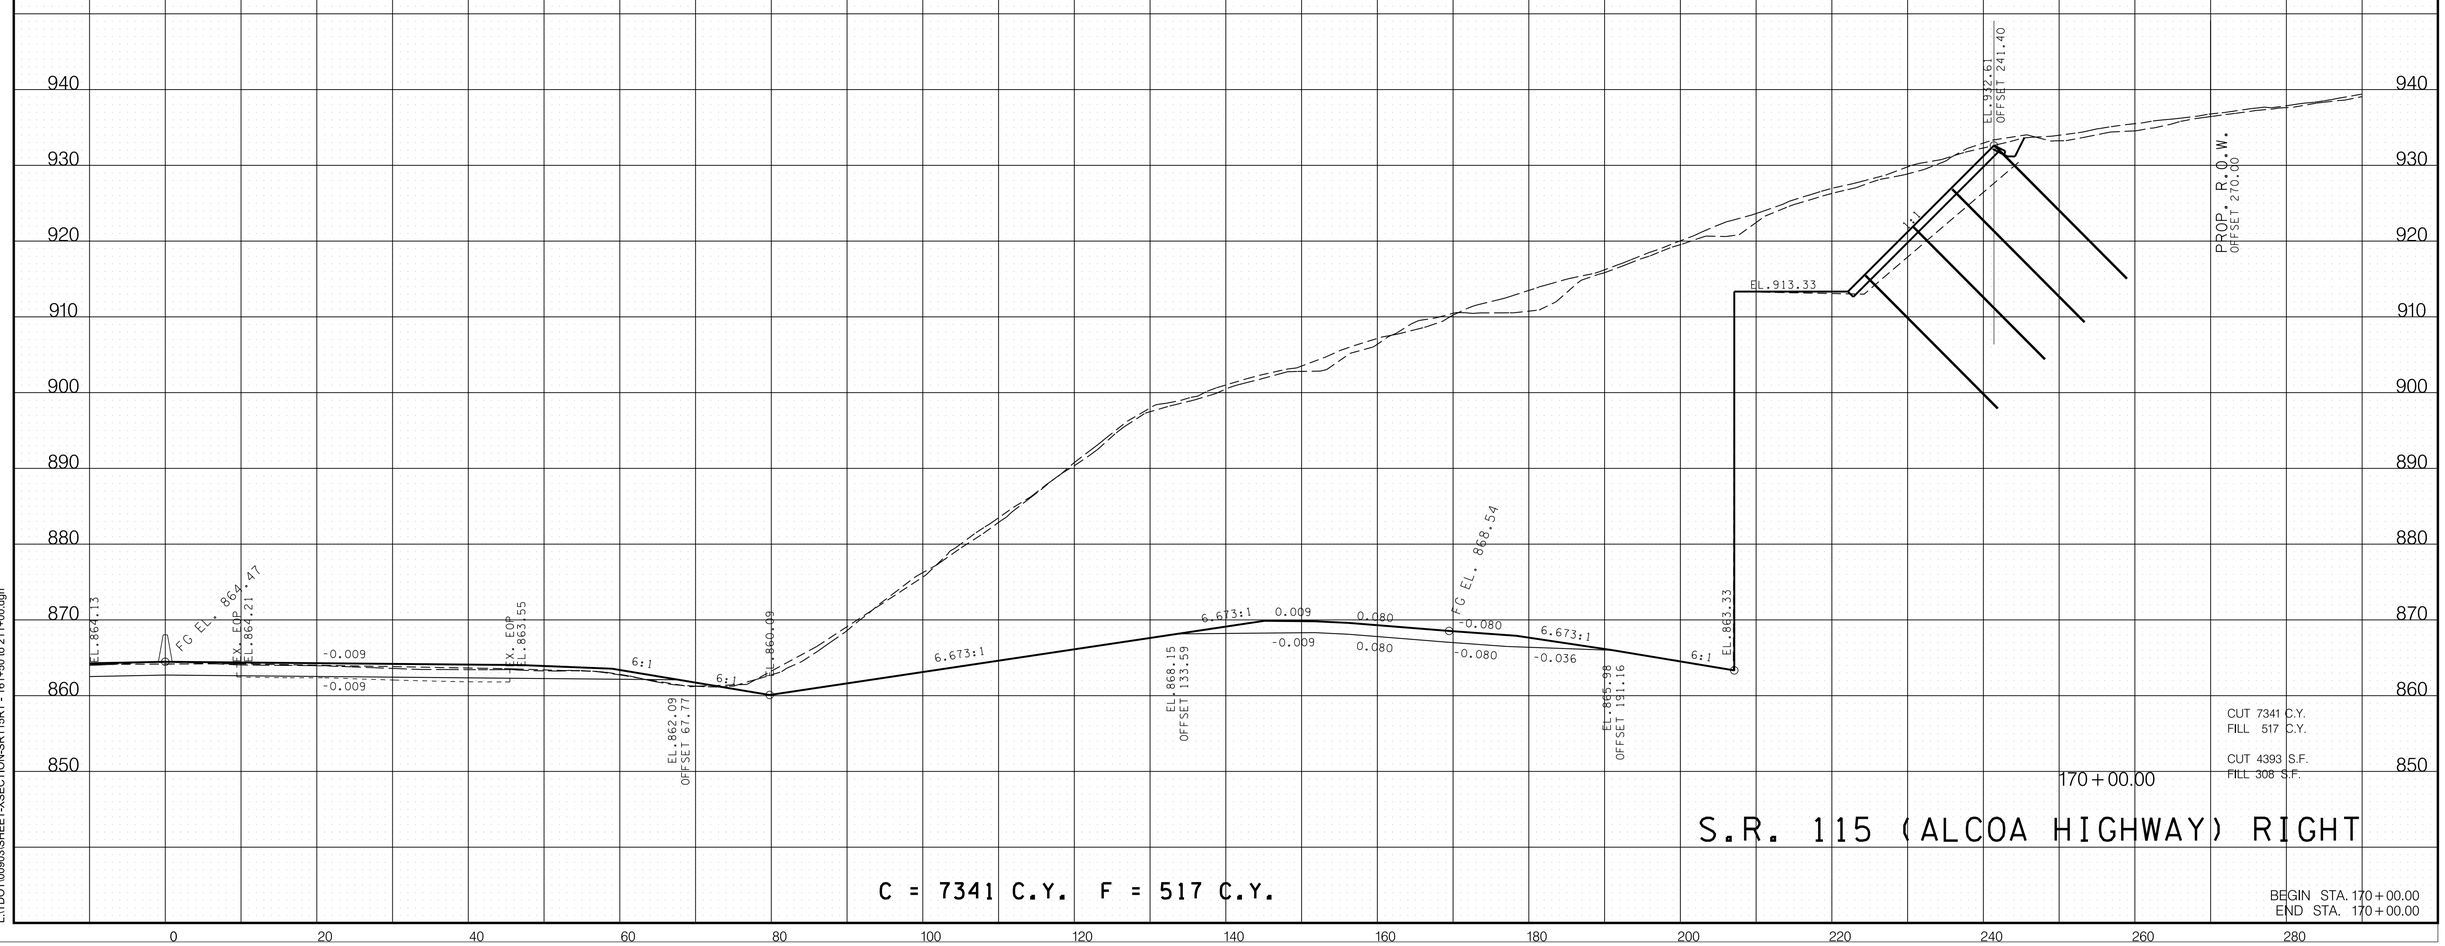

CUT 7341 C.Y.
FILL 517 C.Y.

CUT 4393 S.F.
FILL 308 S.F.

170+00.00

S.R. 115 (ALCOA HIGHWAY) RIGHT

C = 7341 C.Y. F = 517 C.Y.

BEGIN STA. 170+00.00
END STA. 170+00.00

7/15/2024 7:41:09 AM
L:\TDOT\00903\SHEET-XSECTION-SR115RT - 161+50 to 211+00.dgn

TYPE	YEAR	PROJECT NO.	SHEET NO.
R.O.W.	2017	R-STP/NH-115(29)	111
CONST.	2023	R-STP/NH-115(29)	135

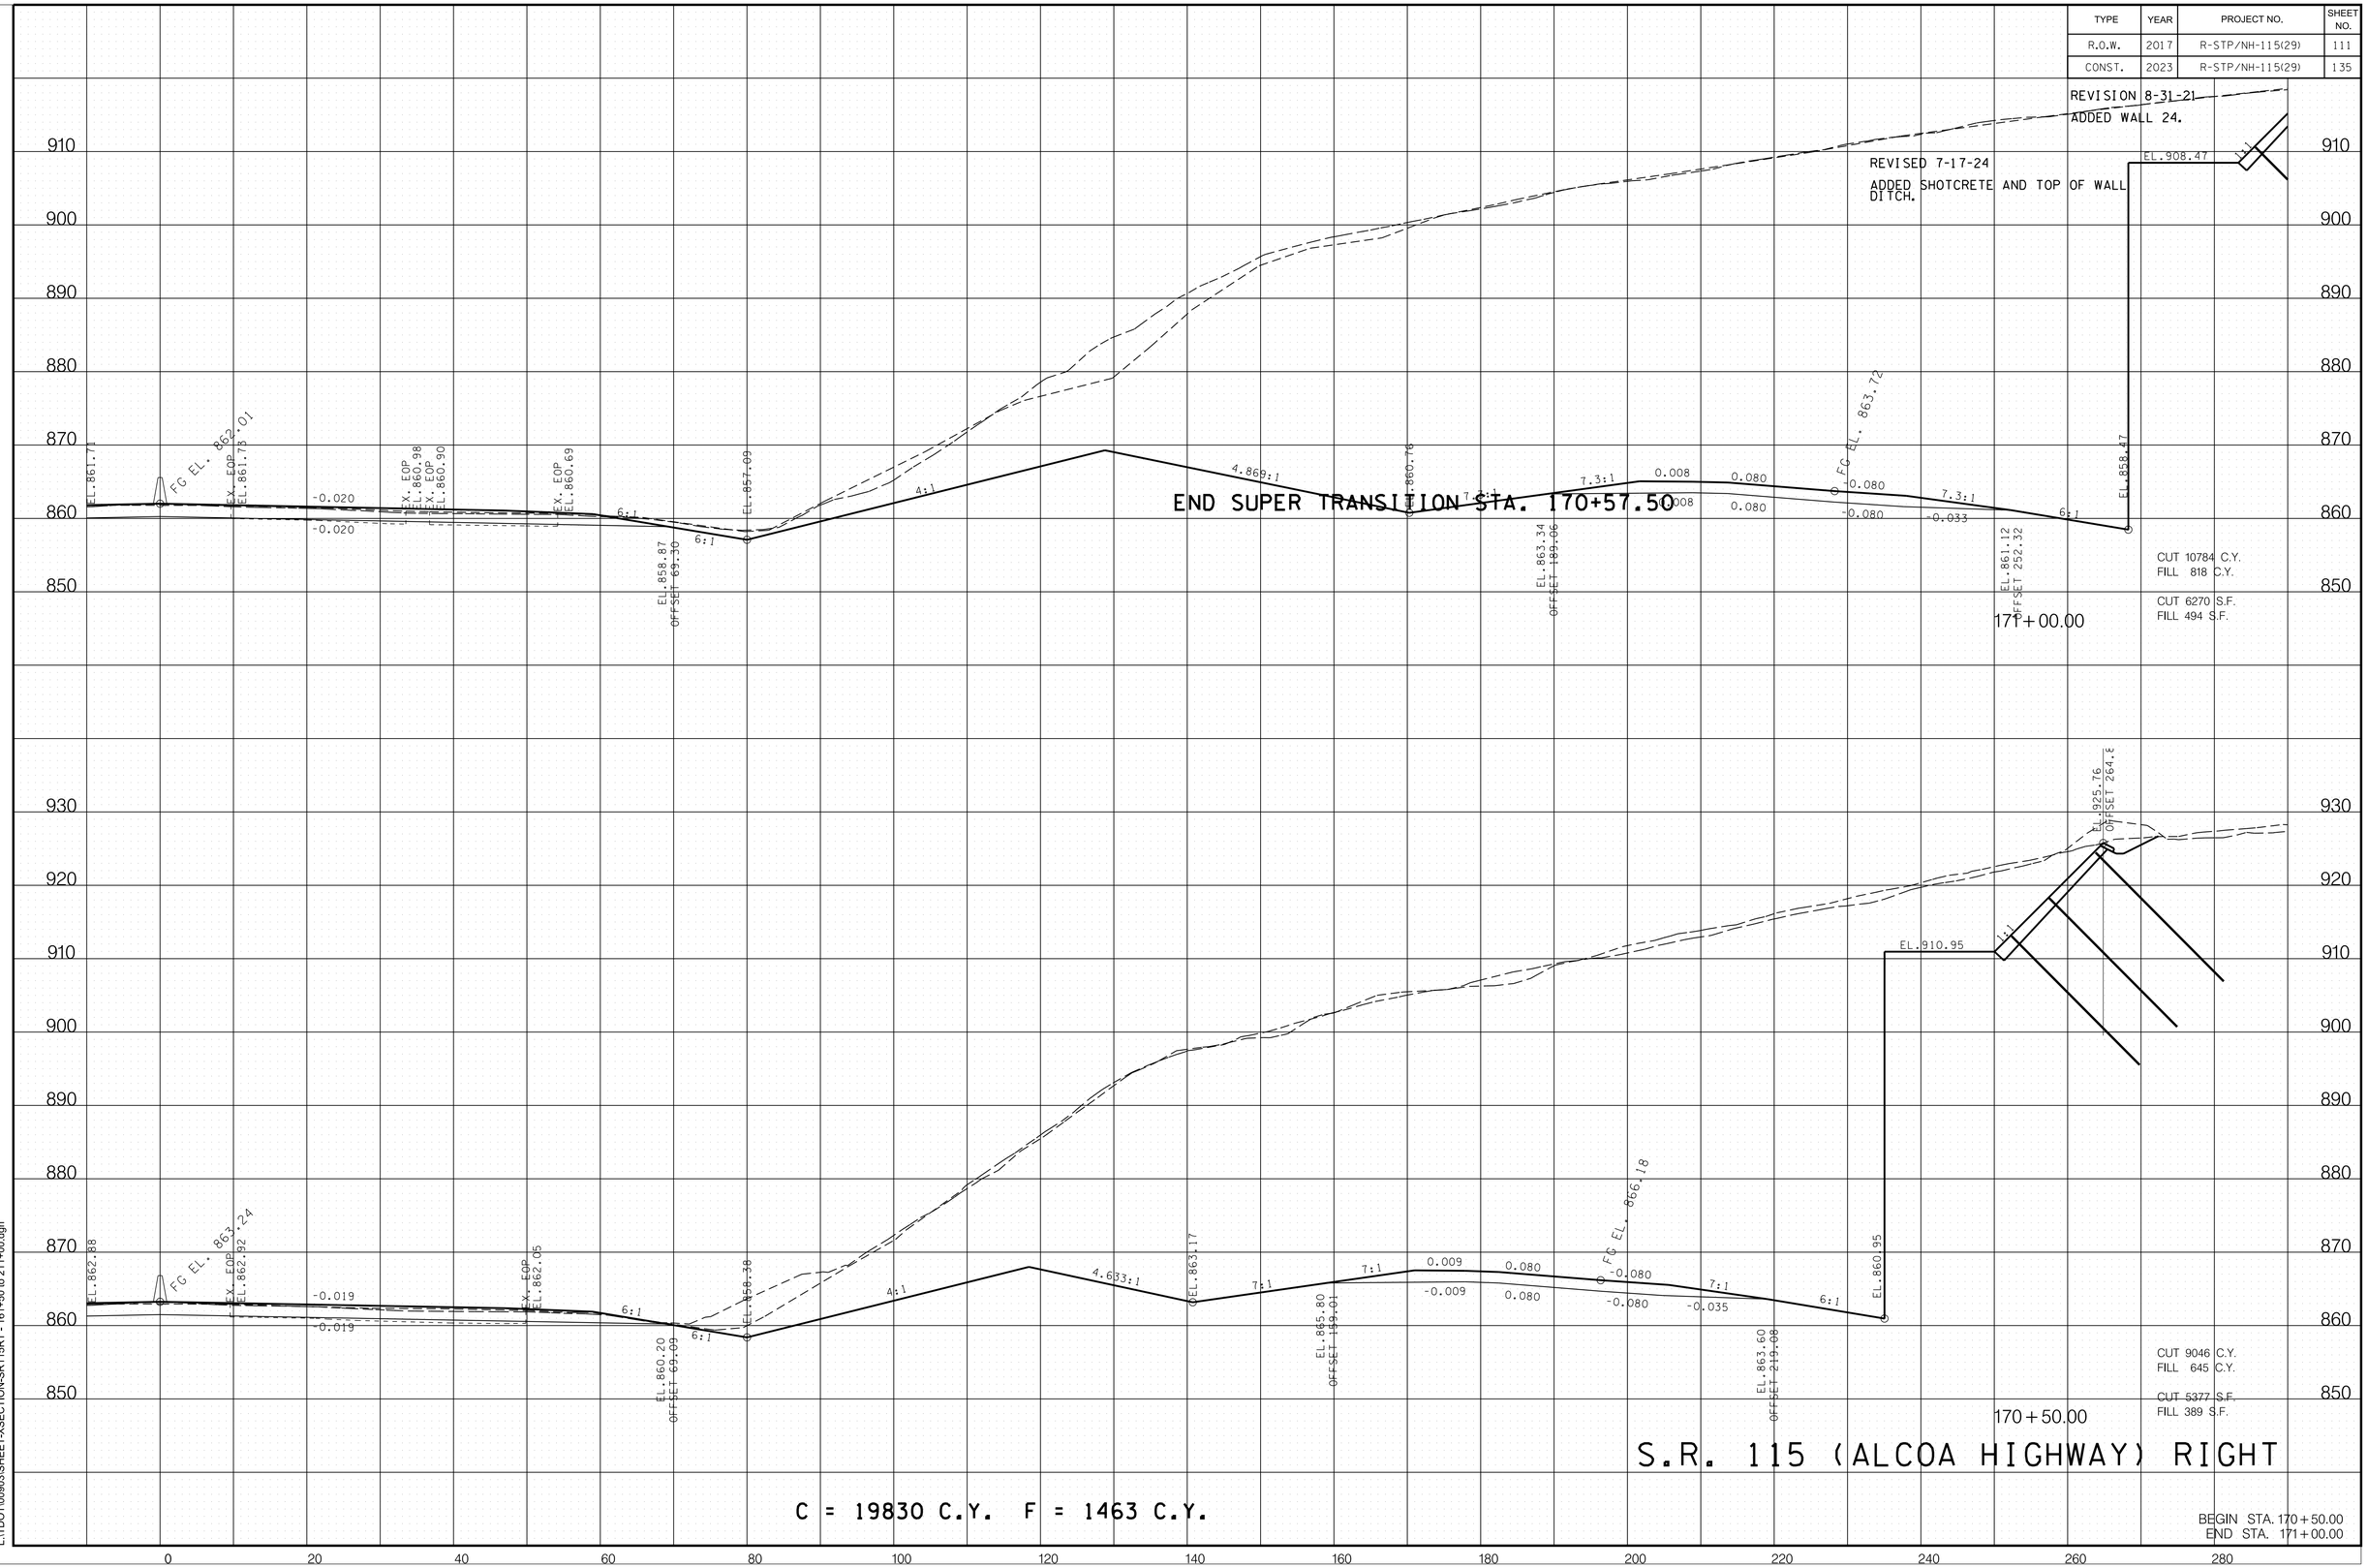

7/15/2024 7:41:10 AM
L:\TDOT\00903\SHEET-XSECTION-SR115RT - 161+50 to 211+00.dgn

TYPE	YEAR	PROJECT NO.	SHEET NO.
R.O.W.	2017	R-STP/NH-115(29)	112
CONST.	2023	R-STP/NH-115(29)	136

11/18/2022 2:53:14 PM
L:\TDOT\00903\SHEET-XSECTION-SR115RT - 161+50 to 211+00.dgn

TYPE	YEAR	PROJECT NO.	SHEET NO.
R.O.W.	2017	R-STP/NH-115(29)	113
CONST.	2023	R-STP/NH-115(29)	137

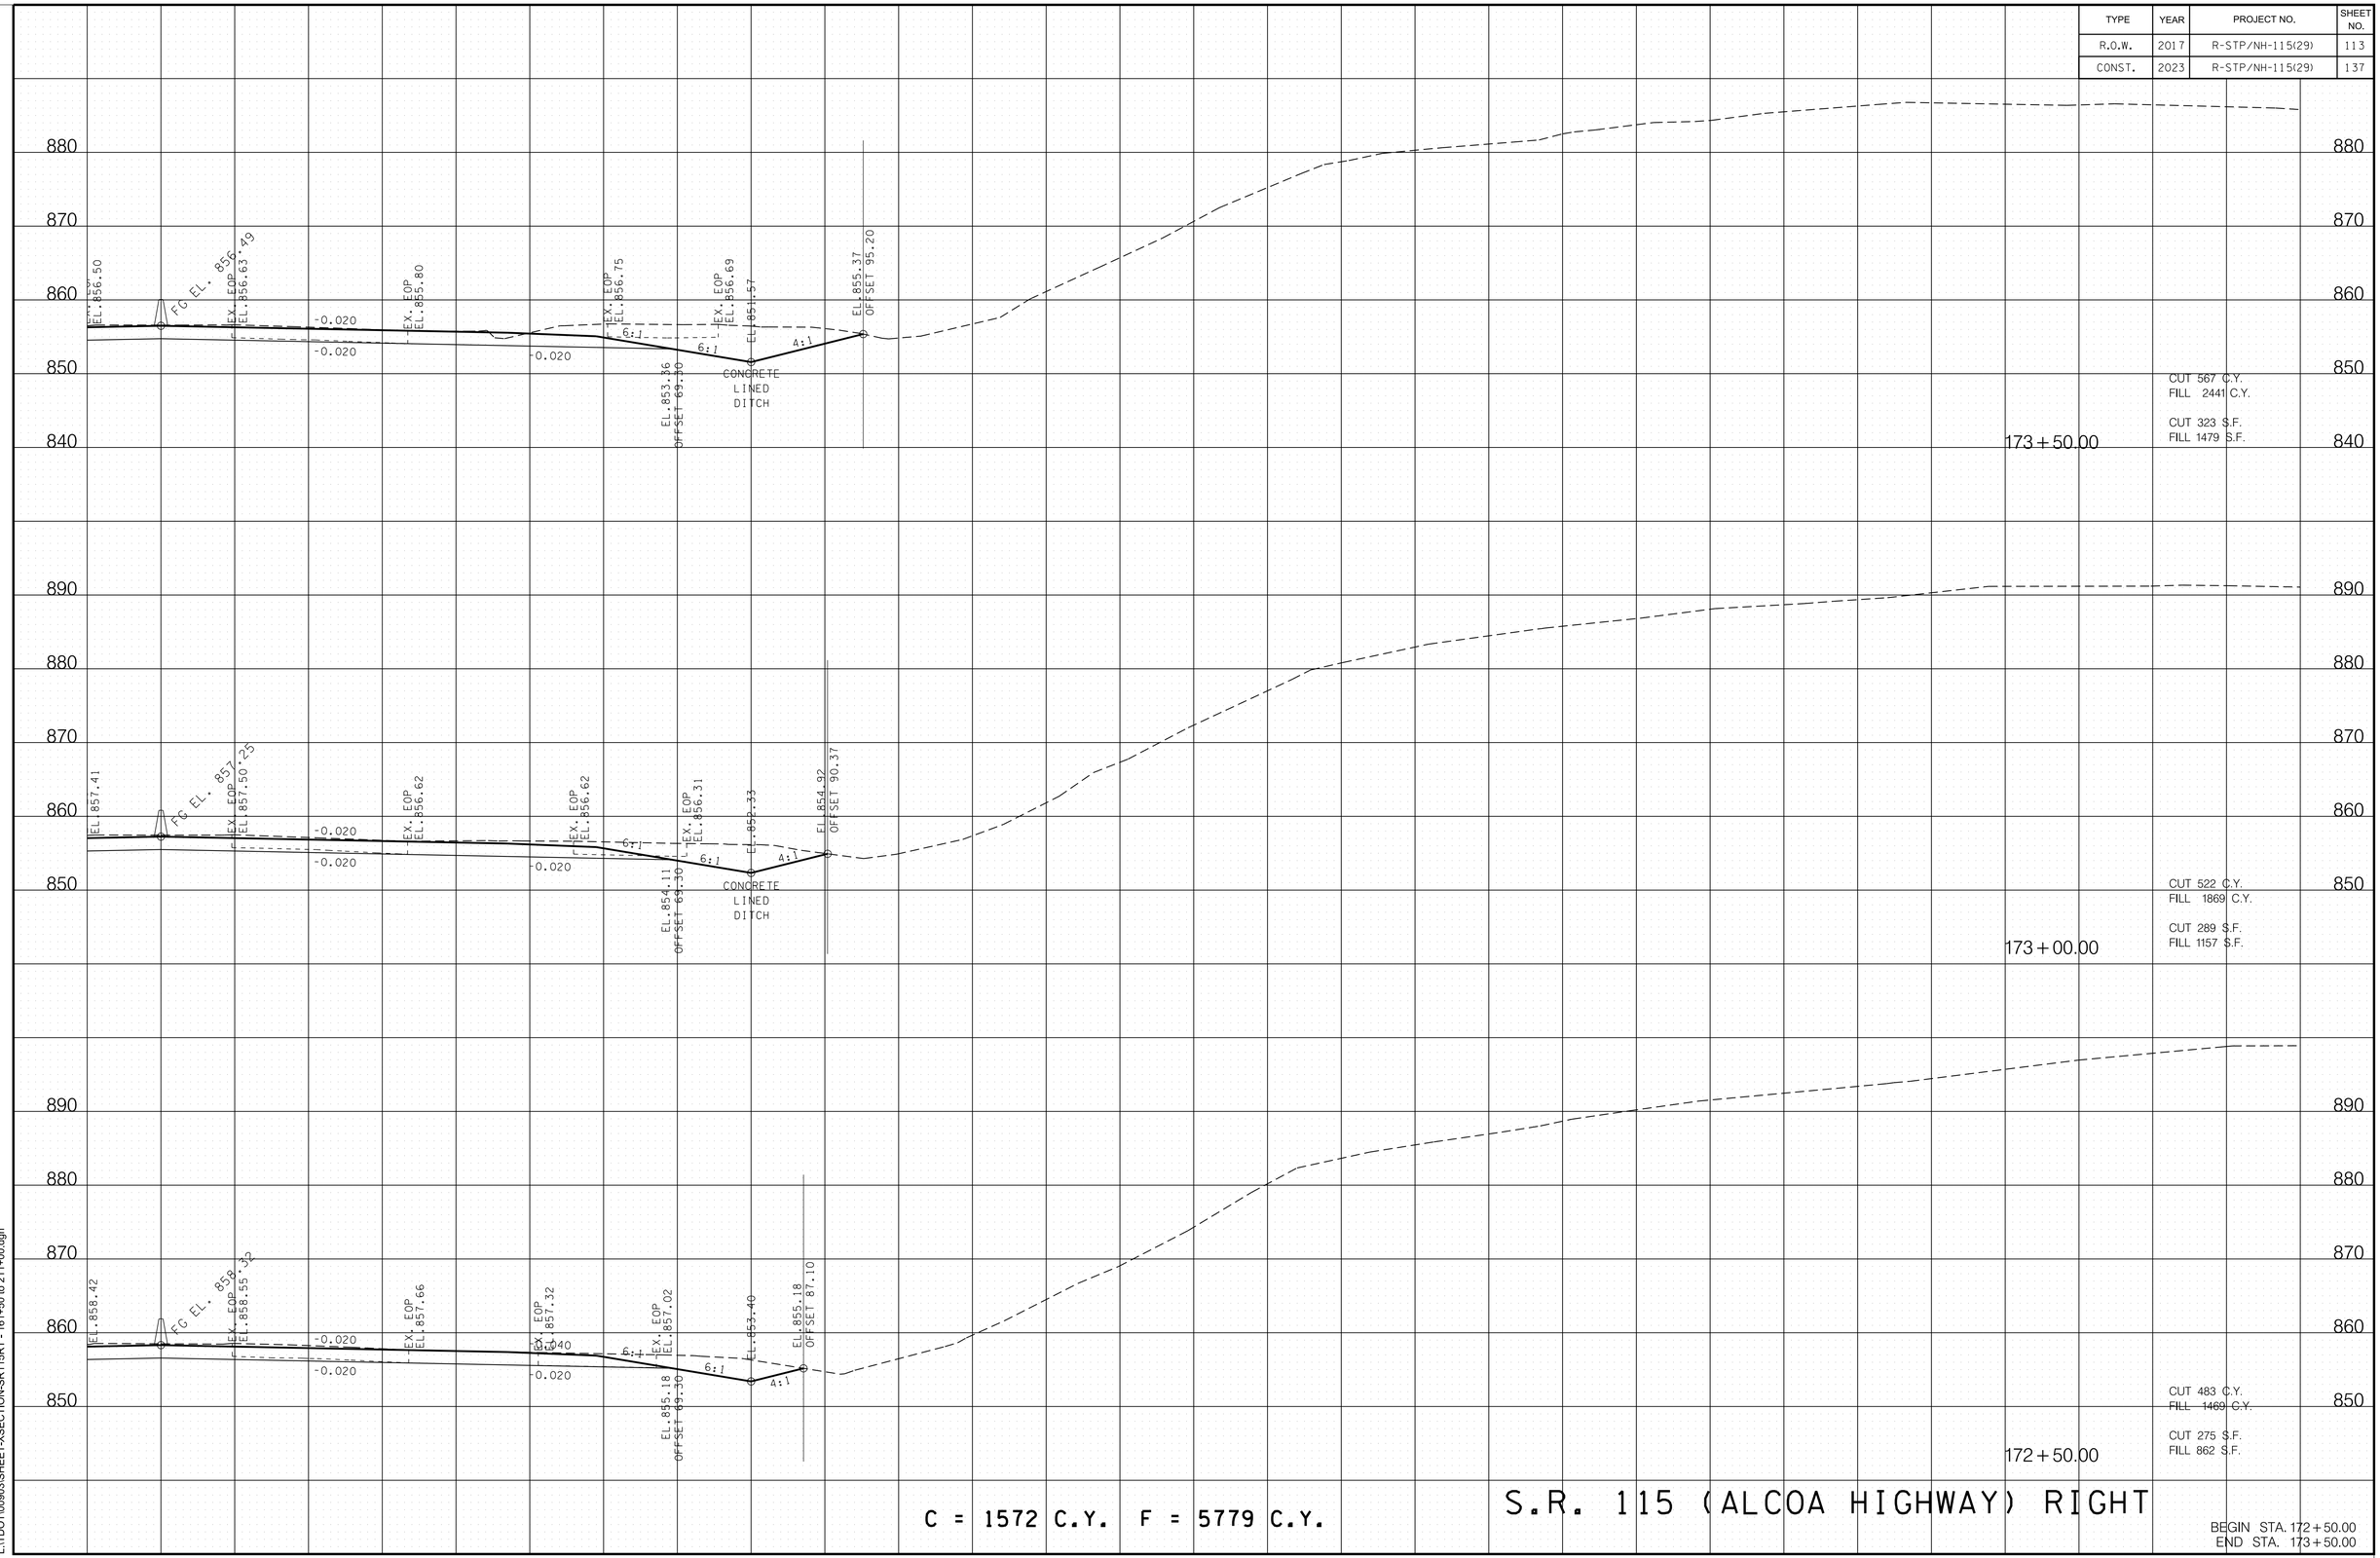

C = 1572 C.Y. F = 5779 C.Y.

S.R. 115 (ALCOA HIGHWAY) RIGHT

BEGIN STA. 172+50.00
END STA. 173+50.00

11/18/2022 2:53:14 PM
L:\TDOT\00903\SHEET-XSECTION-SR115RT - 161+50 to 211+00.dgn

TYPE	YEAR	PROJECT NO.	SHEET NO.
R.O.W.	2017	R-STP/NH-115(29)	114
CONST.	2023	R-STP/NH-115(29)	138

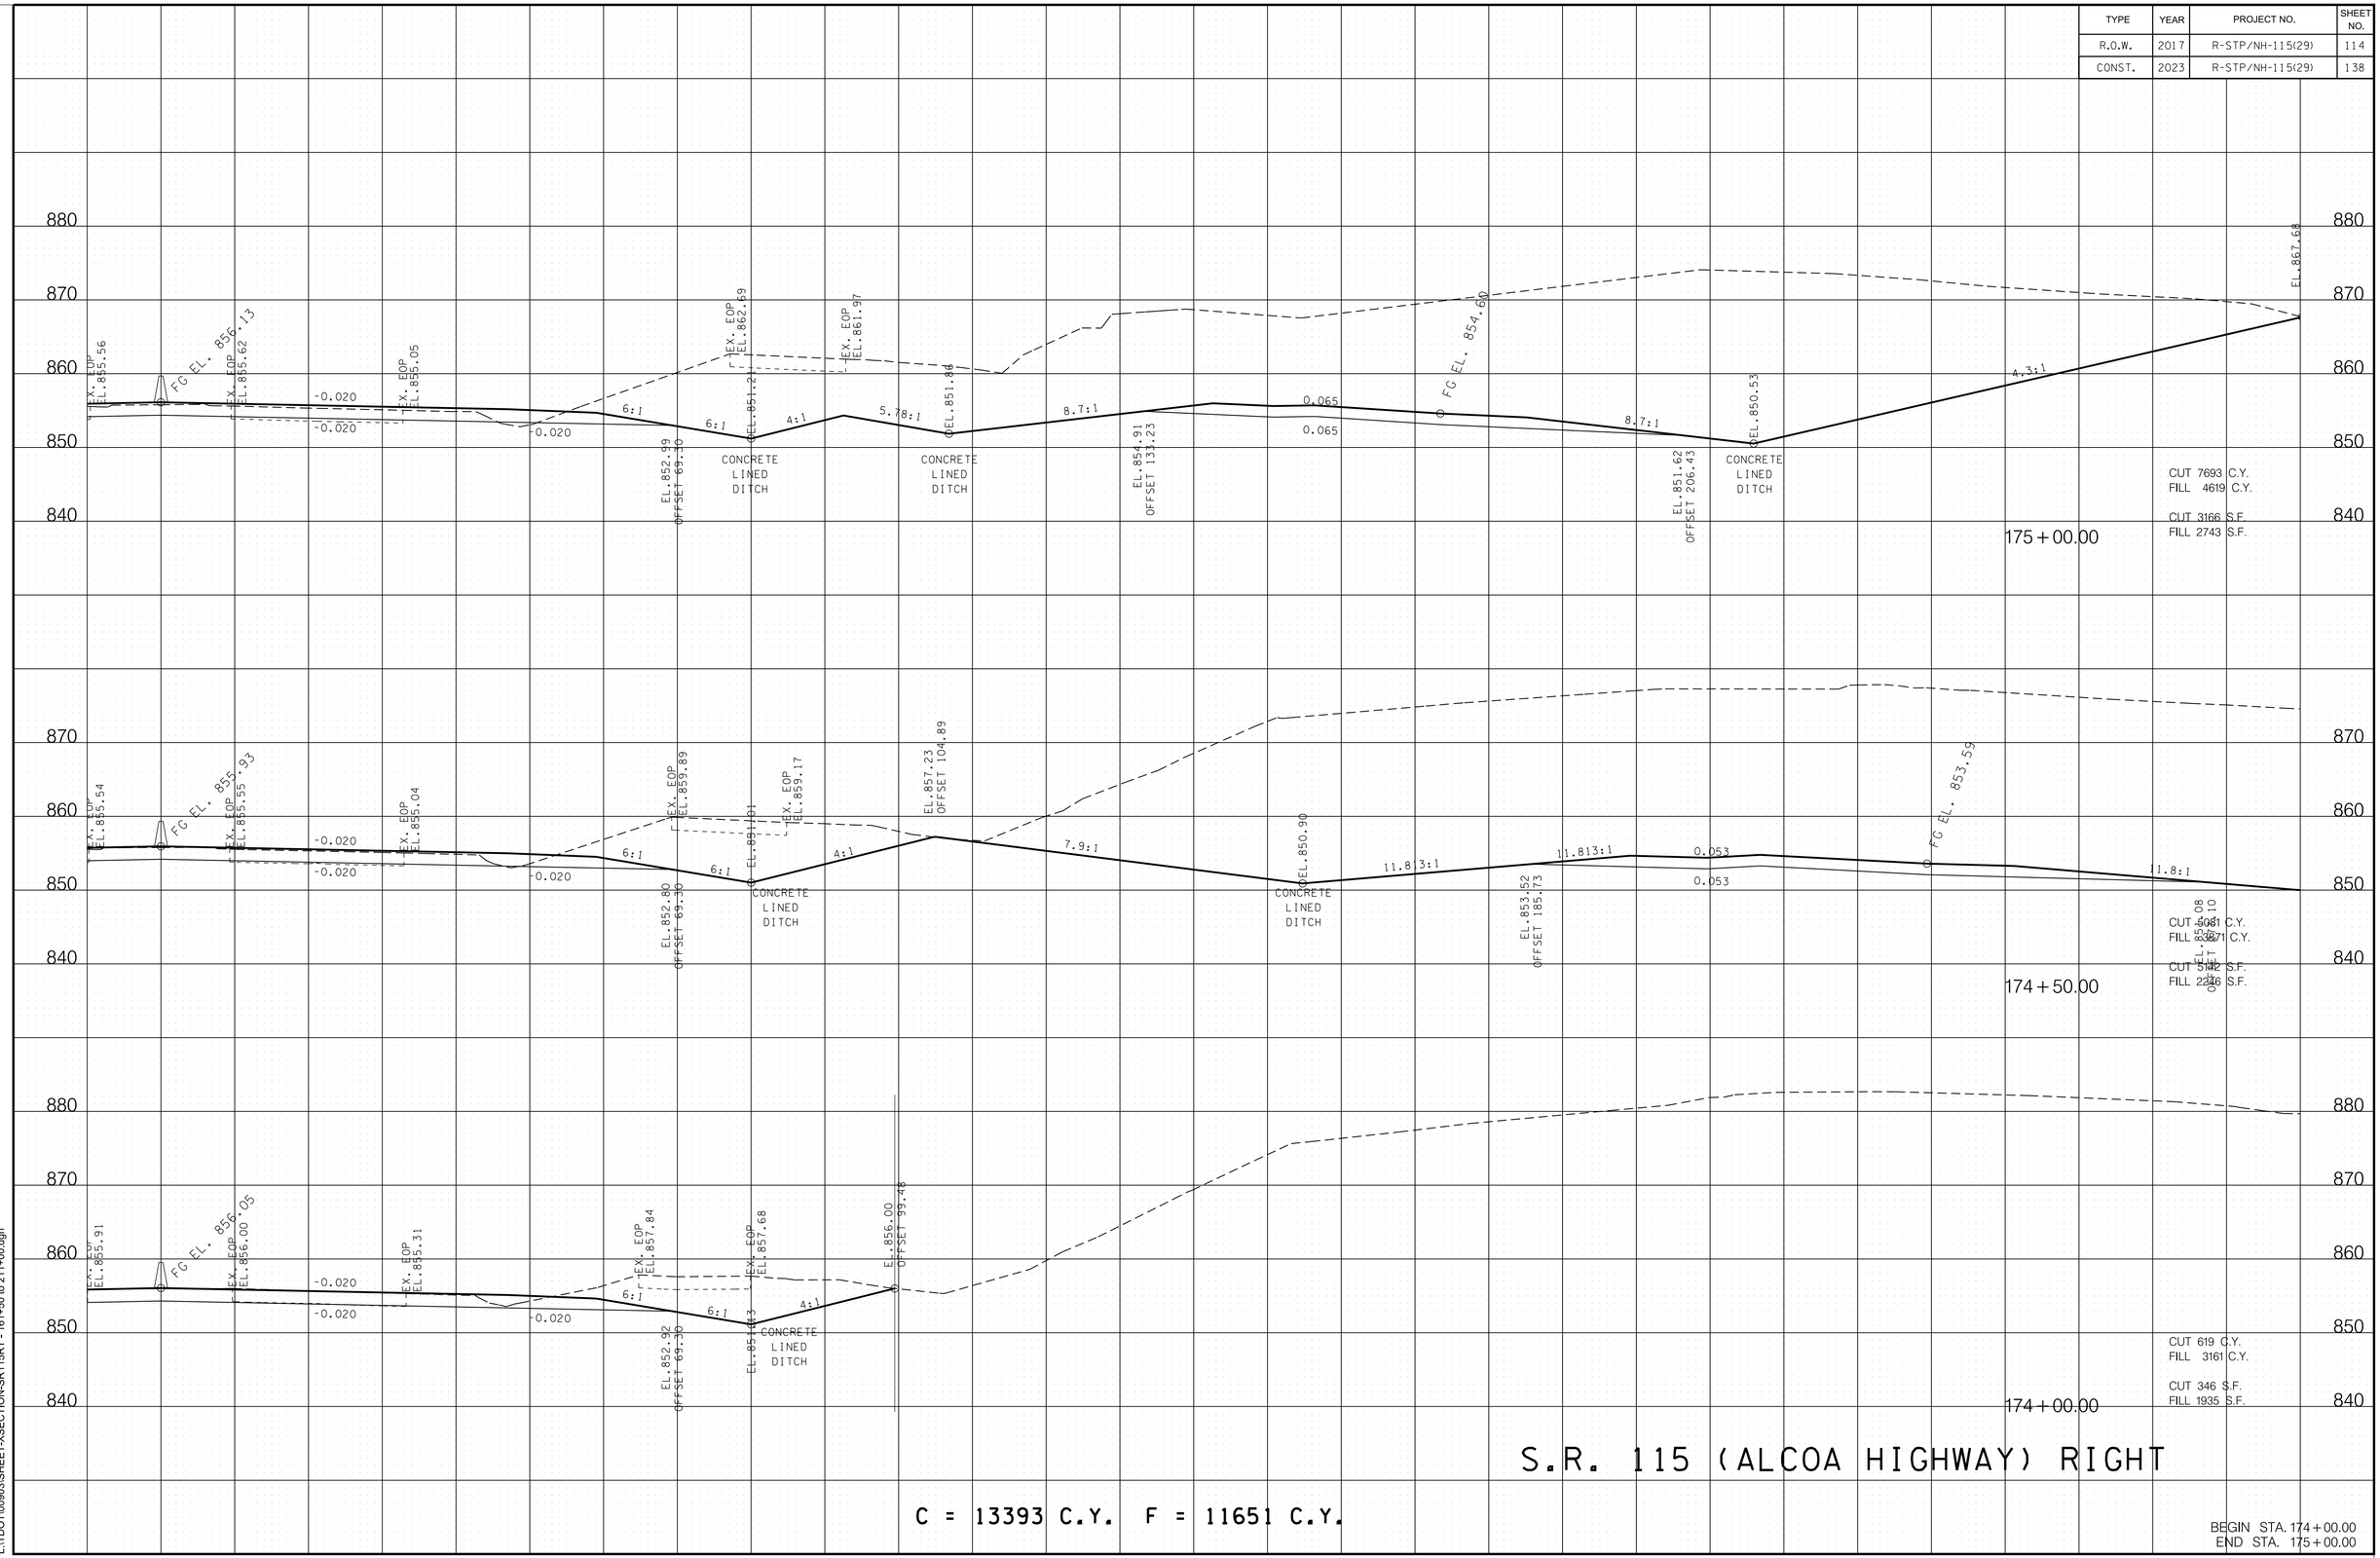

S.R. 115 (ALCOA HIGHWAY) RIGHT

C = 13393 C.Y. F = 11651 C.Y.

BEGIN STA. 174+00.00
END STA. 175+00.00

11/18/2022 2:53:15 PM
L:\TDOT\00903\SHEET-XSECTION-SR115RT - 161+50 to 211+00.dgn

TYPE	YEAR	PROJECT NO.	SHEET NO.
R.O.W.	2017	R-STP/NH-115(29)	115
CONST.	2023	R-STP/NH-115(29)	139

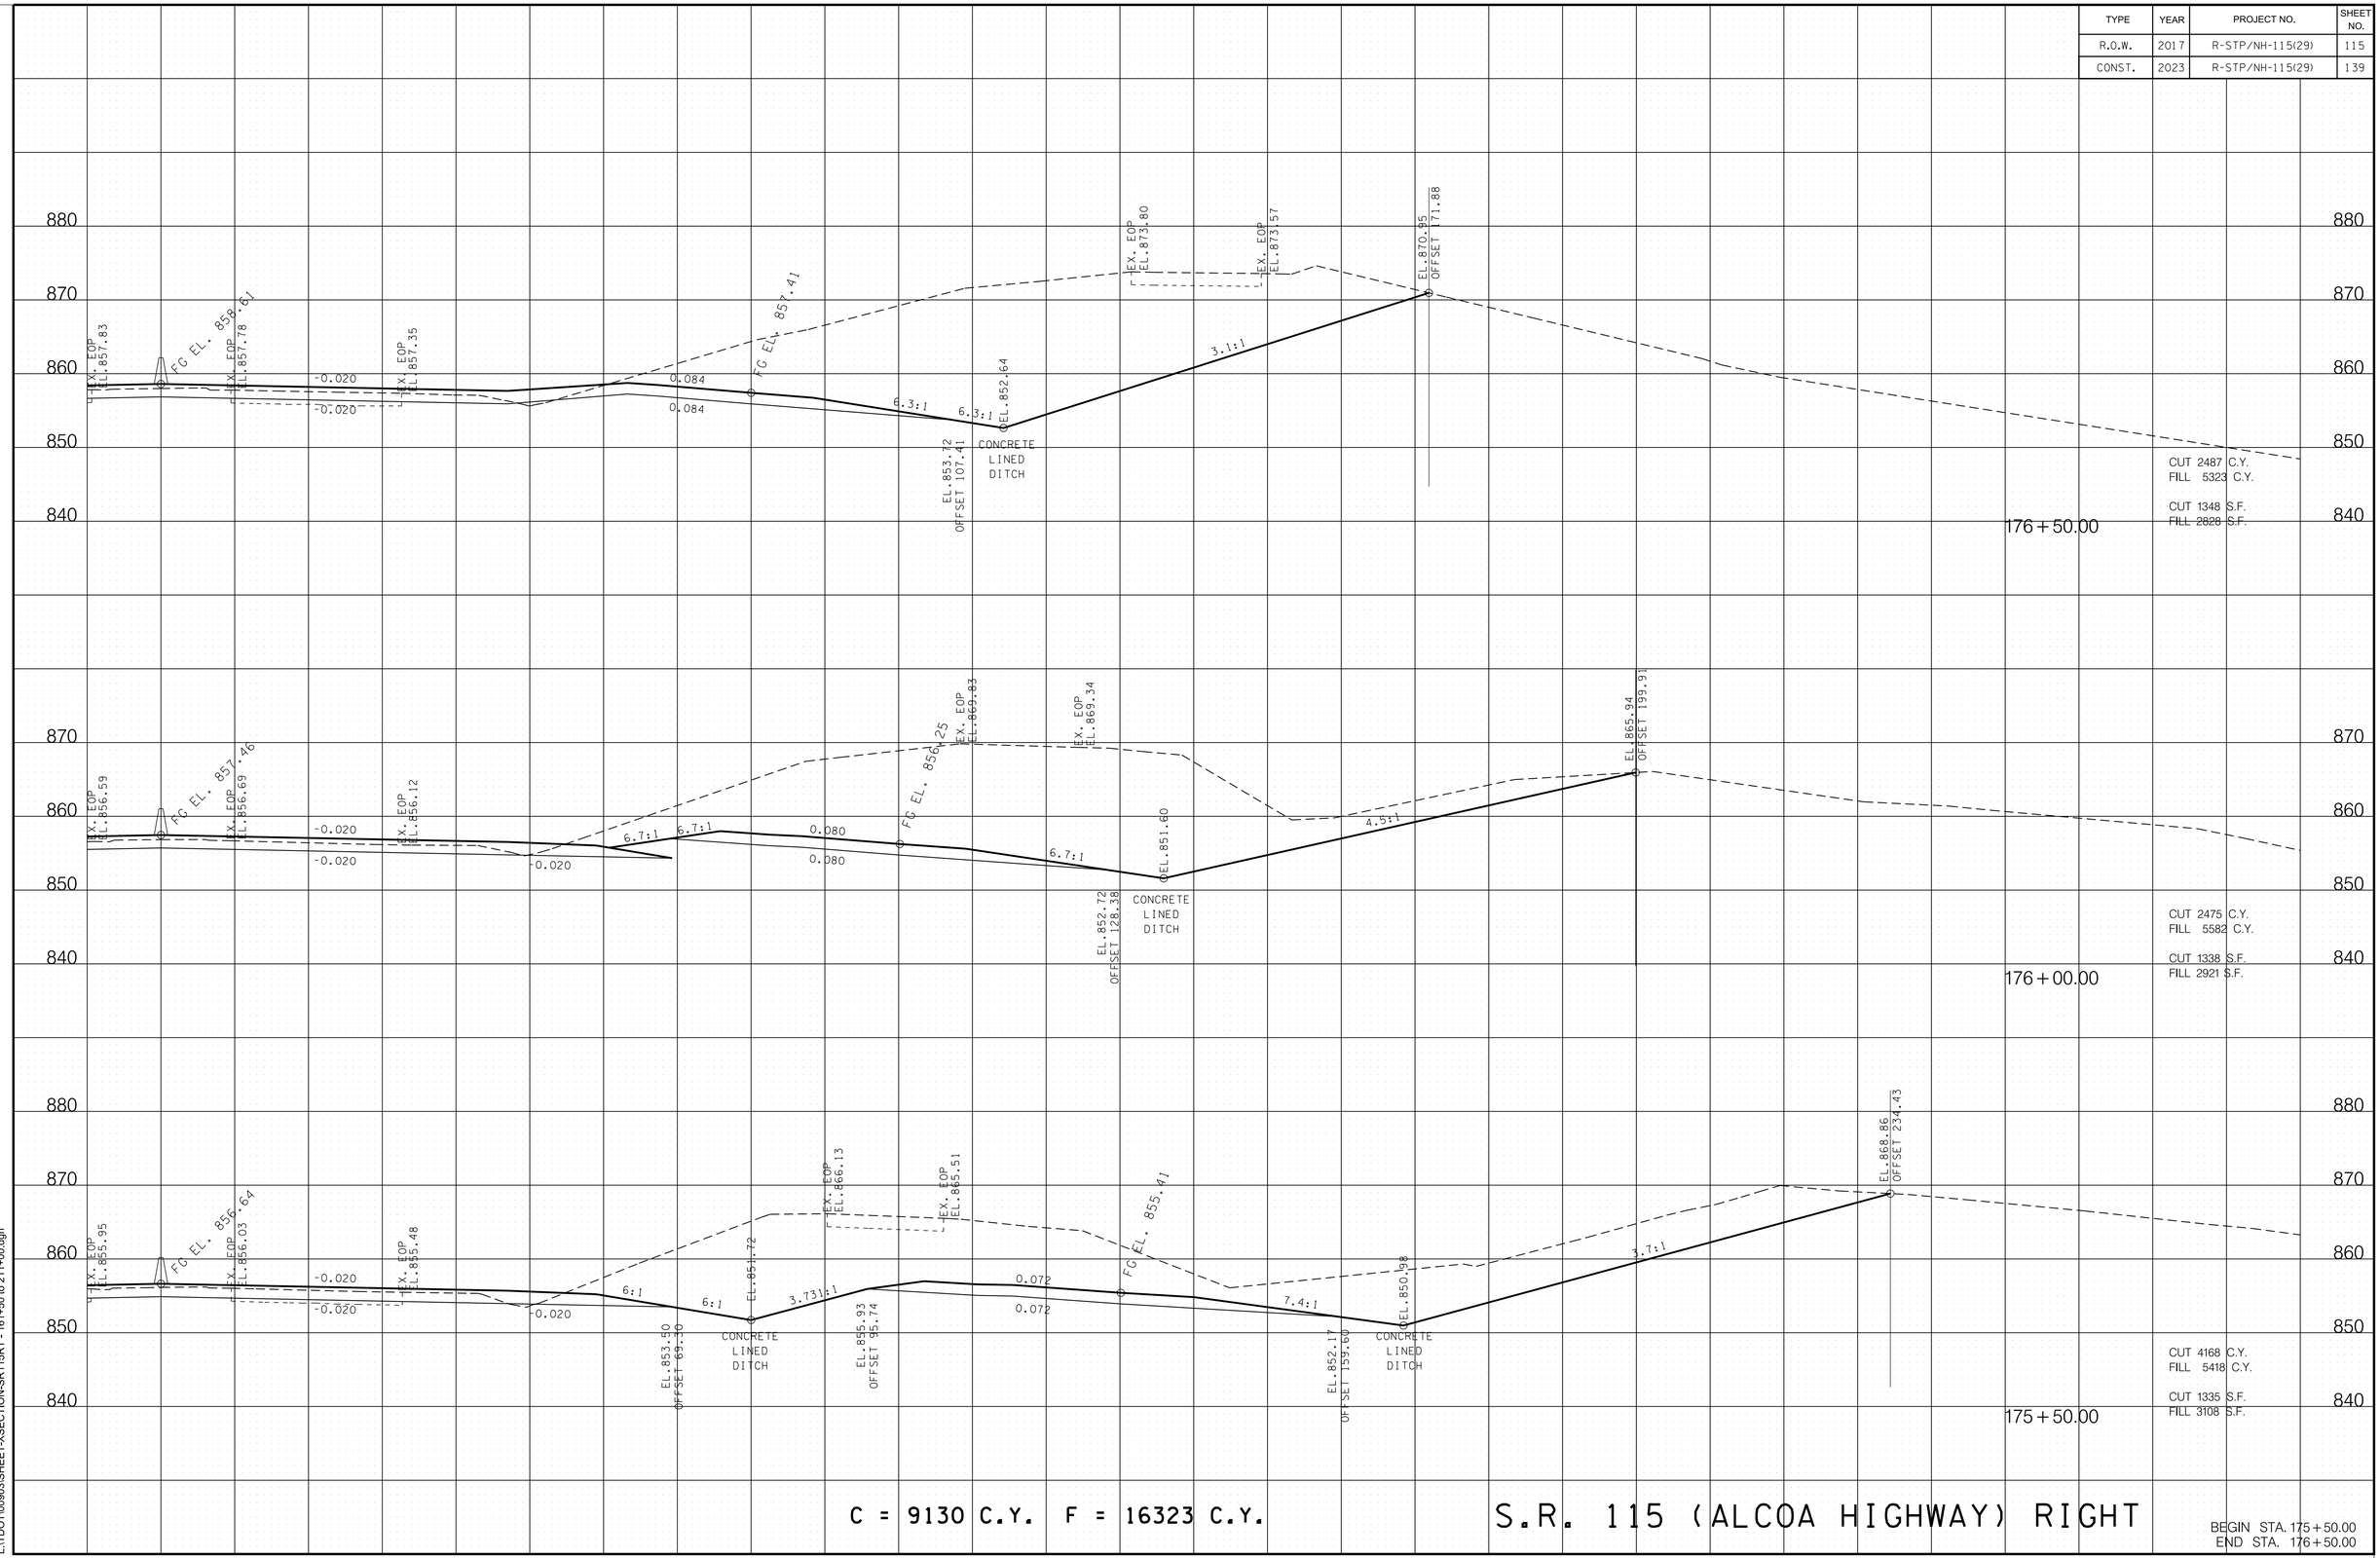

C = 9130 C.Y. F = 16323 C.Y.

S.R. 115 (ALCOA HIGHWAY) RIGHT

BEGIN STA. 175+50.00
END STA. 176+50.00

11/18/2022 2:53:16 PM
L:\TDOT\00903\SHEET-XSECTION-SR115RT - 161+50 to 211+00.dgn

TYPE	YEAR	PROJECT NO.	SHEET NO.
R.O.W.	2017	R-STP/NH-115(29)	116
CONST.	2023	R-STP/NH-115(29)	140

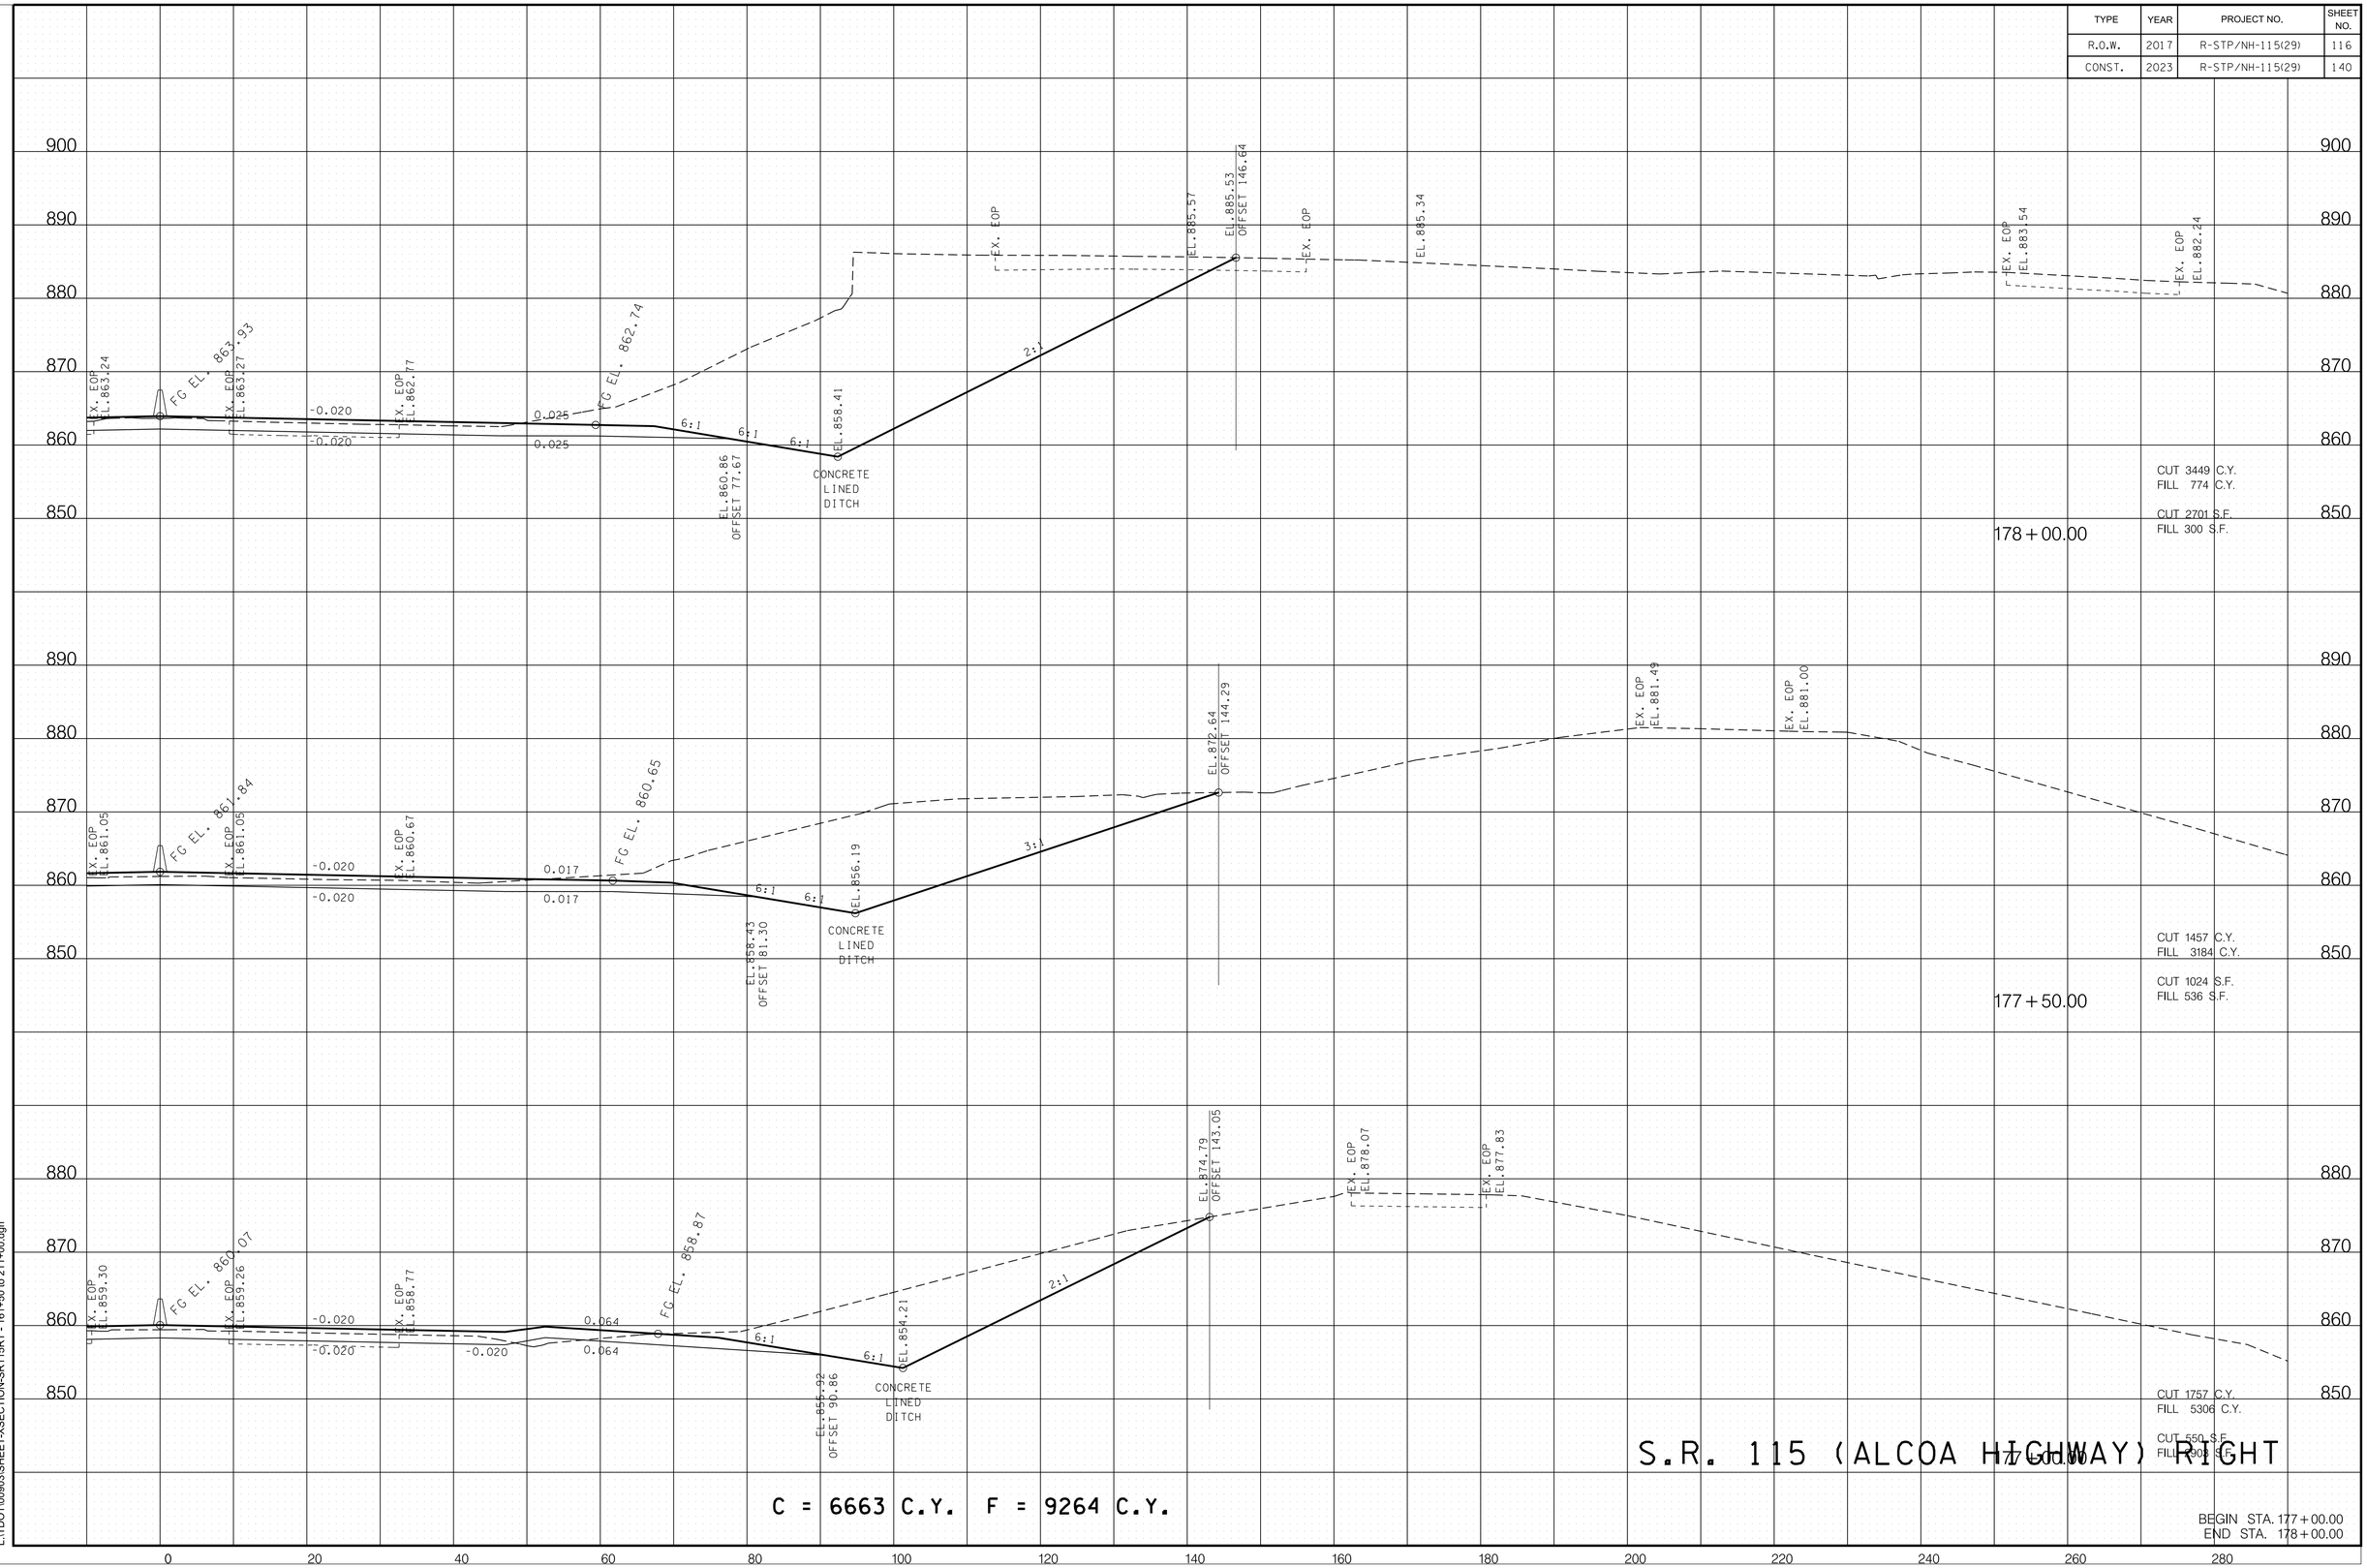

S.R. 115 (ALCOA HIGHWAY) RIGHT

C = 6663 C.Y. F = 9264 C.Y.

BEGIN STA. 177+00.00
END STA. 178+00.00

11/18/2022 2:53:16 PM
L:\TDOT\00903\SHEET-XSECTION-SR115RT - 161+50 to 211+00.dgn

TYPE	YEAR	PROJECT NO.	SHEET NO.
R.O.W.	2017	R-STP/NH-115(29)	117
CONST.	2023	R-STP/NH-115(29)	141

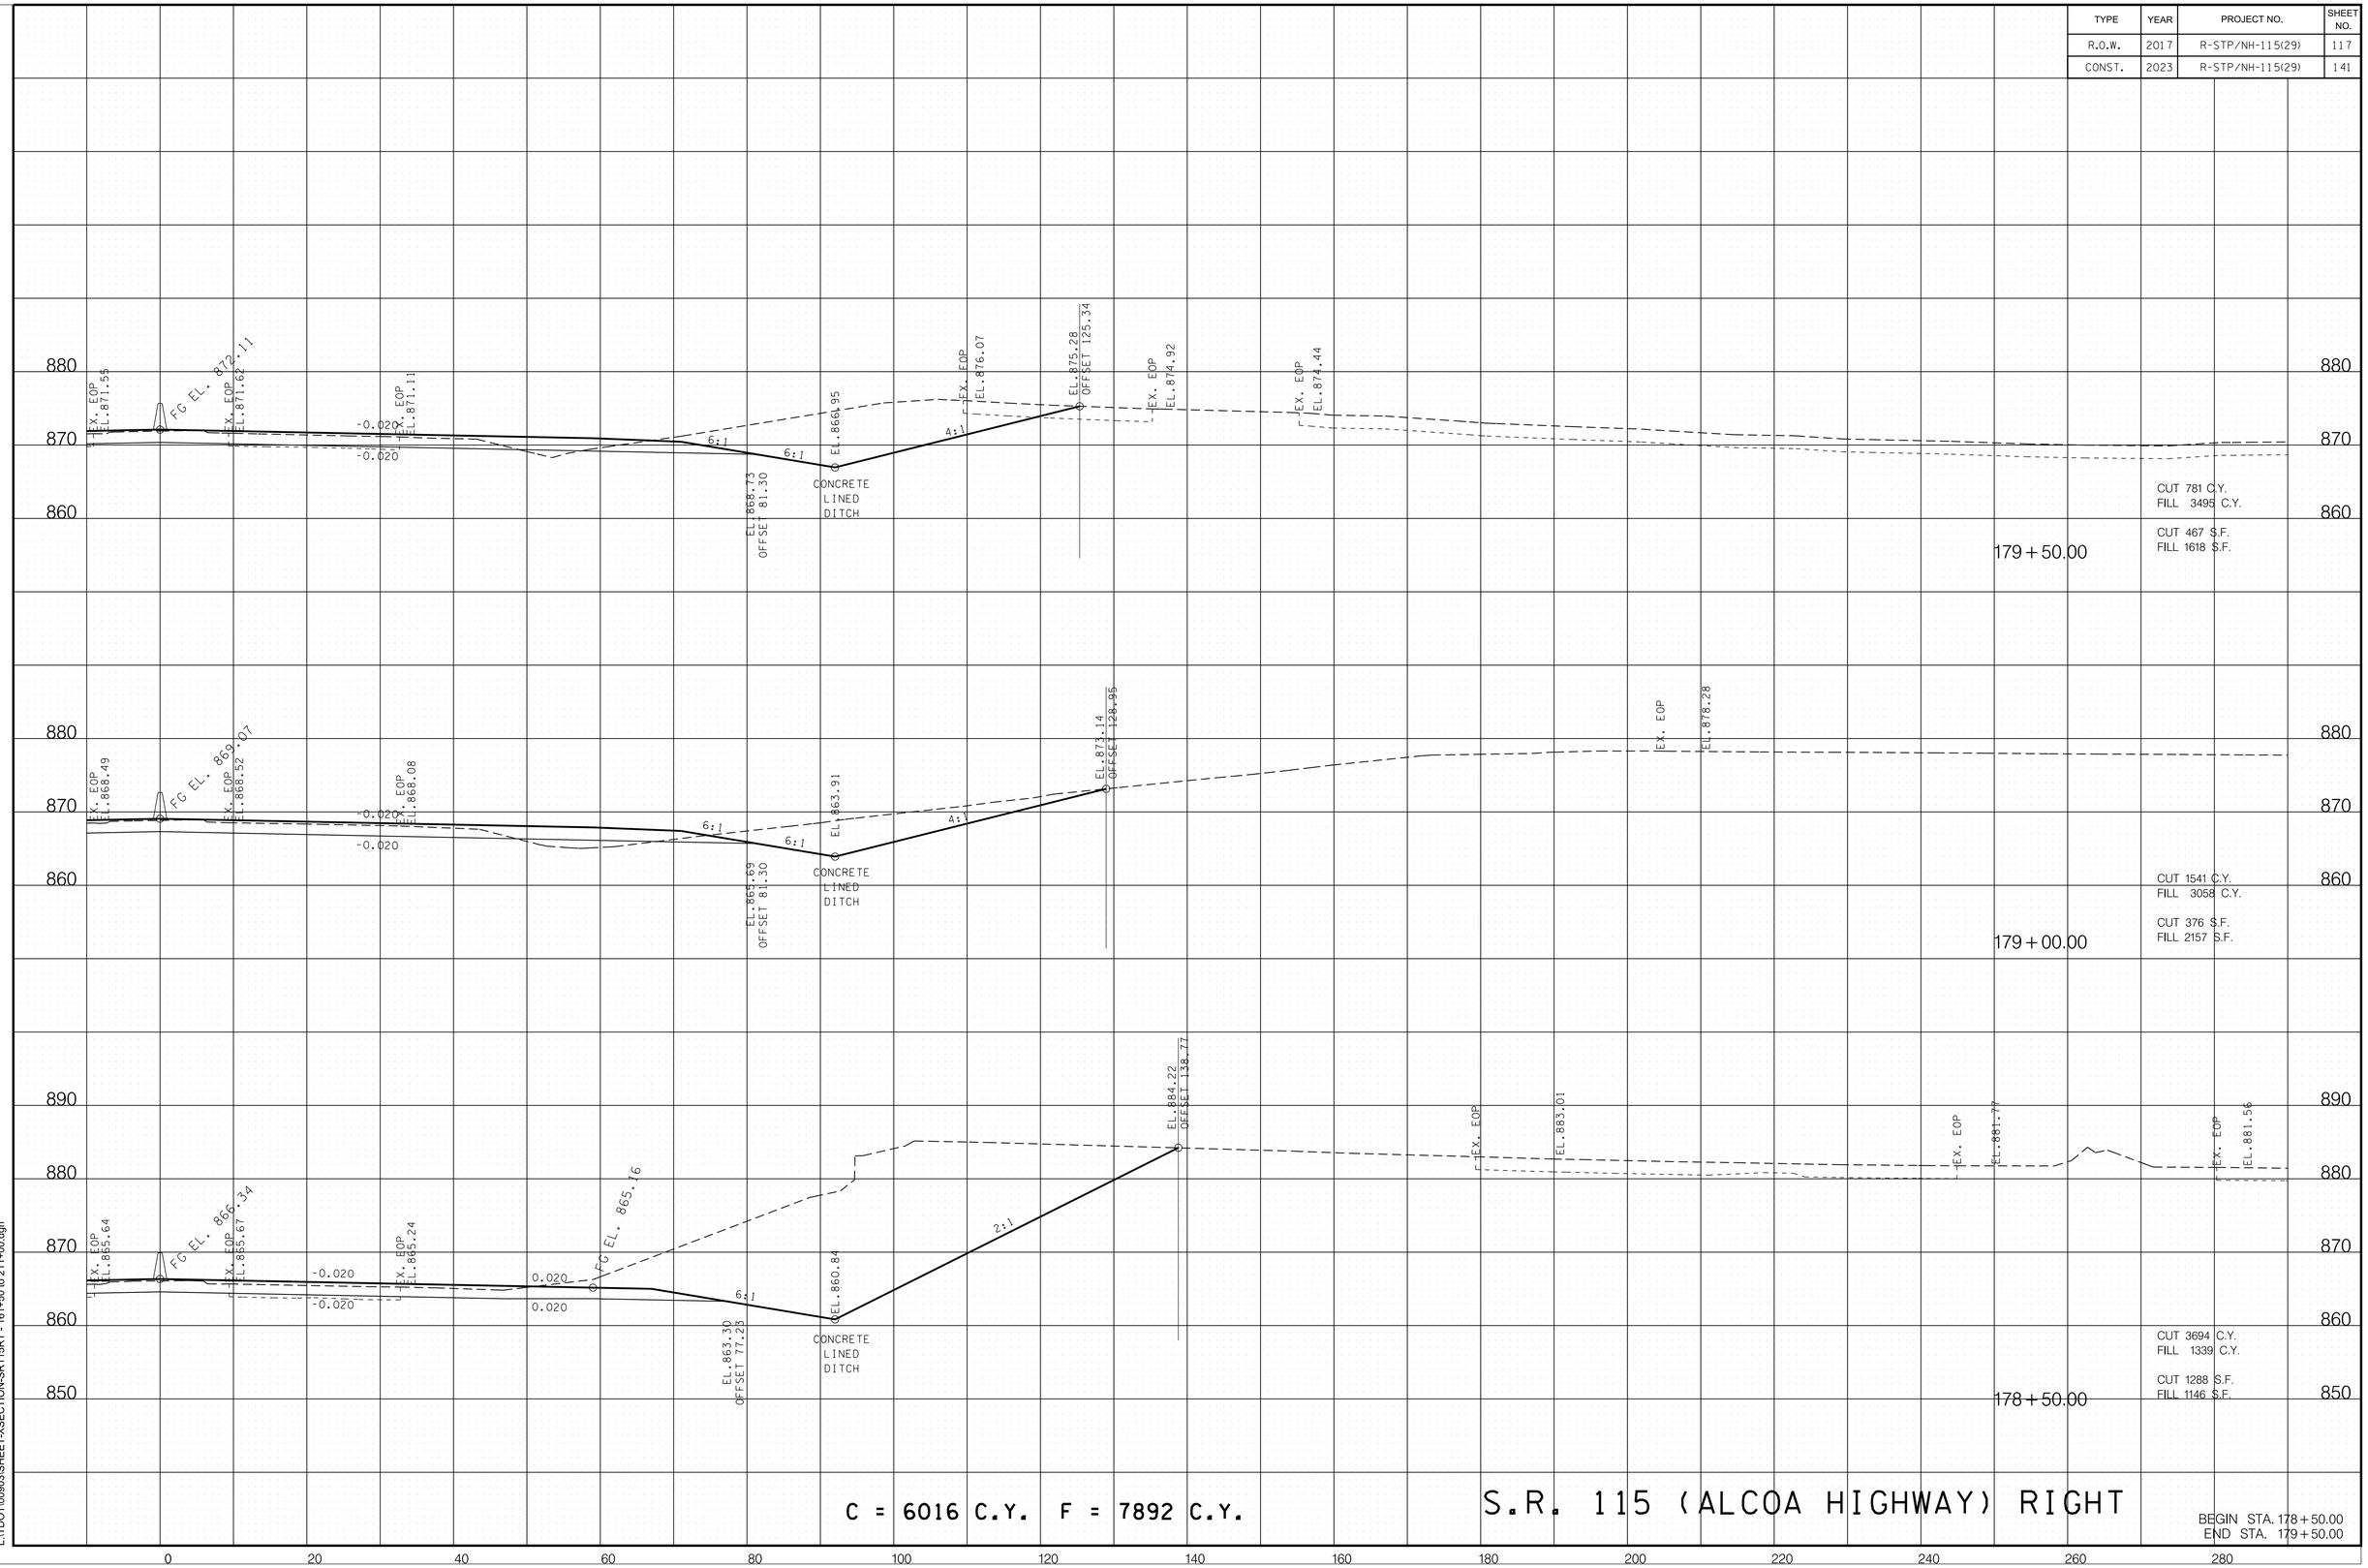

11/18/2022 2:53:17 PM
L:\TDOT\00903\SHEET-XSECTION-SR115RT - 161+50 to 211+00.dgn

TYPE	YEAR	PROJECT NO.	SHEET NO.
R.O.W.	2017	R-STP/NH-115(29)	118
CONST.	2023	R-STP/NH-115(29)	142

REV. 12-11-23

REVISED SECTION 180+50 TO 181+50.

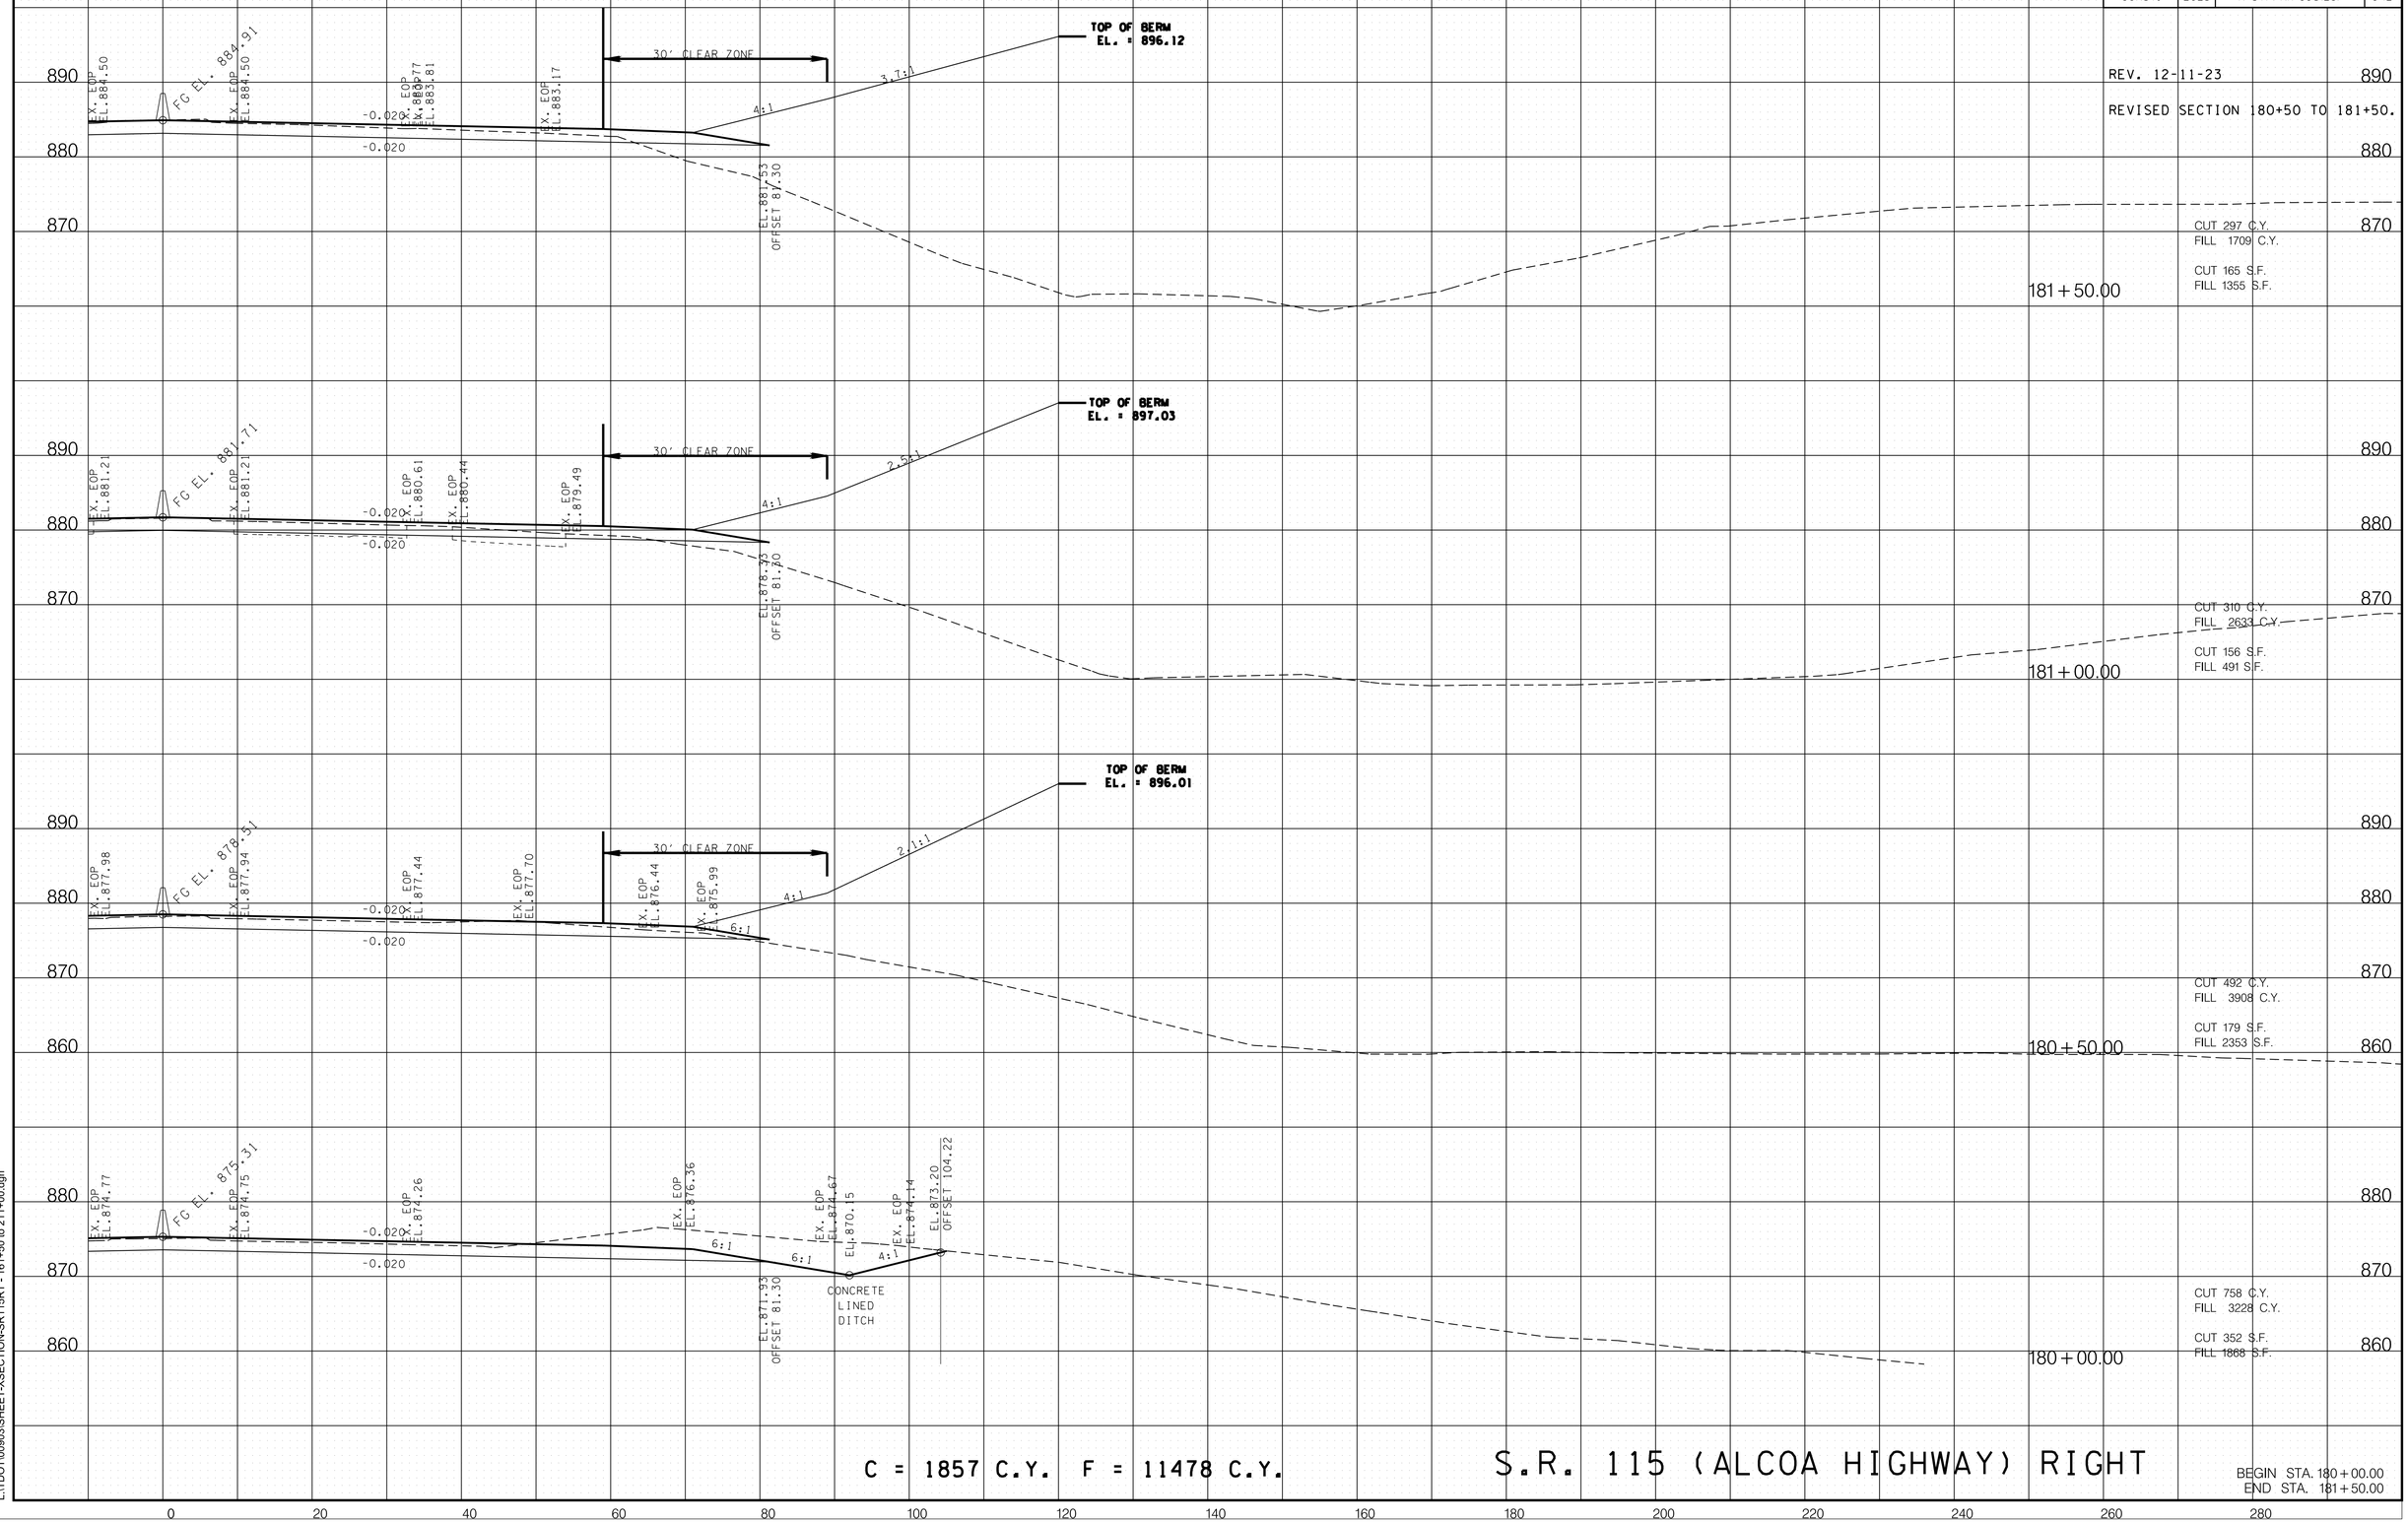

C = 1857 C.Y. F = 11478 C.Y.

S.R. 115 (ALCOA HIGHWAY) RIGHT

BEGIN STA. 180+00.00
END STA. 181+50.00

12/11/2023 8:14:44 AM
L:\TDOT\00903\SHEET-XSECTION-SR115RT - 161+50 to 211+00.dgn

TYPE	YEAR	PROJECT NO.	SHEET NO.
R.O.W.	2017	R-STP/NH-115(29)	119
CONST.	2023	R-STP/NH-115(29)	143

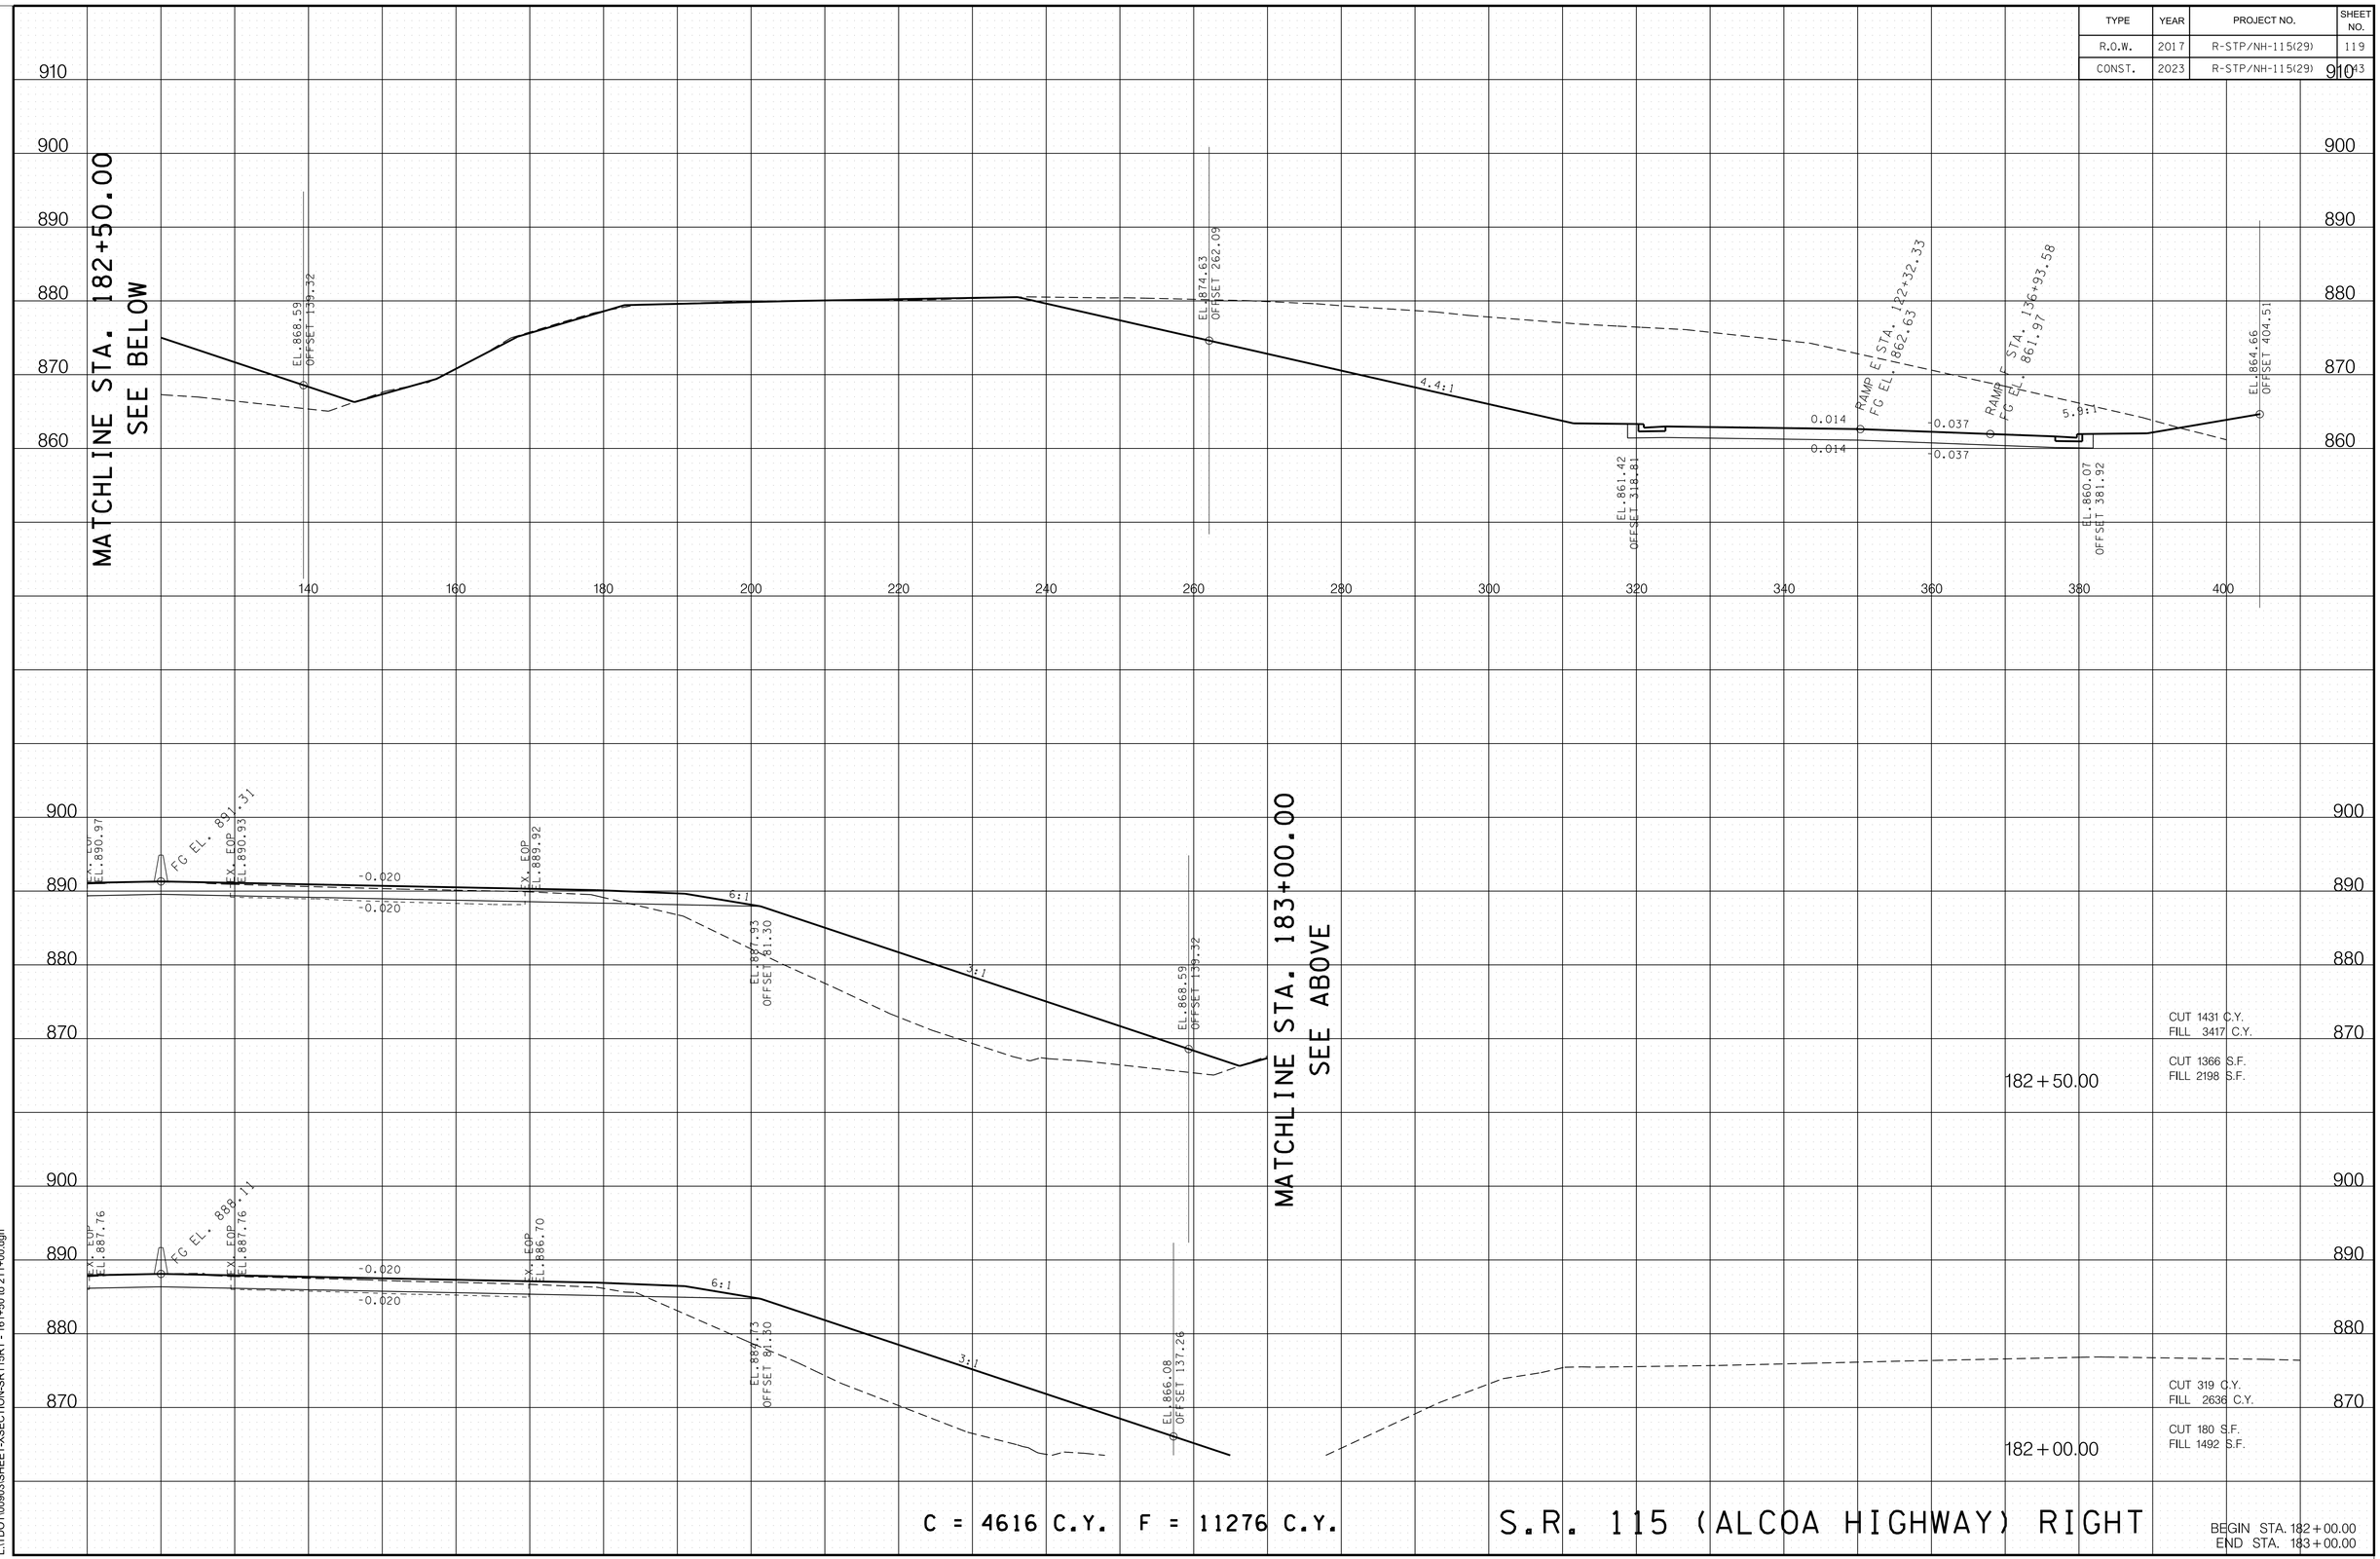

11/18/2022 2:53:18 PM
L:\TDOT\00903\SHEET-XSECTION-SR115RT - 161+50 to 211+00.dgn

TYPE	YEAR	PROJECT NO.	SHEET NO.
R.O.W.	2017	R-STP/NH-115(29)	120
CONST.	2023	R-STP/NH-115(29)	144

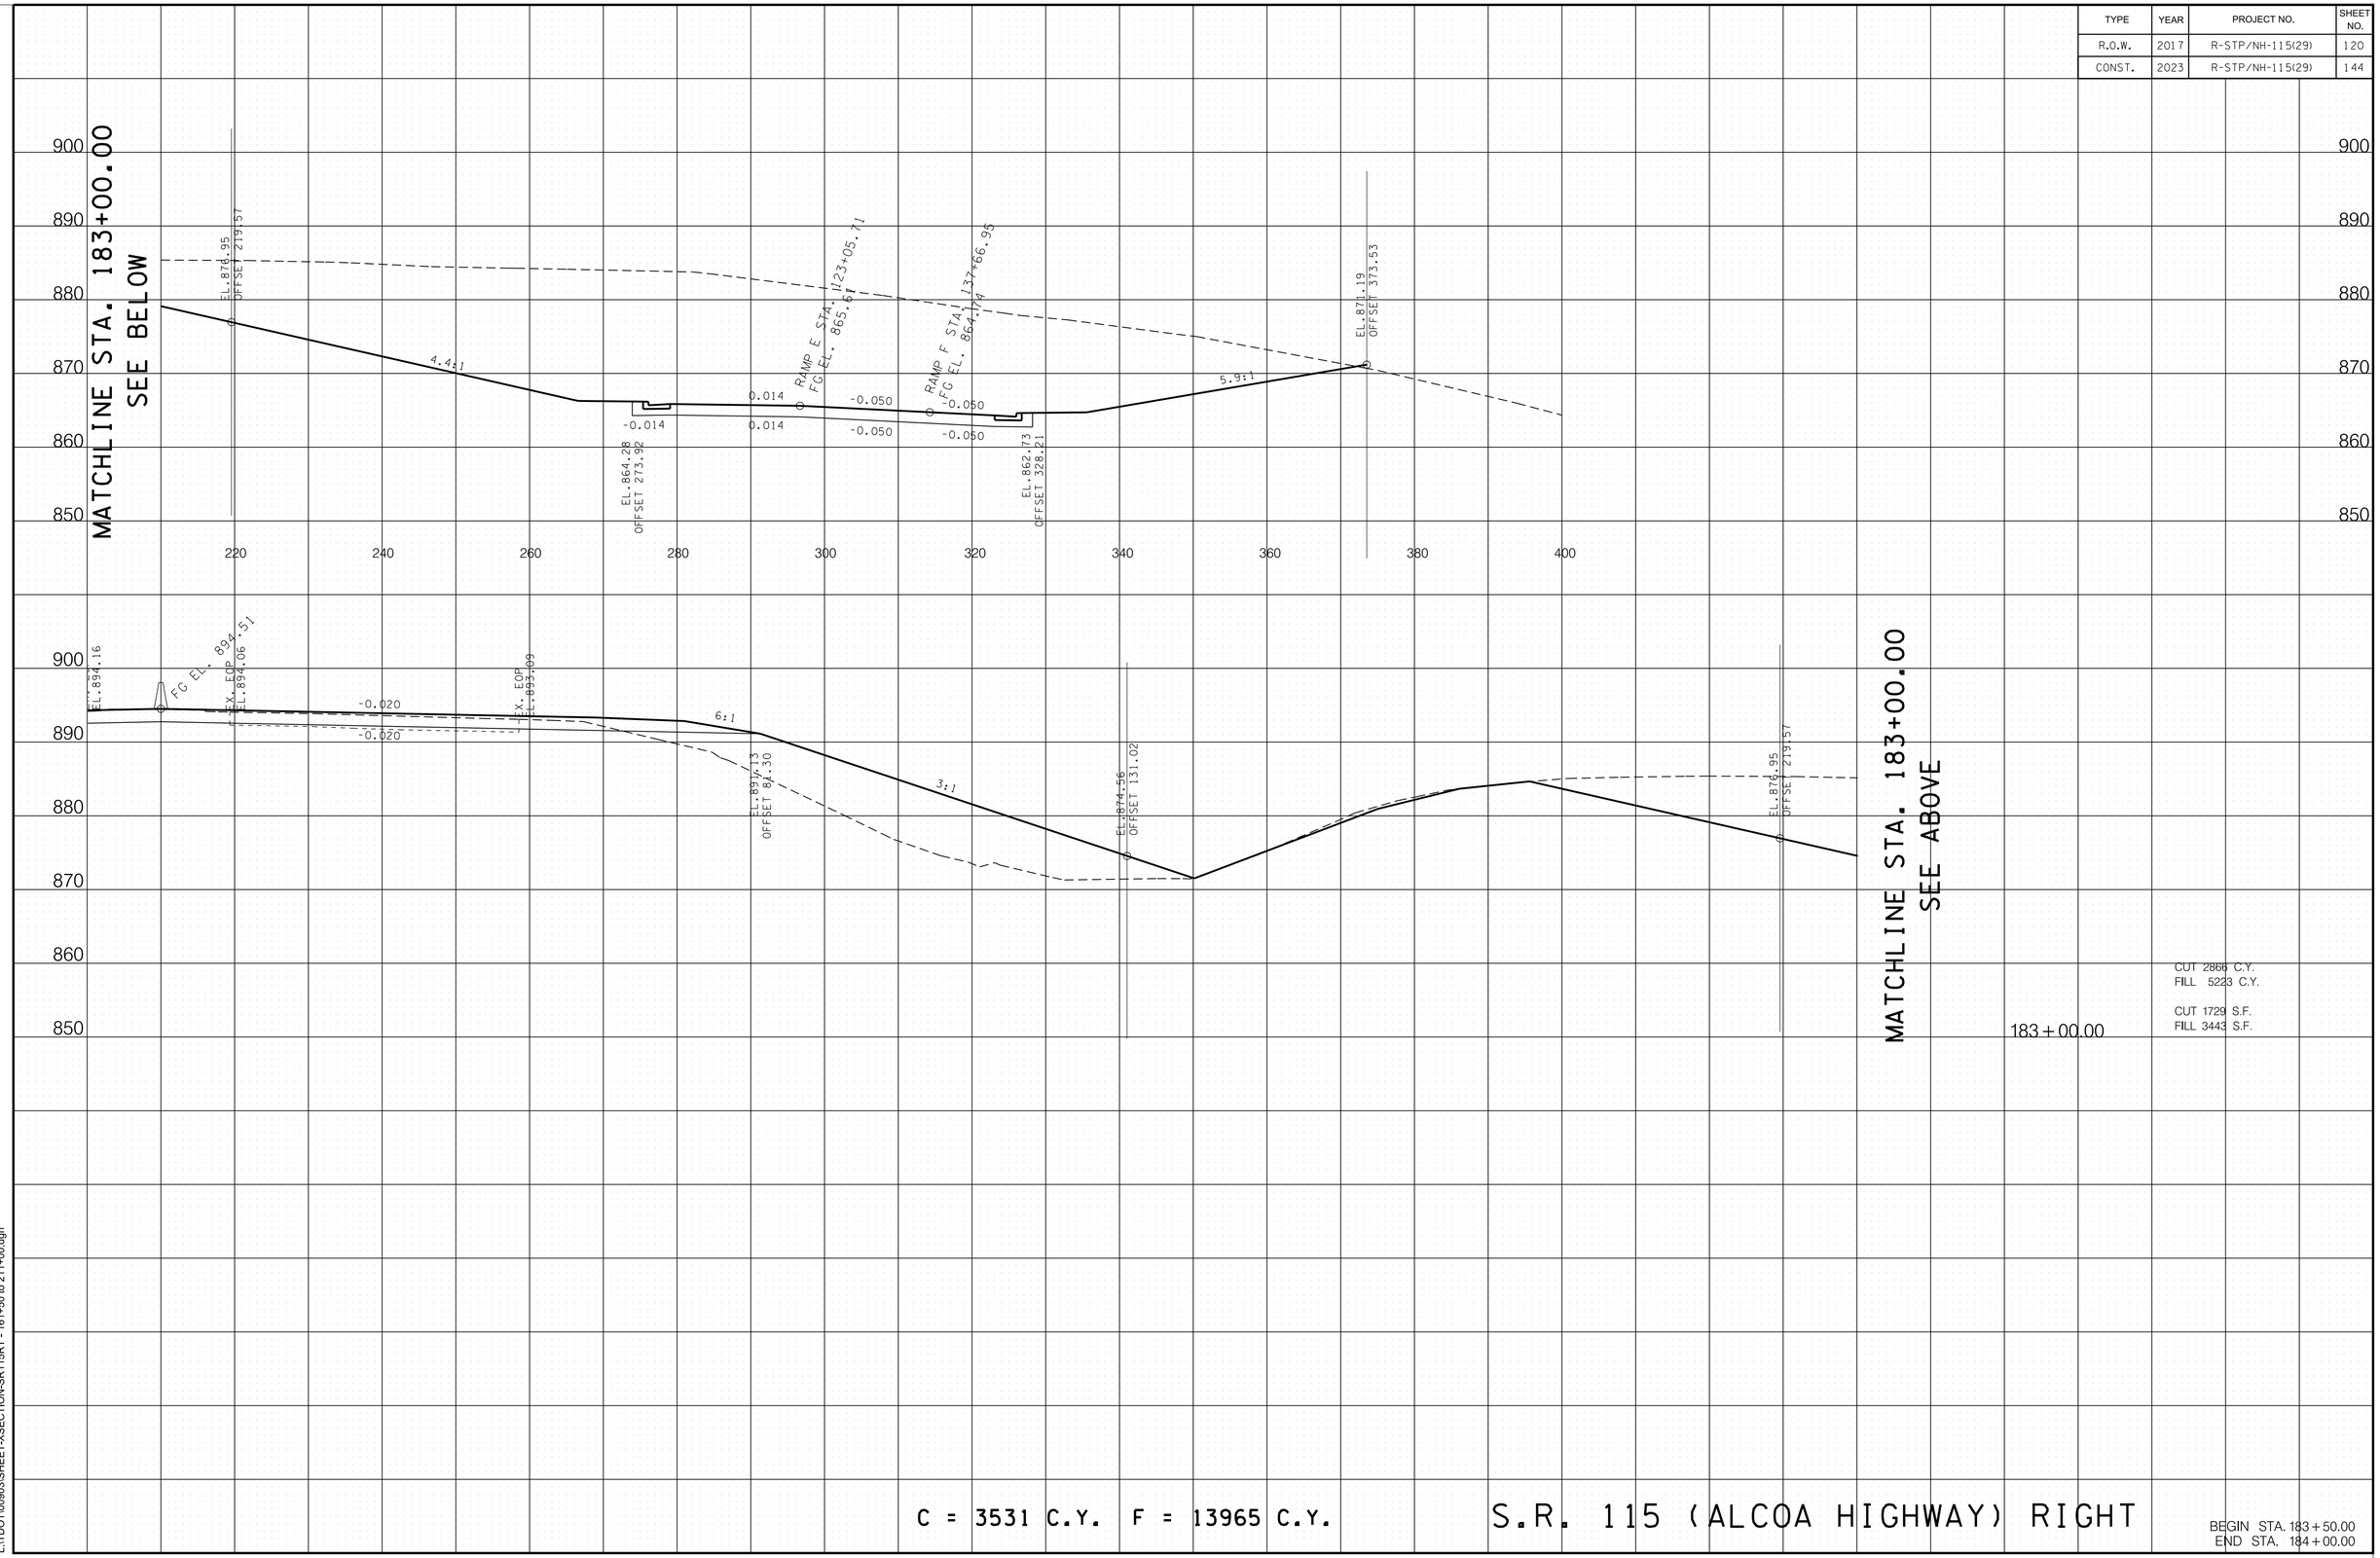

TYPE	YEAR	PROJECT NO.	SHEET NO.
R.O.W.	2017	R-STP/NH-115(29)	121
CONST.	2023	R-STP/NH-115(29)	145

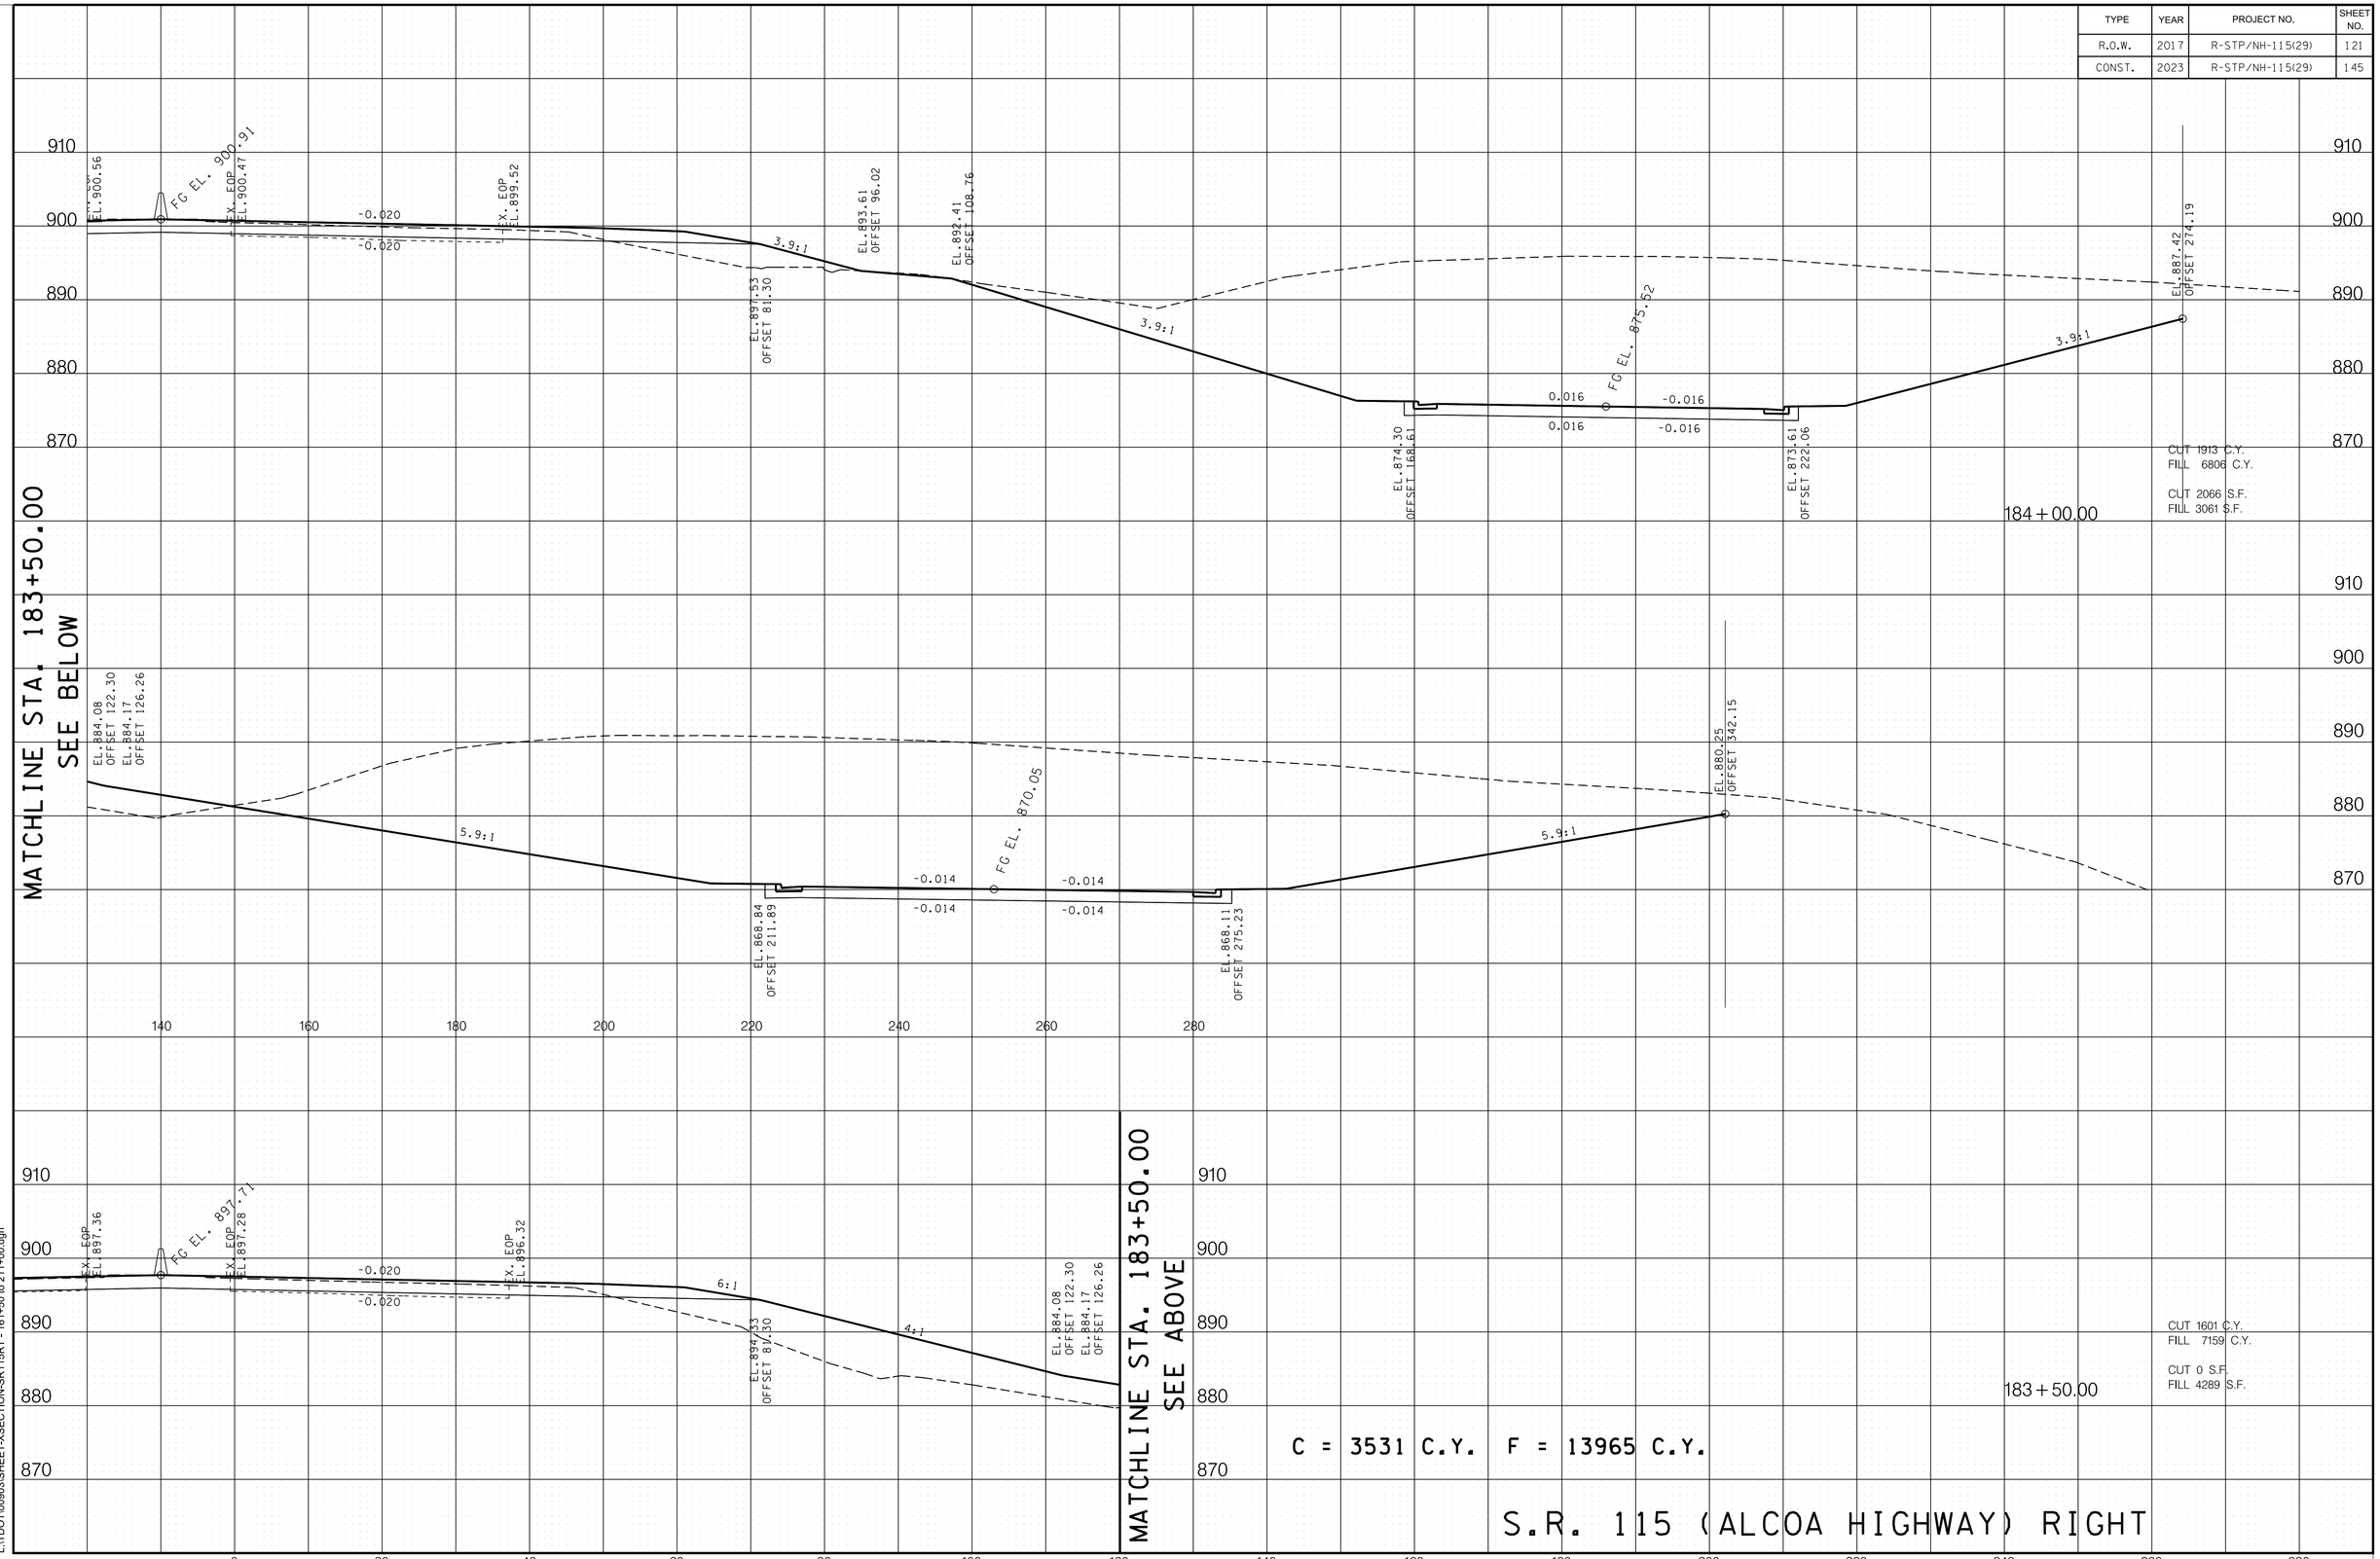

11/18/2022 2:53:20 PM
L:\TDOT\00903\SHEET-XSECTION-SR115RT - 161+50 to 211+00.dgn

TYPE	YEAR	PROJECT NO.	SHEET NO.
R.O.W.	2017	R-STP/NH-115(29)	122
CONST.	2023	R-STP/NH-115(29)	146

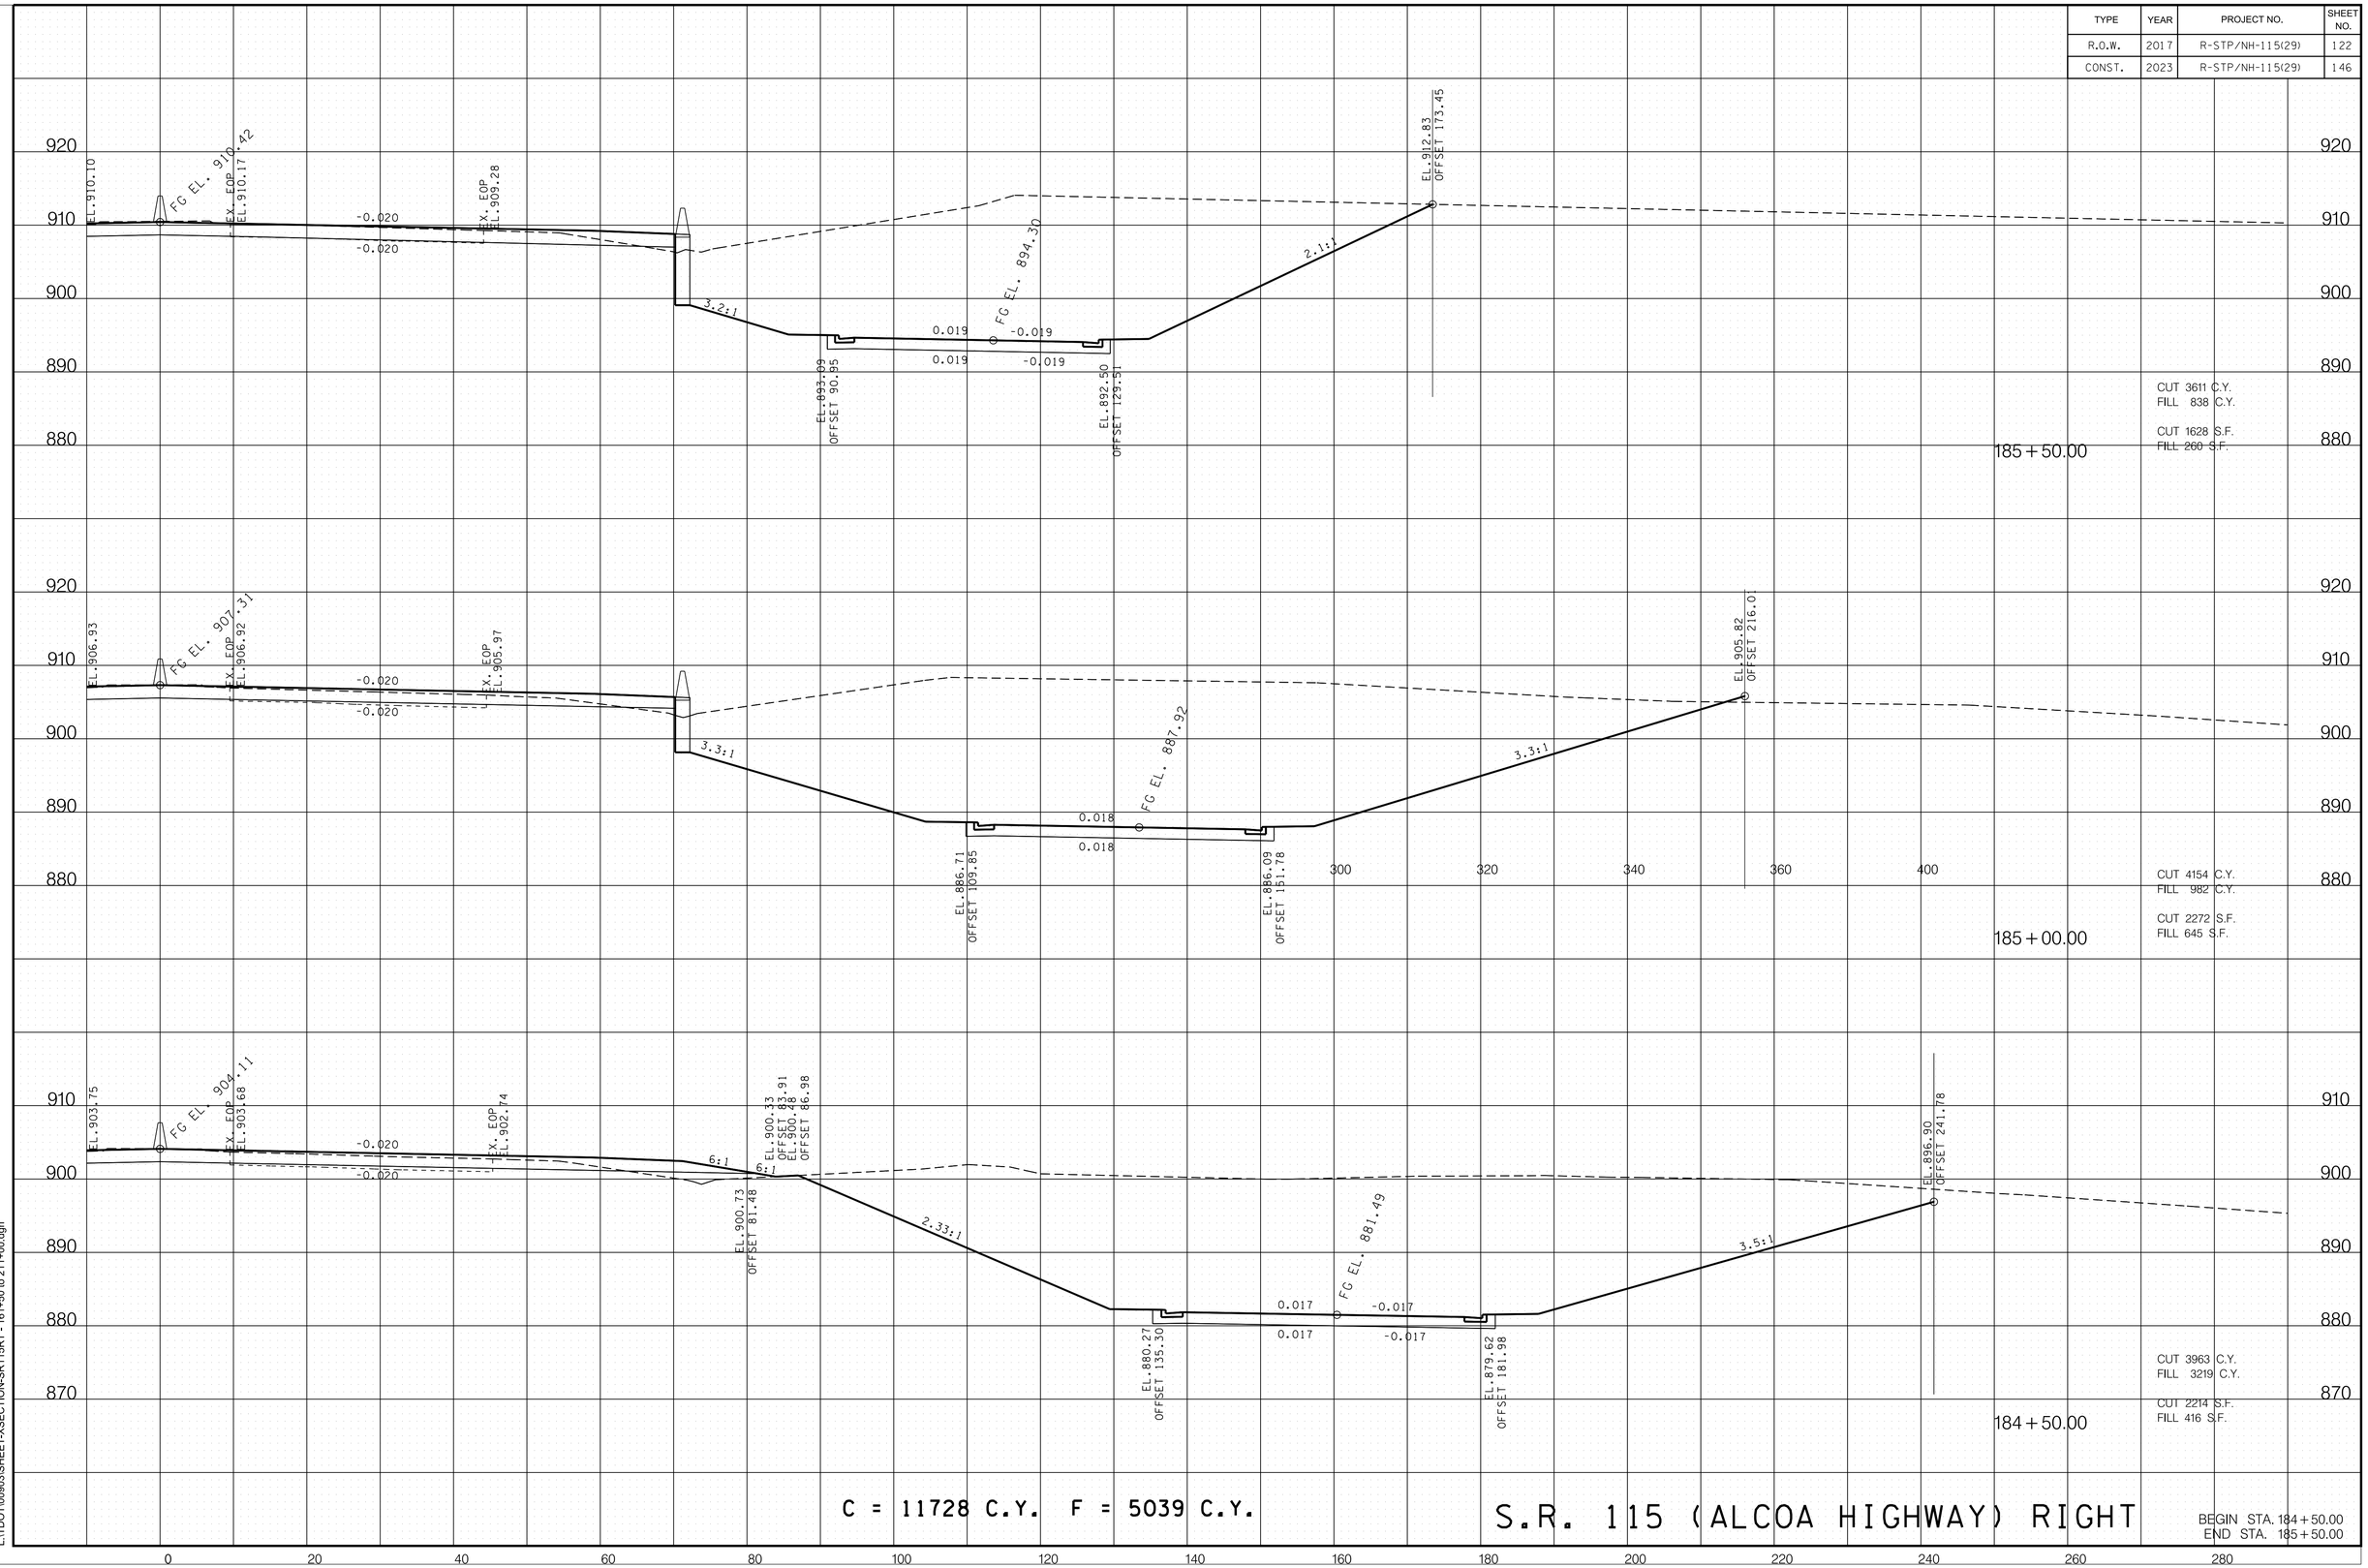

C = 11728 C.Y. F = 5039 C.Y.

S.R. 115 (ALCOA HIGHWAY) RIGHT

BEGIN STA. 184+50.00
END STA. 185+50.00

11/18/2022 2:53:20 PM
L:\TDOT\00903\SHEET-XSECTION-SR115RT - 161+50 to 211+00.dgn

TYPE	YEAR	PROJECT NO.	SHEET NO.
R.O.W.	2017	R-STP/NH-115(29)	123
CONST.	2023	R-STP/NH-115(29)	147

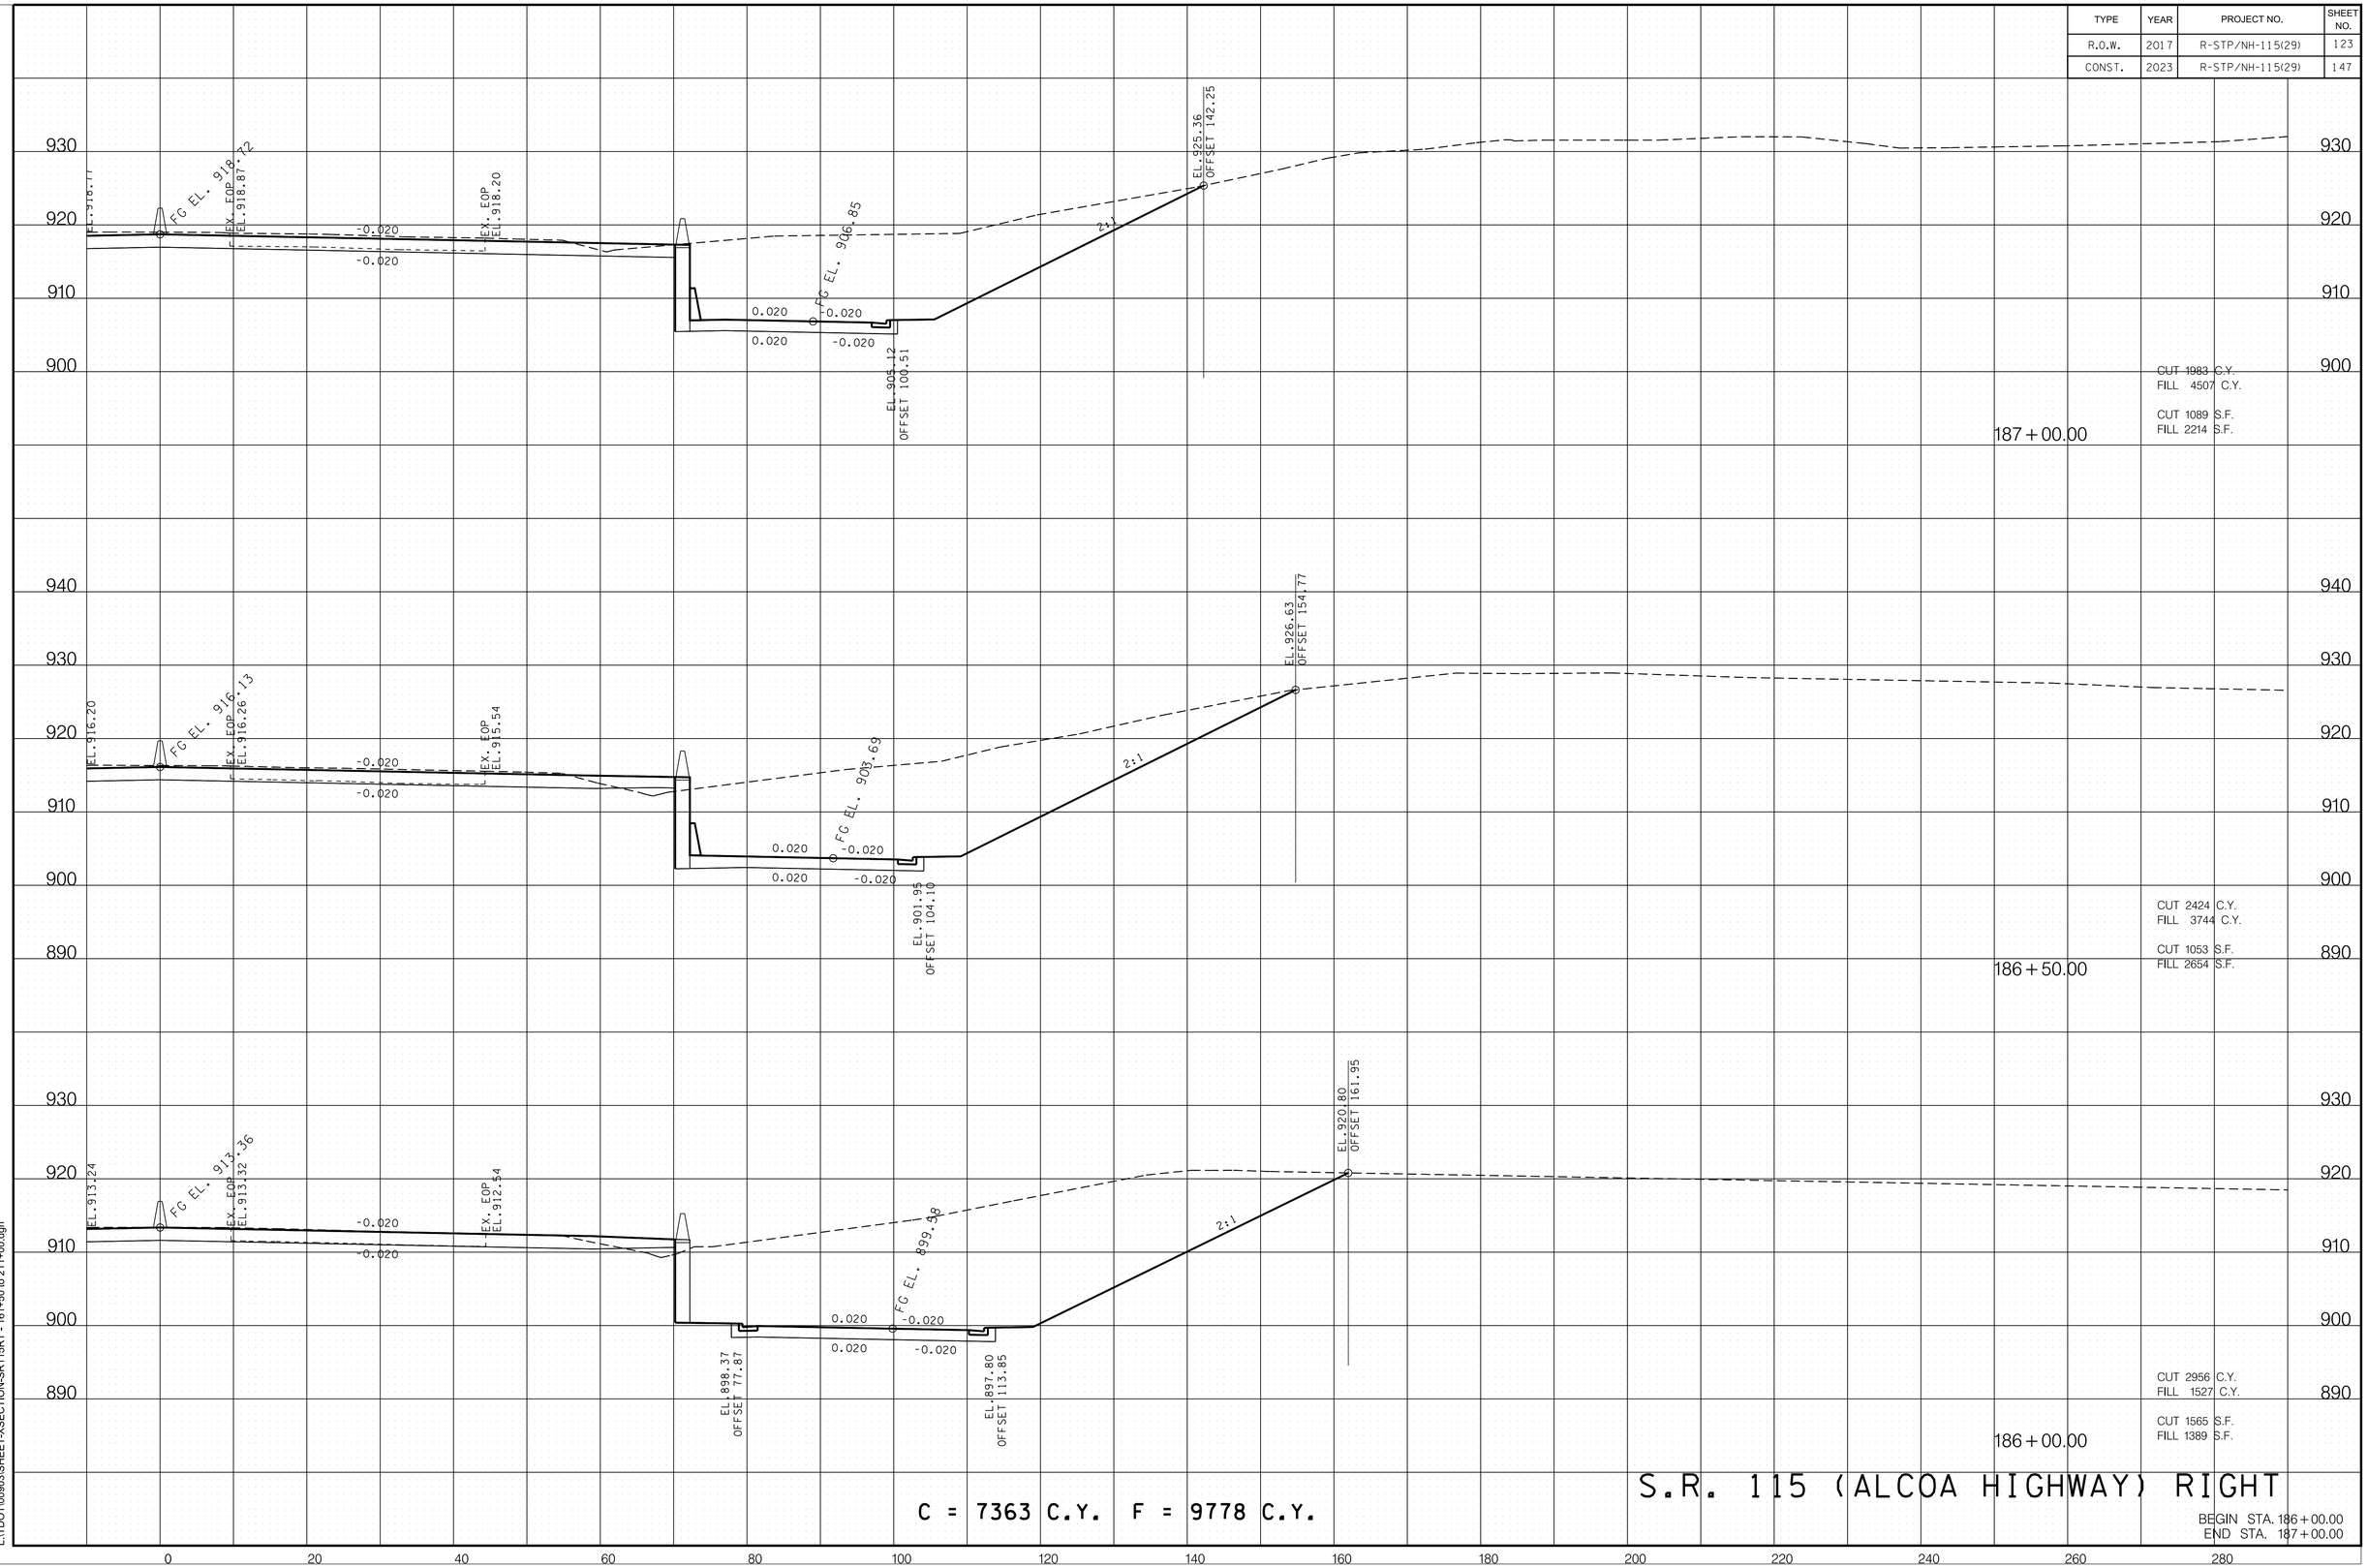

C = 7363 C.Y. F = 9778 C.Y.

S.R. 115 (ALCOA HIGHWAY) RIGHT

BEGIN STA. 186+00.00
END STA. 187+00.00

11/18/2022 2:53:21 PM
L:\TDOT\00903\SHEET-XSECTION-SR115RT - 161+50 to 211+00.dgn

TYPE	YEAR	PROJECT NO.	SHEET NO.
R.O.W.	2017	R-STP/NH-115(29)	124
CONST.	2023	R-STP/NH-115(29)	148

REVISION 11-22-23

ADDED RAMP 'E' STATION AND ELEVATION TO CROSS SECTIONS

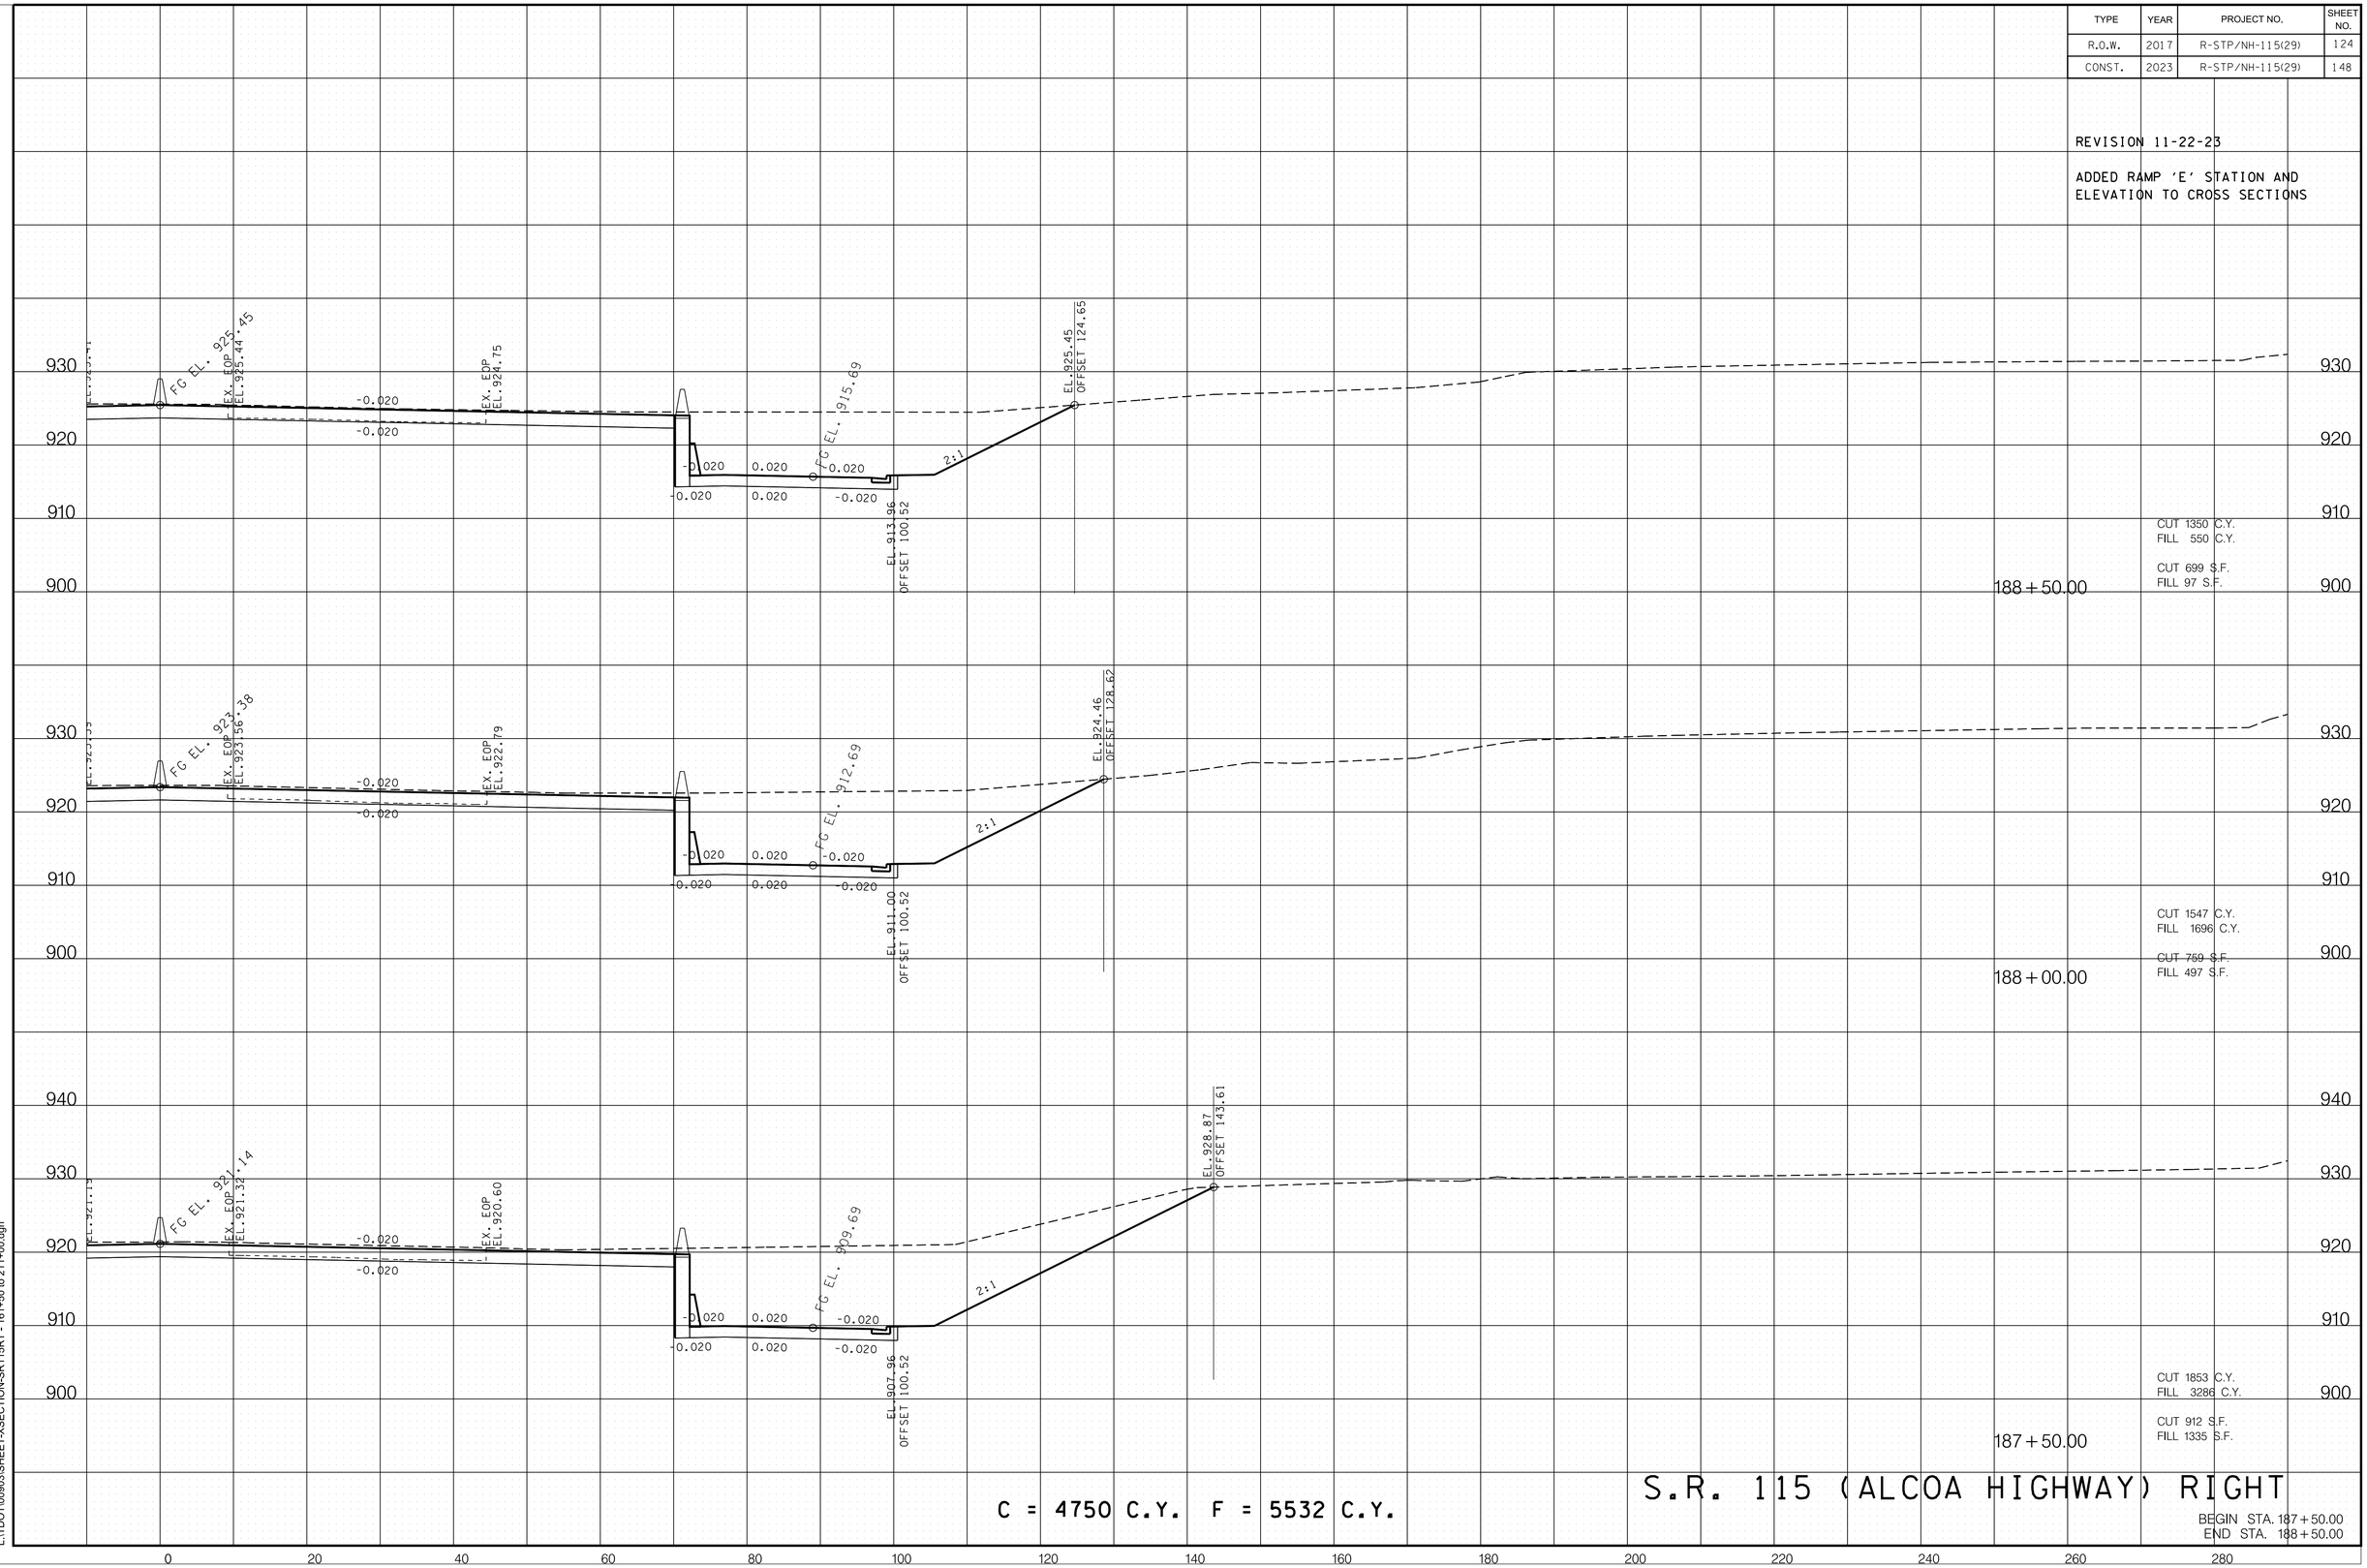

C = 4750 C.Y. F = 5532 C.Y.

S.R. 115 (ALCOA HIGHWAY) RIGHT

BEGIN STA. 187+50.00
END STA. 188+50.00

11/21/2023 2:33:50 PM
L:\TDOT\00903\SHEET-XSECTION-SR115RT - 161+50 to 211+00.dgn

TYPE	YEAR	PROJECT NO.	SHEET NO.
R.O.W.	2017	R-STP/NH-115(29)	125
CONST.	2023	R-STP/NH-115(29)	149

REVISION 11-22-23

ADDED RAMP 'E' STATION AND ELEVATION TO CROSS SECTIONS

C = 4695 C.Y. F = 90 C.Y.

S.R. 115 (ALCOA HIGHWAY) RIGHT

BEGIN STA. 189+00.00
END STA. 190+00.00

11/21/2023 2:33:51 PM
L:\TDOT\00903\SHEET-XSECTION-SR115RT - 161+50 to 211+00.dgn

TYPE	YEAR	PROJECT NO.	SHEET NO.
R.O.W.	2017	R-STP/NH-115(29)	126
CONST.	2023	R-STP/NH-115(29)	150

REVISION 11-22-23

ADDED RAMP 'E' STATION AND ELEVATION TO CROSS SECTIONS

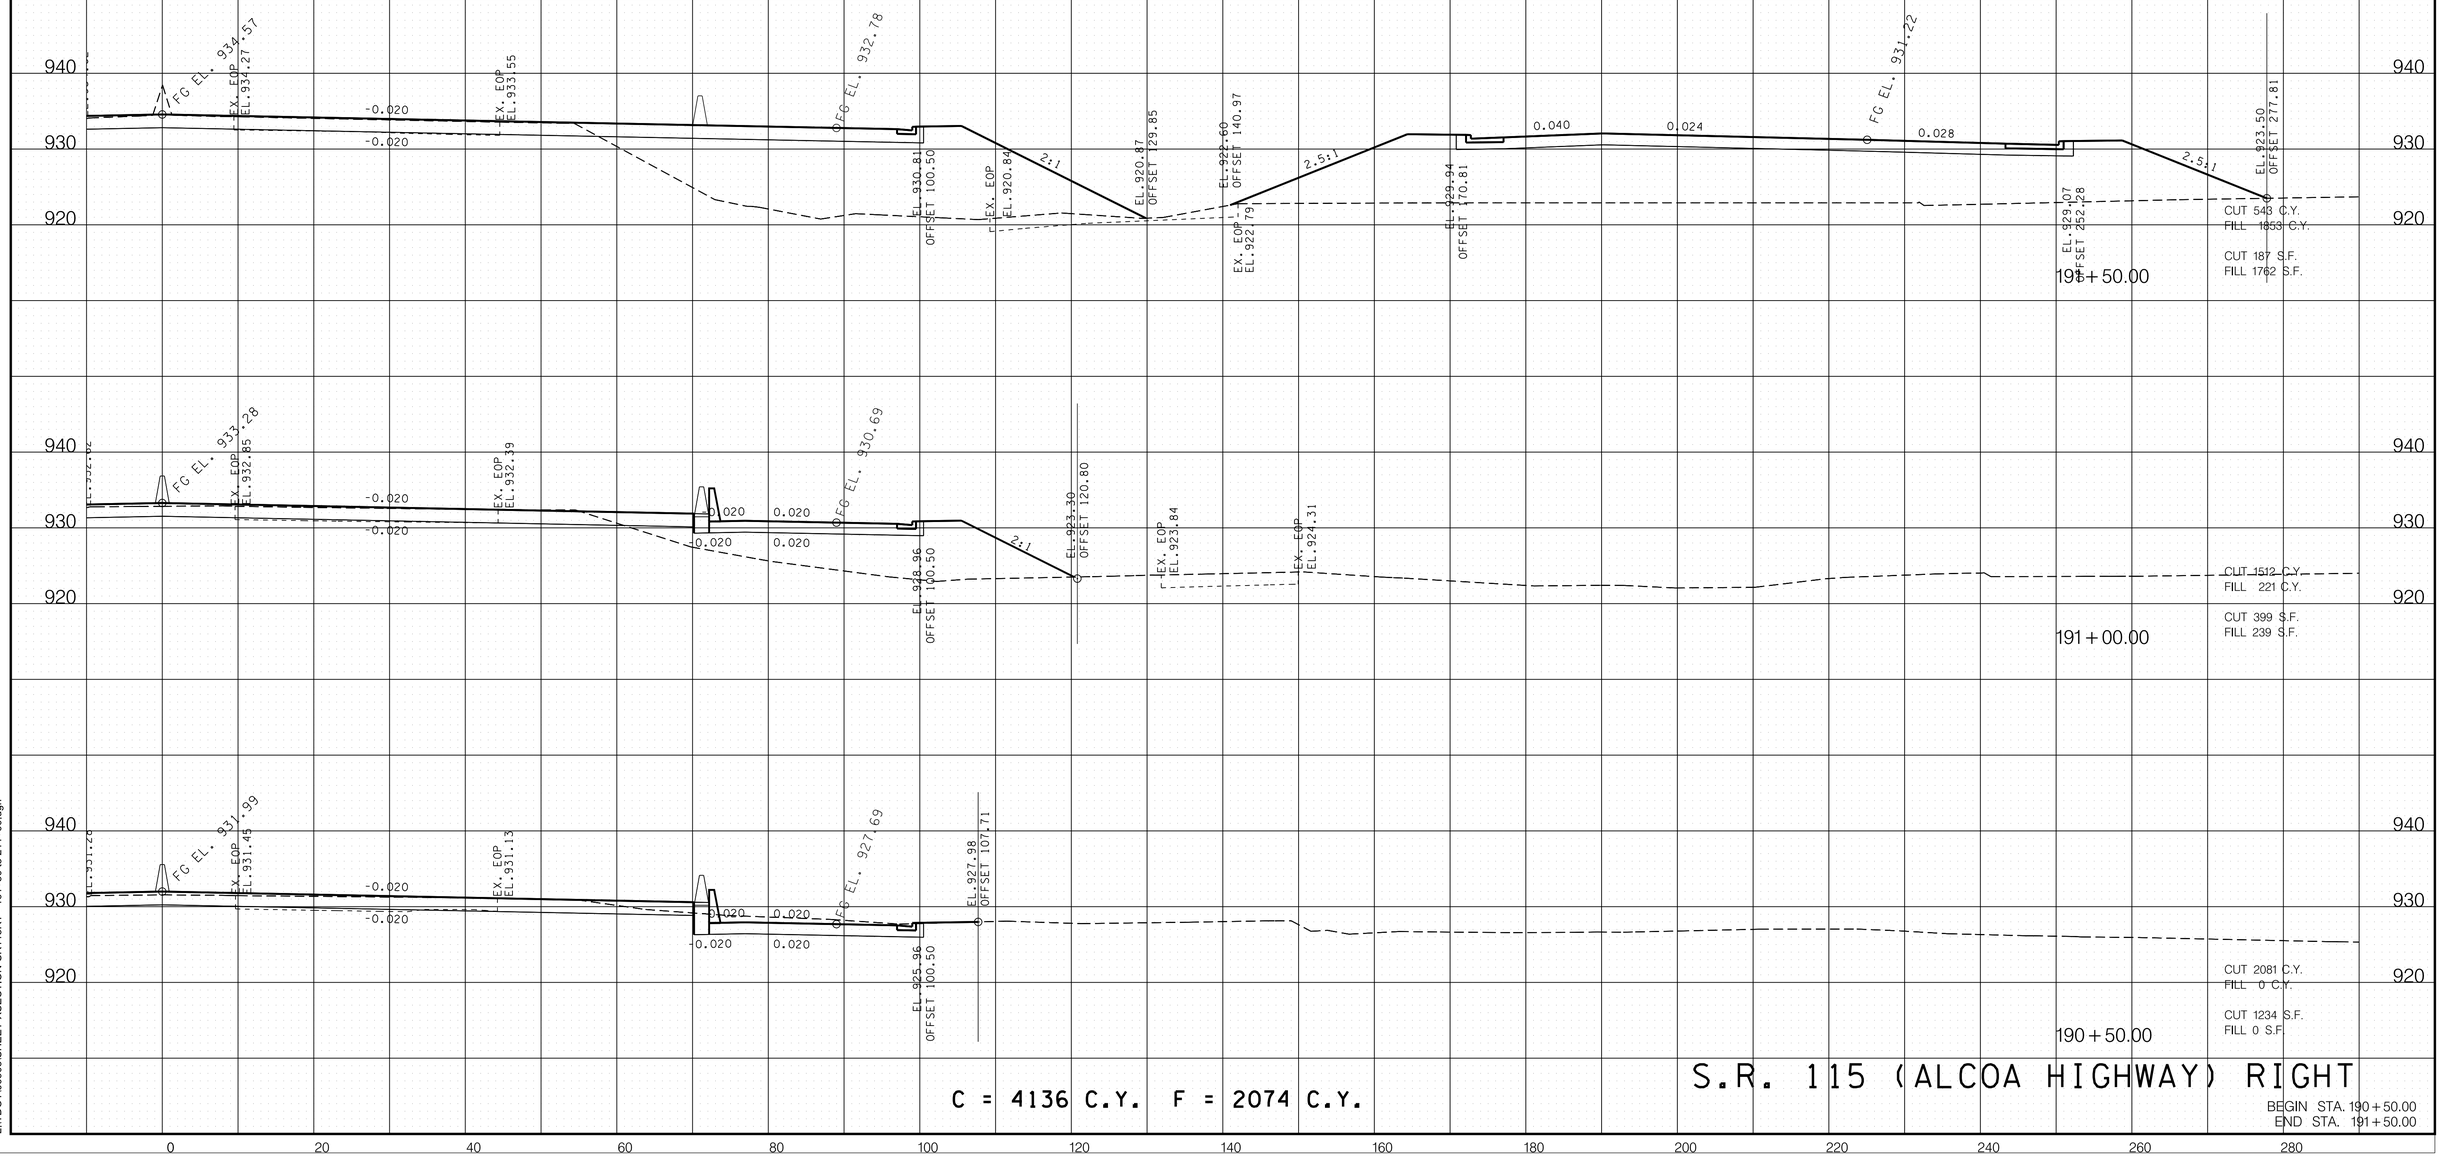

C = 4136 C.Y. F = 2074 C.Y.

S.R. 115 (ALCOA HIGHWAY) RIGHT

BEGIN STA. 190+50.00
END STA. 191+50.00

11/21/2023 2:33:51 PM
L:\TDOT\00903\SHEET-XSECTION-SR115RT - 161+50 to 211+00.dgn

TYPE	YEAR	PROJECT NO.	SHEET NO.
R.O.W.	2017	R-STP/NH-115(29)	127
CONST.	2023	R-STP/NH-115(29)	151

REVISION 11-22-23

ADDED RAMP 'E' STATION AND ELEVATION TO CROSS SECTIONS

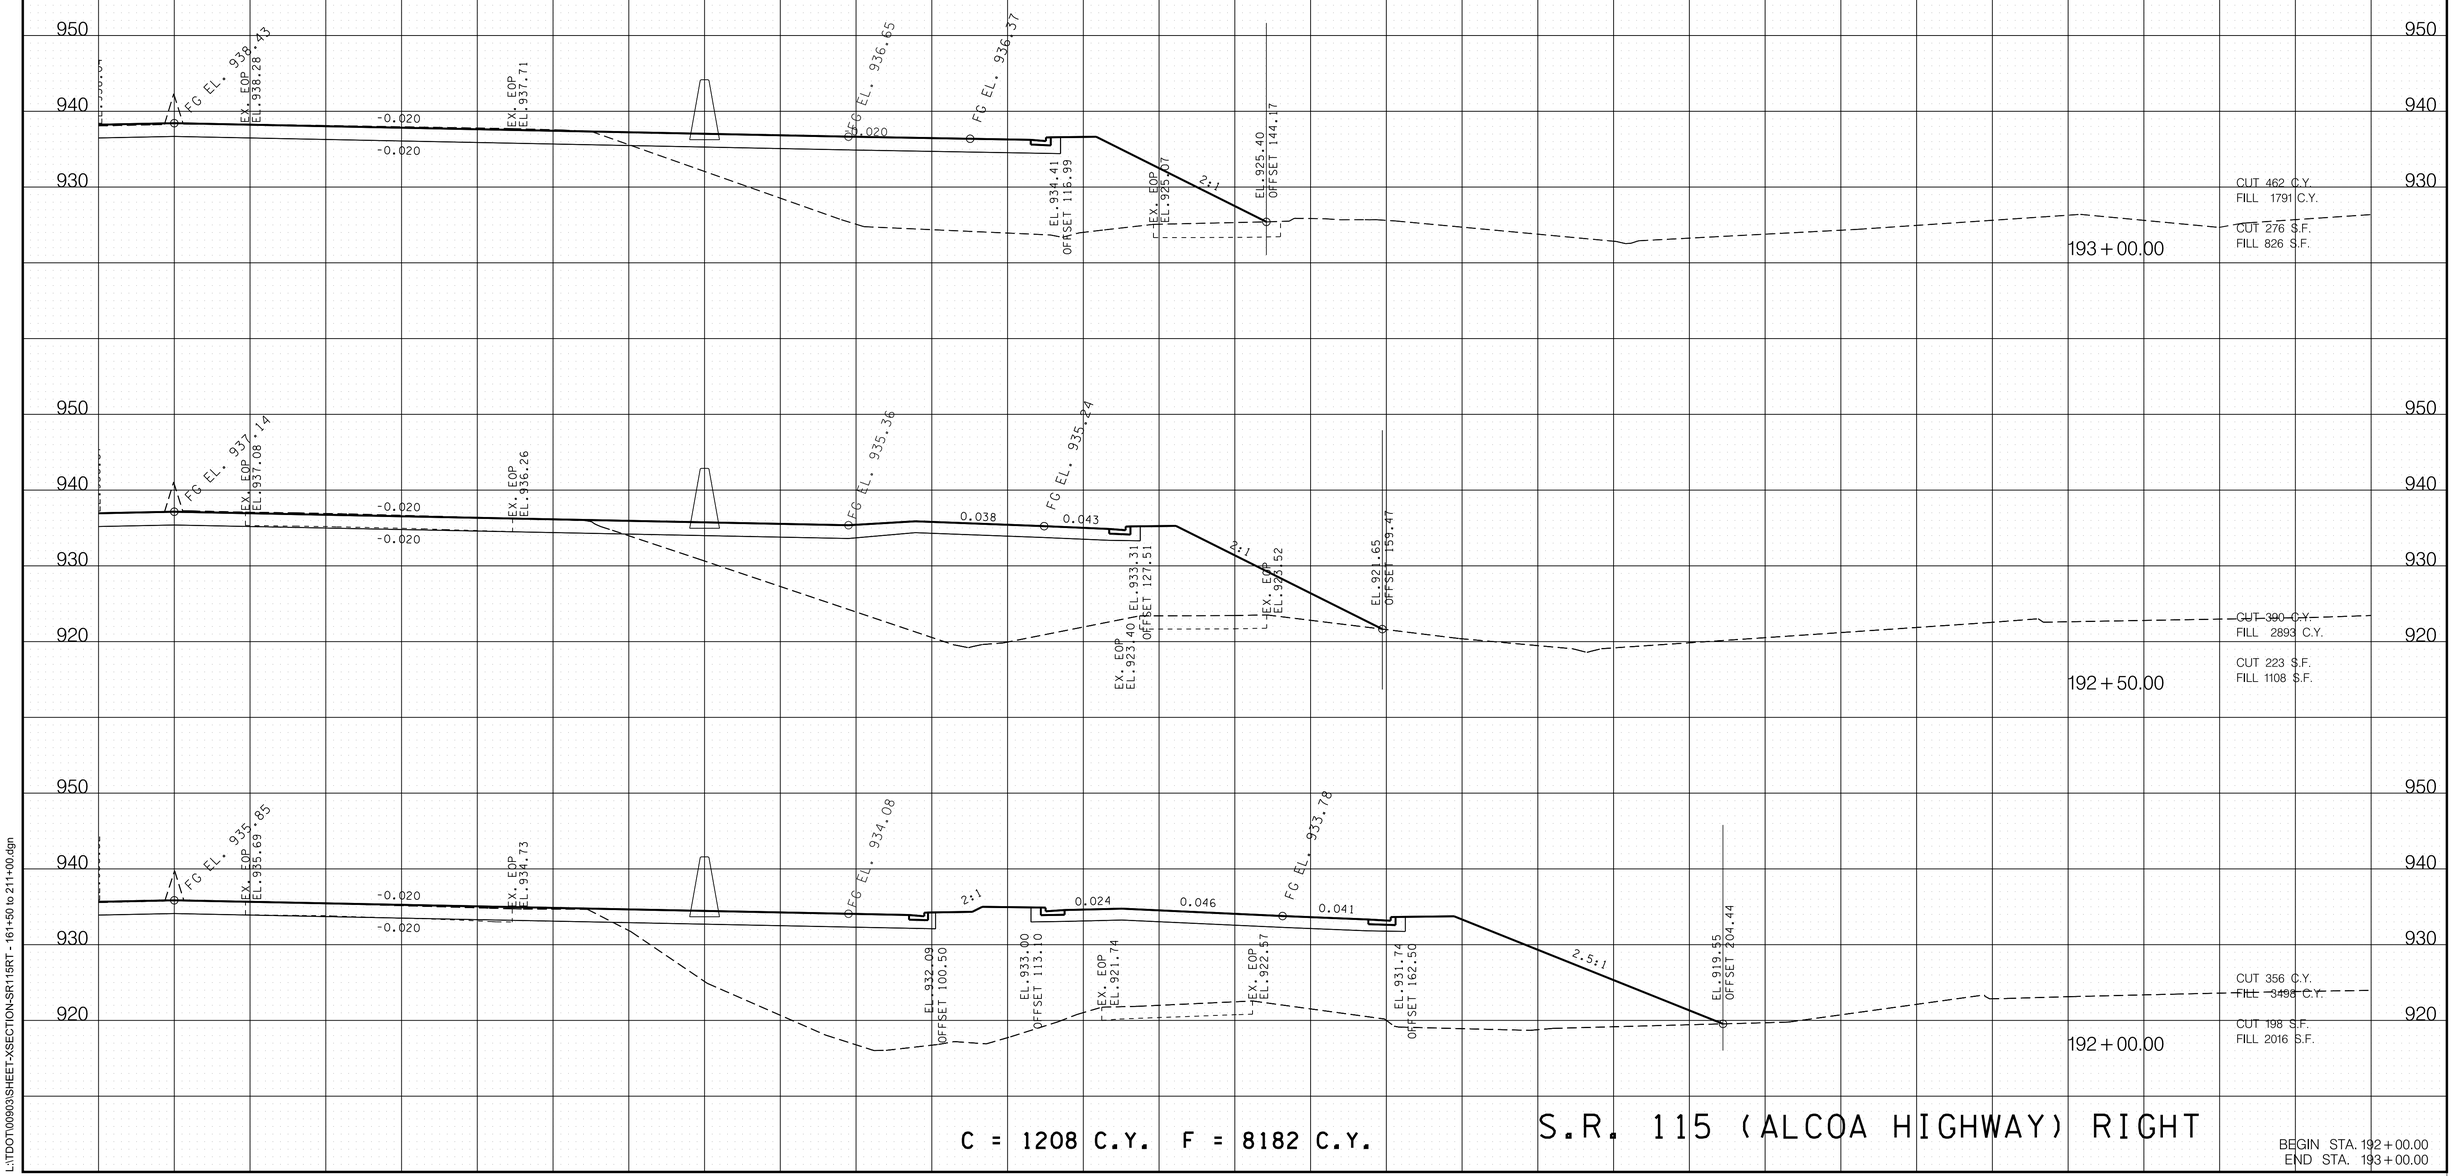

C = 1208 C.Y. F = 8182 C.Y.

S.R. 115 (ALCOA HIGHWAY) RIGHT

BEGIN STA. 192+00.00
END STA. 193+00.00

11/21/2023 2:33:52 PM
L:\TDOT\00903\SHEET-XSECTION-SR115RT - 161+50 to 211+00.dgn

TYPE	YEAR	PROJECT NO.	SHEET NO.
R.O.W.	2017	R-STP/NH-115(29)	128
CONST.	2023	R-STP/NH-115(29)	152

REVISION 11-22-23

ADDED RAMP 'E' STATION AND ELEVATION TO CROSS SECTIONS

REV. 7-14-25

MOVED AND REVISED WALL 9.

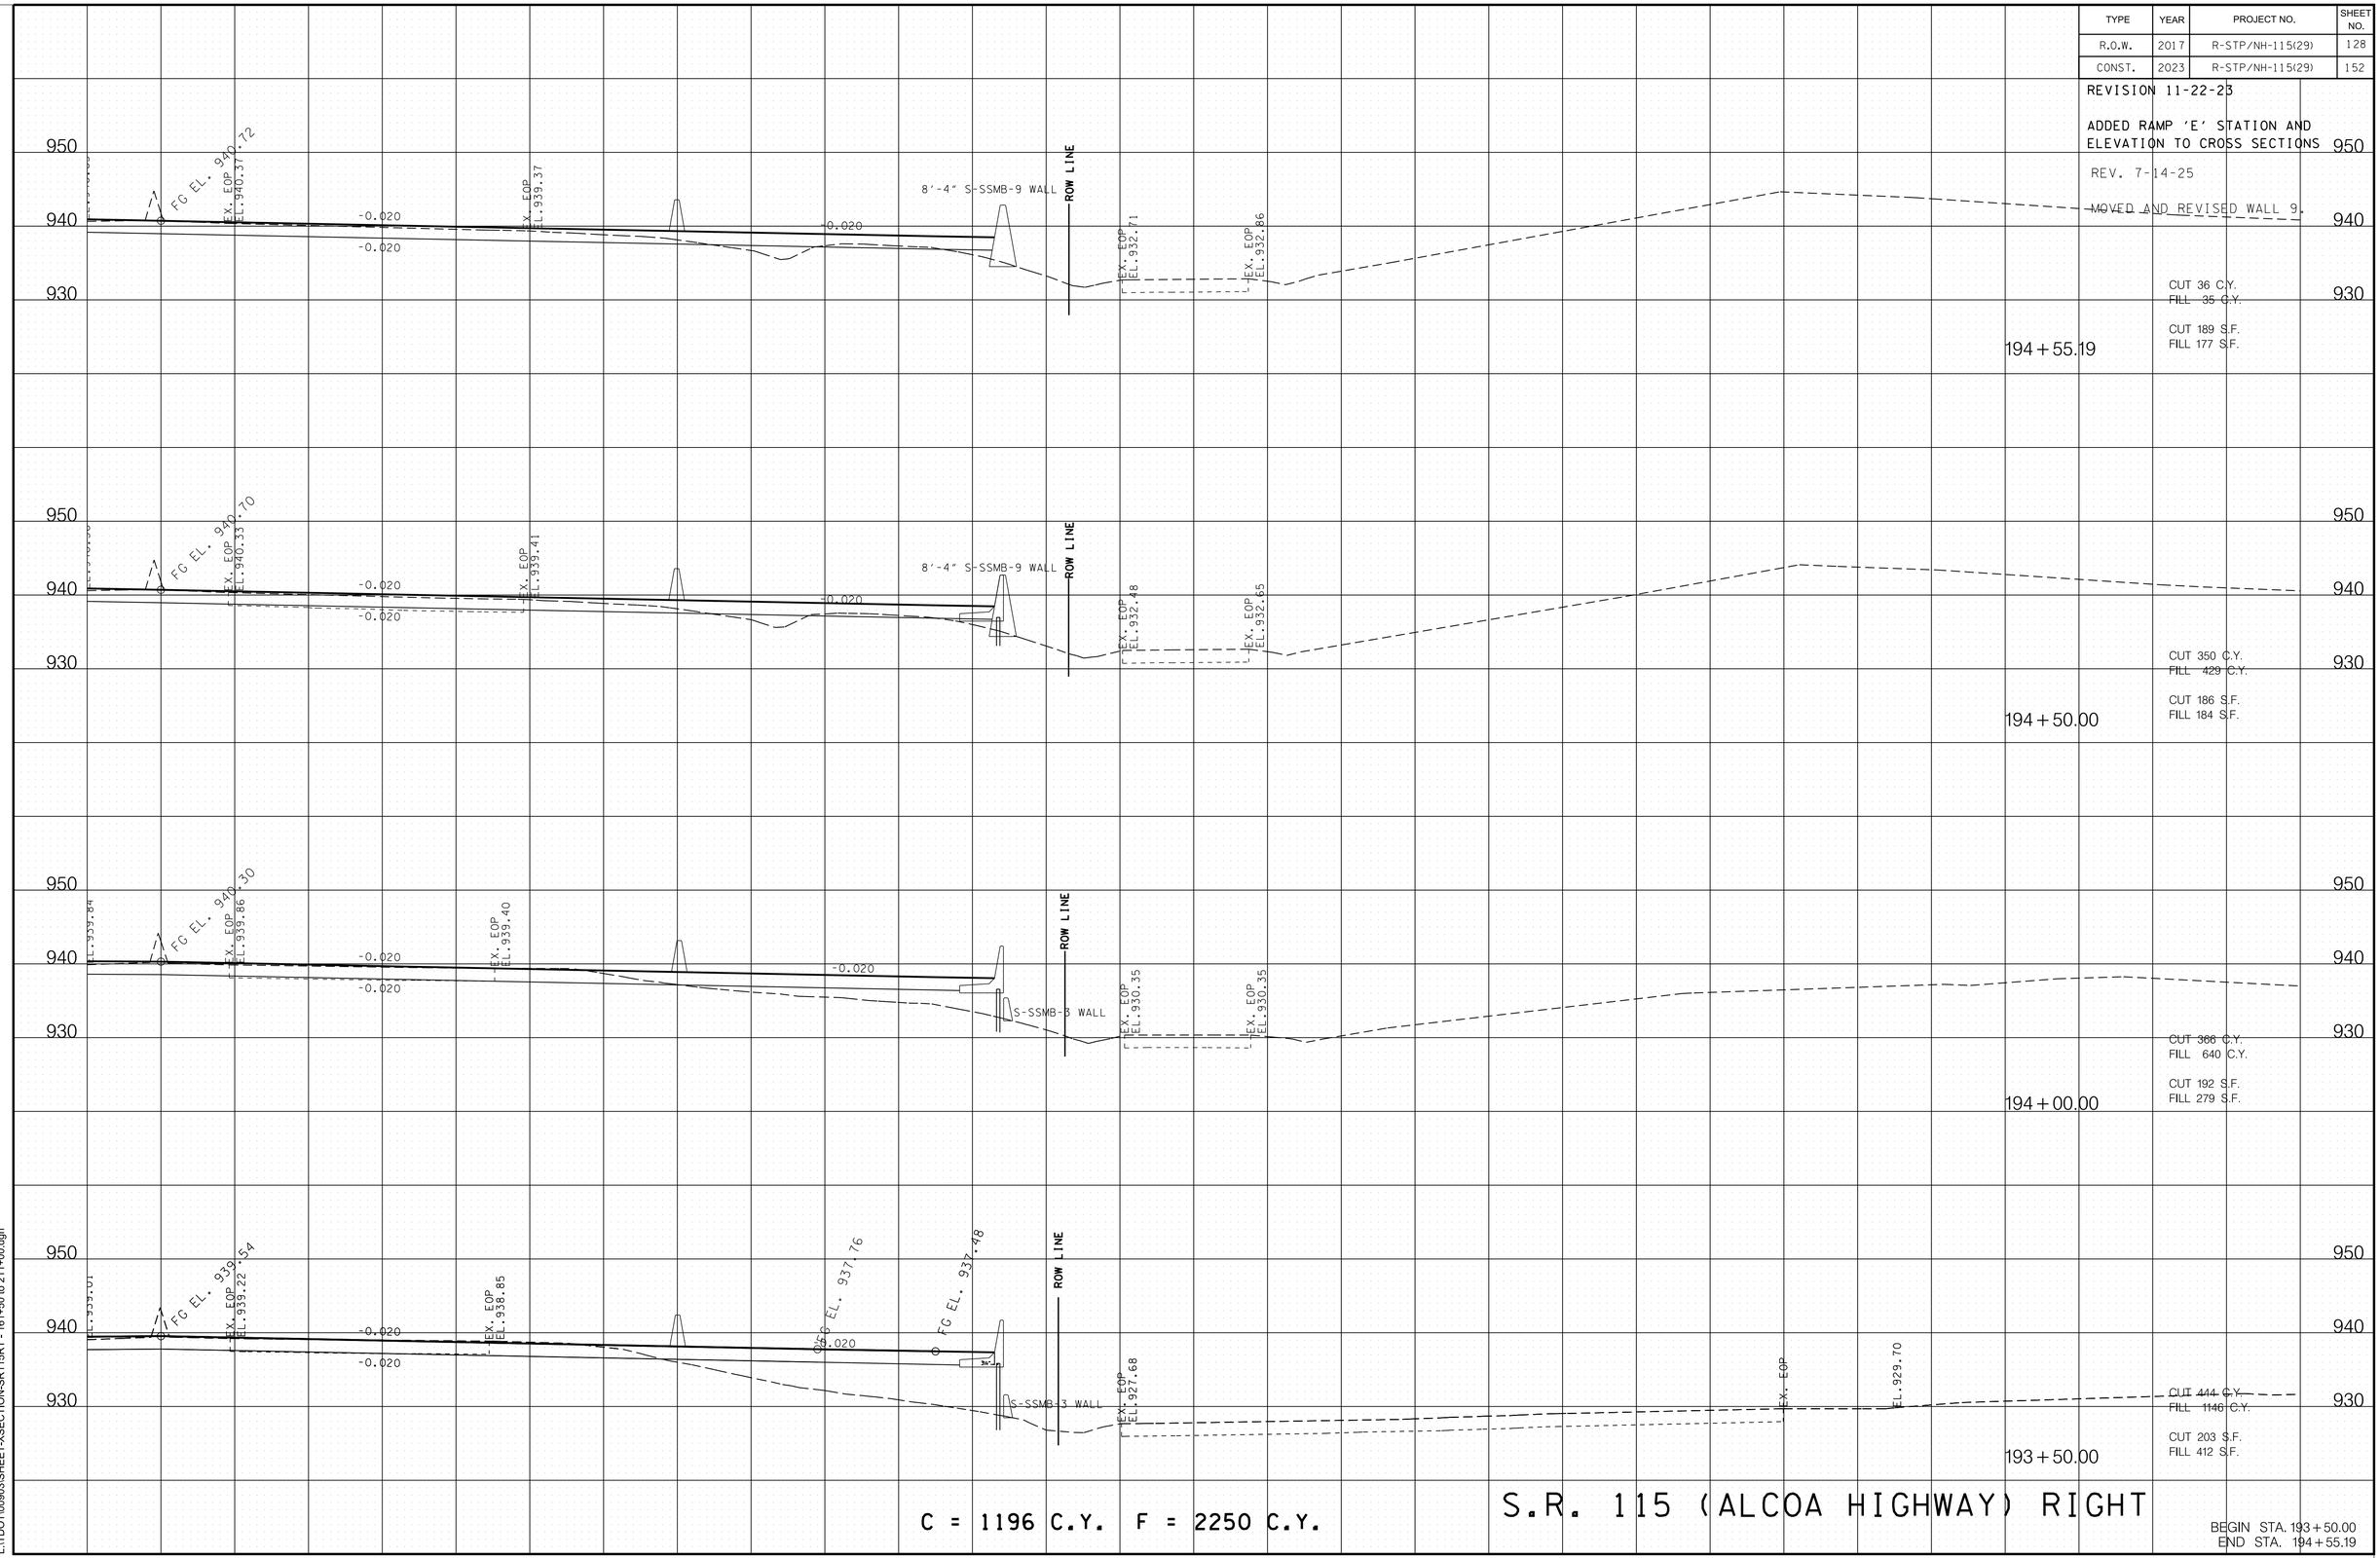

C = 1196 C.Y. F = 2250 C.Y.

S.R. 115 (ALCOA HIGHWAY) RIGHT

BEGIN STA. 193+50.00
END STA. 194+55.19

7/15/2025 7:40:13 AM
L:\TDOT\00903\SHEET-XSECTION-SR115RT - 161+50 to 211+00.dgn

TYPE	YEAR	PROJECT NO.	SHEET NO.
R.O.W.	2017	R-STP/NH-115(29)	129
CONST.	2023	R-STP/NH-115(29)	153

REV. 11-19-18

ADDED RETAINING WALL RIGHT OF CENTERLINE.

REV. 9-11-23

ADDED GRADES TO RAMP J ON RAMP.

REV. 7-14-25

MOVED AND REVISED WALL 9.

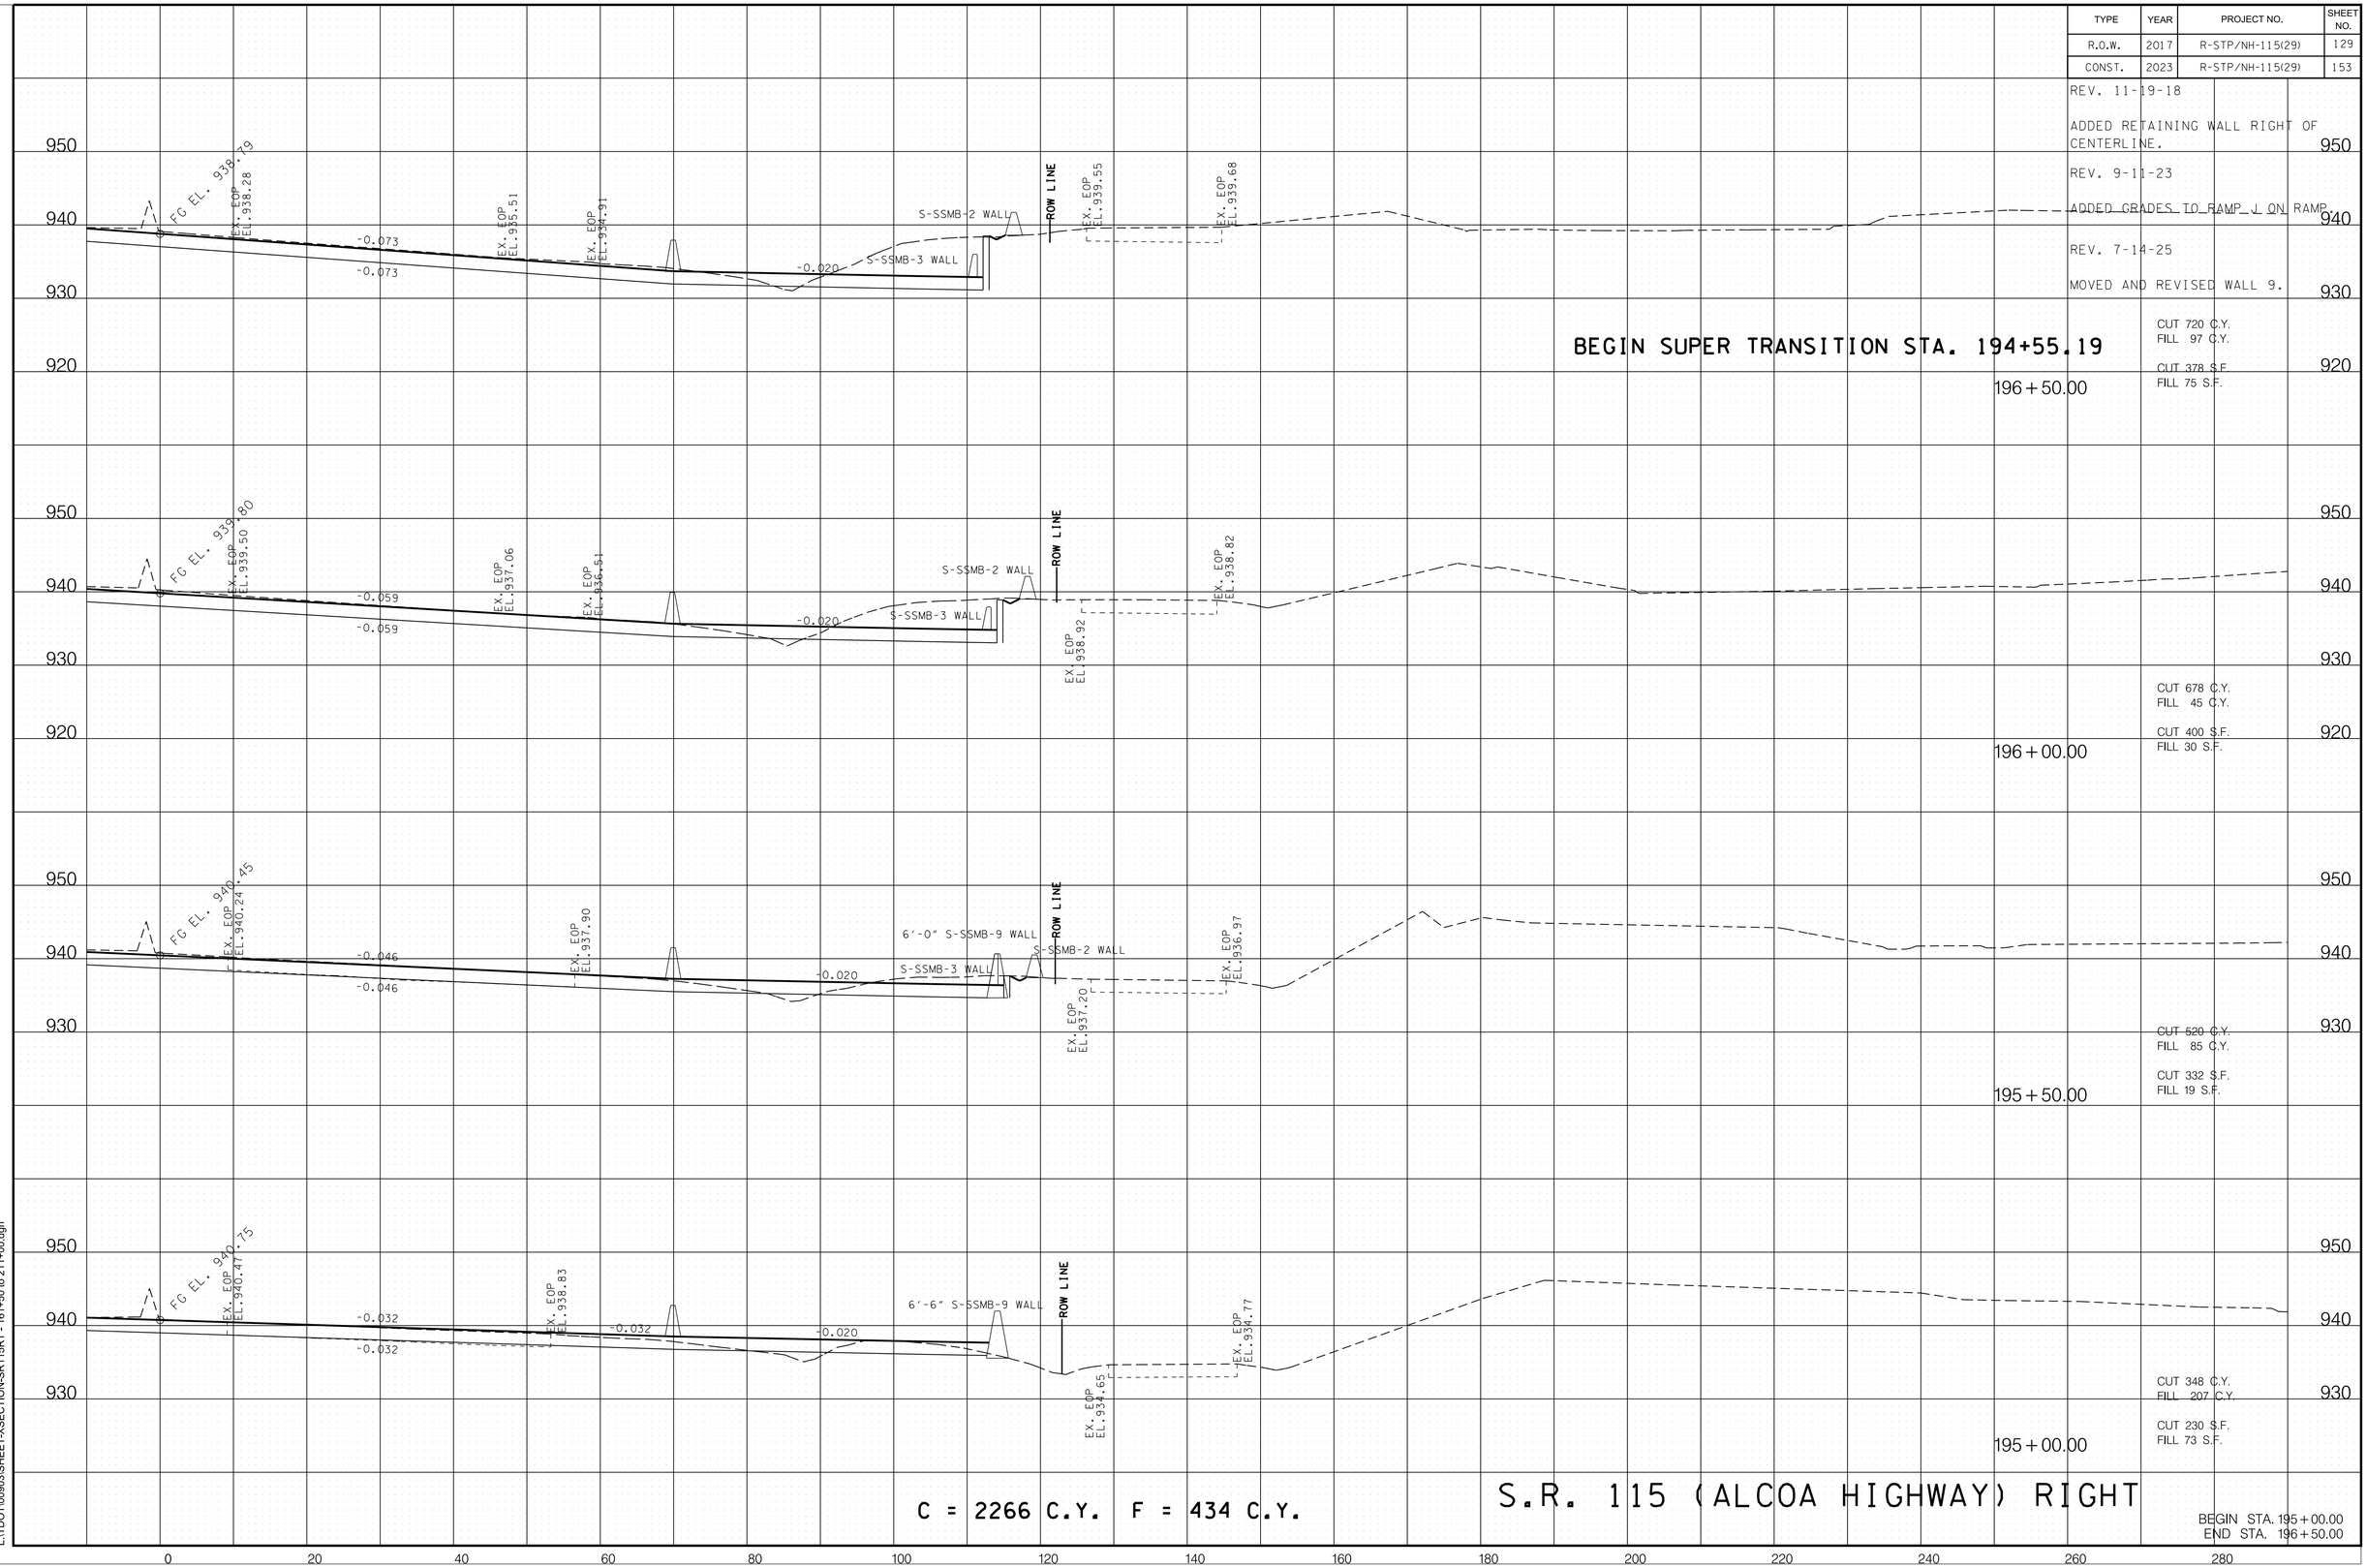

C = 2266 C.Y. F = 434 C.Y.

S.R. 115 (ALCOA HIGHWAY) RIGHT

BEGIN STA. 195+00.00
END STA. 196+50.00

7/15/2025 7:40:14 AM
L:\TDOT\00903\SHEET-XSECTION-SR115RT - 161+50 to 211+00.dgn

TYPE	YEAR	PROJECT NO.	SHEET NO.
R.O.W.	2017	R-STP/NH-115(29)	130
CONST.	2023	R-STP/NH-115(29)	154

REV. 11-19-18

ADDED RETAINING WALL RIGHT OF CENTERLINE.

REV. 9-11-23

ADDED GRADES TO RAMP J ON RAMP.

REV. 7-14-25

MOVED AND REVISED WALL 9.

REV. 8-14-25

REMOVED CURB AND GUTTER AND REPLACED IT WITH S-SSMB-9 BARRIER WALL AT STA. 198+00.

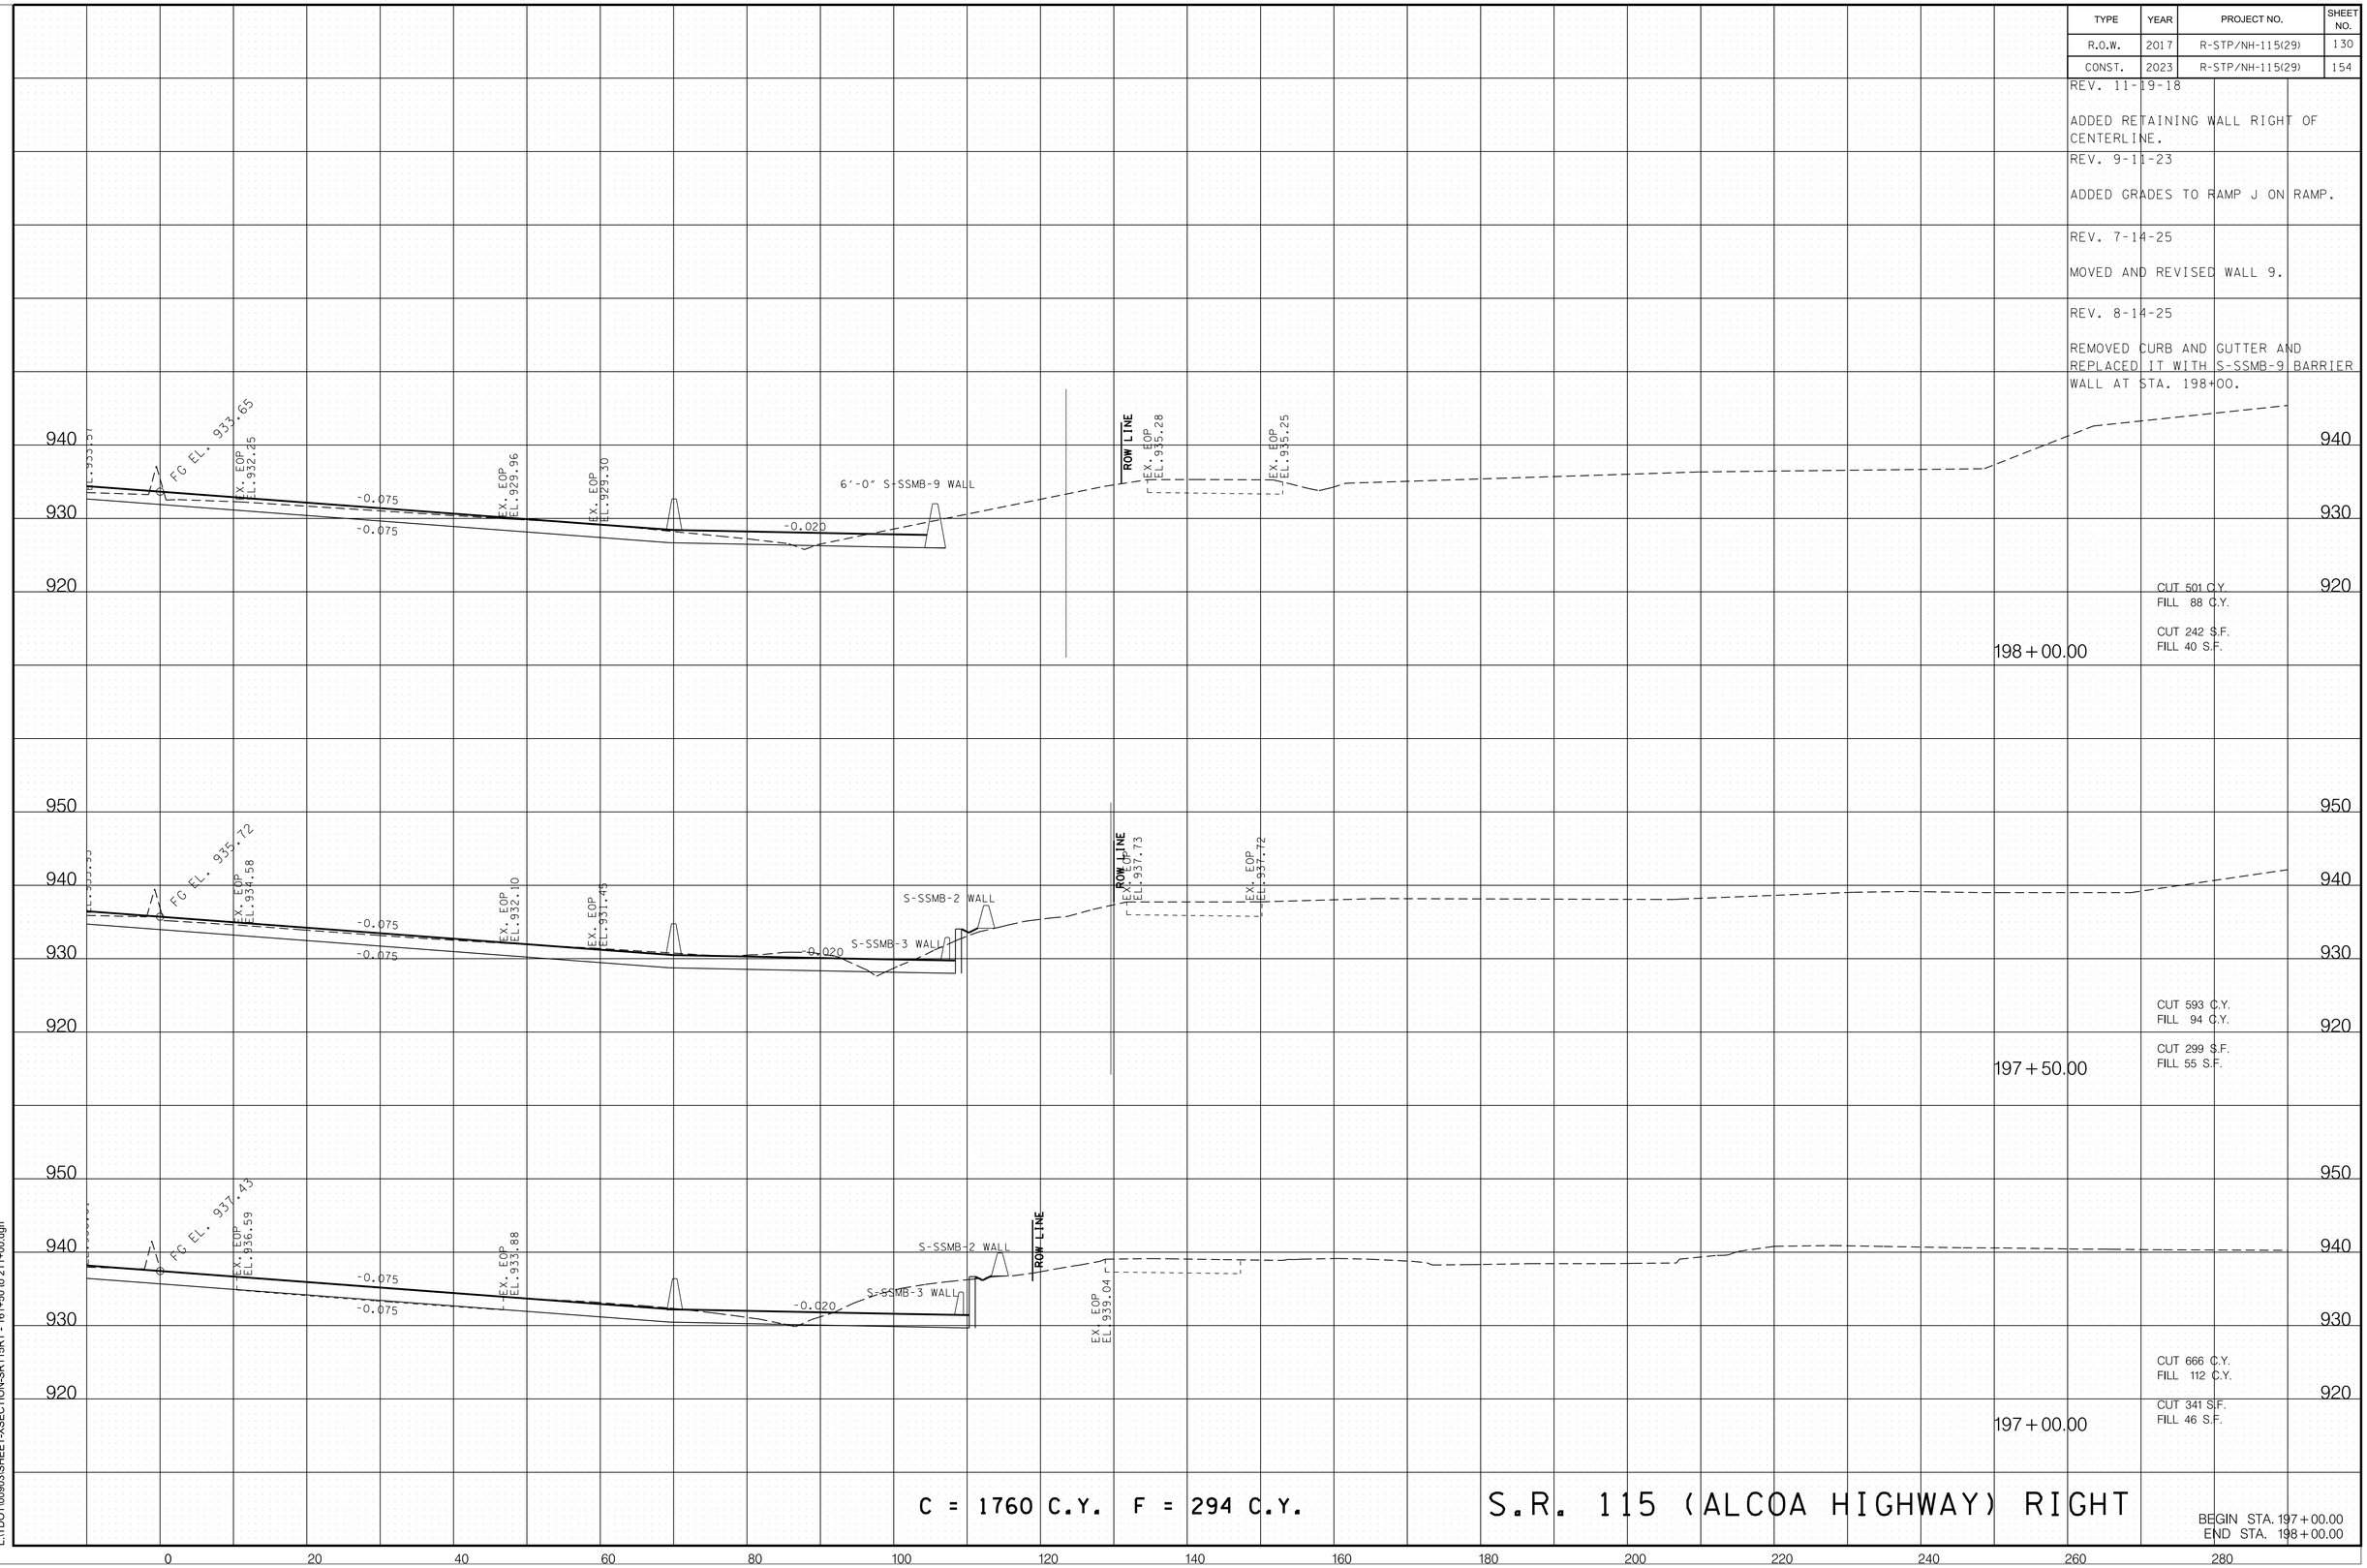

C = 1760 C.Y. F = 294 C.Y.

S.R. 115 (ALCOA HIGHWAY) RIGHT

BEGIN STA. 197+00.00
END STA. 198+00.00

8/14/2025 2:37:15 PM
L:\TDOT\00903\SHEET-XSECTION-SR115RT - 161+50 to 211+00.dgn

TYPE	YEAR	PROJECT NO.	SHEET NO.
R.O.W.	2017	R-STP/NH-115(29)	131
CONST.	2023	R-STP/NH-115(29)	155

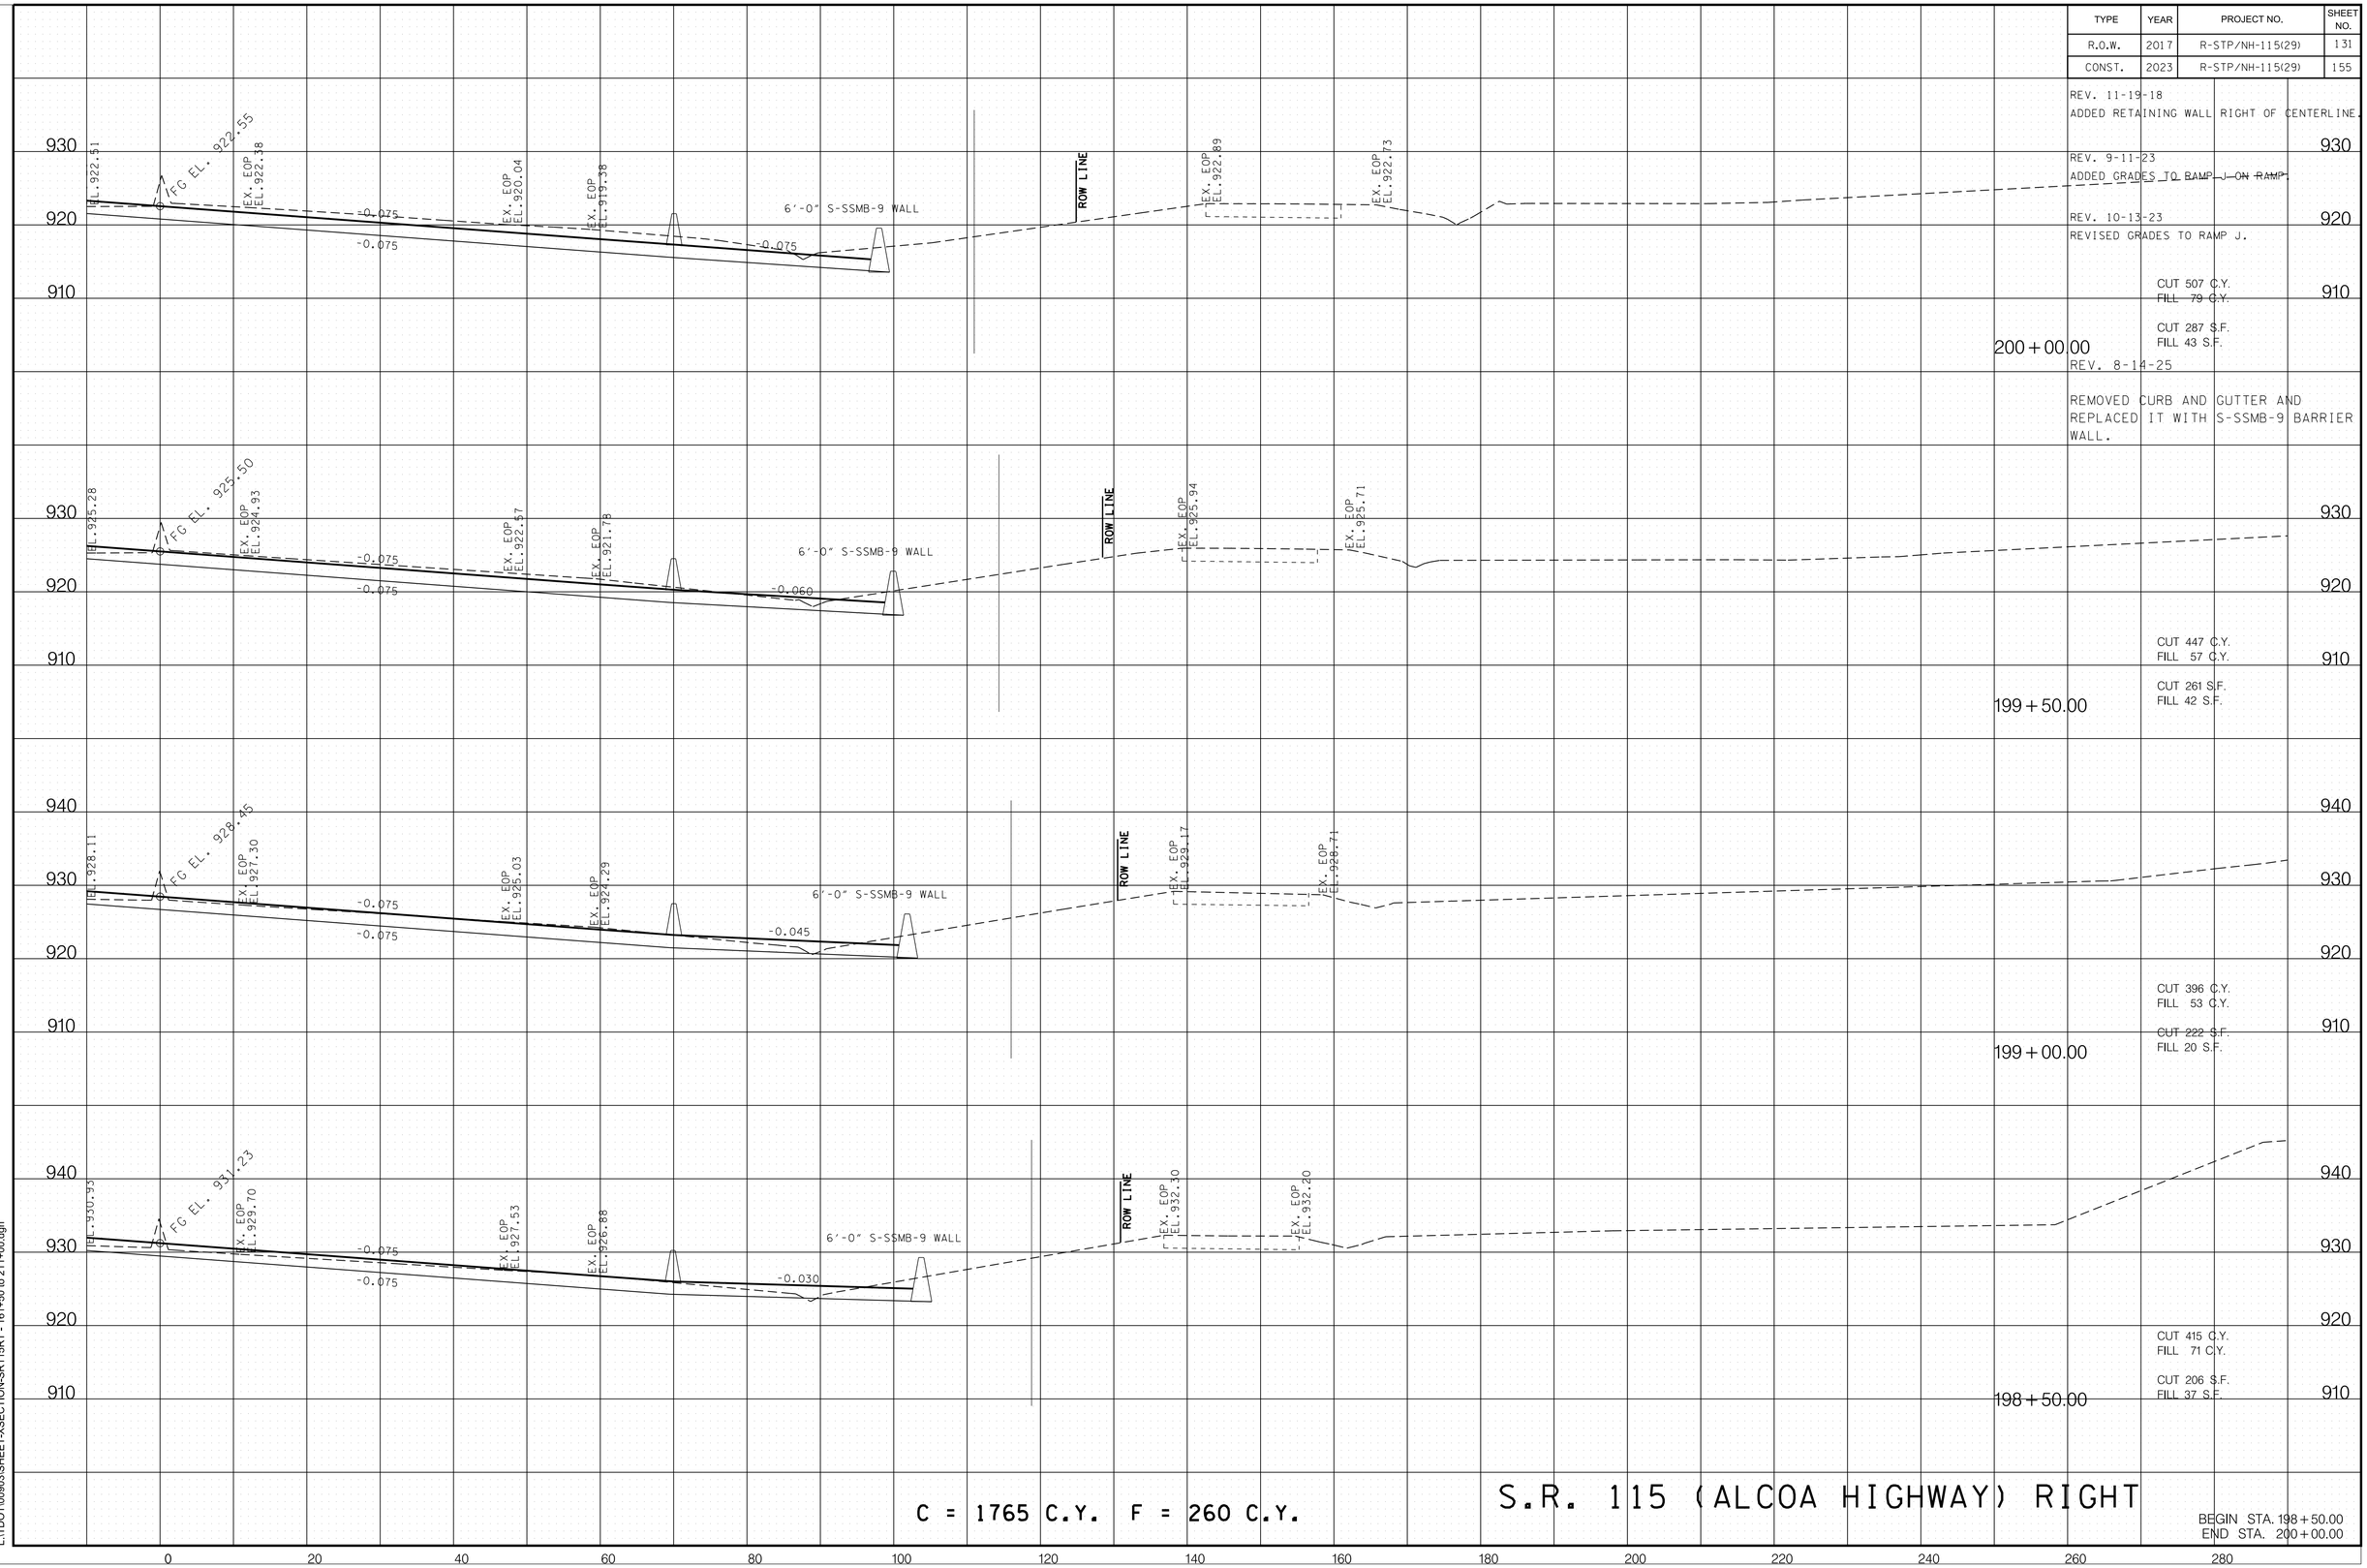

C = 1765 C.Y. F = 260 C.Y.

S.R. 115 (ALCOA HIGHWAY) RIGHT

BEGIN STA. 198+50.00
END STA. 200+00.00

8/14/2025 2:37:16 PM
L:\TDOT\00903\SHEET-XSECTION-SR115RT - 161+50 to 211+00.dgn

TYPE	YEAR	PROJECT NO.	SHEET NO.
R.O.W.	2017	R-STP/NH-115(29)	132
CONST.	2023	R-STP/NH-115(29)	156

REV. 8-14-25

REMOVED CURB AND GUTTER AND WALL 10 AND REPLACED IT WITH S-SSMB-9 BARRIER WALL.

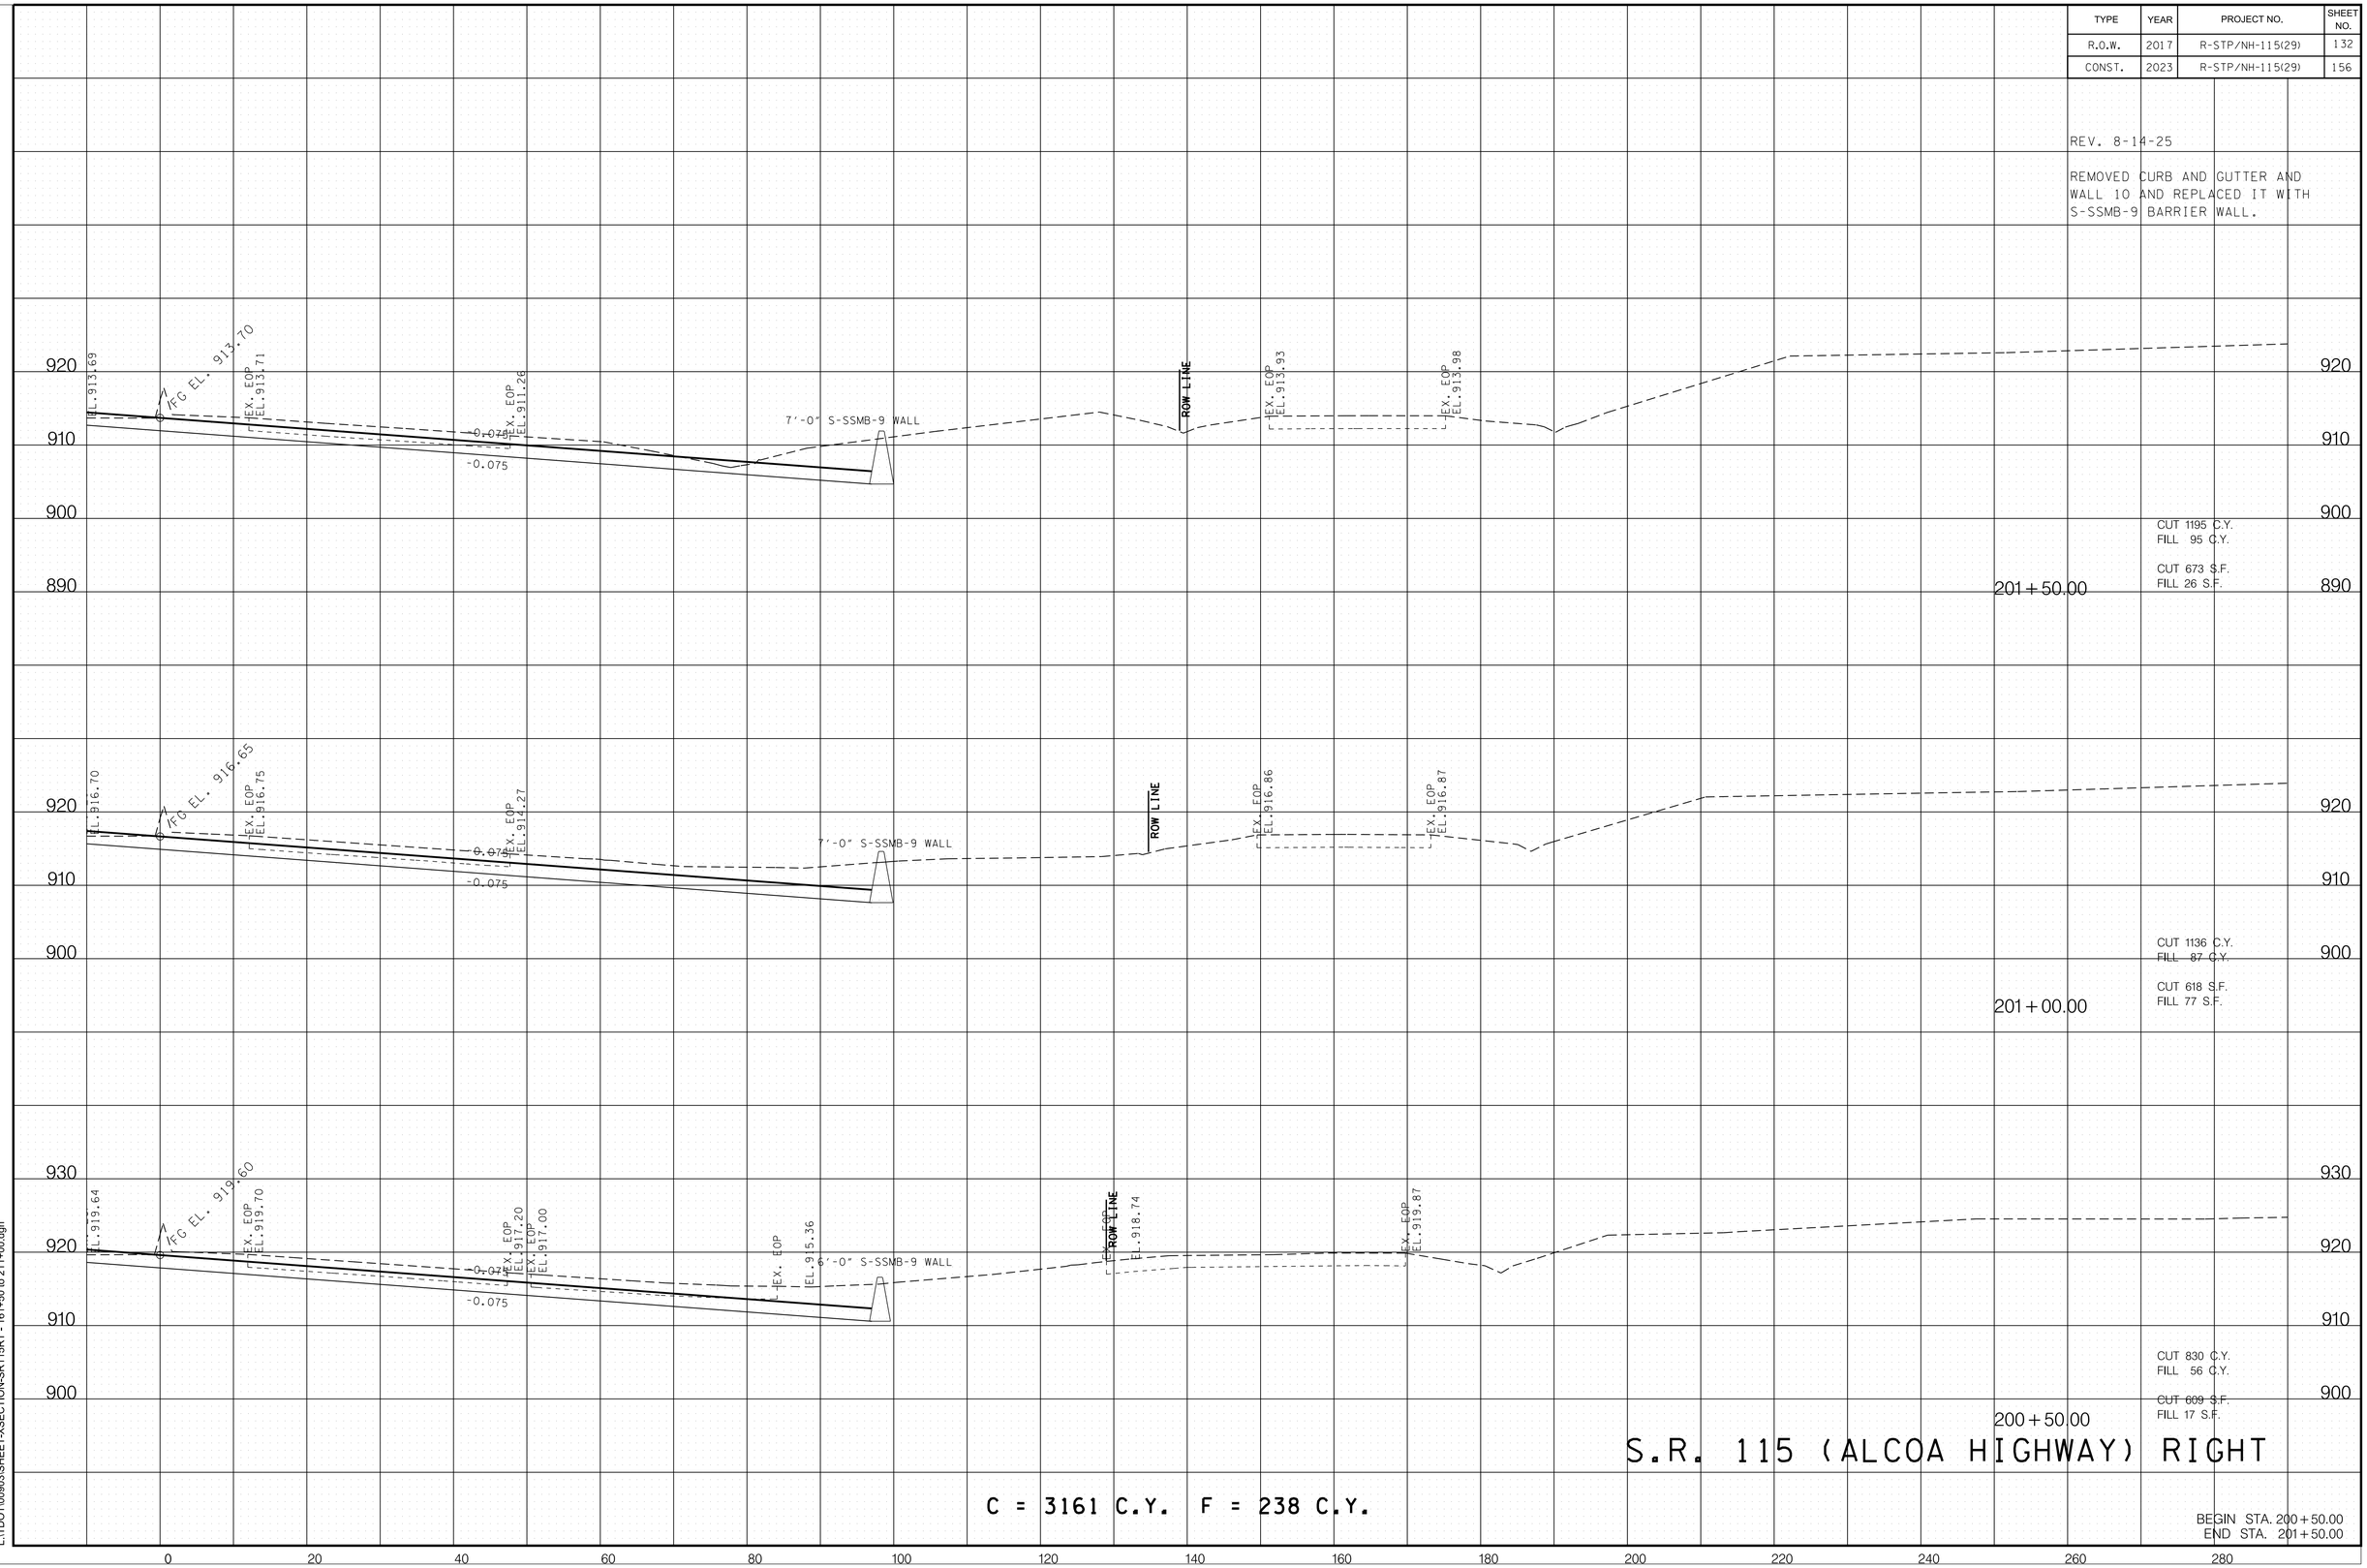

S.R. 115 (ALCOA HIGHWAY) RIGHT

C = 3161 C.Y. F = 238 C.Y.

BEGIN STA. 200+50.00
END STA. 201+50.00

8/14/2025 2:37:17 PM
L:\TDOT\00903\SHEET-XSECTION-SR115RT - 161+50 to 211+00.dgn

TYPE	YEAR	PROJECT NO.	SHEET NO.
R.O.W.	2017	R-STP/NH-115(29)	133
CONST.	2023	R-STP/NH-115(29)	157

REV. 11-19-18
ADDED RETAINING WALL RIGHT OF CENTERLINE.

REV. 8-14-25

REMOVED CURB AND GUTTER AND WALL 10 AND REPLACED IT WITH S-SSMB-9 BARRIER WALL.

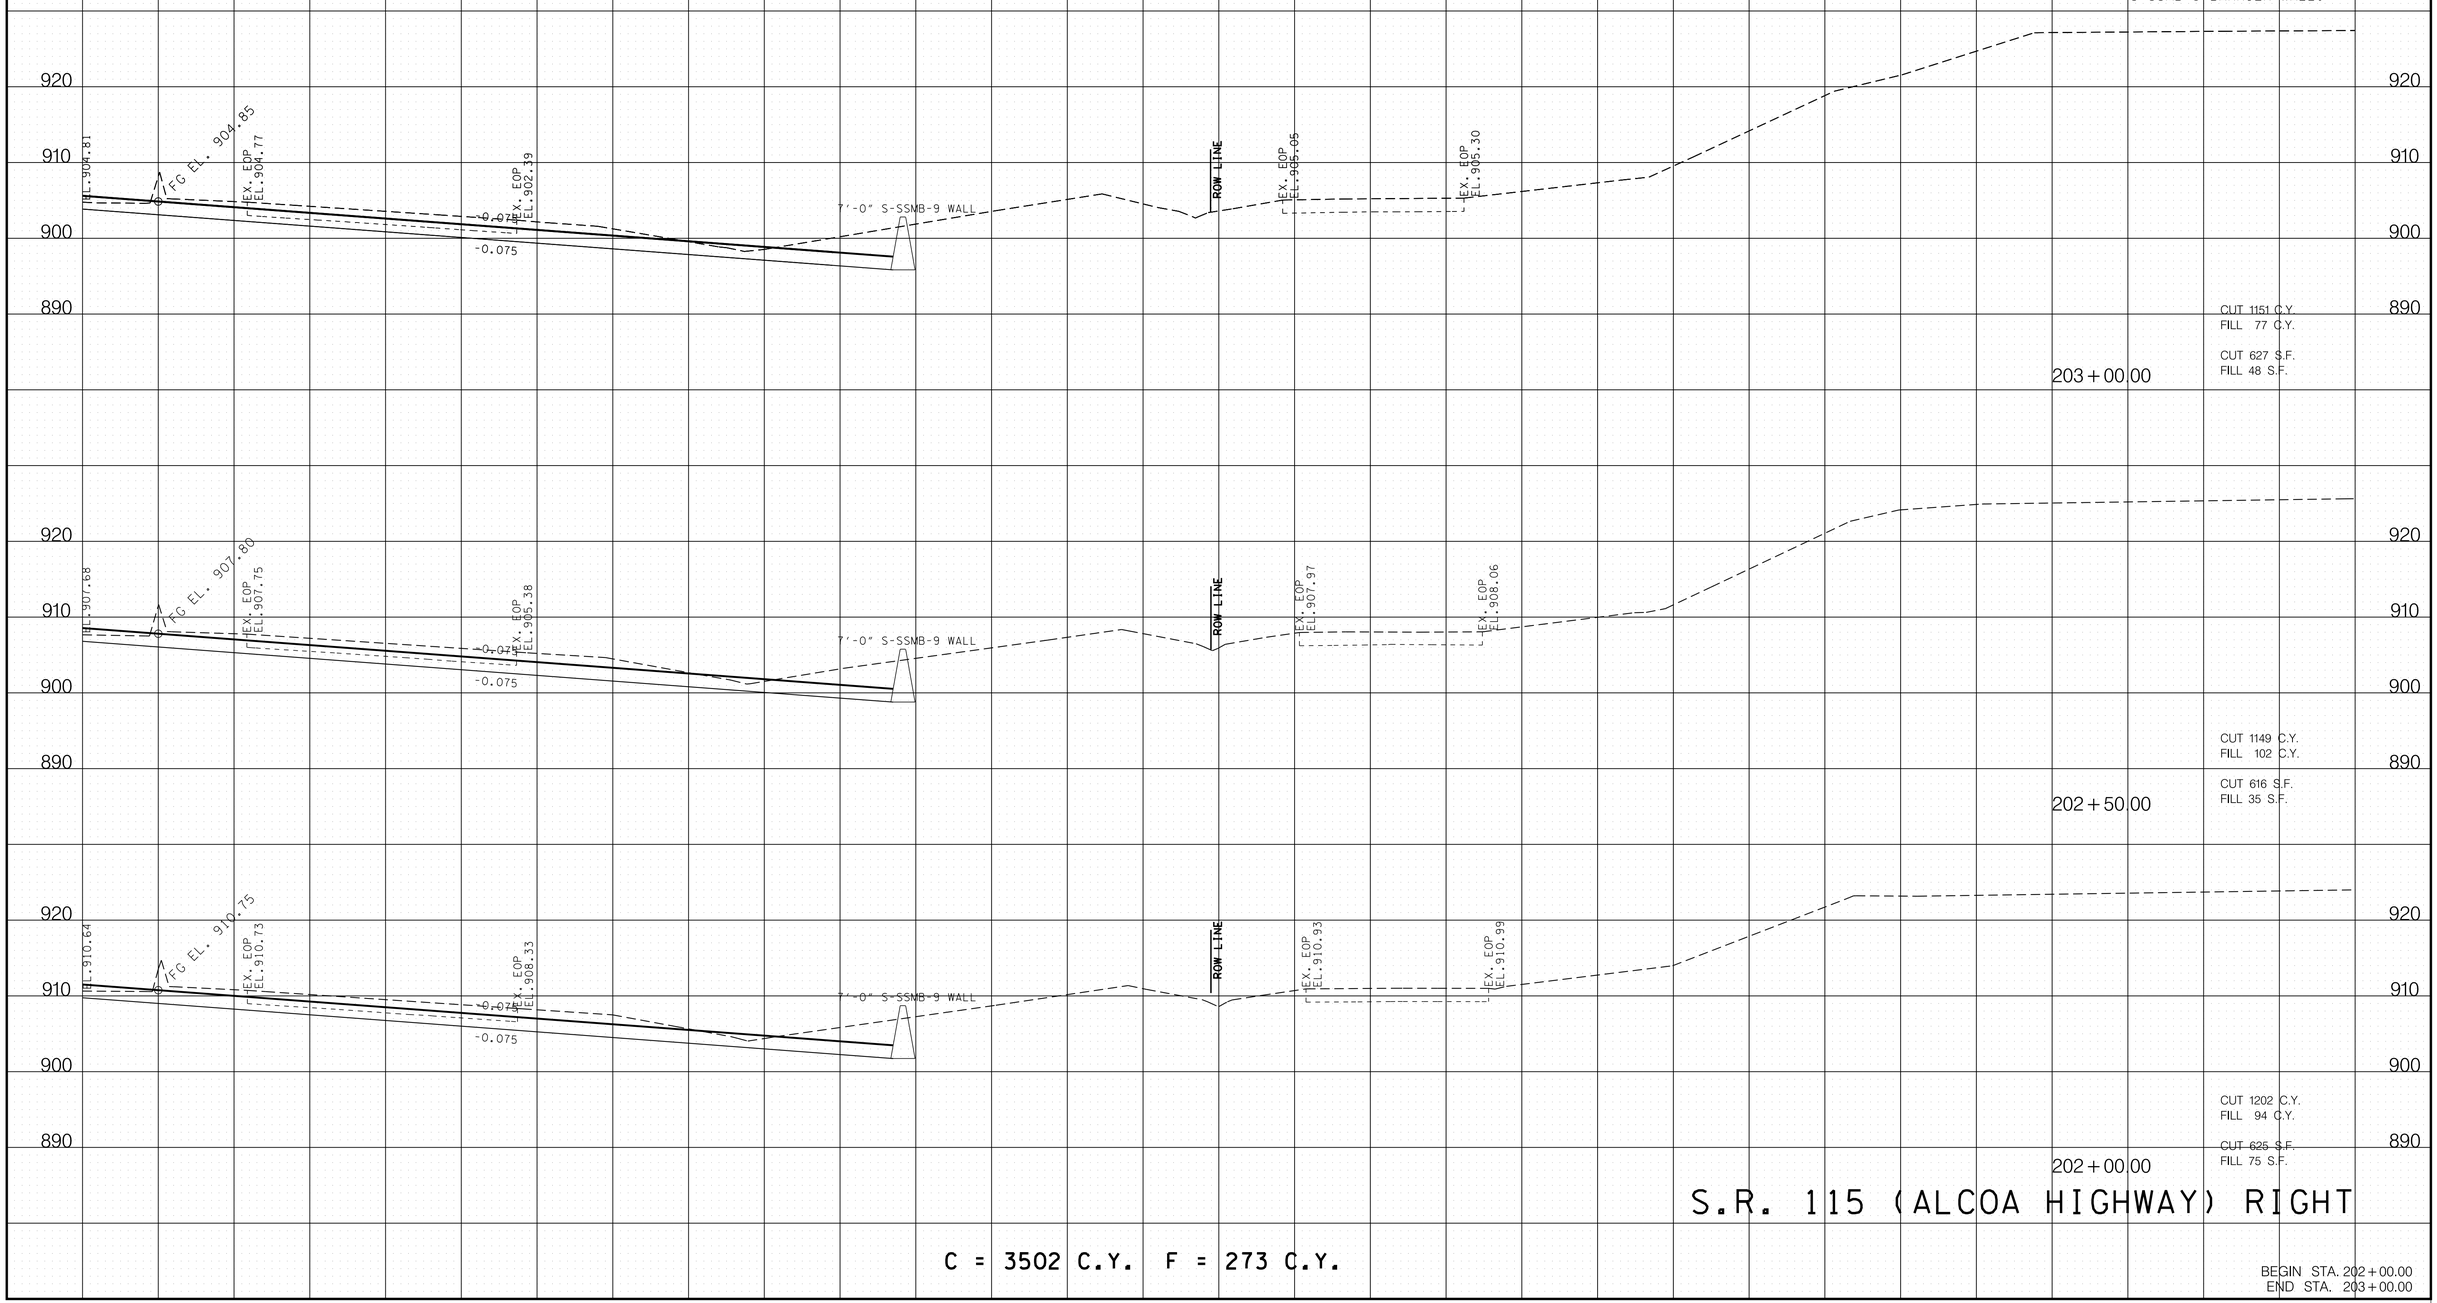

S.R. 115 (ALCOA HIGHWAY) RIGHT

C = 3502 C.Y. F = 273 C.Y.

BEGIN STA. 202+00.00
END STA. 203+00.00

8/14/2025 2:37:17 PM
L:\TDOT\00903\SHEET-XSECTION-SR115RT - 161+50 to 211+00.dgn

TYPE	YEAR	PROJECT NO.	SHEET NO.
R.O.W.	2017	R-STP/NH-115(29)	134
CONST.	2023	R-STP/NH-115(29)	158

REV. 11-19-18
ADDED RETAINING WALL RIGHT OF CENTERLINE.

REV. 8-14-25

REMOVED CURB AND GUTTER AND WALL 10 AND REPLACED IT WITH S-SSMB-9 BARRIER WALL.

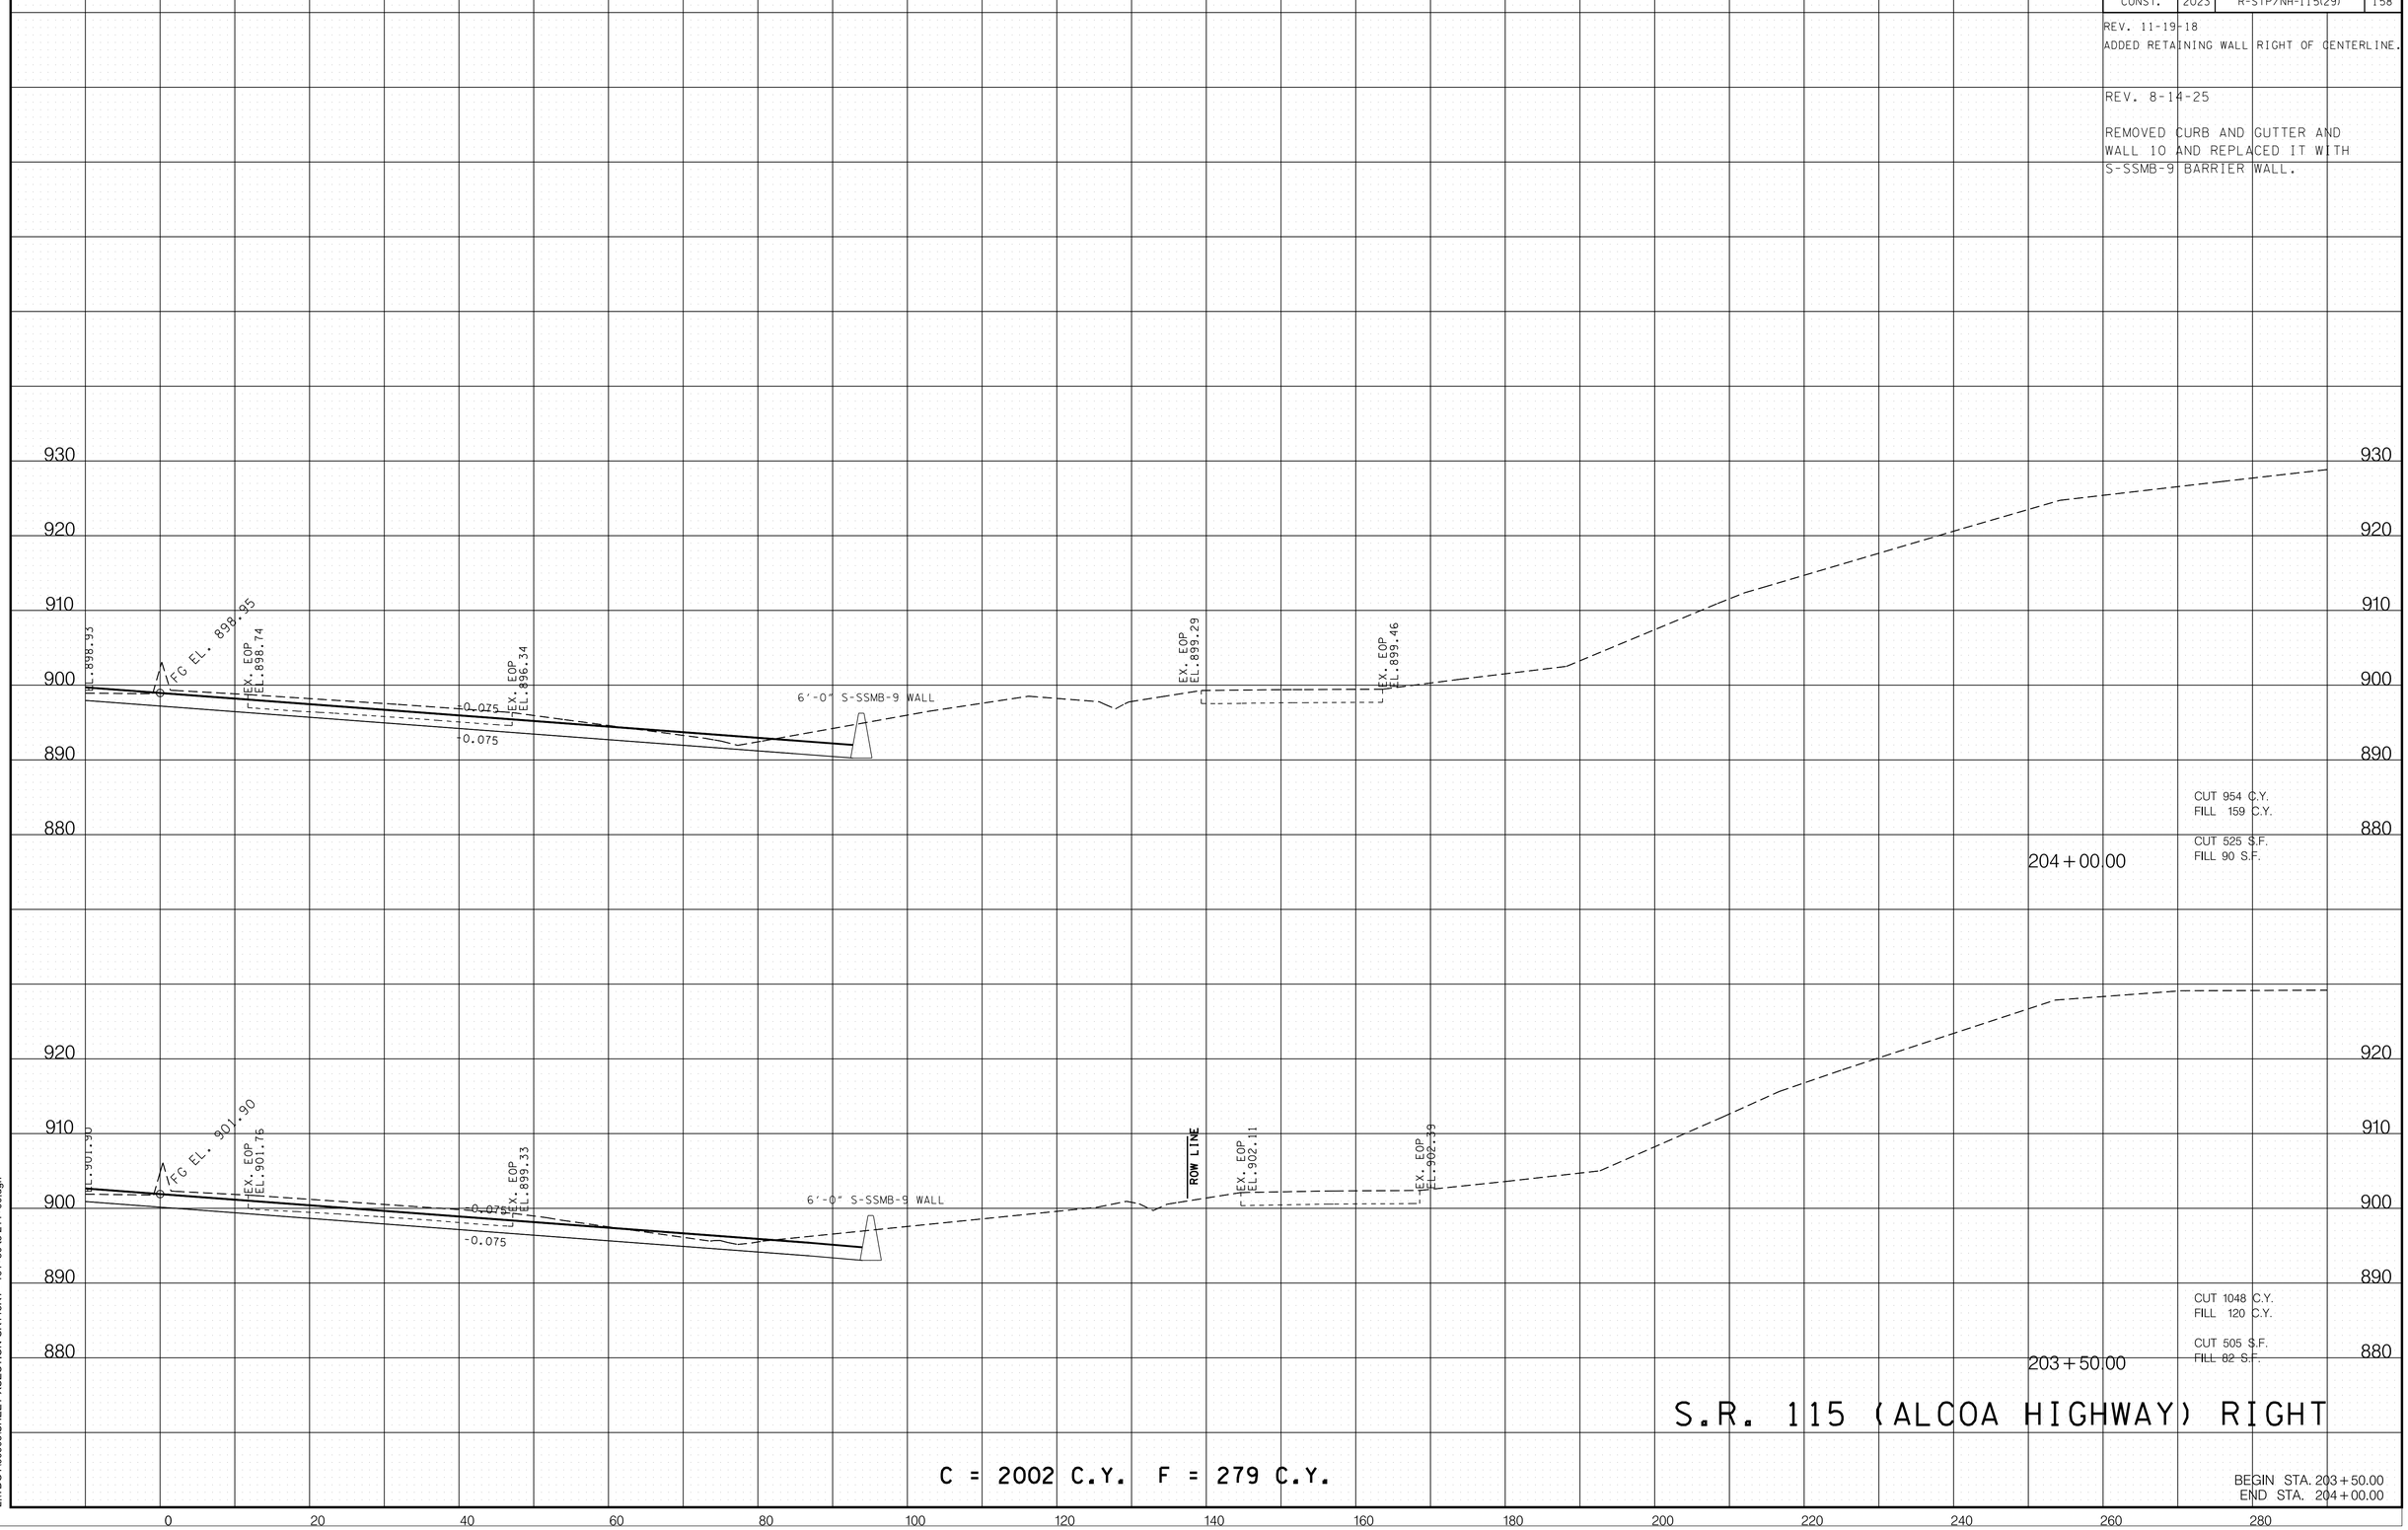

8/14/2025 2:37:18 PM
L:\TDOT\00903\SHEET-XSECTION-SR115RT - 161+50 to 211+00.dgn

TYPE	YEAR	PROJECT NO.	SHEET NO.
R.O.W.	2017	R-STP/NH-115(29)	135
CONST.	2023	R-STP/NH-115(29)	159

REV. 11-19-18
ADDED RETAINING WALL RIGHT OF CENTERLINE.

REV. 8-14-25

REMOVED CURB AND GUTTER AND
WALL 10 AND REPLACED IT WITH
S-SSMB-9 BARRIER WALL.

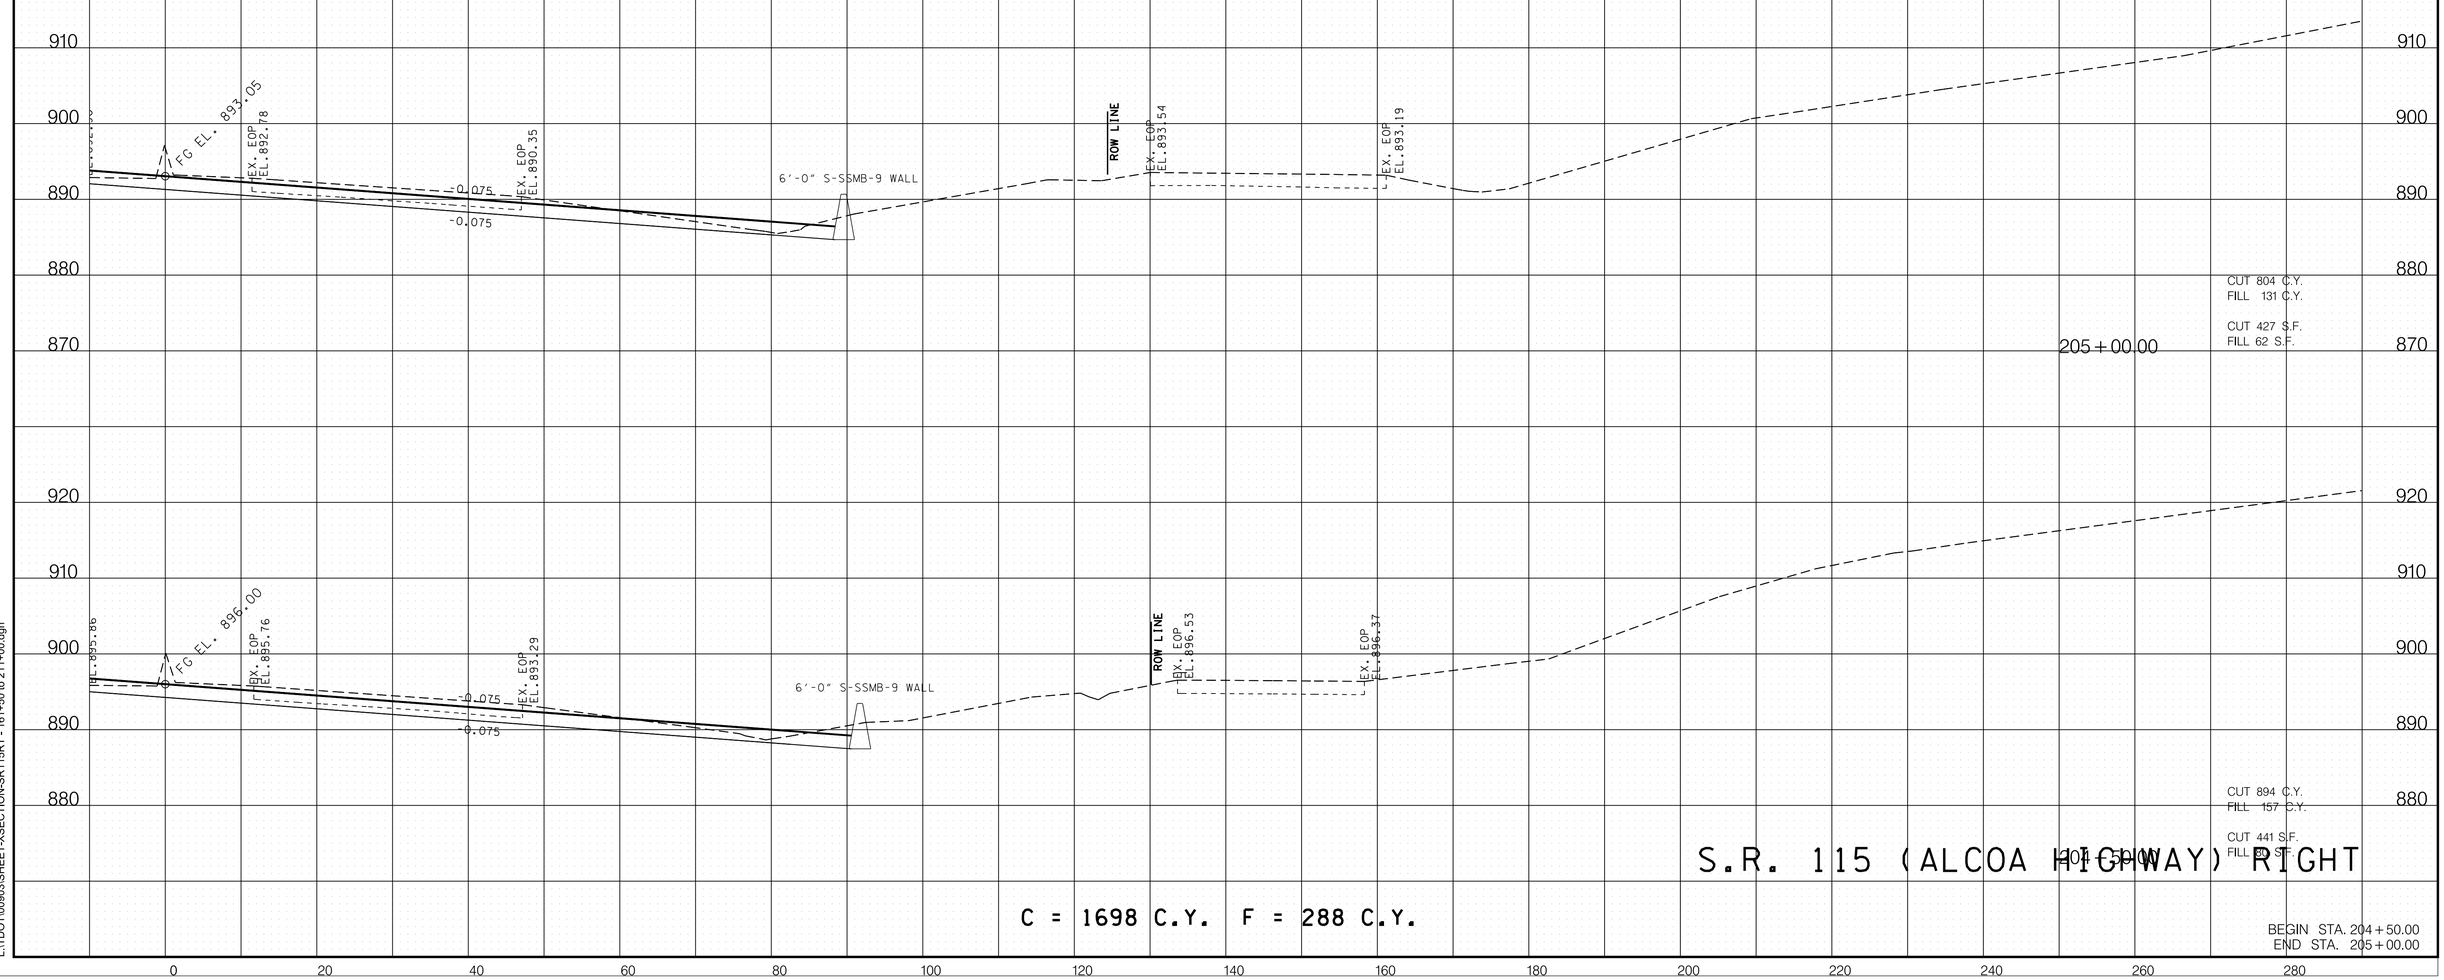

S.R. 115 (ALCOA HIGHWAY) RIGHT

C = 1698 C.Y. F = 288 C.Y.

BEGIN STA. 204+50.00
END STA. 205+00.00

8/14/2025 2:37:19 PM
L:\TDOT\00903\SHEET-XSECTION-SR115RT - 161+50 to 211+00.dgn

TYPE	YEAR	PROJECT NO.	SHEET NO.
R.O.W.	2017	R-STP/NH-115(29)	136
CONST.	2023	R-STP/NH-115(29)	160

REV. 11-19-18
ADDED RETAINING WALL RIGHT OF CENTERLINE.

REV. 8-14-25
REMOVED CURB AND GUTTER AND WALL 10 AND REPLACED IT WITH S-SSMB-9 BARRIER WALL AT STA. 205+50.

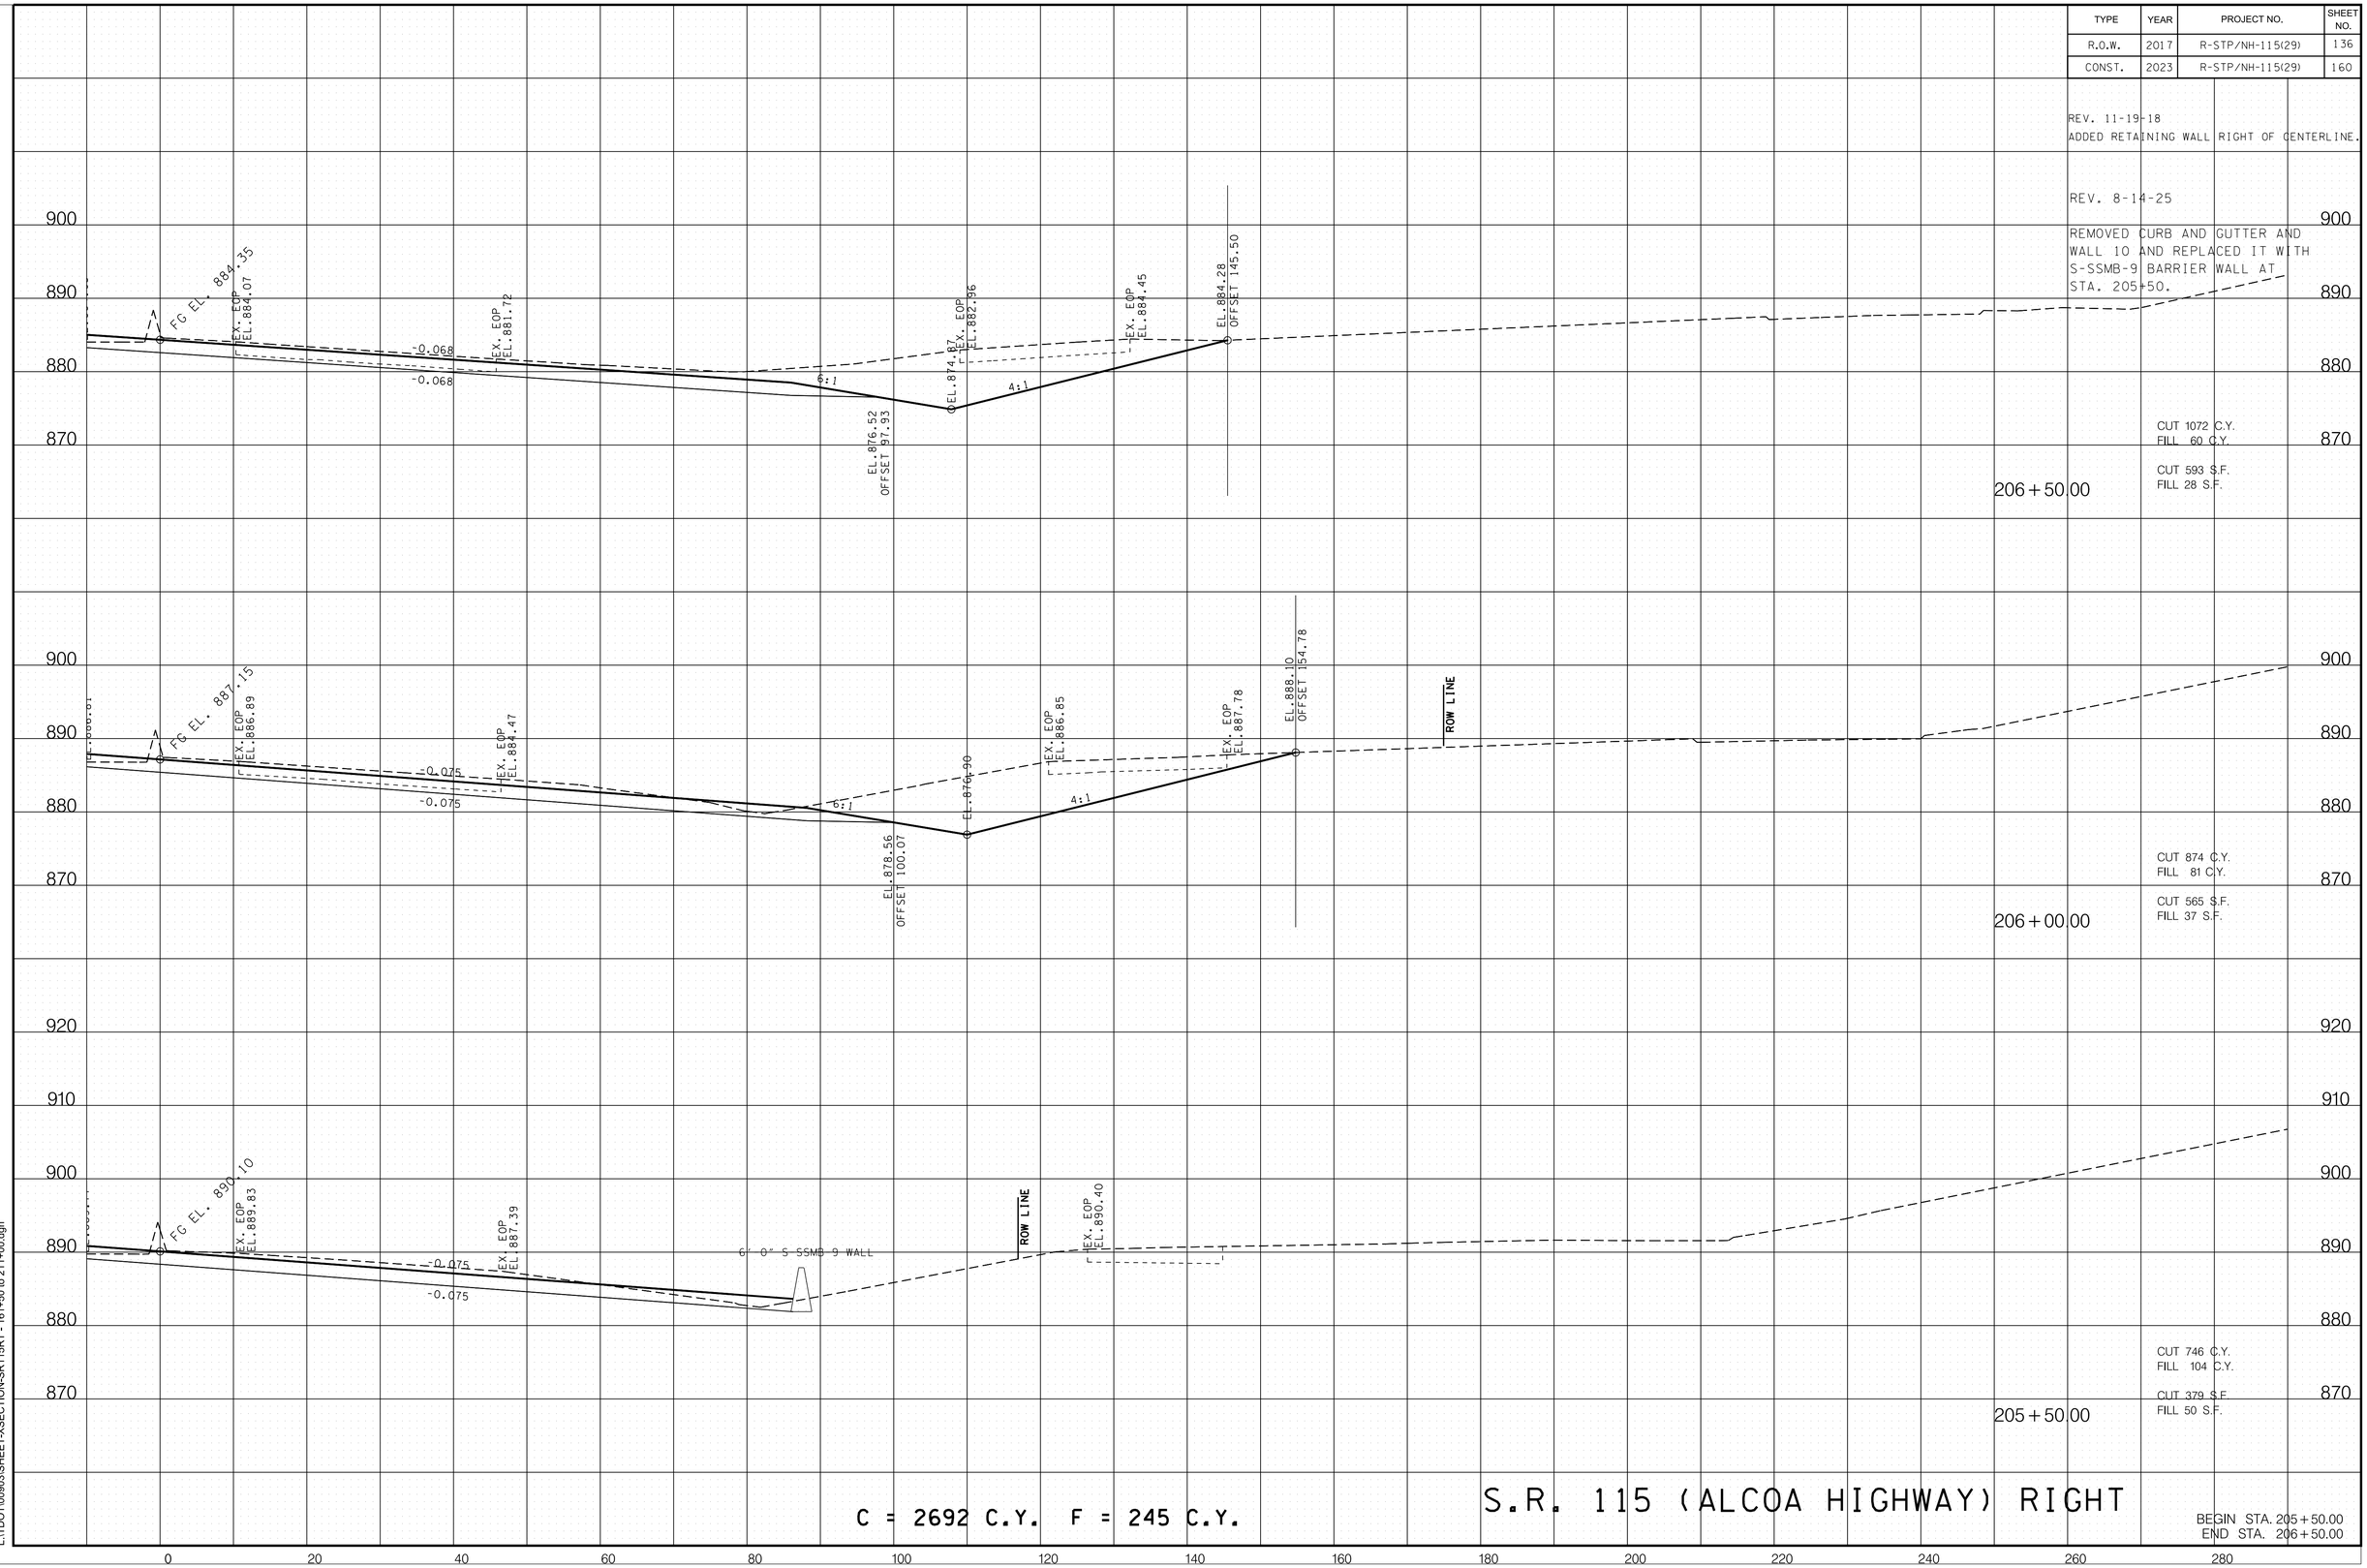

C = 2692 C.Y. F = 245 C.Y.

S.R. 115 (ALCOA HIGHWAY) RIGHT

BEGIN STA. 205+50.00
END STA. 206+50.00

8/14/2025 2:37:19 PM
L:\TDOT\00903\SHEET-XSECTION-SR115RT - 161+50 to 211+00.dgn

TYPE	YEAR	PROJECT NO.	SHEET NO.
R.O.W.	2017	R-STP/NH-115(29)	137
CONST.	2023	R-STP/NH-115(29)	161

REV. 11-19-18
ADDED RETAINING WALL RIGHT OF CENTERLINE.

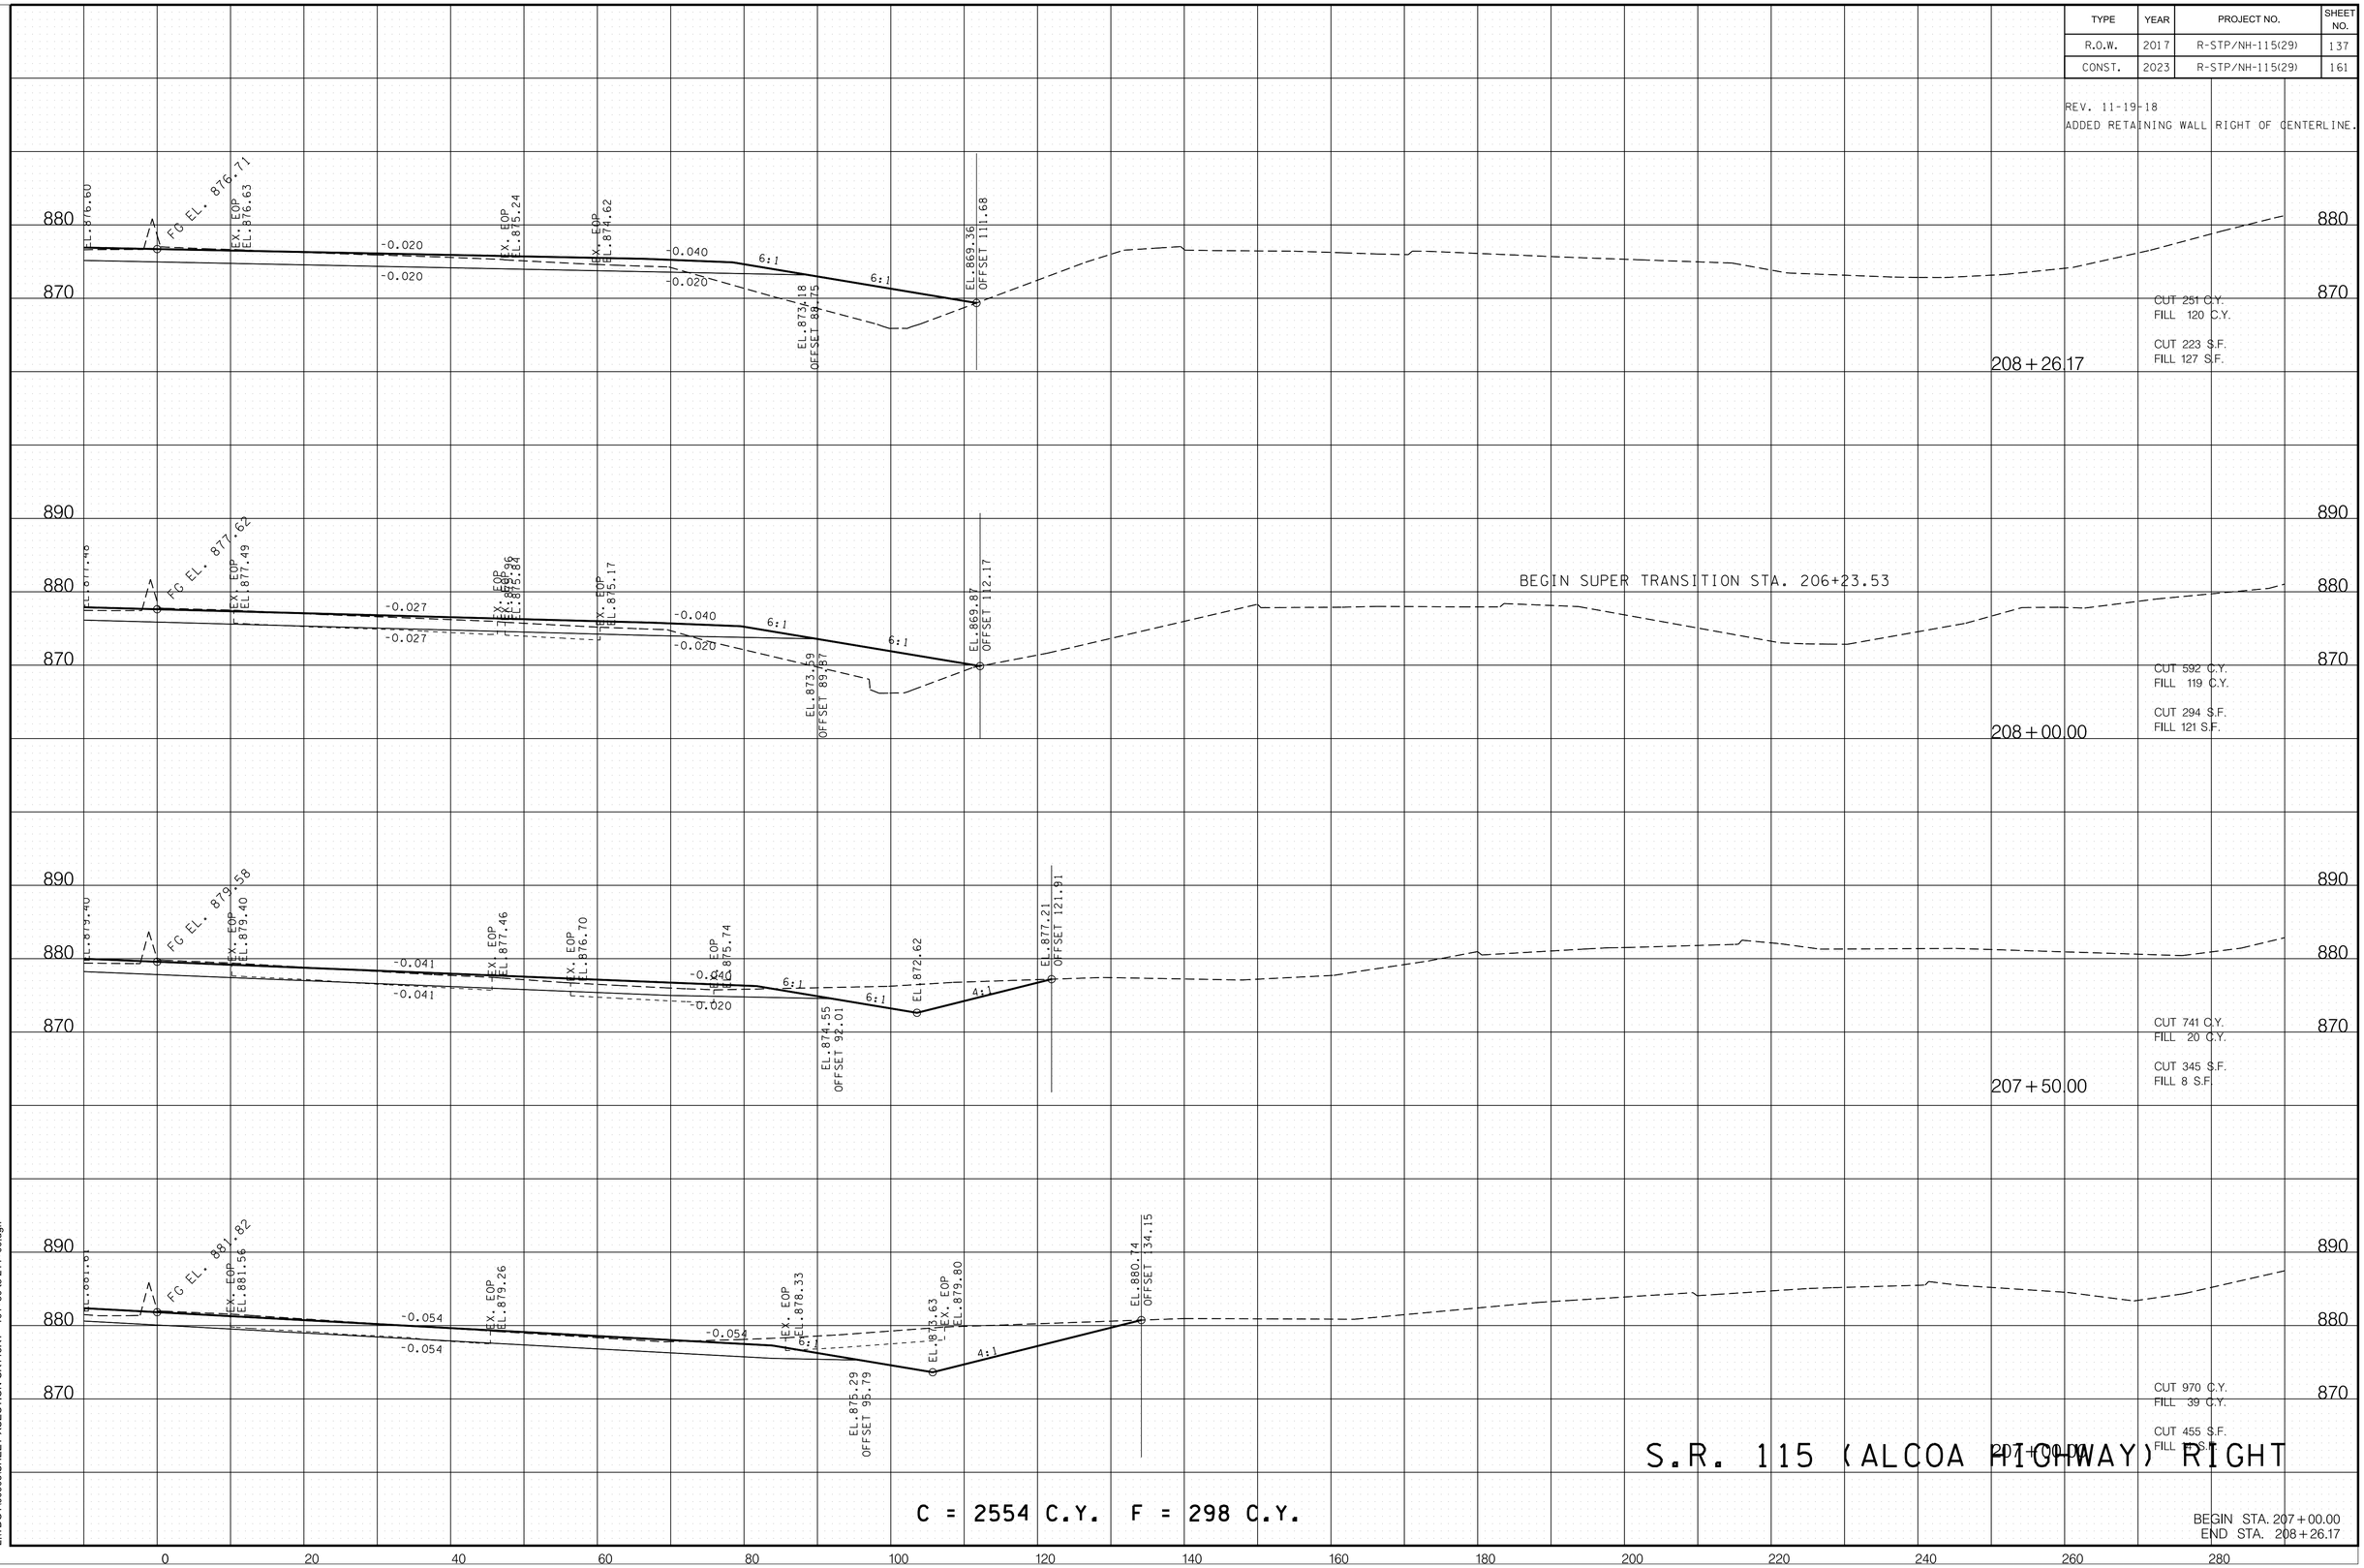

11/18/2022 2:53:38 PM
L:\TDOT\09903\SHEET-XSECTION-SR115RT - 161+50 to 211+00.dgn

TYPE	YEAR	PROJECT NO.	SHEET NO.
R.O.W.	2017	R-STP/NH-115(29)	138
CONST.	2023	R-STP/NH-115(29)	162

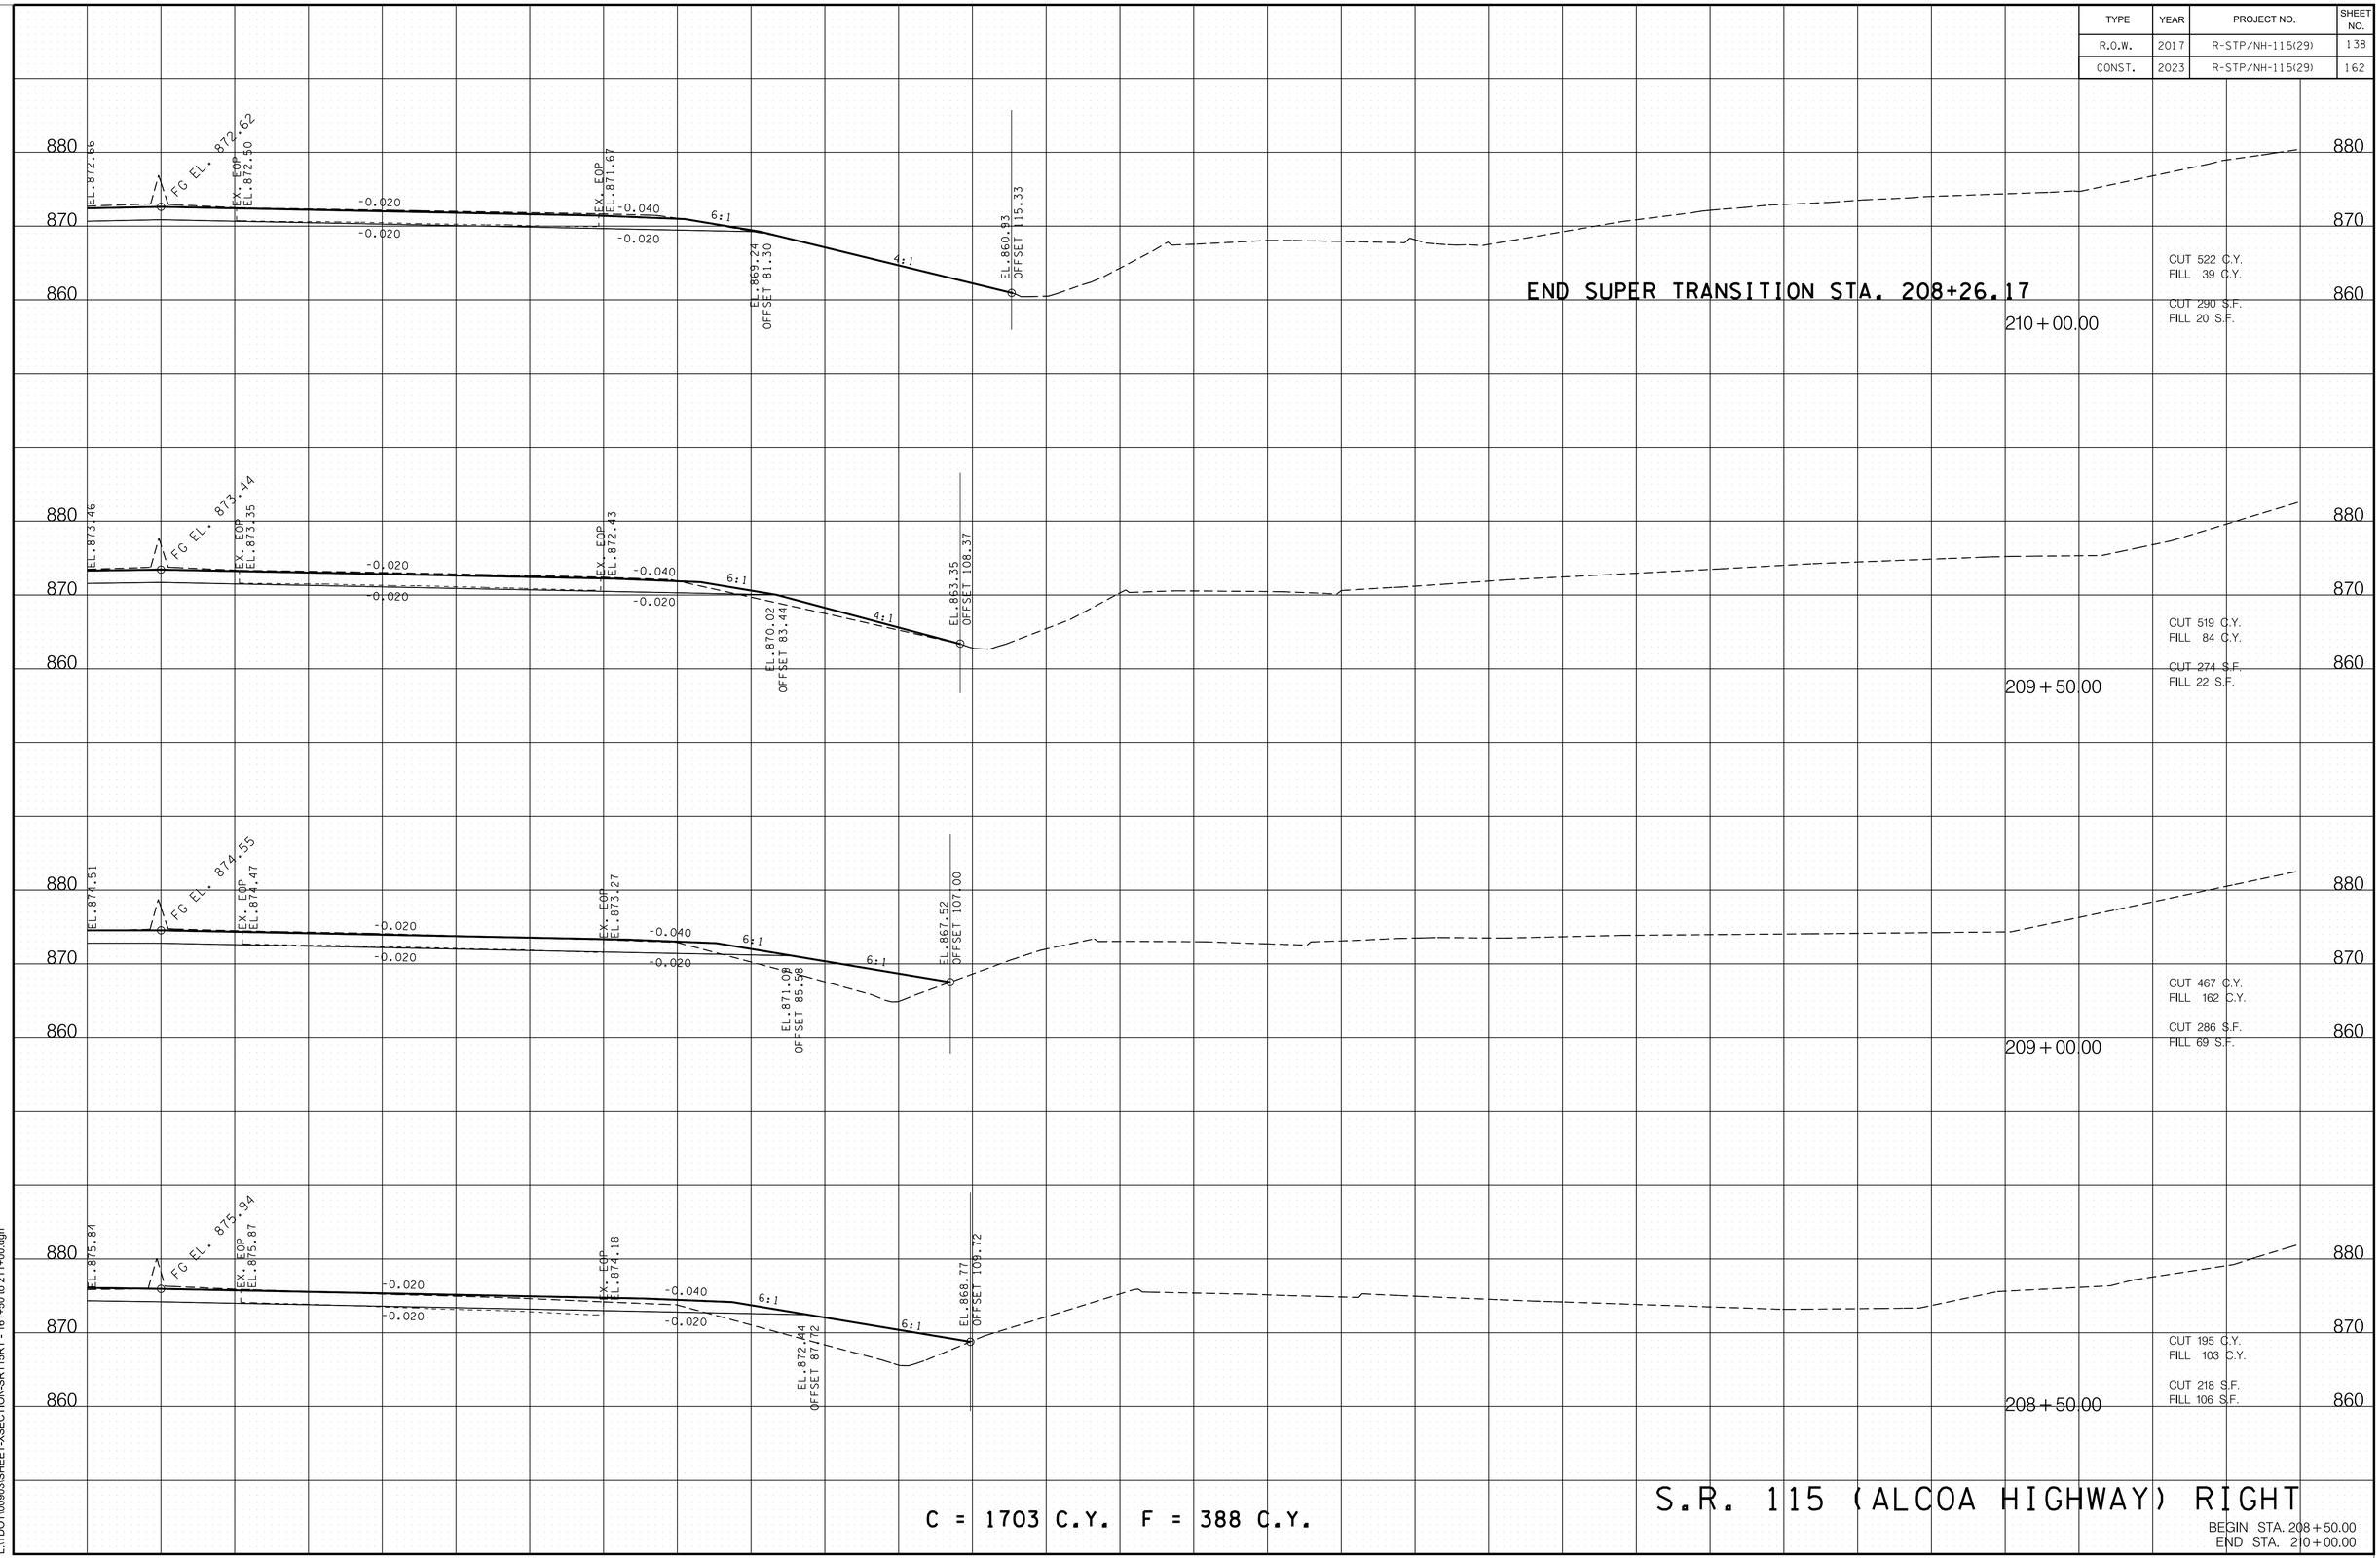

11/18/2022 2:53:39 PM
L:\TDOT\00903\SHEET-XSECTION-SR115RT - 161+50 to 211+00.dgn

TYPE	YEAR	PROJECT NO.	SHEET NO.
R.O.W.	2017	R-STP/NH-115(29)	139
CONST.	2023	R-STP/NH-115(29)	163

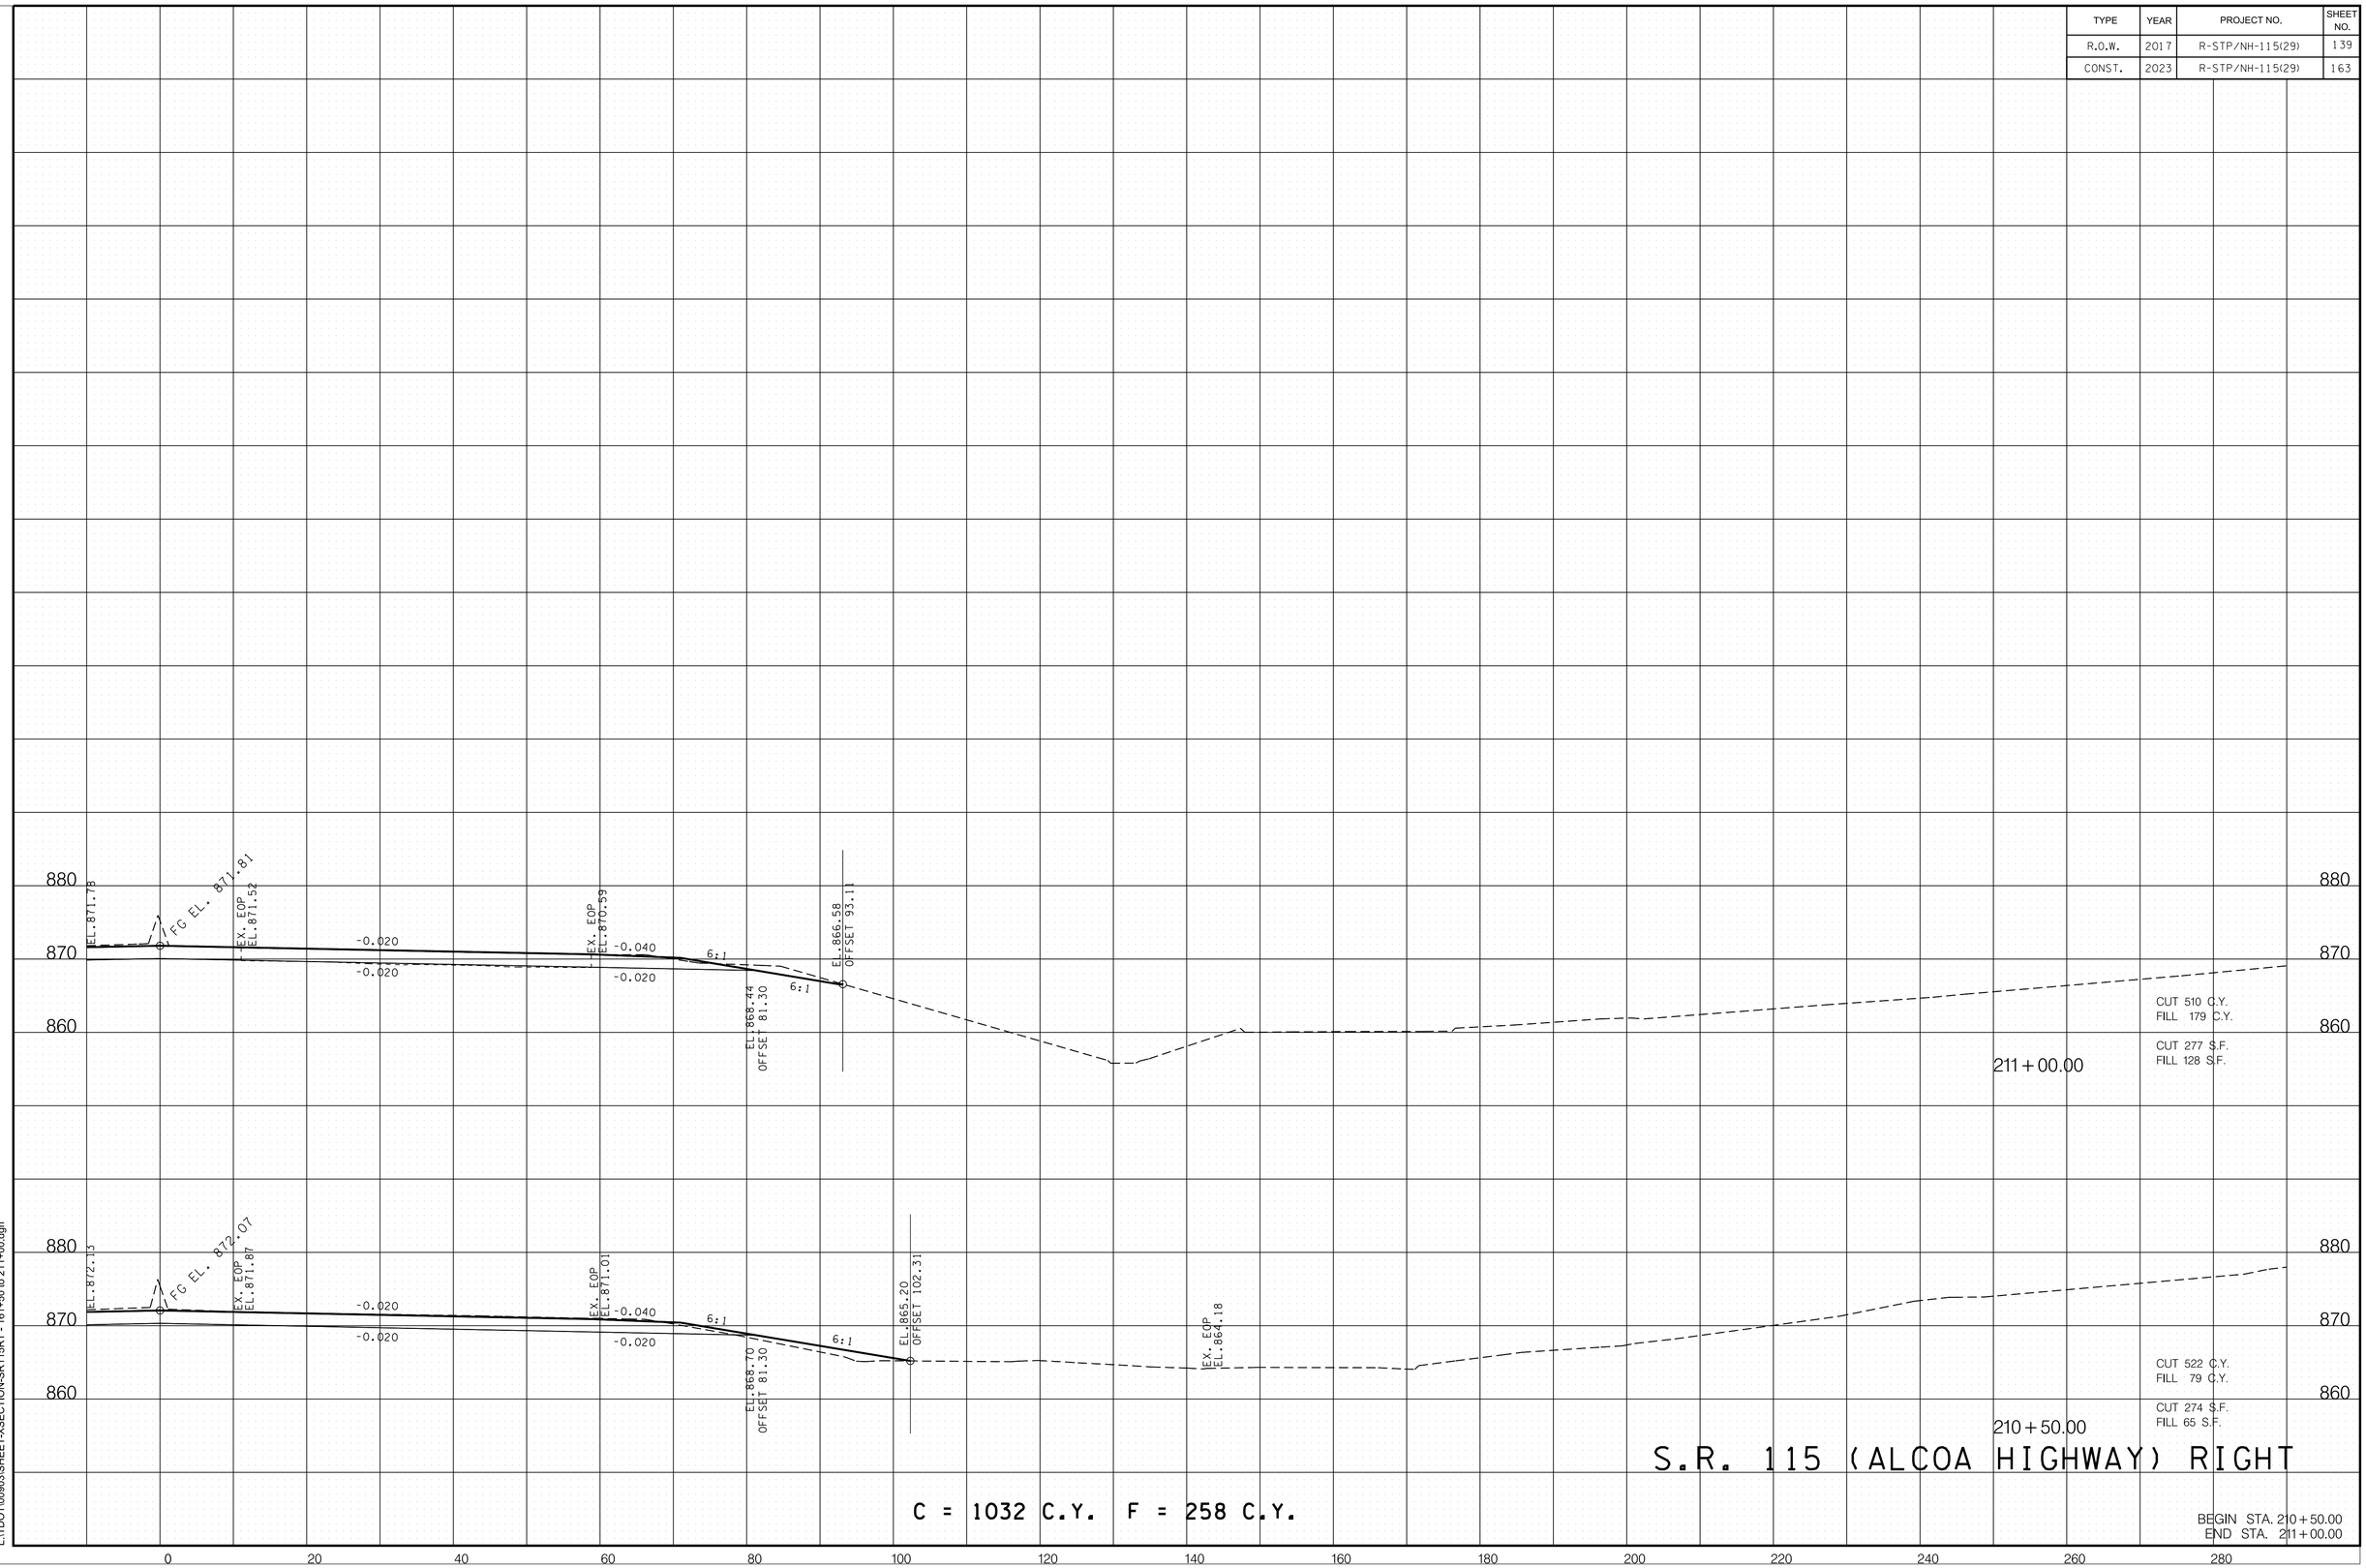

11/18/2022 2:53:40 PM
L:\TDOT\00903\SHEET-XSECTION-SR115RT - 161+50 to 211+00.dgn

TYPE	YEAR	PROJECT NO.	SHEET NO.
R.O.W.	2017	R-STP/NH-115(29)	141
CONST.	2023	R-STP/NH-115(29)	165

REV. 2-9-24

REVISED PROPOSED CROSS SECTIONS AND EXISITNG PAVEMENT GROUND LINE.

REV. 7-14-25

REVISED PROPOSED CROSS SECTIONS.

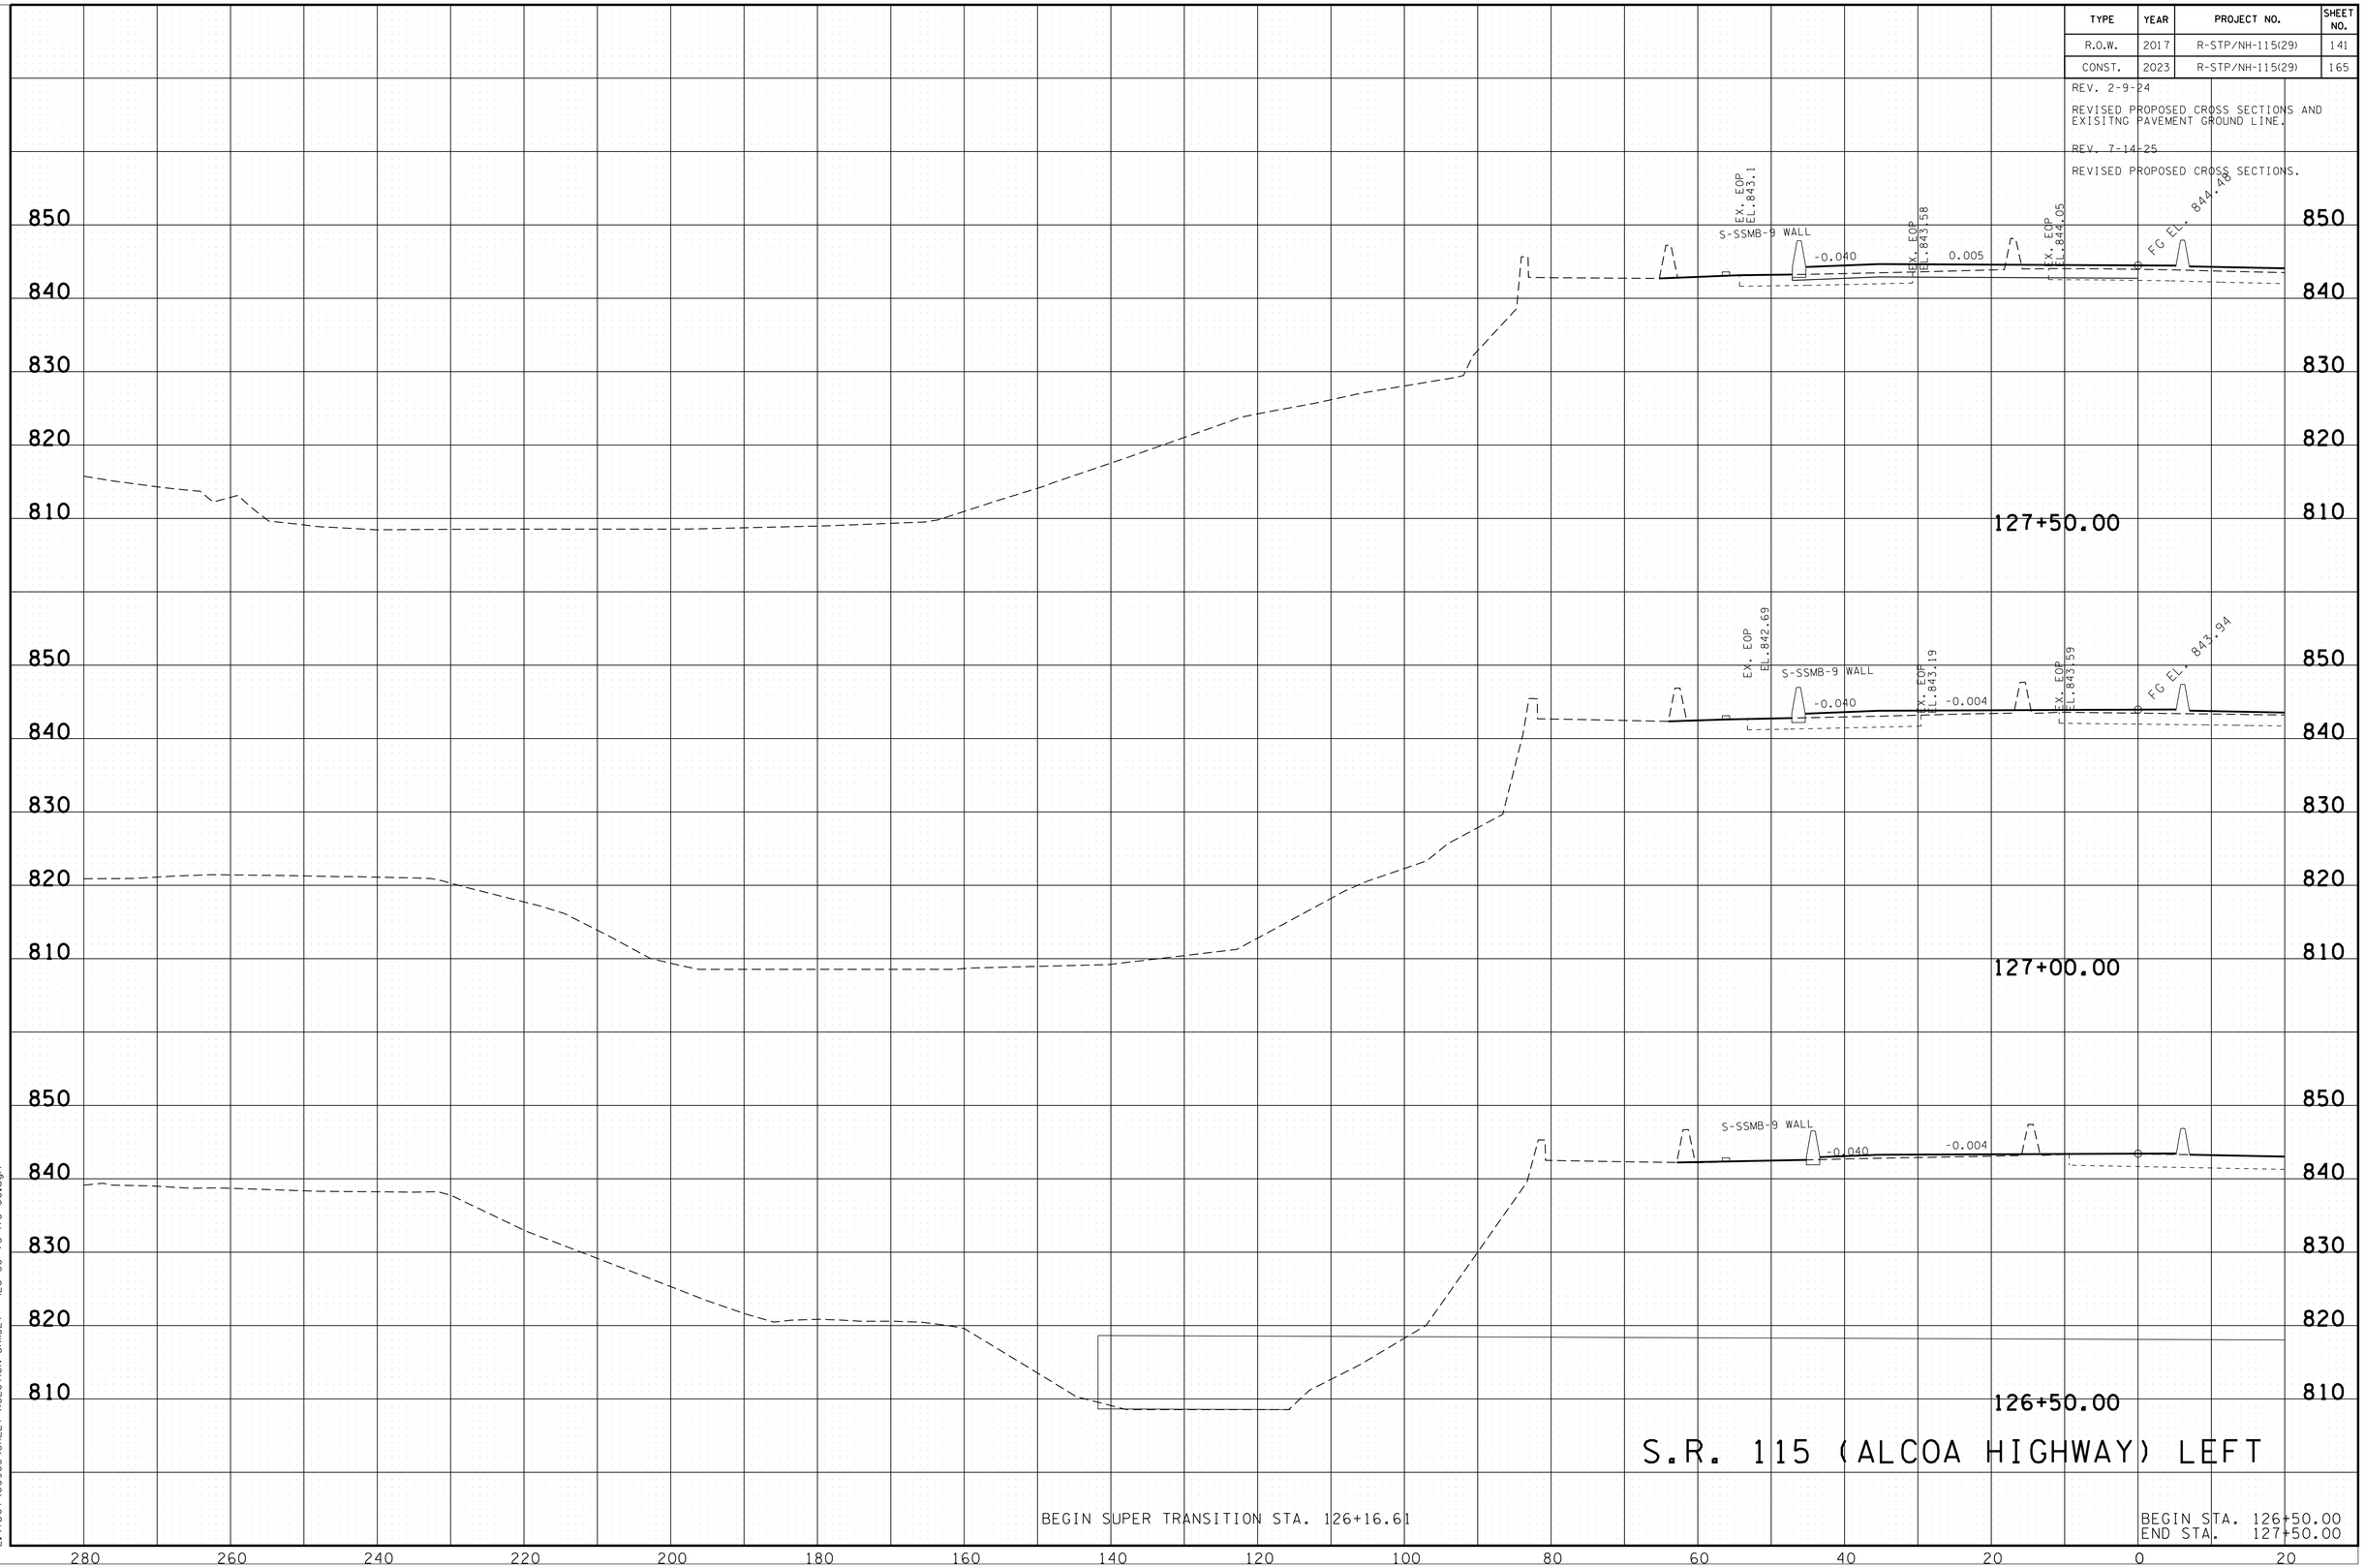

S.R. 115 (ALCOA HIGHWAY) LEFT

BEGIN SUPER TRANSITION STA. 126+16.61

BEGIN STA. 126+50.00
END STA. 127+50.00

7/15/2025 7:42:04 AM
L:\TDOT\00903\SHEET-XSECTION-SR115LT - 126+50 to 176+00.dgn

TYPE	YEAR	PROJECT NO.	SHEET NO.
R.O.W.	2017	R-STP/NH-115(29)	142
CONST.	2023	R-STP/NH-115(29)	166

REV. 2-9-24

REVISED PROPOSED CROSS SECTIONS AND EXISITNG PAVEMENT GROUND LINE.

REV. 7-14-25

REVISED PROPOSED CROSS SECTIONS.

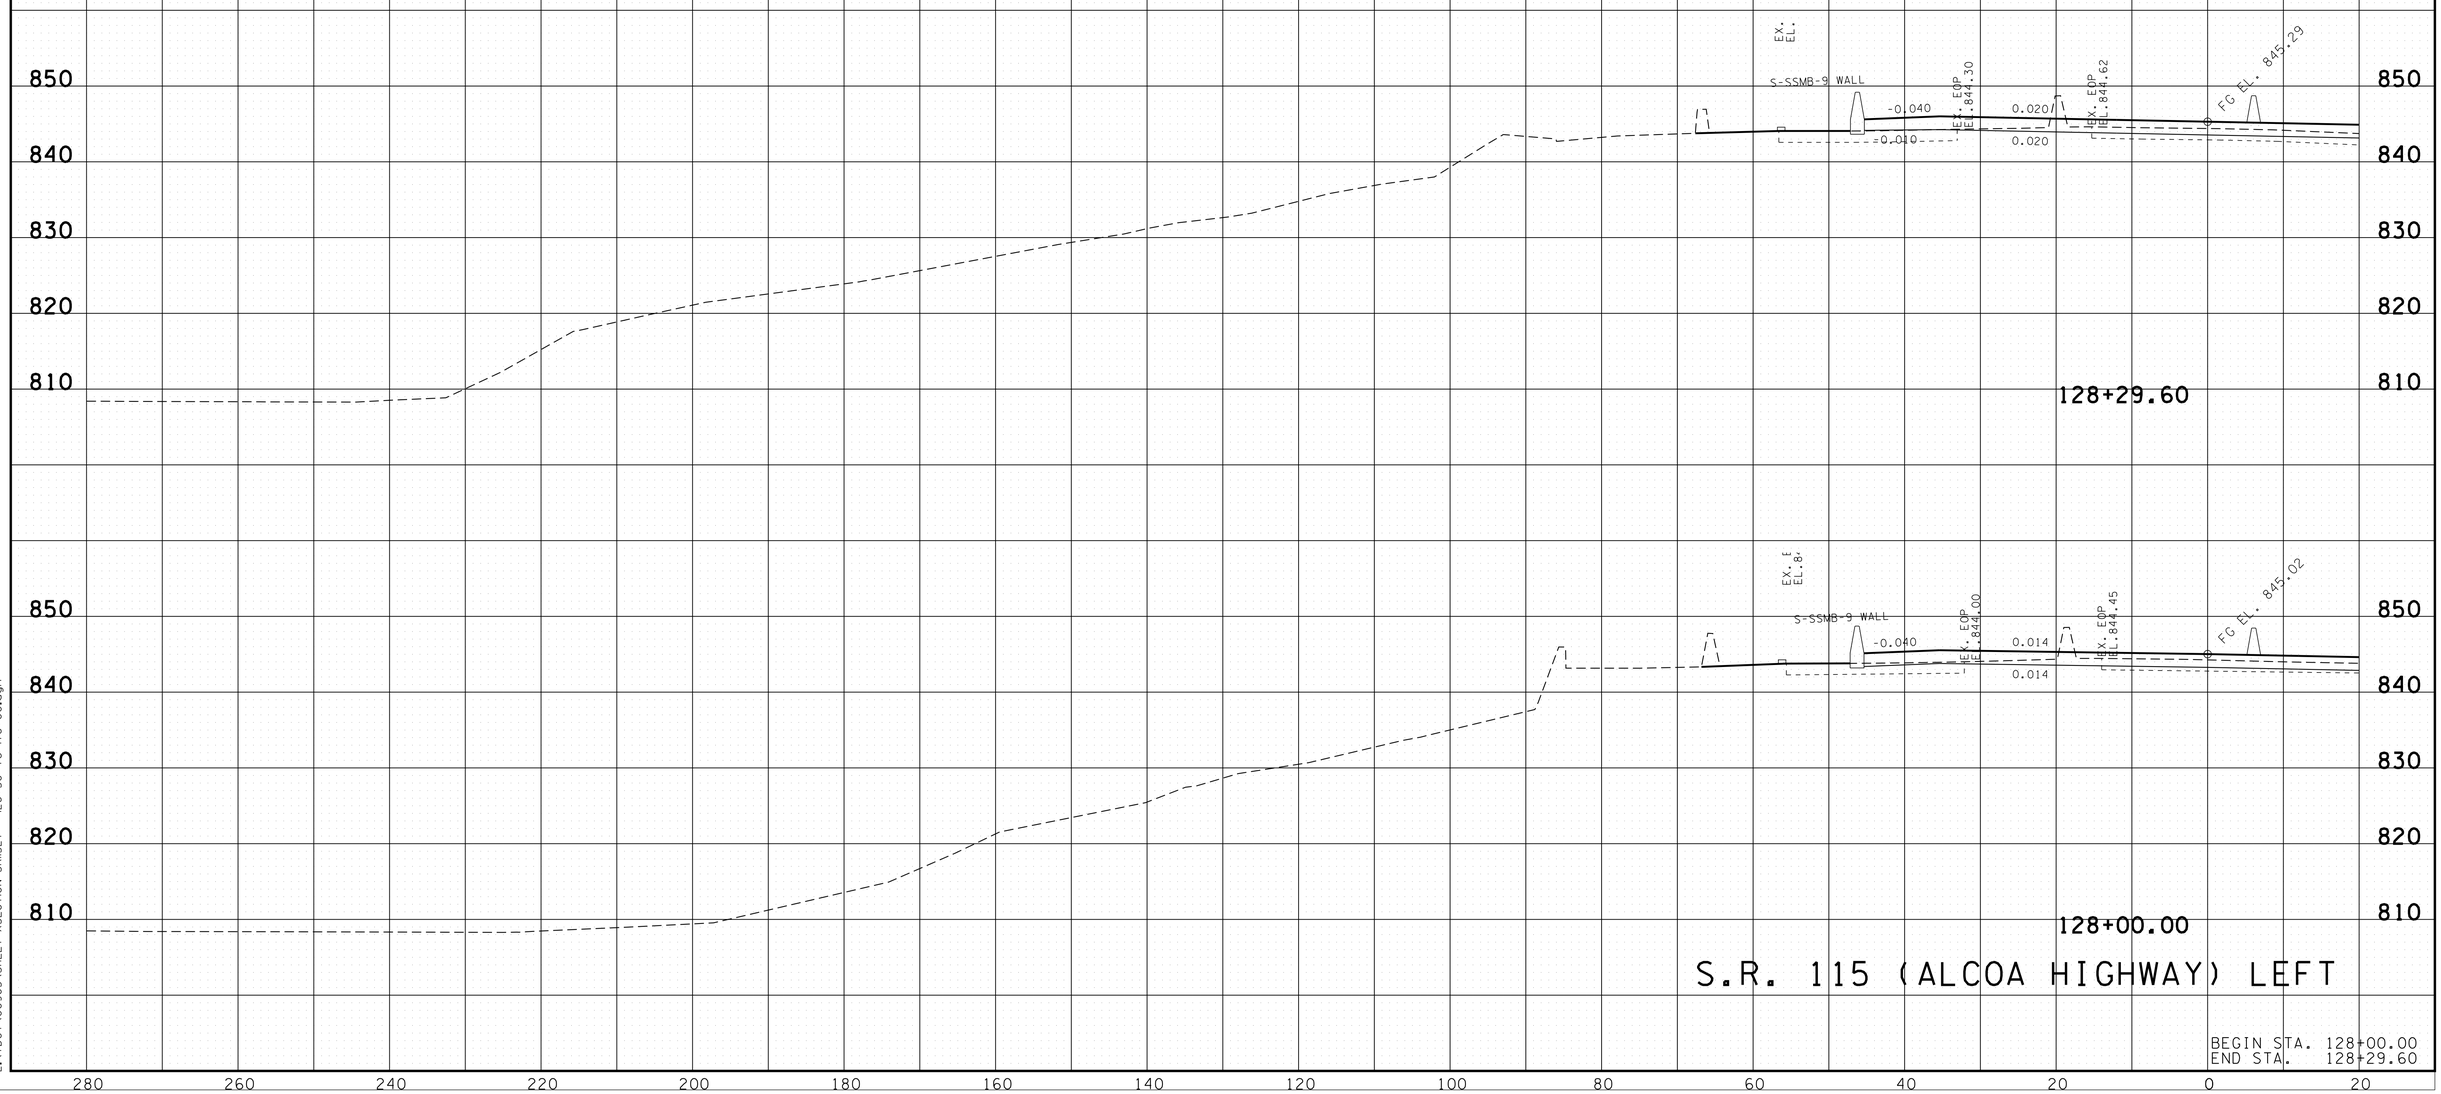

S.R. 115 (ALCOA HIGHWAY) LEFT

BEGIN STA. 128+00.00
END STA. 128+29.60

7/15/2025 7:42:05 AM
L:\TDOT\00903\SHEET-XSECTION-SR115LT - 126+50 to 176+00.dgn

TYPE	YEAR	PROJECT NO.	SHEET NO.
R.O.W.	2017	R-STP/NH-115(29)	143
CONST.	2023	R-STP/NH-115(29)	167

REV. 2-9-24
REVISED EXISITNG PAVEMENT GROUND LINE.

REV. 7-14-25
REVISED PROPOSED CROSS SECTIONS.

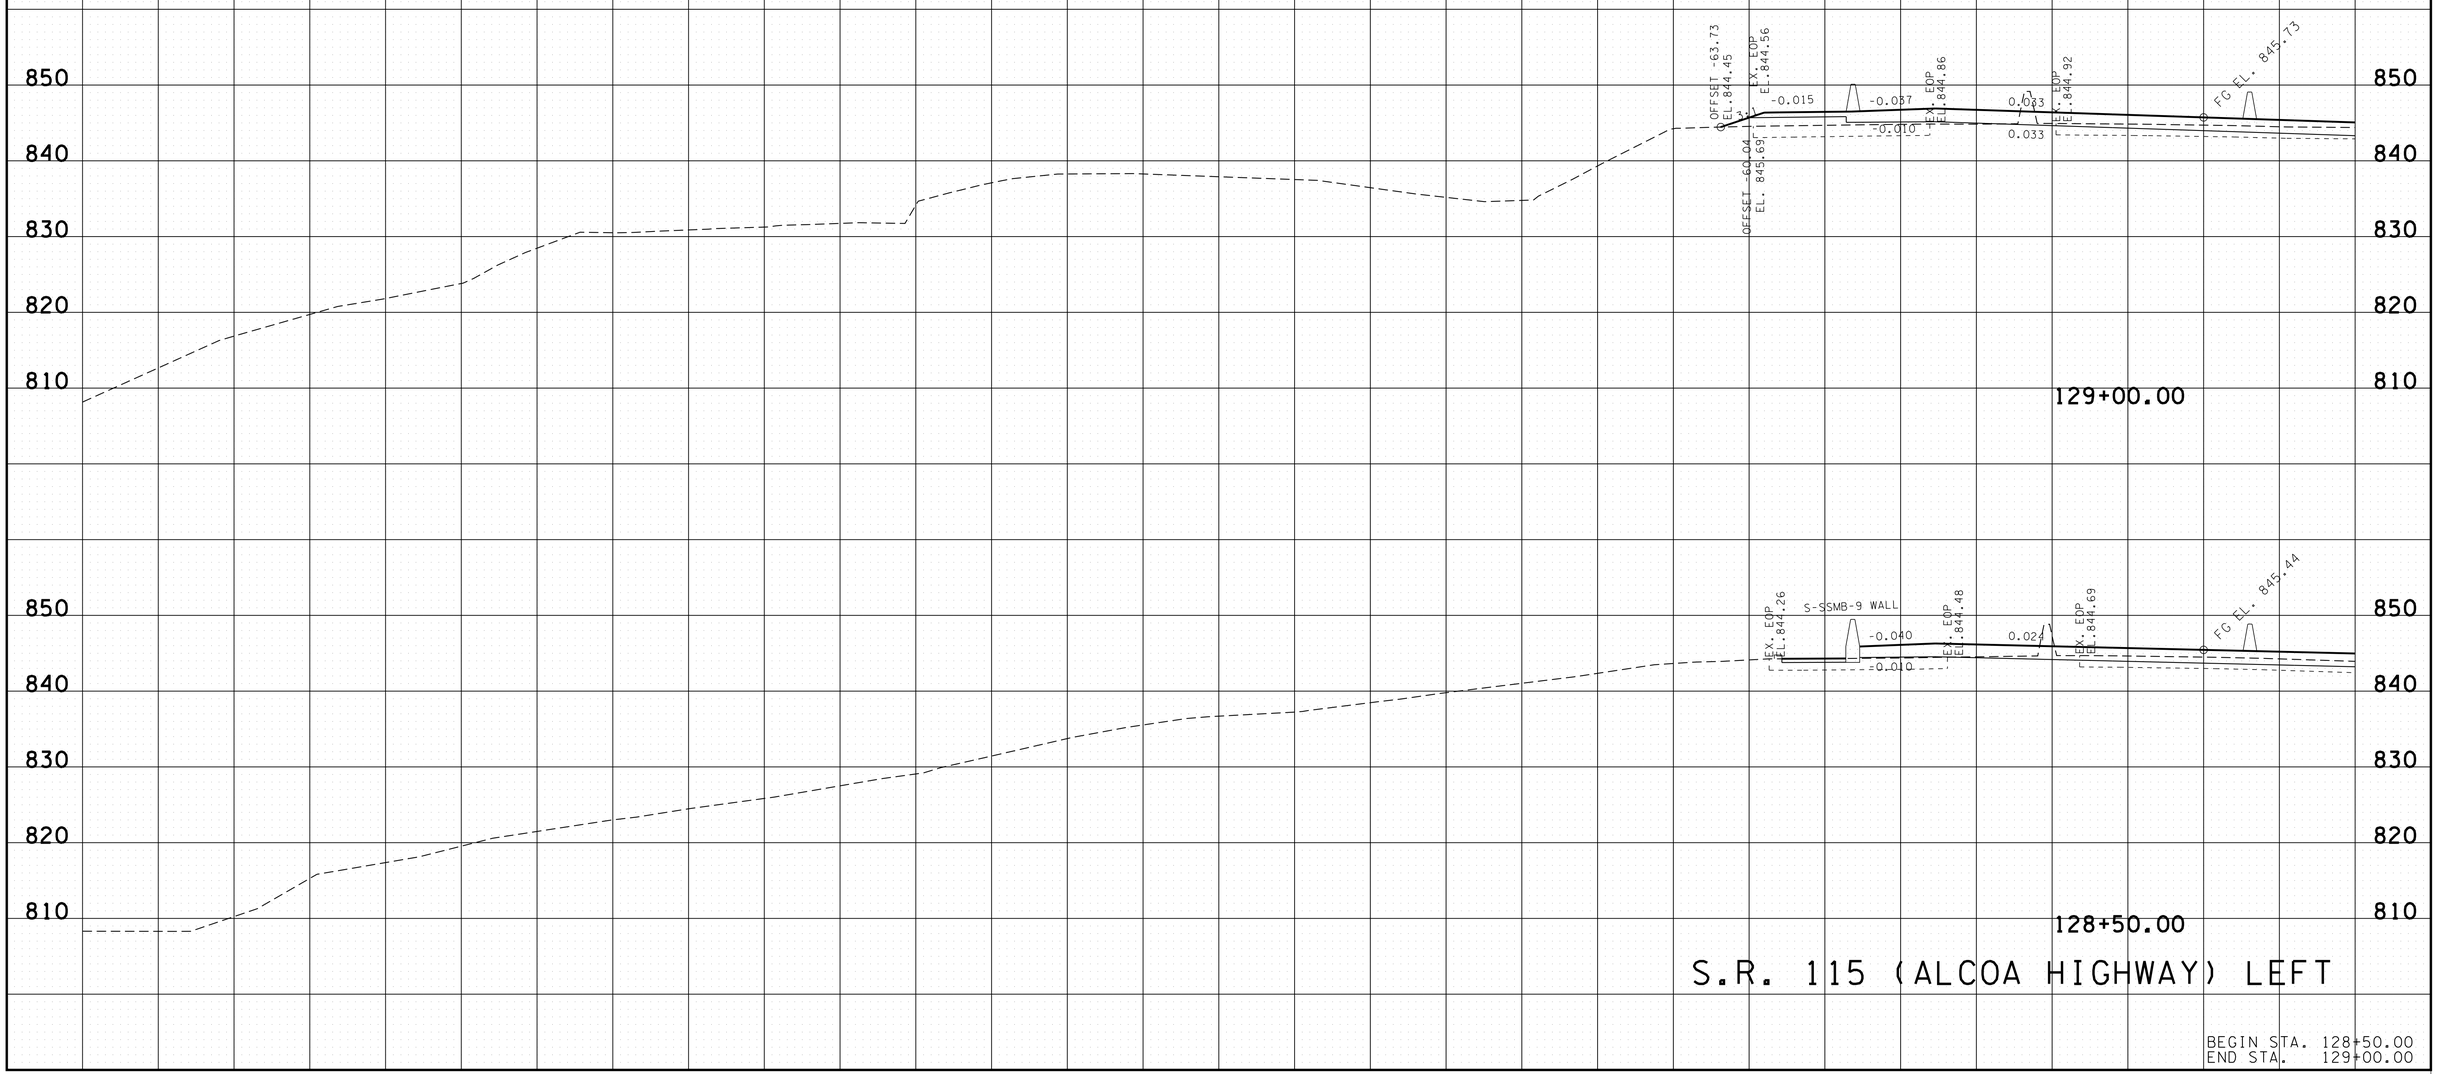

S.R. 115 (ALCOA HIGHWAY) LEFT

BEGIN STA. 128+50.00
END STA. 129+00.00

7/15/2025 7:42:06 AM
L:\TDOT\00903\SHEET-XSECTION-SR115LT - 126+50 to 176+00.dgn

TYPE	YEAR	PROJECT NO.	SHEET NO.
R.O.W.	2017	R-STP/NH-115(29)	144
CONST.	2023	R-STP/NH-115(29)	168

REV. 2-9-24
REVISED EXISITNG PAVEMENT GROUND LINE.

REV. 7-14-25
REVISED PROPOSED CROSS SECTIONS.

END SUPER TRANSITION STA. 130+26.61

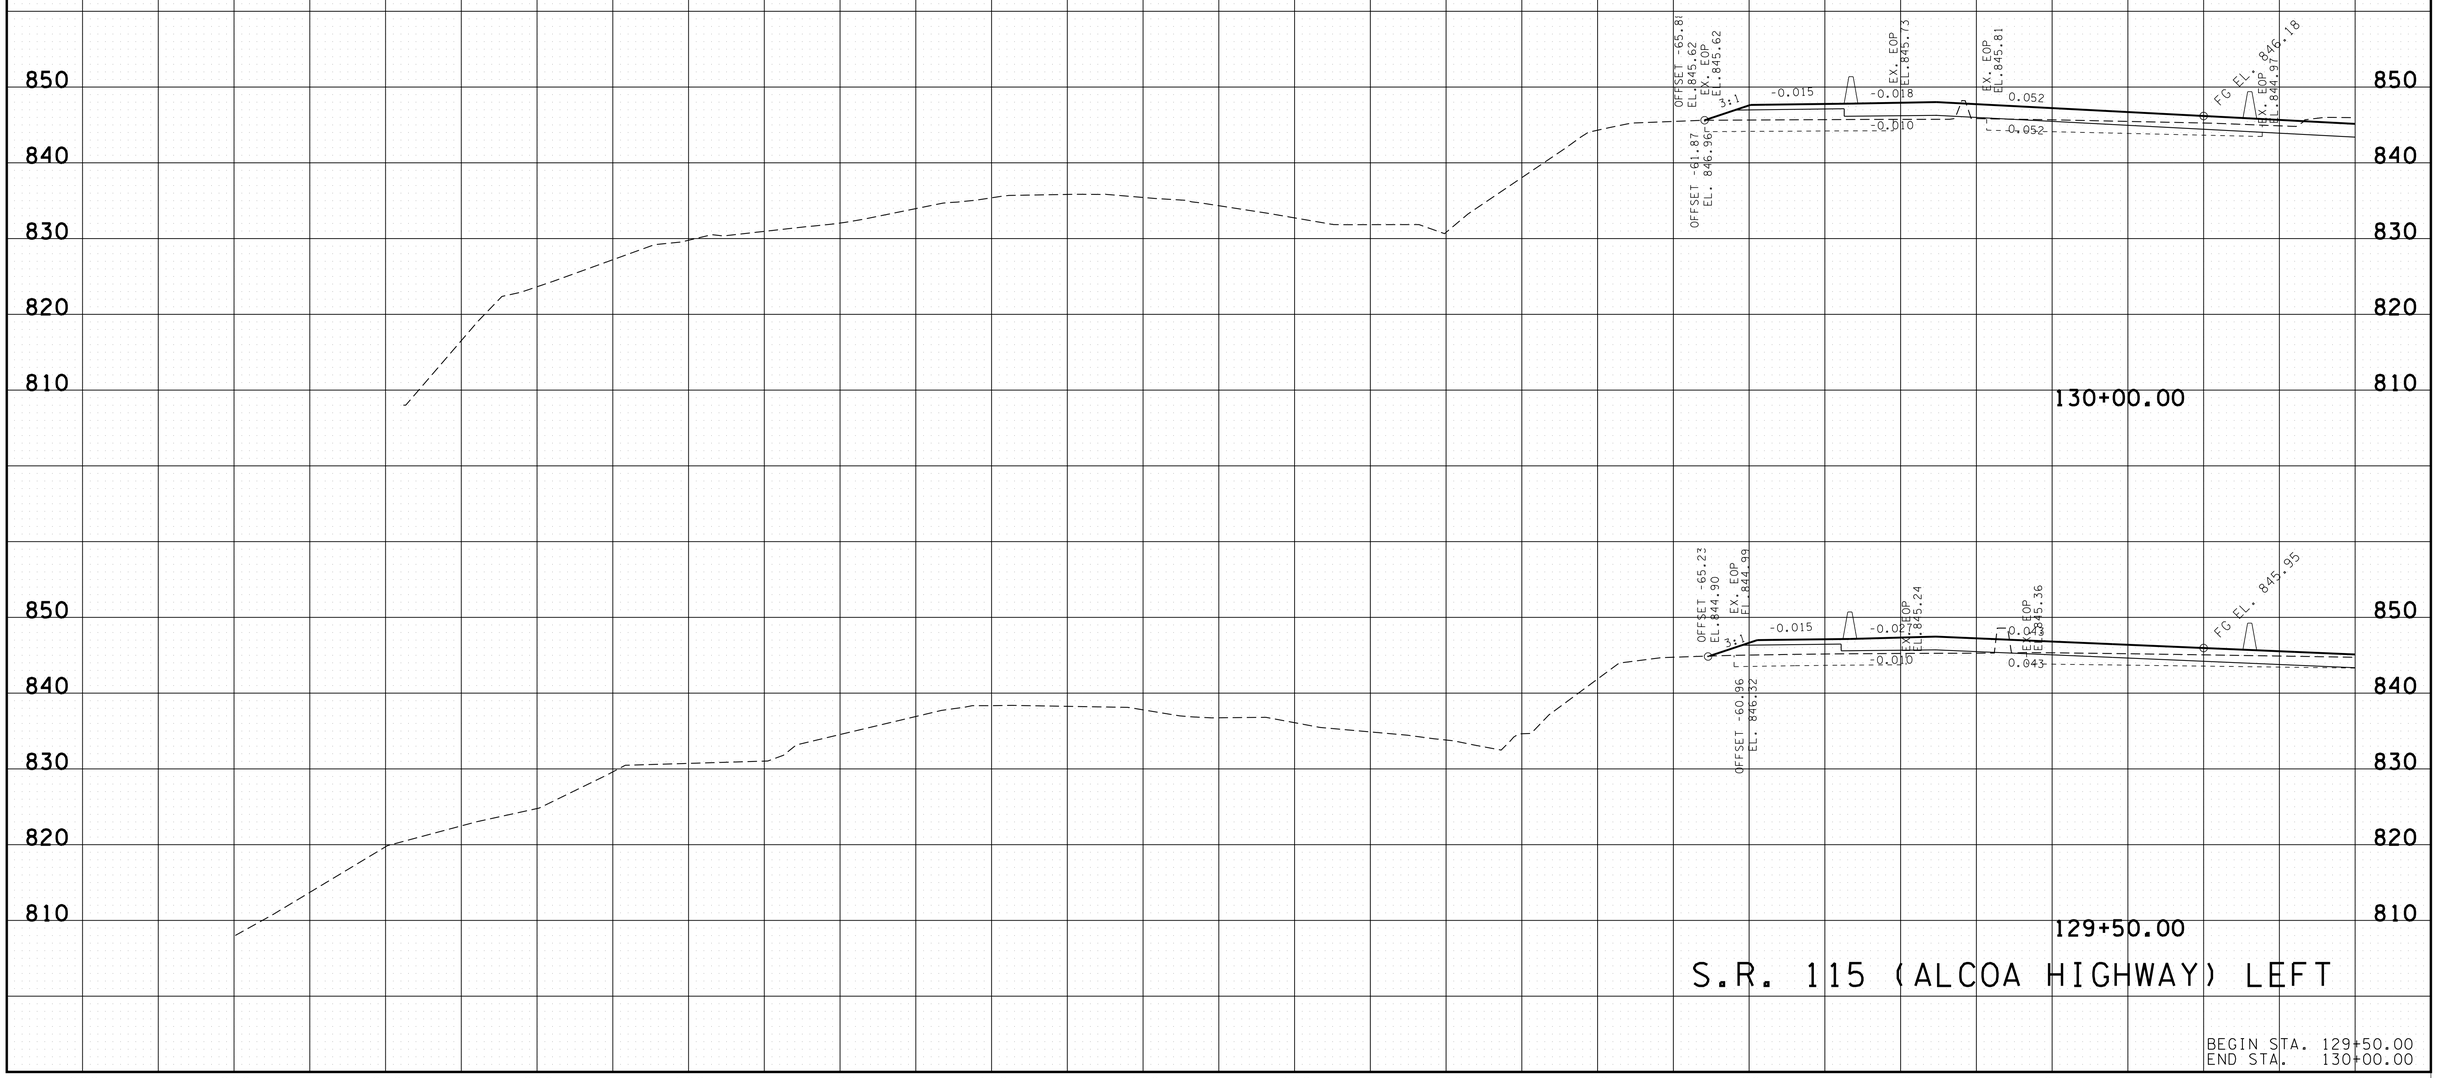

S.R. 115 (ALCOA HIGHWAY) LEFT

BEGIN STA. 129+50.00
END STA. 130+00.00

7/15/2025 7:42:06 AM
L:\TDOT\00903\SHEET-XSECTION-SR115LT - I26+50 to I76+00.dgn

TYPE	YEAR	PROJECT NO.	SHEET NO.
R.O.W.	2017	R-STP/NH-115(29)	145
CONST.	2023	R-STP/NH-115(29)	169

REV. 2-9-24

REVISED PROPOSED CROSS SECTIONS AND EXISITNG PAVEMENT GROUND LINE.

REV. 7-14-25

REVISED PROPOSED CROSS SECTIONS.

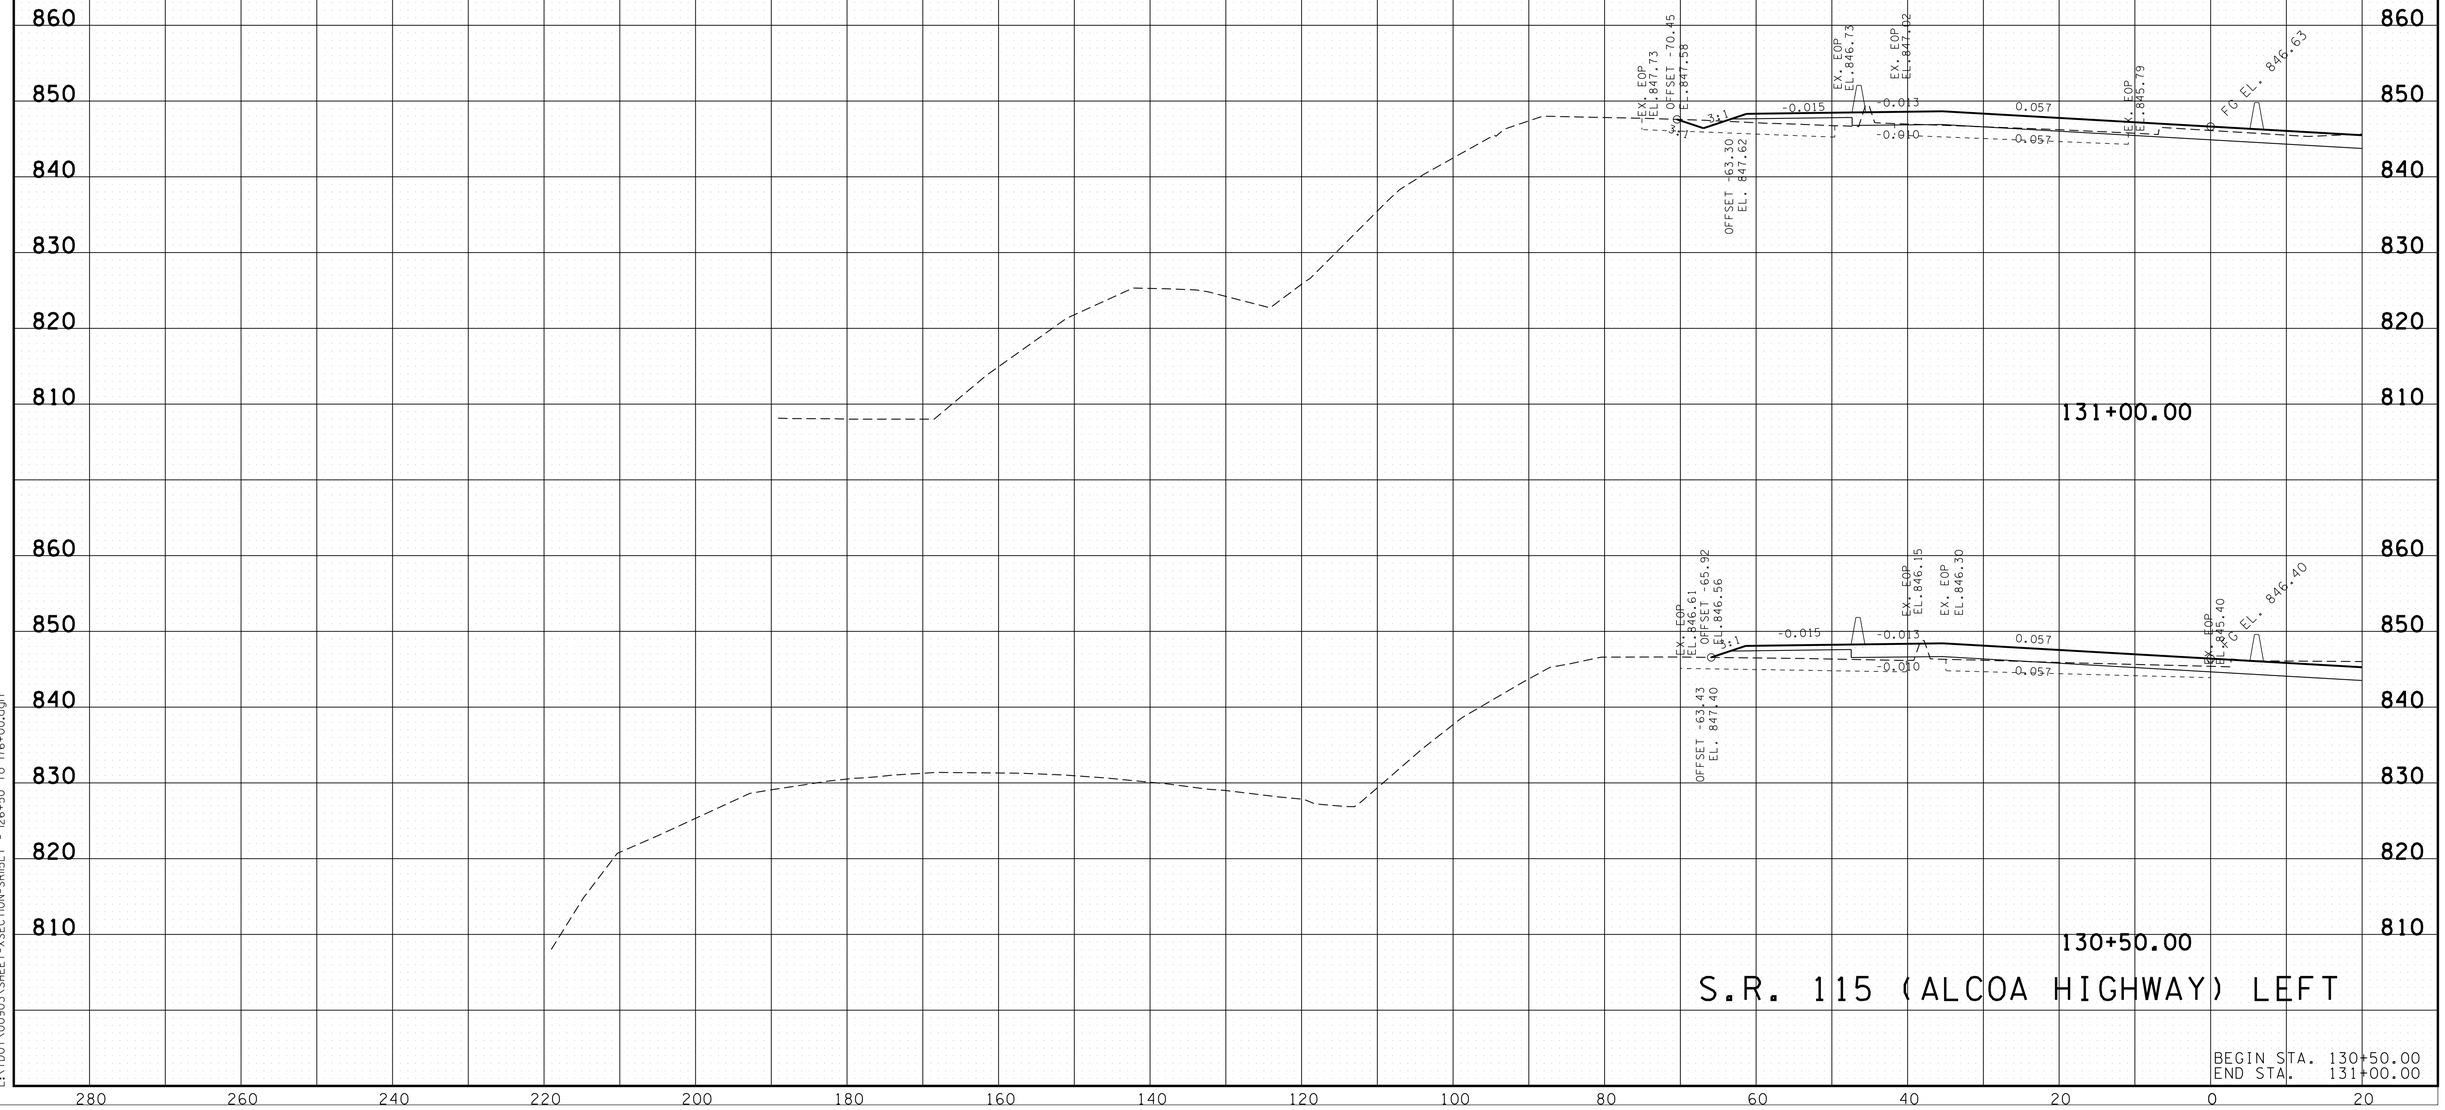

S.R. 115 (ALCOA HIGHWAY) LEFT

BEGIN STA. 130+50.00
END STA. 131+00.00

7/15/2025 7:42:07 AM
L:\TDOT\00903\SHEET-XSECTION-SRI5LT - 126+50 to 176+00.dgn

TYPE	YEAR	PROJECT NO.	SHEET NO.
R.O.W.	2017	R-STP/NH-115(29)	146
CONST.	2023	R-STP/NH-115(29)	170

REV. 2-9-24

REVISED PROPOSED CROSS SECTIONS AND EXISITNG PAVEMENT GROUND LINE.

REV. 7-14-25

REVISED PROPOSED CROSS SECTIONS.

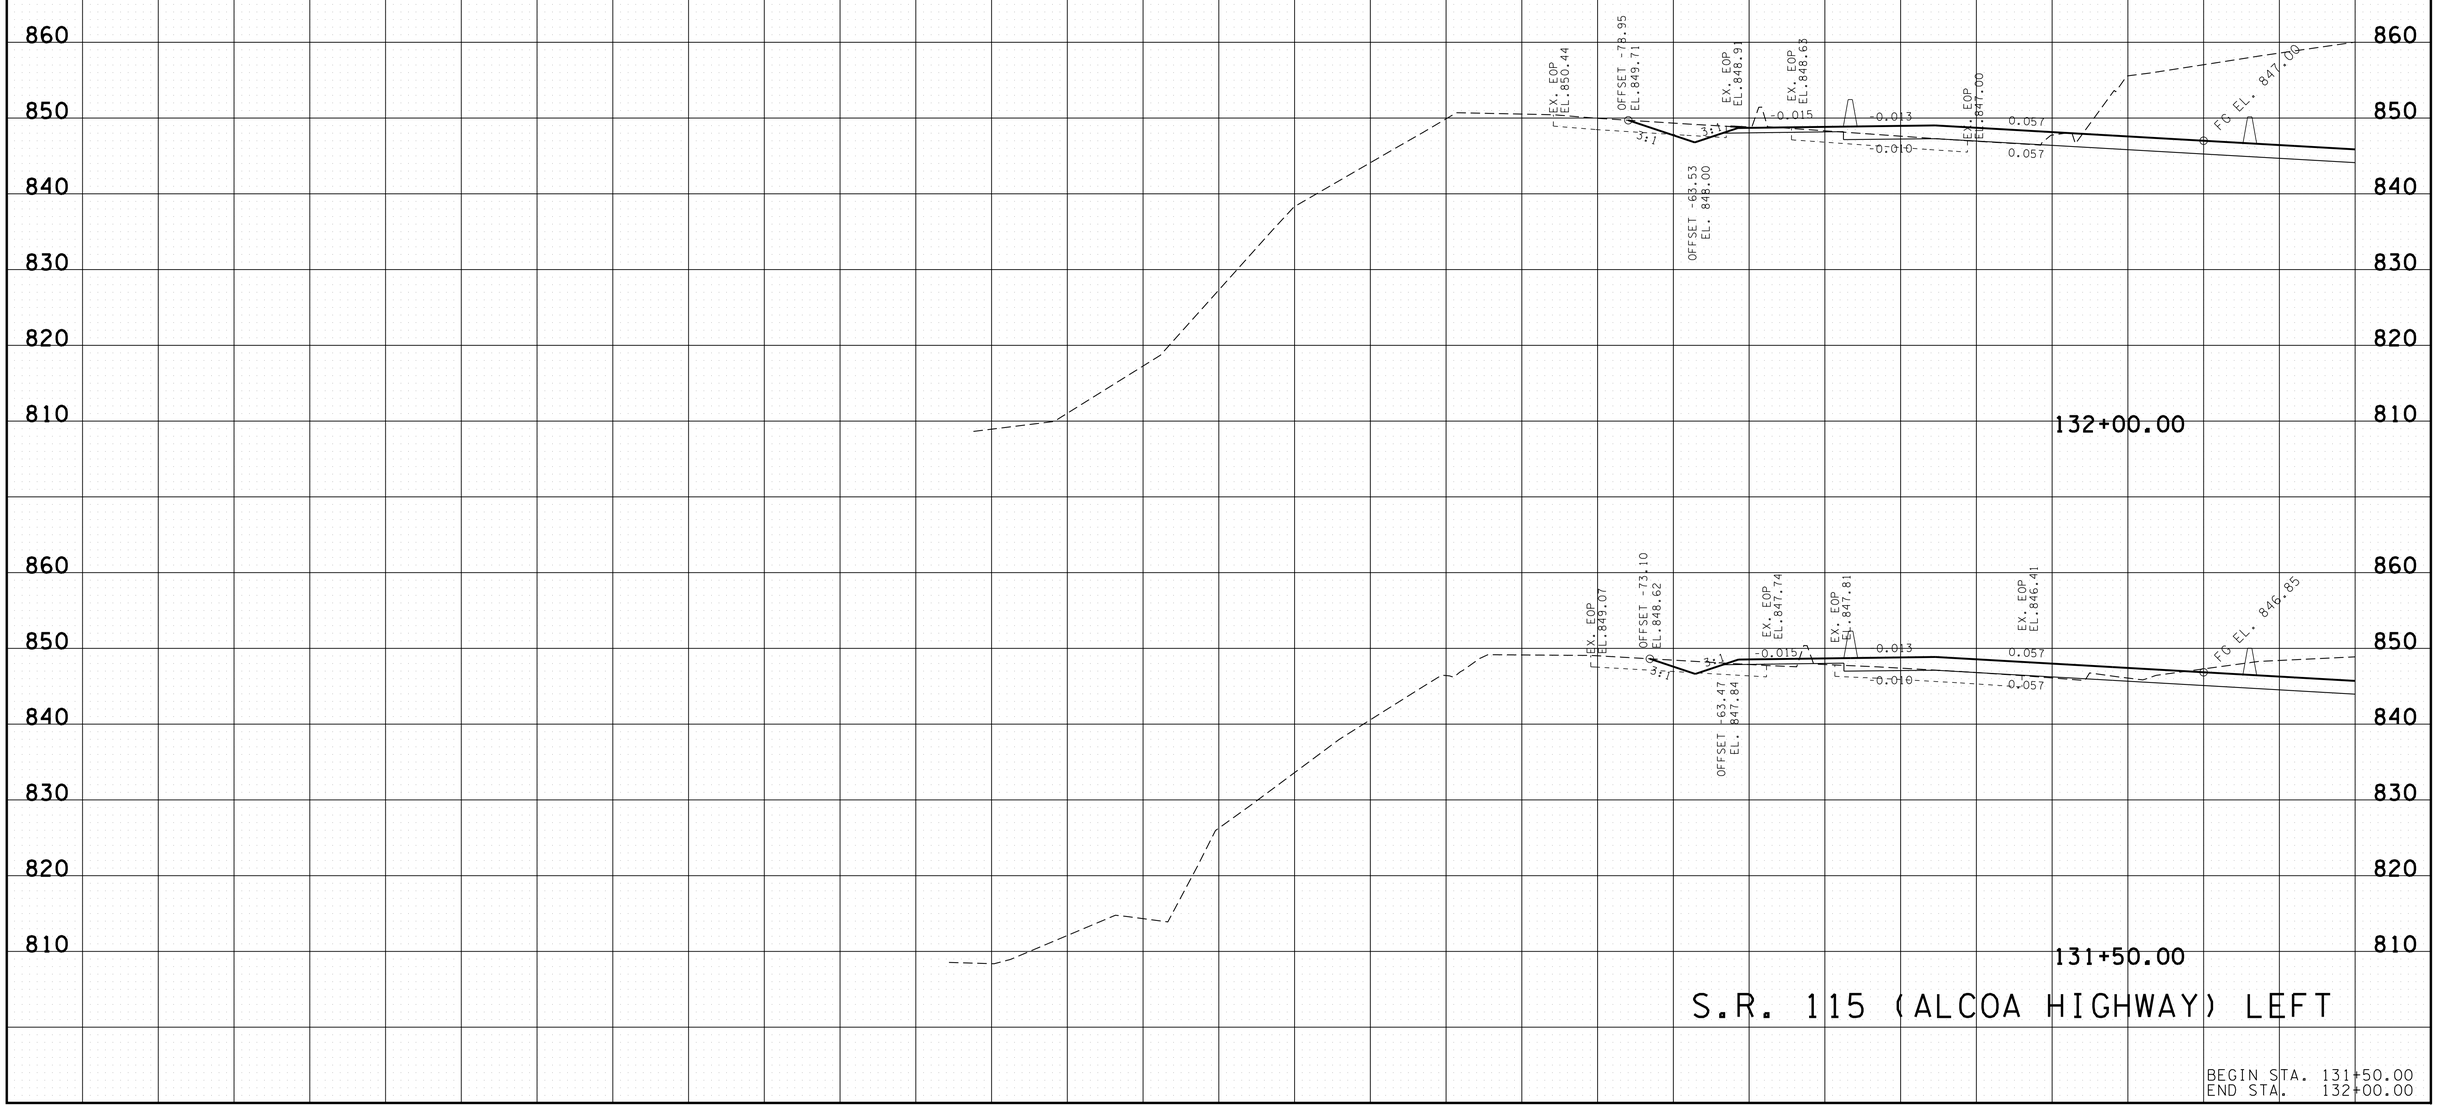

S.R. 115 (ALCOA HIGHWAY) LEFT

BEGIN STA. 131+50.00
END STA. 132+00.00

7/15/2025 7:42:08 AM
L:\TDOT\00903\SHEET-XSECTION-SR115LT - I26+50 to I76+00.dgn

TYPE	YEAR	PROJECT NO.	SHEET NO.
R.O.W.	2017	R-STP/NH-115(29)	147
CONST.	2023	R-STP/NH-115(29)	171

REV. 2-9-24

REVISED PROPOSED CROSS SECTIONS AND EXISITNG PAVEMENT GROUND LINE.

REV. 7-14-25

REVISED PROPOSED CROSS SECTIONS.

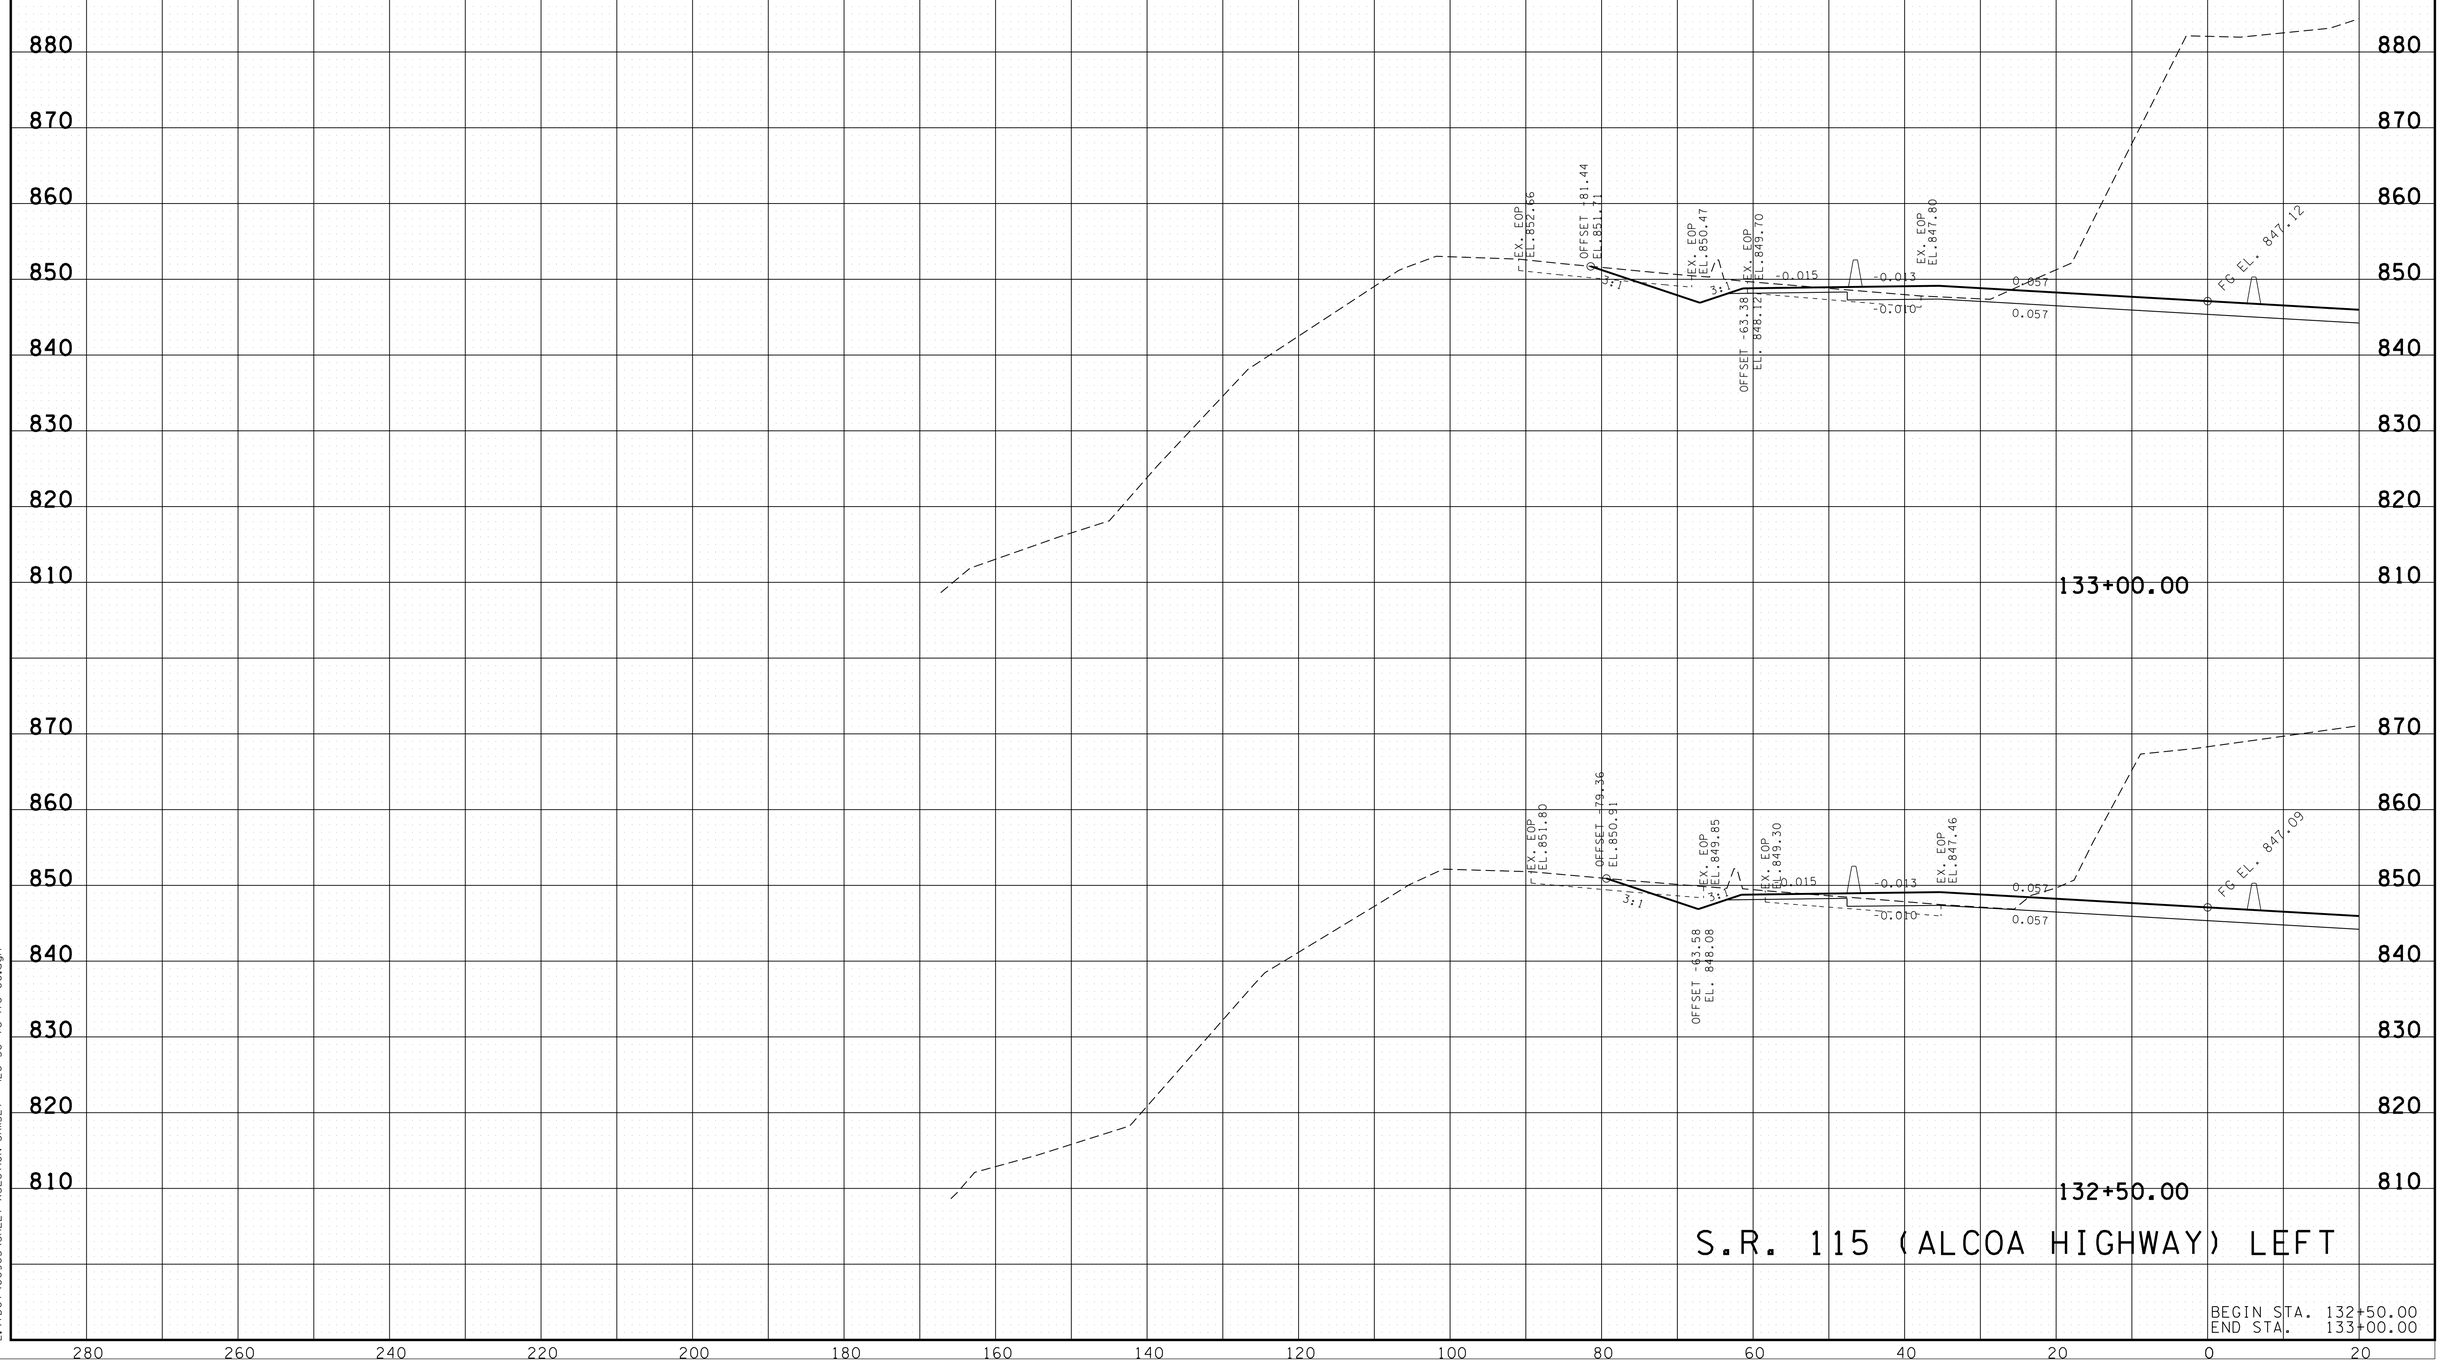

S.R. 115 (ALCOA HIGHWAY) LEFT

BEGIN STA. 132+50.00
END STA. 133+00.00

7/15/2025 7:42:08 AM
L:\TDOT\00903\SHEET-XSECTION-SR115LT - I26+50 to I76+00.dgn

TYPE	YEAR	PROJECT NO.	SHEET NO.
R.O.W.	2017	R-STP/NH-115(29)	148
CONST.	2023	R-STP/NH-115(29)	172

REV. 2-9-24

REVISED PROPOSED CROSS SECTIONS AND EXISITNG PAVEMENT GROUND LINE.

REV. 7-14-25

REVISED PROPOSED CROSS SECTIONS.

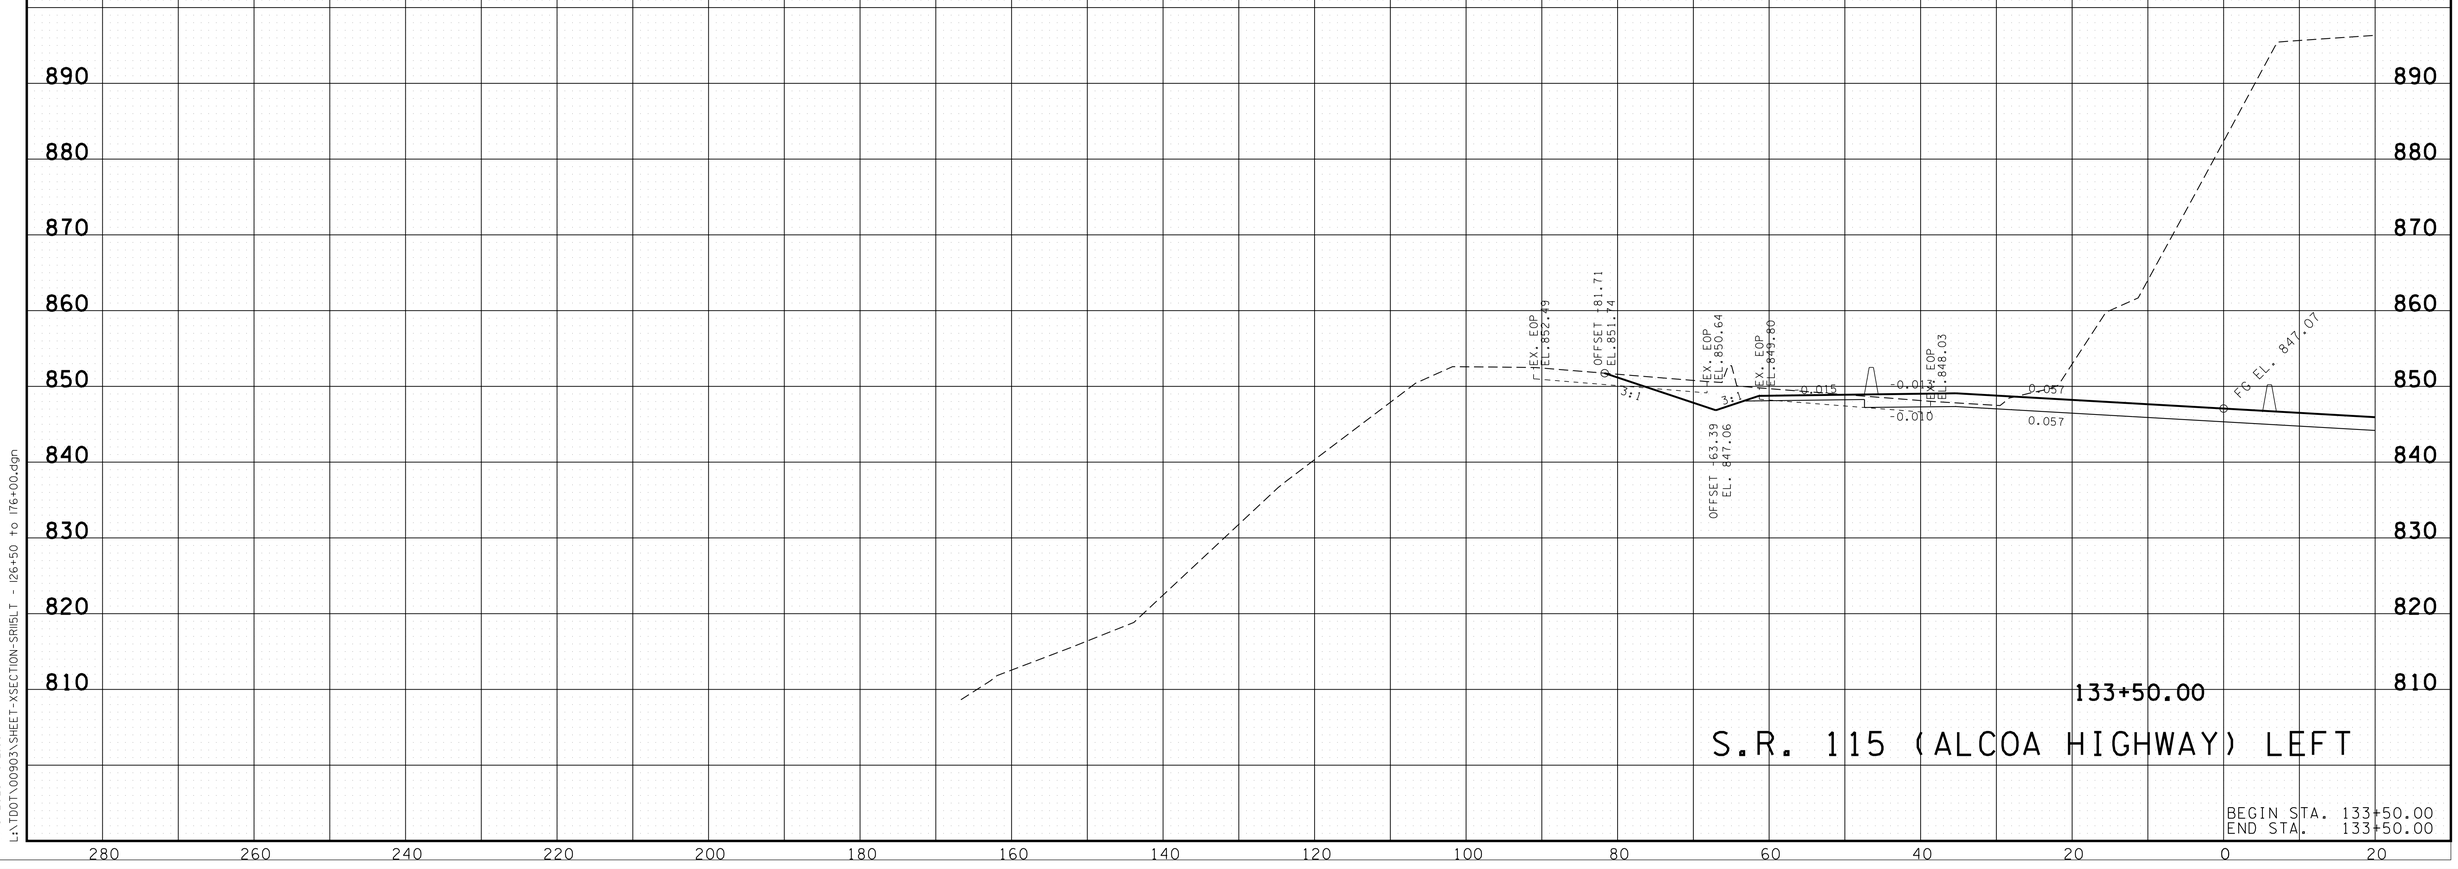

7/15/2025 7:42:09 AM
L:\TDOT\00903\SHEET-XSECTION-SR115LT - I26+50 to I76+00.dgn

TYPE	YEAR	PROJECT NO.	SHEET NO.
R.O.W.	2017	R-STP/NH-115(29)	149
CONST.	2023	R-STP/NH-115(29)	173

REV. 2-9-24

REVISED PROPOSED CROSS SECTIONS AND EXISITNG PAVEMENT GROUND LINE.

REV. 7-14-25

REVISED PROPOSED CROSS SECTIONS.

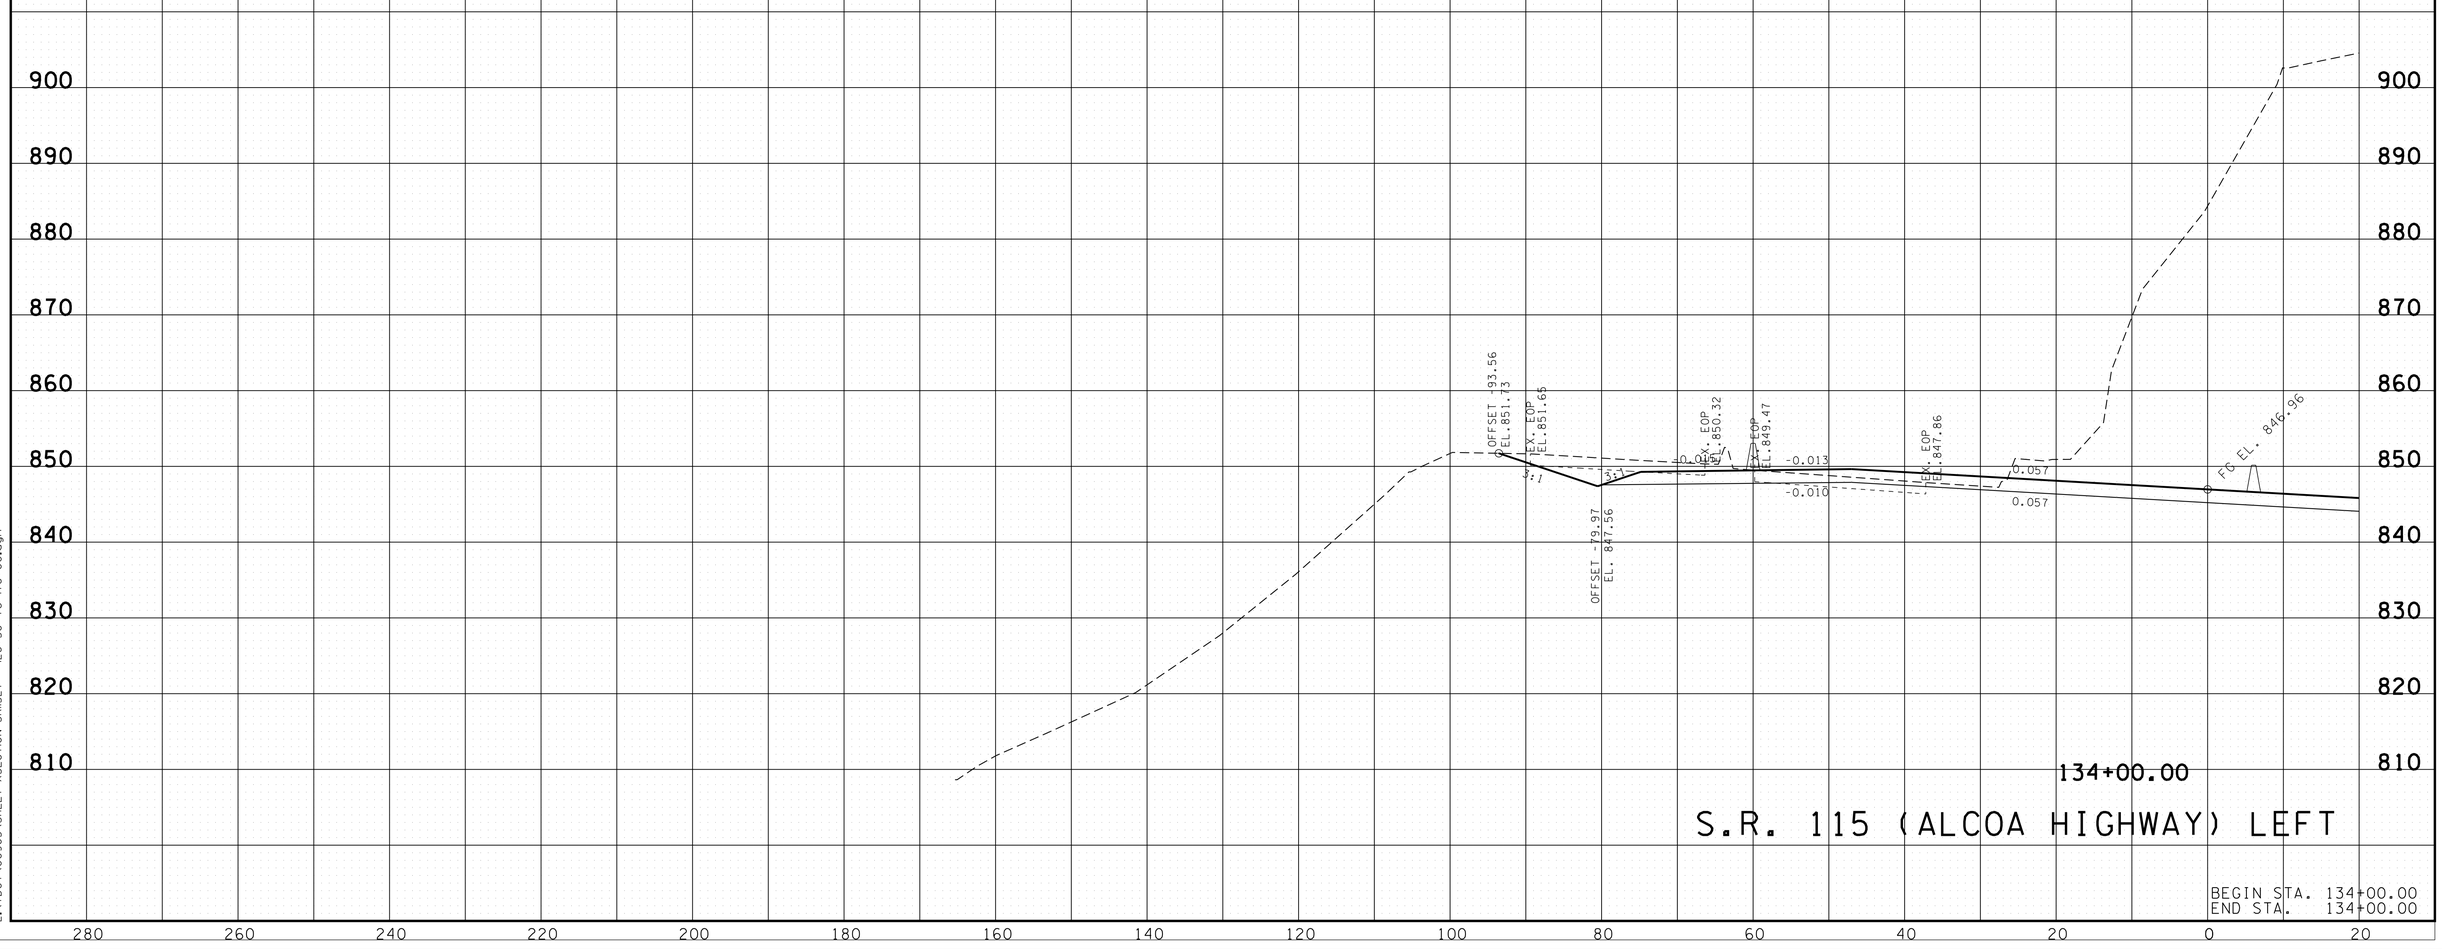

7/15/2025 7:42:10 AM
L:\TDOT\00903\SHEET-XSECTION-SR115LT - 126+50 to 176+00.dgn

TYPE	YEAR	PROJECT NO.	SHEET NO.
R.O.W.	2017	R-STP/NH-115(29)	150
CONST.	2023	R-STP/NH-115(29)	174

REV. 2-9-24

REVISED PROPOSED CROSS SECTIONS AND EXISITNG PAVEMENT GROUND LINE.

REV. 7-14-25

REVISED PROPOSED CROSS SECTIONS.

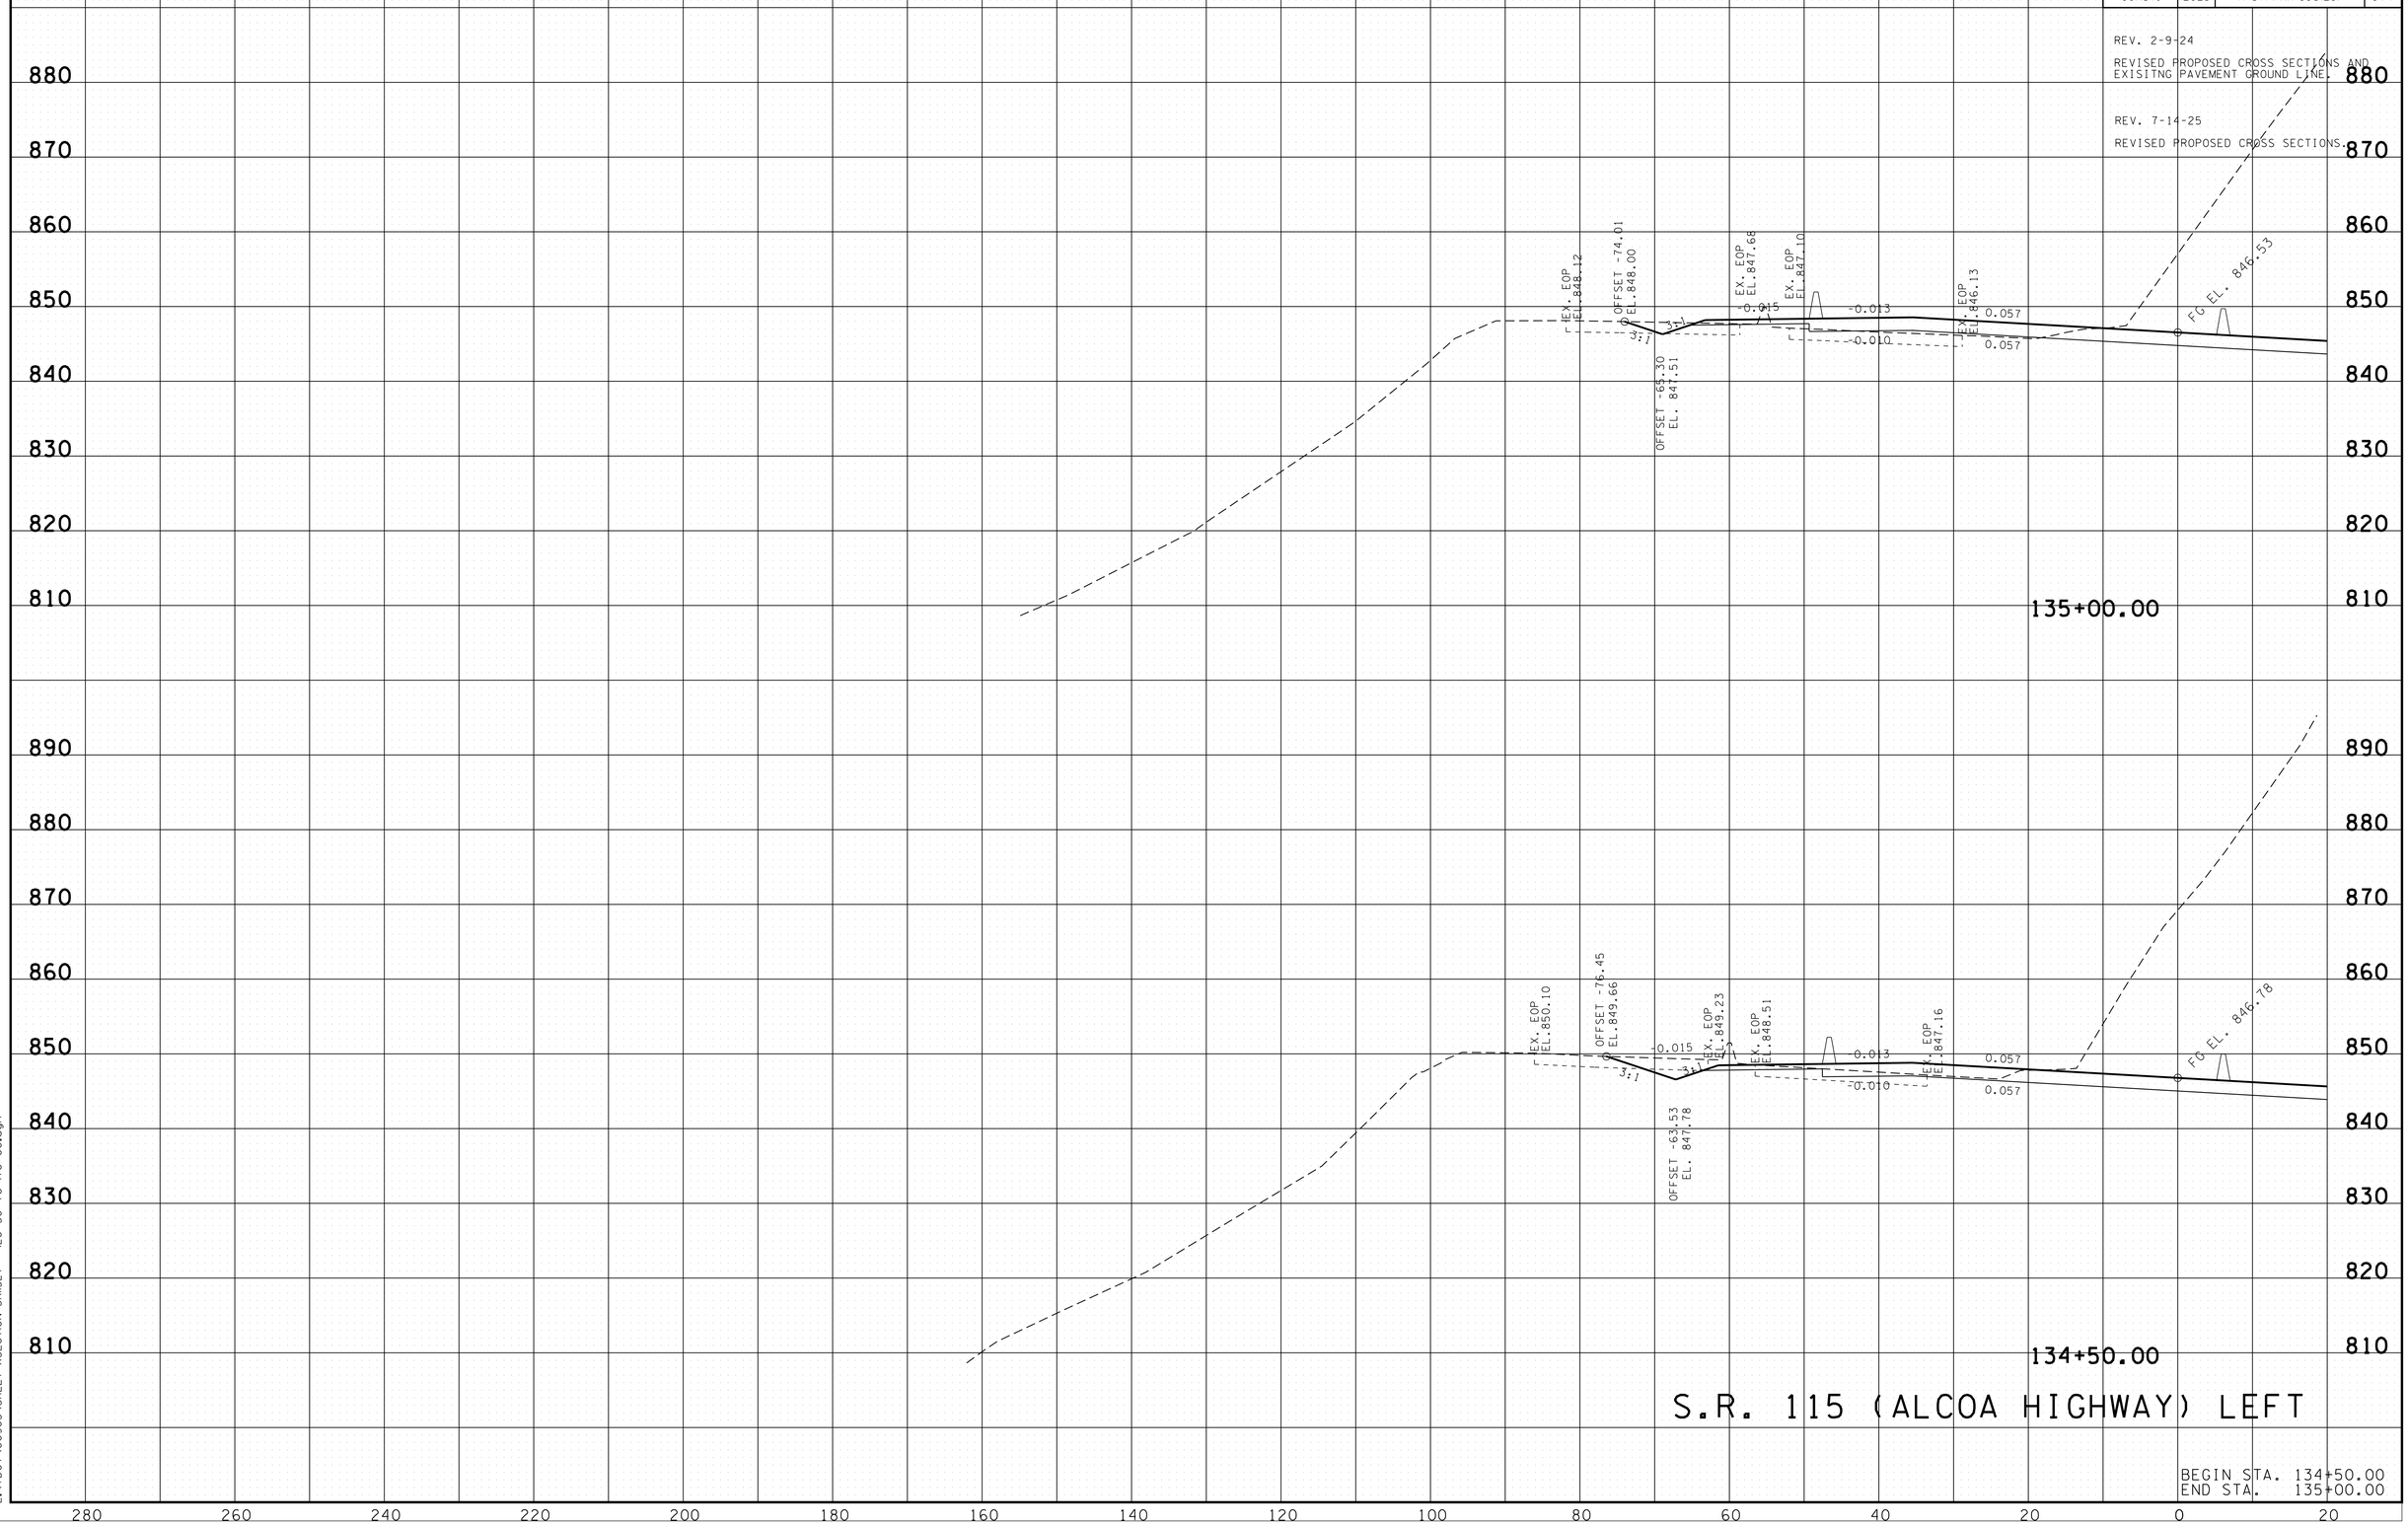

S.R. 115 (ALCOA HIGHWAY) LEFT

BEGIN STA. 134+50.00
END STA. 135+00.00

7/15/2025 7:42:10 AM
L:\TDOT\00903\SHEET-XSECTION-SR115LT - I26+50 to I76+00.dgn

TYPE	YEAR	PROJECT NO.	SHEET NO.
R.O.W.	2017	R-STP/NH-115(29)	151
CONST.	2023	R-STP/NH-115(29)	175

REV. 2-9-24

REVISED PROPOSED CROSS SECTIONS AND EXISITNG PAVEMENT GROUND LINE.

REV. 7-14-25

REVISED PROPOSED CROSS SECTIONS.

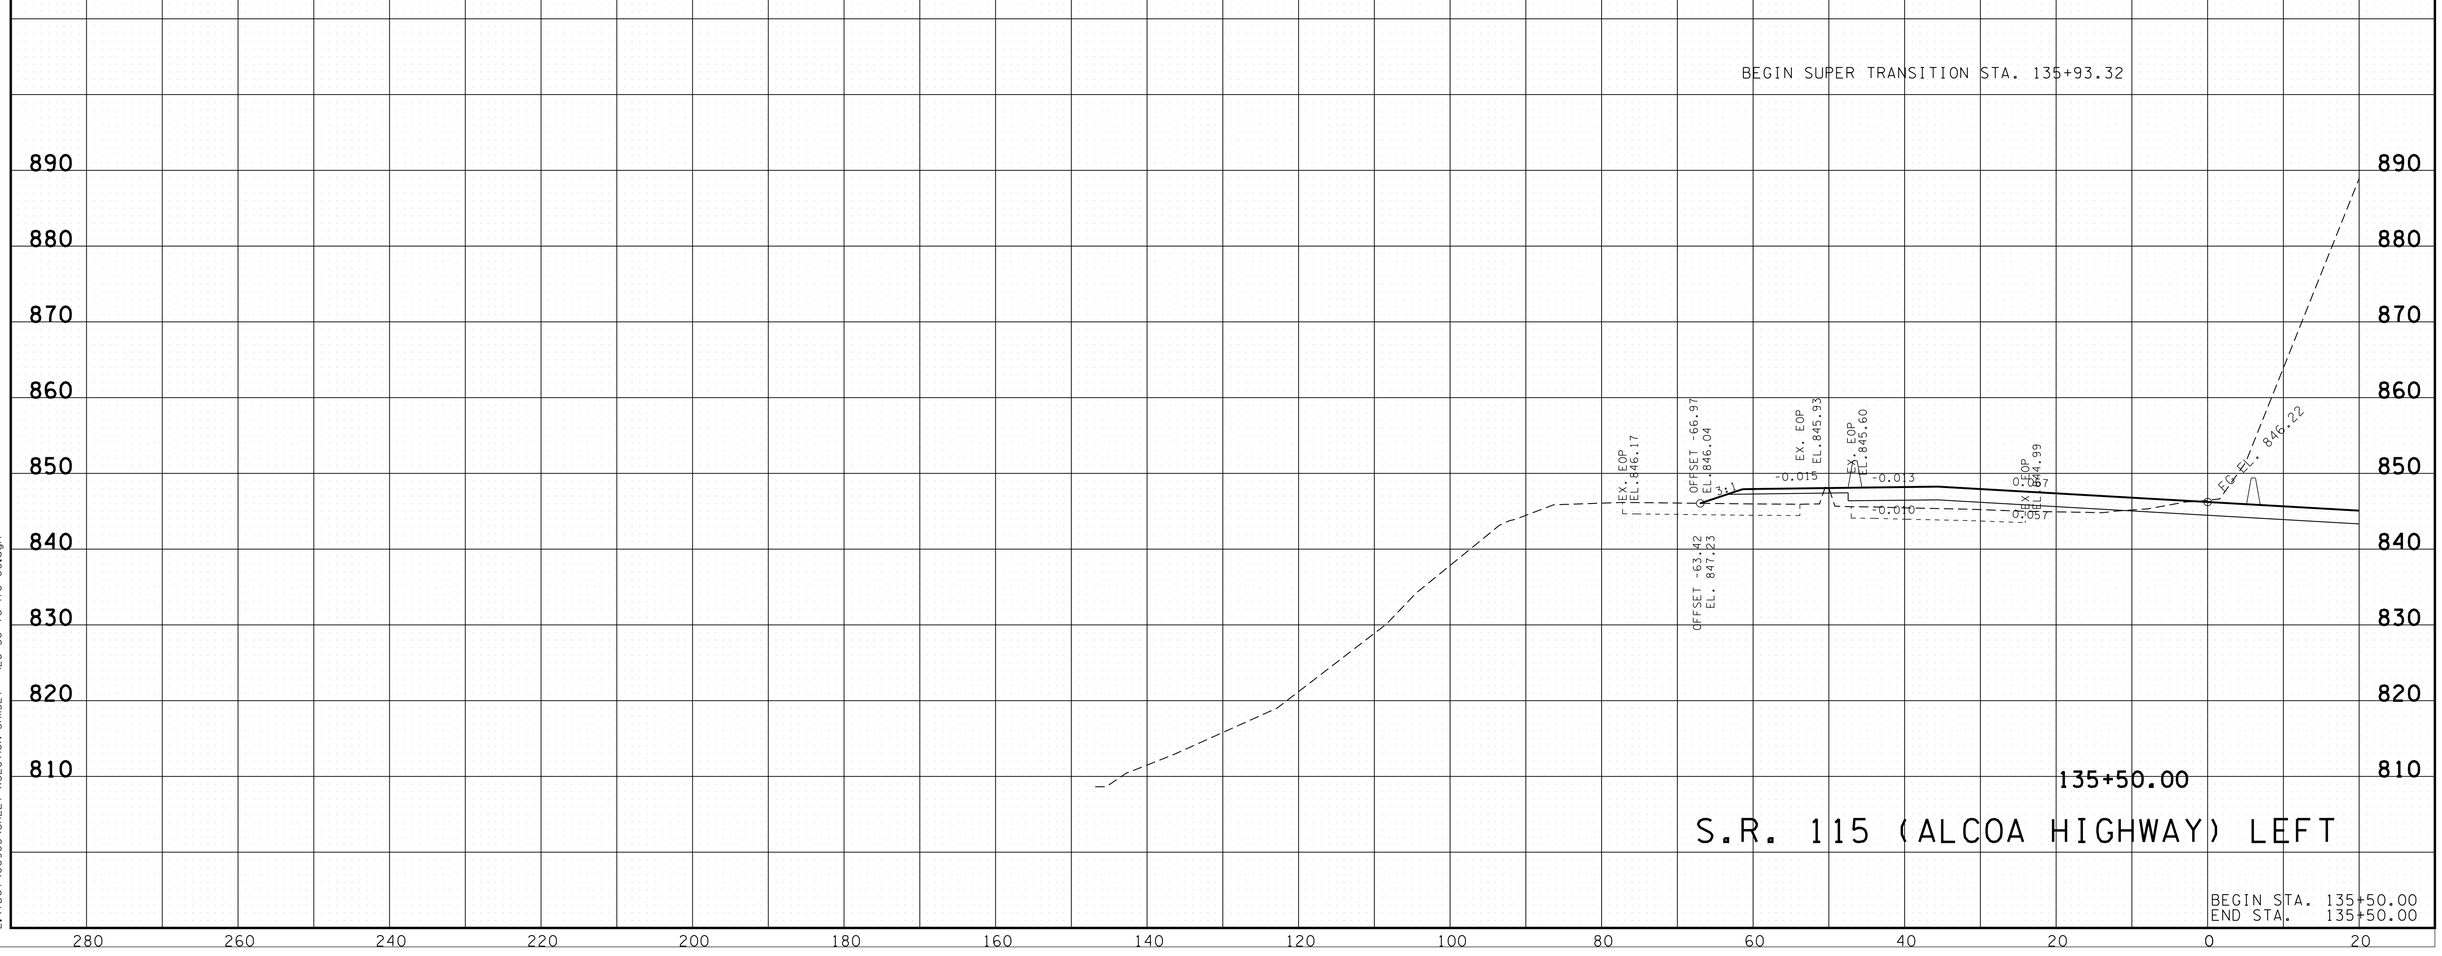

7/15/2025 7:42:11 AM
L:\TDOT\00903\SHEET-XSECTION-SR115LT - I26+50 to I76+00.dgn

TYPE	YEAR	PROJECT NO.	SHEET NO.
R.O.W.	2017	R-STP/NH-115(29)	152
CONST.	2023	R-STP/NH-115(29)	176

REV. 2-9-24
REVISED EXISITNG PAVEMENT GROUND LINE.

REV. 7-14-25
REVISED PROPOSED CROSS SECTIONS.

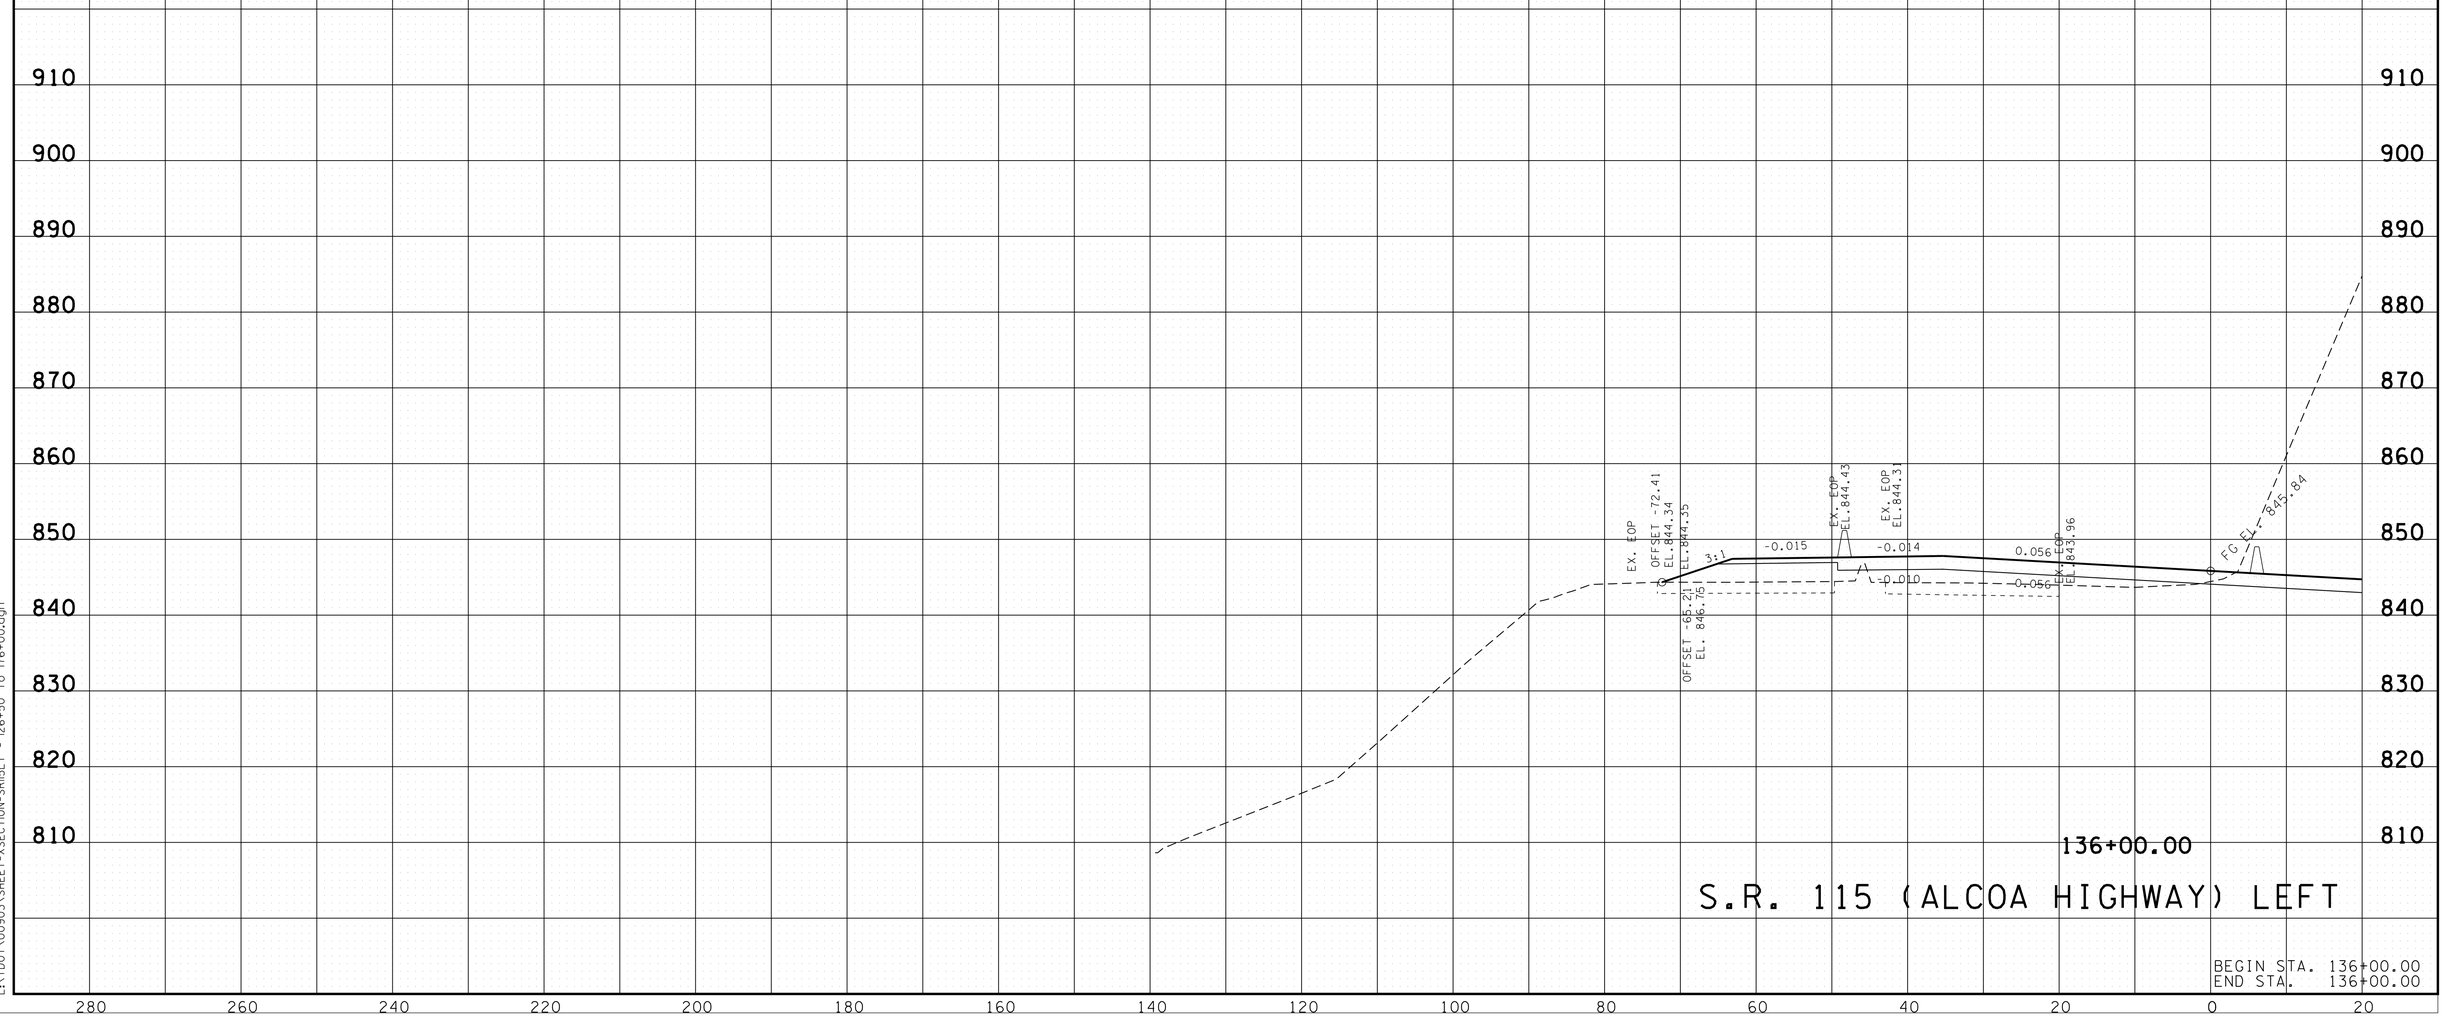

7/15/2025 7:42:12 AM
L:\TDOT\00903\SHEET-XSECTION-SR115LT - 126+50 to 176+00.dgn

TYPE	YEAR	PROJECT NO.	SHEET NO.
R.O.W.	2017	R-STP/NH-115(29)	153
CONST.	2023	R-STP/NH-115(29)	177

REV. 2-9-24
REVISED EXISITNG PAVEMENT GROUND LINE.

REV. 7-14-25
REVISED PROPOSED CROSS SECTIONS.

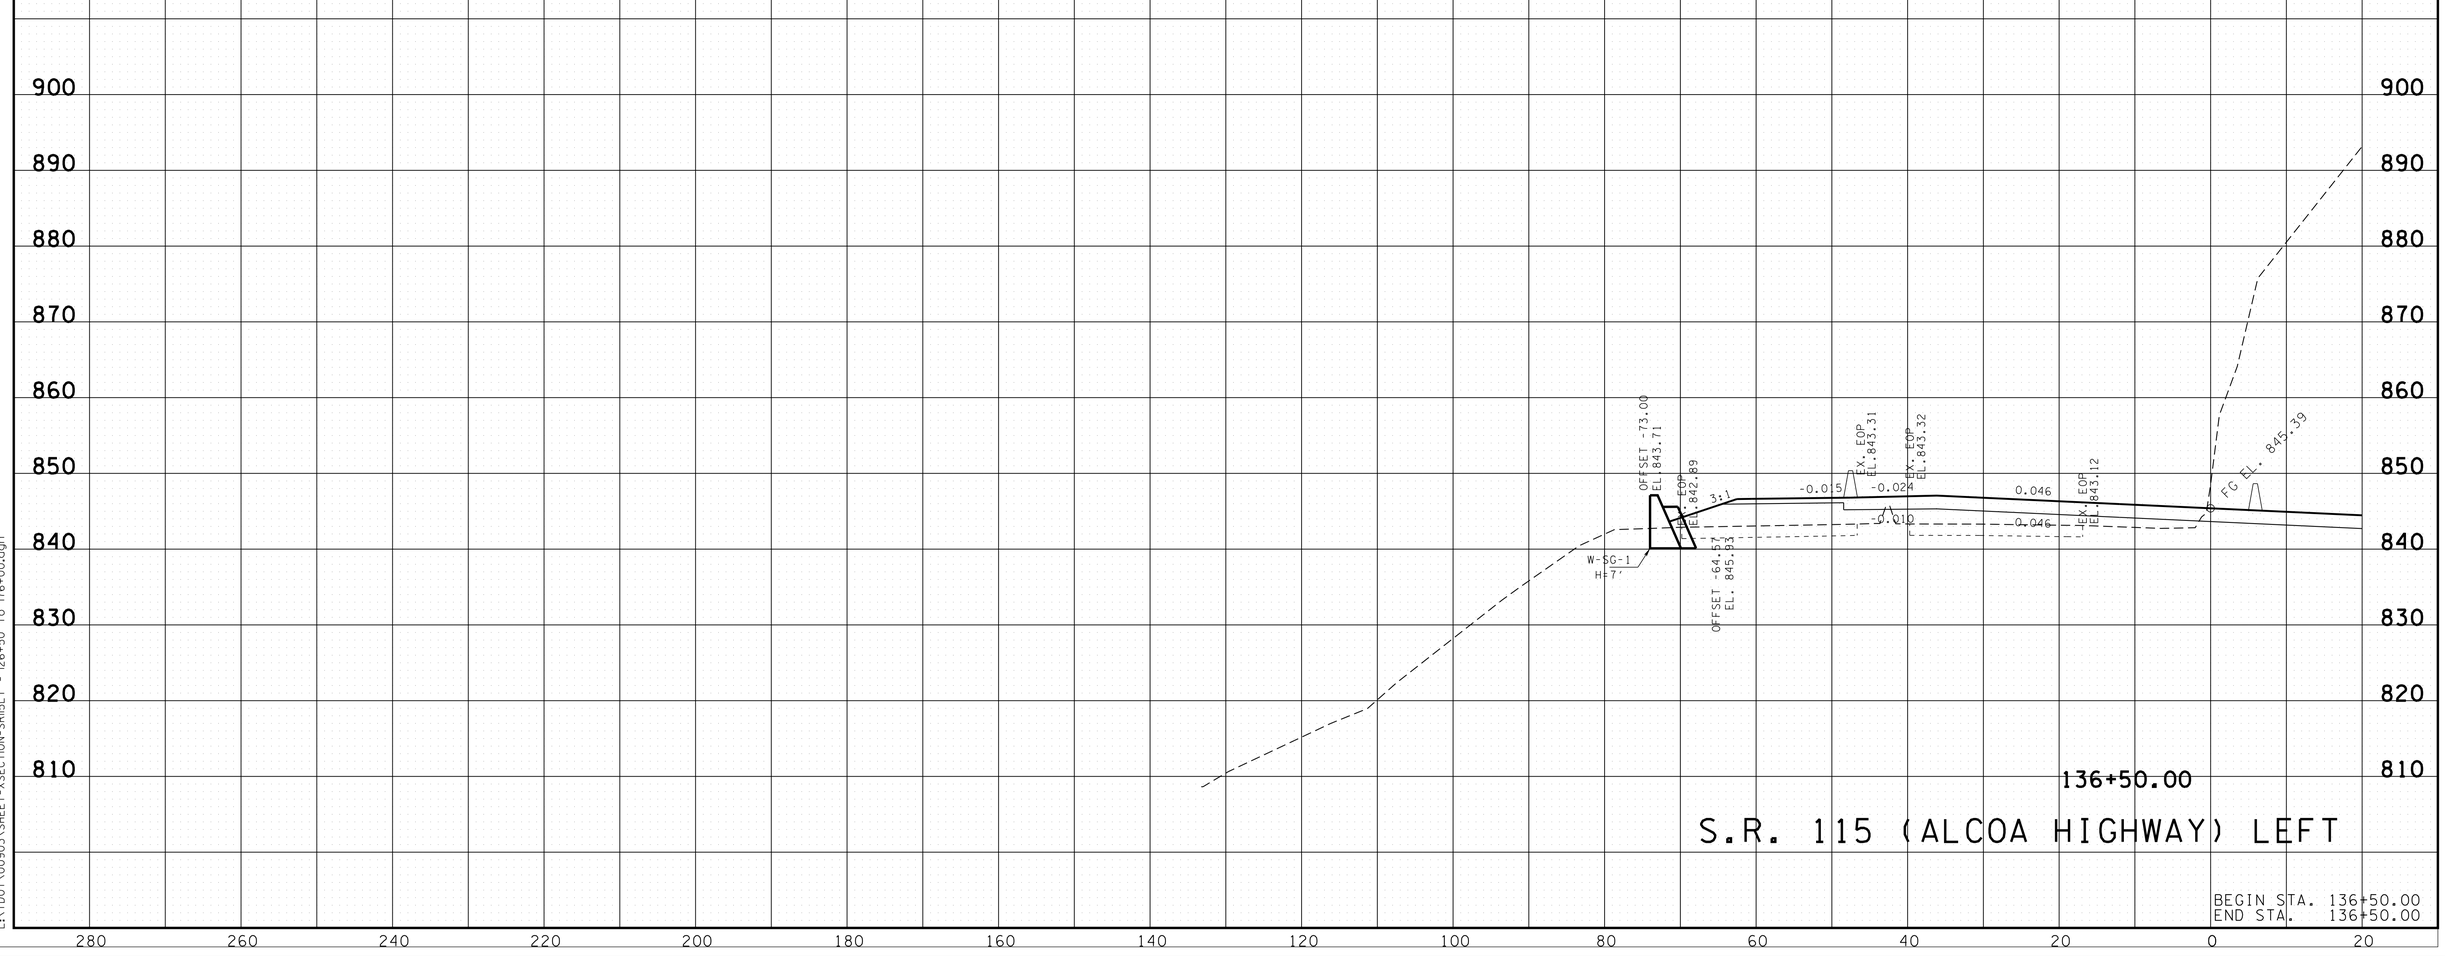

7/15/2025 7:42:13 AM
L:\TDOT\00903\SHEET-XSECTION-SR115LT - 126+50 to 176+00.dgn

TYPE	YEAR	PROJECT NO.	SHEET NO.
R.O.W.	2017	R-STP/NH-115(29)	154
CONST.	2023	R-STP/NH-115(29)	178

REV. 2-9-24
REVISED EXISITNG PAVEMENT GROUND LINE.

REV. 7-14-25
REVISED PROPOSED CROSS SECTIONS.

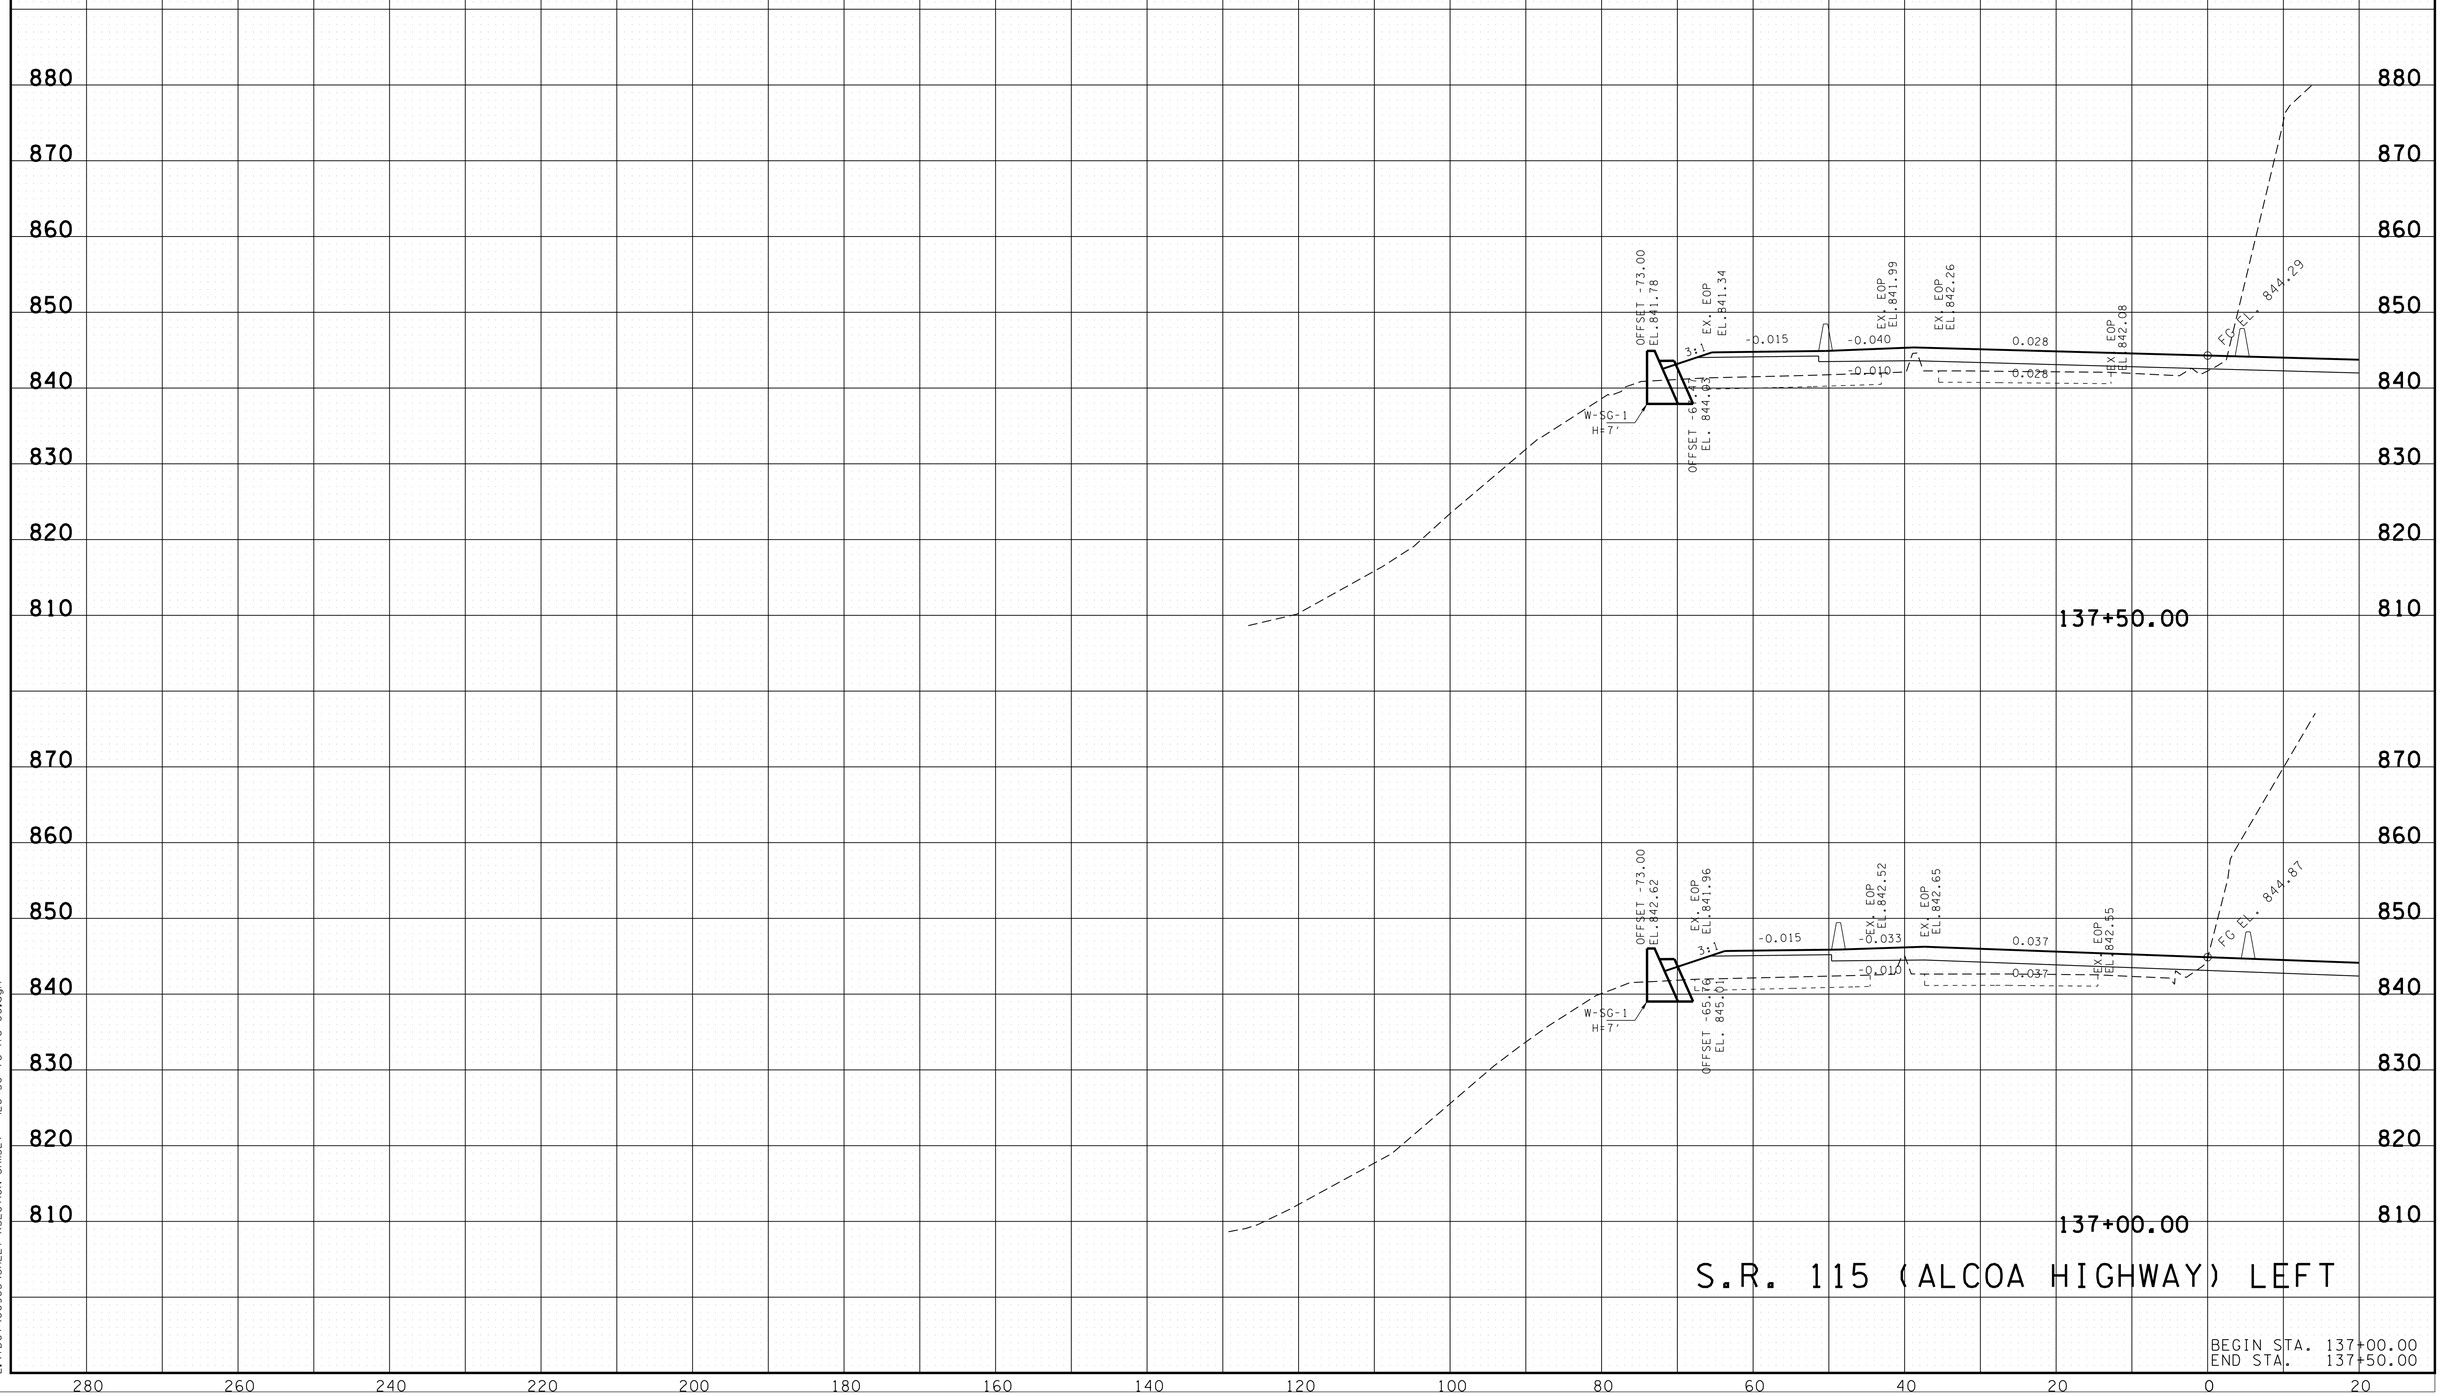

S.R. 115 (ALCOA HIGHWAY) LEFT

BEGIN STA. 137+00.00
END STA. 137+50.00

7/15/2025 7:42:13 AM
L:\TDOT\00903\SHEET-XSECTION-SR115LT - I26+50 to I76+00.dgn

TYPE	YEAR	PROJECT NO.	SHEET NO.
R.O.W.	2017	R-STP/NH-115(29)	155
CONST.	2023	R-STP/NH-115(29)	179

REV. 2-9-24
REVISED EXISITNG PAVEMENT GROUND LINE.

REV. 7-14-25
REVISED PROPOSED CROSS SECTIONS.

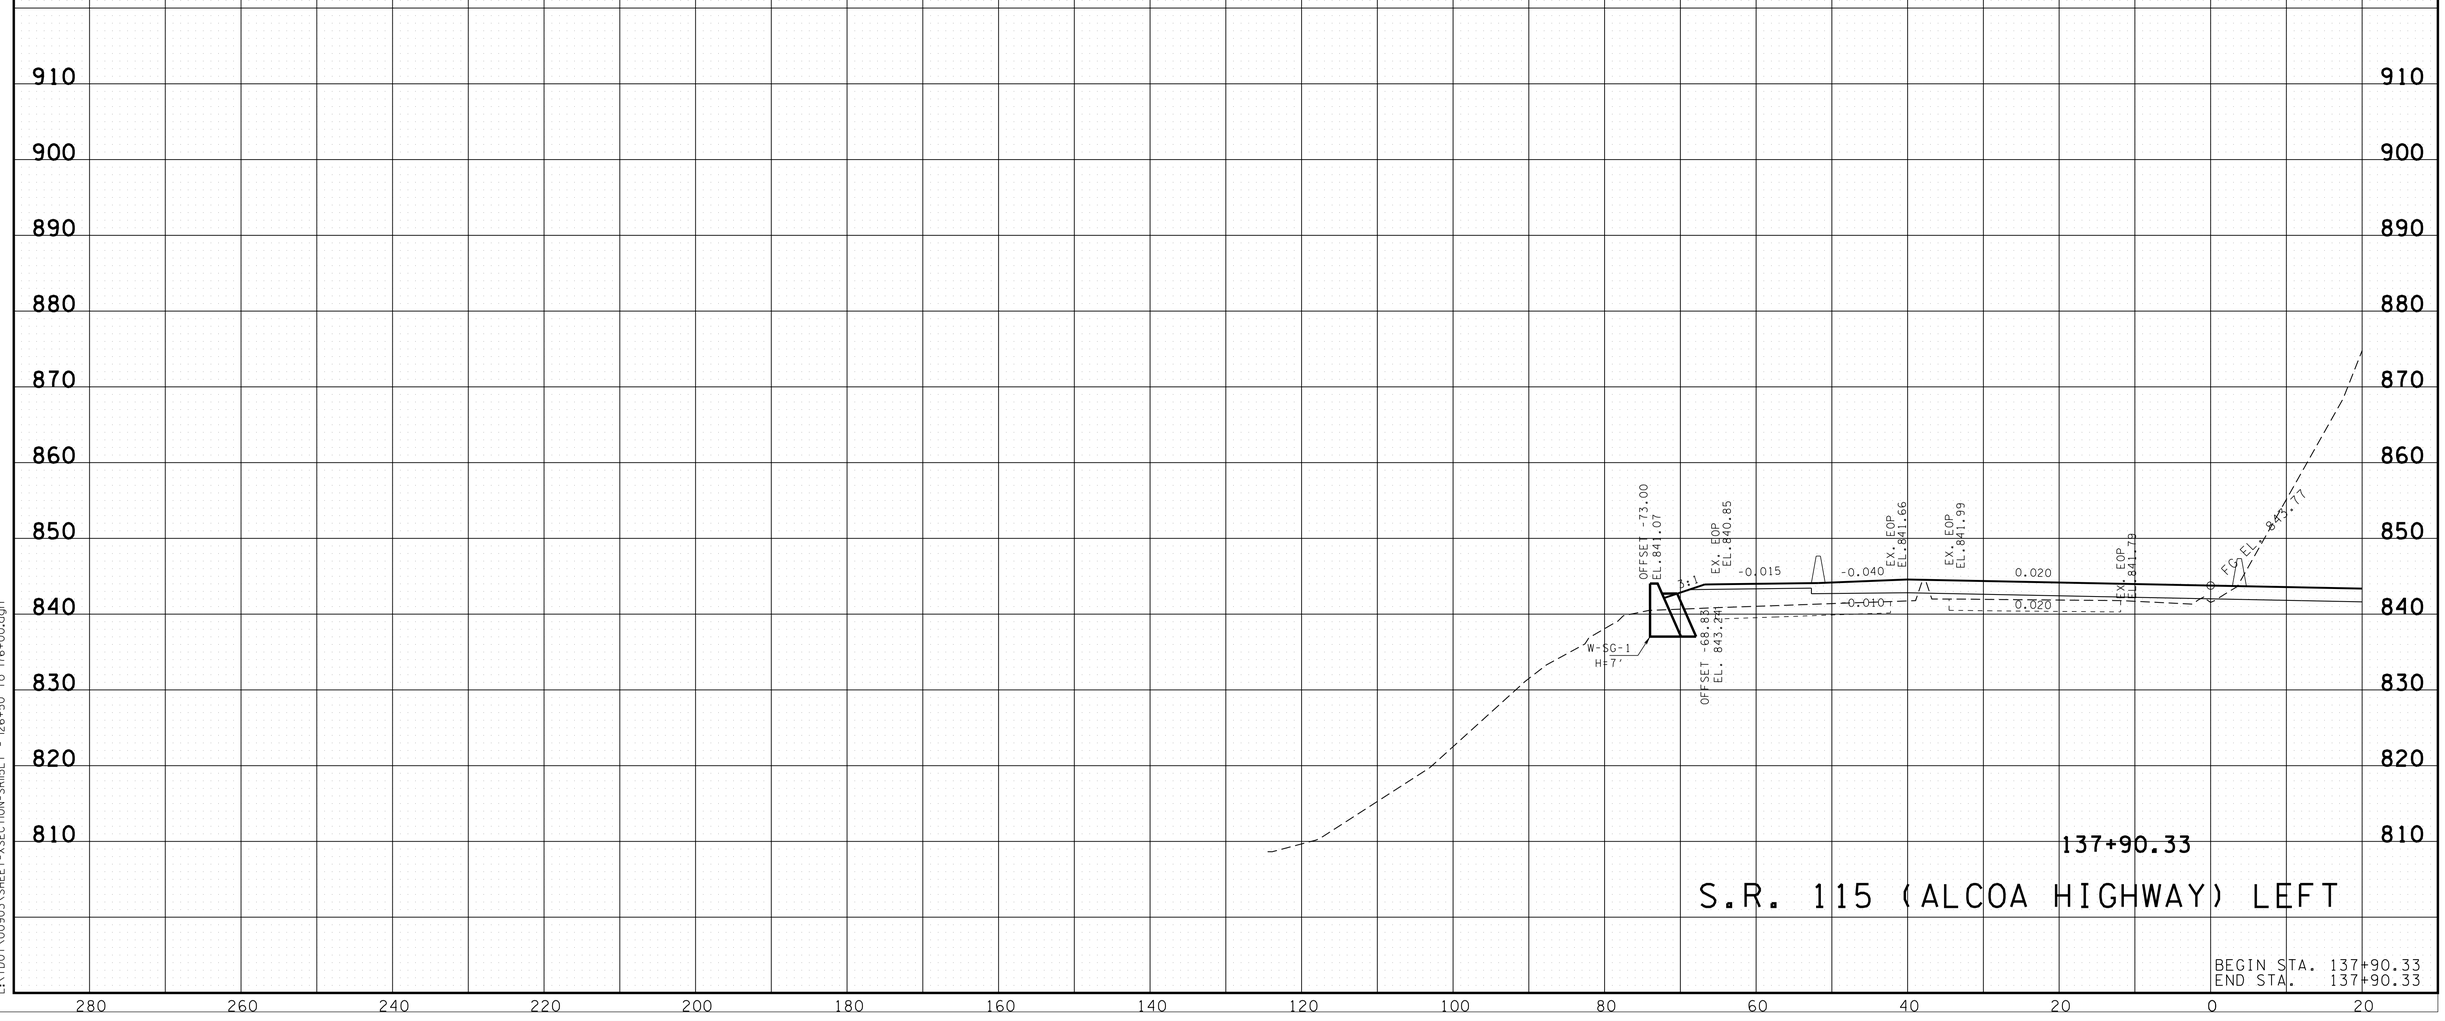

7/15/2025 7:42:14 AM
L:\TDOT\00903\SHEET-XSECTION-SR115LT - 126+50 to 176+00.dgn

TYPE	YEAR	PROJECT NO.	SHEET NO.
R.O.W.	2017	R-STP/NH-115(29)	156
CONST.	2023	R-STP/NH-115(29)	180

REV. 2-9-24
REVISED EXISITNG PAVEMENT GROUND LINE.

REV. 7-14-25
REVISED PROPOSED CROSS SECTIONS.

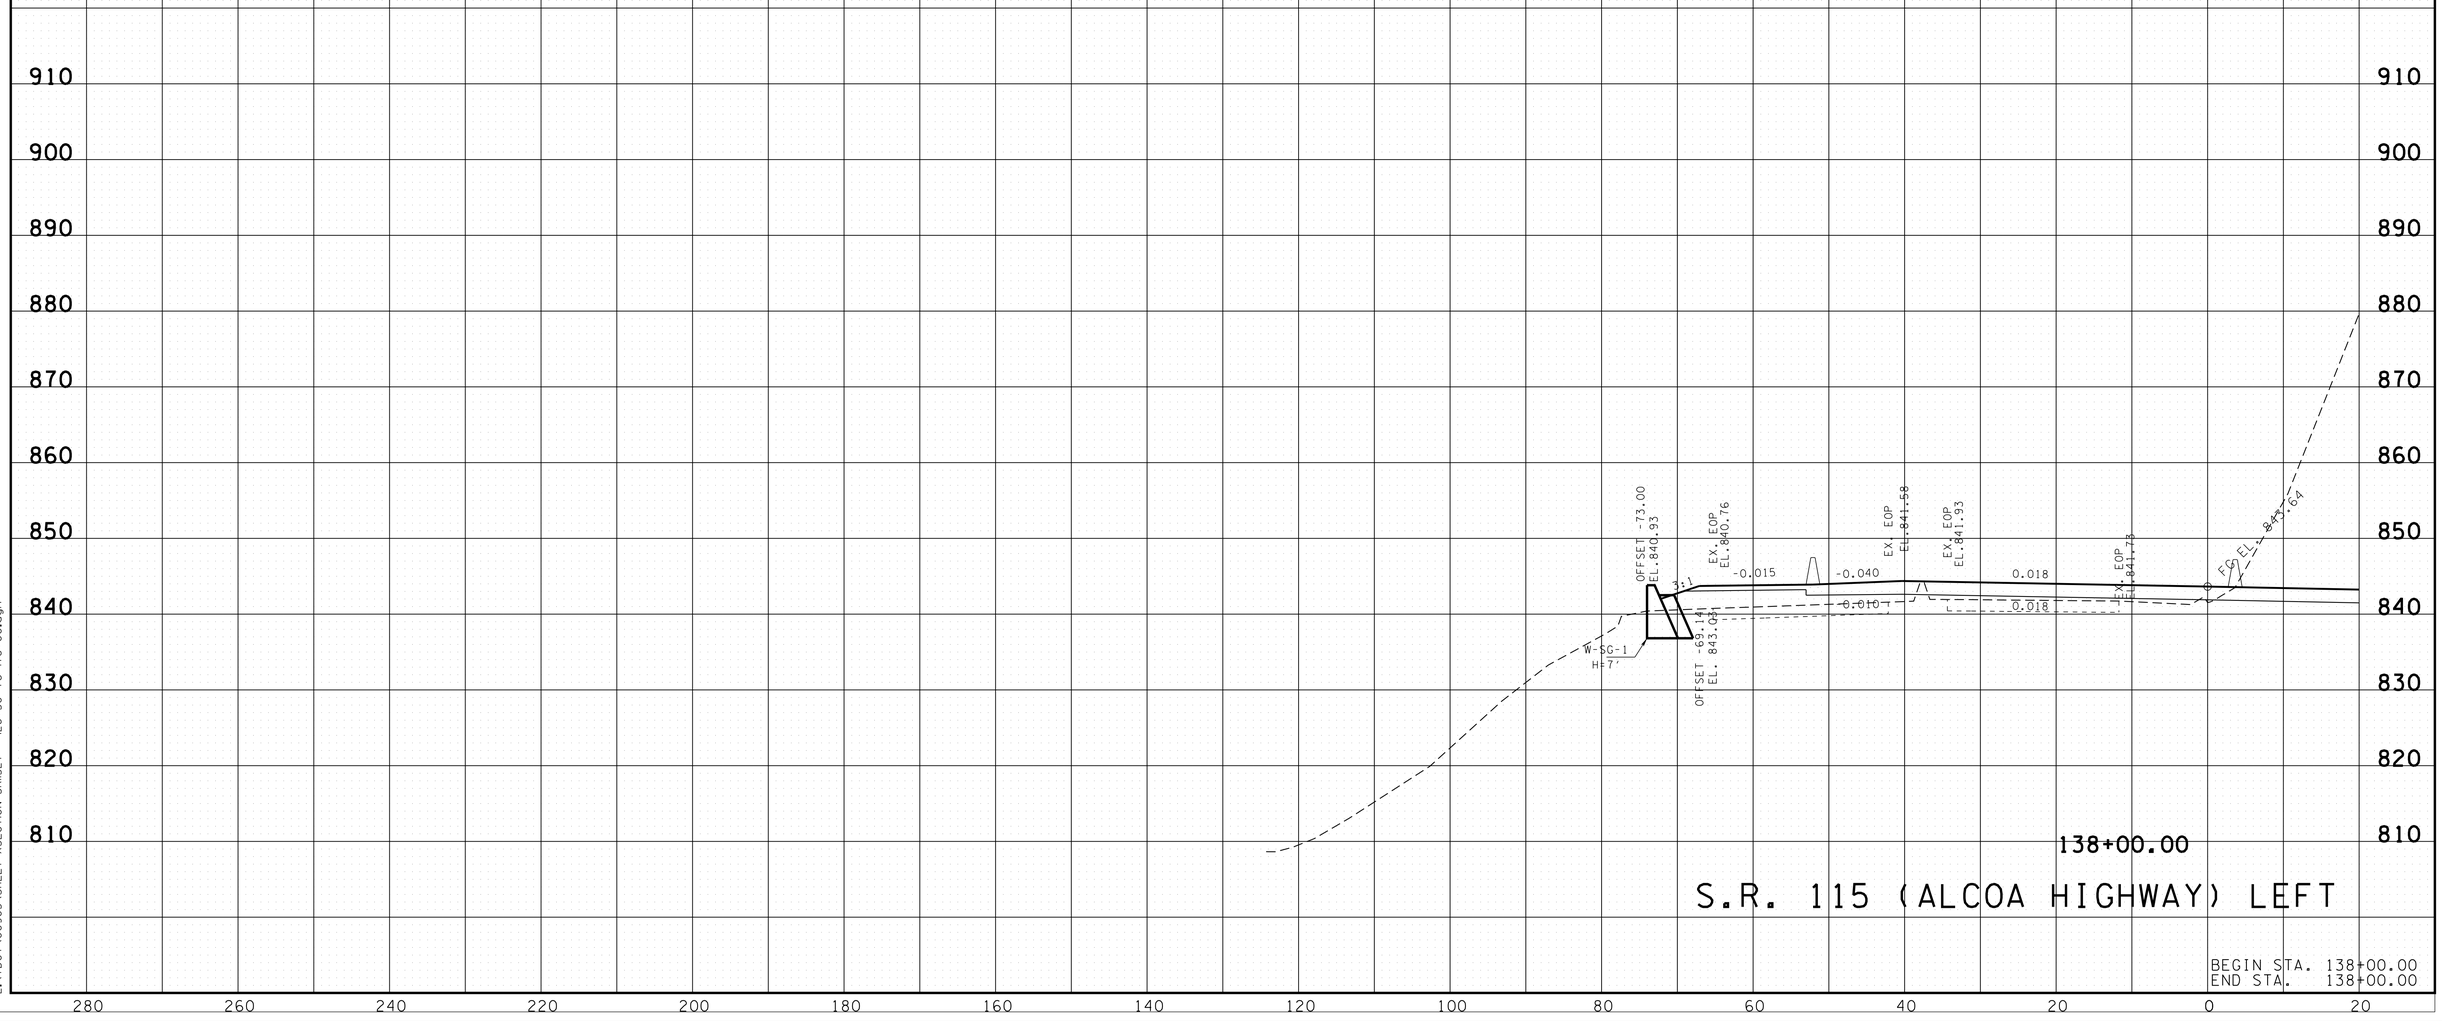

S.R. 115 (ALCOA HIGHWAY) LEFT

BEGIN STA. 138+00.00
END STA. 138+00.00

7/15/2025 7:42:15 AM
L:\TDOT\00903\SHEET-XSECTION-SR115LT - 126+50 to 176+00.dgn

TYPE	YEAR	PROJECT NO.	SHEET NO.
R.O.W.	2017	R-STP/NH-115(29)	157
CONST.	2023	R-STP/NH-115(29)	181

REV. 2-9-24
REVISED EXISITNG PAVEMENT GROUND LINE.

REV. 7-14-25
REVISED PROPOSED CROSS SECTIONS.

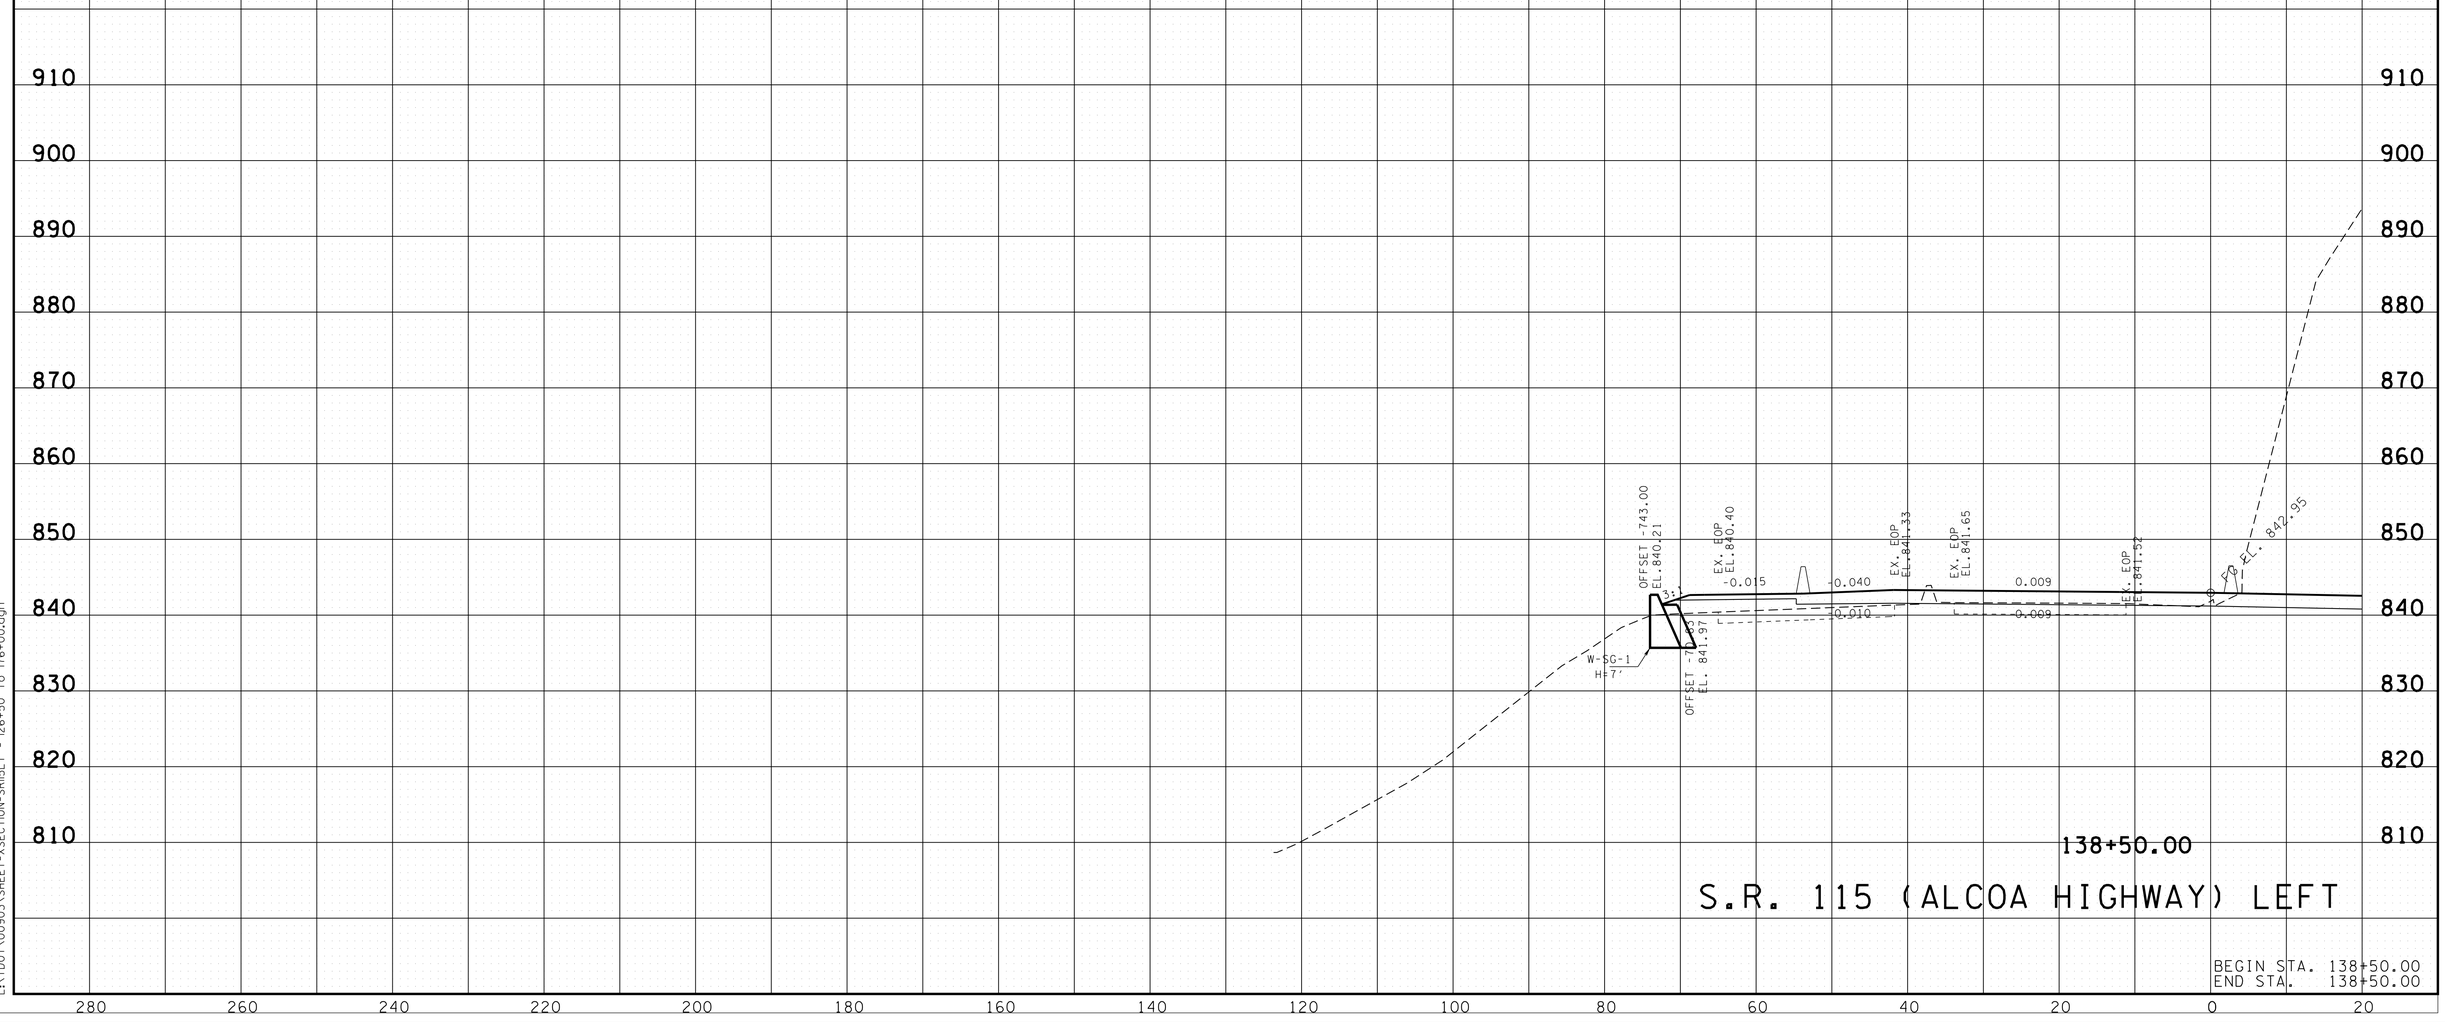

7/15/2025 7:42:15 AM
L:\TDOT\00903\SHEET-XSECTION-SR115LT - 126+50 to 176+00.dgn

TYPE	YEAR	PROJECT NO.	SHEET NO.
R.O.W.	2017	R-STP/NH-115(29)	158
CONST.	2023	R-STP/NH-115(29)	182

REV. 2-9-24
REVISED EXISITNG PAVEMENT GROUND LINE.

REV. 7-14-25
REVISED PROPOSED CROSS SECTIONS.

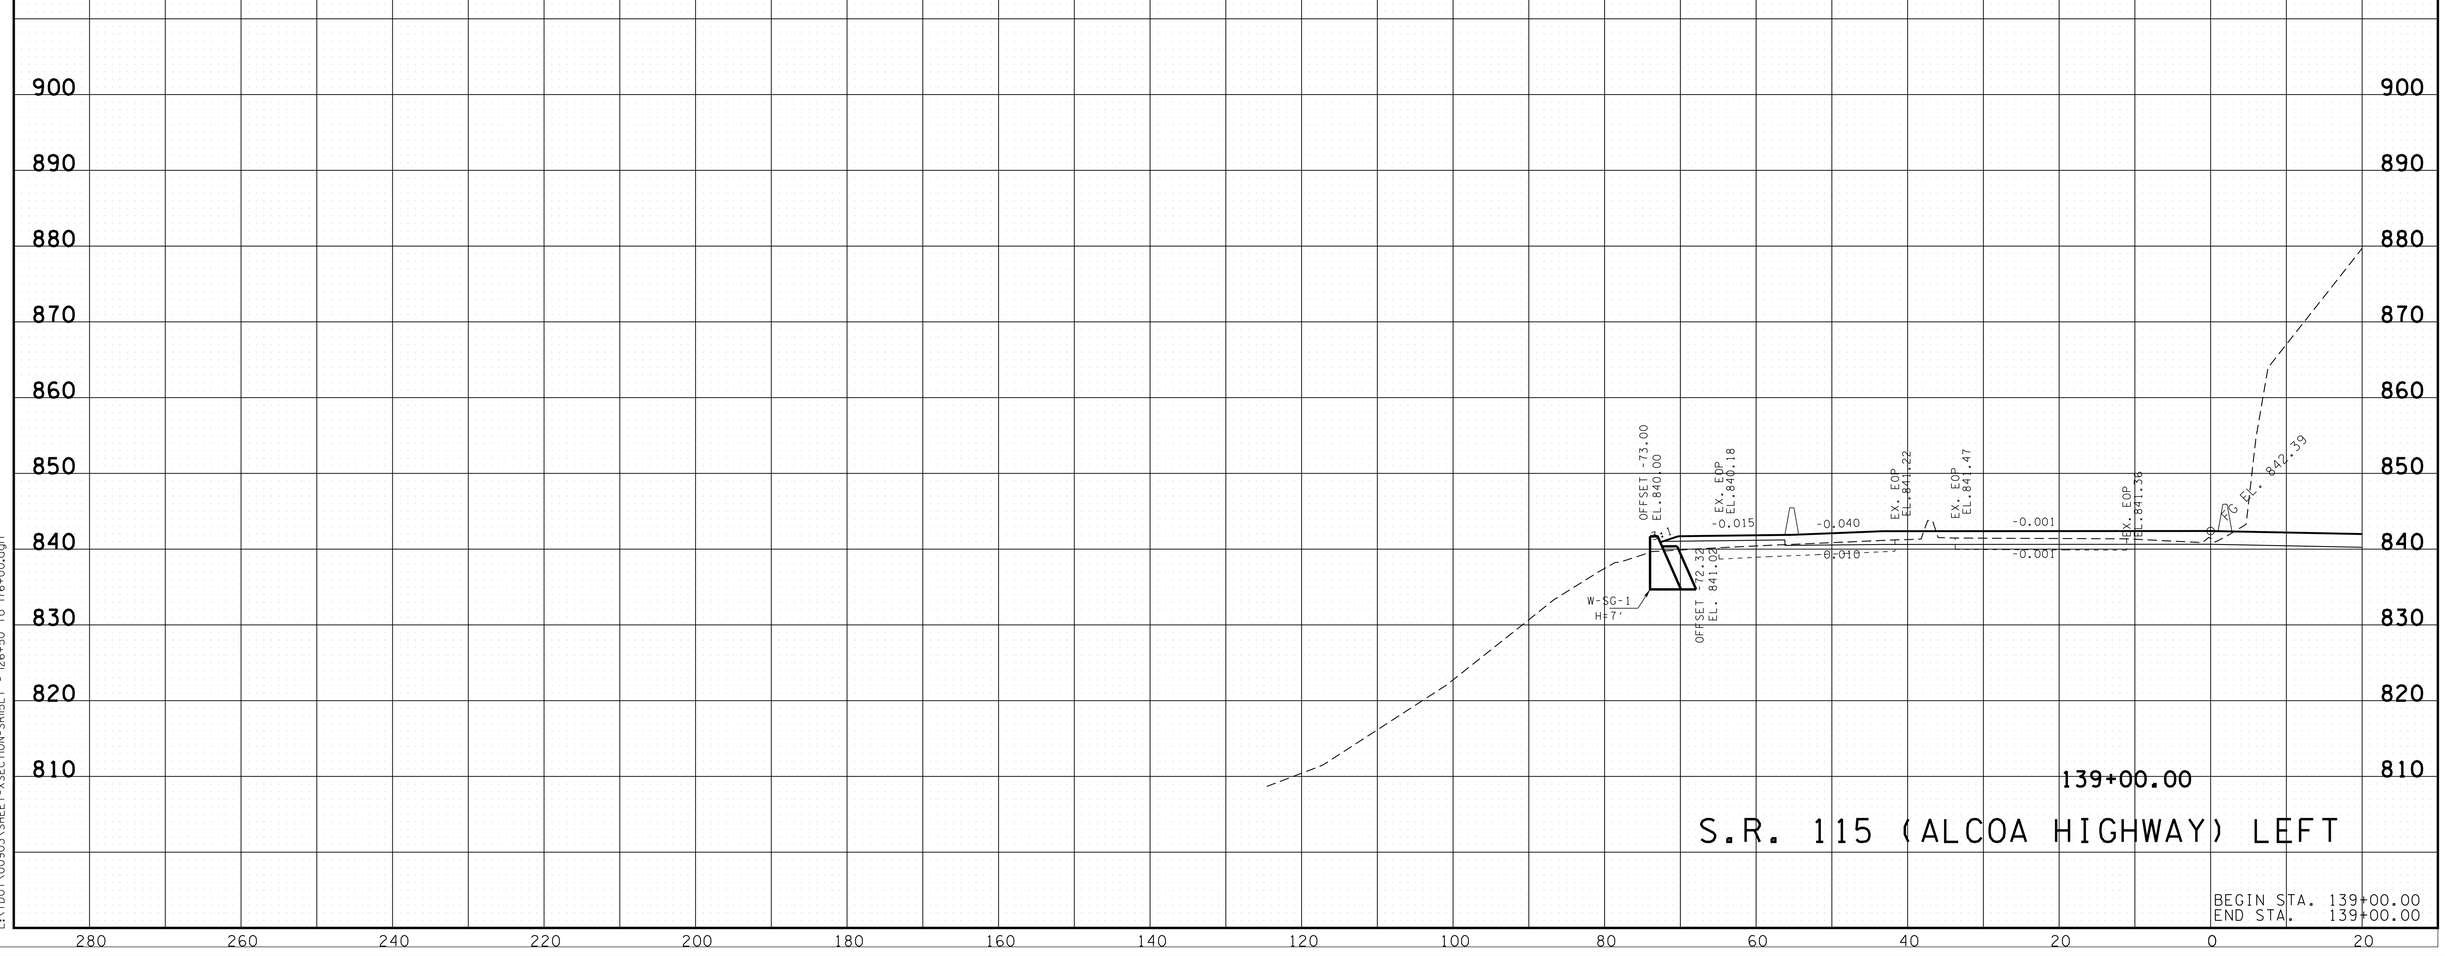

7/15/2025 7:42:16 AM
L:\TDOT\00903\SHEET-XSECTION-SR115LT - 126+50 to 176+00.dgn

TYPE	YEAR	PROJECT NO.	SHEET NO.
R.O.W.	2017	R-STP/NH-115(29)	159
CONST.	2023	R-STP/NH-115(29)	183

REV. 2-9-24
REVISED EXISITNG PAVEMENT GROUND LINE.

REV. 7-14-25
REVISED PROPOSED CROSS SECTIONS.

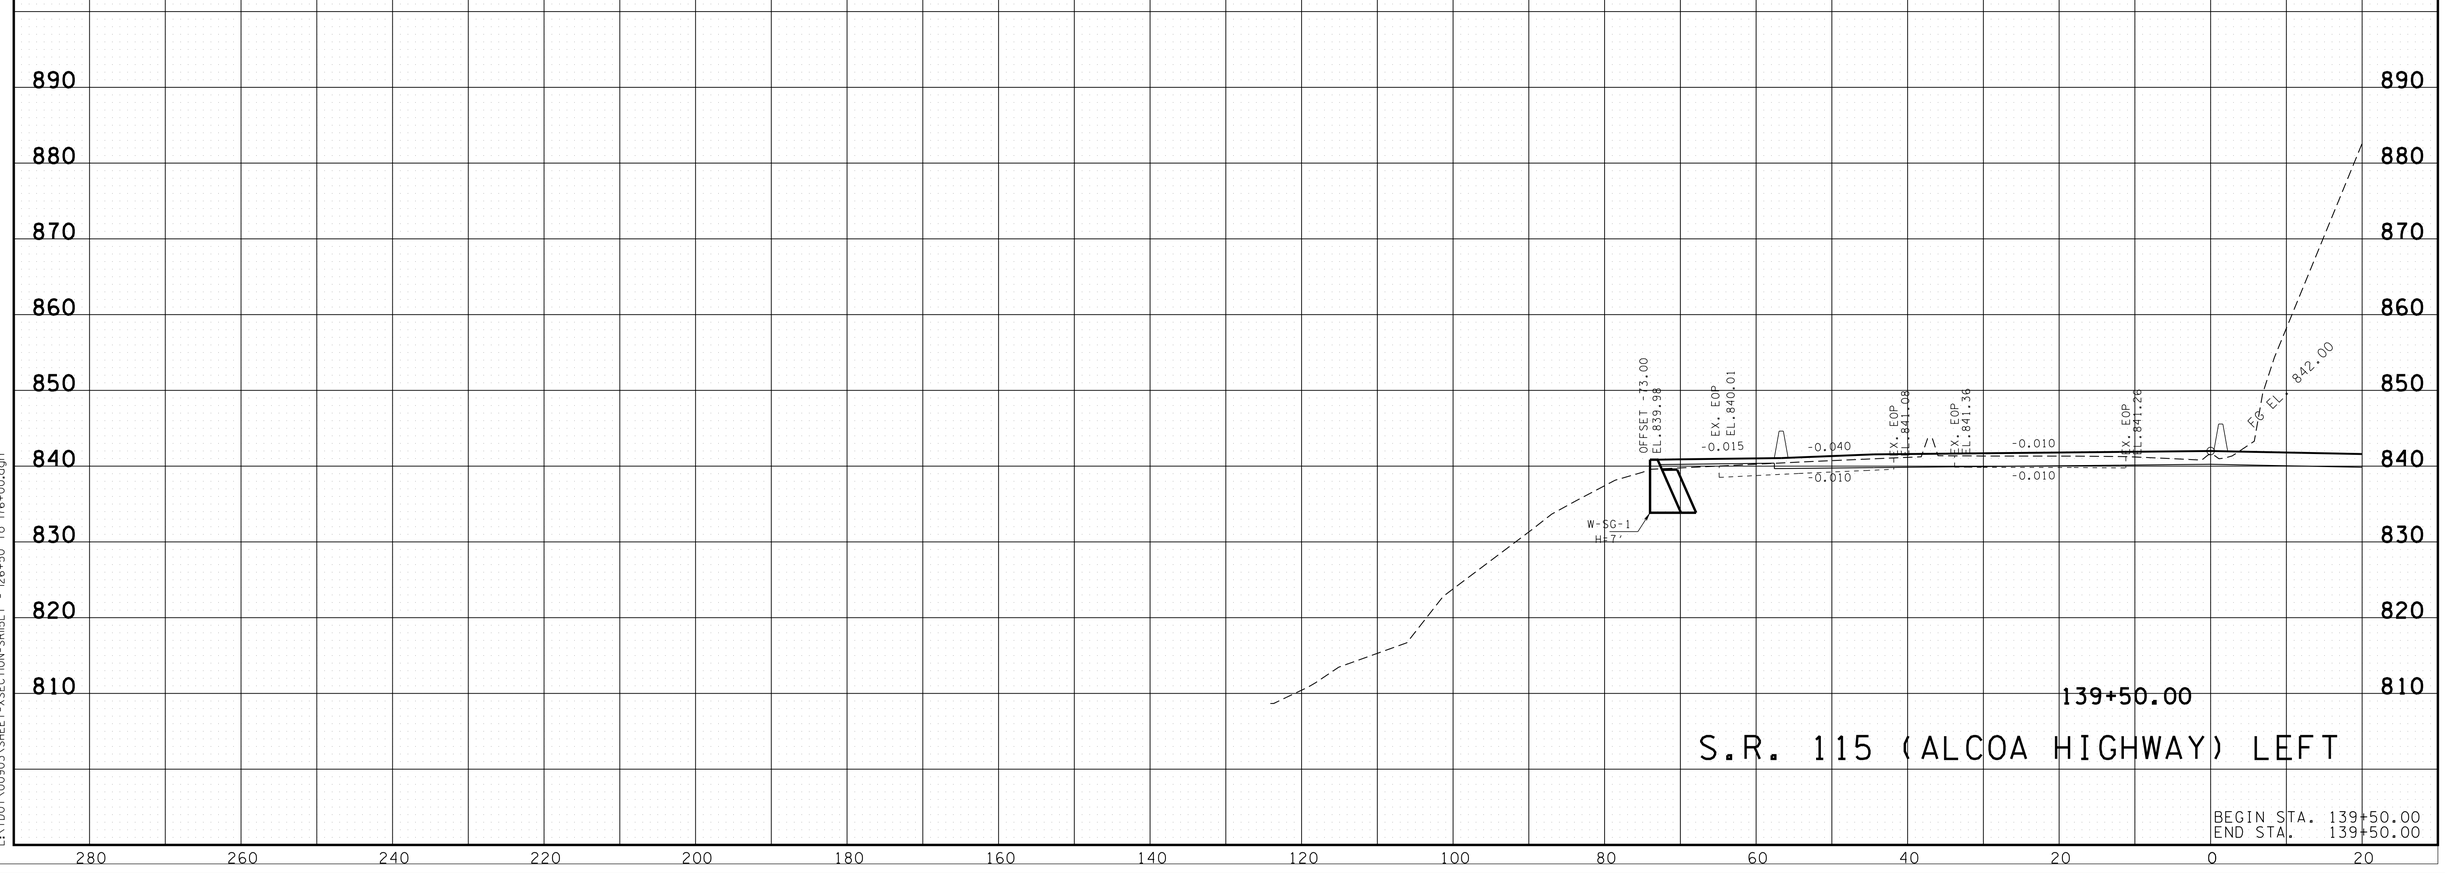

7/15/2025 7:42:17 AM
L:\TDOT\00903\SHEET-XSECTION-SR115LT - 126+50 to 176+00.dgn

TYPE	YEAR	PROJECT NO.	SHEET NO.
R.O.W.	2017	R-STP/NH-115(29)	160
CONST.	2023	R-STP/NH-115(29)	184

REV. 2-9-24
REVISED EXISITNG PAVEMENT GROUND LINE.

REV. 7-14-25
REVISED PROPOSED CROSS SECTIONS.

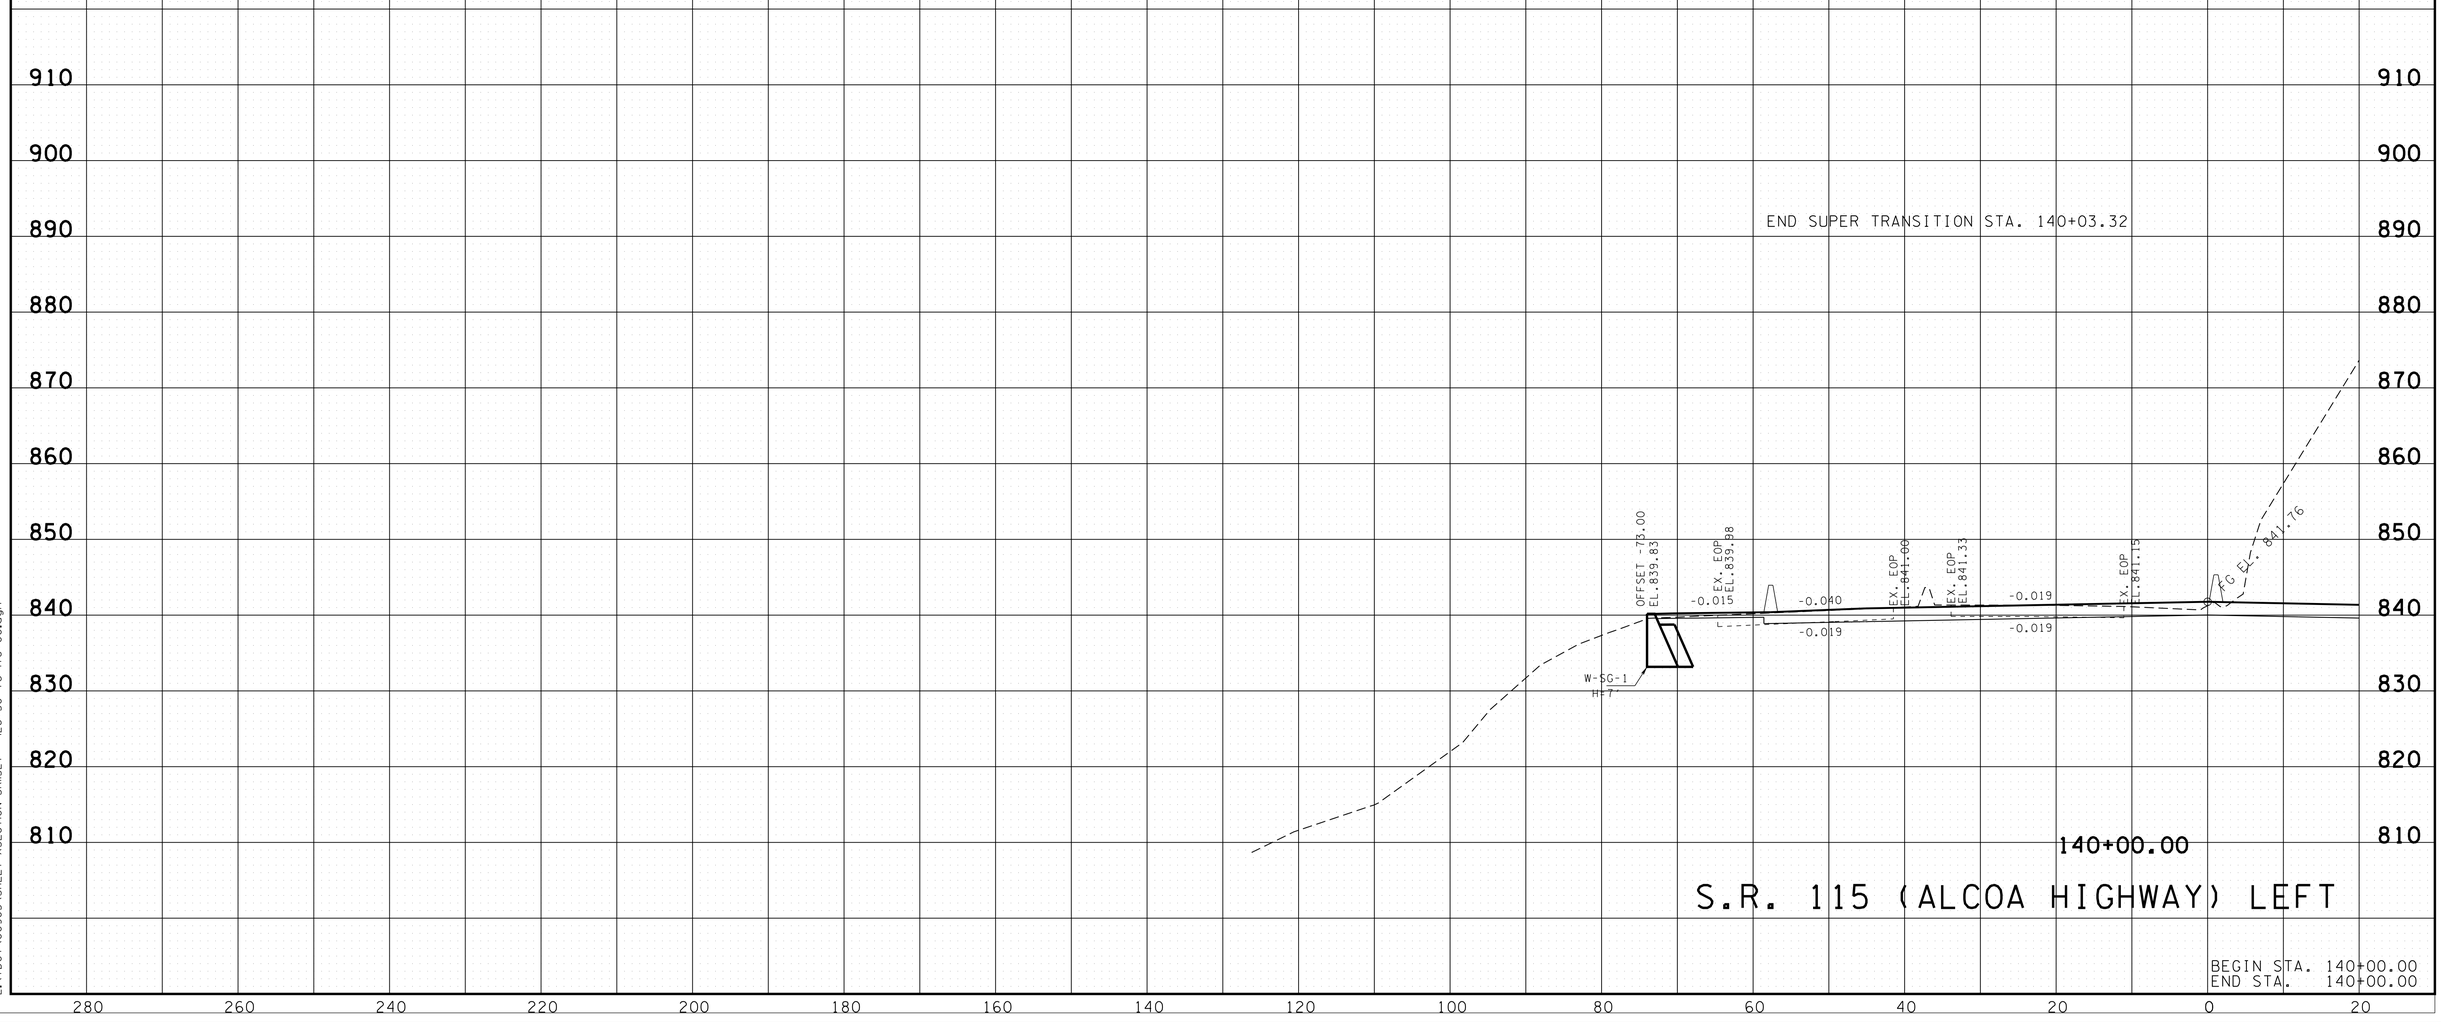

S.R. 115 (ALCOA HIGHWAY) LEFT

BEGIN STA. 140+00.00
END STA. 140+00.00

7/15/2025 7:42:17 AM
L:\TDOT\00903\SHEET-XSECTION-SR115LT - 126+50 to 176+00.dgn

TYPE	YEAR	PROJECT NO.	SHEET NO.
R.O.W.	2017	R-STP/NH-115(29)	161
CONST.	2023	R-STP/NH-115(29)	185

REV. 2-9-24

REVISED EXISITNG PAVEMENT GROUND LINE.

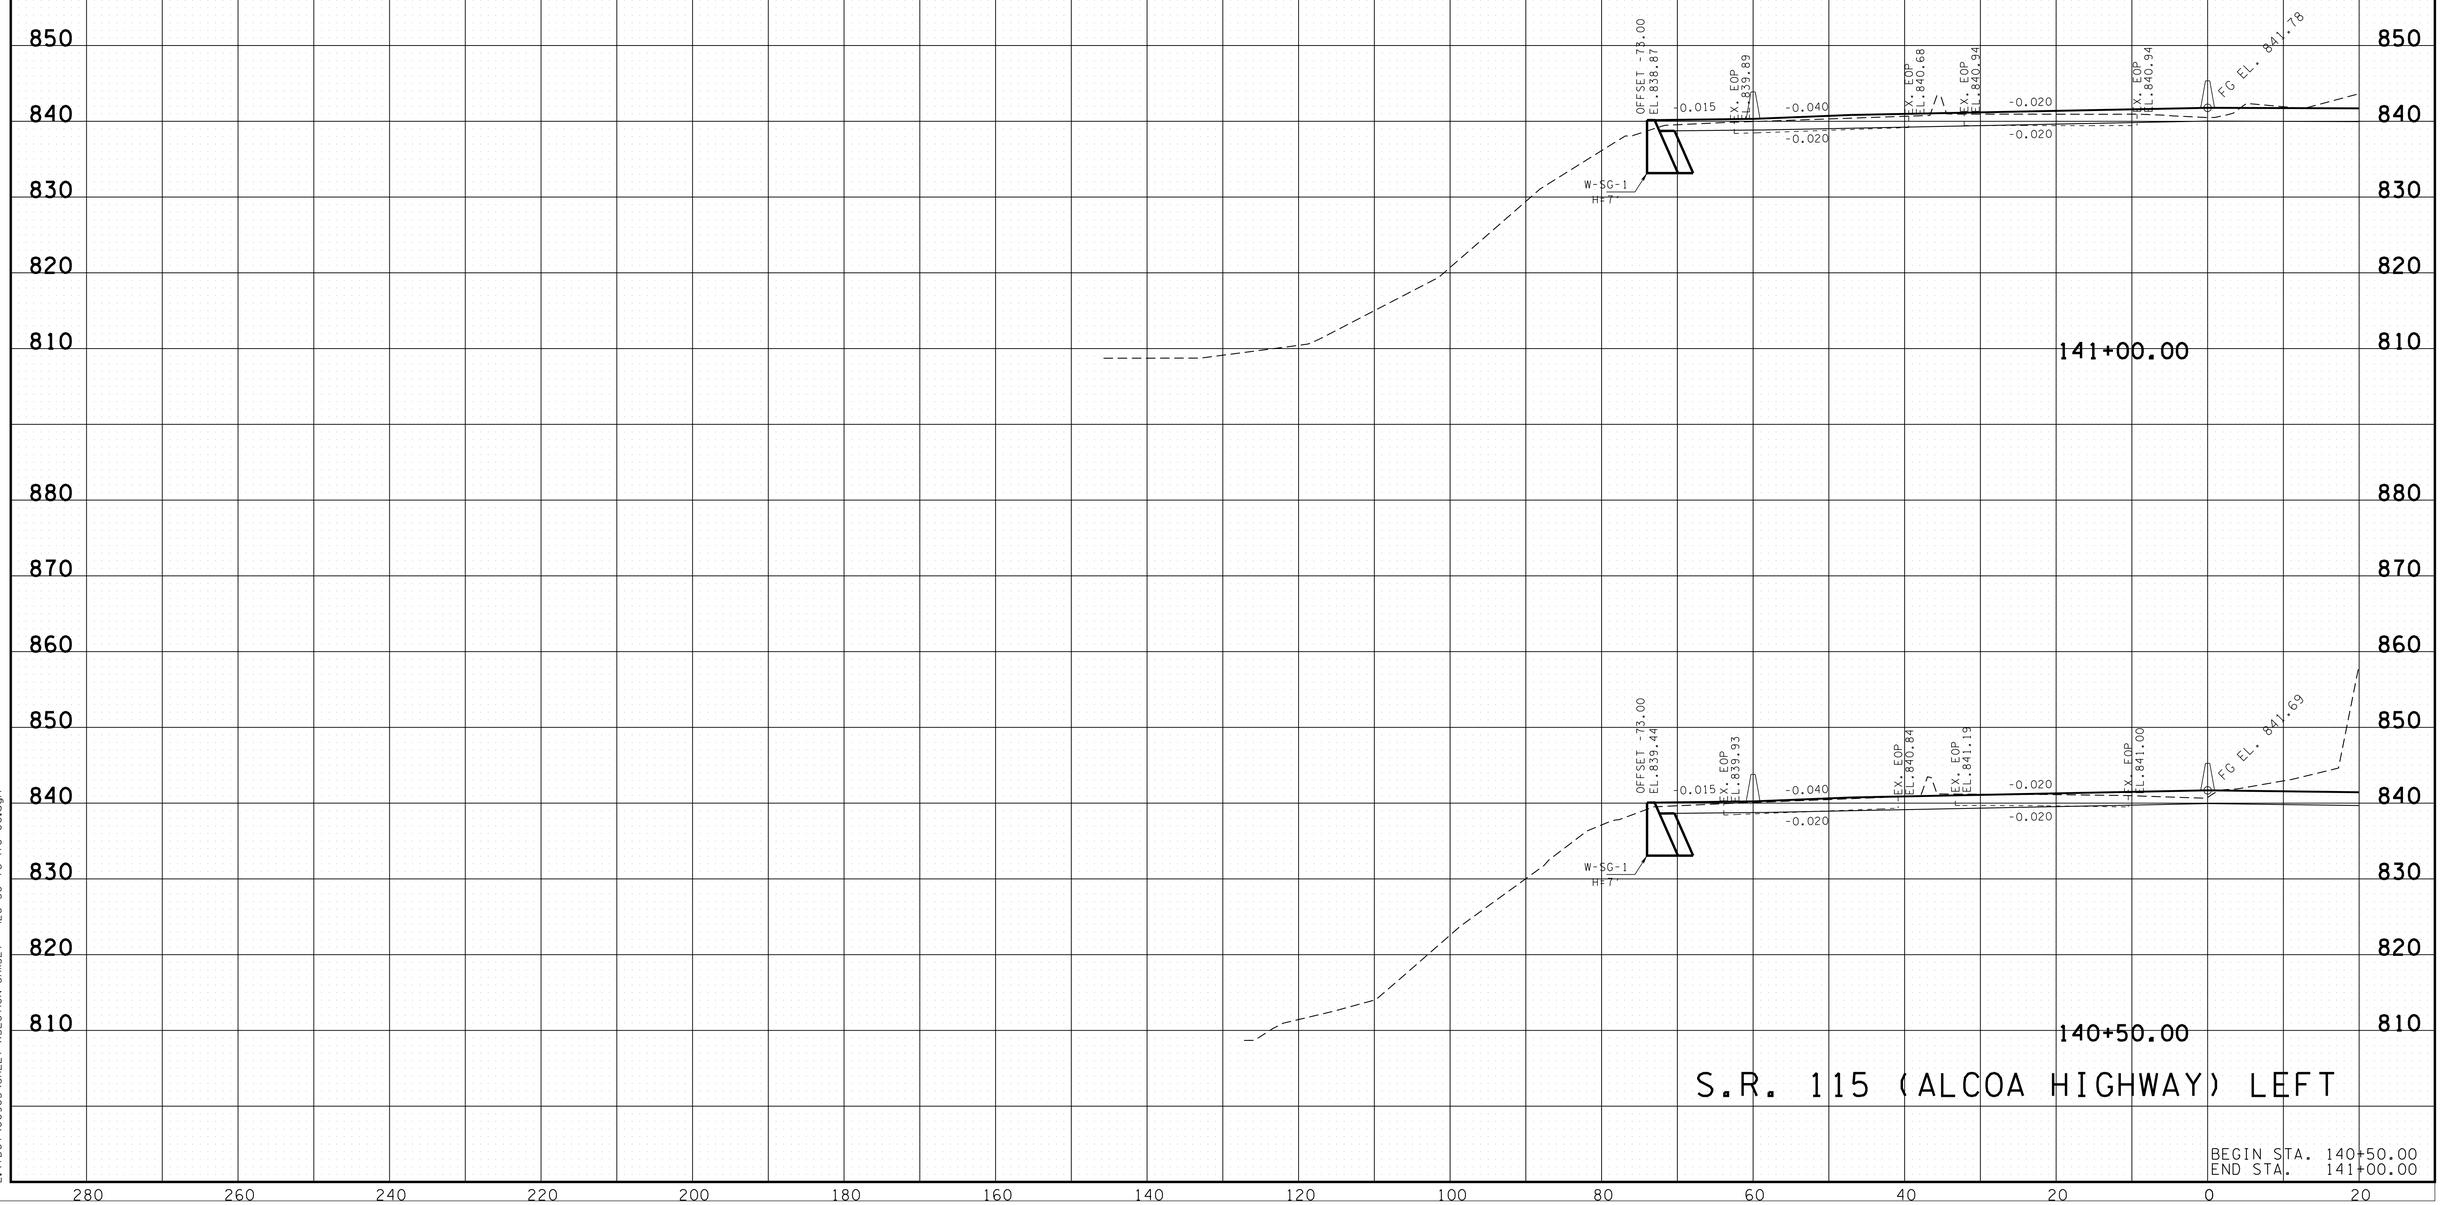

S.R. 115 (ALCOA HIGHWAY) LEFT

BEGIN STA. 140+50.00
END STA. 141+00.00

2/8/2024 4:40:29 PM
L:\TDOT\00903\SHEET-XSECTION-SR115LT - I26+50 to I76+00.dgn

TYPE	YEAR	PROJECT NO.	SHEET NO.
R.O.W.	2017	R-STP/NH-115(29)	162
CONST.	2023	R-STP/NH-115(29)	186

REV. 2-9-24
REVISED EXISITNG PAVEMENT GROUND LINE.

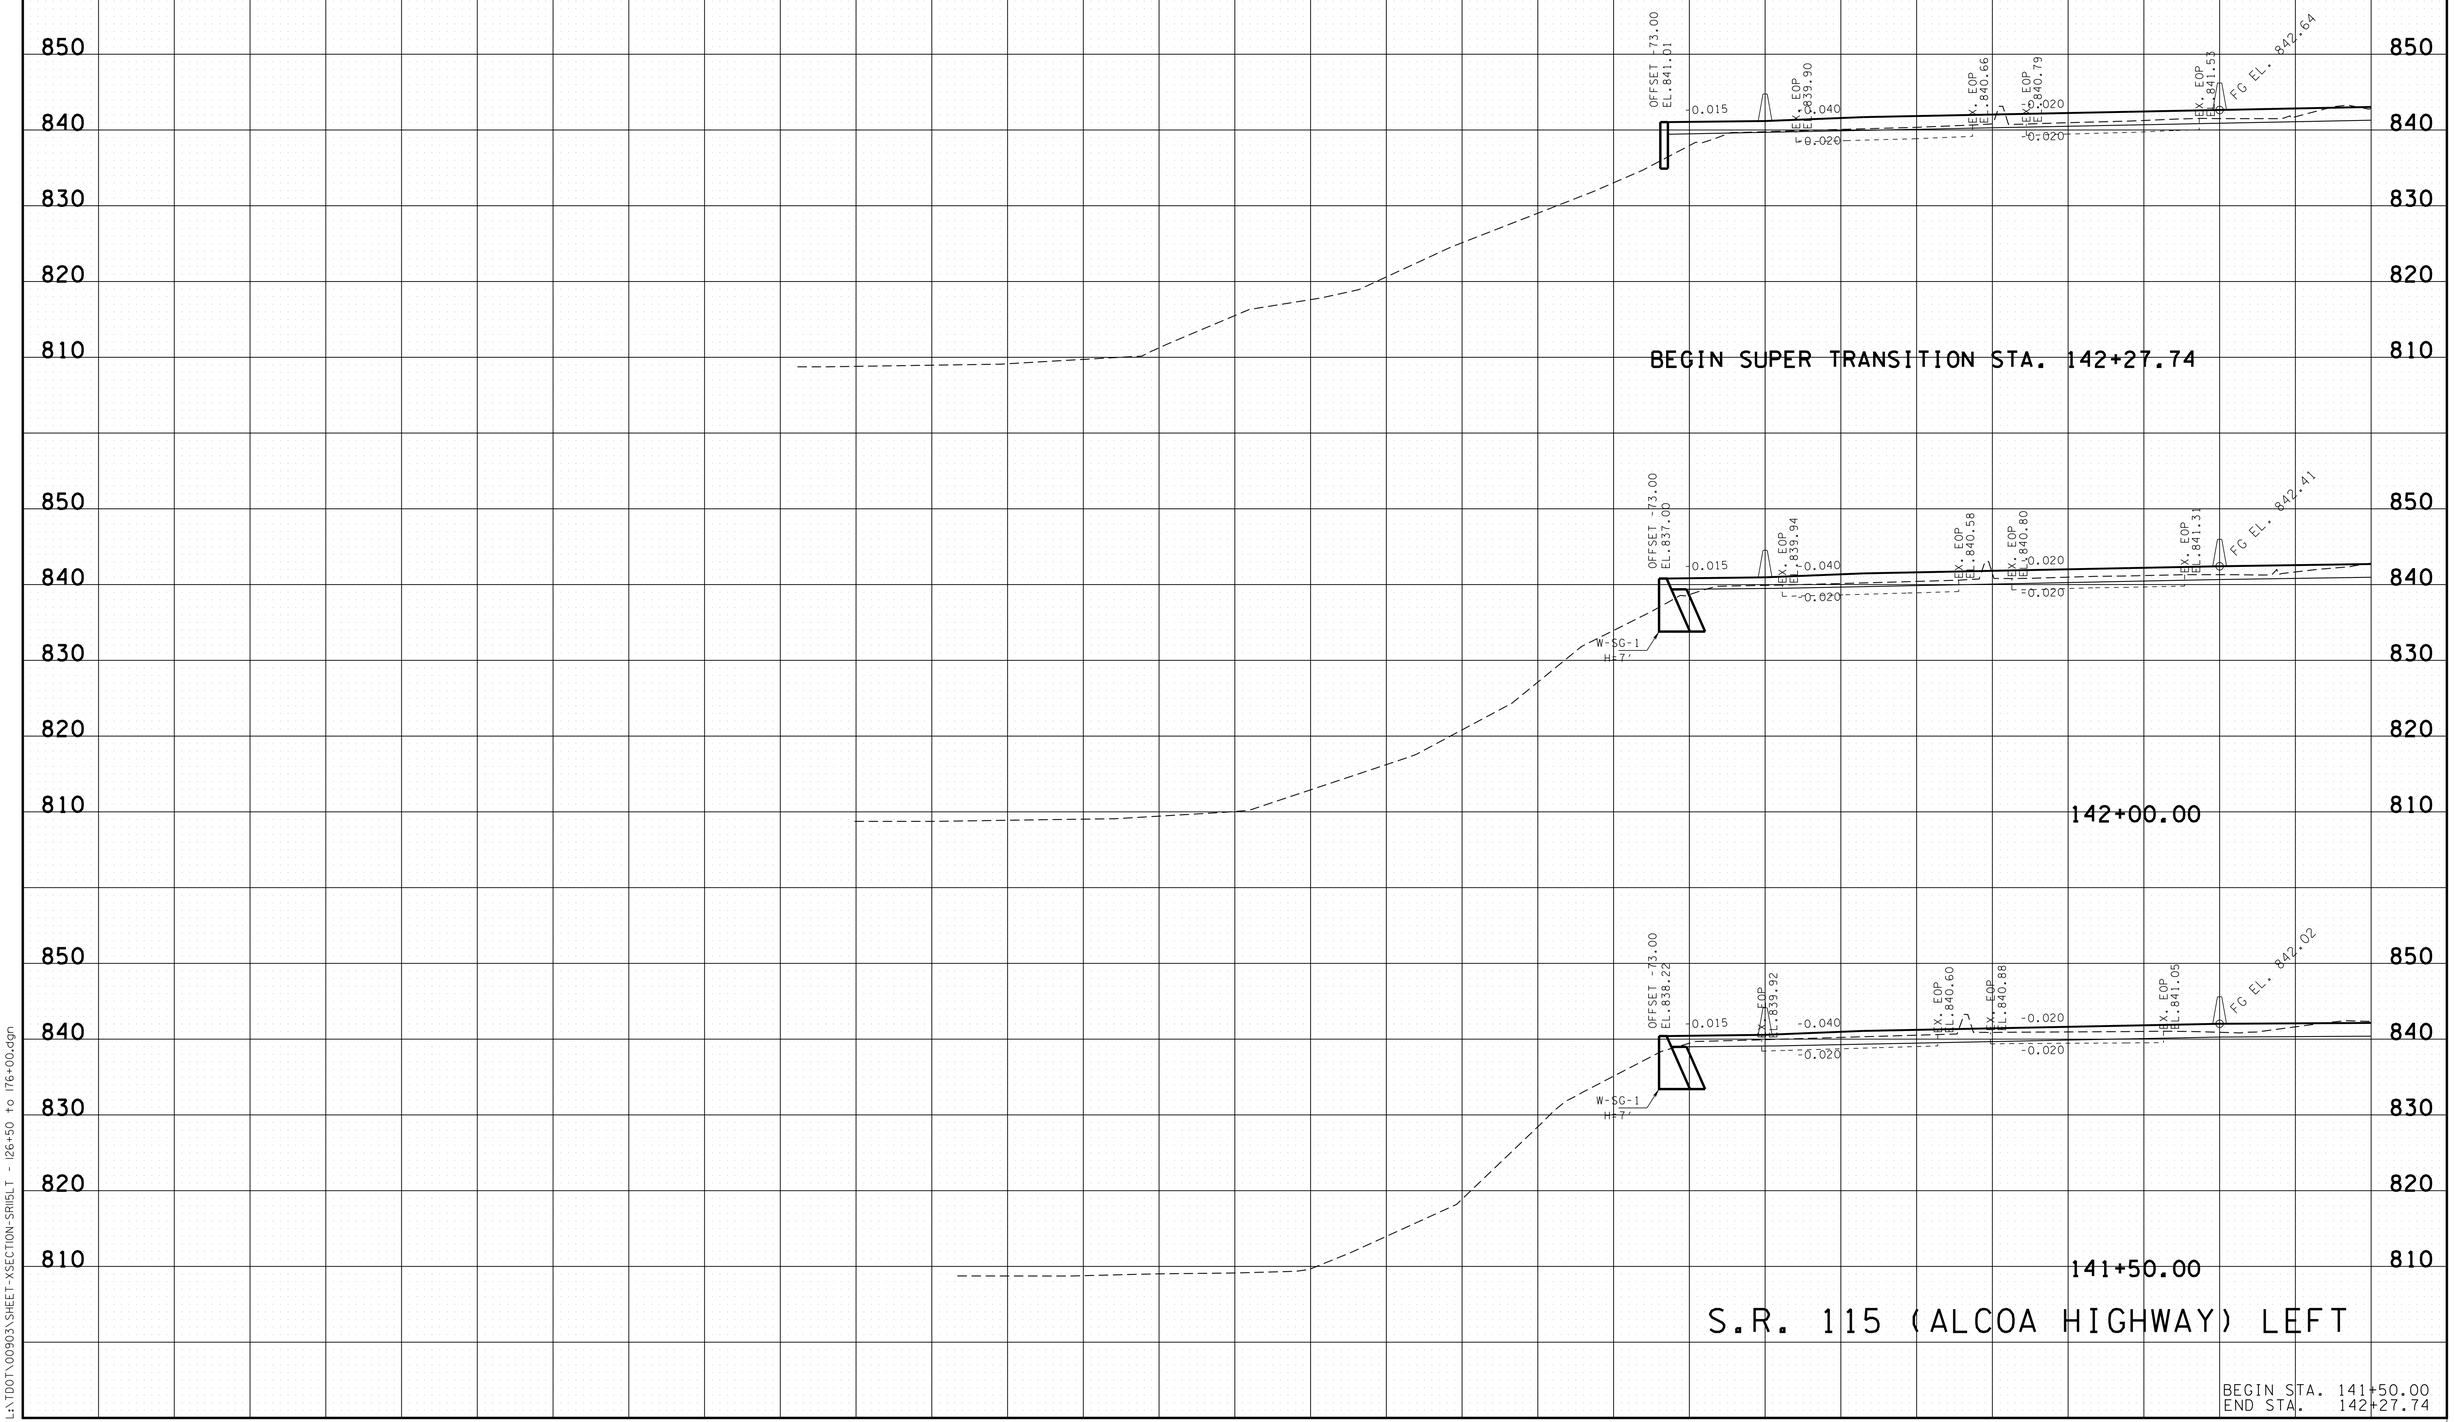

BEGIN STA. 141+50.00
END STA. 142+27.74

2/8/2024 4:40:30 PM
L:\TDOT\00903\SHEET-XSECTION-SRI5LT - I26+50 to I76+00.dgn

TYPE	YEAR	PROJECT NO.	SHEET NO.
R.O.W.	2017	R-STP/NH-115(29)	163
CONST.	2023	R-STP/NH-115(29)	187

REV. 2-9-24

REVISED EXISITNG PAVEMENT GROUND LINE.

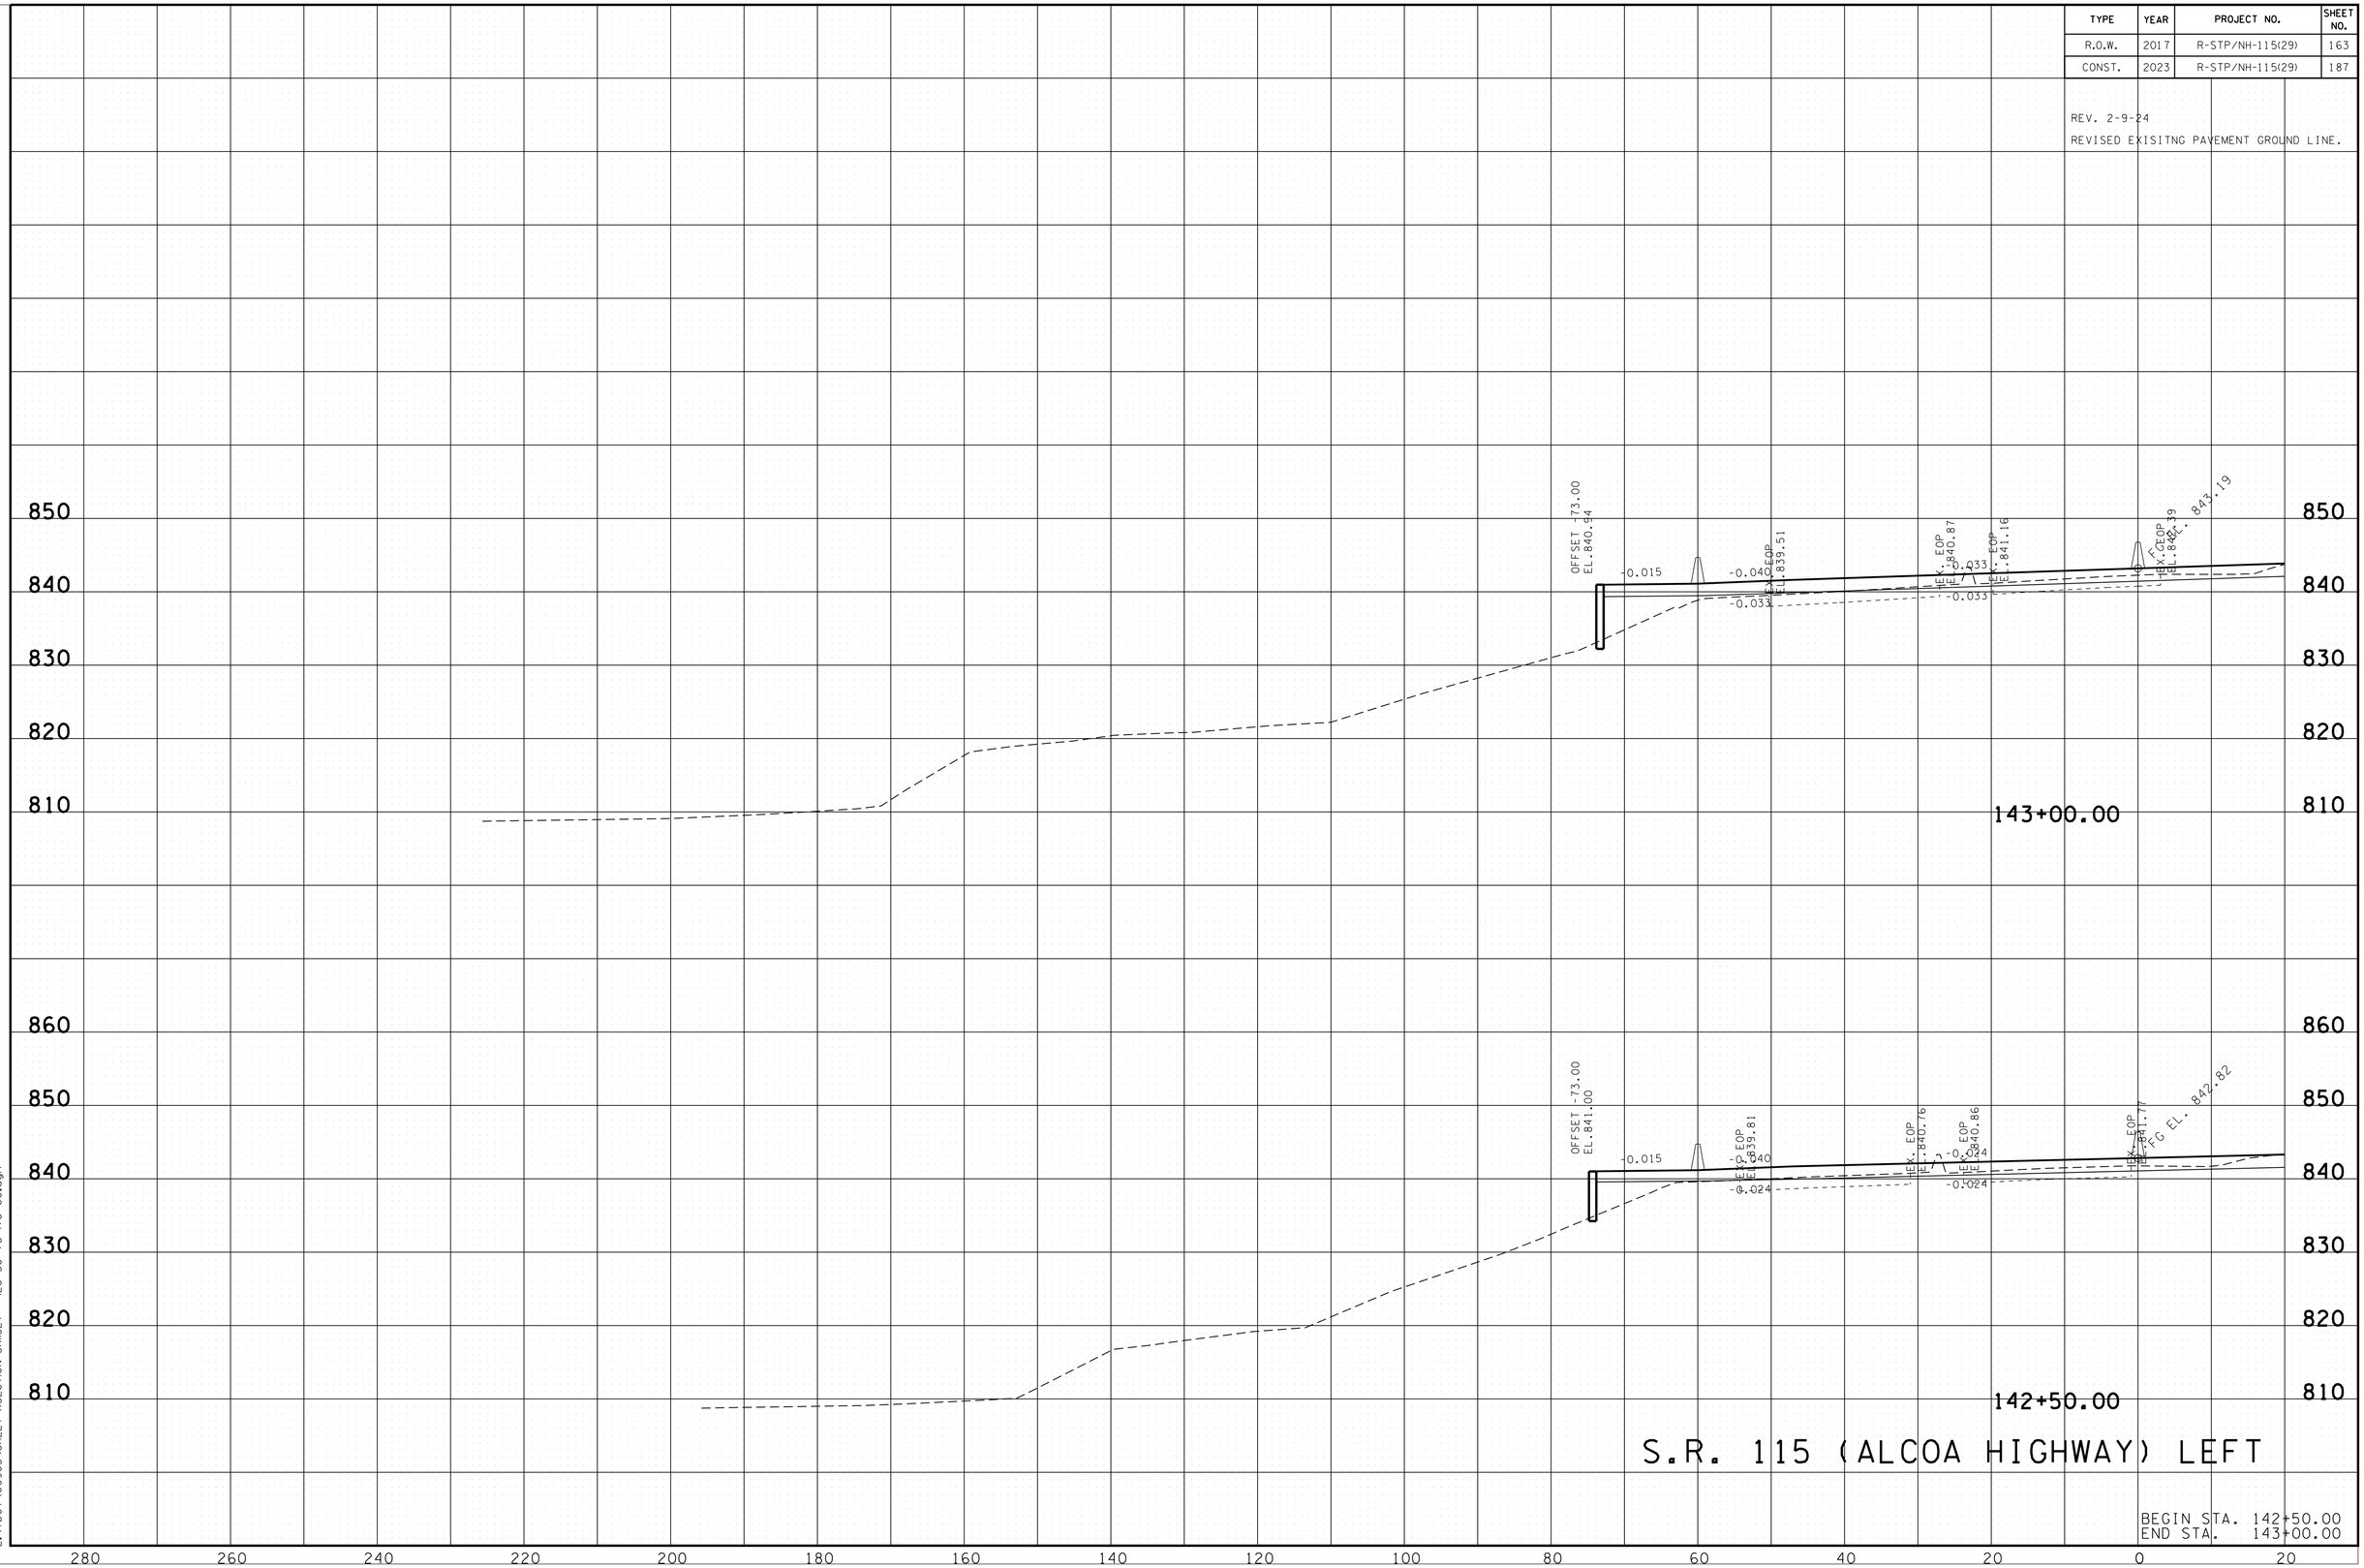

S.R. 115 (ALCOA HIGHWAY) LEFT

BEGIN STA. 142+50.00
END STA. 143+00.00

2/8/2024 4:40:30 PM
L:\TDOT\00903\SHEET-XSECTION-SRIGLT - 126+50 to 176+00.dgn

TYPE	YEAR	PROJECT NO.	SHEET NO.
R.O.W.	2017	R-STP/NH-115(29)	164
CONST.	2023	R-STP/NH-115(29)	188

REV. 2-9-24

REVISED EXISITNG PAVEMENT GROUND LINE.

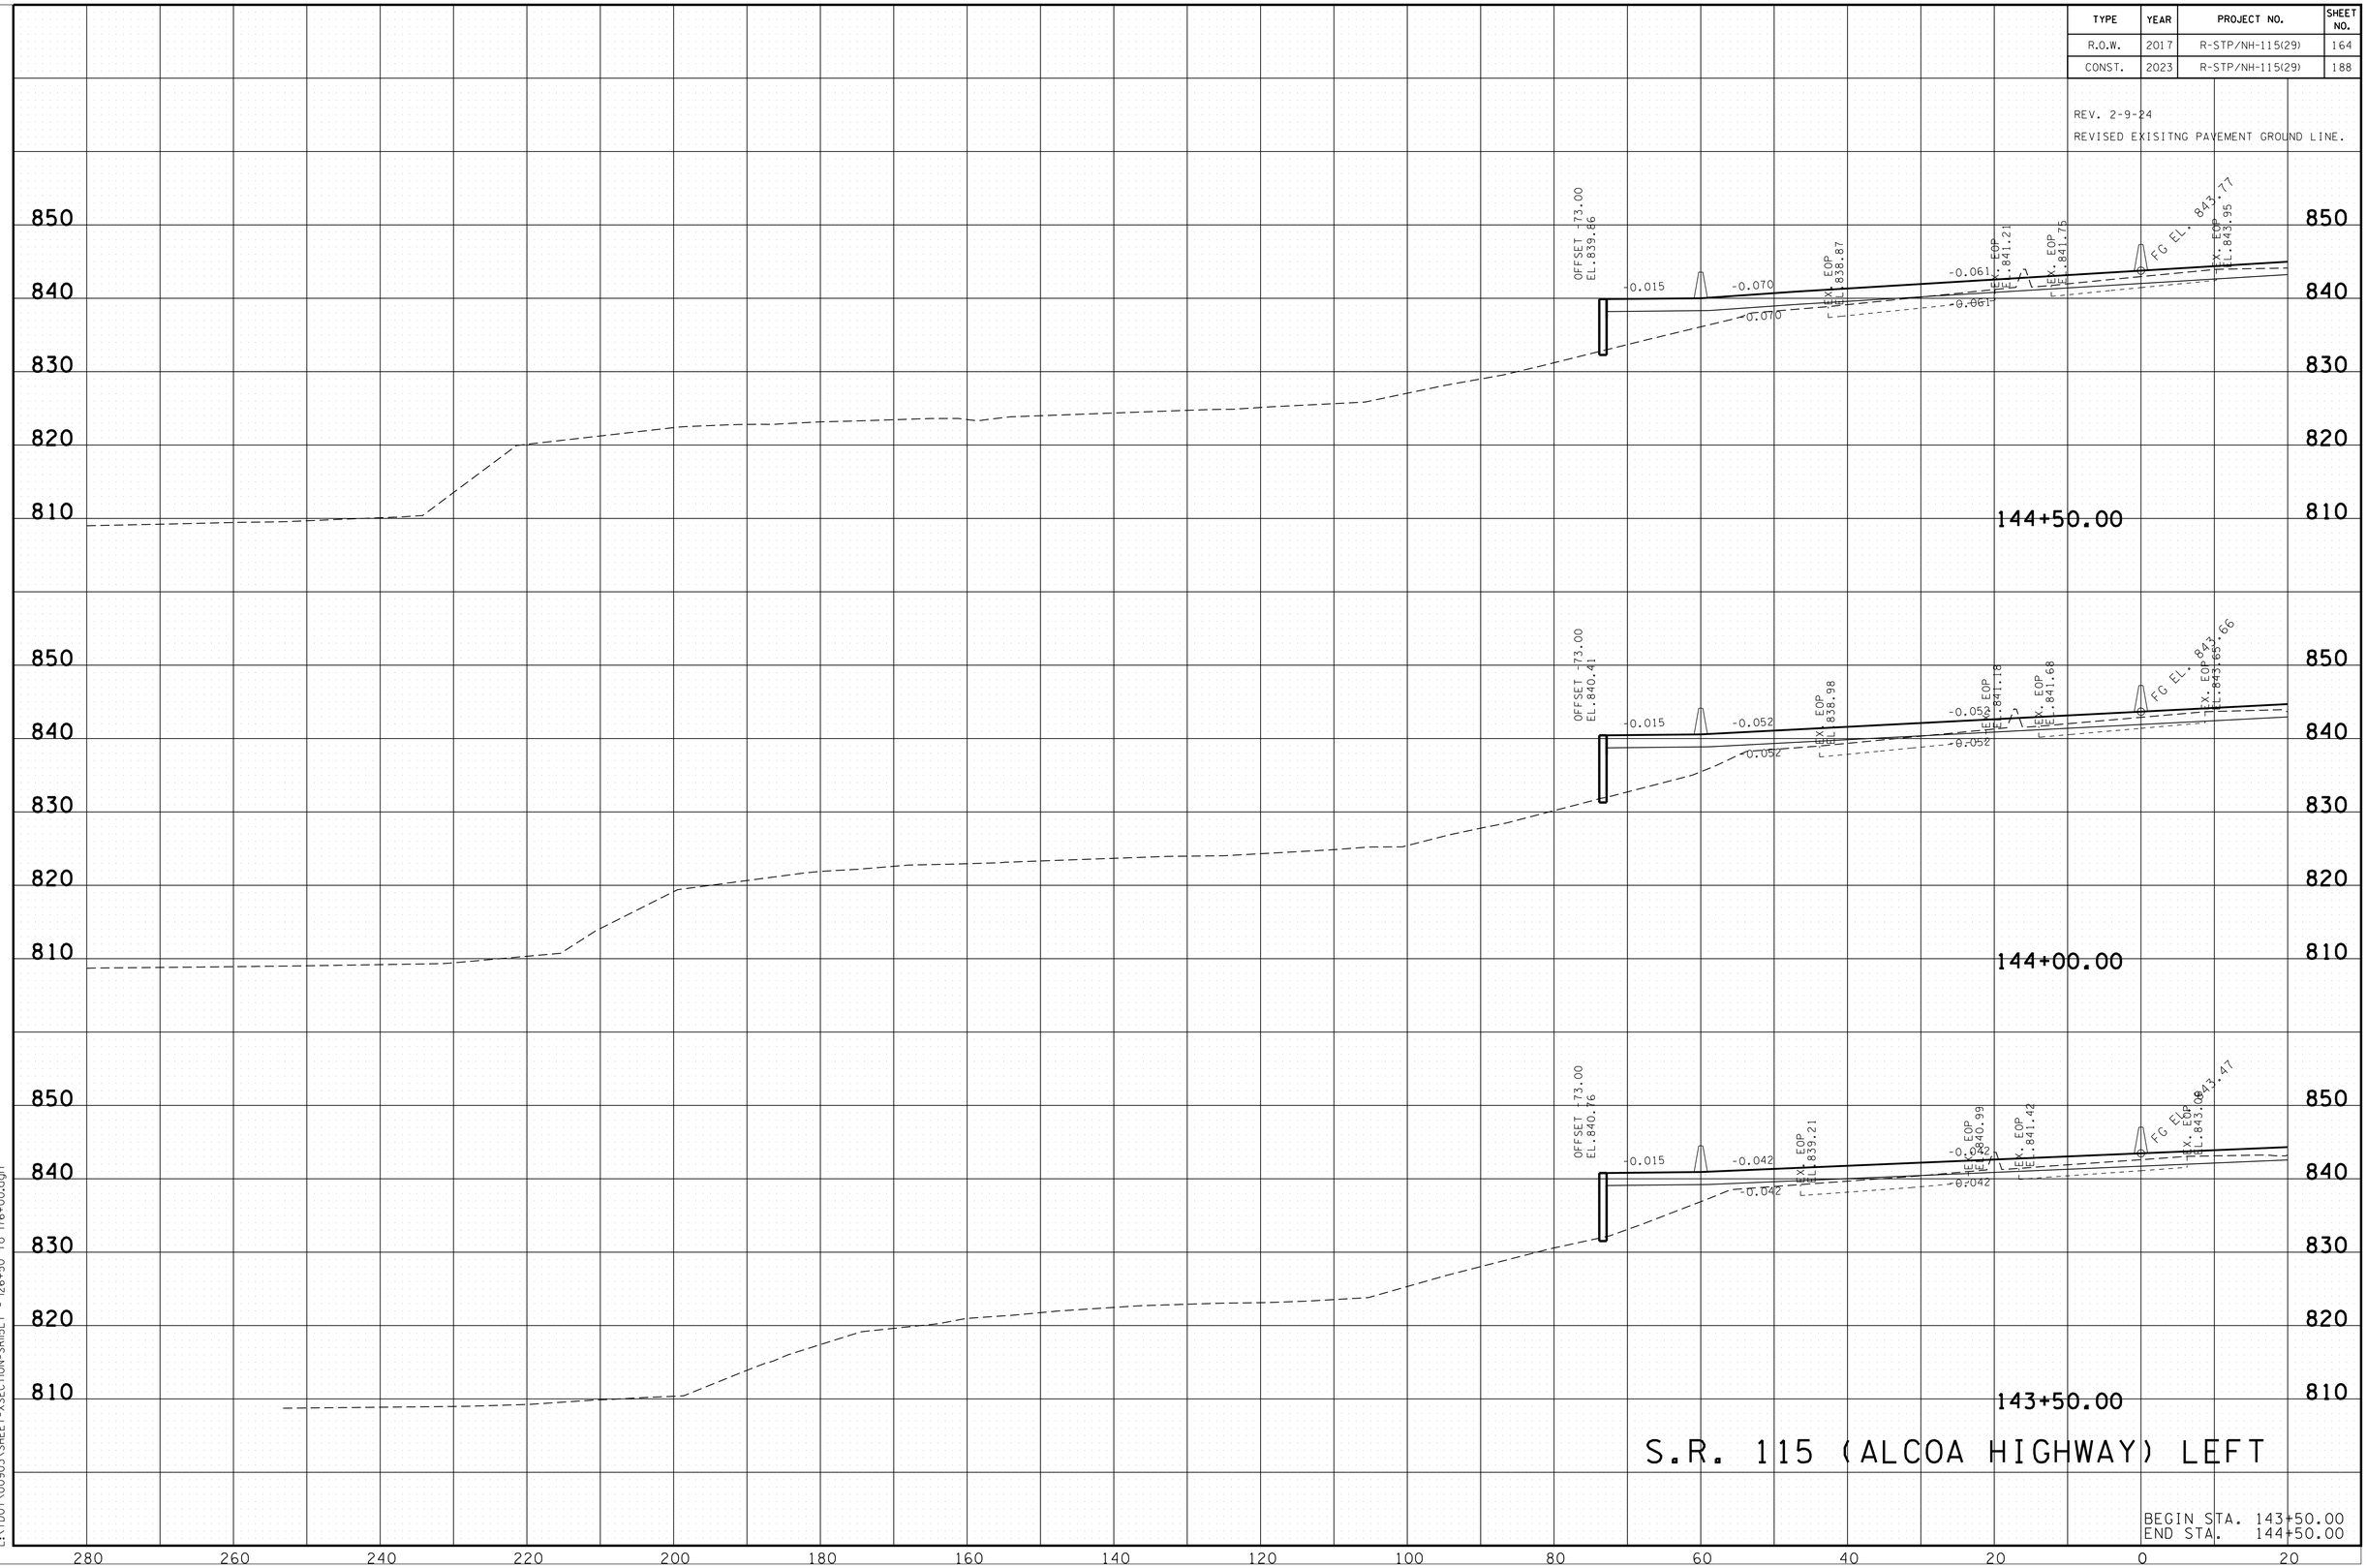

BEGIN STA. 143+50.00
END STA. 144+50.00

2/8/2024 4:40:31PM
L:\TDOT\00903\SHEET-XSECTION-SR115LT - I26+50 to I76+00.dgn

TYPE	YEAR	PROJECT NO.	SHEET NO.
R.O.W.	2017	R-STP/NH-115(29)	165
CONST.	2023	R-STP/NH-115(29)	189

REV. 2-9-24

REVISED EXISITNG PAVEMENT GROUND LINE.

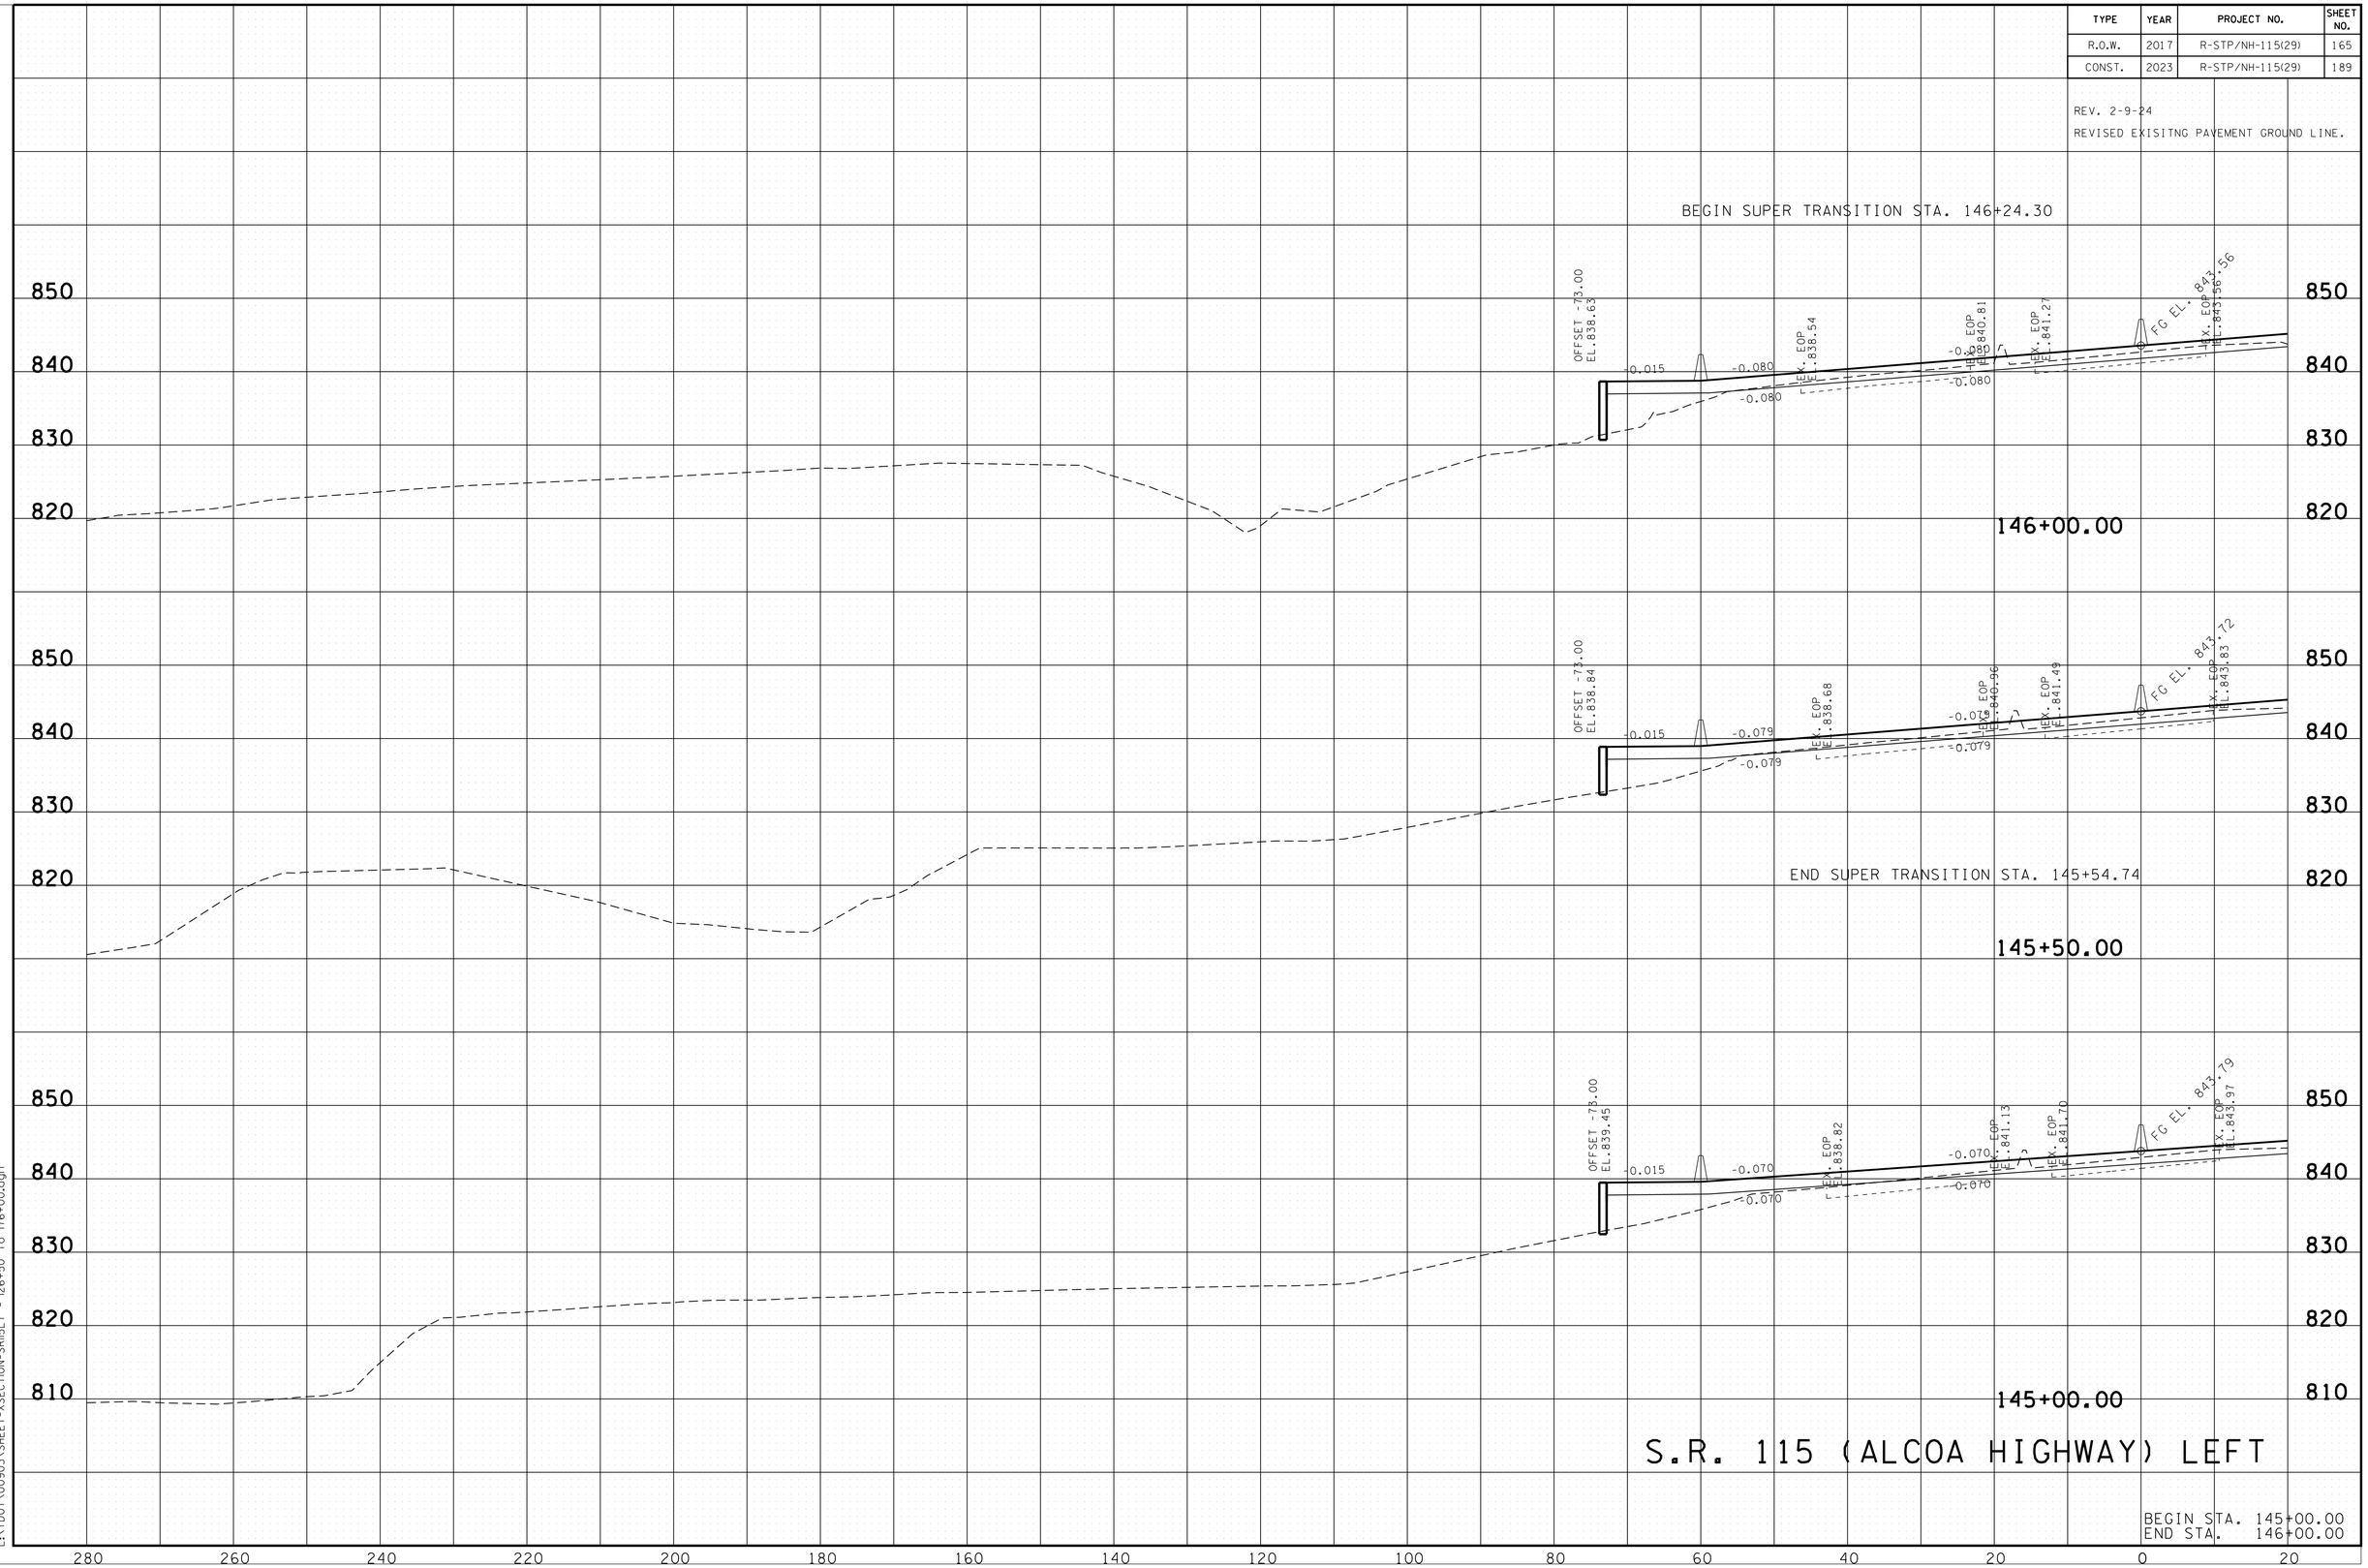

S.R. 115 (ALCOA HIGHWAY) LEFT

BEGIN STA. 145+00.00
END STA. 146+00.00

2/8/2024 4:40:32 PM
L:\TDOT\00903\SHEET-XSECTION-SR115LT - I26+50 to I76+00.dgn

TYPE	YEAR	PROJECT NO.	SHEET NO.
R.O.W.	2017	R-STP/NH-115(29)	166
CONST.	2023	R-STP/NH-115(29)	190

REV. 2-9-24

REVISED EXISITNG PAVEMENT GROUND LINE.

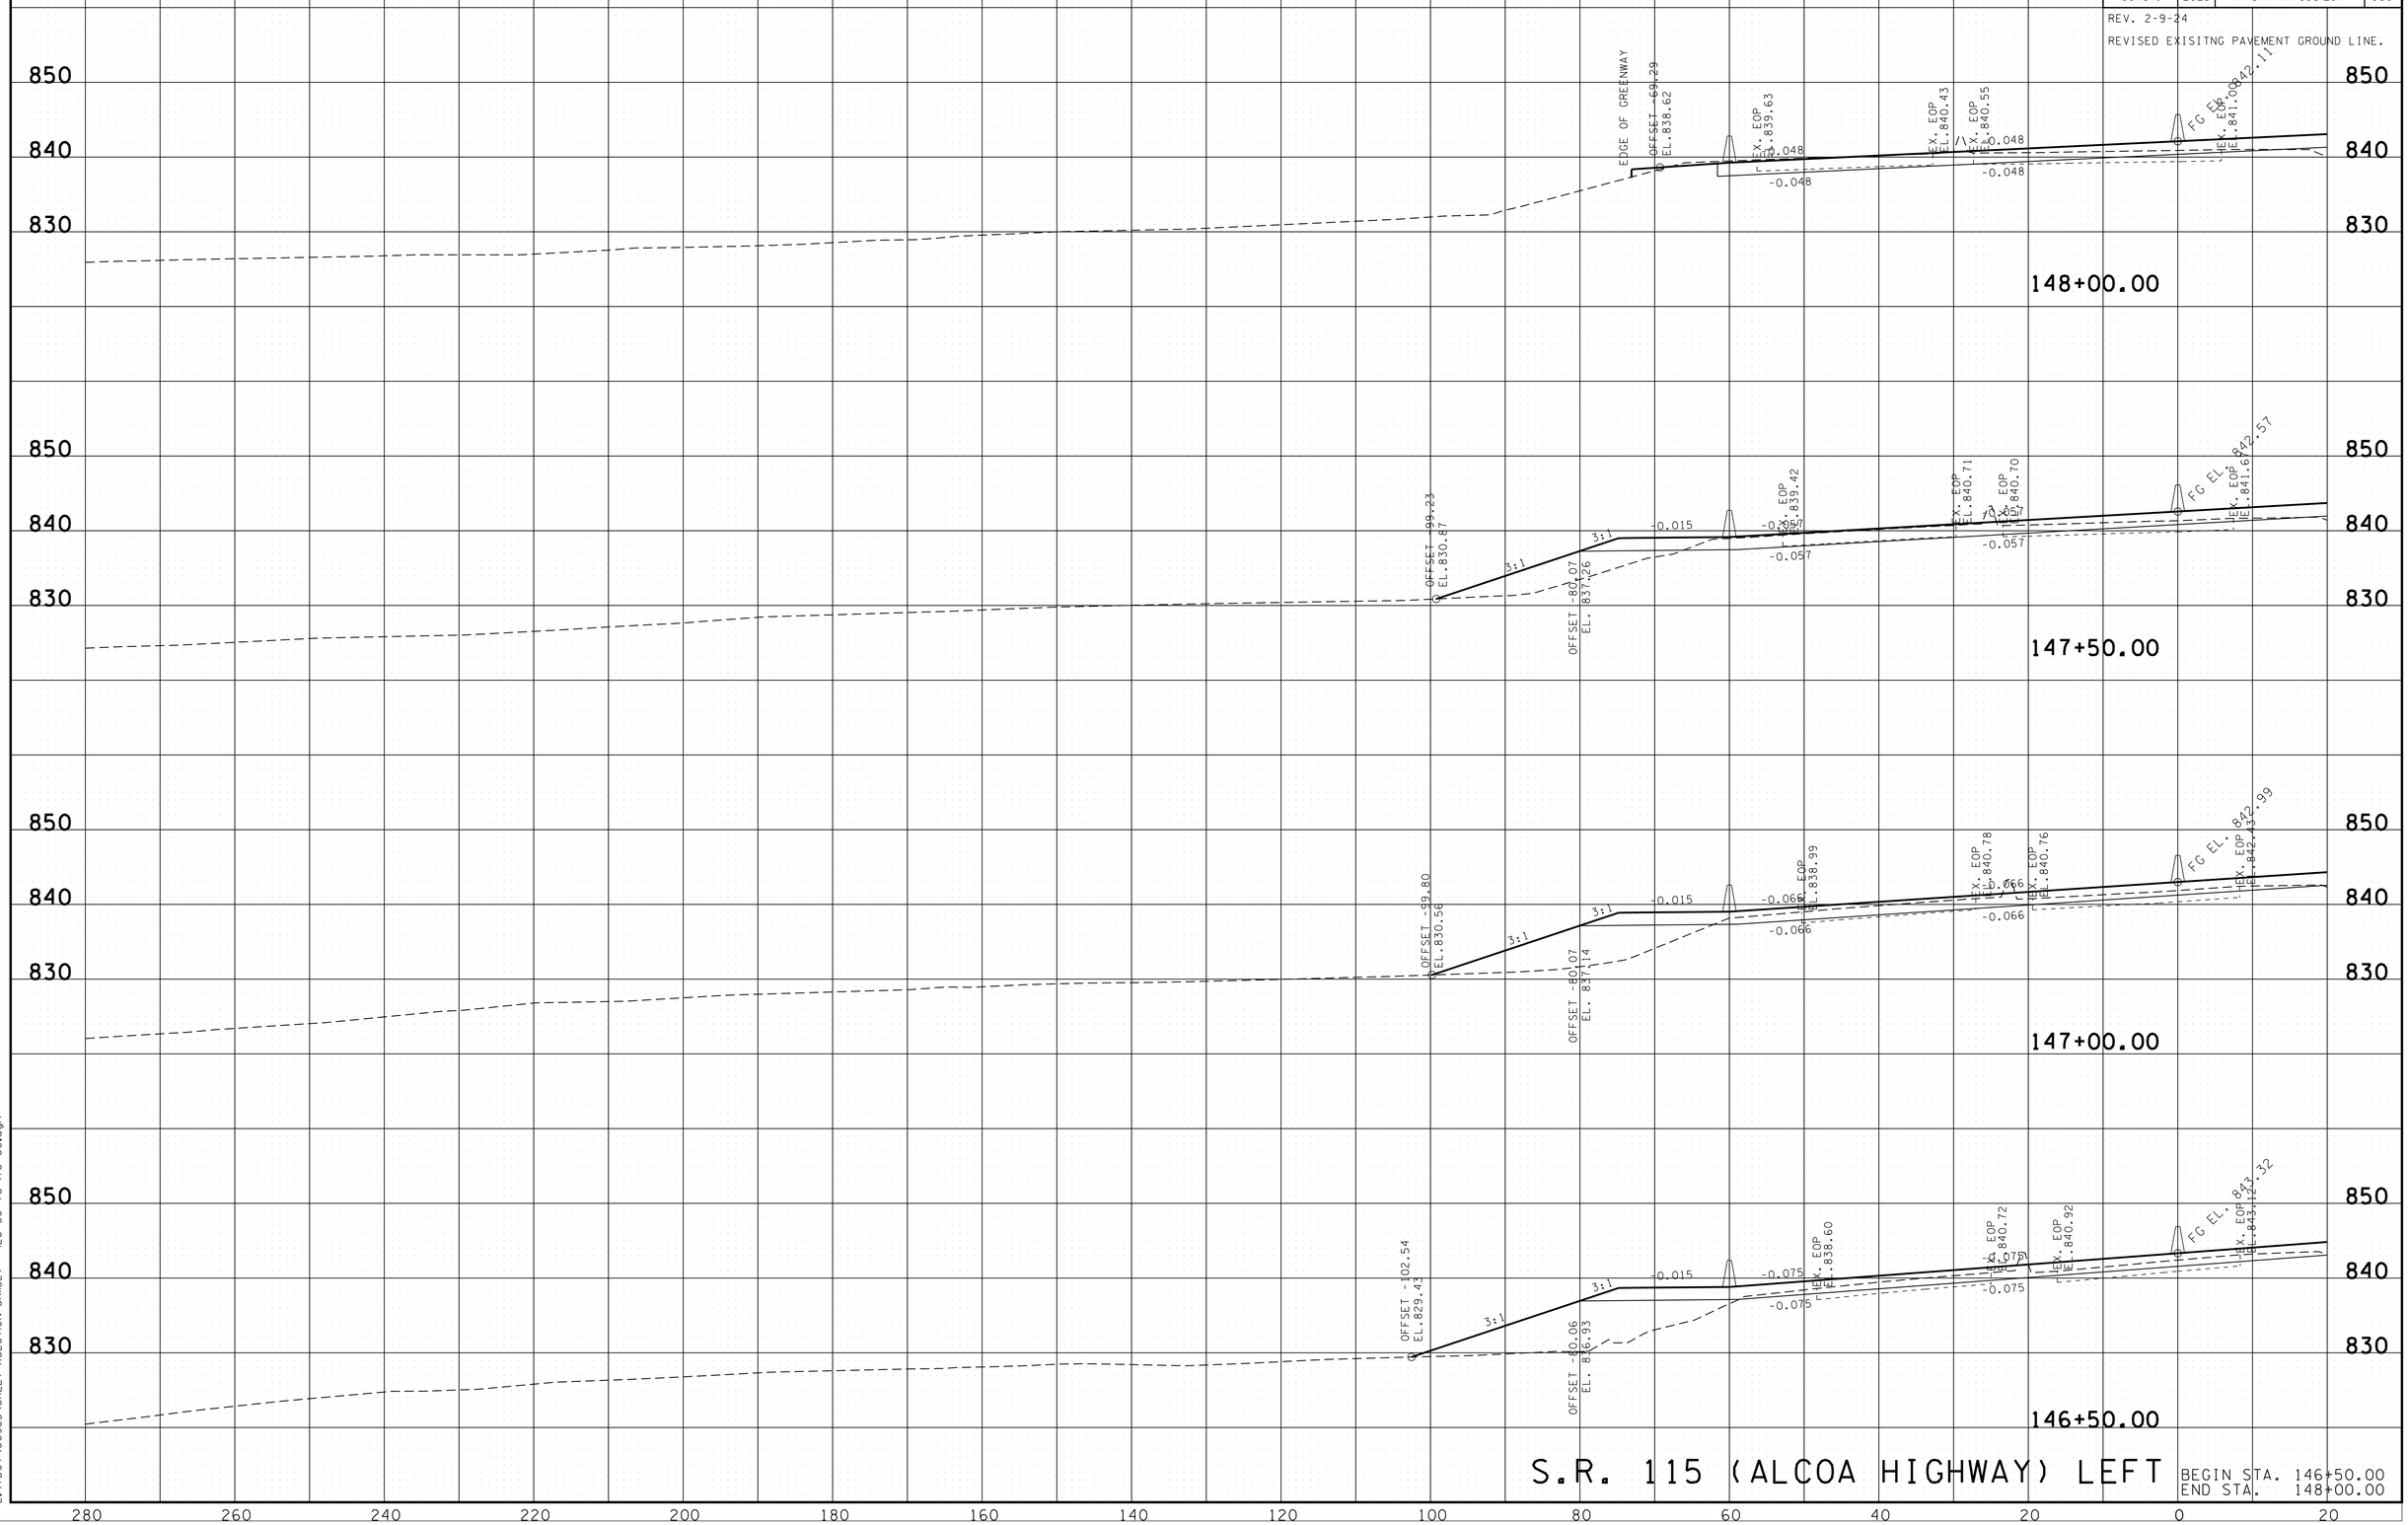

S.R. 115 (ALCOA HIGHWAY) LEFT

BEGIN STA. 146+50.00
END STA. 148+00.00

2/8/2024 4:40:32 PM
L:\TDOT\00903\SHEET-XSECTION-SR115LT - I26+50 to I76+00.dgn

TYPE	YEAR	PROJECT NO.	SHEET NO.
R.O.W.	2017	R-STP/NH-115(29)	167
CONST.	2023	R-STP/NH-115(29)	191

REV. 2-9-24

REVISED EXISITNG PAVEMENT GROUND LINE.

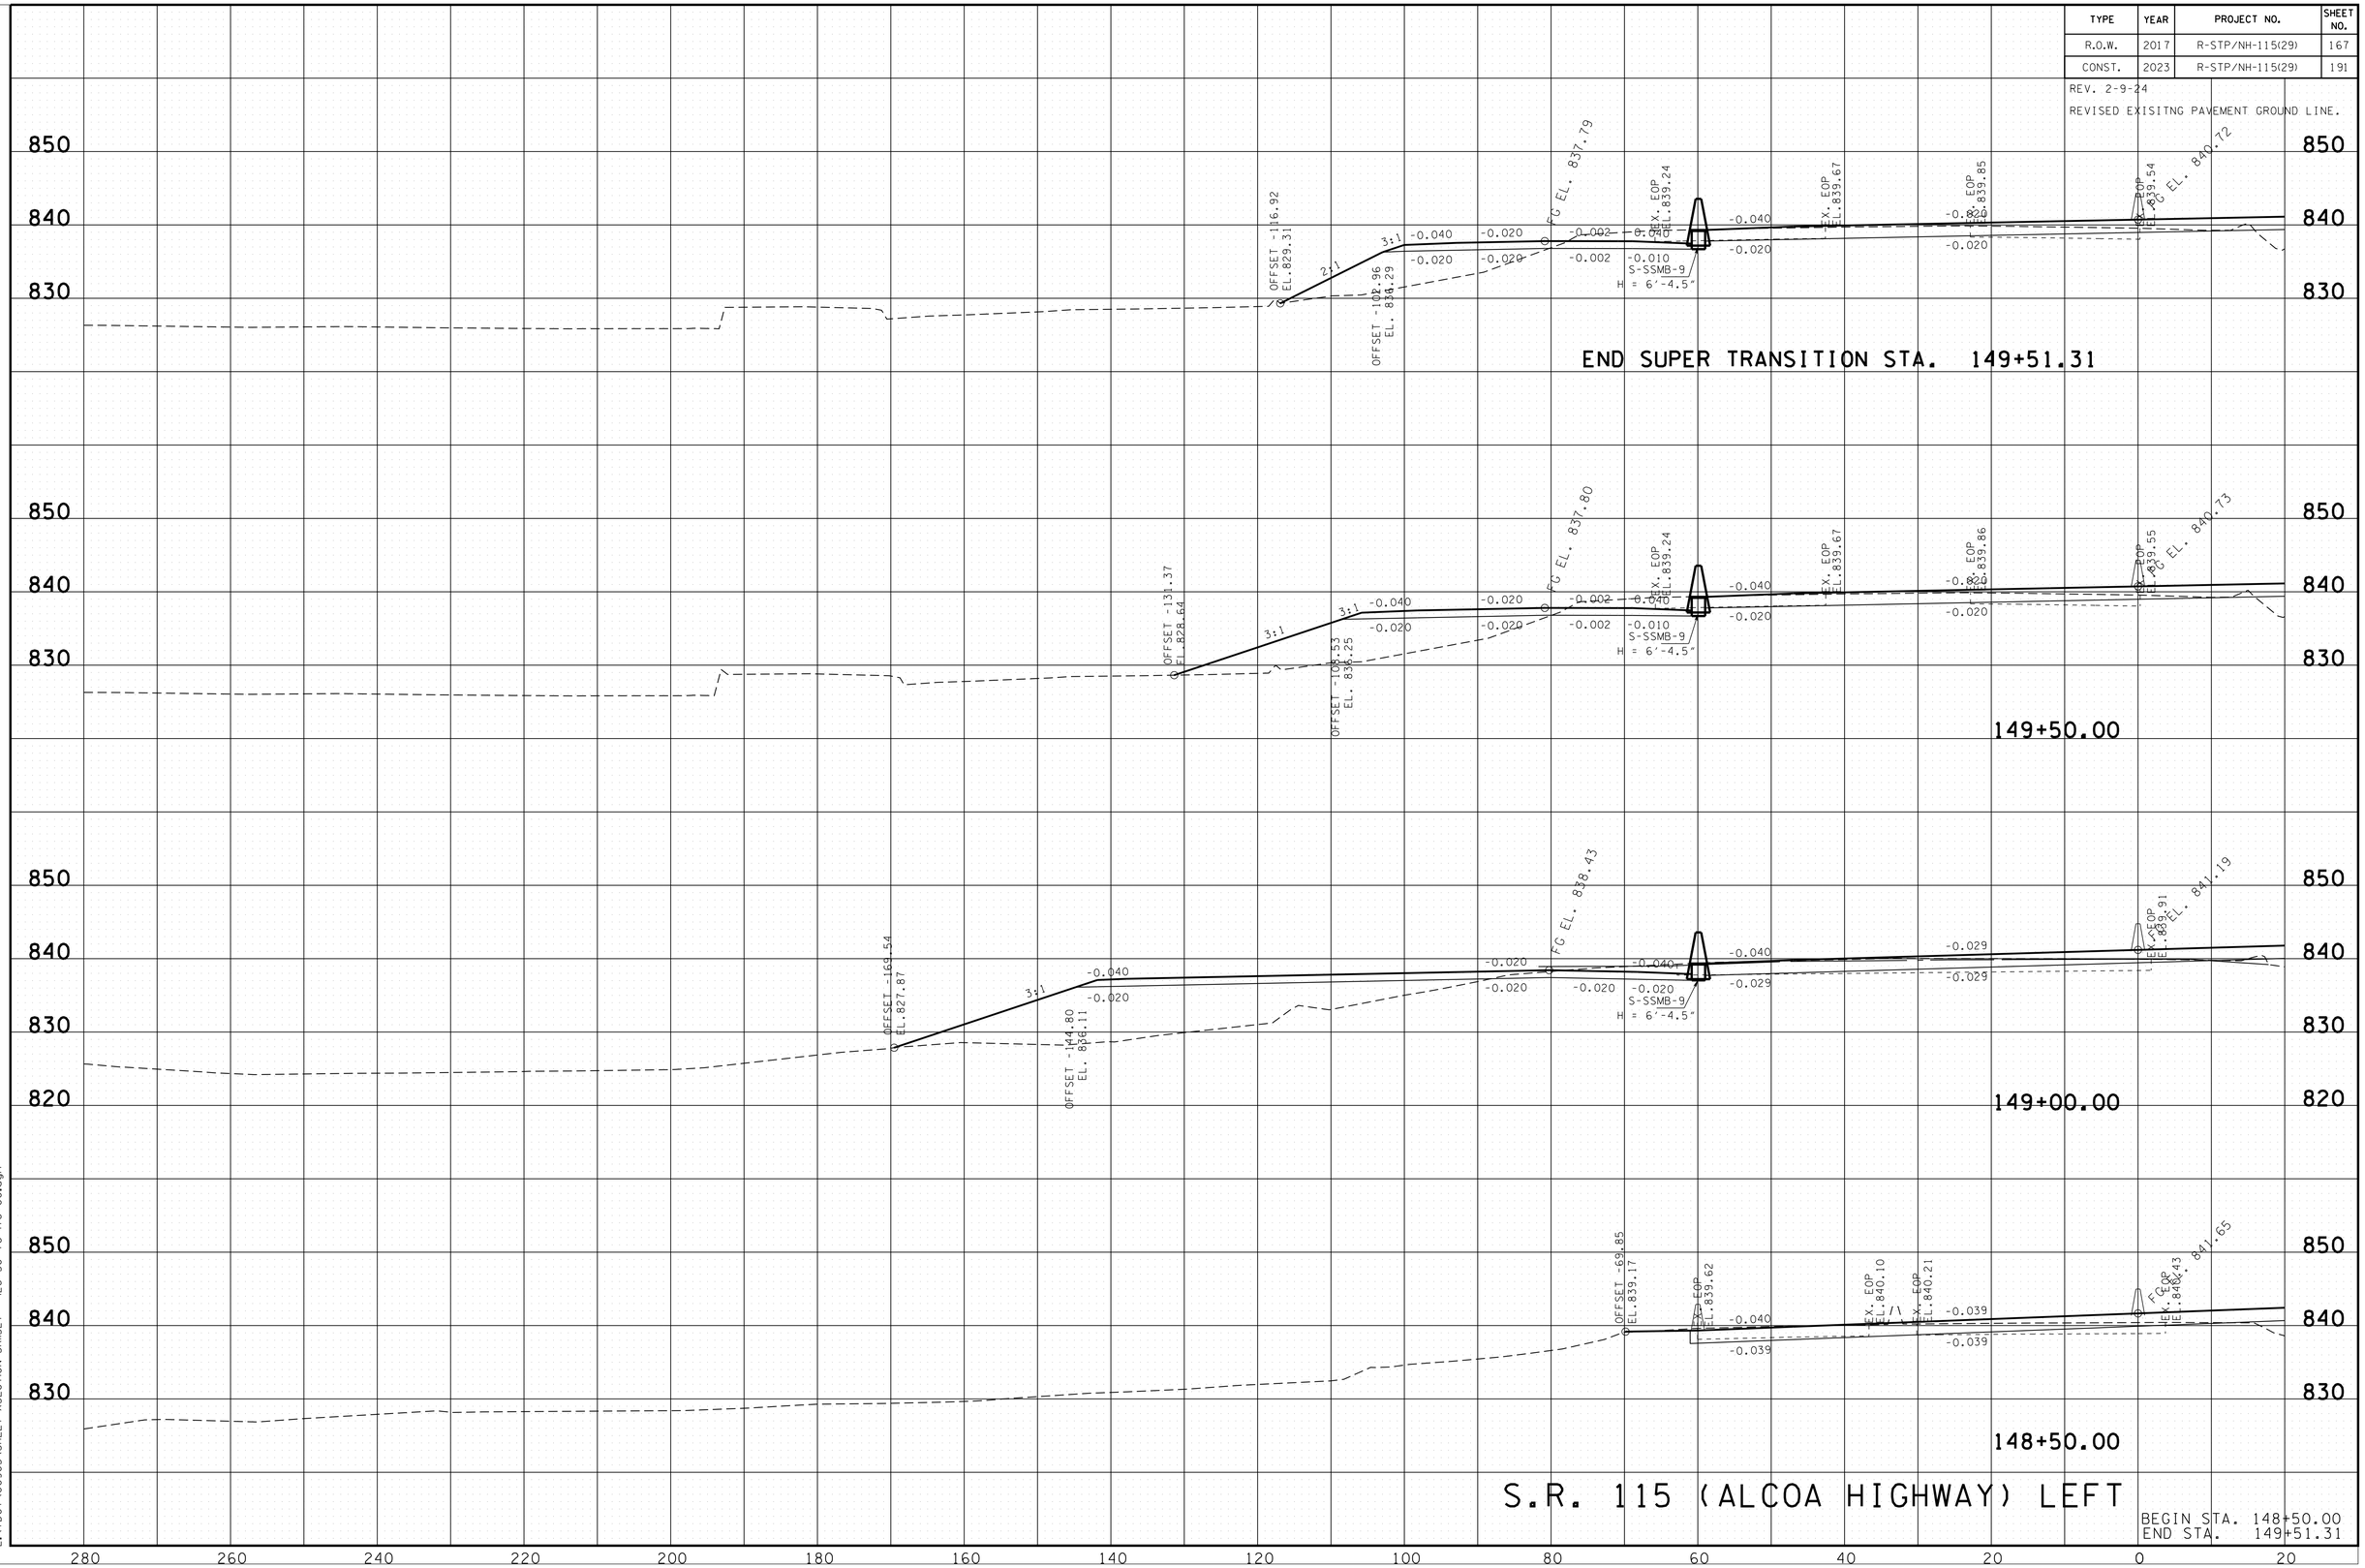

2/8/2024 4:40:33 PM
L:\TDOT\00903\SHEET-XSECTION-SR115LT - I26+50 to I76+00.dgn

TYPE	YEAR	PROJECT NO.	SHEET NO.
R.O.W.	2017	R-STP/NH-115(29)	168
CONST.	2023	R-STP/NH-115(29)	192

REV. 2-9-24

REVISED EXISITNG PAVEMENT GROUND LINE.

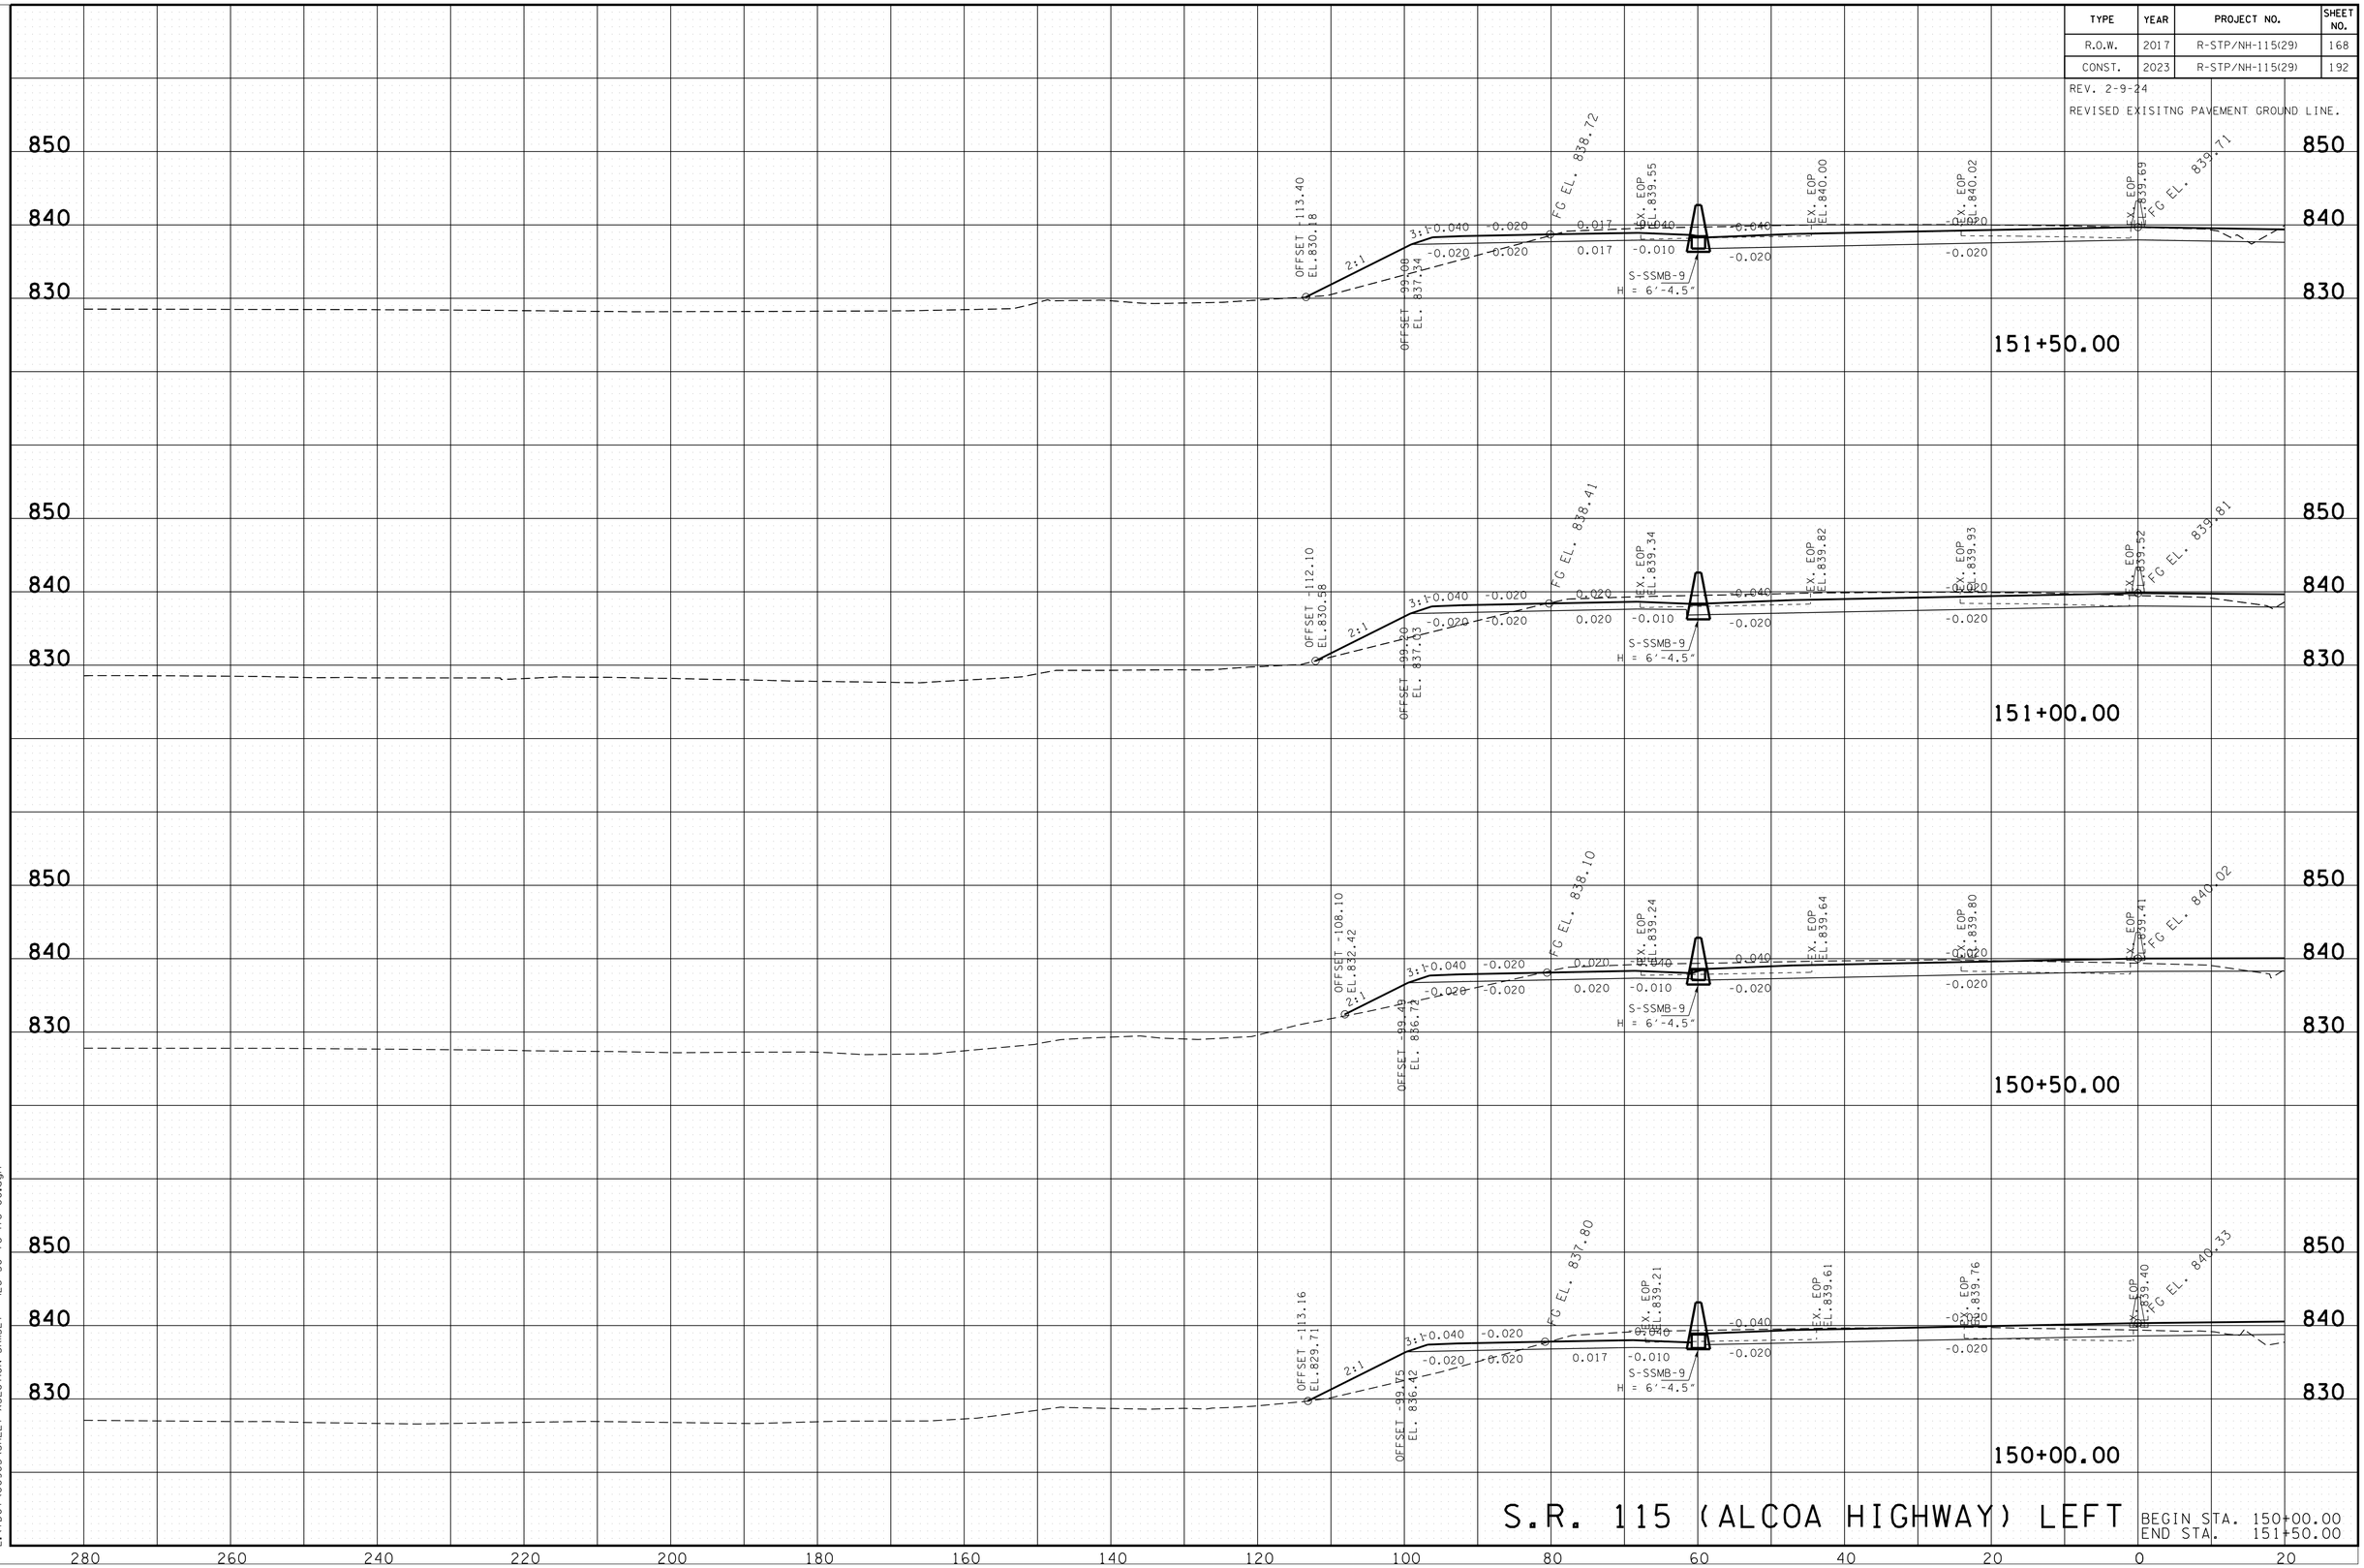

S.R. 115 (ALCOA HIGHWAY) LEFT

BEGIN STA. 150+00.00
END STA. 151+50.00

2/8/2024 4:40:34 PM
L:\TDOT\00903\SHEET-XSECTION-SRI5LT - I26+50 to I76+00.dgn

TYPE	YEAR	PROJECT NO.	SHEET NO.
R.O.W.	2017	R-STP/NH-115(29)	169
CONST.	2023	R-STP/NH-115(29)	193

REV. 2-9-24

REVISED EXISITNG PAVEMENT GROUND LINE.

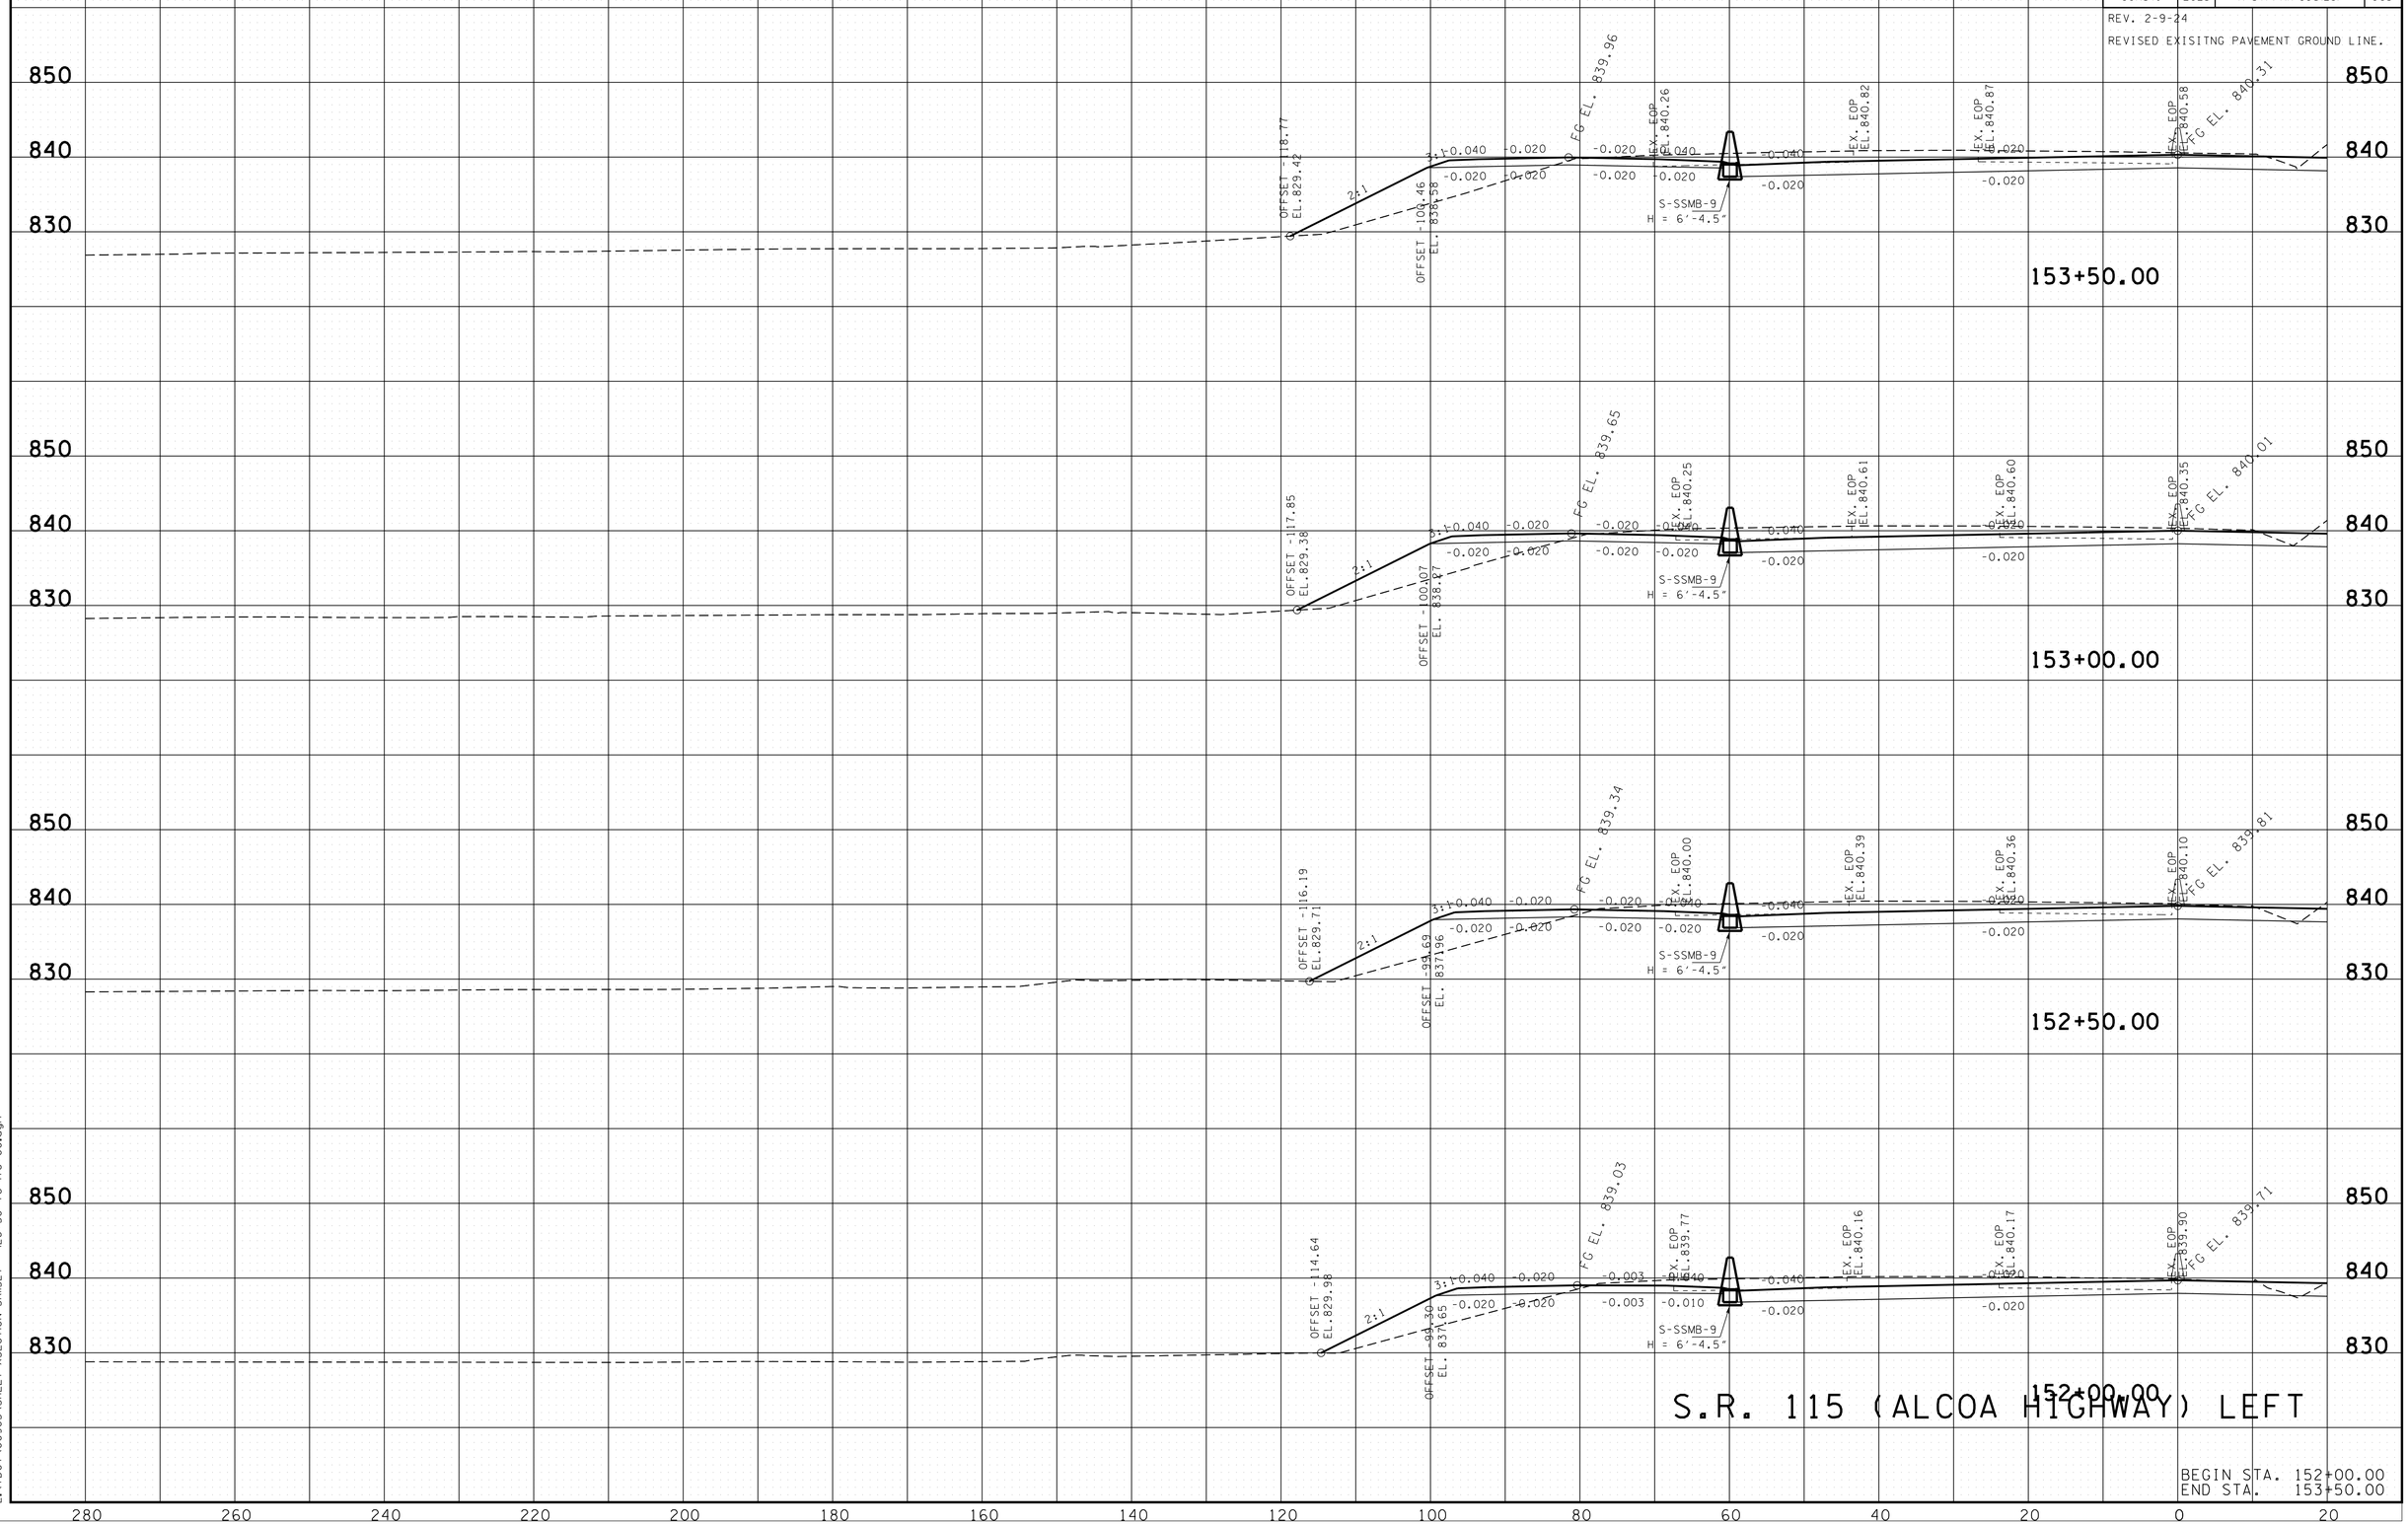

2/8/2024 4:40:34 PM
L:\TDOT\00903\SHEET-XSECTION-SRI15LT - I26+50 to I76+00.dgn

TYPE	YEAR	PROJECT NO.	SHEET NO.
R.O.W.	2017	R-STP/NH-115(29)	170
CONST.	2023	R-STP/NH-115(29)	194

REV. 2-9-24

REVISED EXISITNG PAVEMENT GROUND LINE.

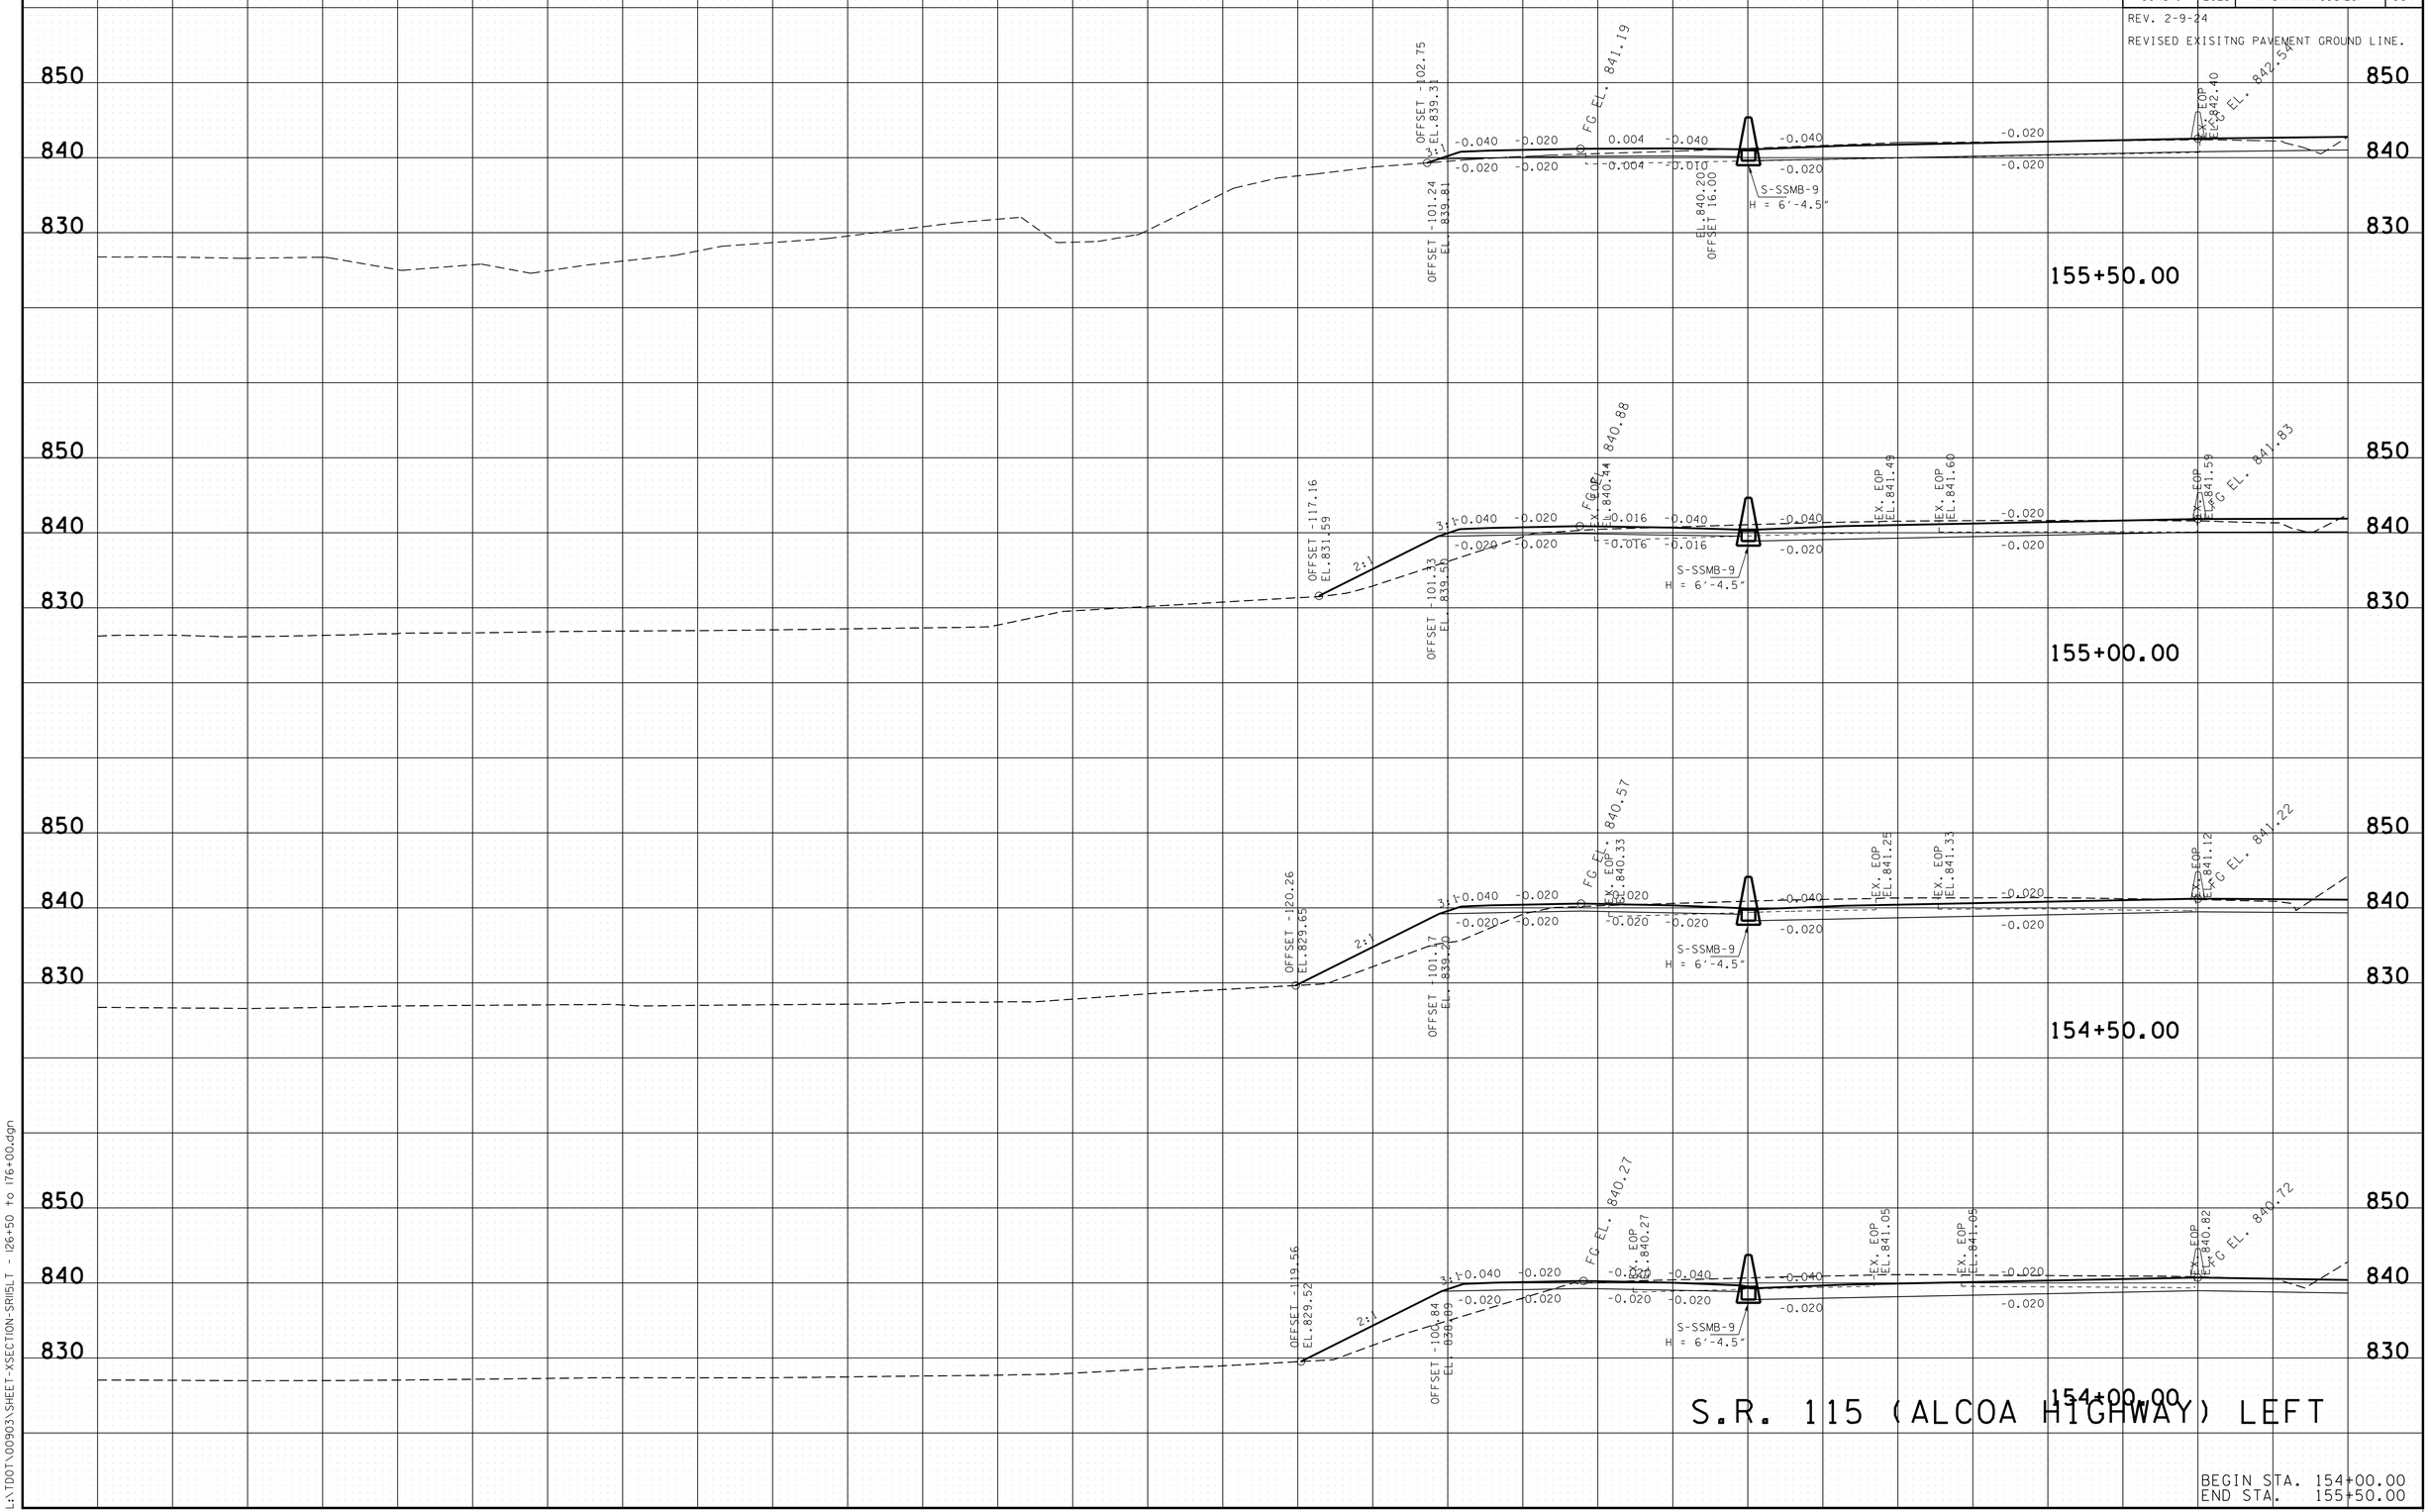

2/8/2024 4:40:35 PM
L:\TDOT\00903\SHEET-XSECTION-SR115LT - I26+50 to I76+00.dgn

TYPE	YEAR	PROJECT NO.	SHEET NO.
R.O.W.	2017	R-STP/NH-115(29)	171
CONST.	2023	R-STP/NH-115(29)	195

REV. 2-9-24

REVISED EXISITNG PAVEMENT GROUND LINE.

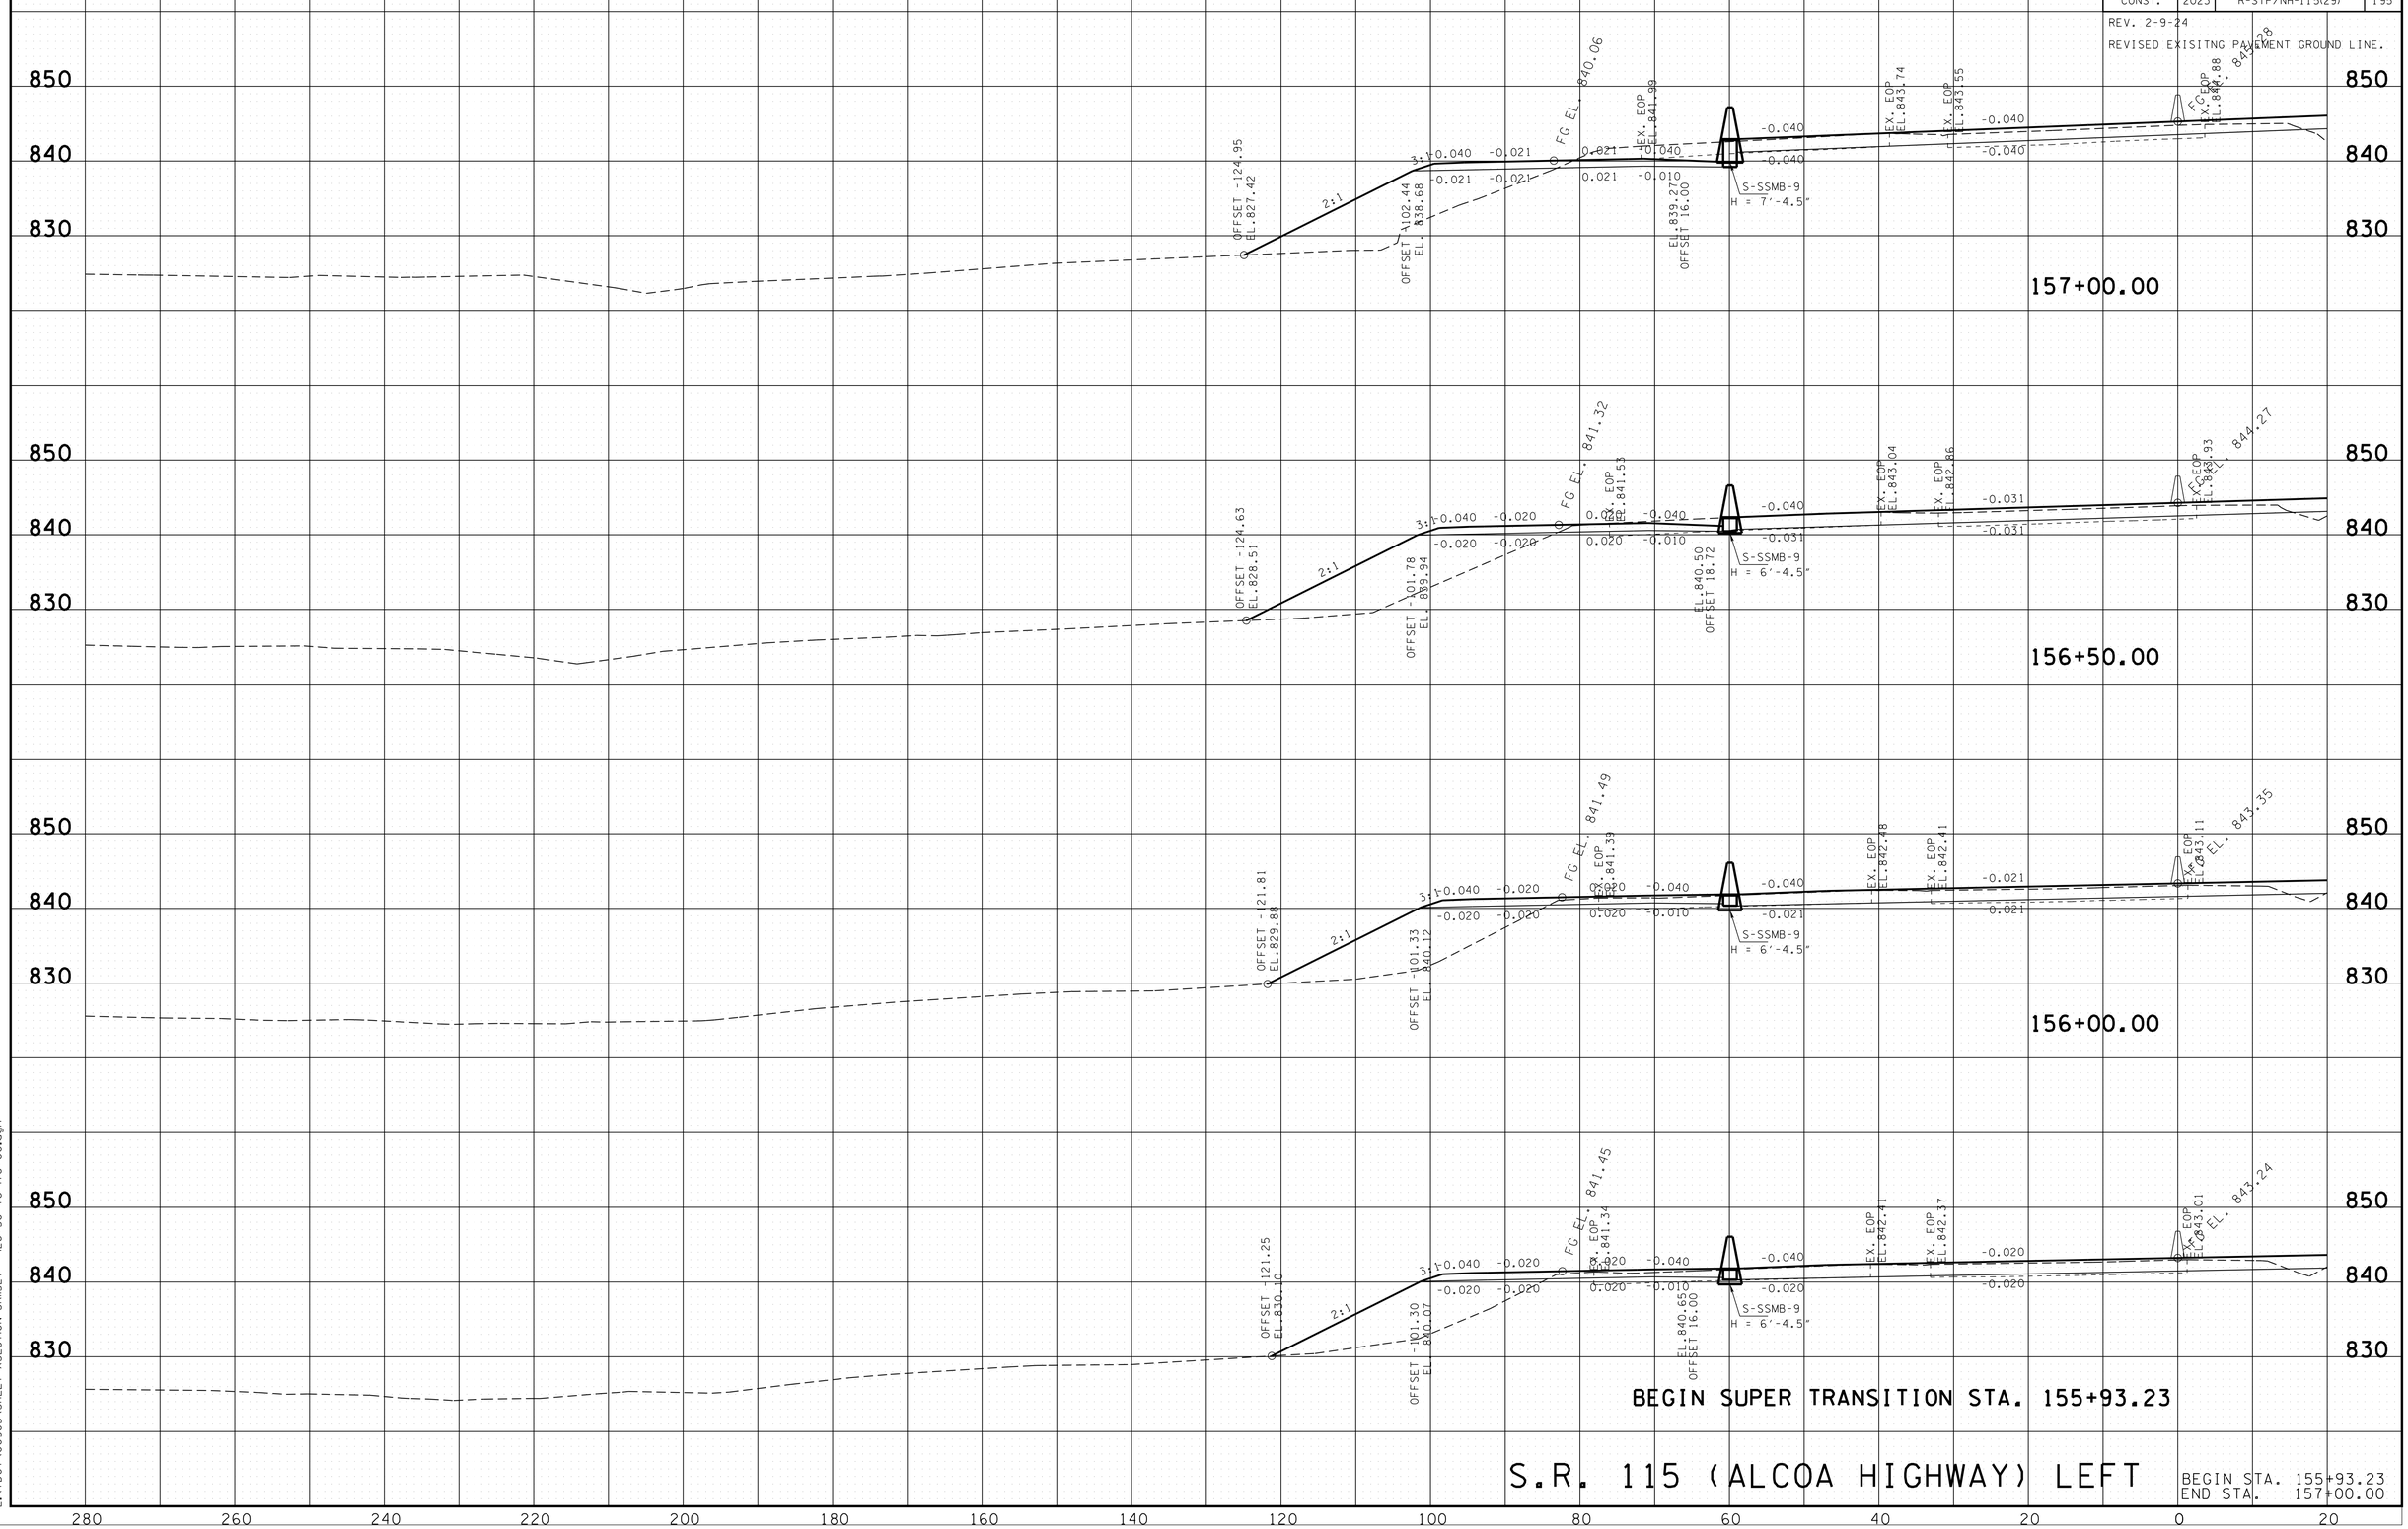

S.R. 115 (ALCOA HIGHWAY) LEFT

BEGIN STA. 155+93.23
END STA. 157+00.00

2/8/2024 4:40:36 PM
L:\TDOT\00903\SHEET-XSECTION-SR115LT - I26+50 to I76+00.dgn

TYPE	YEAR	PROJECT NO.	SHEET NO.
R.O.W.	2017	R-STP/NH-115(29)	172
CONST.	2023	R-STP/NH-115(29)	196

REV. 12-11-23
REVISED PROPOSED CROSS SECTIONS.

REV. 2-9-24
REVISED EXISITNG PAVEMENT GROUND LINE.

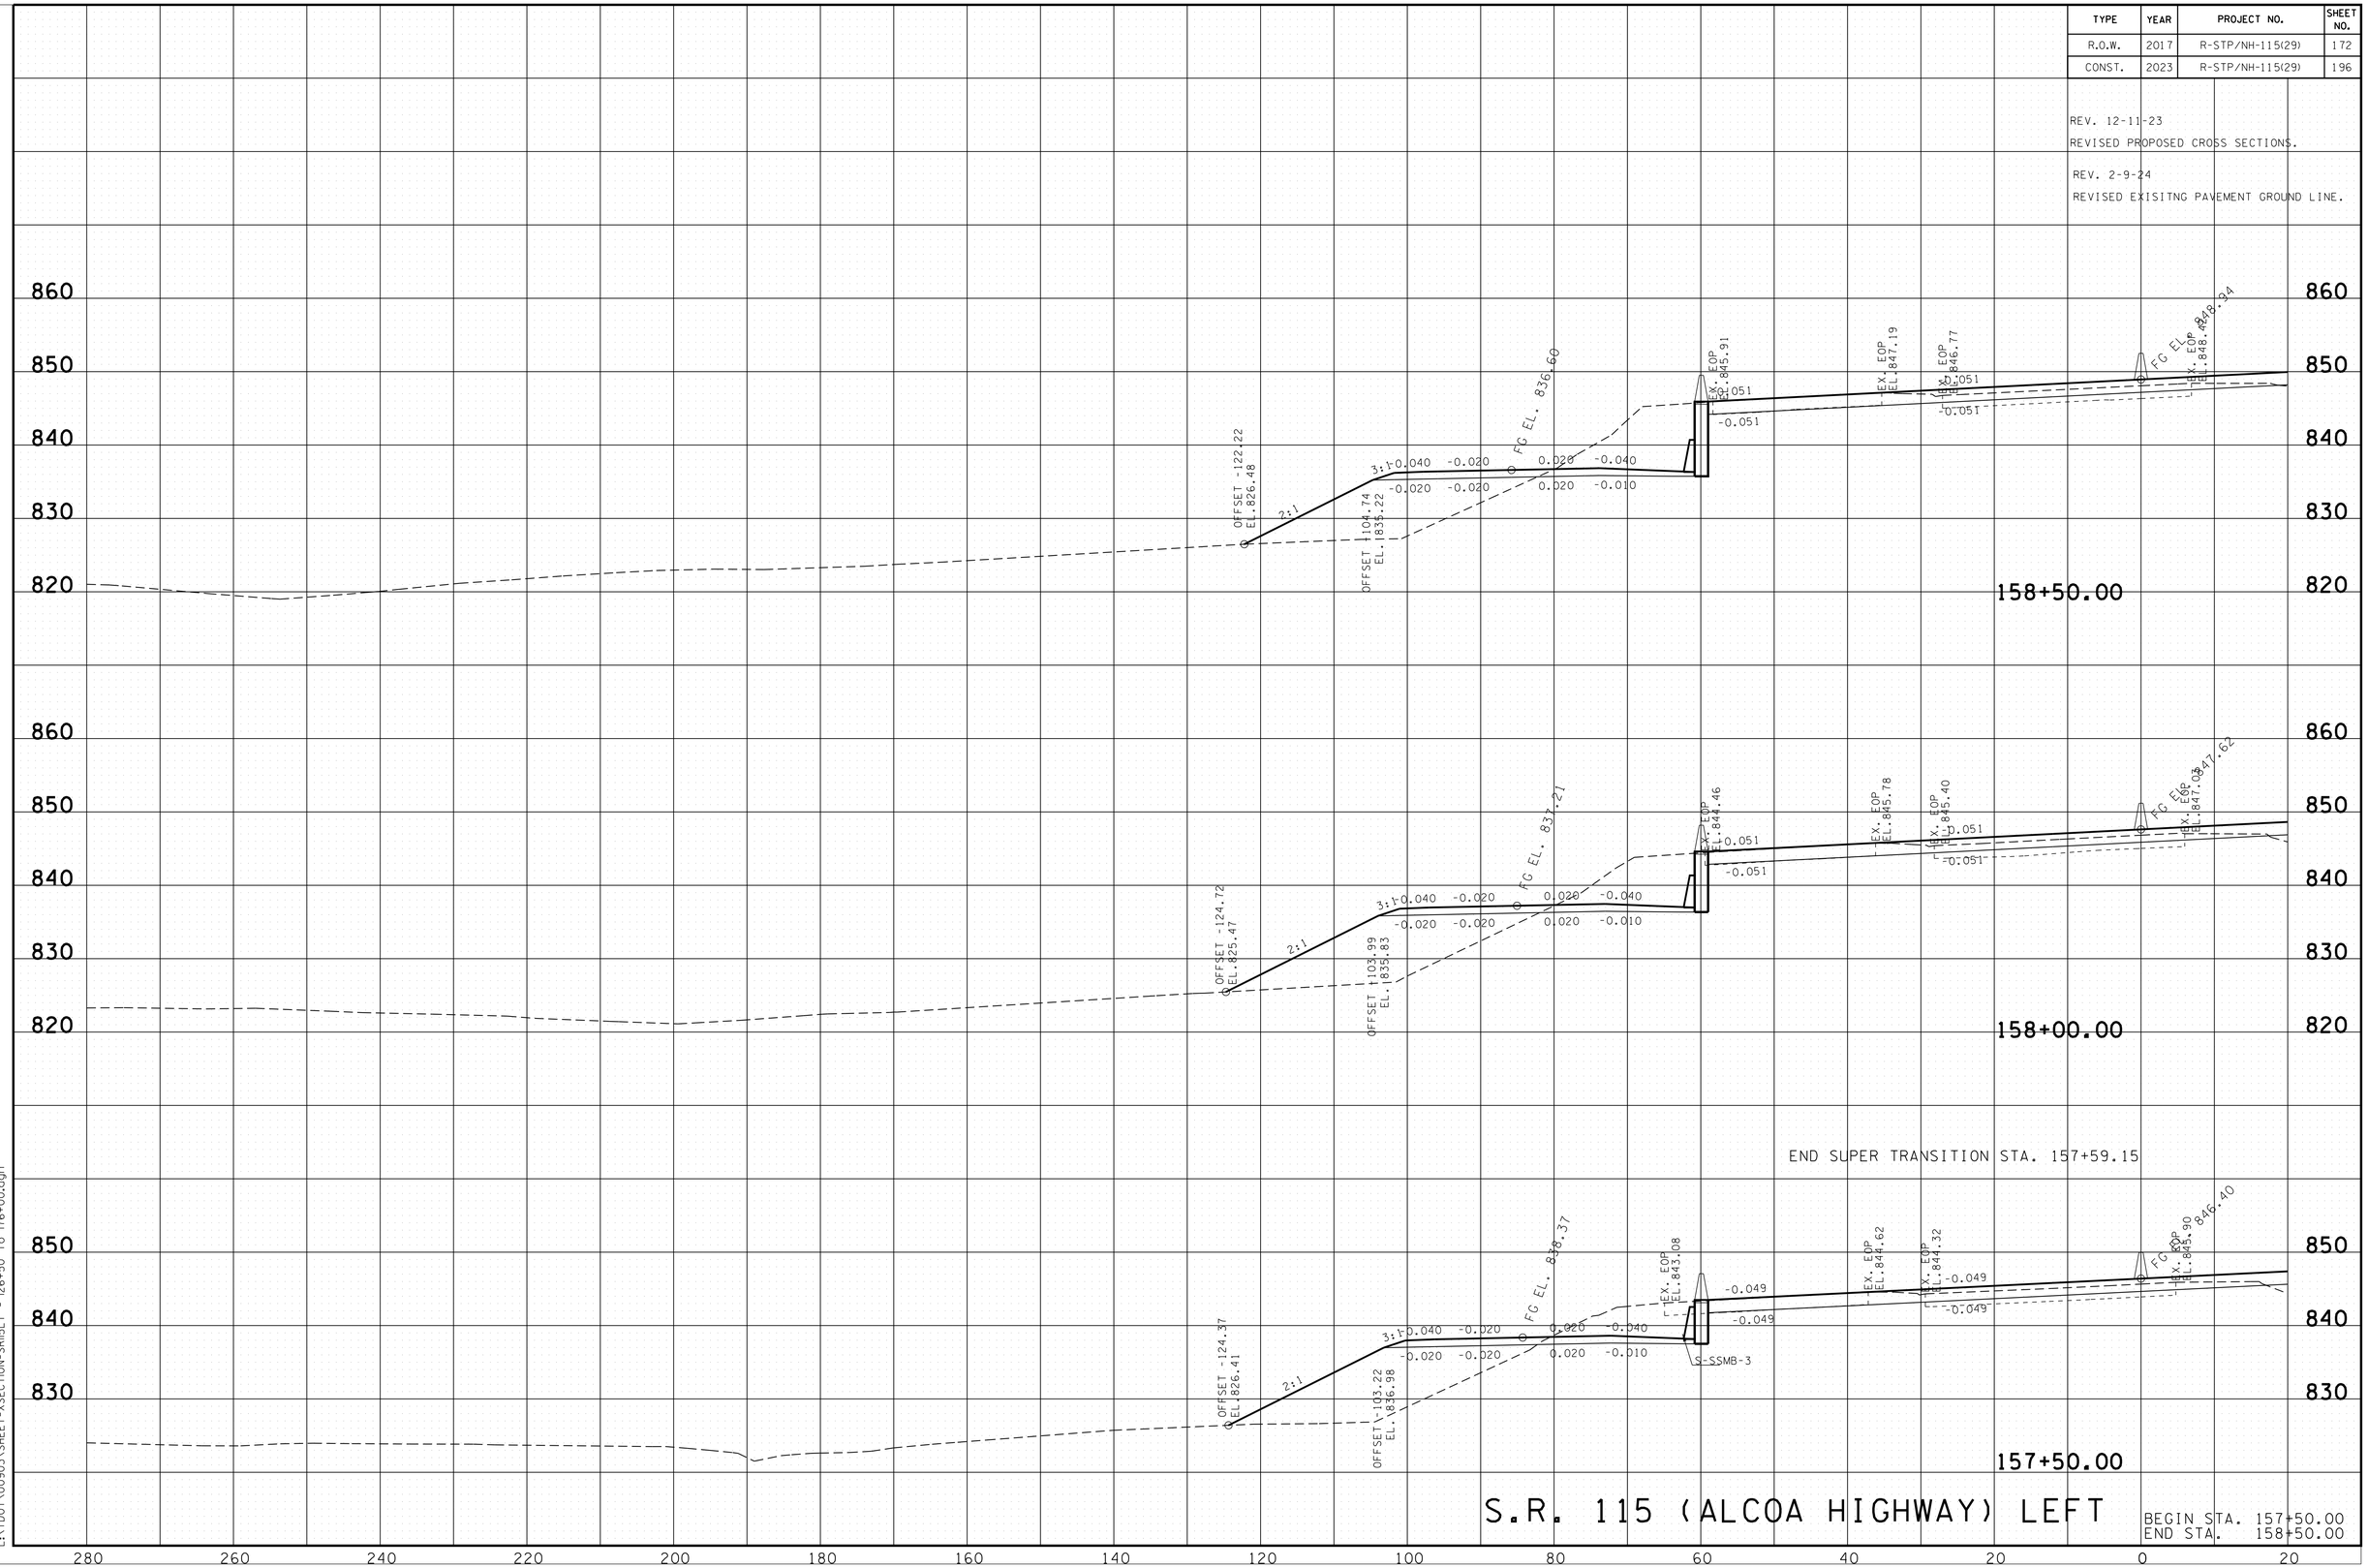

S.R. 115 (ALCOA HIGHWAY) LEFT

BEGIN STA. 157+50.00
END STA. 158+50.00

2/8/2024 4:40:36 PM
L:\TDOT\00903\SHEET-XSECTION-SRI5LT - I26+50 to I76+00.dgn

TYPE	YEAR	PROJECT NO.	SHEET NO.
R.O.W.	2017	R-STP/NH-115(29)	173
CONST.	2023	R-STP/NH-115(29)	197

REV. 12-11-23
REVISED PROPOSED CROSS SECTIONS.

REV. 2-9-24
REVISED EXISITNG PAVEMENT GROUND LINE.

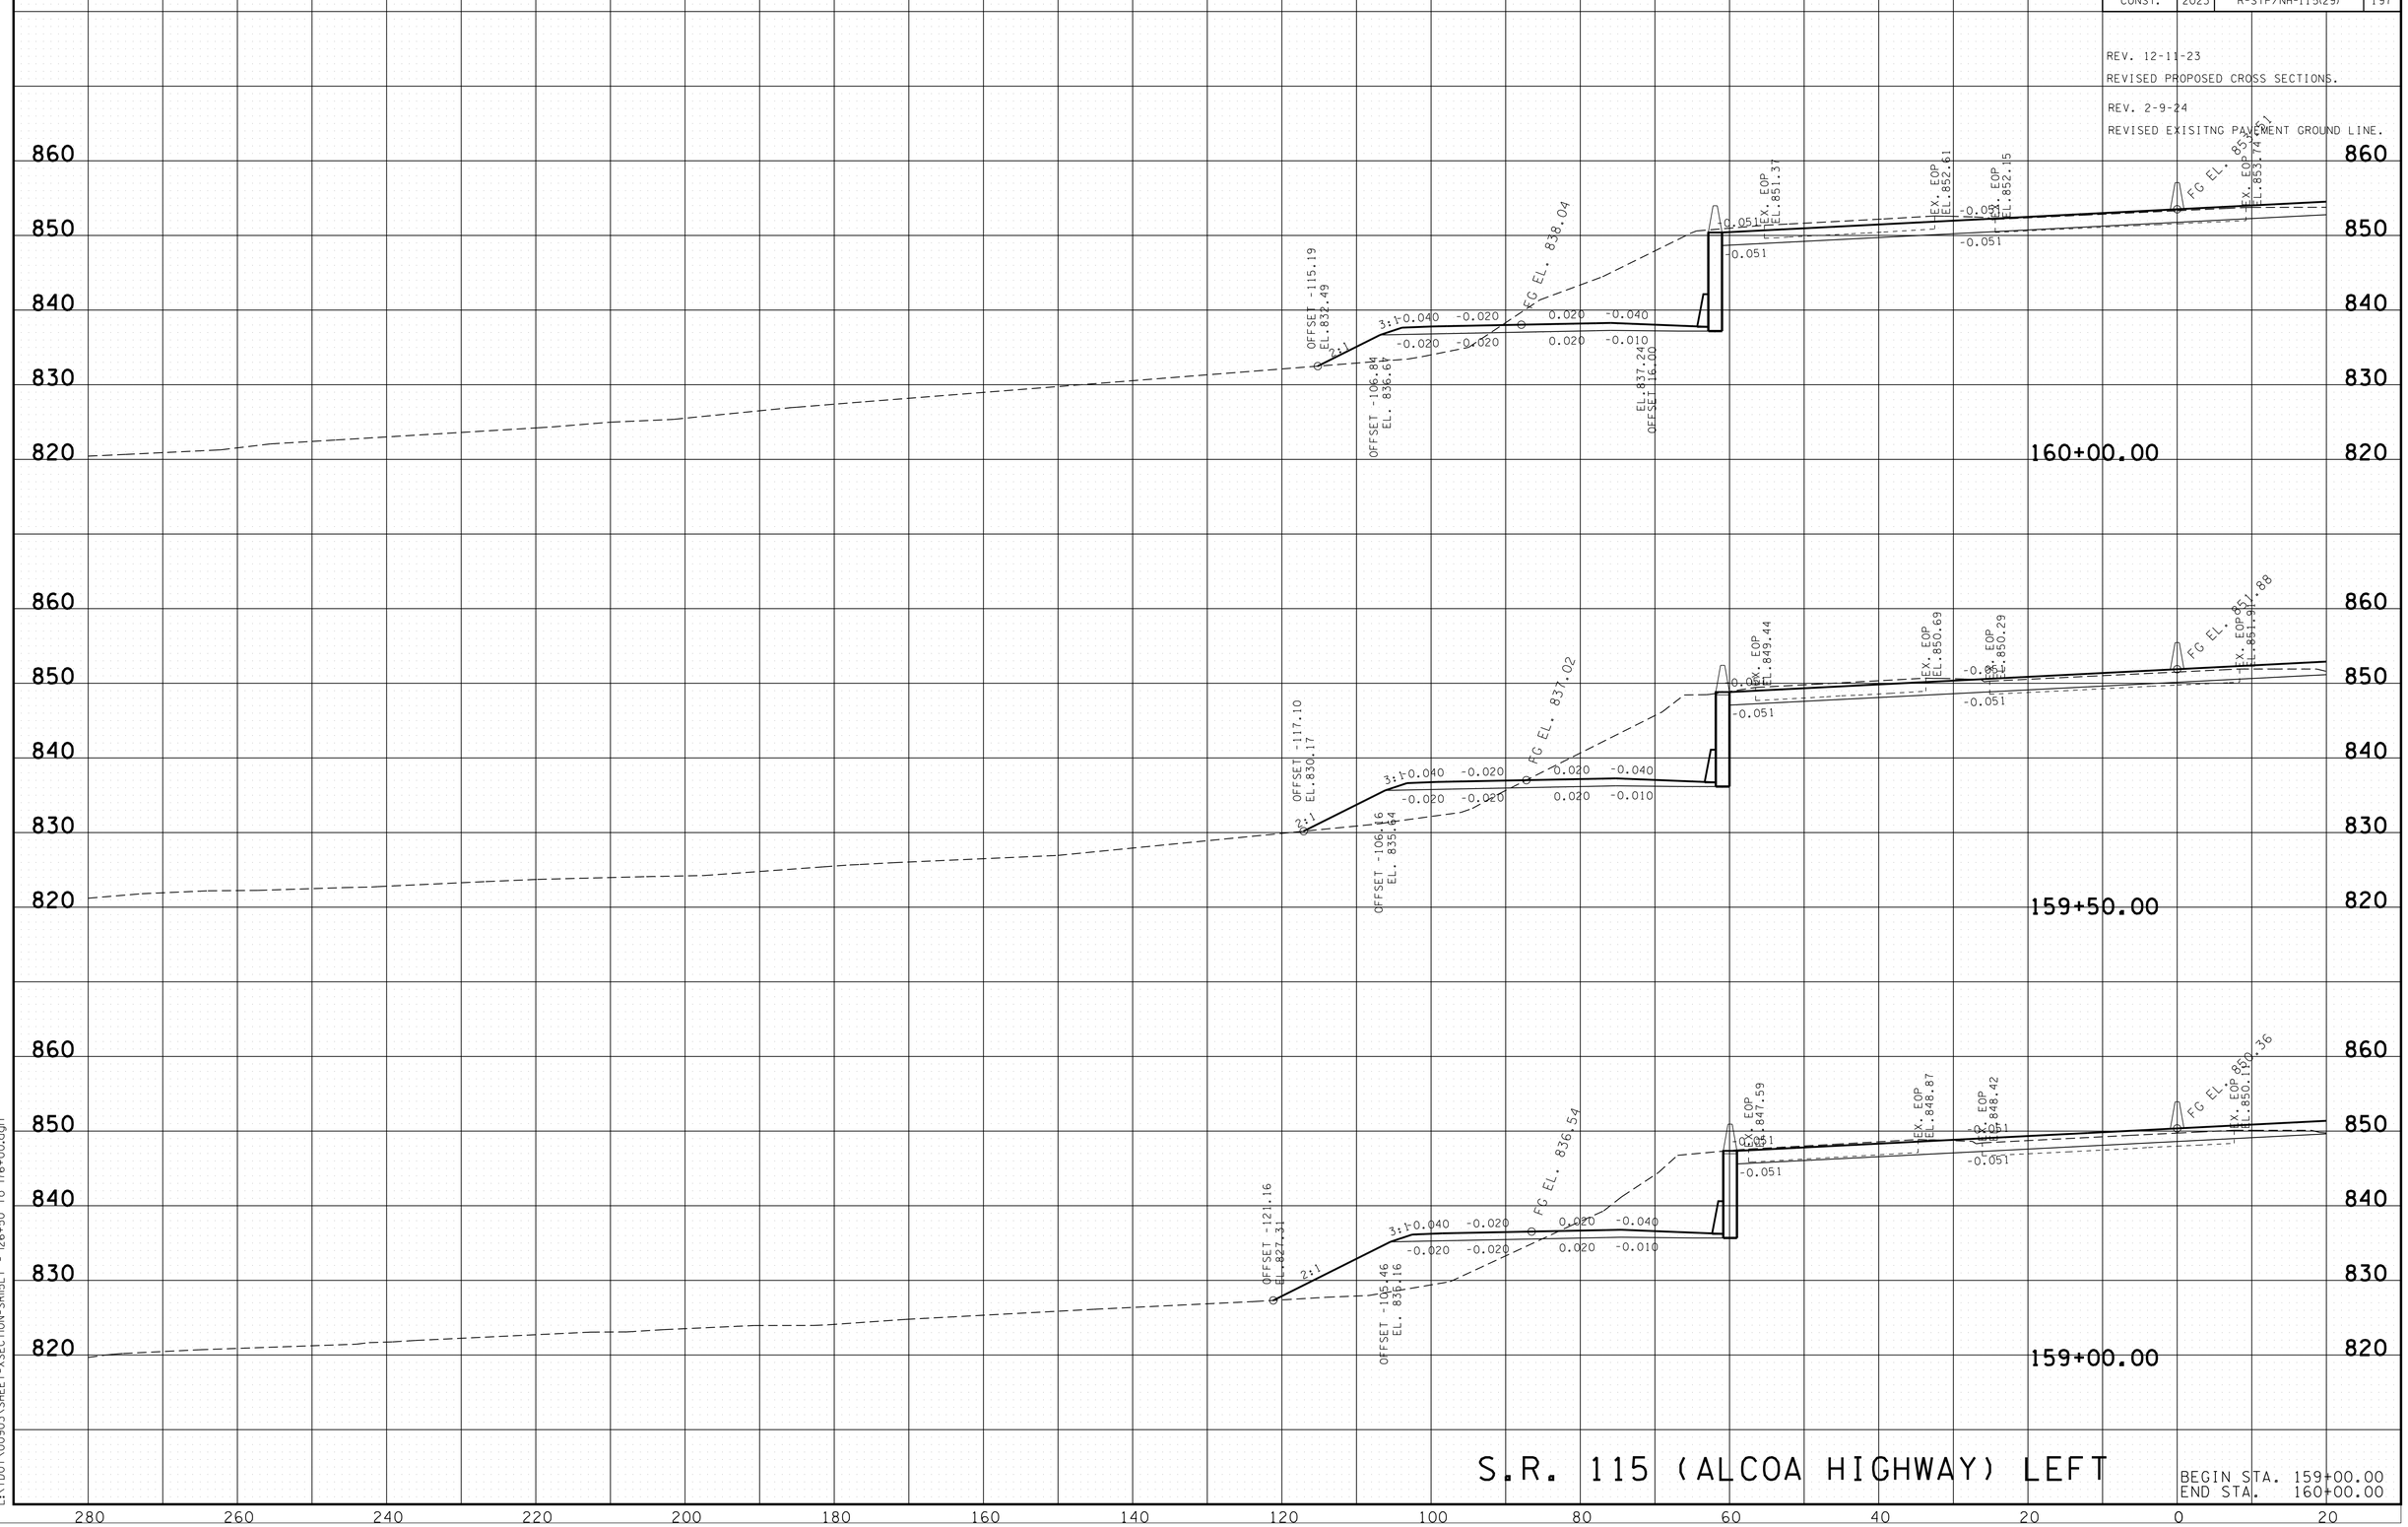

S.R. 115 (ALCOA HIGHWAY) LEFT

BEGIN STA. 159+00.00
END STA. 160+00.00

2/8/2024 4:40:37 PM
L:\TDOT\00903\SHEET-XSECTION-SR115LT - I26+50 to I76+00.dgn

TYPE	YEAR	PROJECT NO.	SHEET NO.
R.O.W.	2017	R-STP/NH-115(29)	174
CONST.	2023	R-STP/NH-115(29)	198

REV. 12-11-23
REVISED PROPOSED CROSS SECTIONS.

REV. 2-9-24
REVISED EXISITNG PAVEMENT GROUND LINE.

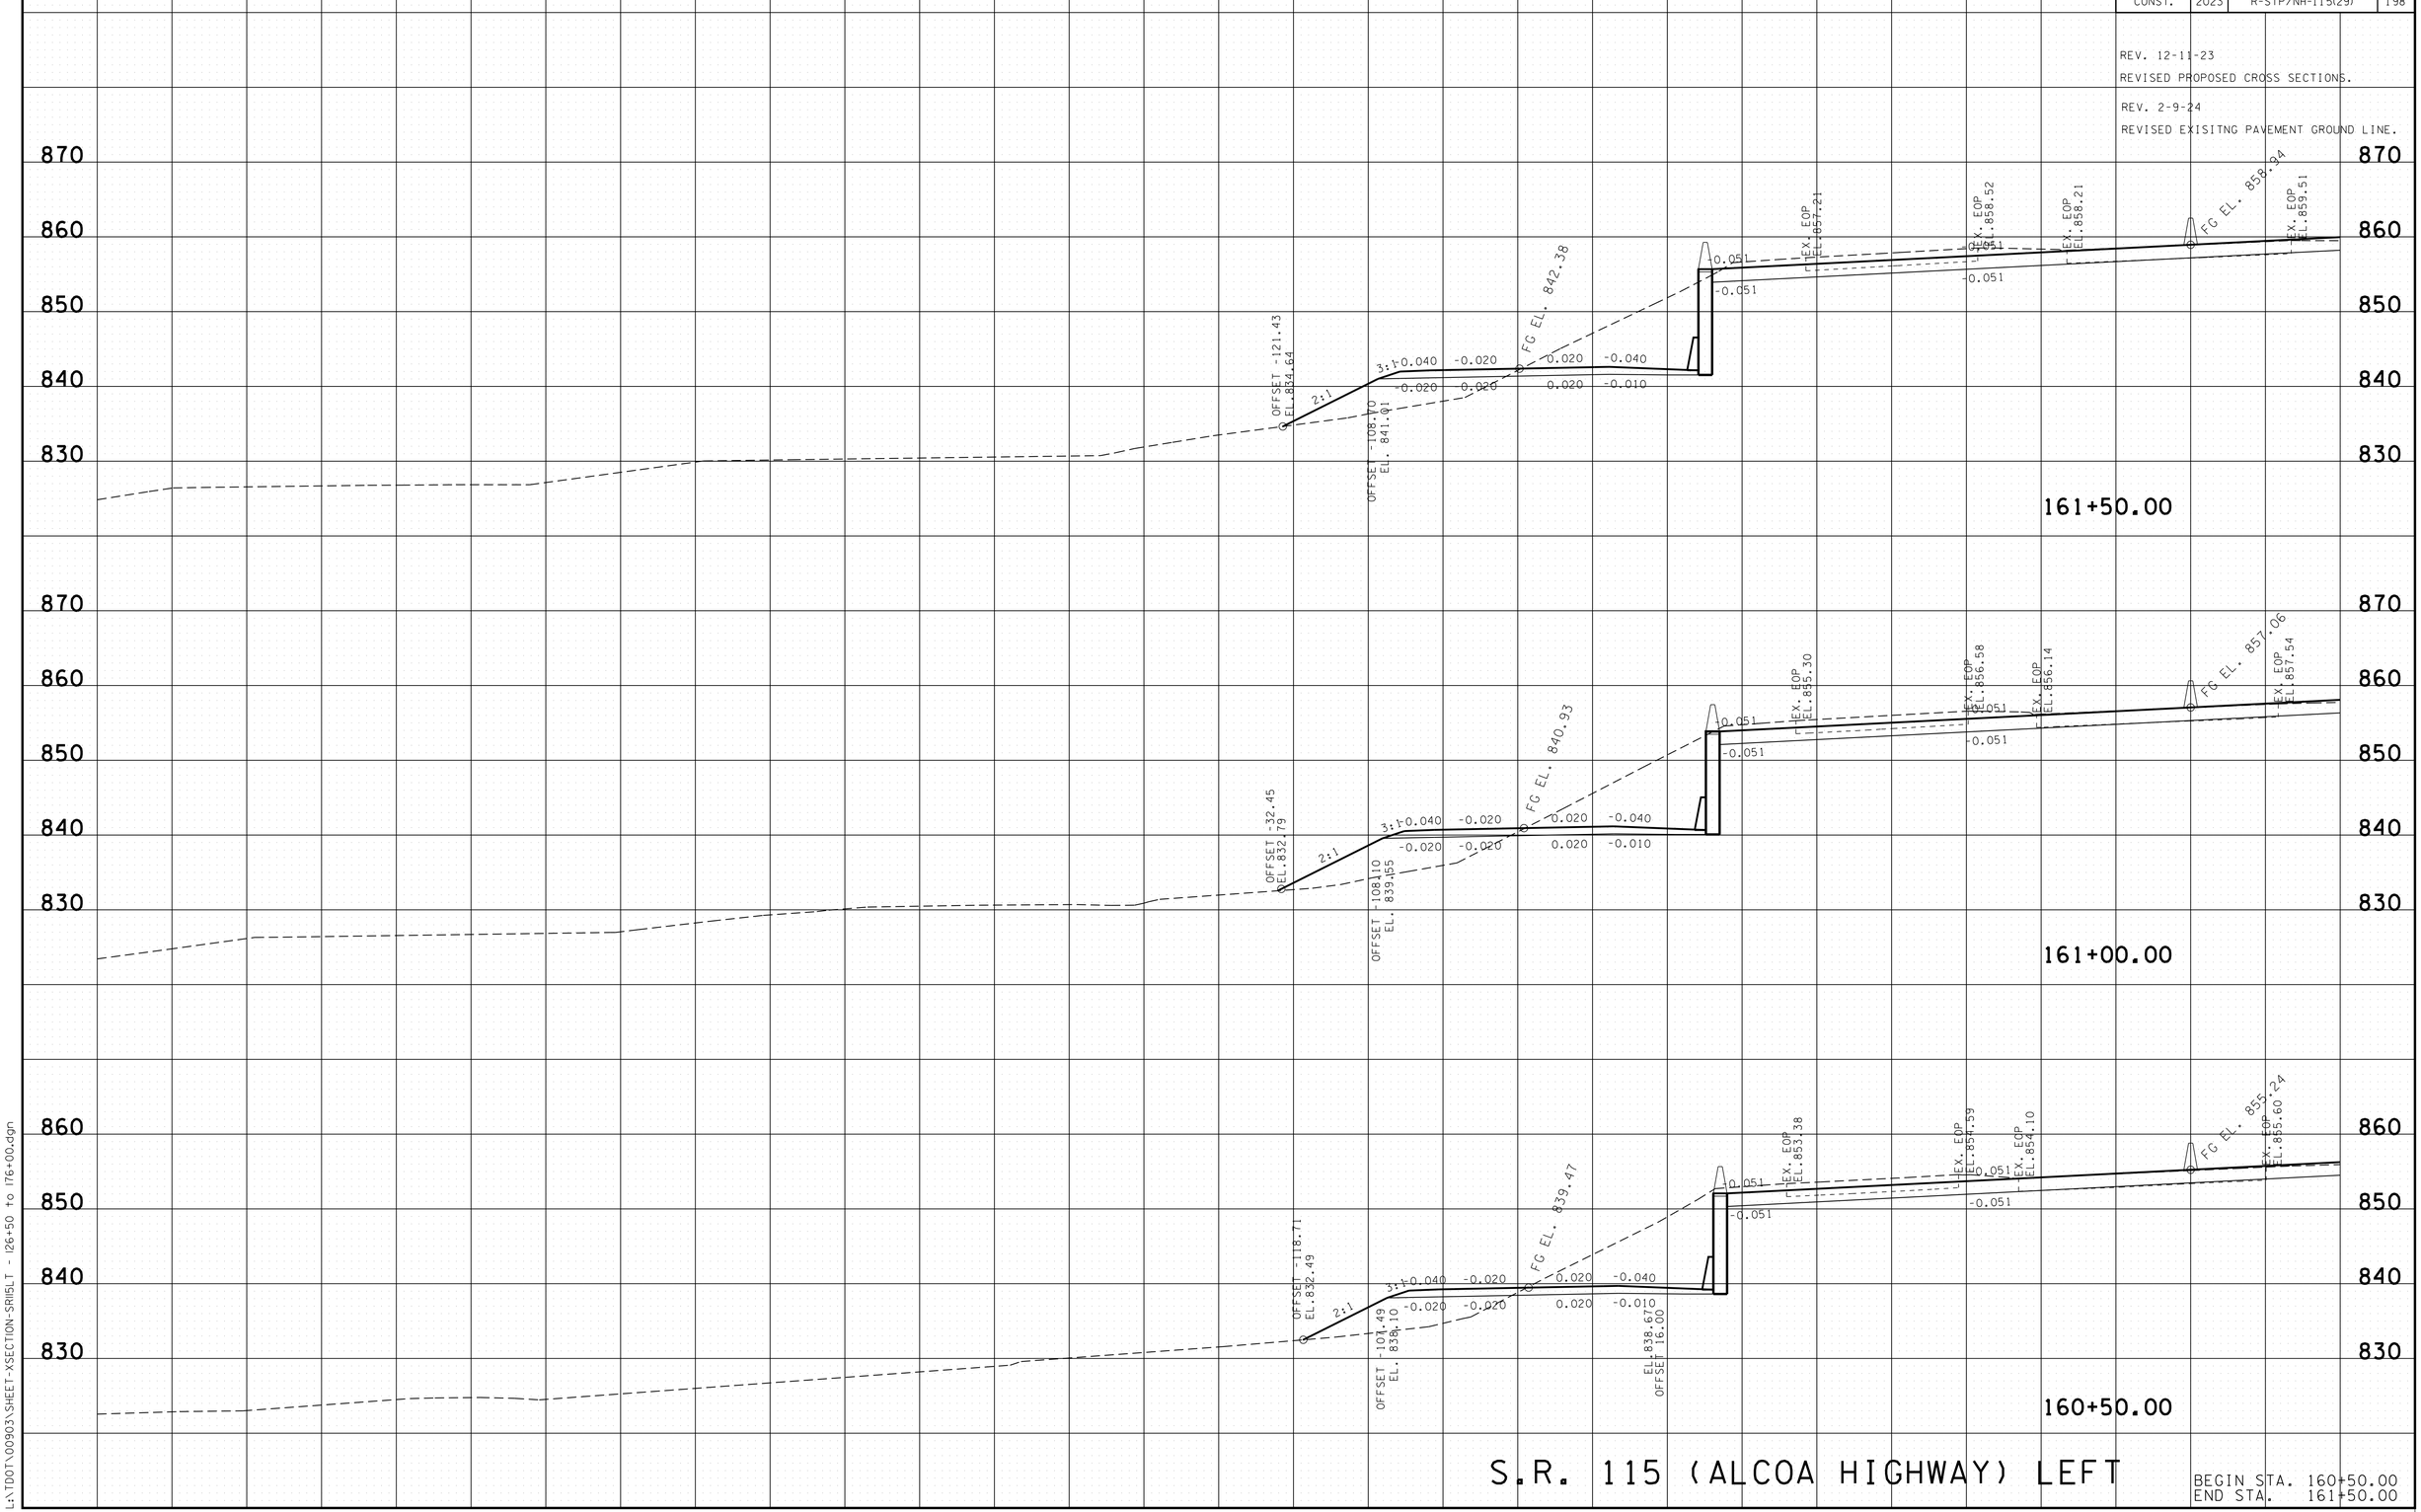

S.R. 115 (ALCOA HIGHWAY) LEFT

BEGIN STA. 160+50.00
END STA. 161+50.00

2/8/2024 4:40:38 PM
L:\TDOT\00903\SHEET-XSECTION-SR115LT - I26+50 to I76+00.dgn

TYPE	YEAR	PROJECT NO.	SHEET NO.
R.O.W.	2017	R-STP/NH-115(29)	175
CONST.	2023	R-STP/NH-115(29)	199

REV. 12-11-23
REVISED PROPOSED CROSS SECTIONS.

REV. 2-9-24
REVISED EXISITNG PAVEMENT GROUND LINE.

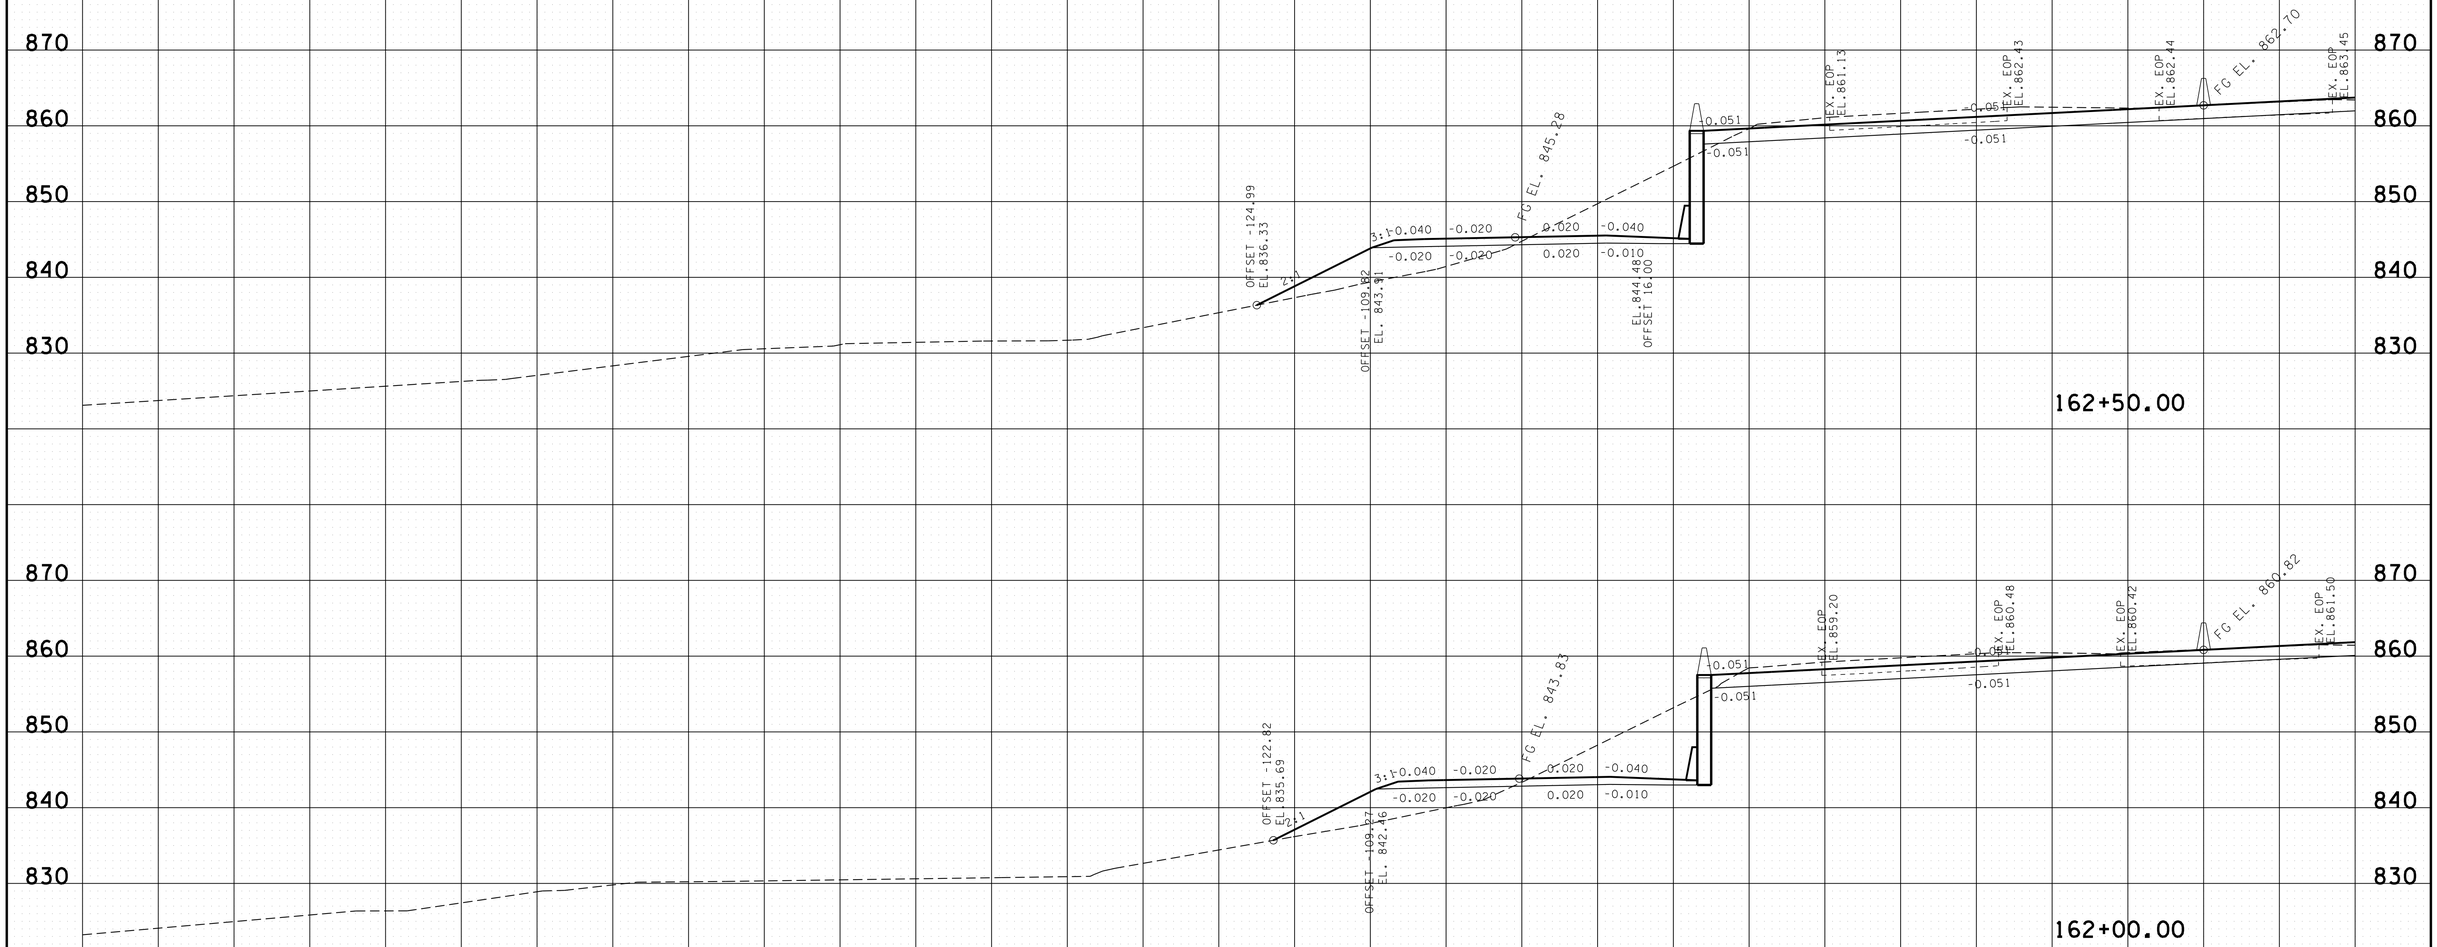

S.R. 115 (ALCOA HIGHWAY) LEFT

BEGIN STA. 162+00.00
END STA. 162+50.00

2/8/2024 4:40:38 PM
L:\TDOT\00903\SHEET-XSECTION-SR115LT - 126+50 to 176+00.dgn

TYPE	YEAR	PROJECT NO.	SHEET NO.
R.O.W.	2017	R-STP/NH-115(29)	176
CONST.	2023	R-STP/NH-115(29)	200

REV. 12-11-23
REVISED PROPOSED CROSS SECTIONS.

REV. 2-9-24
REVISED EXISITNG PAVEMENT GROUND LINE.

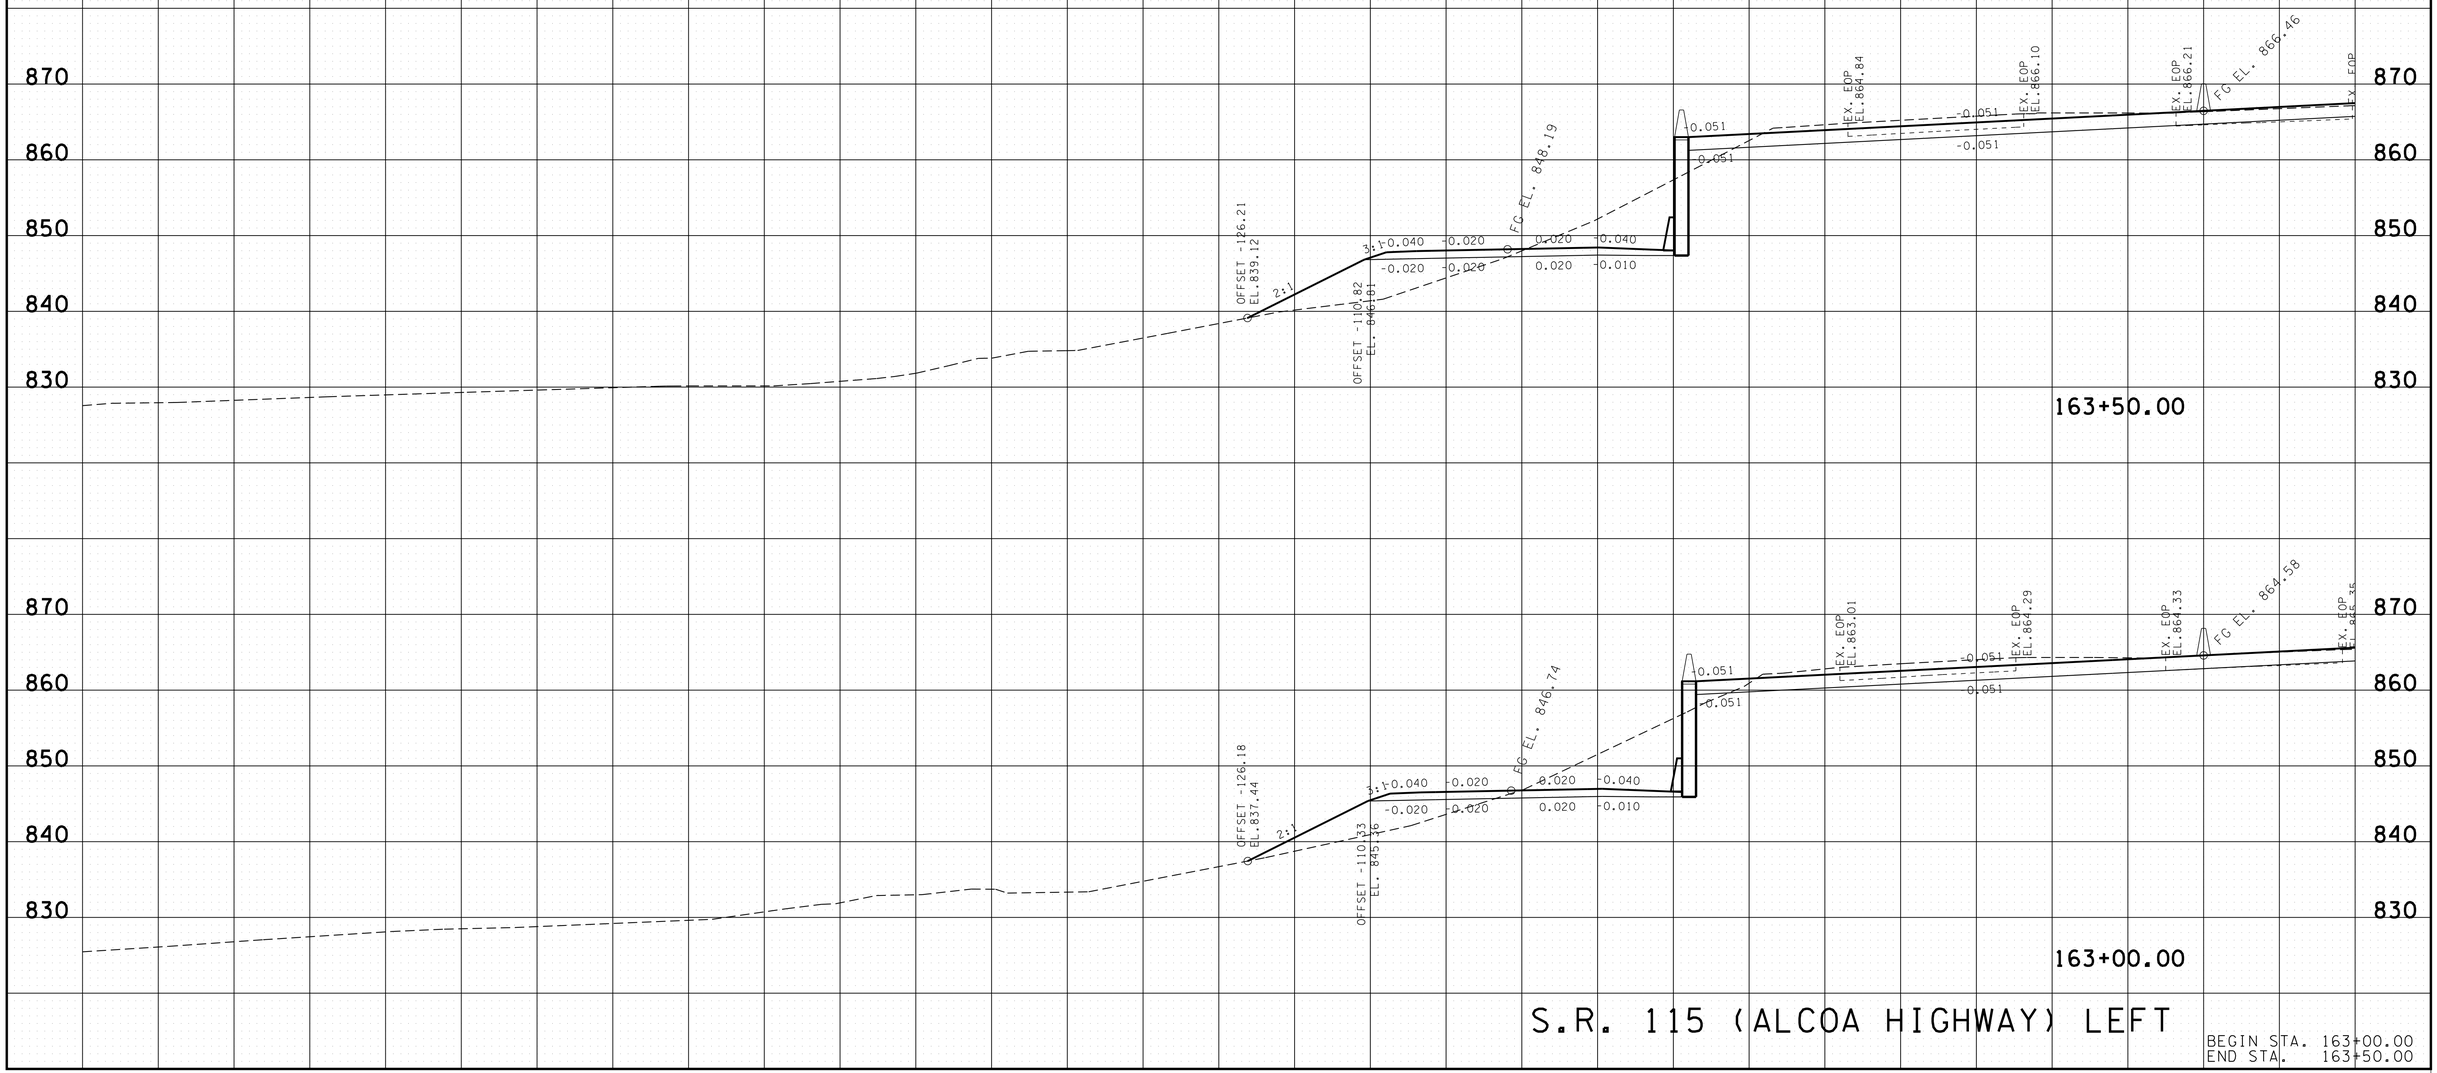

S.R. 115 (ALCOA HIGHWAY) LEFT

BEGIN STA. 163+00.00
END STA. 163+50.00

2/8/2024 4:40:39 PM
L:\TDOT\00903\SHEET-XSECTION-SRI5LT - I26+50 to I76+00.dgn

TYPE	YEAR	PROJECT NO.	SHEET NO.
R.O.W.	2017	R-STP/NH-115(29)	177
CONST.	2023	R-STP/NH-115(29)	201

REV. 12-11-23
REVISED PROPOSED CROSS SECTIONS.
REV. 2-9-24
REVISED EXISITNG PAVEMENT GROUND LINE.

S.R. 115 (ALCOA HIGHWAY) LEFT

BEGIN STA. 164+00.00
END STA. 164+50.00

2/8/2024 4:40:39 PM
L:\TDOT\00903\SHEET-XSECTION-SRI5LT - I26+50 to I76+00.dgn

TYPE	YEAR	PROJECT NO.	SHEET NO.
R.O.W.	2017	R-STP/NH-115(29)	178
CONST.	2023	R-STP/NH-115(29)	202

REV. 12-11-23
REVISED PROPOSED CROSS SECTIONS.

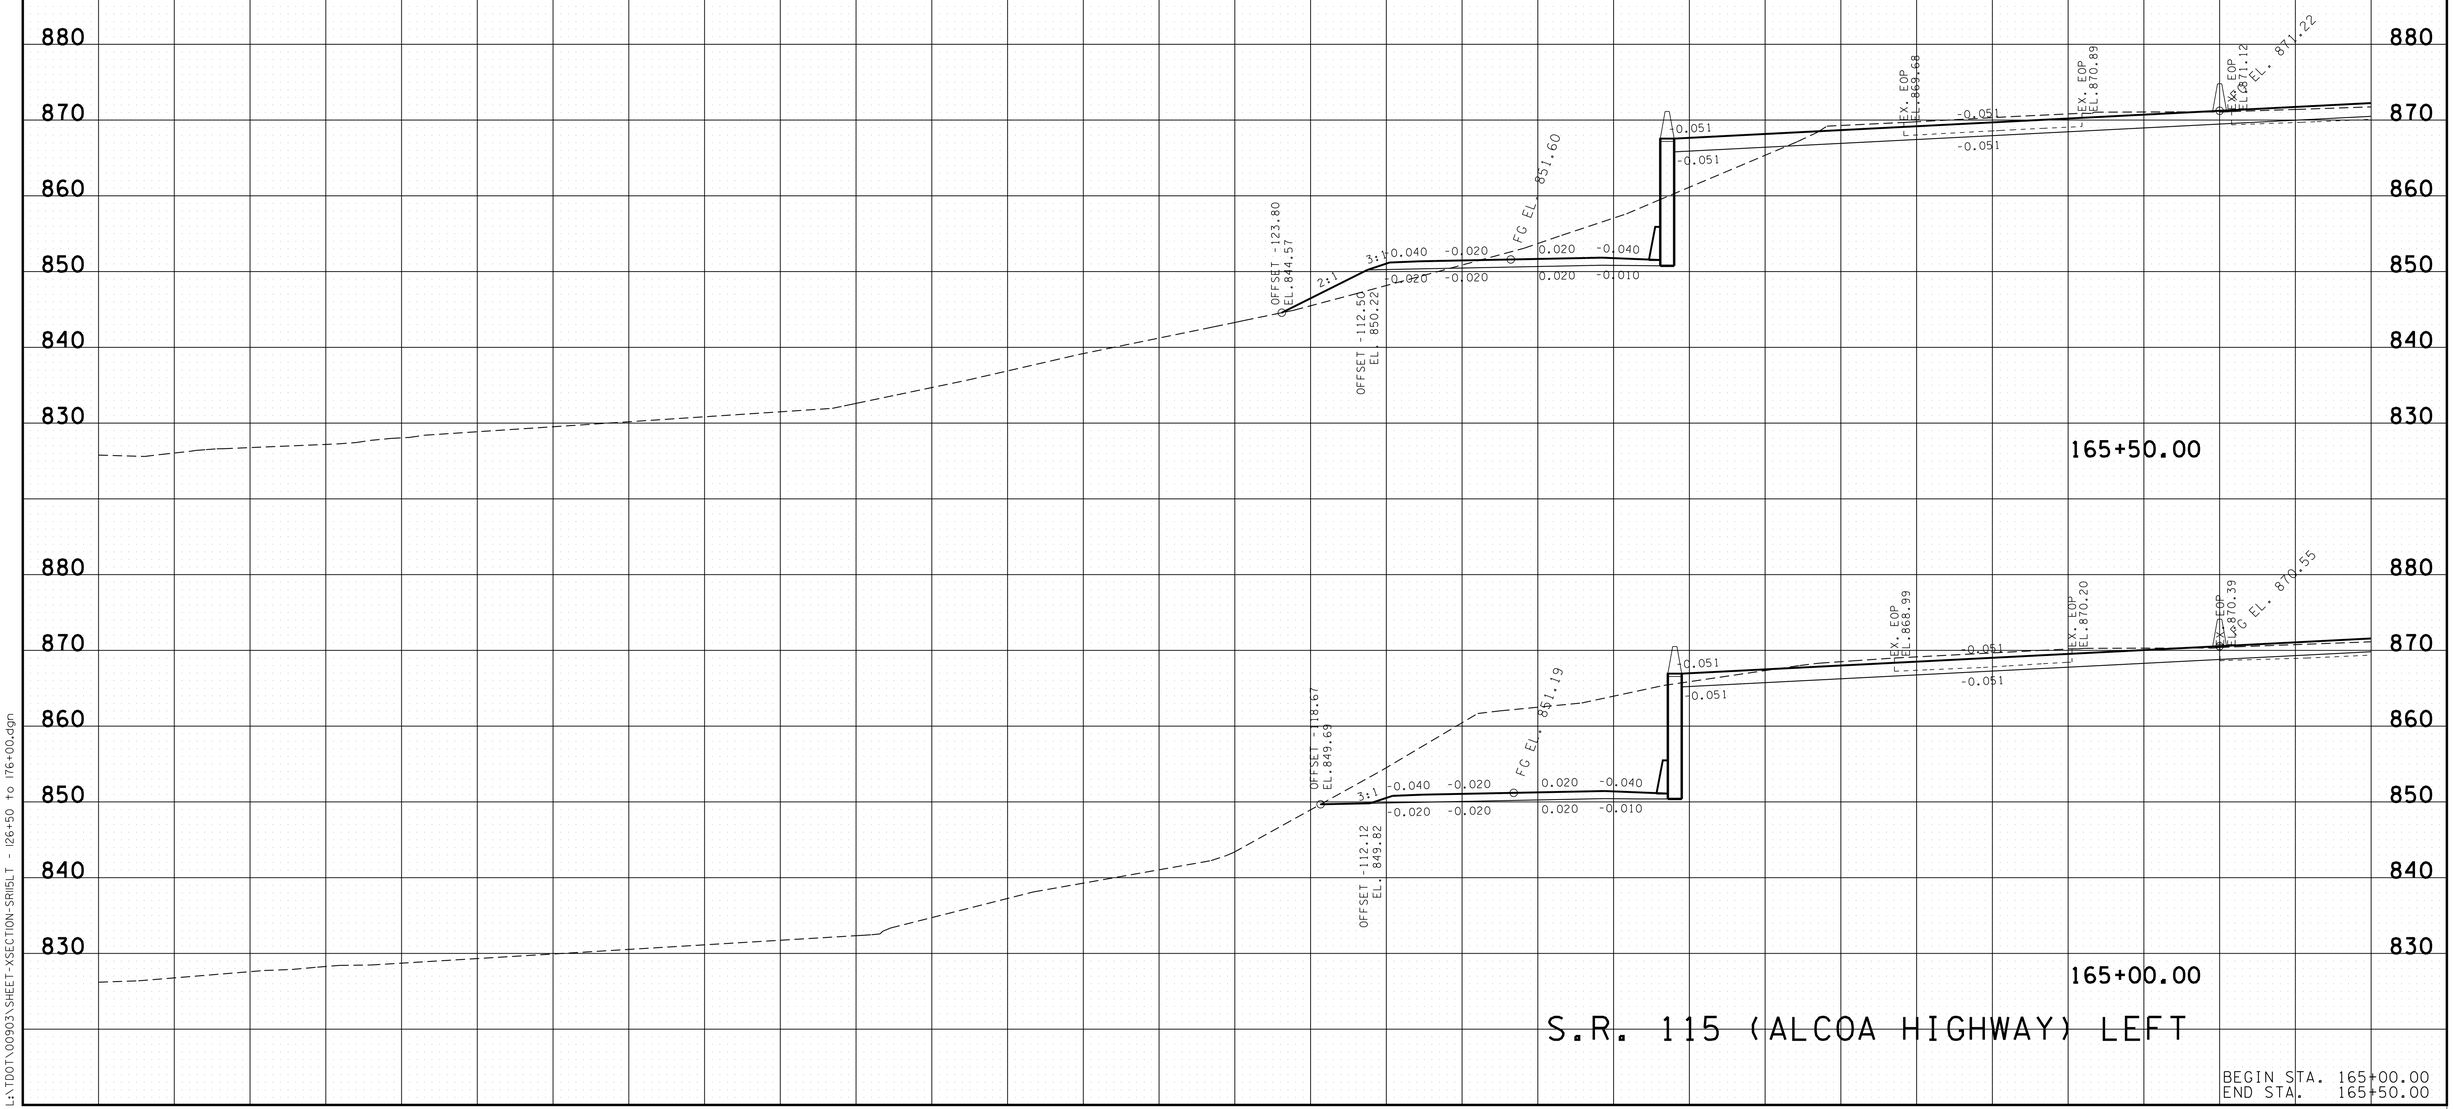

S.R. 115 (ALCOA HIGHWAY) LEFT

BEGIN STA. 165+00.00
END STA. 165+50.00

12/11/2023 8:4:49 AM
L:\TDOT\00903\SHEET-XSECTION-SR115LT - 126+50 to 176+00.dgn

TYPE	YEAR	PROJECT NO.	SHEET NO.
R.O.W.	2017	R-STP/NH-115(29)	178
CONST.	2023	R-STP/NH-115(29)	202

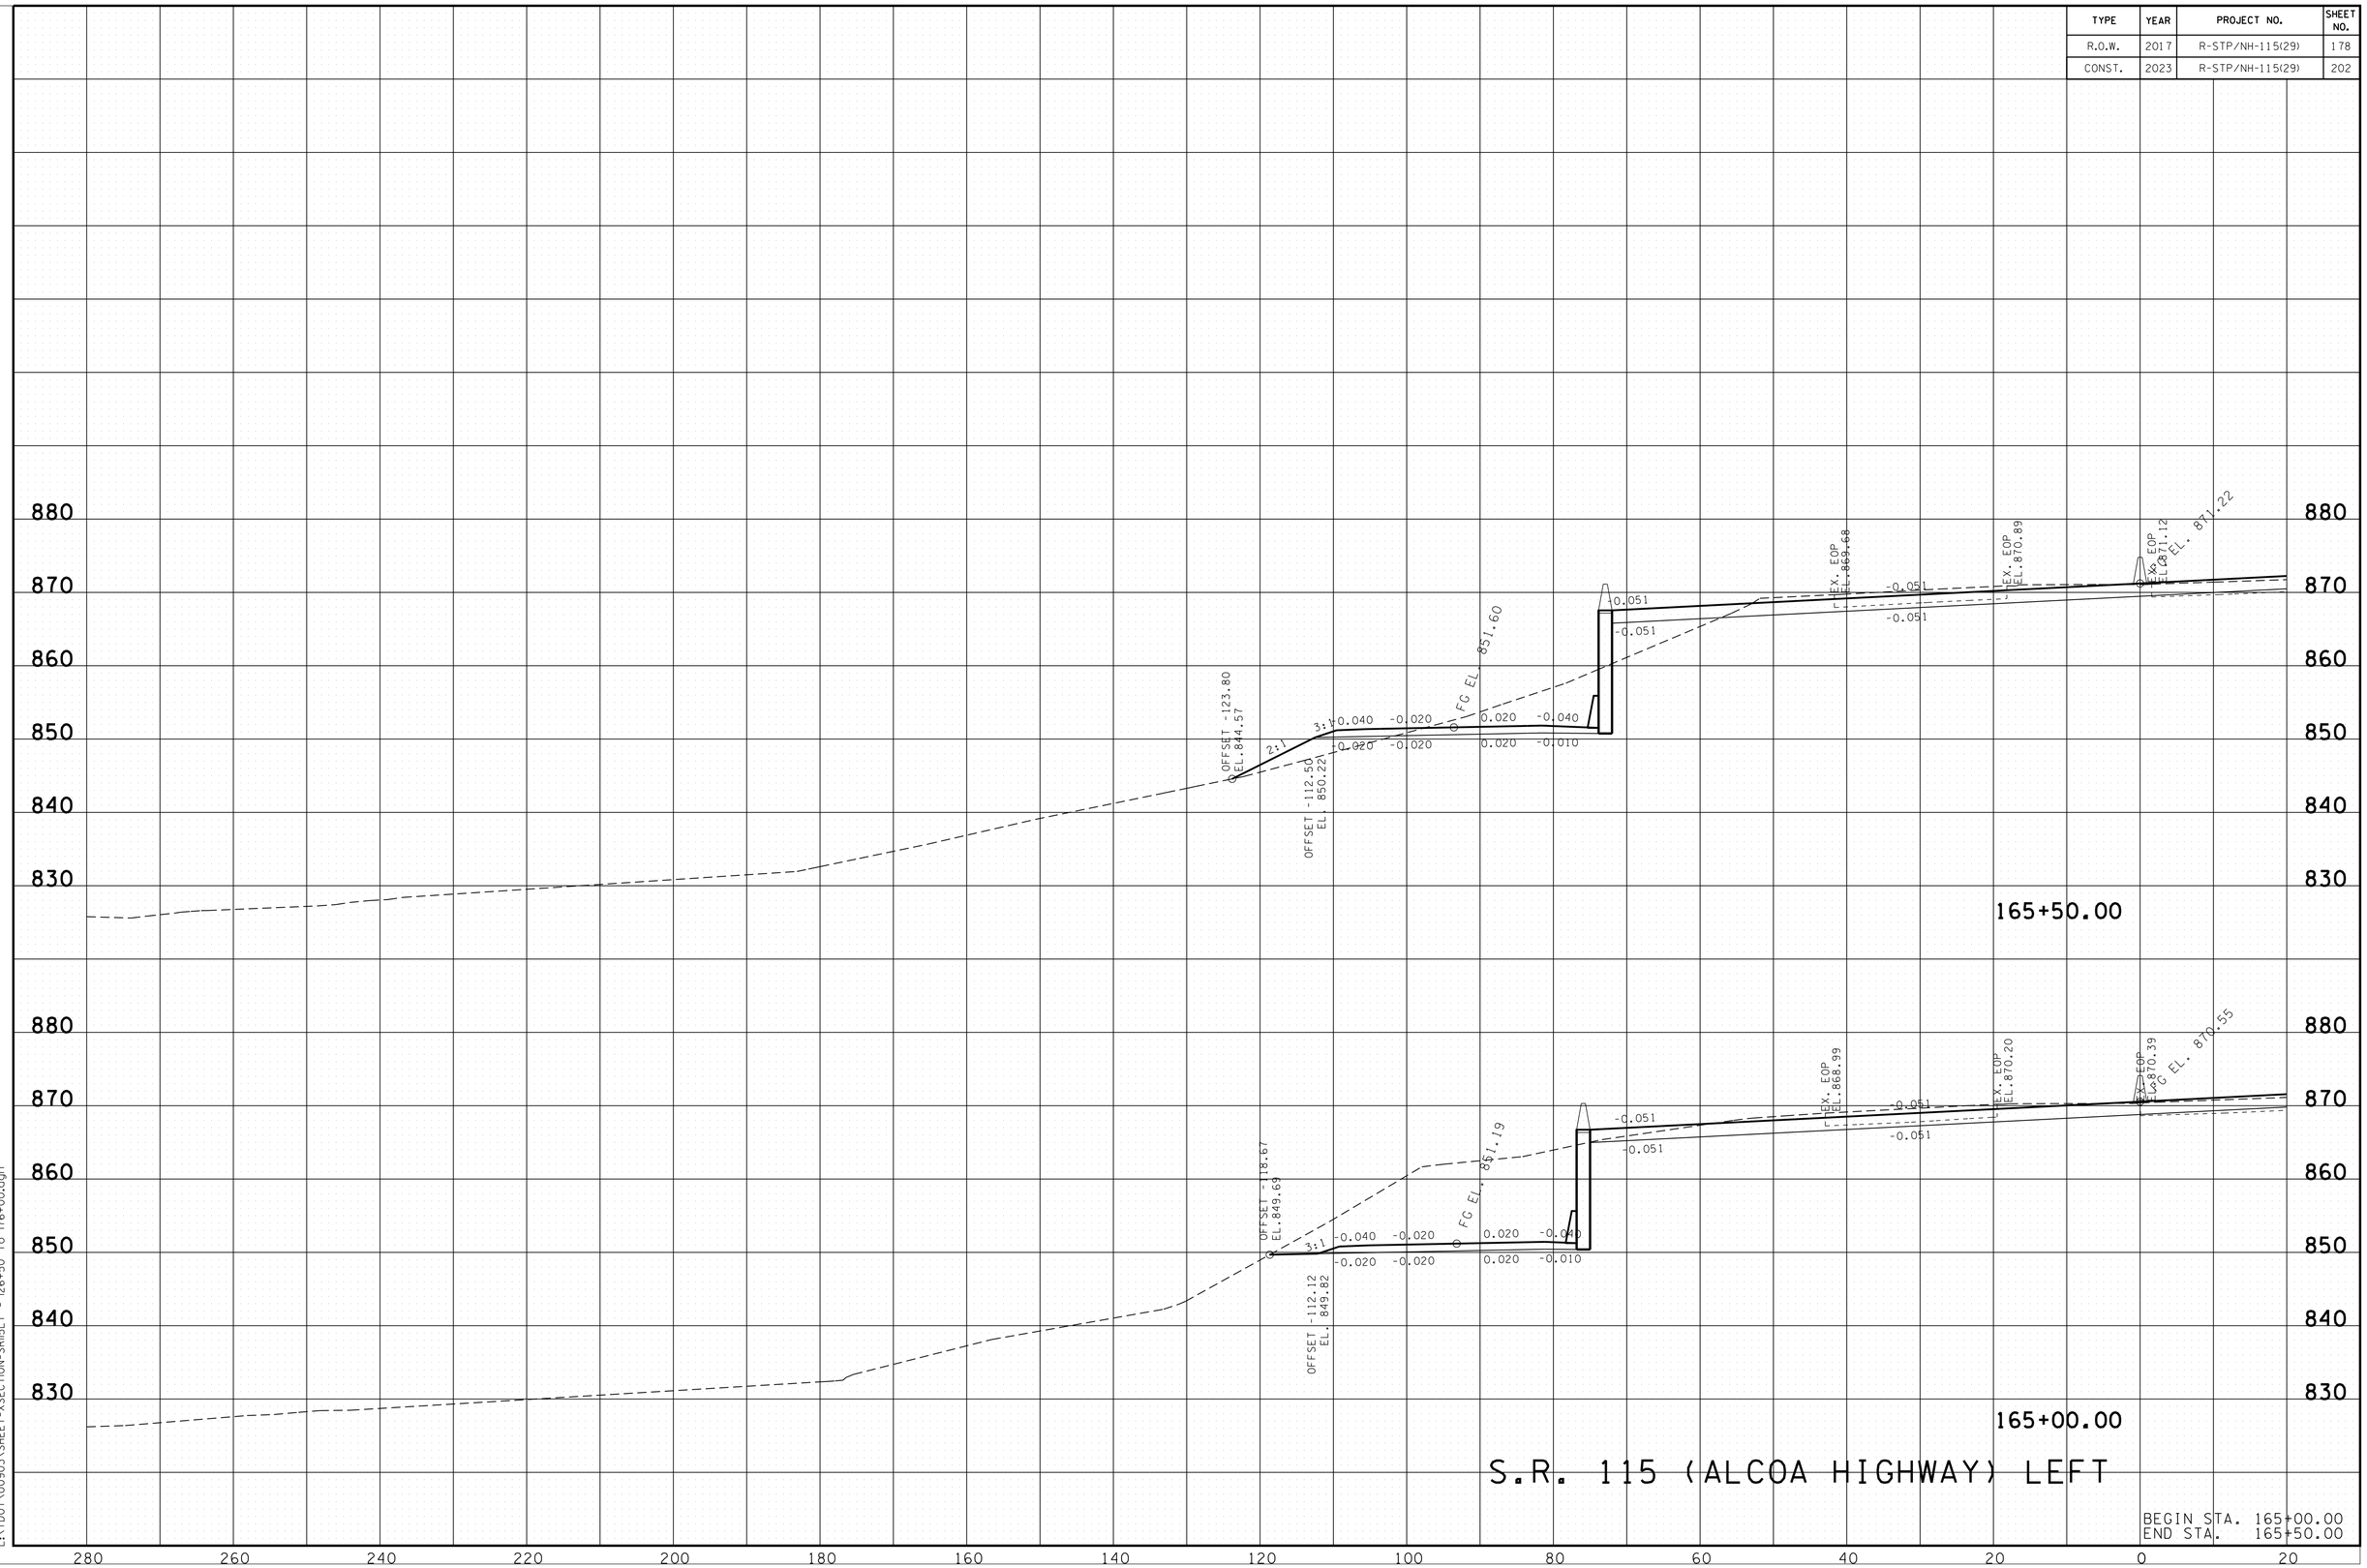

S.R. 115 (ALCOA HIGHWAY) LEFT

BEGIN STA. 165+00.00
END STA. 165+50.00

11/18/2022 2:54:05 PM
L:\TDOT\00903\SHEET-XSECTION-SR115LT - 126+50 to 176+00.dgn

TYPE	YEAR	PROJECT NO.	SHEET NO.
R.O.W.	2017	R-STP/NH-115(29)	179
CONST.	2023	R-STP/NH-115(29)	203

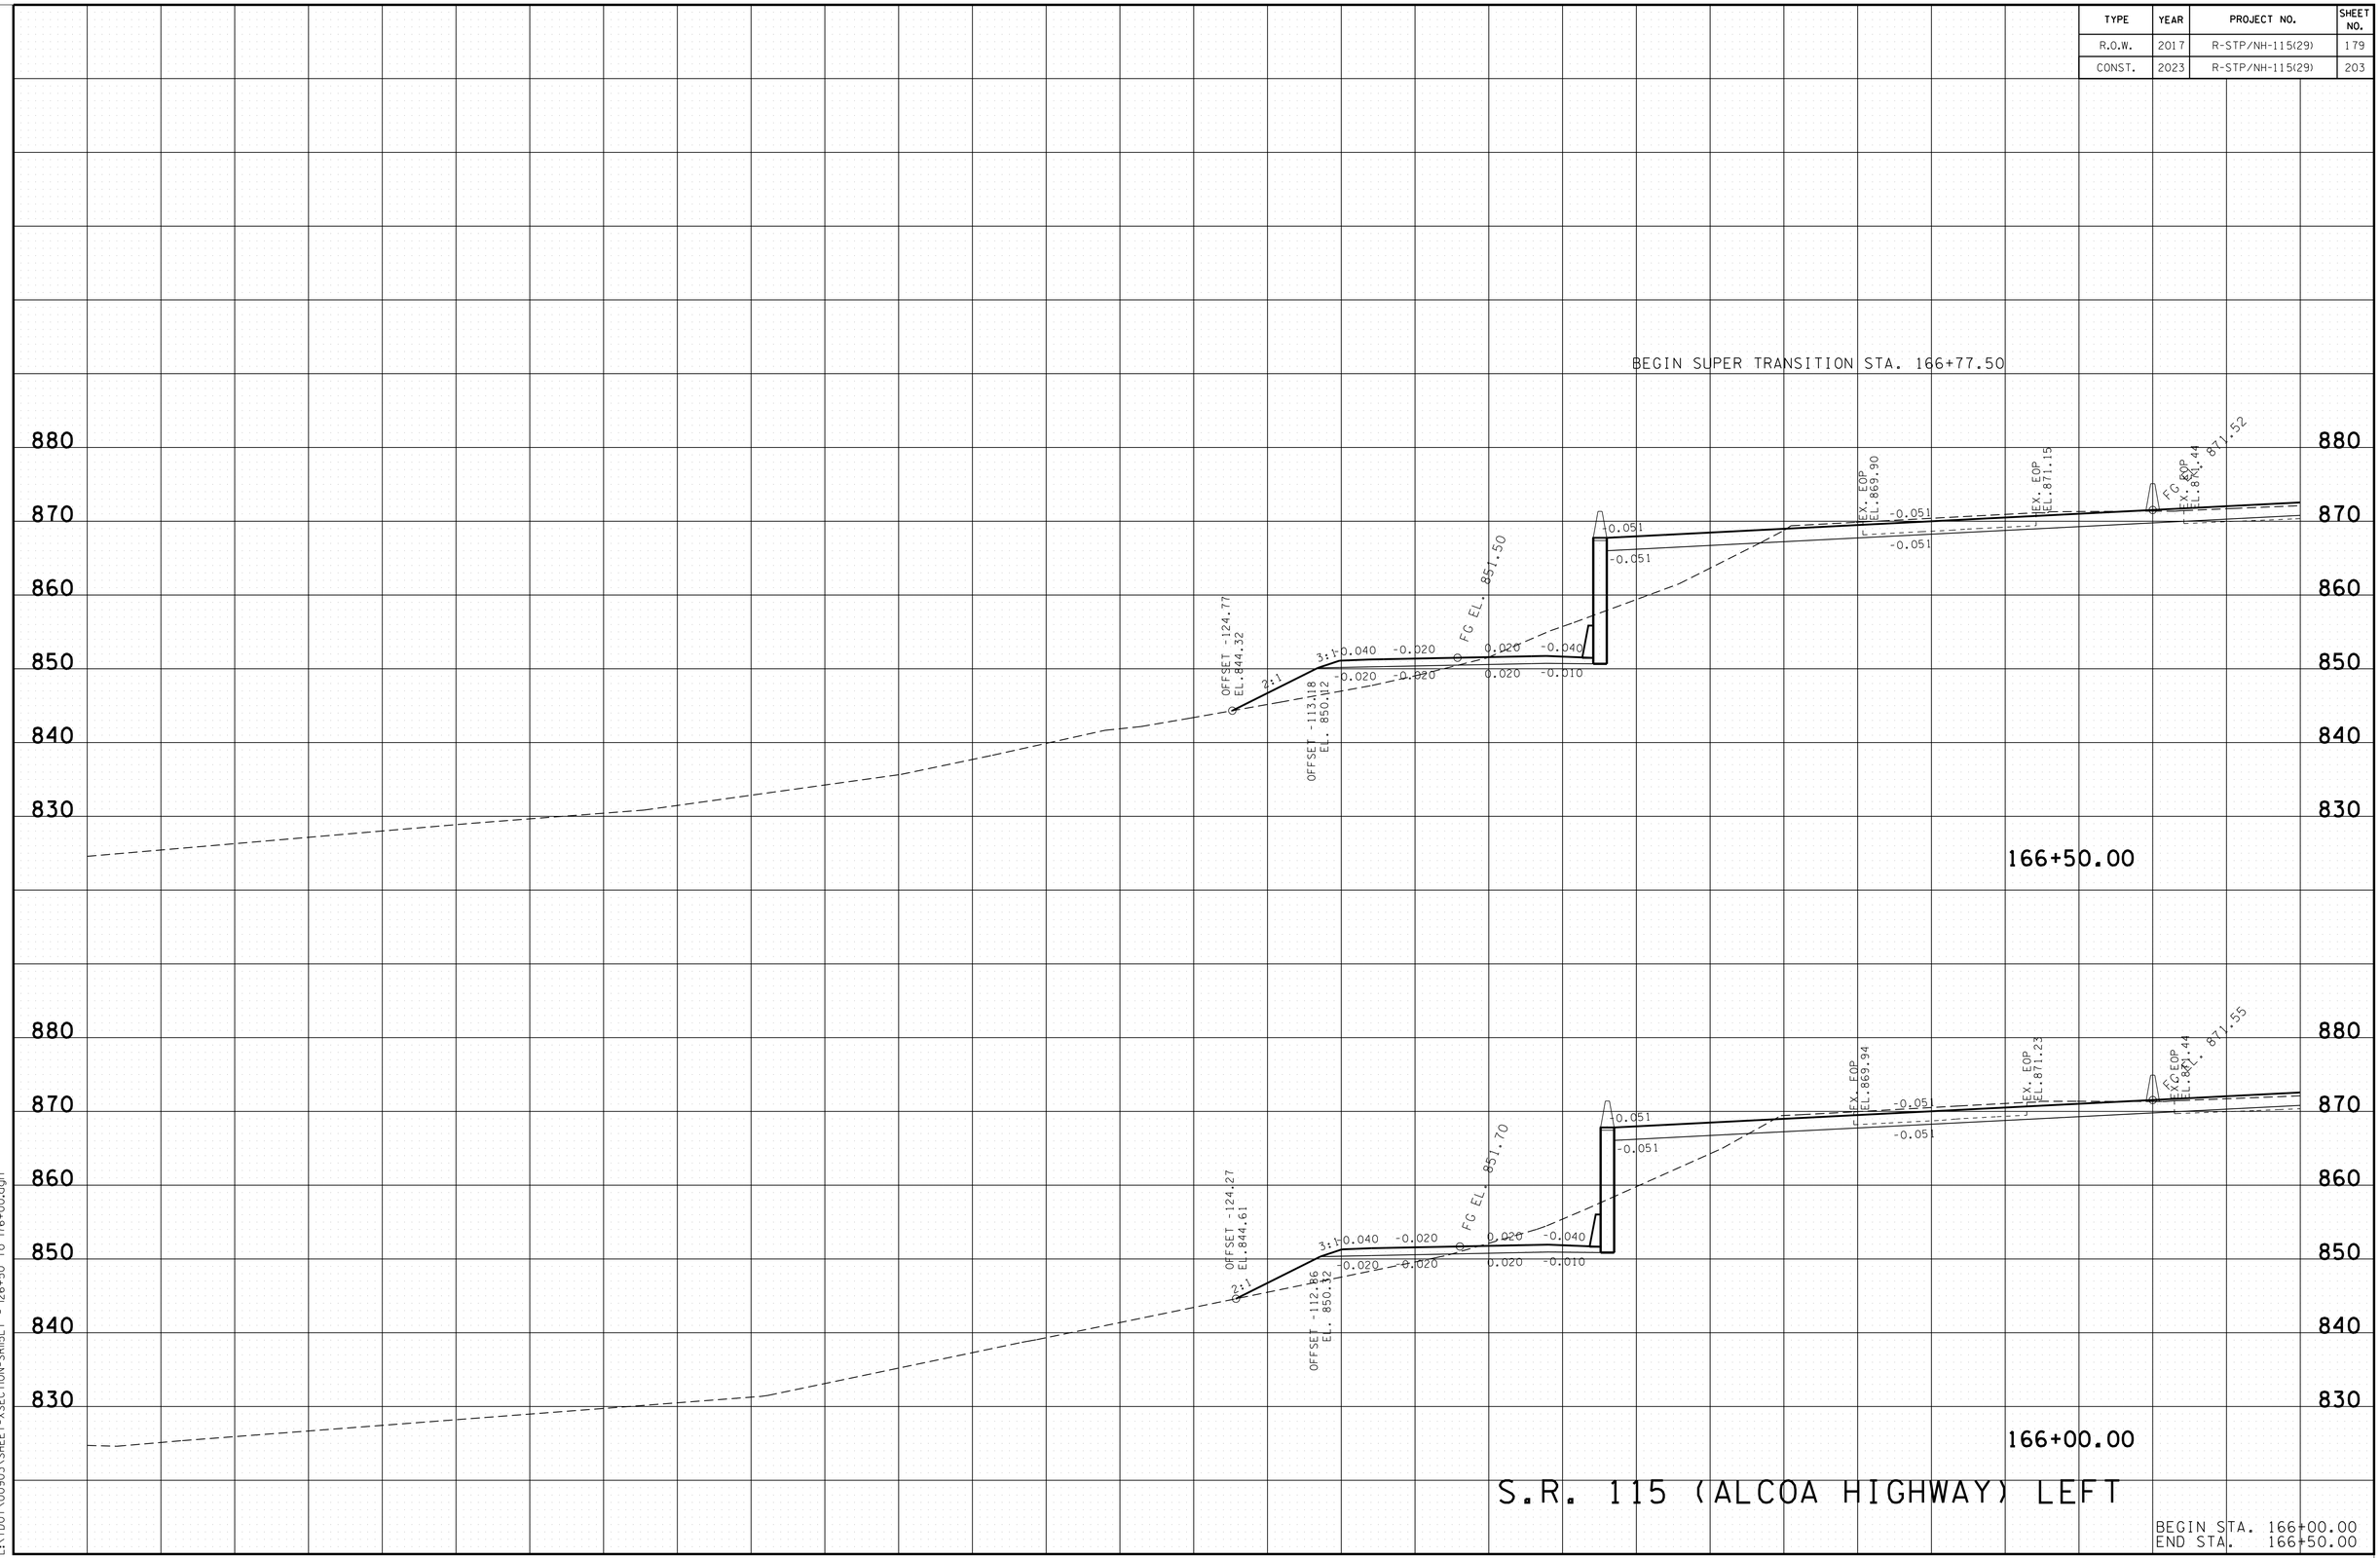

11/18/2022 2:54:05 PM
L:\TDOT\00903\SHEET-XSECTION-SR115LT - 126+50 to 176+00.dgn

TYPE	YEAR	PROJECT NO.	SHEET NO.
R.O.W.	2017	R-STP/NH-115(29)	180
CONST.	2023	R-STP/NH-115(29)	204

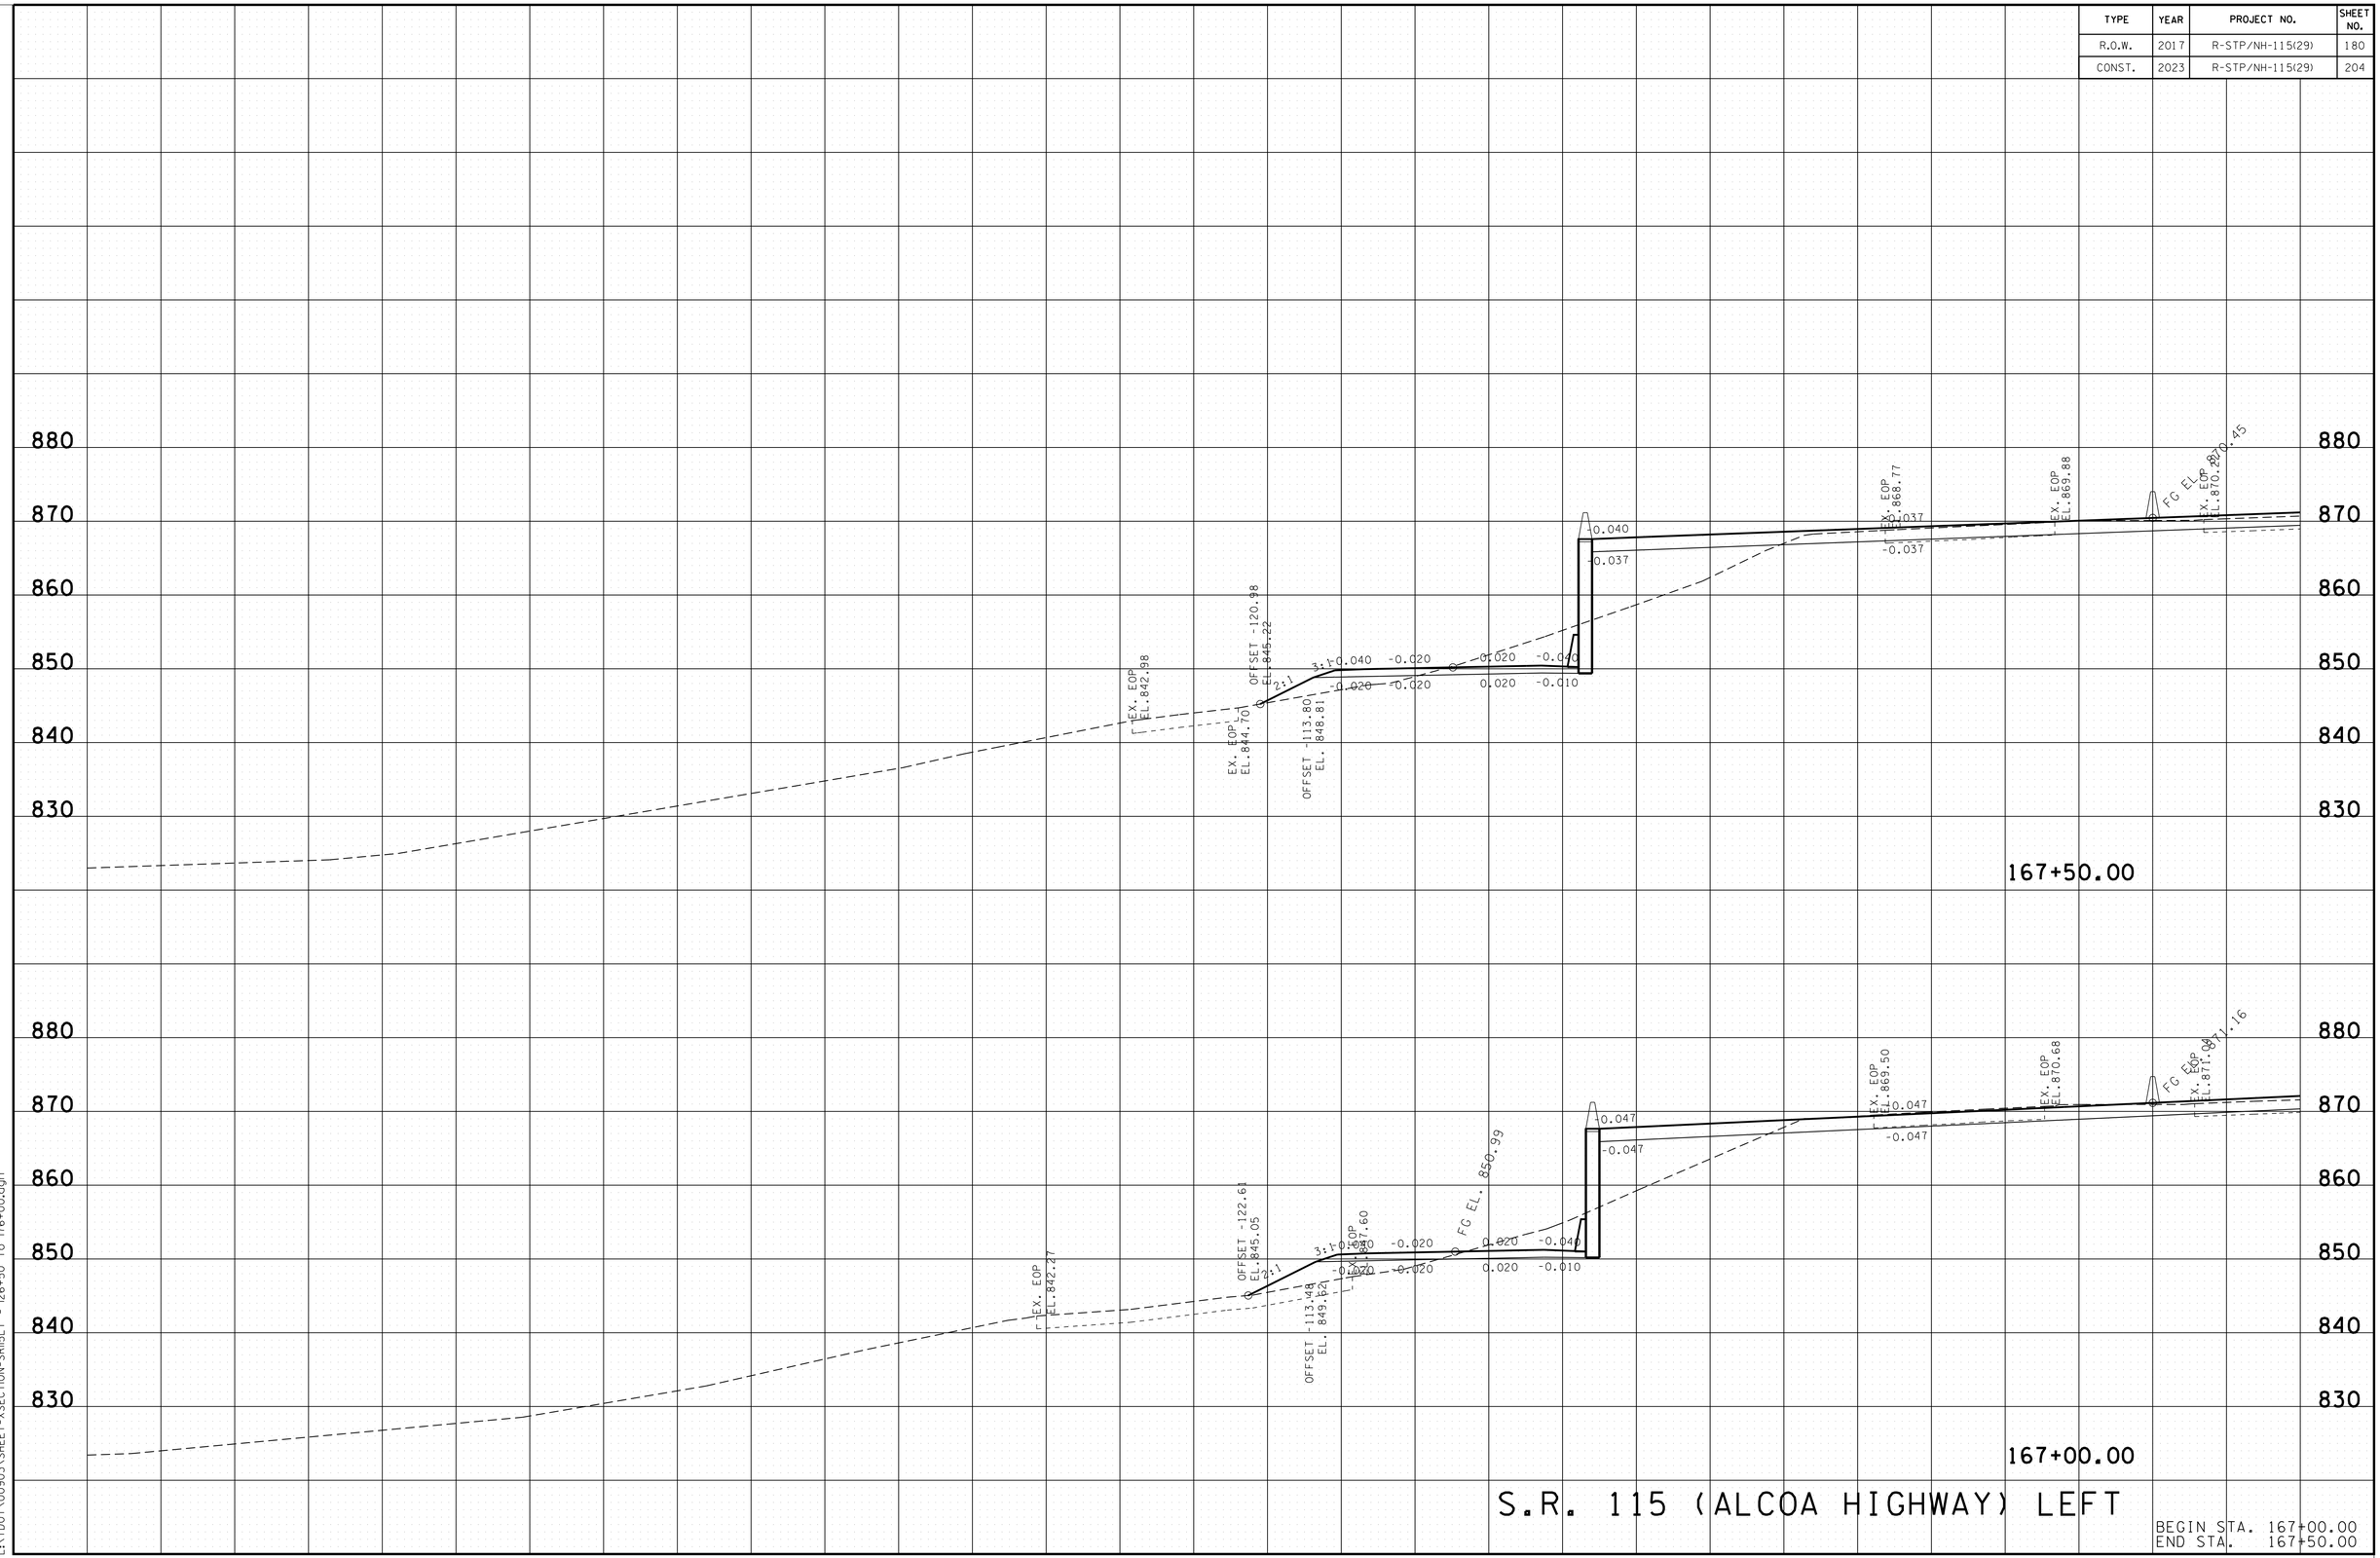

11/18/2022 2:54:06 PM
L:\TDOT\00903\SHEET-XSECTION-SR115LT - 126+50 to 176+00.dgn

TYPE	YEAR	PROJECT NO.	SHEET NO.
R.O.W.	2017	R-STP/NH-115(29)	181
CONST.	2023	R-STP/NH-115(29)	205

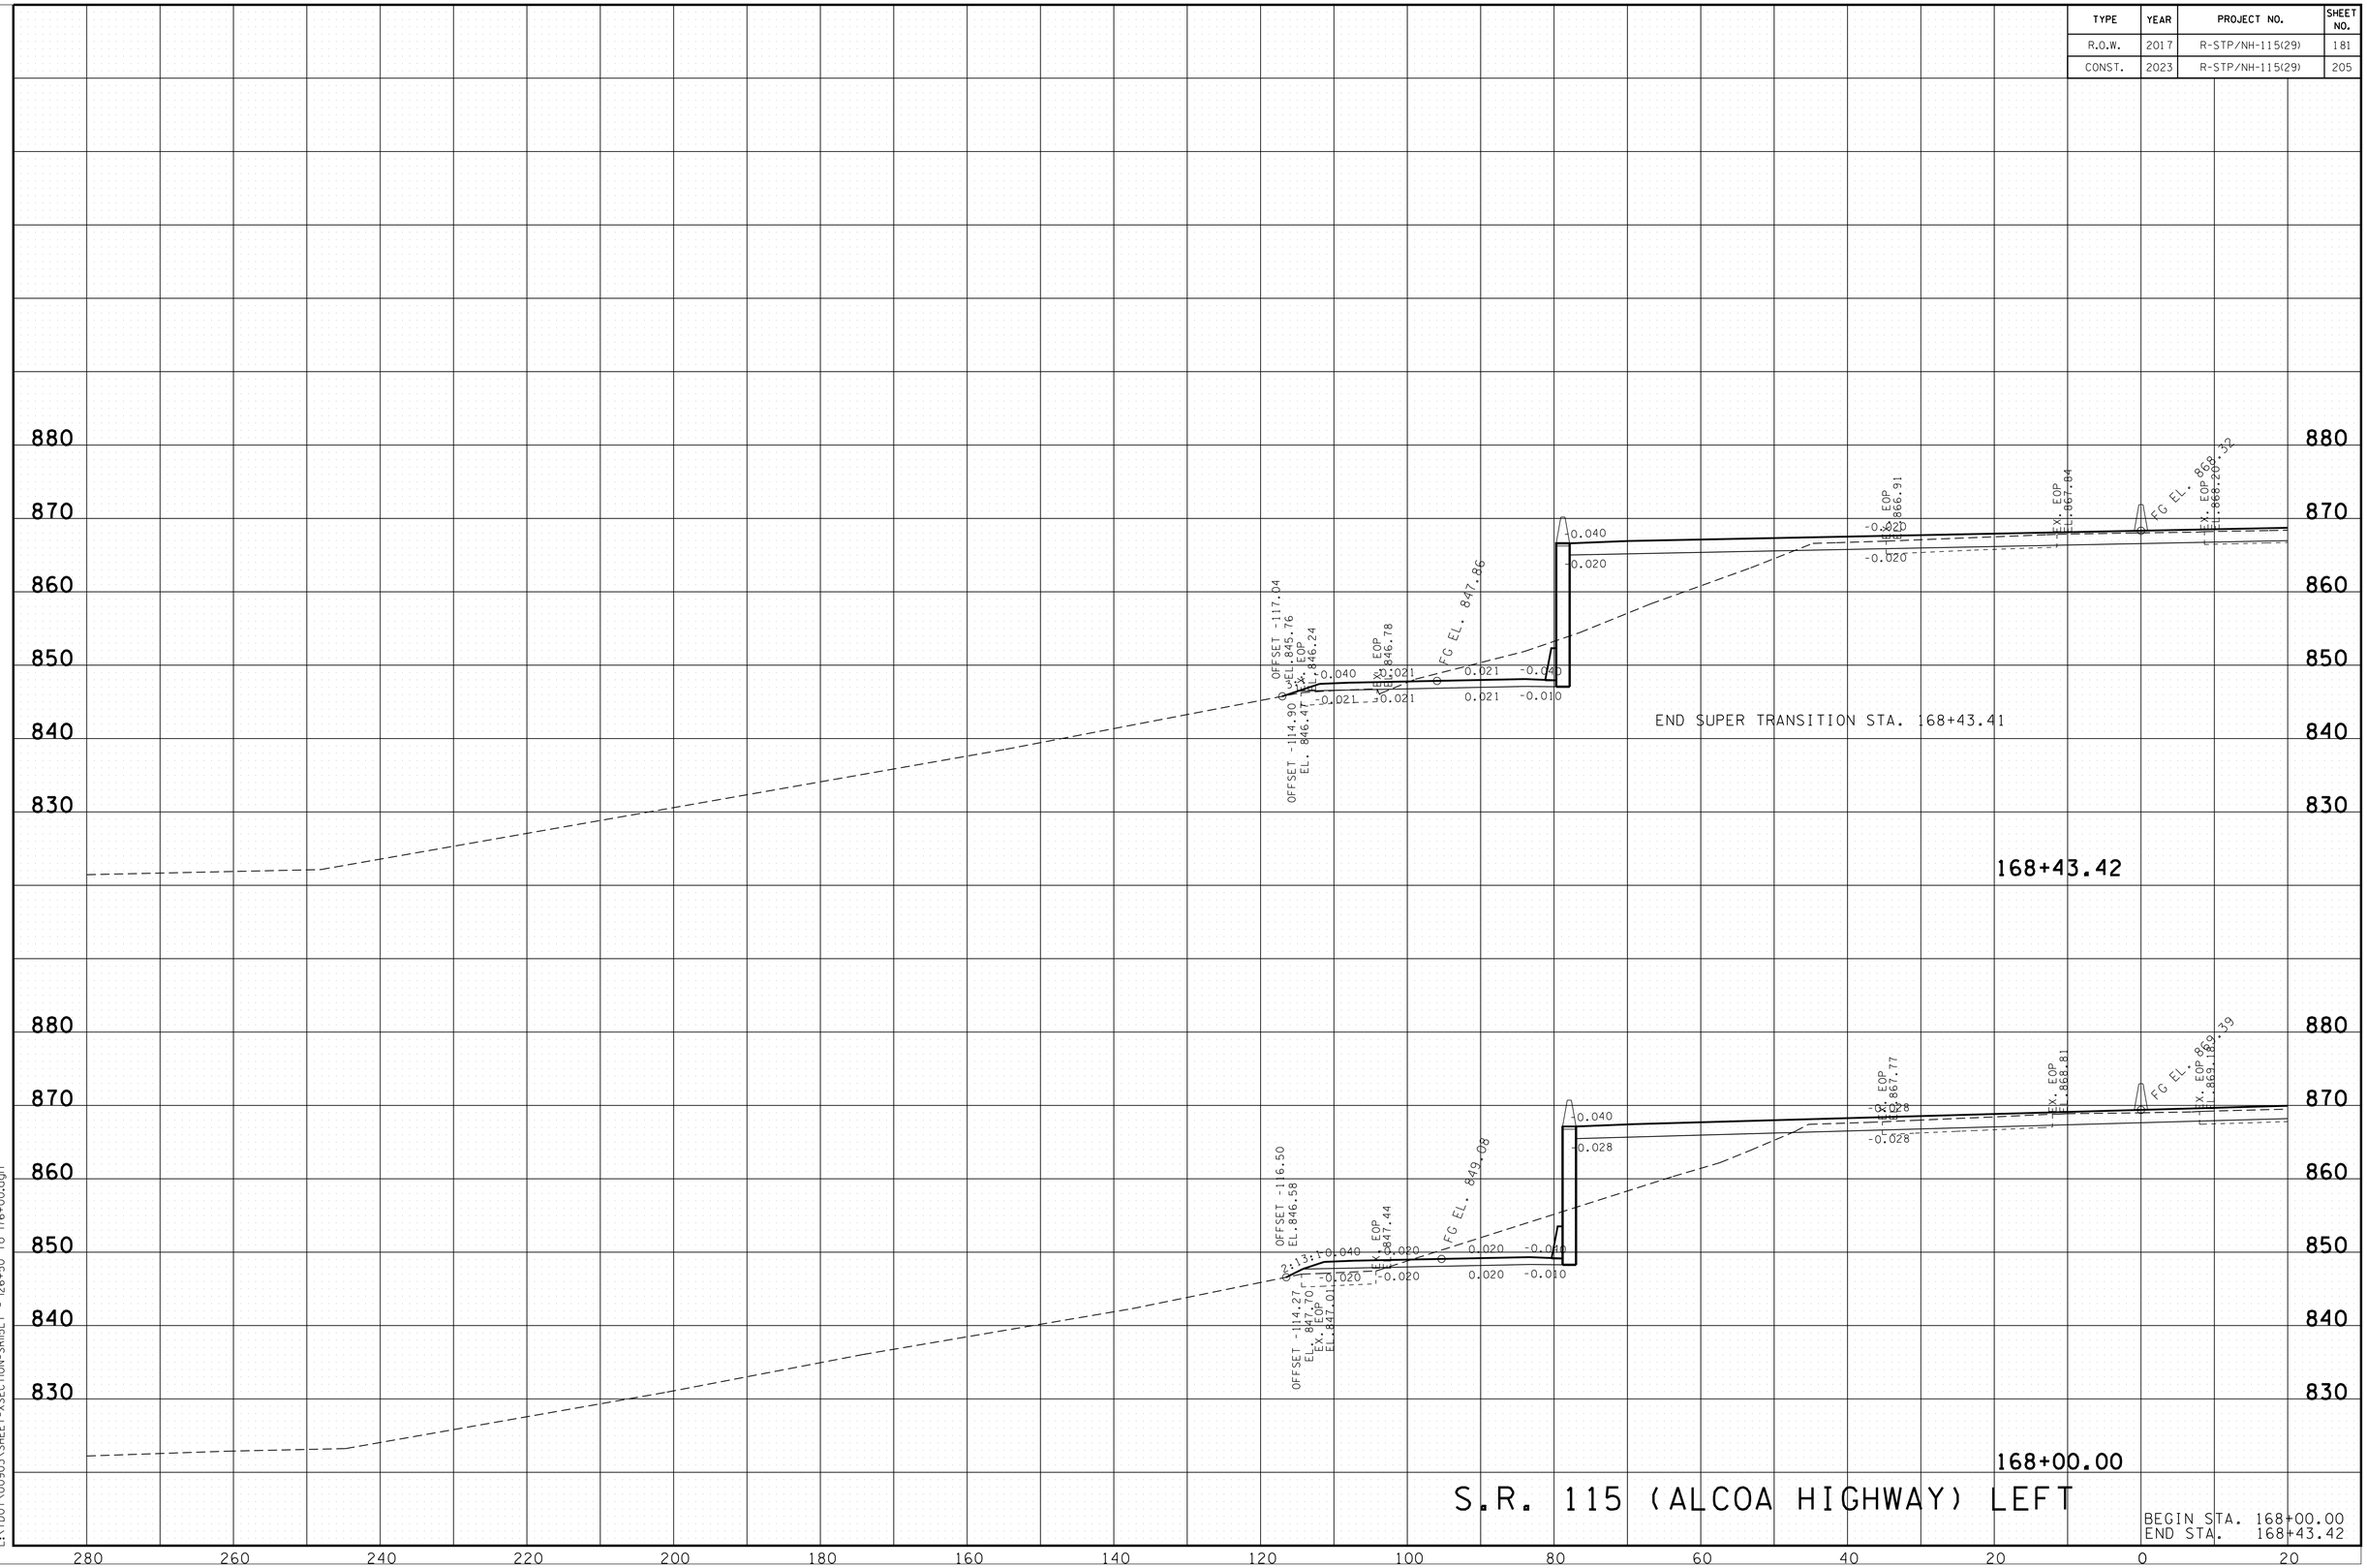

S.R. 115 (ALCOA HIGHWAY) LEFT

BEGIN STA. 168+00.00
END STA. 168+43.42

11/18/2022 2:54:06 PM
L:\TDOT\00903\SHEET-XSECTION-SR115LT - 126+50 to 176+00.dgn

TYPE	YEAR	PROJECT NO.	SHEET NO.
R.O.W.	2017	R-STP/NH-115(29)	182
CONST.	2023	R-STP/NH-115(29)	206

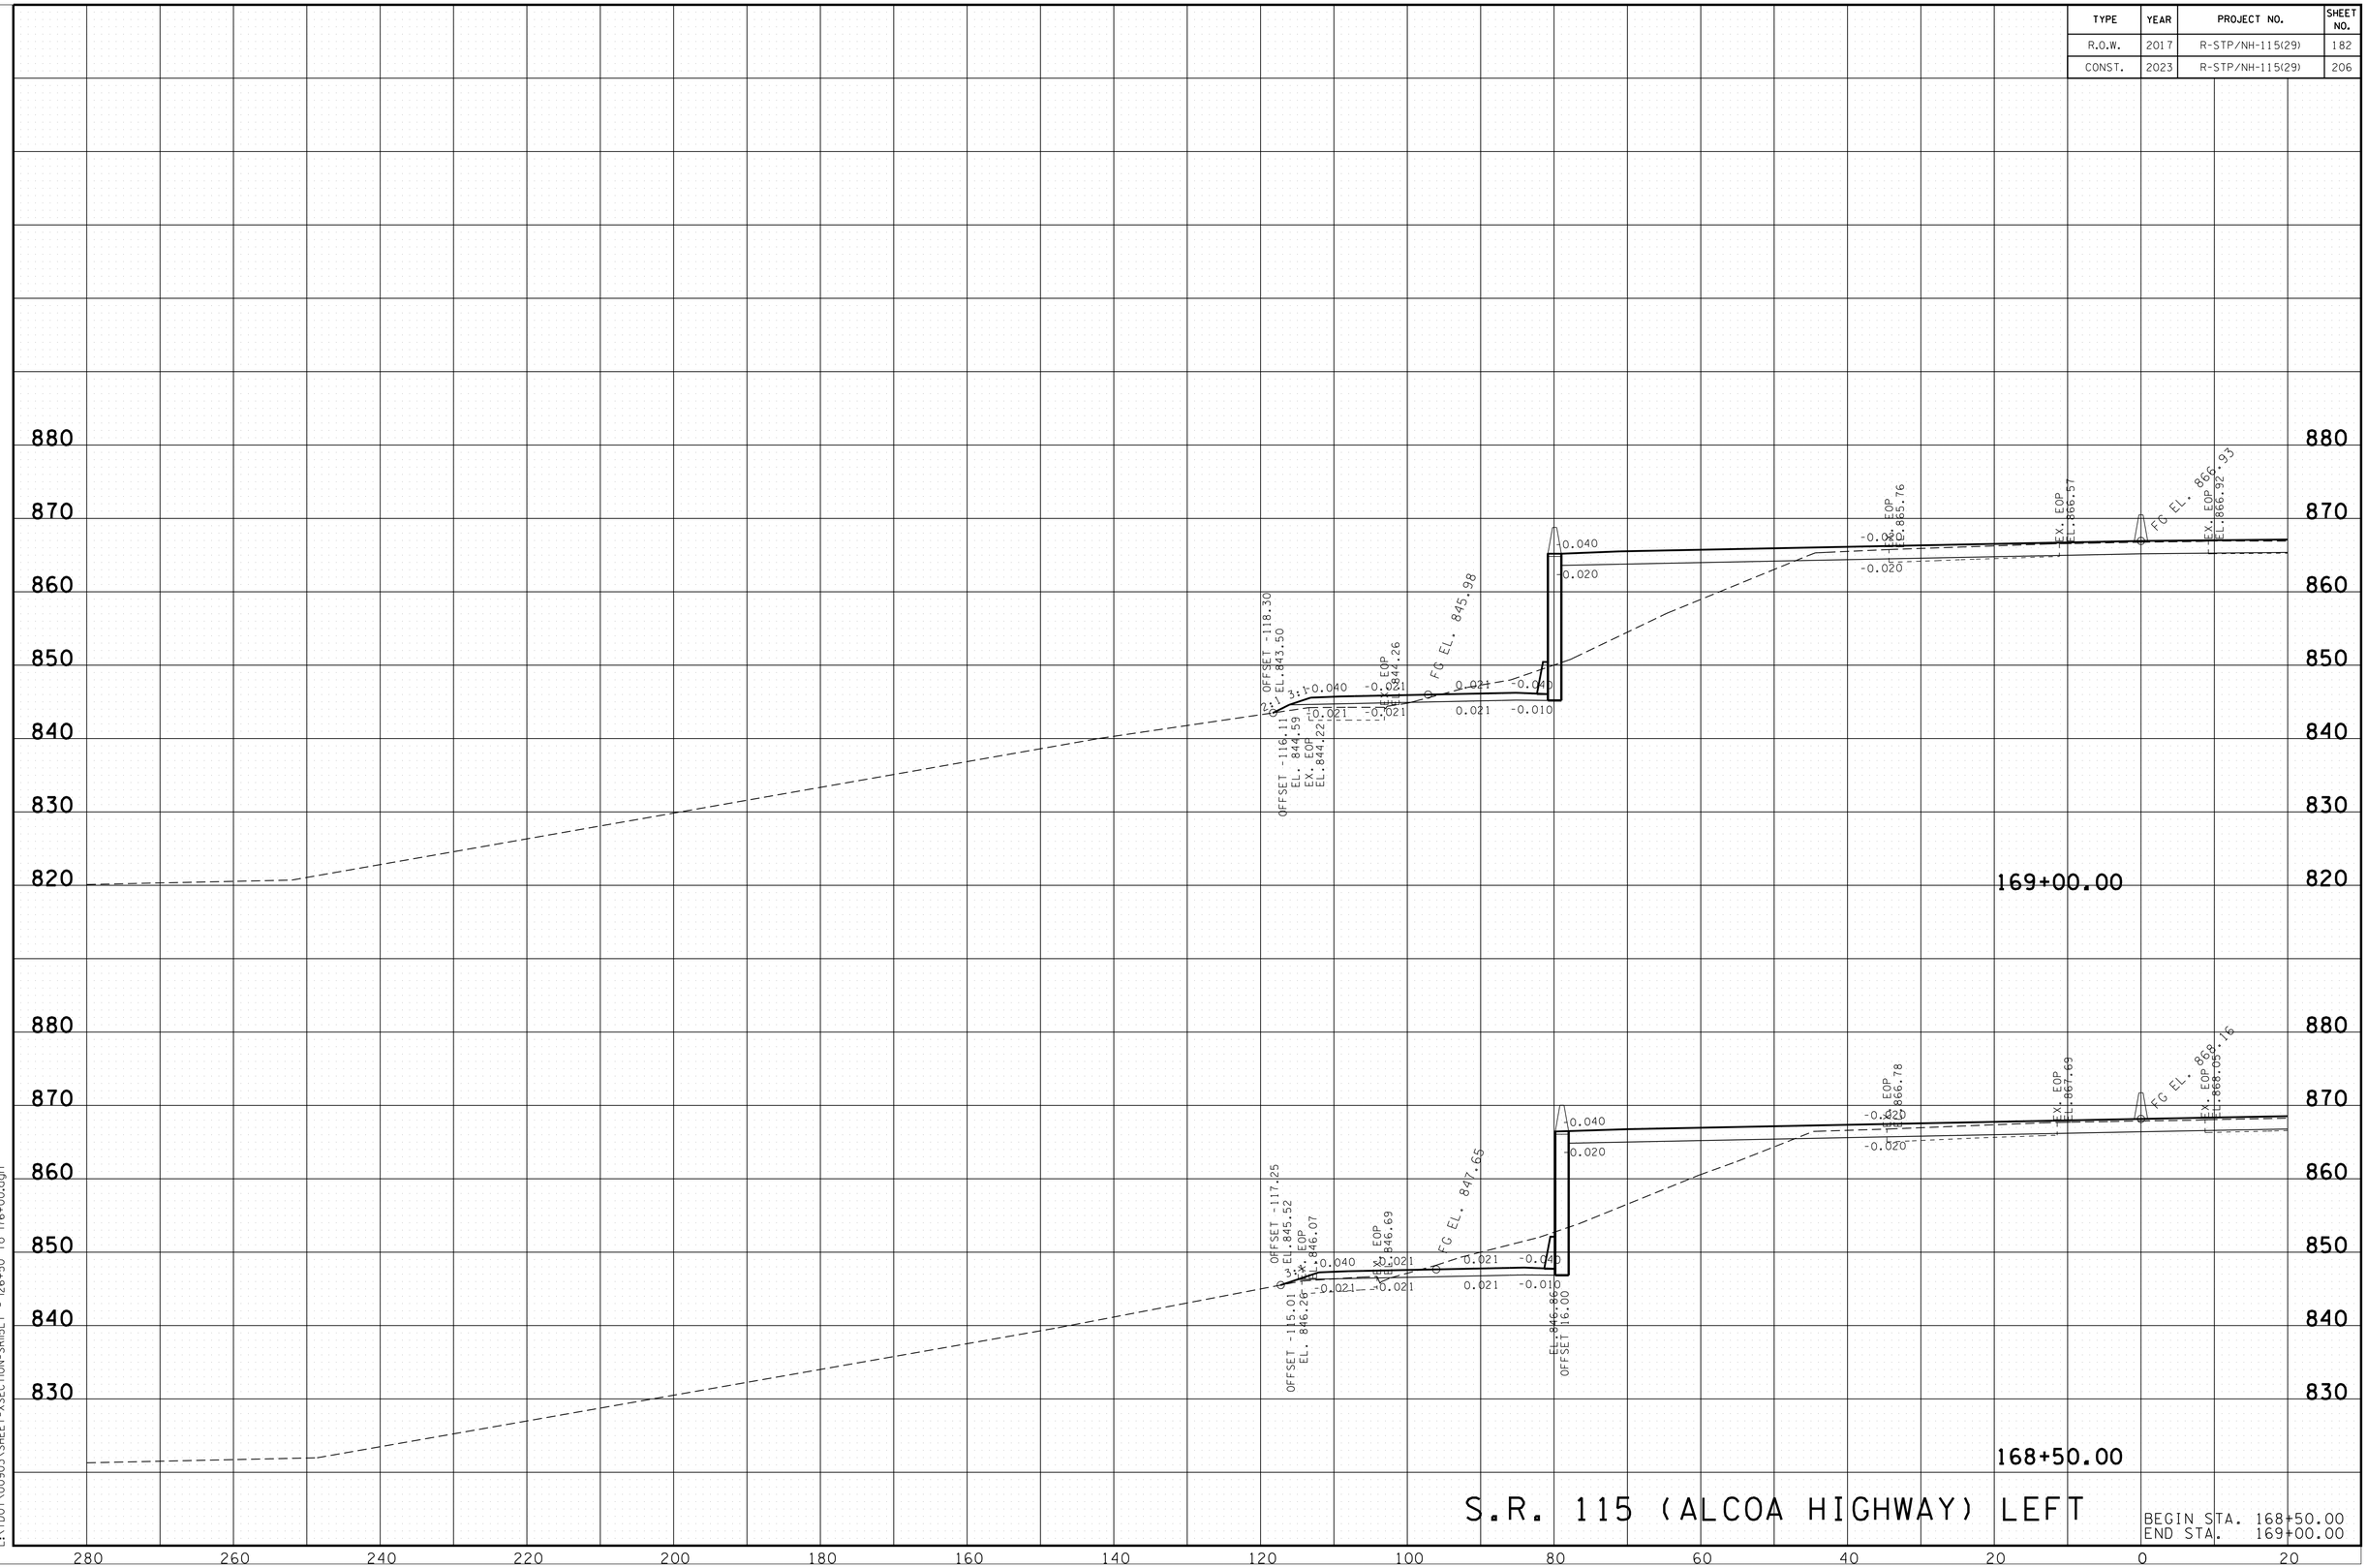

S.R. 115 (ALCOA HIGHWAY) LEFT

BEGIN STA. 168+50.00
END STA. 169+00.00

11/18/2022 2:54:07 PM
L:\TDOT\00903\SHEET-XSECTION-SR115LT - I26+50 to I76+00.dgn

TYPE	YEAR	PROJECT NO.	SHEET NO.
R.O.W.	2017	R-STP/NH-115(29)	183
CONST.	2023	R-STP/NH-115(29)	207

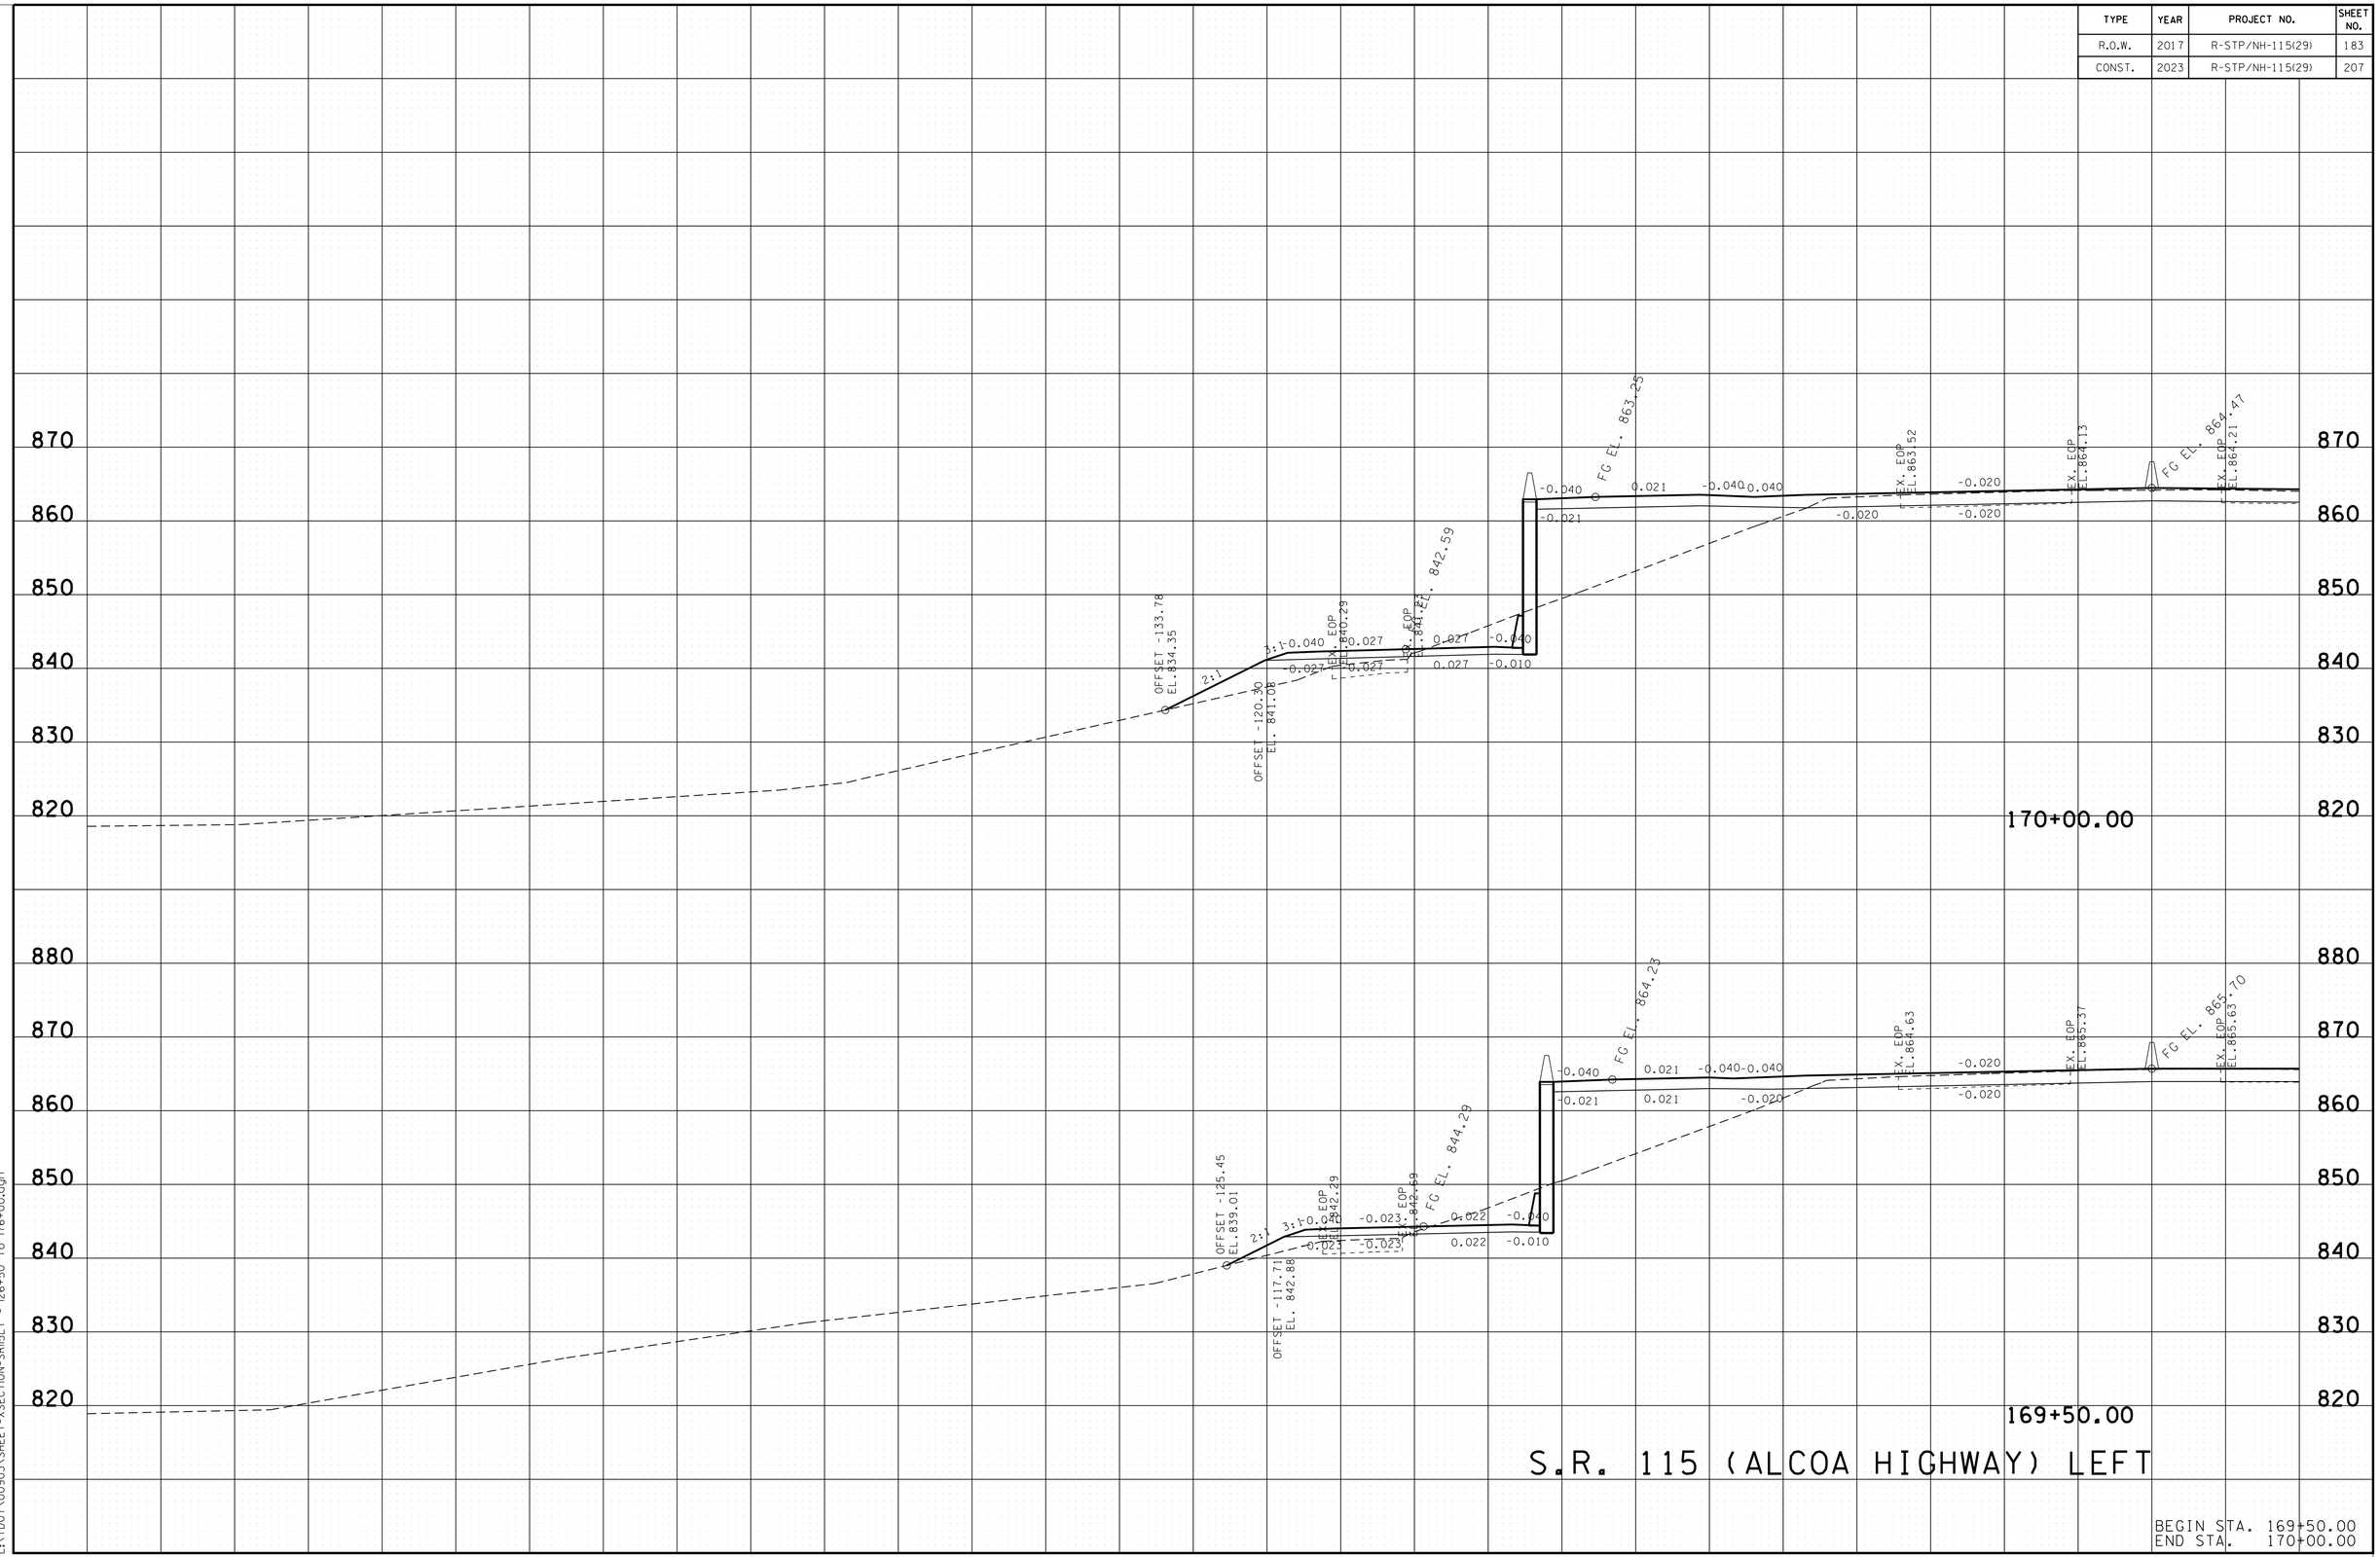

S.R. 115 (ALCOA HIGHWAY) LEFT

BEGIN STA. 169+50.00
END STA. 170+00.00

11/18/2022 2:54:08 PM
L:\TDOT\00903\SHEET-XSECTION-SR115LT - I26+50 to I76+00.dgn

TYPE	YEAR	PROJECT NO.	SHEET NO.
R.O.W.	2017	R-STP/NH-115(29)	184
CONST.	2023	R-STP/NH-115(29)	208

S.R. 115 (ALCOA HIGHWAY) LEFT

BEGIN STA. 170+50.00
END STA. 171+00.00

11/18/2022 2:54:08 PM
L:\TDOT\00903\SHEET-XSECTION-SR115LT - I26+50 to I76+00.dgn

TYPE	YEAR	PROJECT NO.	SHEET NO.
R.O.W.	2017	R-STP/NH-115(29)	185
CONST.	2023	R-STP/NH-115(29)	209

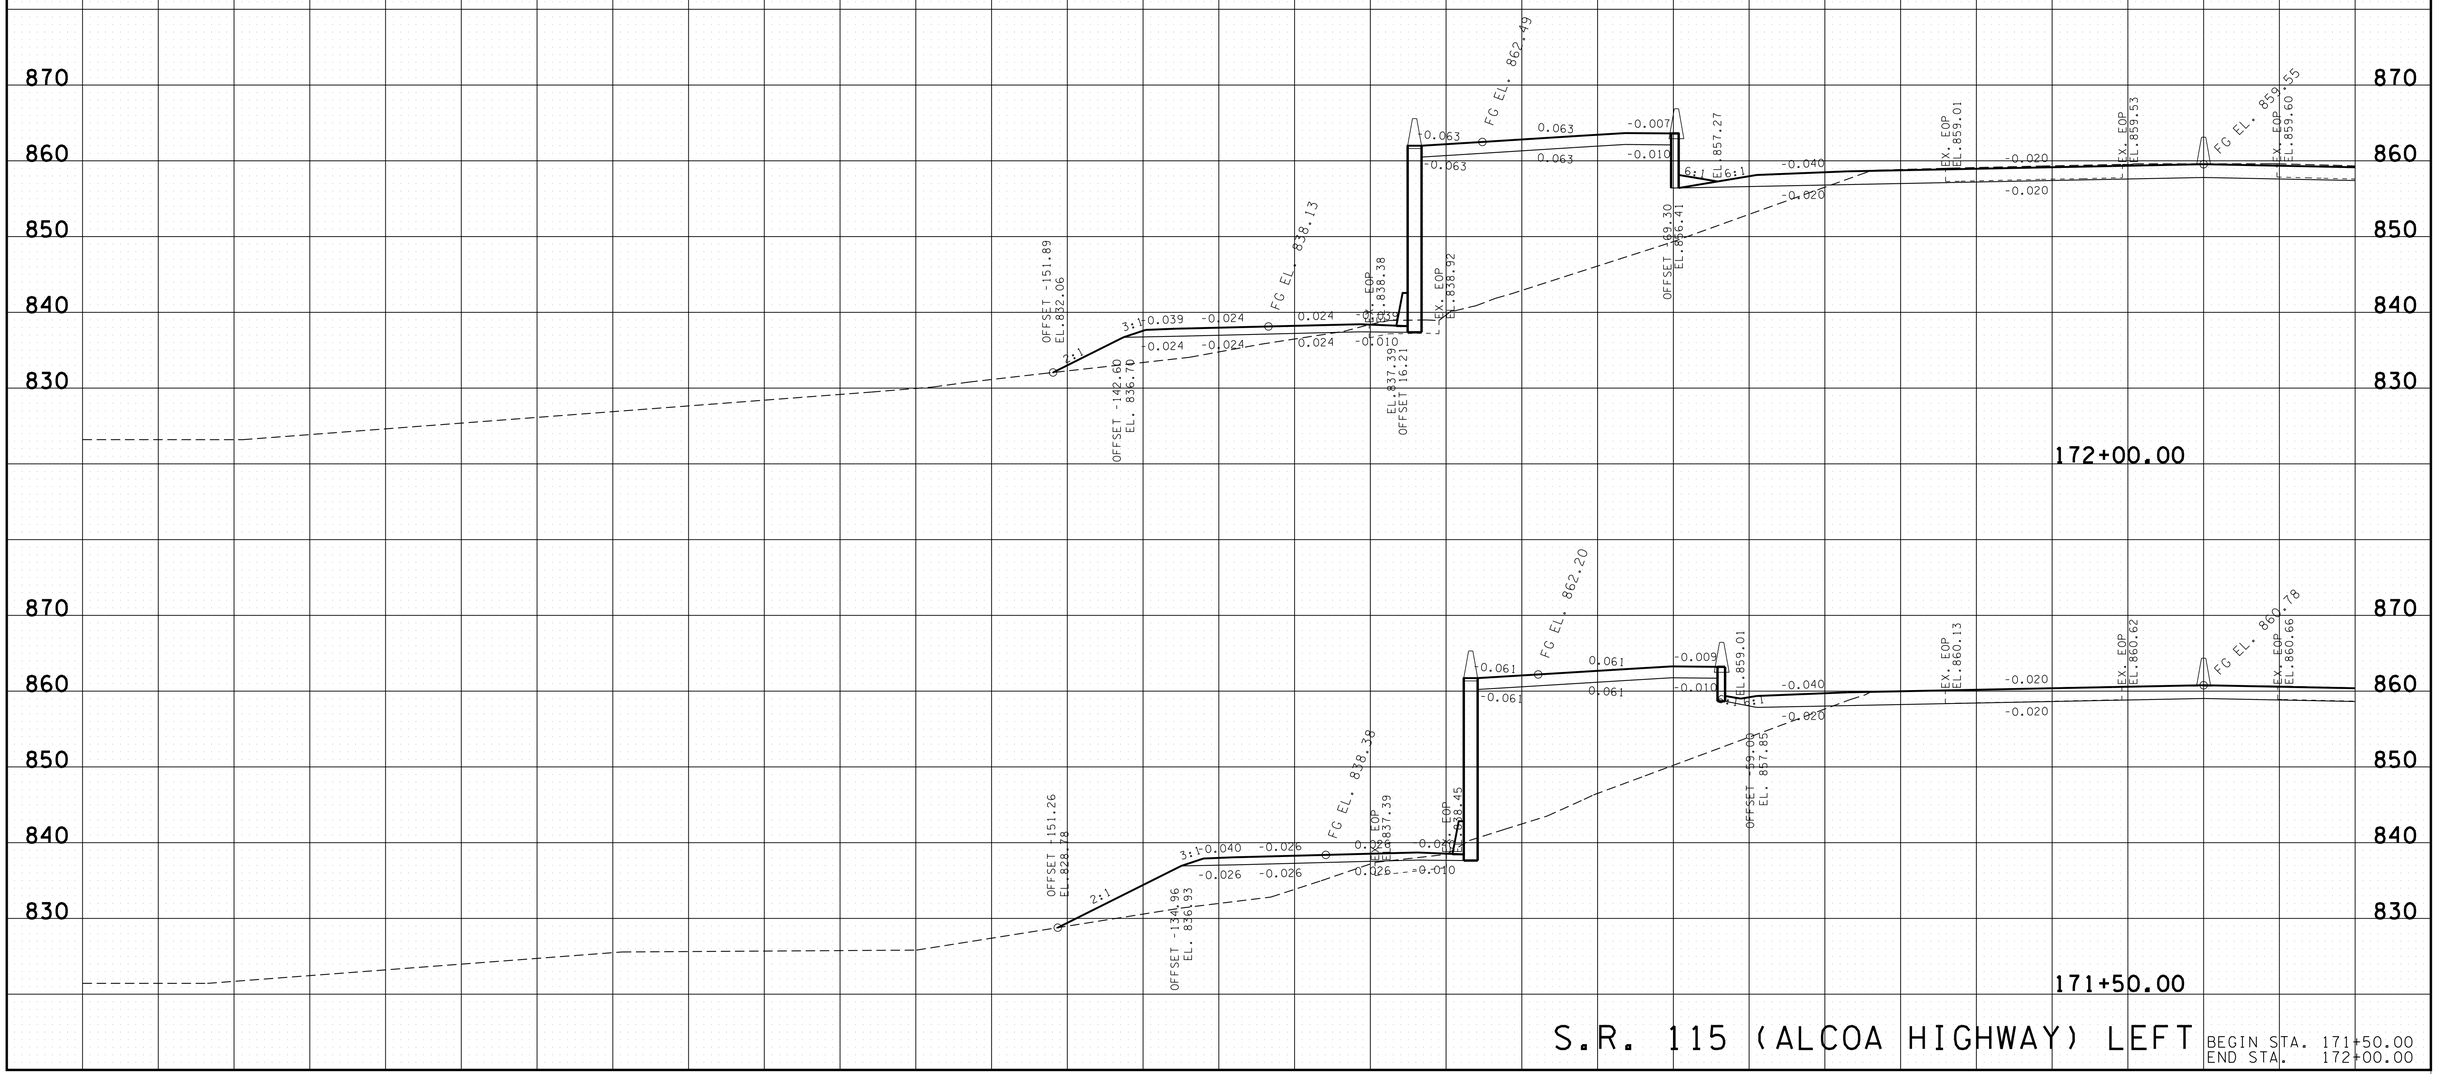

S.R. 115 (ALCOA HIGHWAY) LEFT

BEGIN STA. 171+50.00
END STA. 172+00.00

11/18/2022 2:54:09 PM
L:\TDOT\00903\SHEET-XSECTION-SR115LT - I26+50 to I76+00.dgn

TYPE	YEAR	PROJECT NO.	SHEET NO.
R.O.W.	2017	R-STP/NH-115(29)	186
CONST.	2023	R-STP/NH-115(29)	210

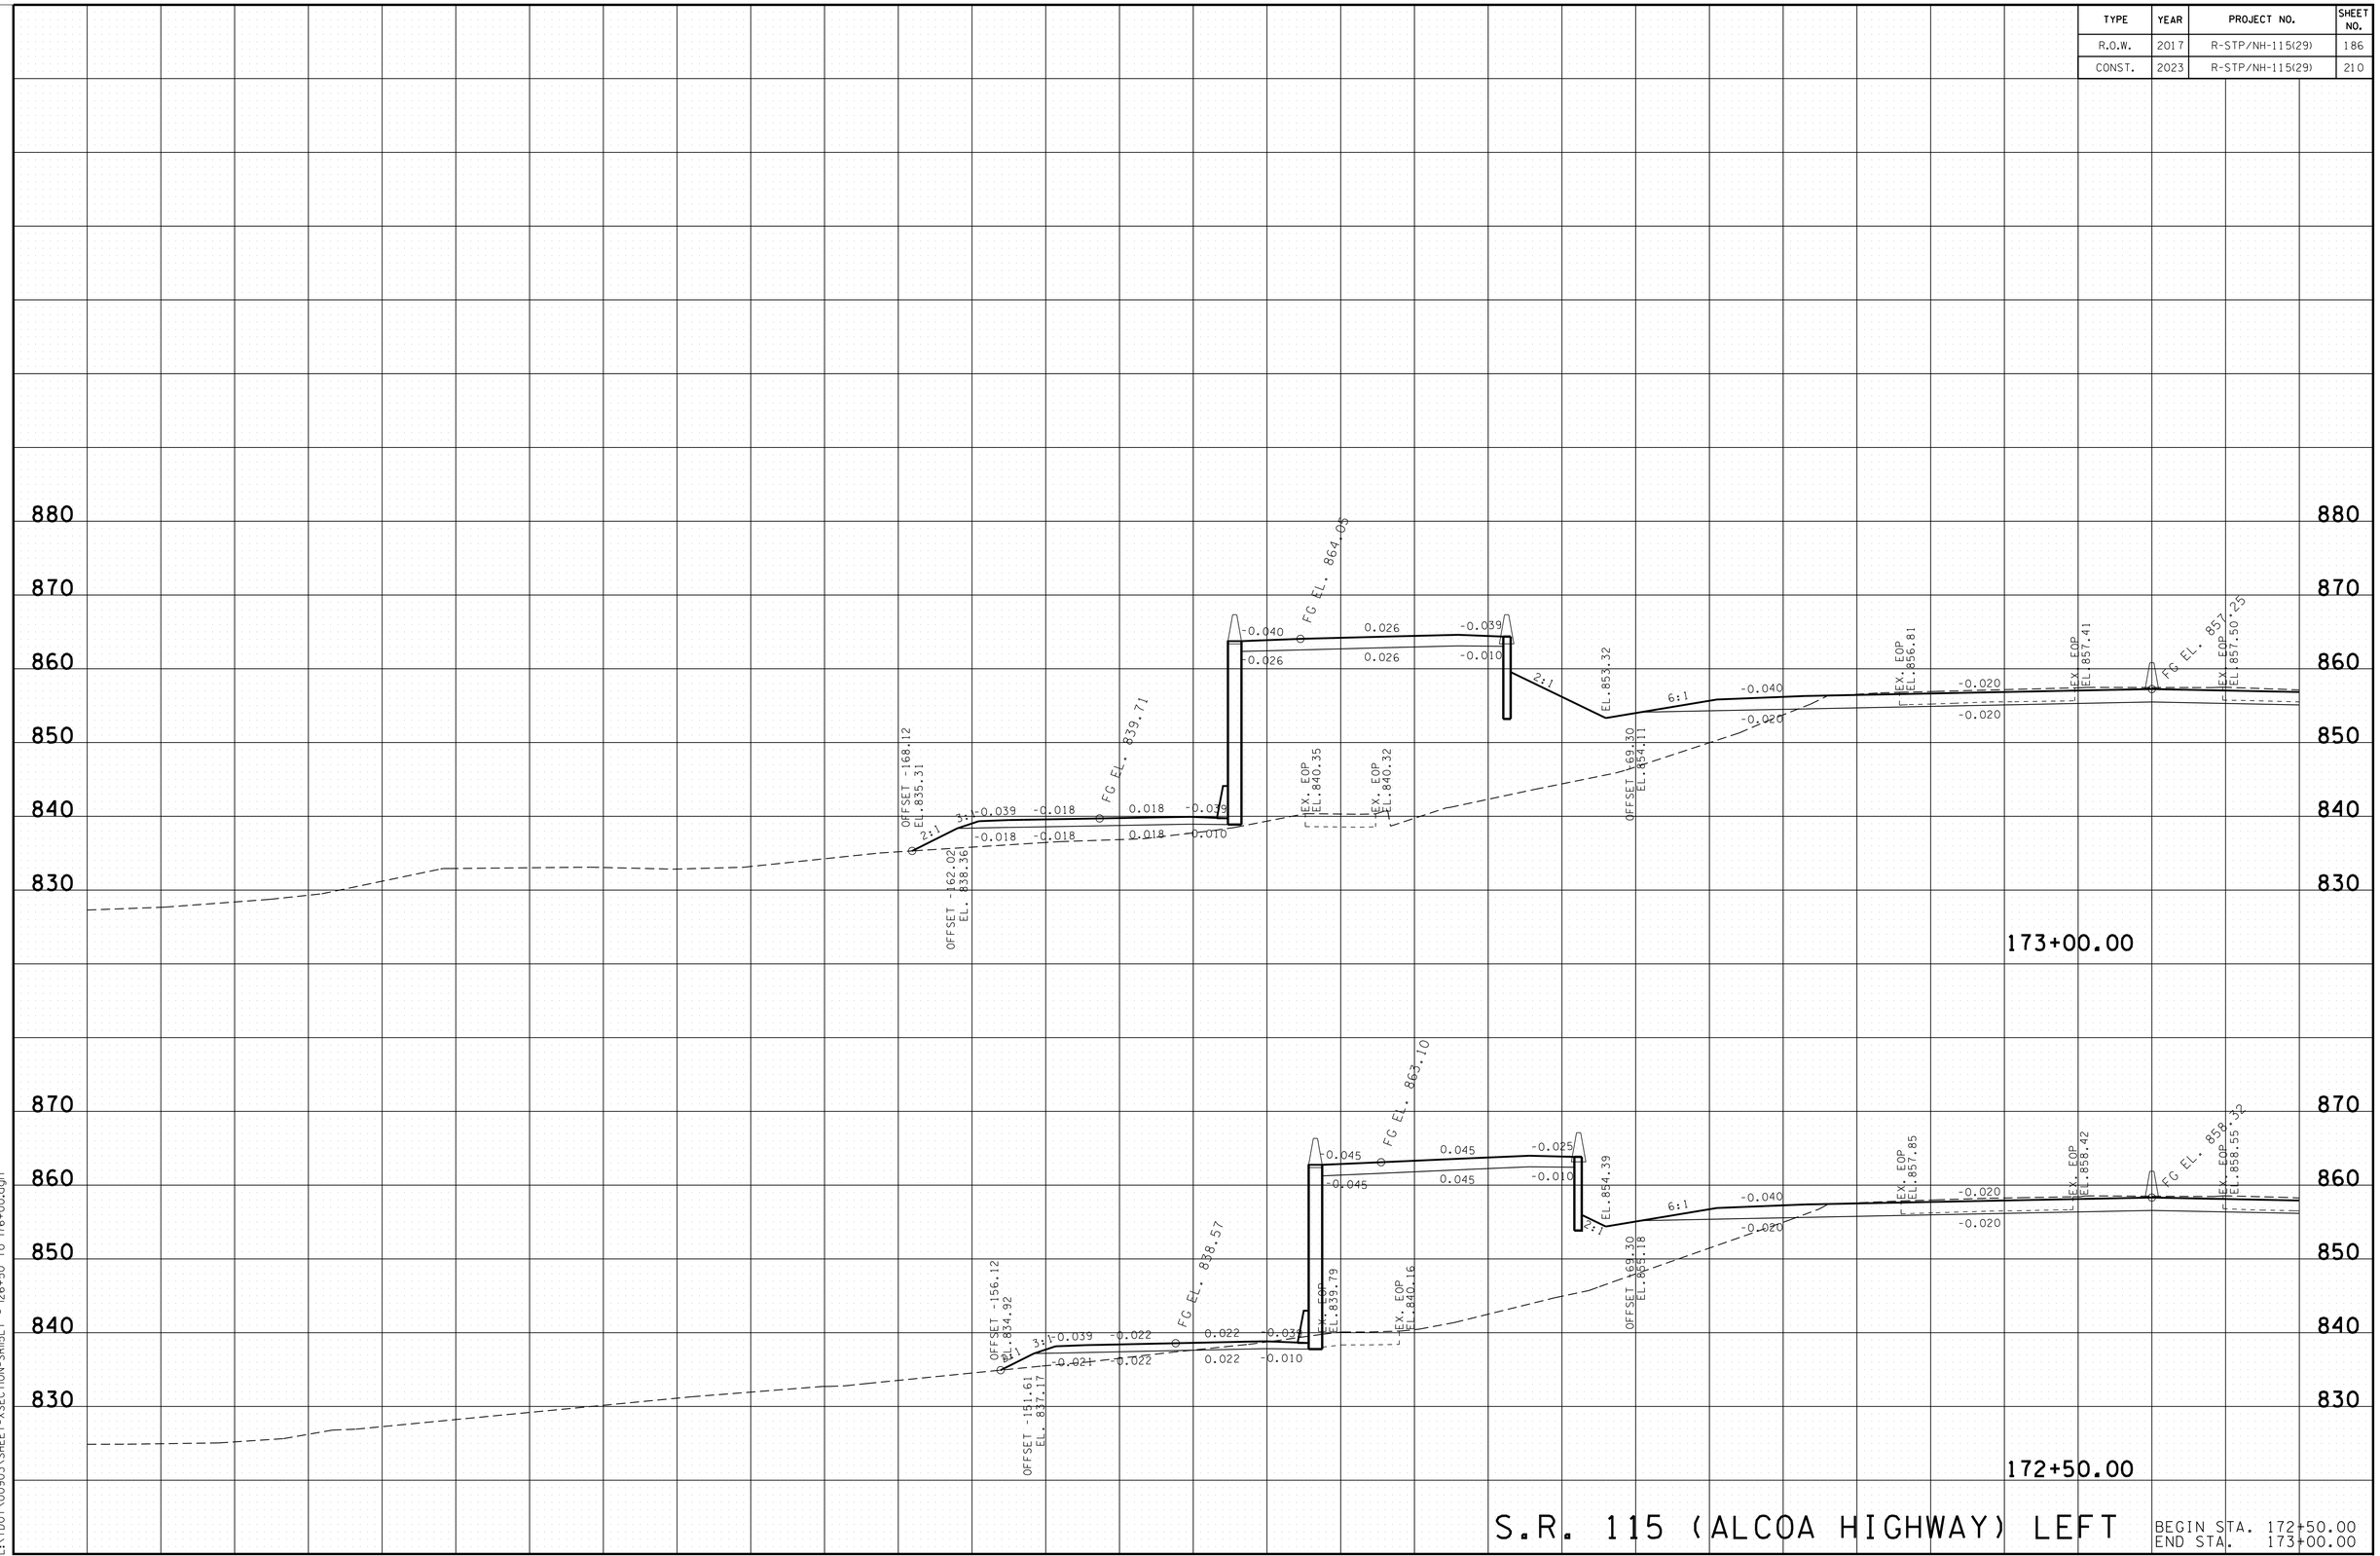

S.R. 115 (ALCOA HIGHWAY) LEFT

BEGIN STA. 172+50.00
END STA. 173+00.00

11/18/2022 2:54:10 PM
L:\TDOT\00903\SHEET-XSECTION-SRISLT - 126+50 to 176+00.dgn

TYPE	YEAR	PROJECT NO.	SHEET NO.
R.O.W.	2017	R-STP/NH-115(29)	187
CONST.	2023	R-STP/NH-115(29)	211

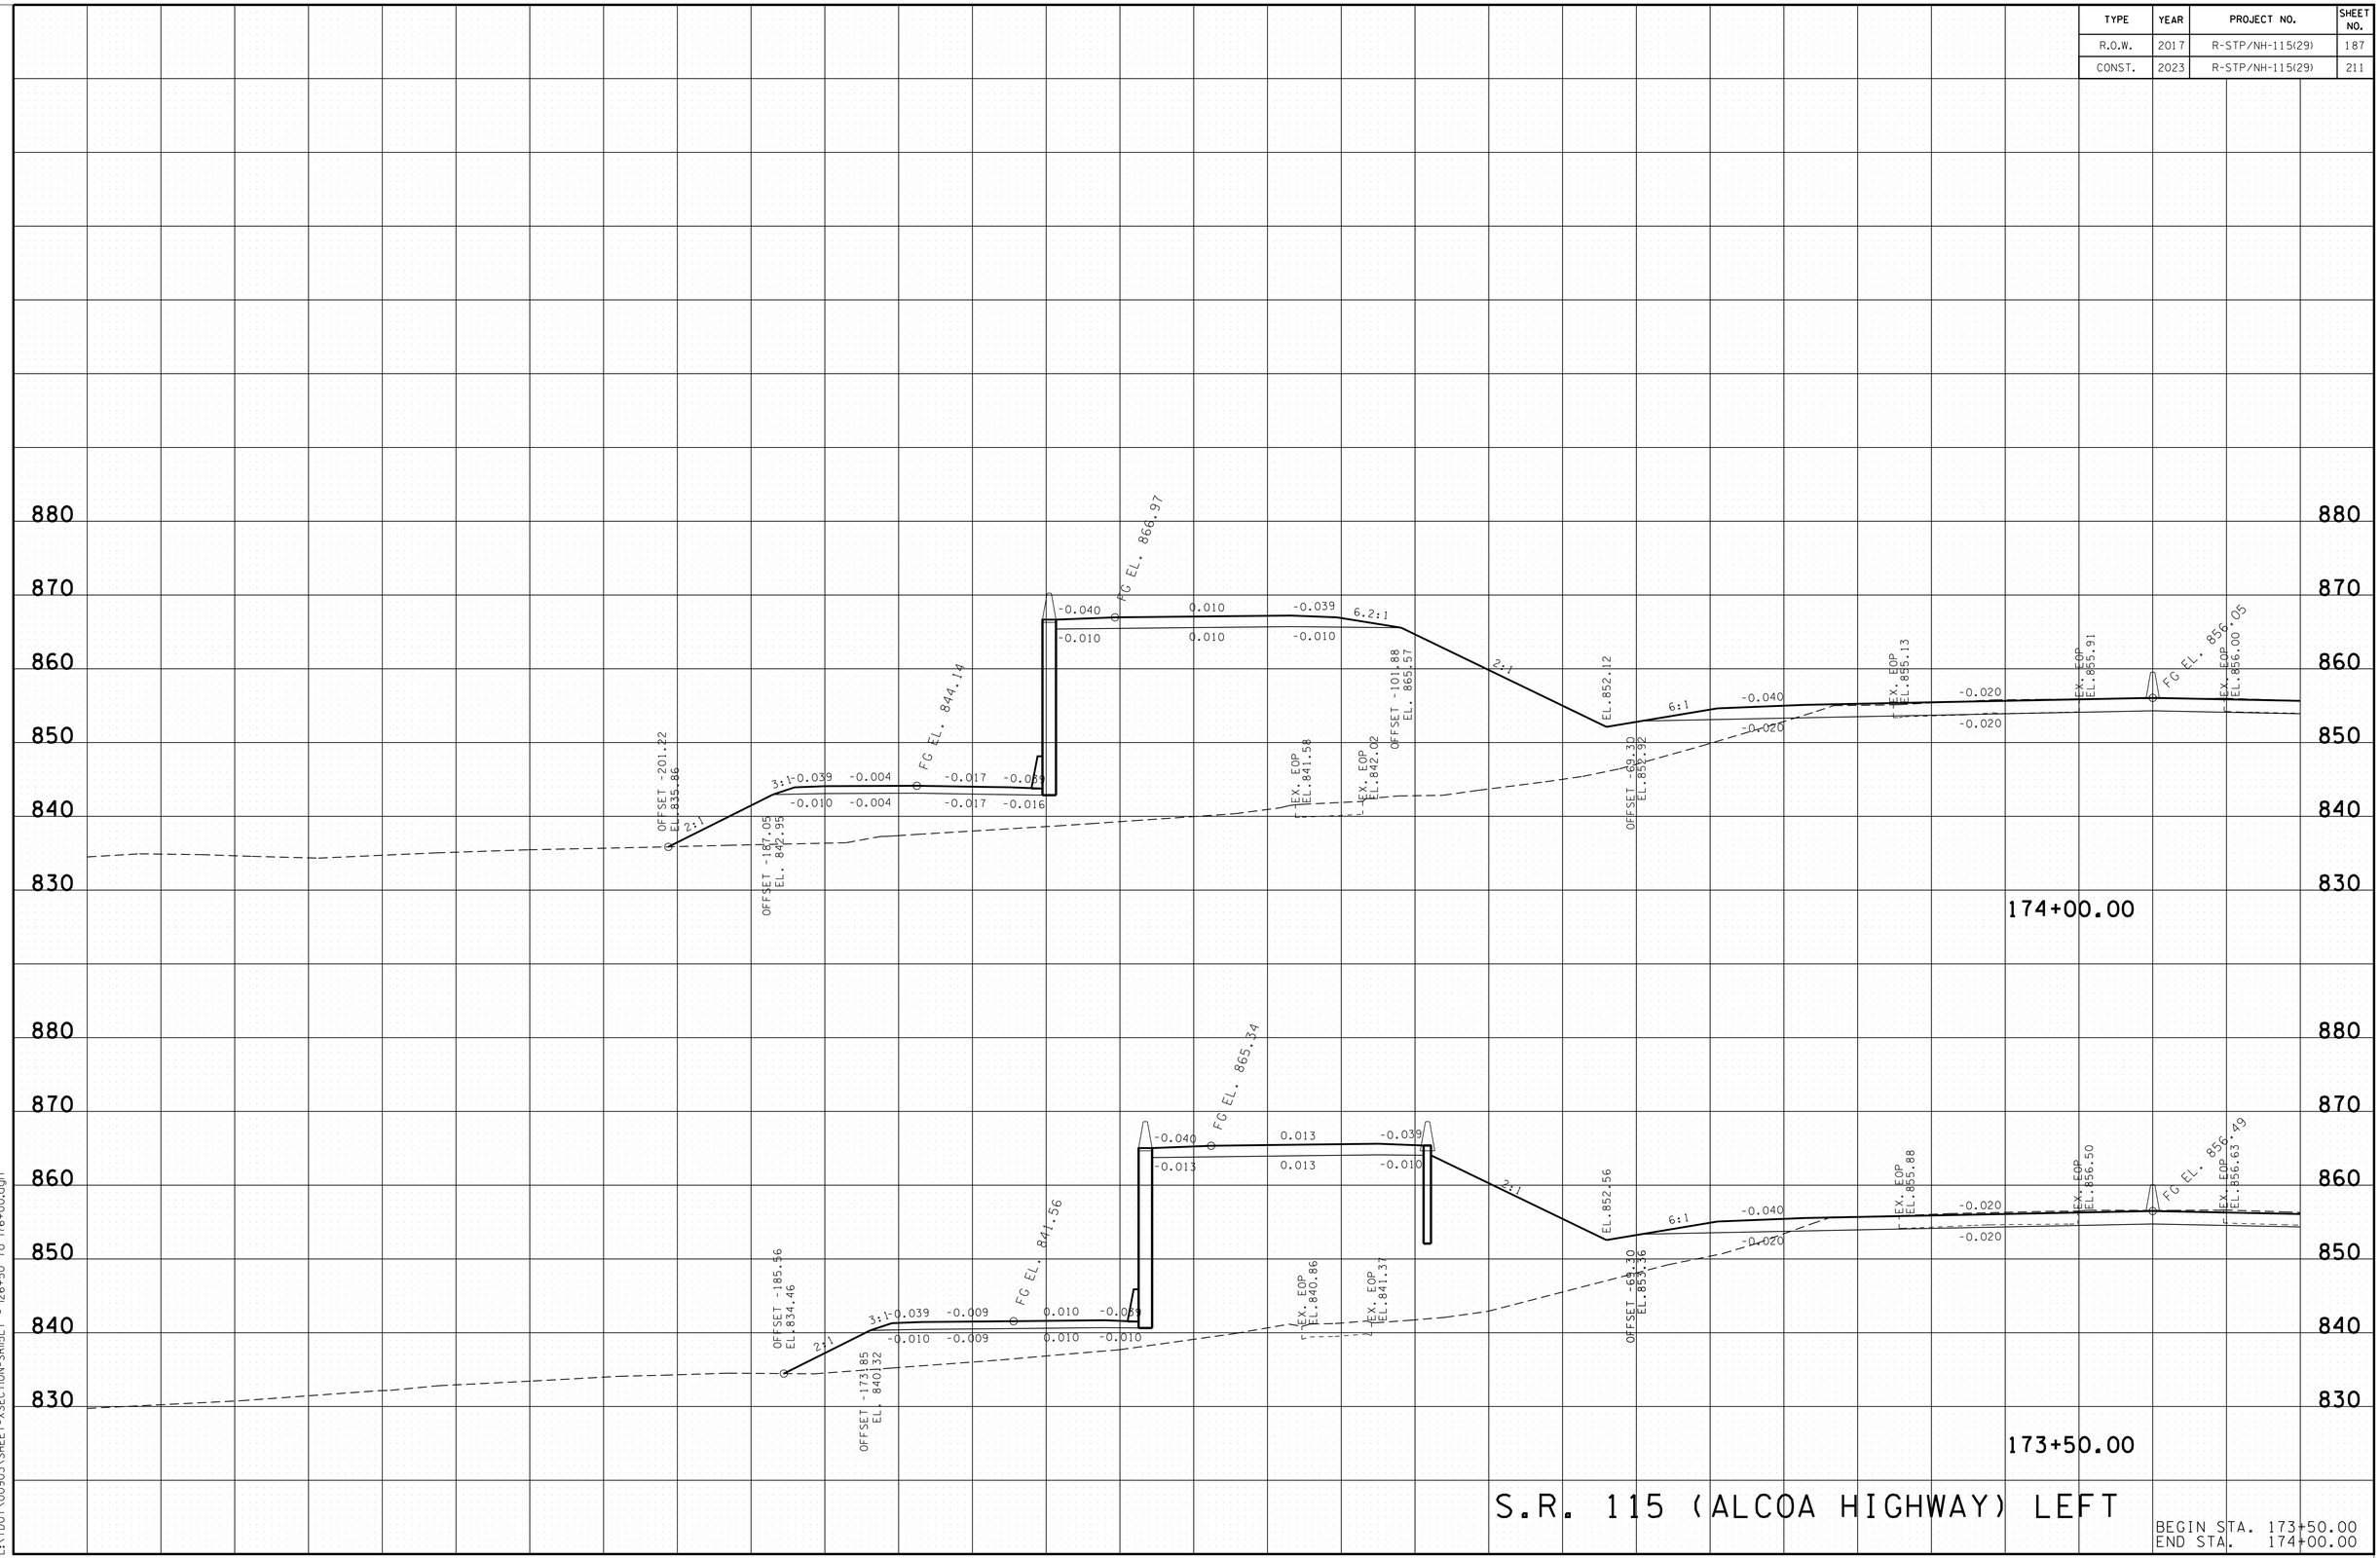

TYPE	YEAR	PROJECT NO.	SHEET NO.
R.O.W.	2017	R-STP/NH-115(29)	188
CONST.	2023	R-STP/NH-115(29)	212

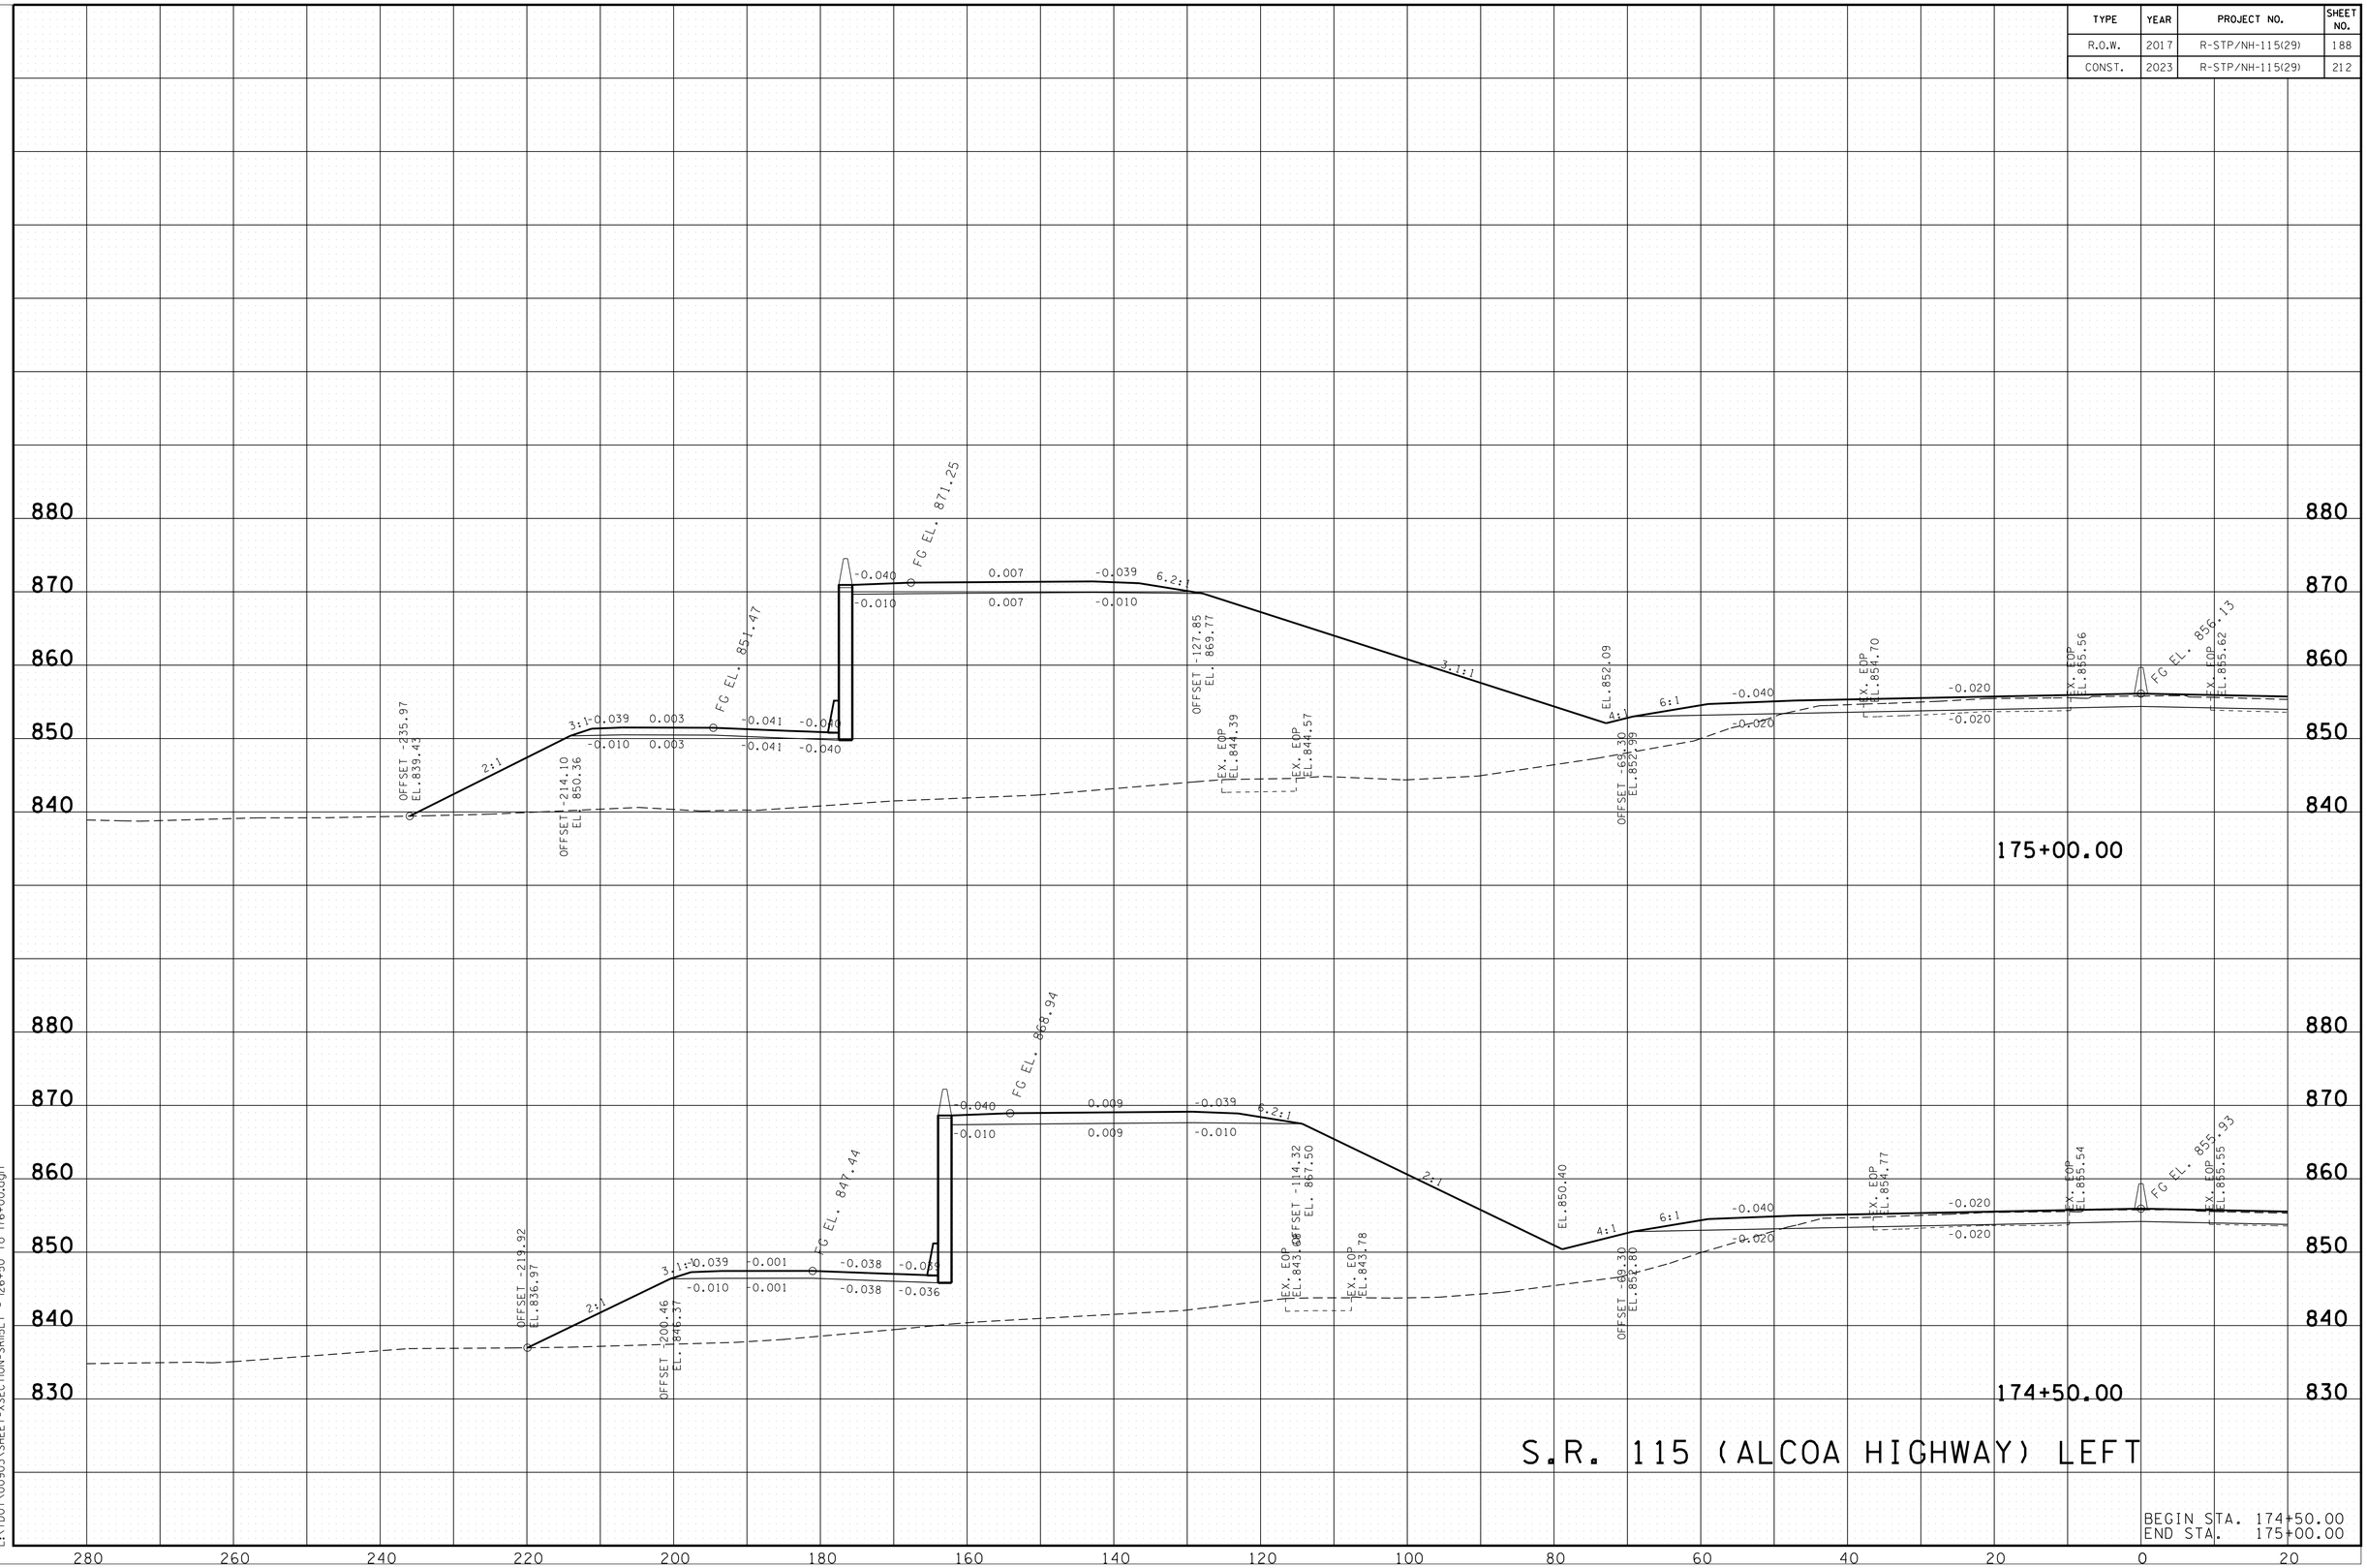

S.R. 115 (ALCOA HIGHWAY) LEFT

BEGIN STA. 174+50.00
END STA. 175+00.00

11/18/2022 2:54:11 PM
L:\TDOT\00903\SHEET-XSECTION-SR115LT - I26+50 to I76+00.dgn

TYPE	YEAR	PROJECT NO.	SHEET NO.
R.O.W.	2017	R-STP/NH-115(29)	189
CONST.	2023	R-STP/NH-115(29)	213

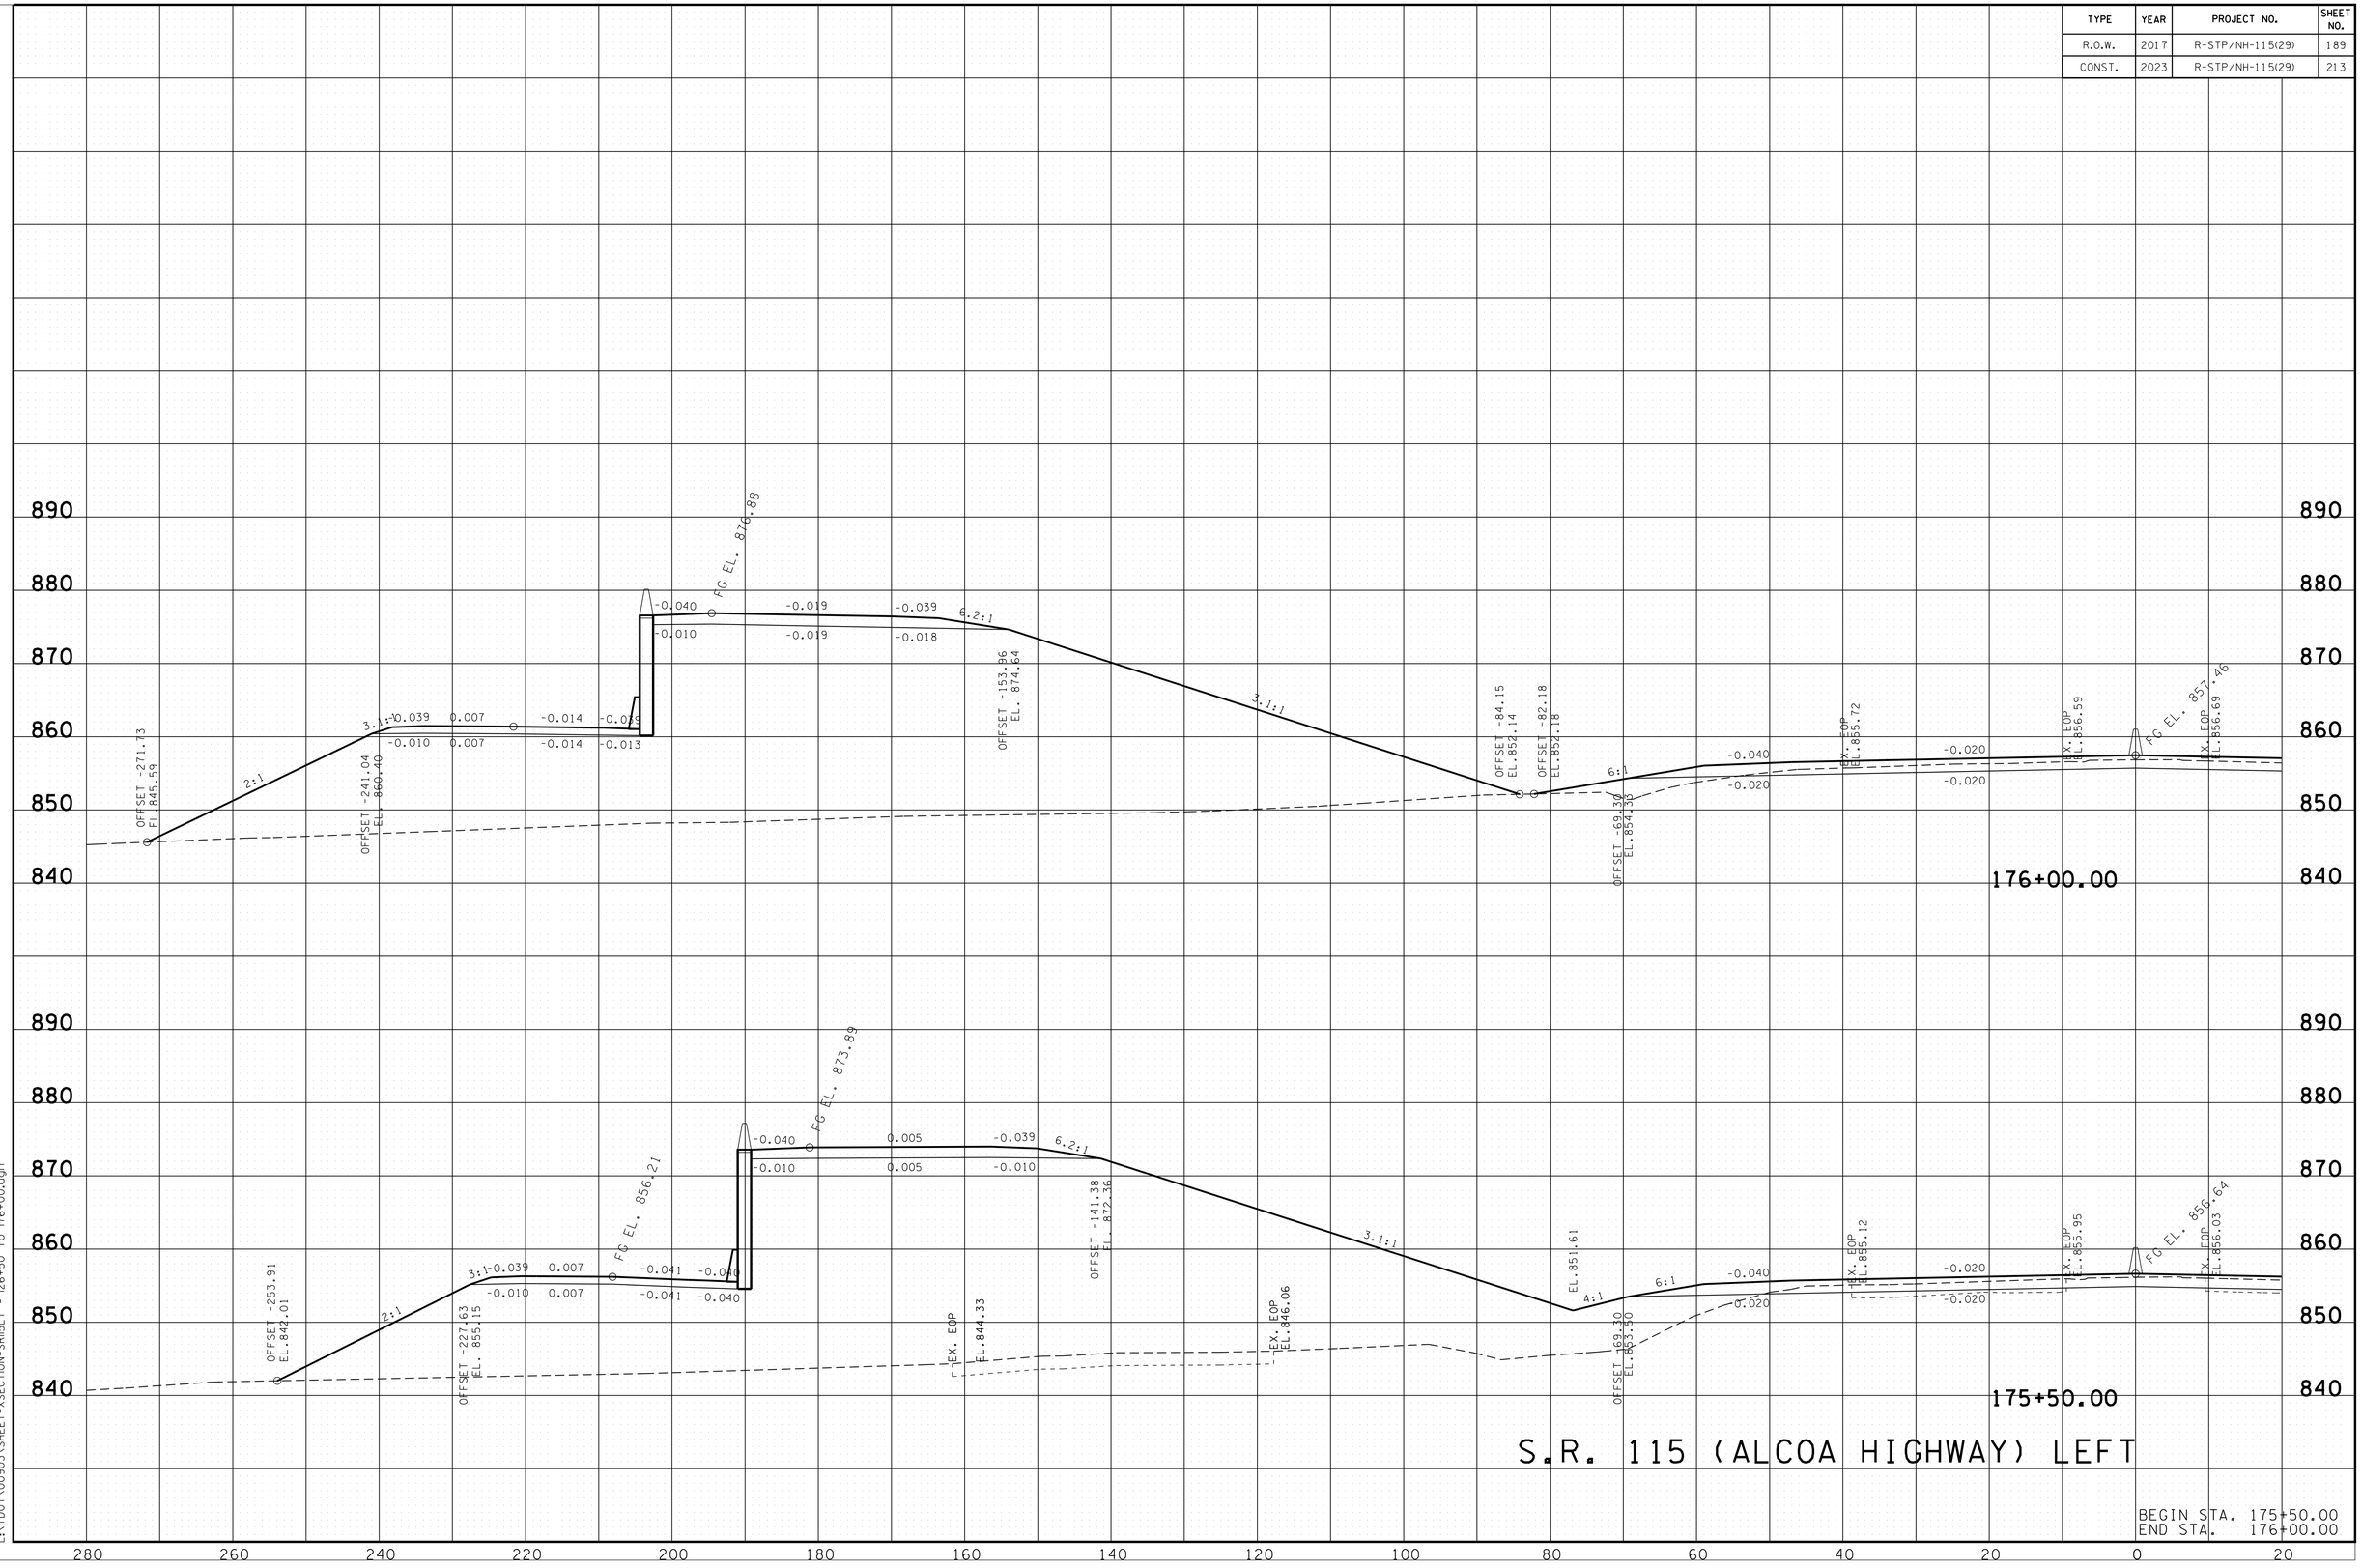

S.R. 115 (ALCOA HIGHWAY) LEFT

BEGIN STA. 175+50.00
END STA. 176+00.00

11/18/2022 2:54:12 PM
L:\TDOT\00903\SHEET-XSECTION-SRILSLT - 126+50 to 176+00.dgn

TYPE	YEAR	PROJECT NO.	SHEET NO.
R.O.W.	2017	R-STP-NH-115(29)	190
CONST.	2023	R-STP/NH-115(29)	214

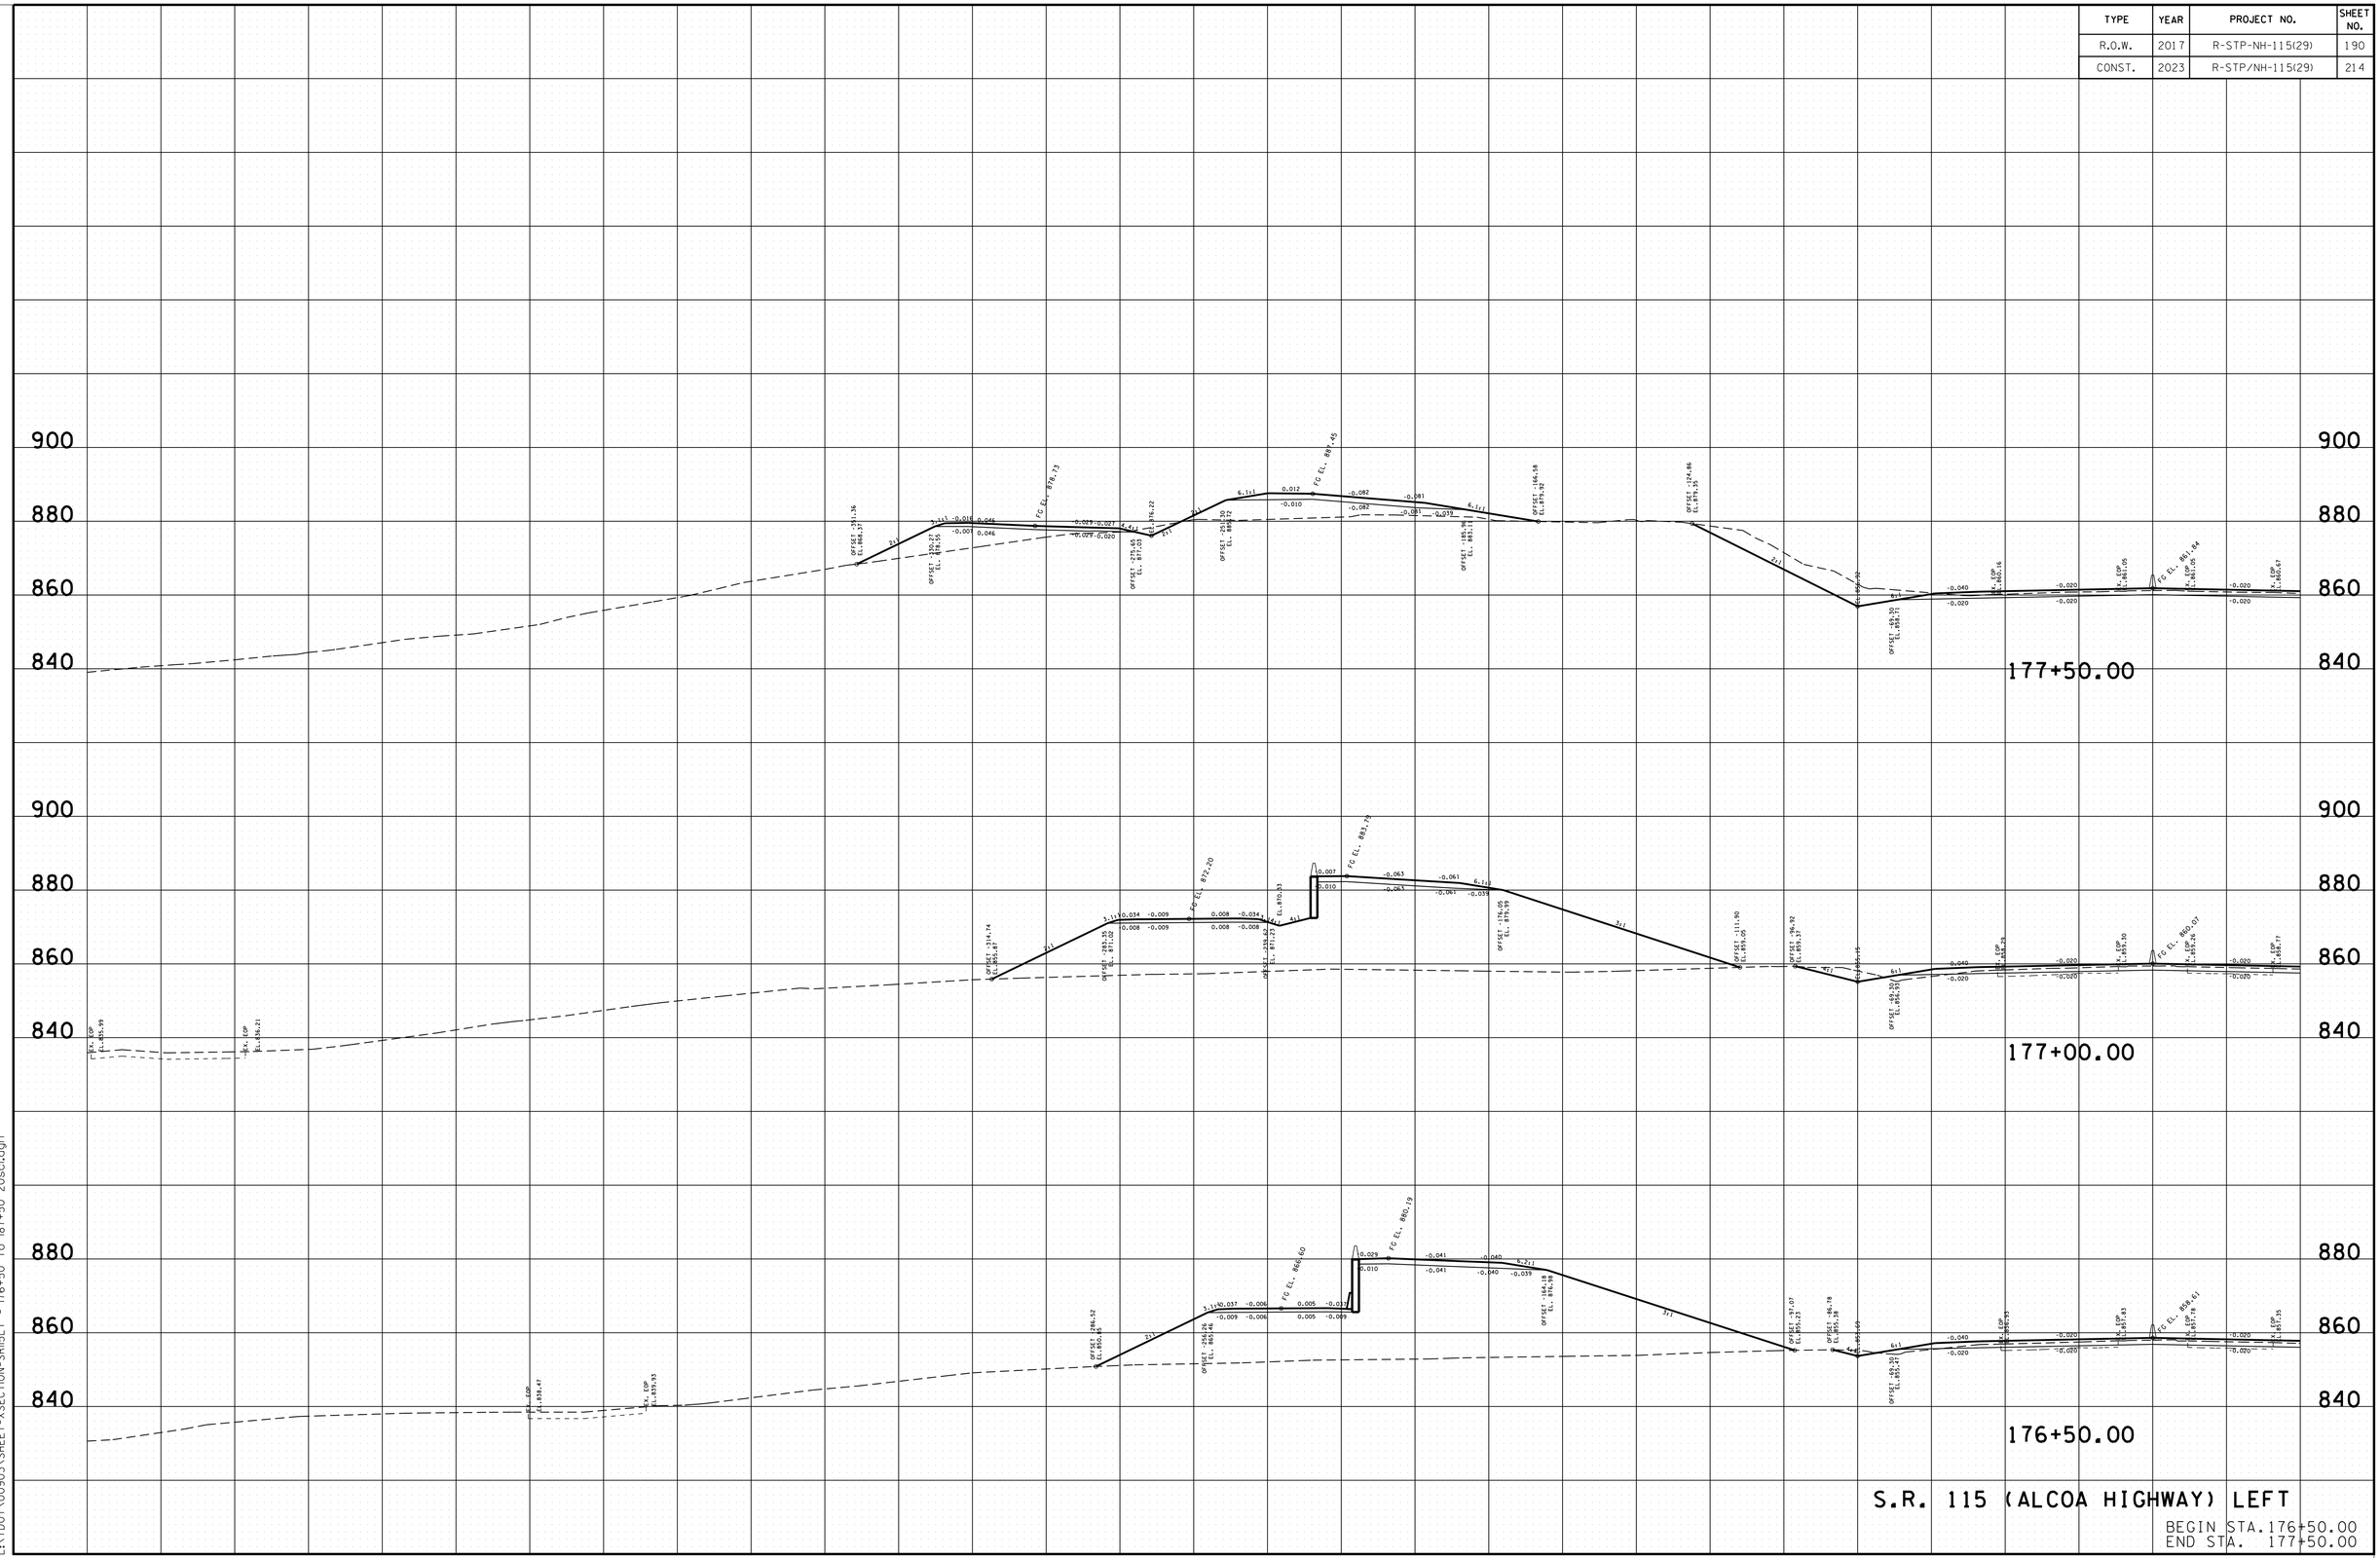

S.R. 115 (ALCOA HIGHWAY) LEFT

BEGIN STA. 176+50.00
END STA. 177+50.00

11/18/2022 2:54:13 PM
L:\TDOT\00903\SHEET-XSECTION-SR115LT - 176+50 to 187+50 20scl.dgn

TYPE	YEAR	PROJECT NO.	SHEET NO.
R.O.W.	2017	R-STP-NH-115(29)	191
CONST.	2023	R-STP/NH-115(29)	215

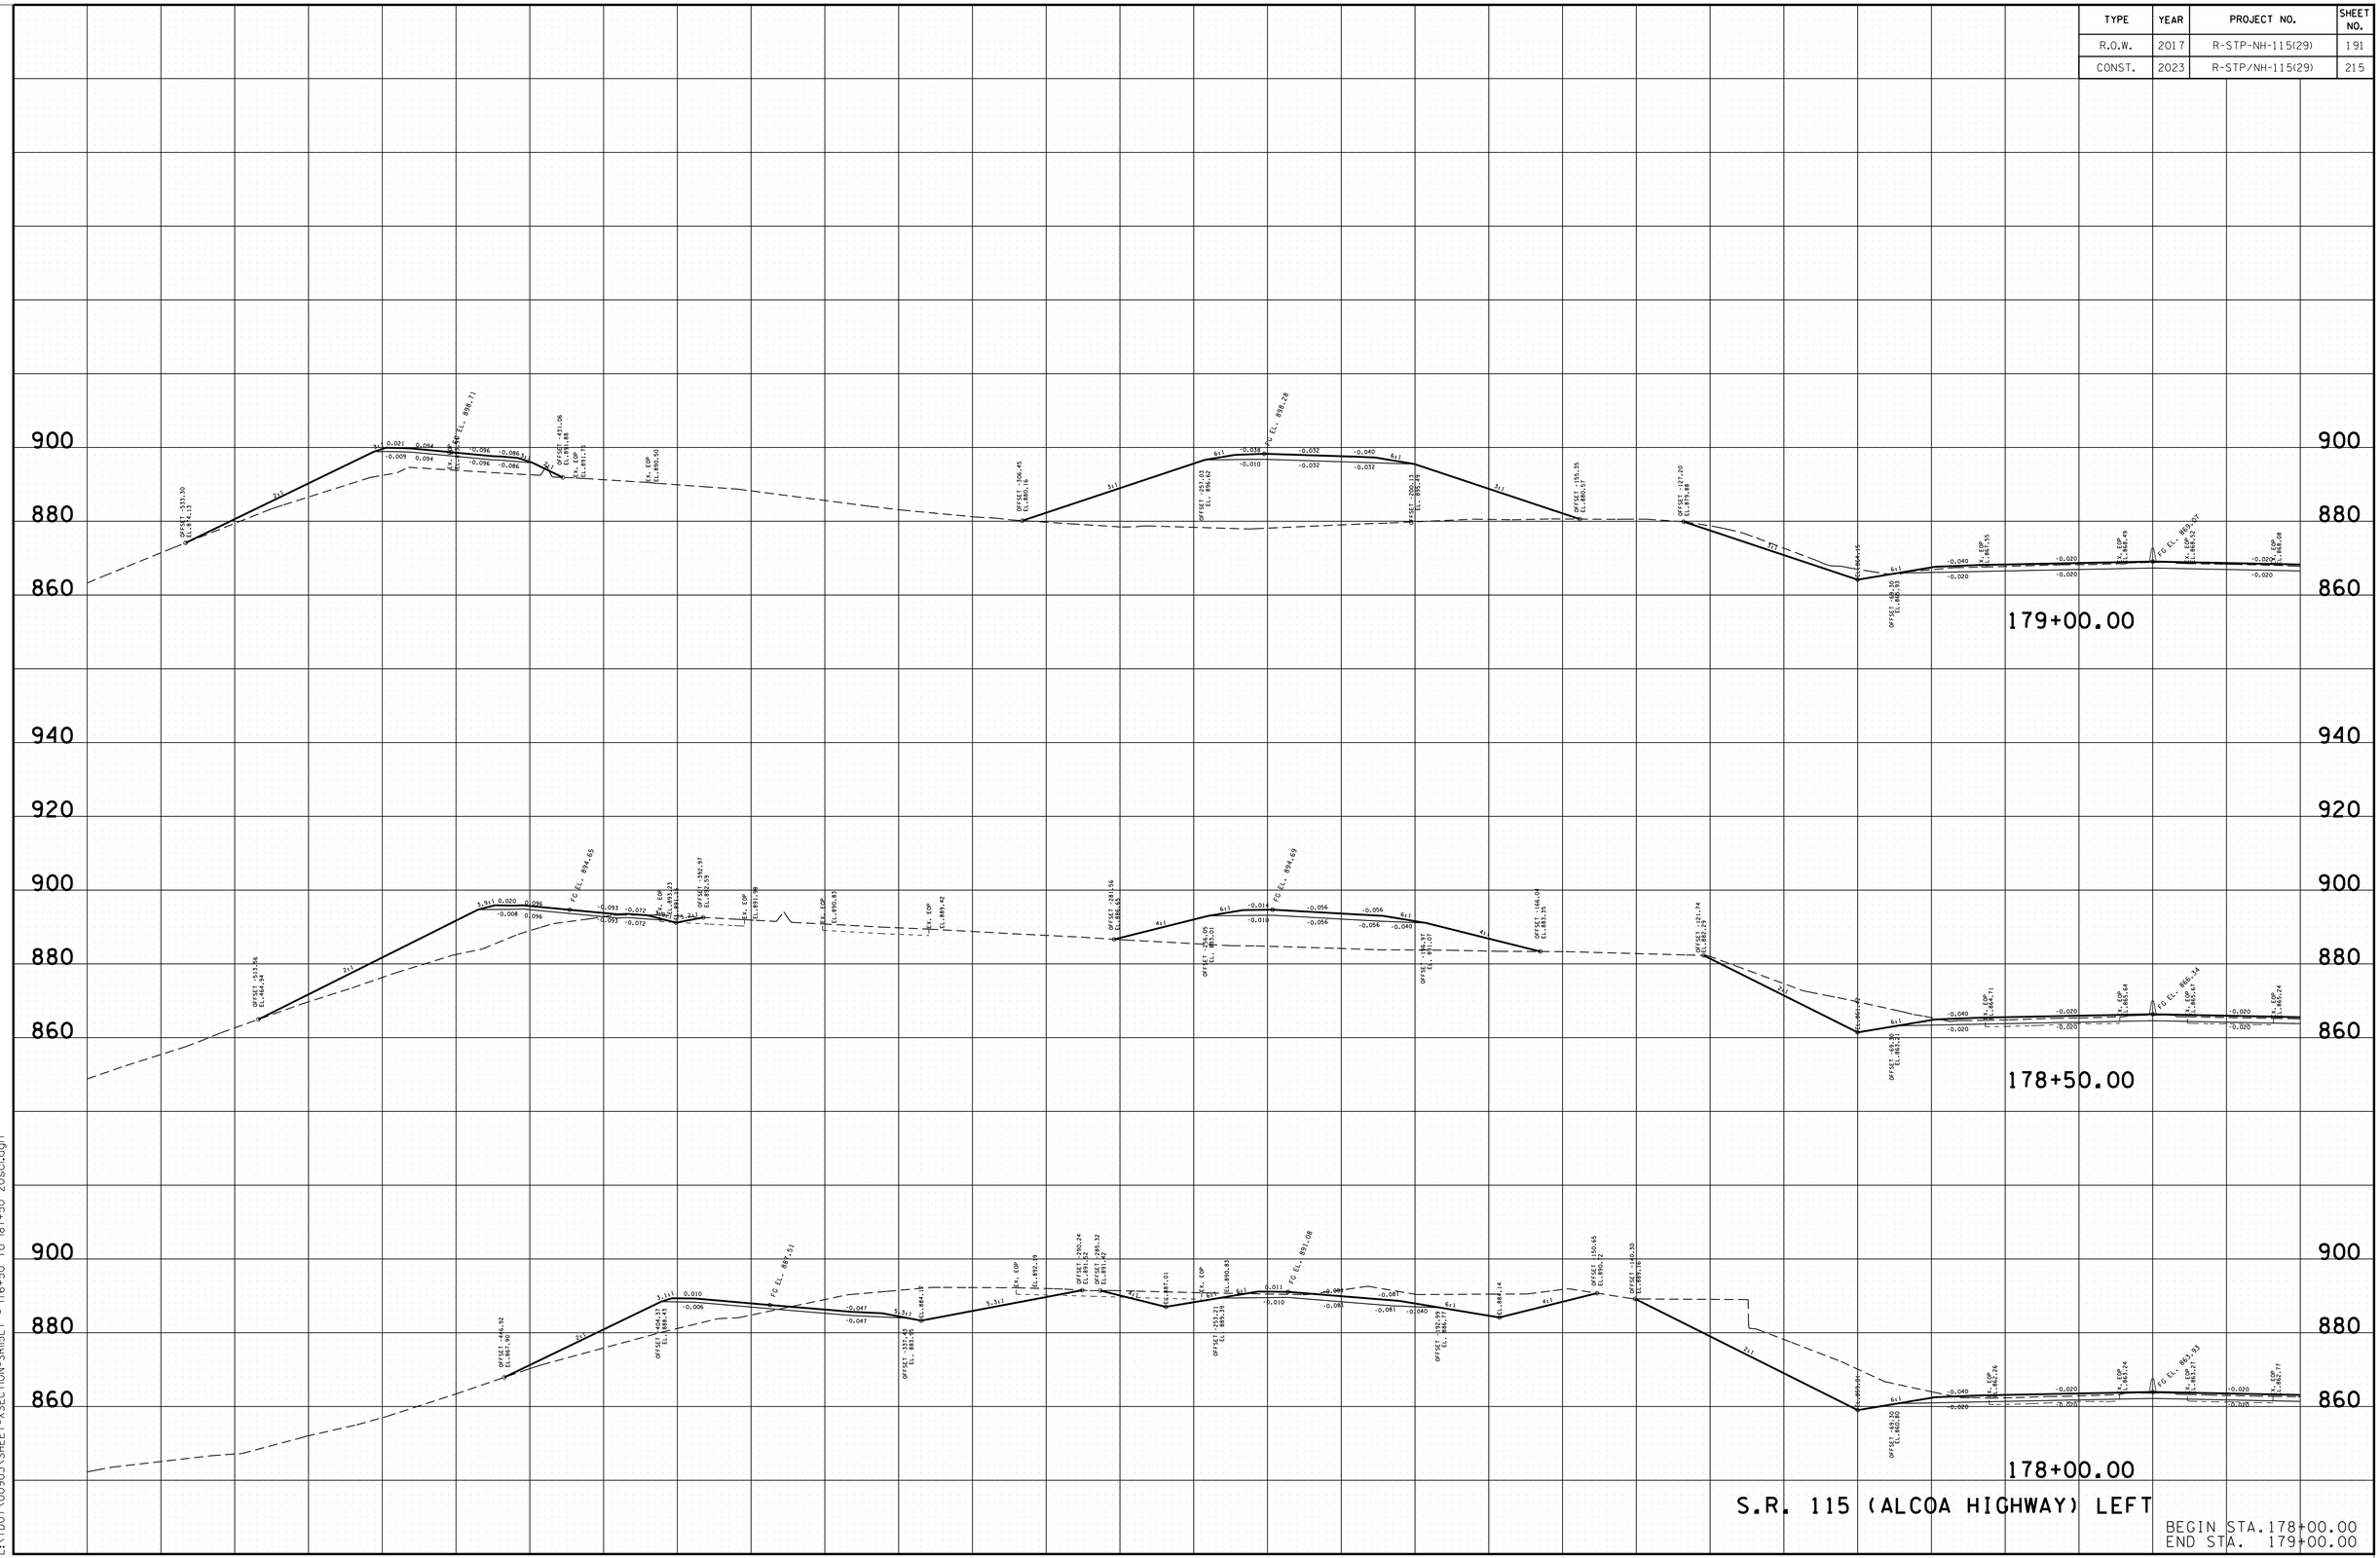

11/18/2022 2:54:13 PM
L:\TDOT\00903\SHEET-XSECTION-SR115LT - 176+50 to 187+50 20scl.dgn

TYPE	YEAR	PROJECT NO.	SHEET NO.
R.O.W.	2017	R-STP-NH-115(29)	192
CONST.	2023	R-STP/NH-115(29)	216

REV. 12-11-23
REVISED SECTIONS 180+50 AND 181+00.

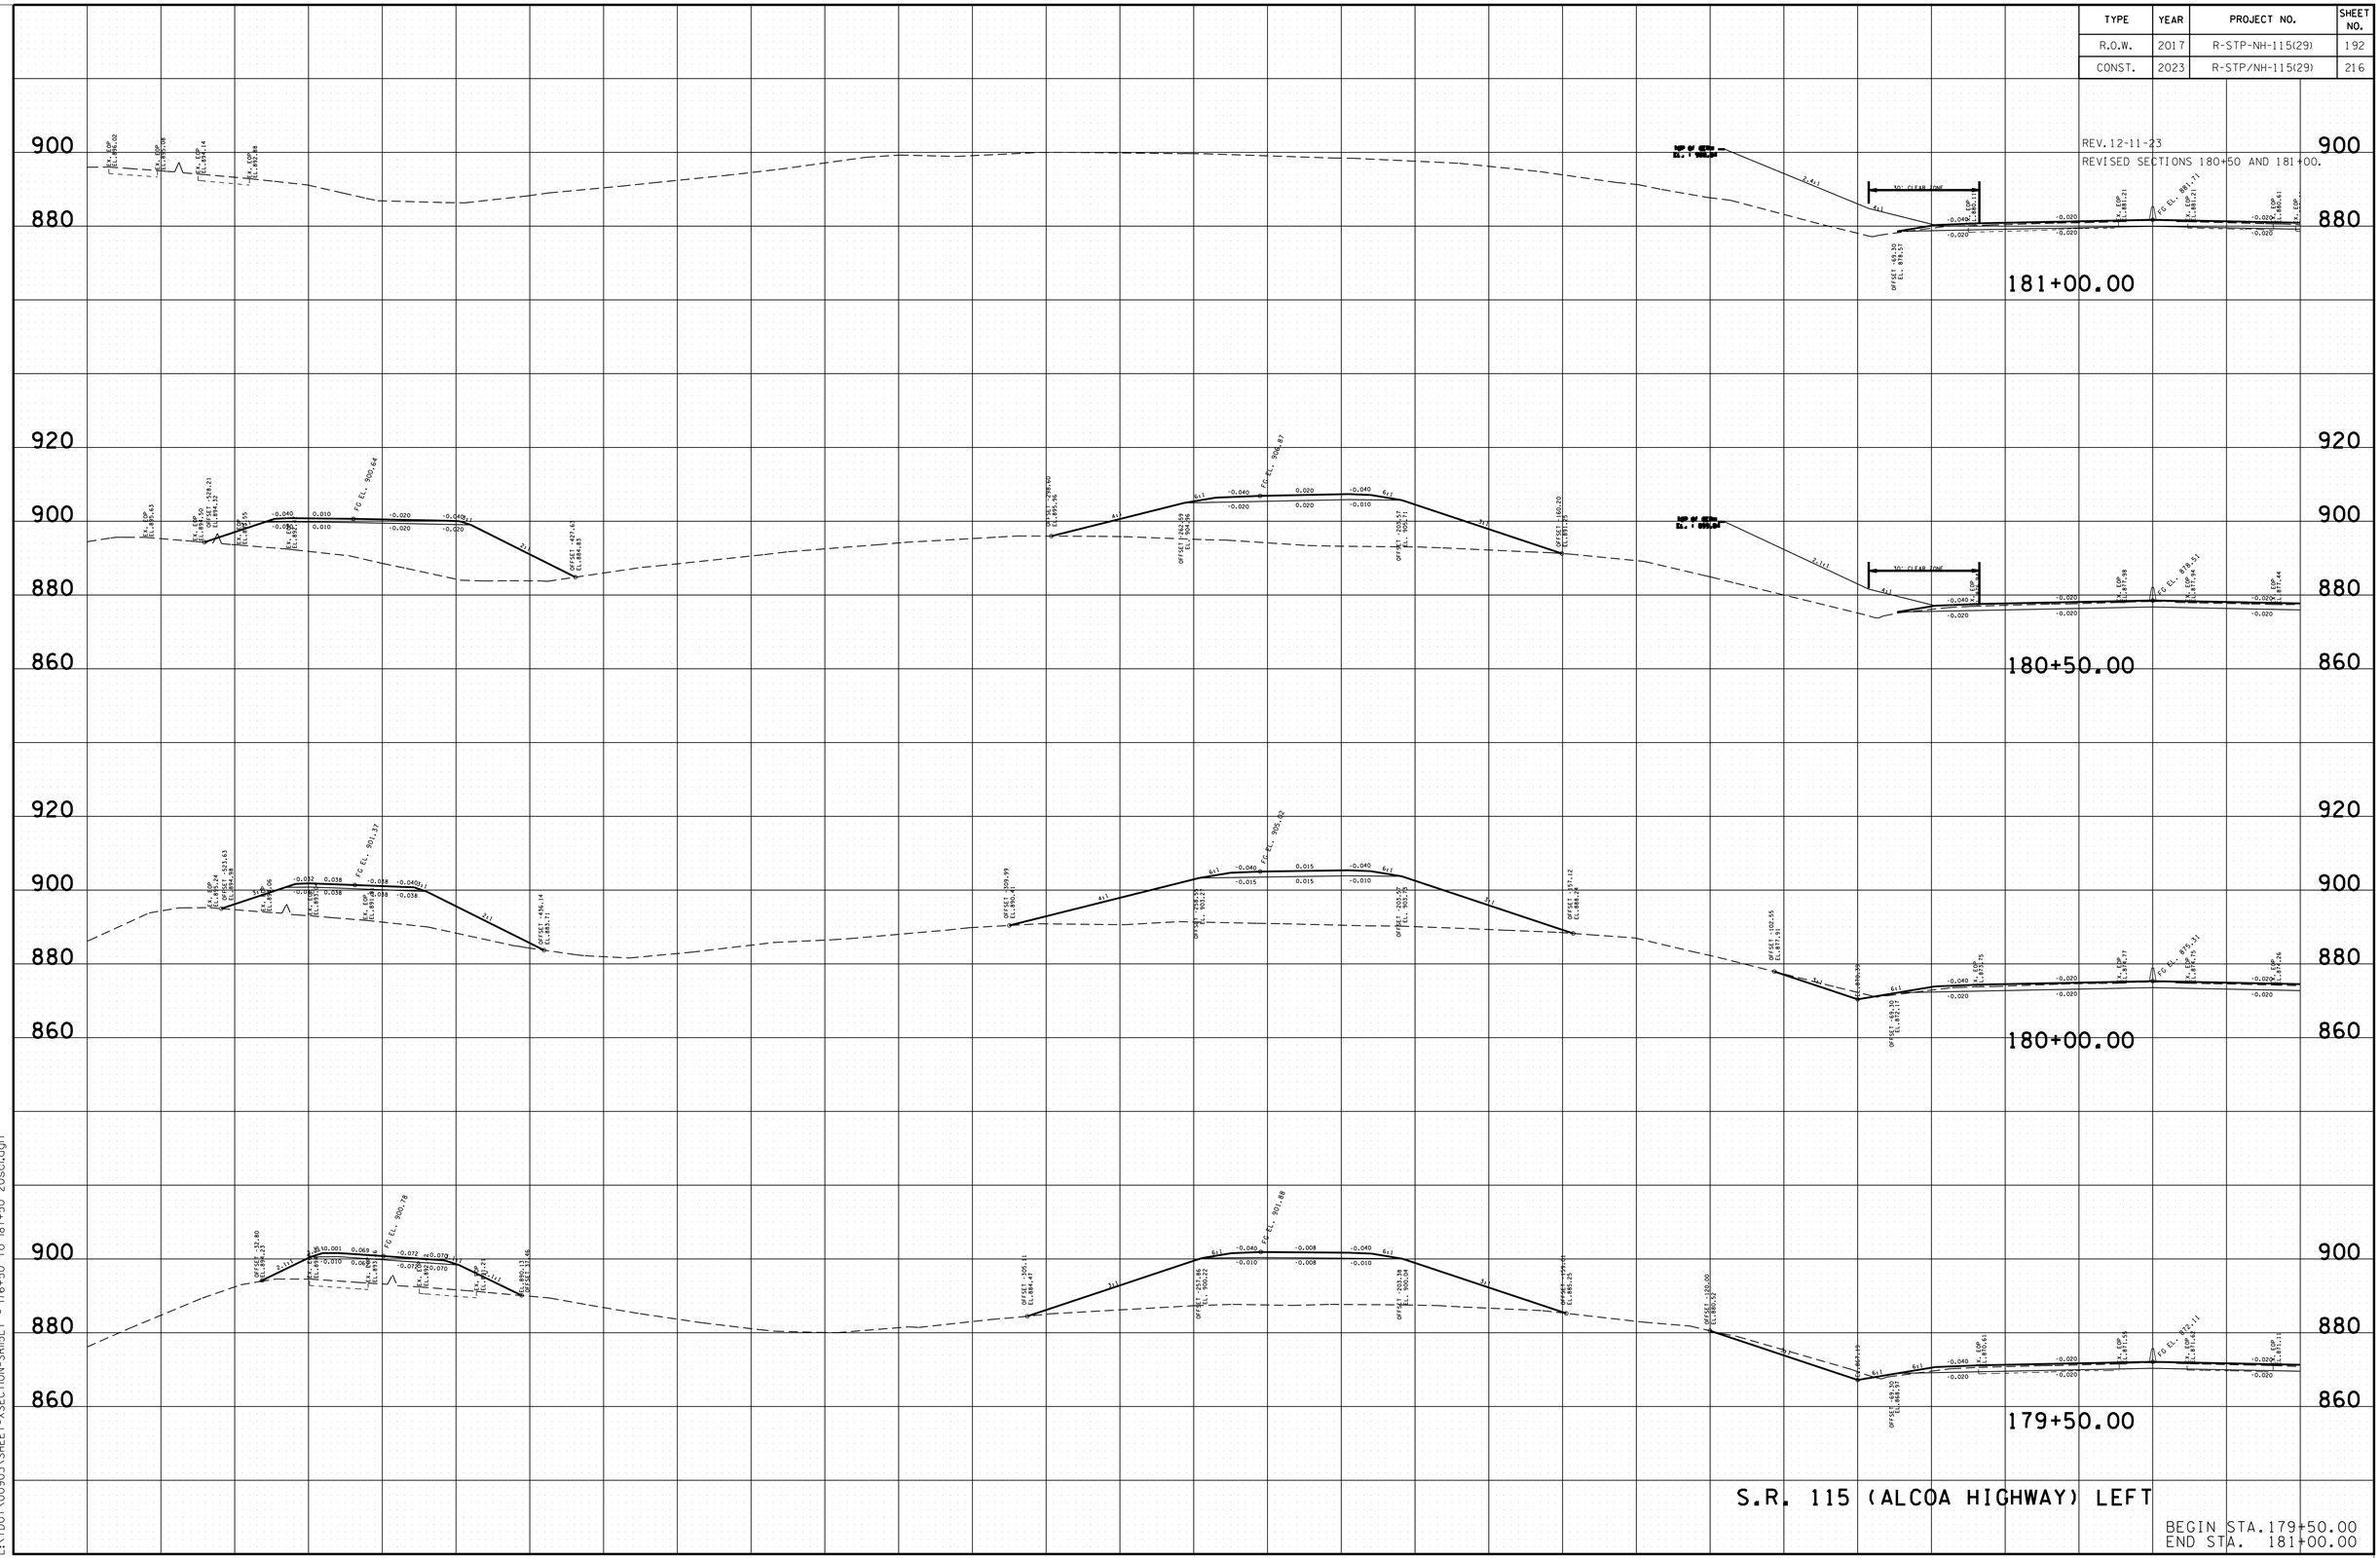

S.R. 115 (ALCOA HIGHWAY) LEFT

BEGIN STA. 179+50.00
END STA. 181+00.00

12/11/2023 8:14:50 AM
L:\TDOT\00903\SHEET-XSECTION-SR115LT - 176+50 to 187+50 20scl.dgn

TYPE	YEAR	PROJECT NO.	SHEET NO.
R.O.W.	2017	R-STP-NH-115(29)	193
CONST.	2023	R-STP/NH-115(29)	217

REV. 12-11-23
REVISED SECTIONS 181+50.

REV. 2-9-24
REVISED SLOPES BETWEEN RAMP 'D' AND SR 115.

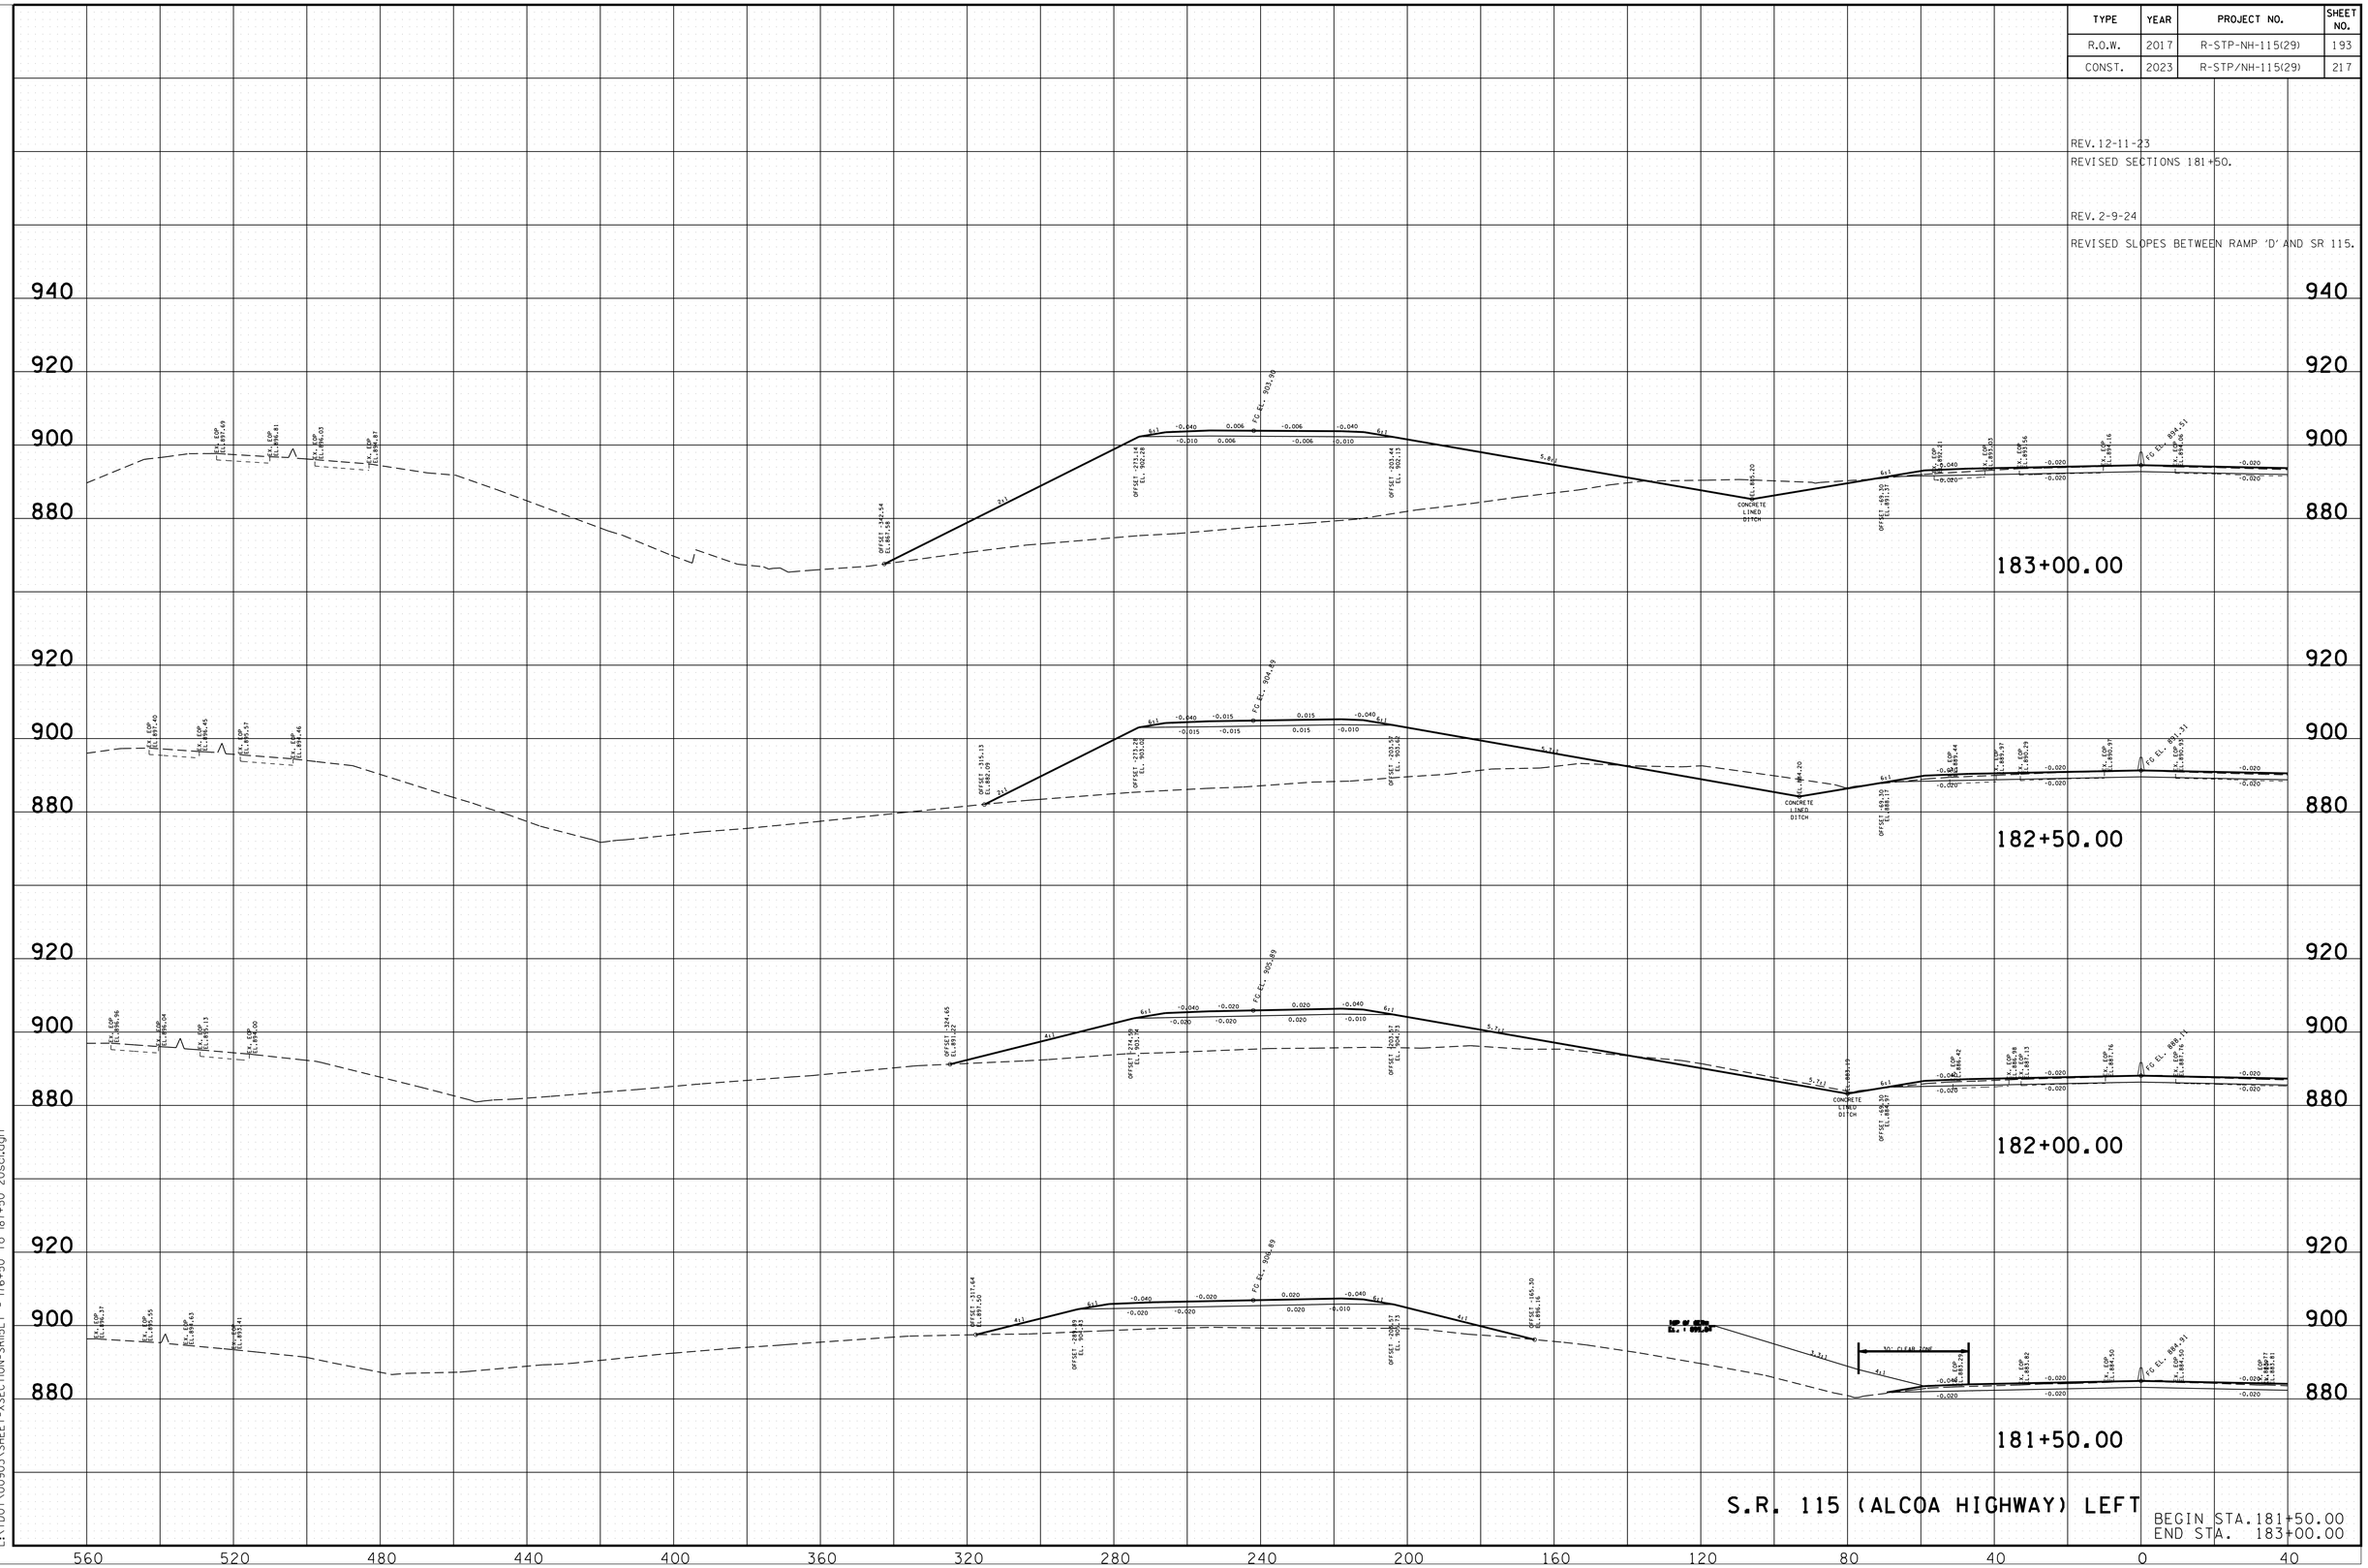

2/9/2024 9:28:02 AM
L:\TDOT\00903\SHEET-XSECTION-SRILT - 176+50 to 187+50 20scl.dgn

TYPE	YEAR	PROJECT NO.	SHEET NO.
R.O.W.	2017	R-STP-NH-115(29)	194
CONST.	2023	R-STP/NH-115(29)	218

REV. 2-9-24

REVISED SLOPES BETWEEN RAMP 'D' AND SR 115.

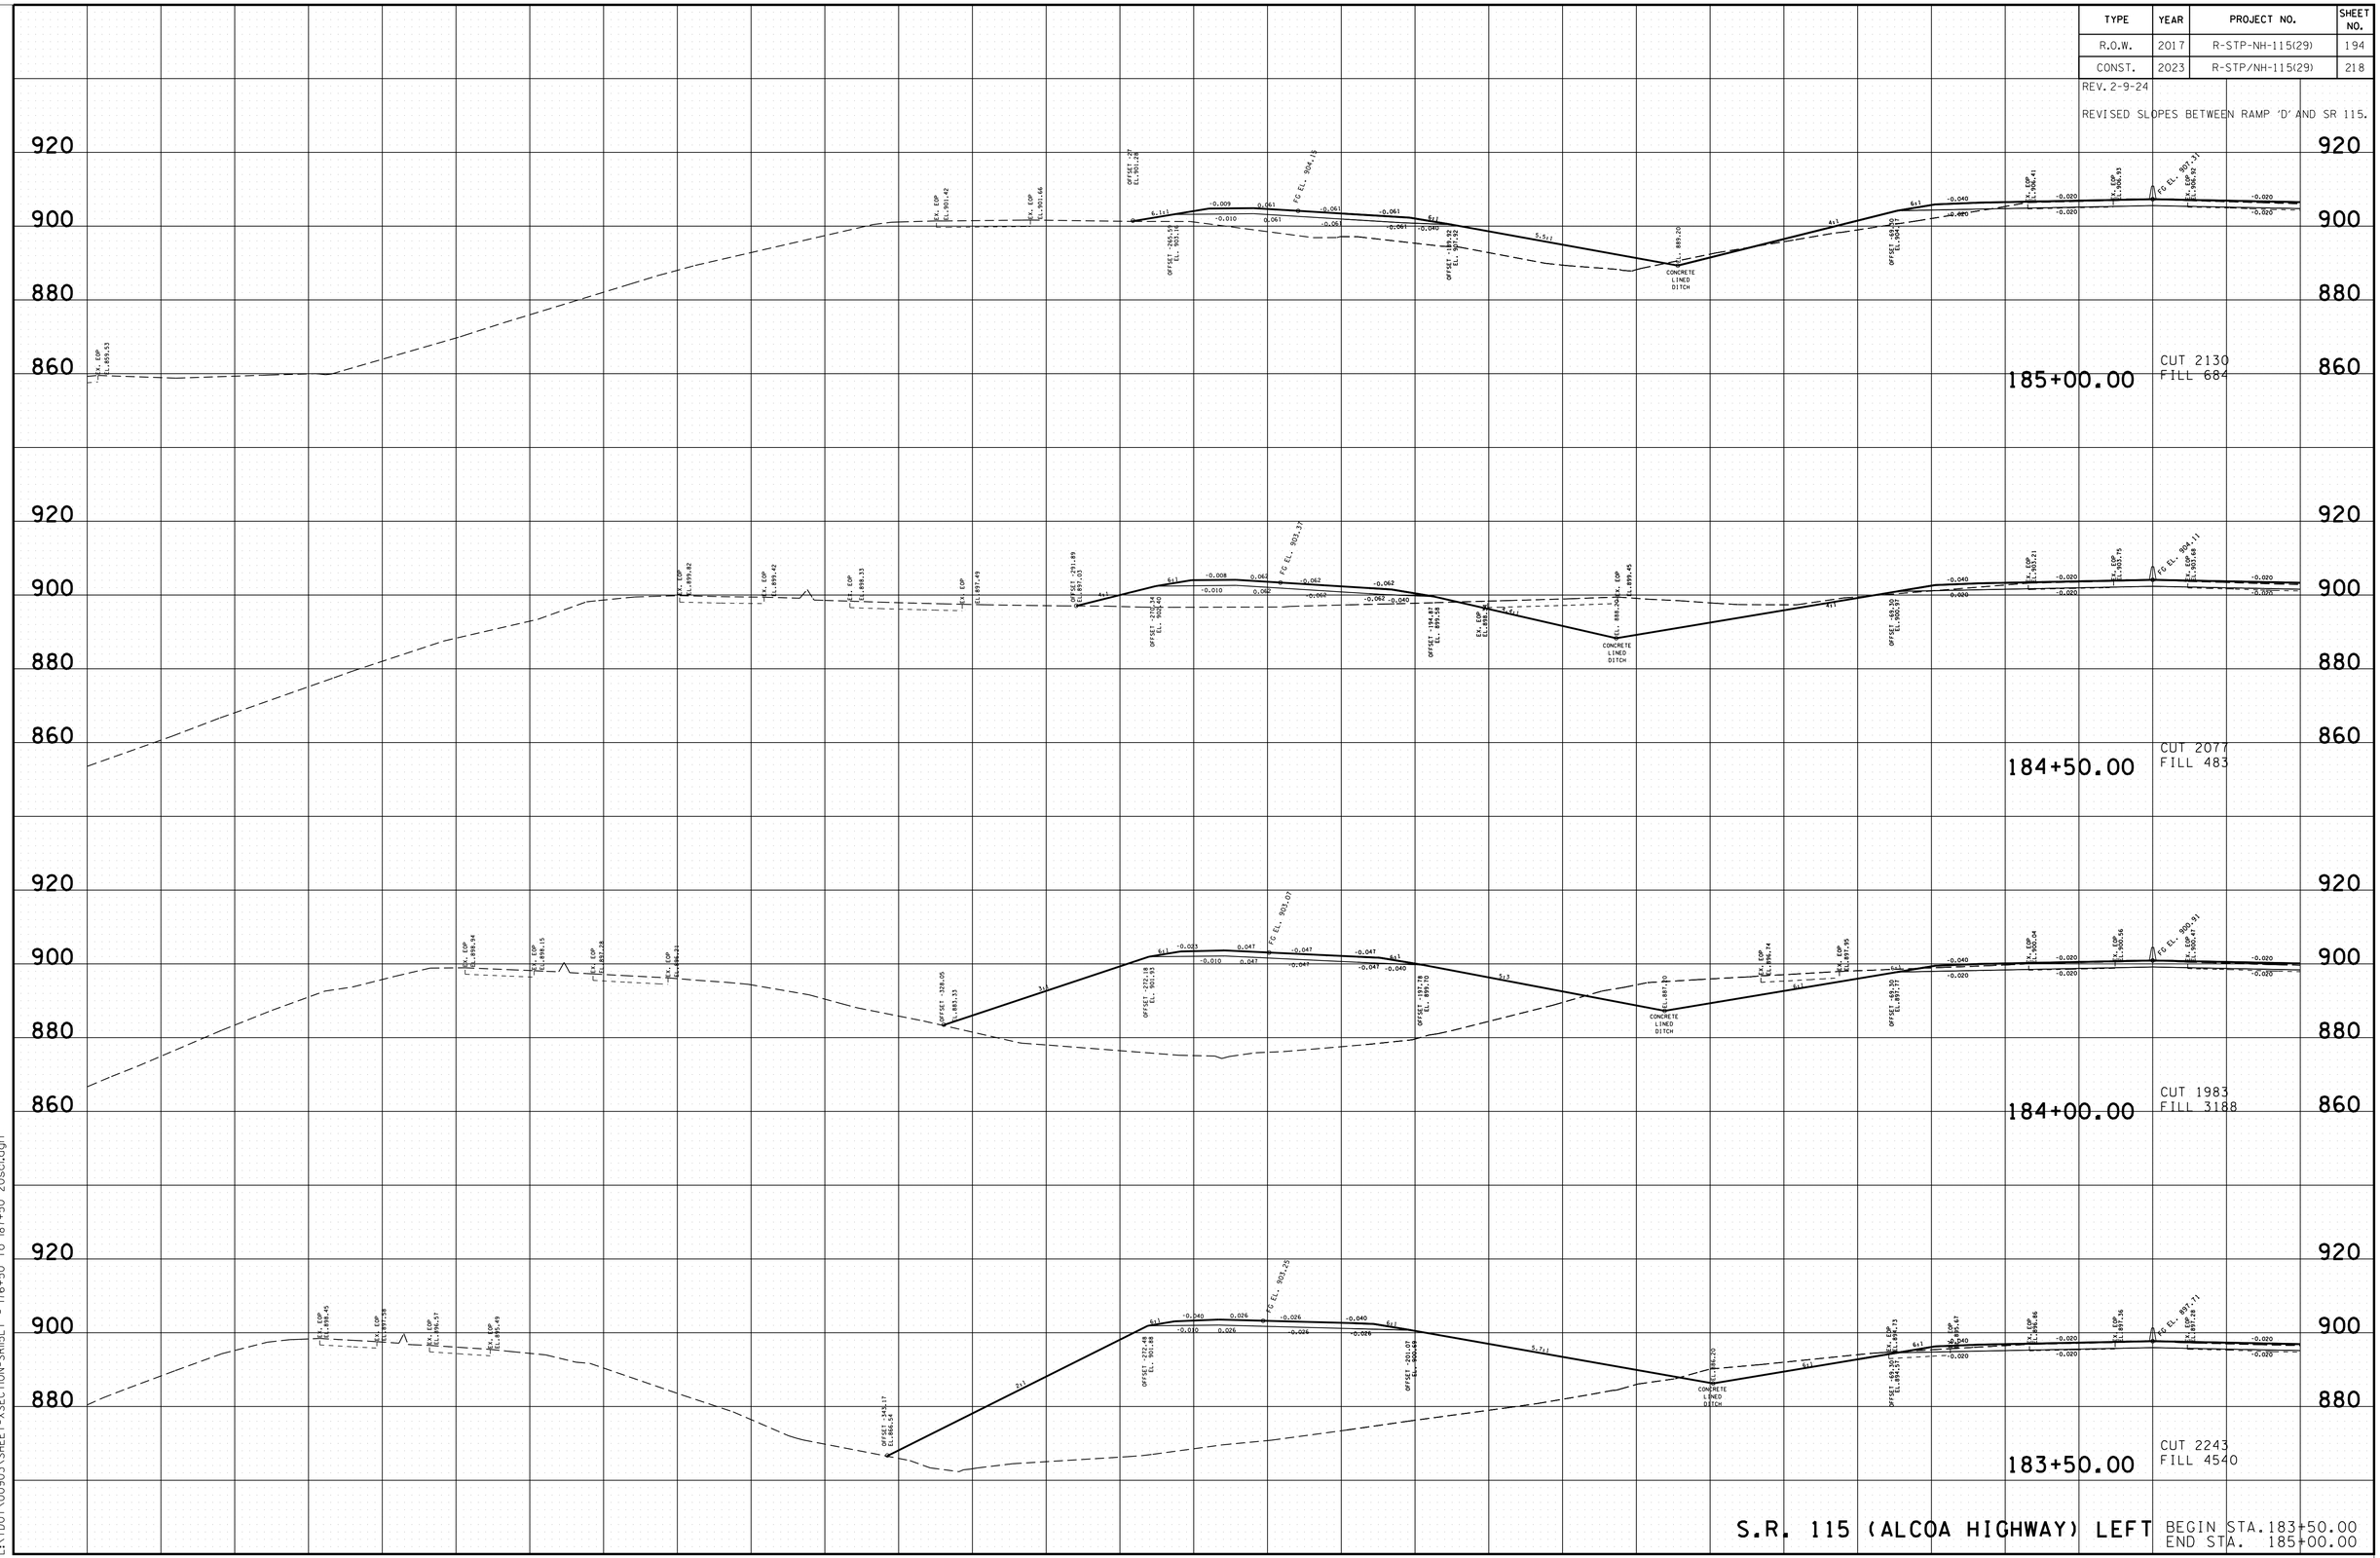

S.R. 115 (ALCOA HIGHWAY) LEFT

BEGIN STA. 183+50.00
END STA. 185+00.00

2/9/2024 9:28:02 AM
L:\TDOT\00903\SHEET-XSECTION-SR115LT - I76+50 to I87+50 20scl.dgn

TYPE	YEAR	PROJECT NO.	SHEET NO.
R.O.W.	2017	R-STP-NH-115(29)	195
CONST.	2023	R-STP/NH-115(29)	219

REV. 3-29-24

REVISED EXISTING AND PROPOSED GROUNDLINE.

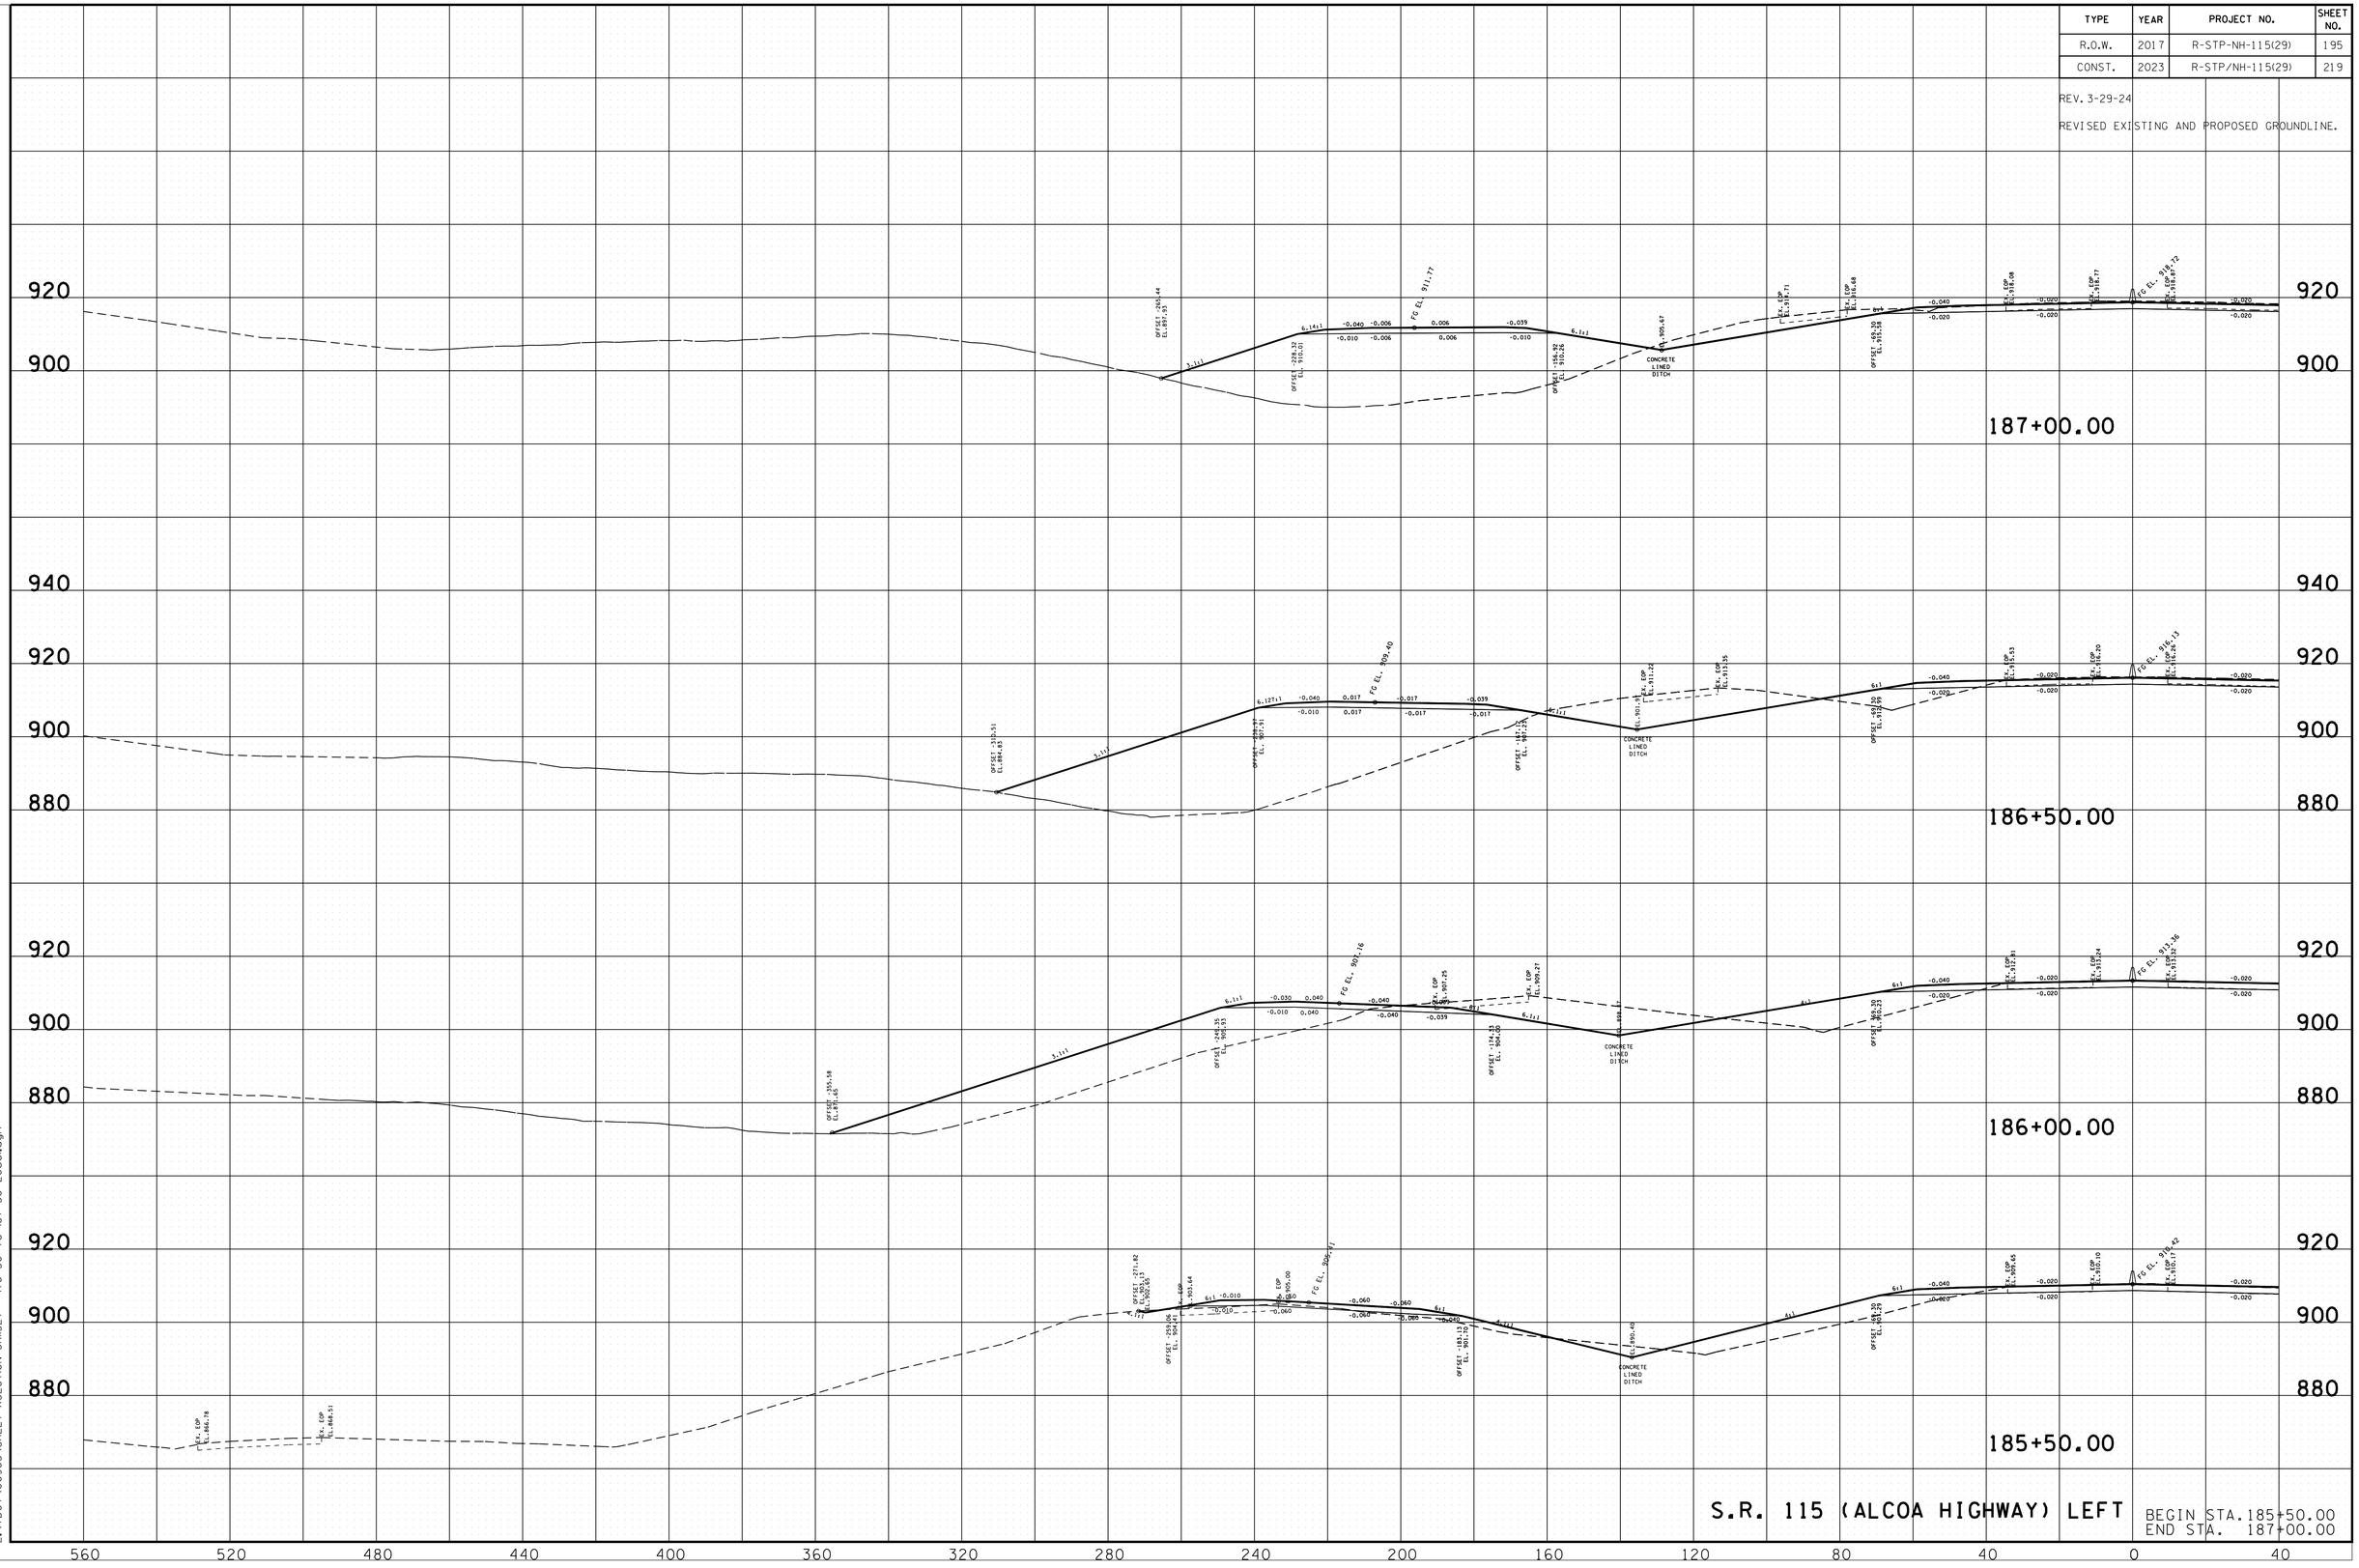

S.R. 115 (ALCOA HIGHWAY) LEFT

BEGIN STA. 185+50.00
END STA. 187+00.00

3/26/2024 12:55:42 PM
L:\TDOT\00903\SHEET-XSECTION-SRI5LT - 176+50 to 187+50 20scl.dgn

TYPE	YEAR	PROJECT NO.	SHEET NO.
R.O.W.	2017	R-STP-NH-115(29)	196
CONST.	2023	R-STP/NH-115(29)	220

REV. 3-29-24

REVISED EXISTING AND PROPOSED GROUNDLINE.

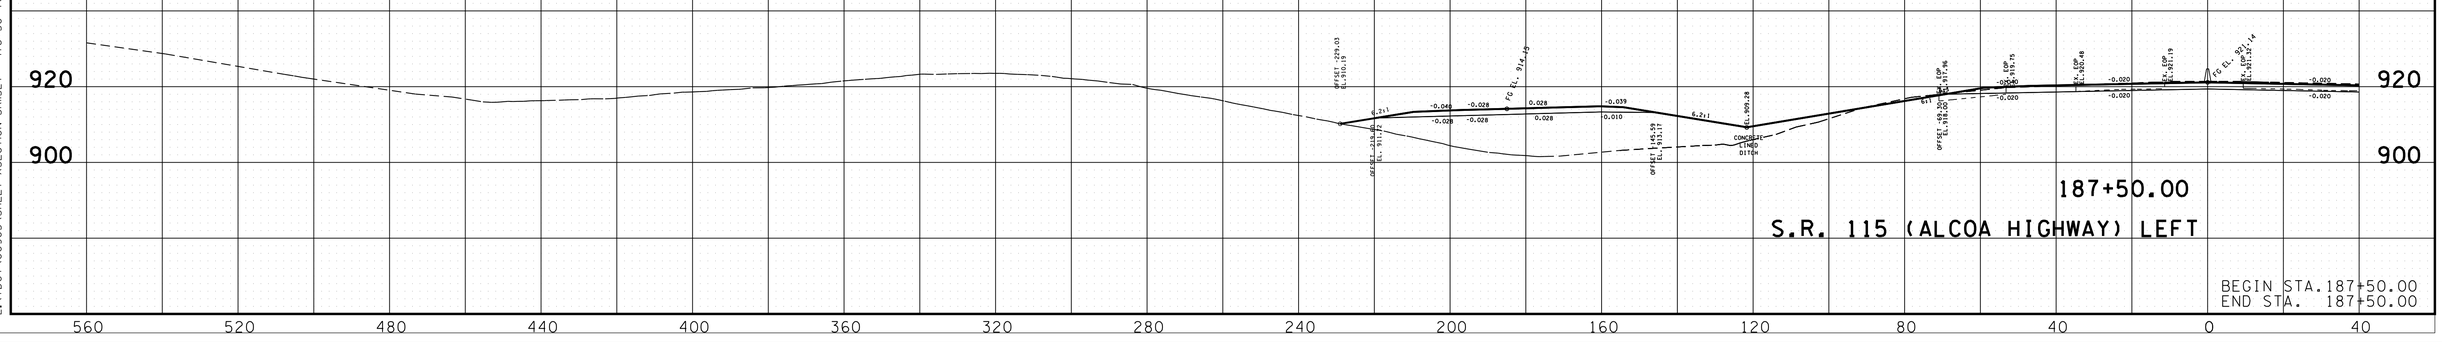

3/26/2024 12:55:43 PM
L:\TDOT\00903\SHEET-XSECTION-SR115LT - 176+50 to 187+50 20scl.dgn

TYPE	YEAR	PROJECT NO.	SHEET NO.
R.O.W.	2017	R-STP/NH-115(29)	197
CONST.	2023	R-STP/NH-115(29)	221

REV. 9-16-19
REVISED LEFT TIE SLOPES AND ADDED 18" PIPE.

REV. 2-17-23
ADDED EXISTING GROUND TO STA. 189+00.

REV. 3-29-24
ADDED EXISTING AND PROPOSED GROUNDLINE.

REV. 8-14-25
ADDED BARRIER TO SECTIONS 188+50 AND 189+00.

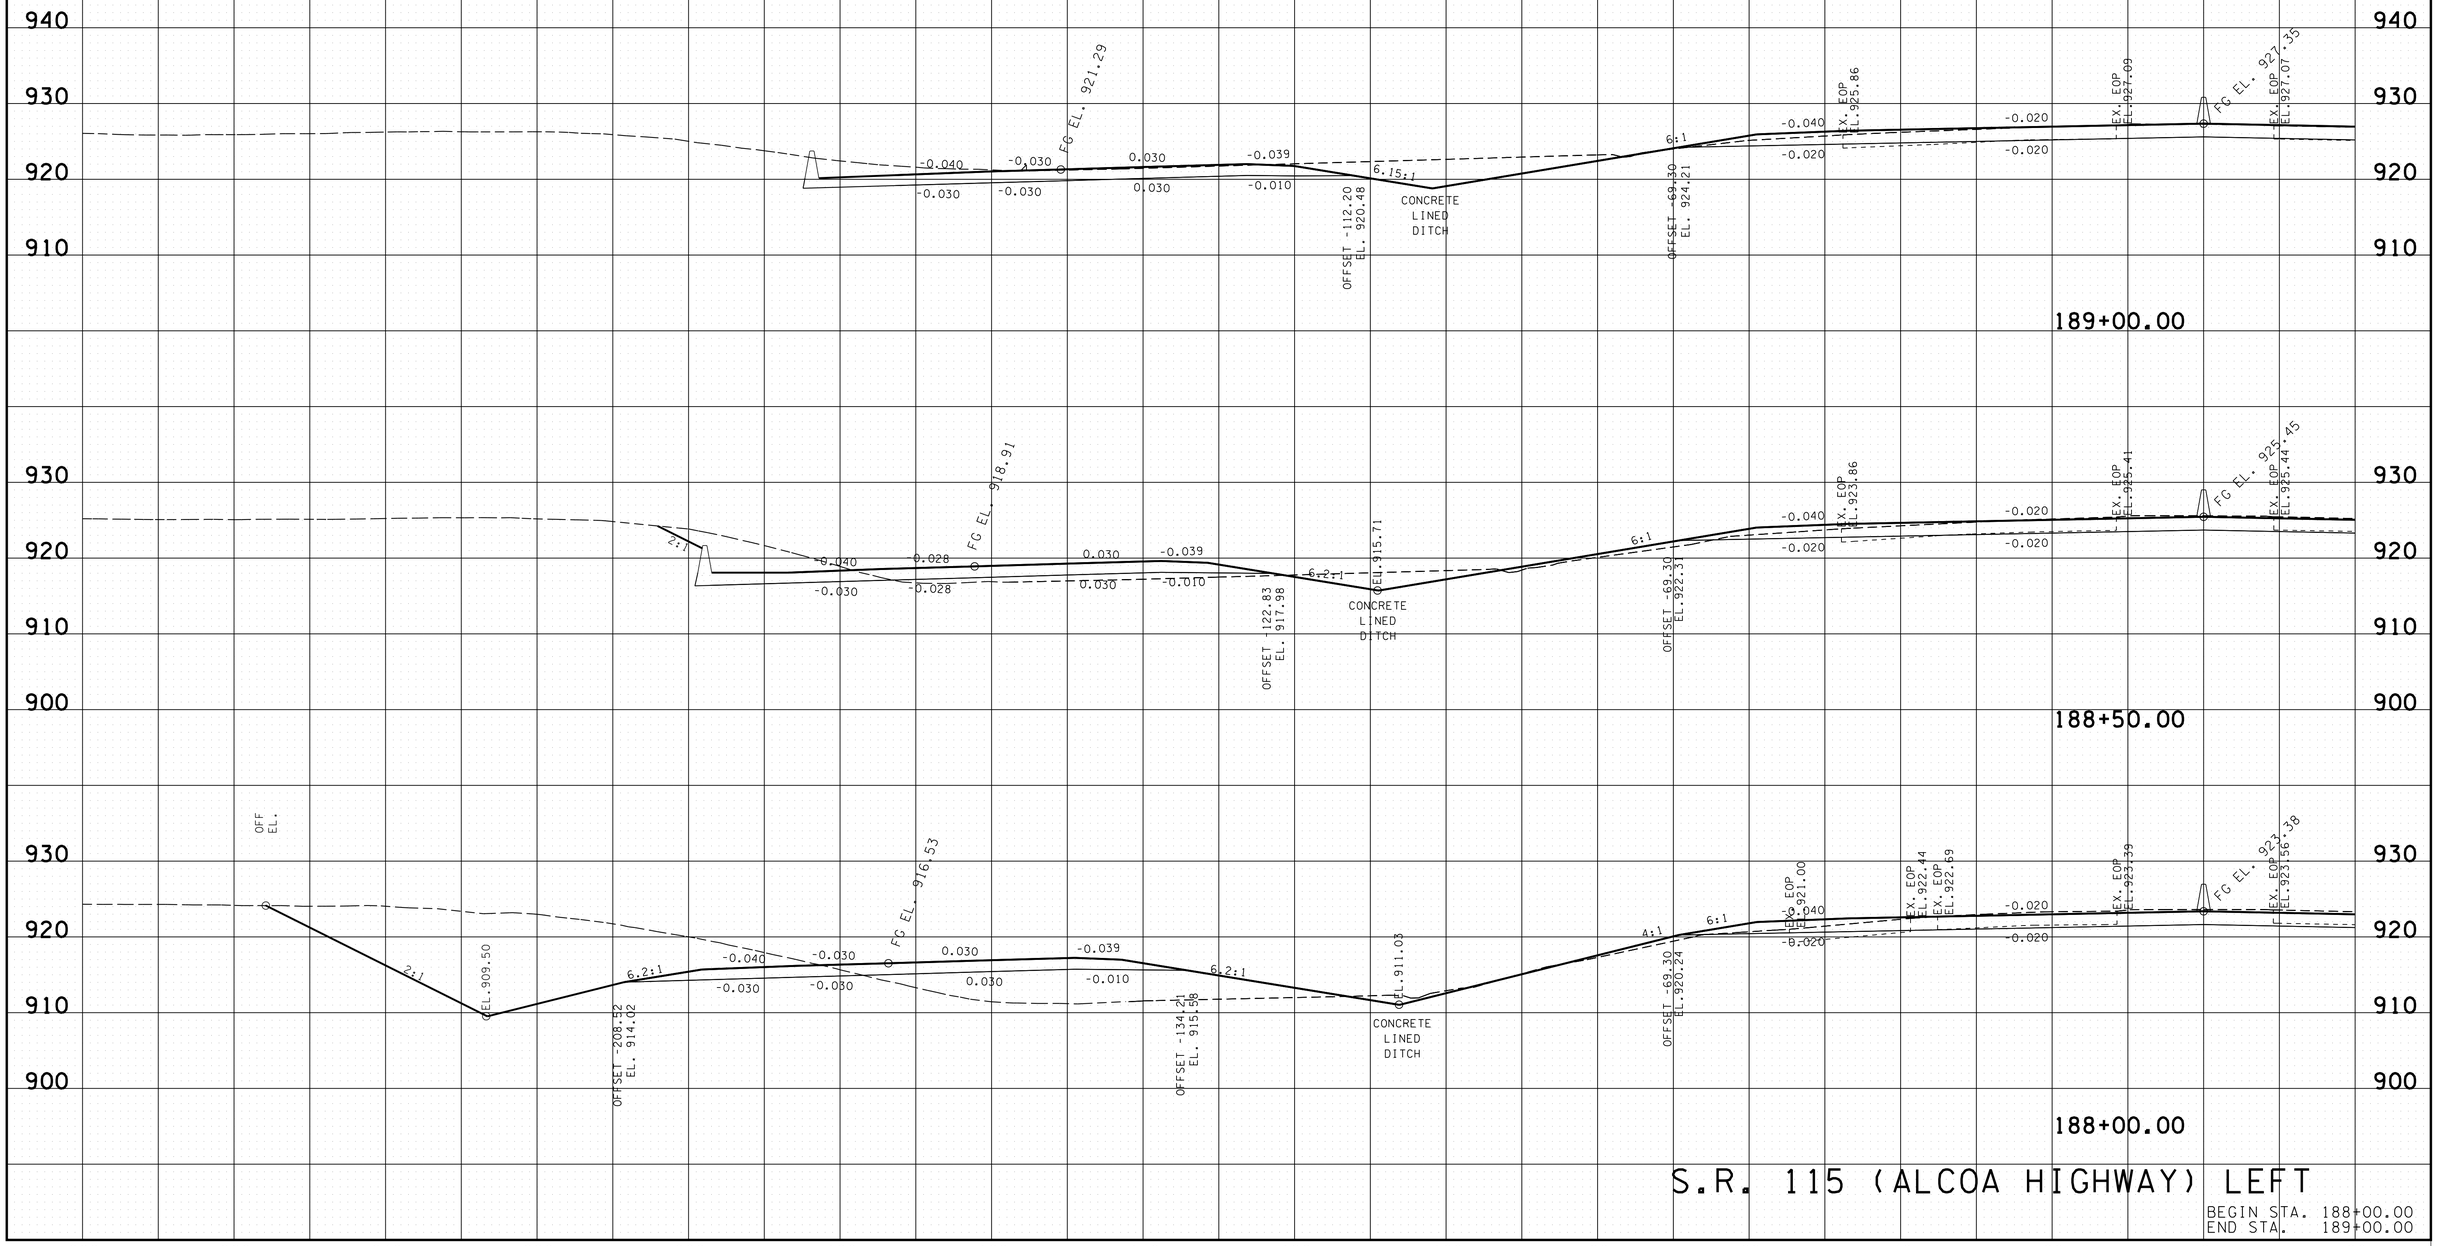

S.R. 115 (ALCOA HIGHWAY) LEFT

BEGIN STA. 188+00.00
END STA. 189+00.00

8/14/2025 2:37:21PM
L:\TDOT\00903\SHEET-XSECTION-SRIGLT - I88+00 to 2II+00.dgn

TYPE	YEAR	PROJECT NO.	SHEET NO.
R.O.W.	2017	R-STP/NH-115(29)	198
CONST.	2023	R-STP/NH-115(29)	222

REV. 9-16-19

REVISED LEFT TIE SLOPES AND ADDED PROPOSED GREENWAY AND 18" PIPE.

REV 12-07-20

REVISED CROSS SECTIONS FROM STA. 189+50.00 TO STA. 190+50.00.

REV. 2-17-23

ADDED EXISTING GROUND TO STA. 189+50 TO STA. 190+50.

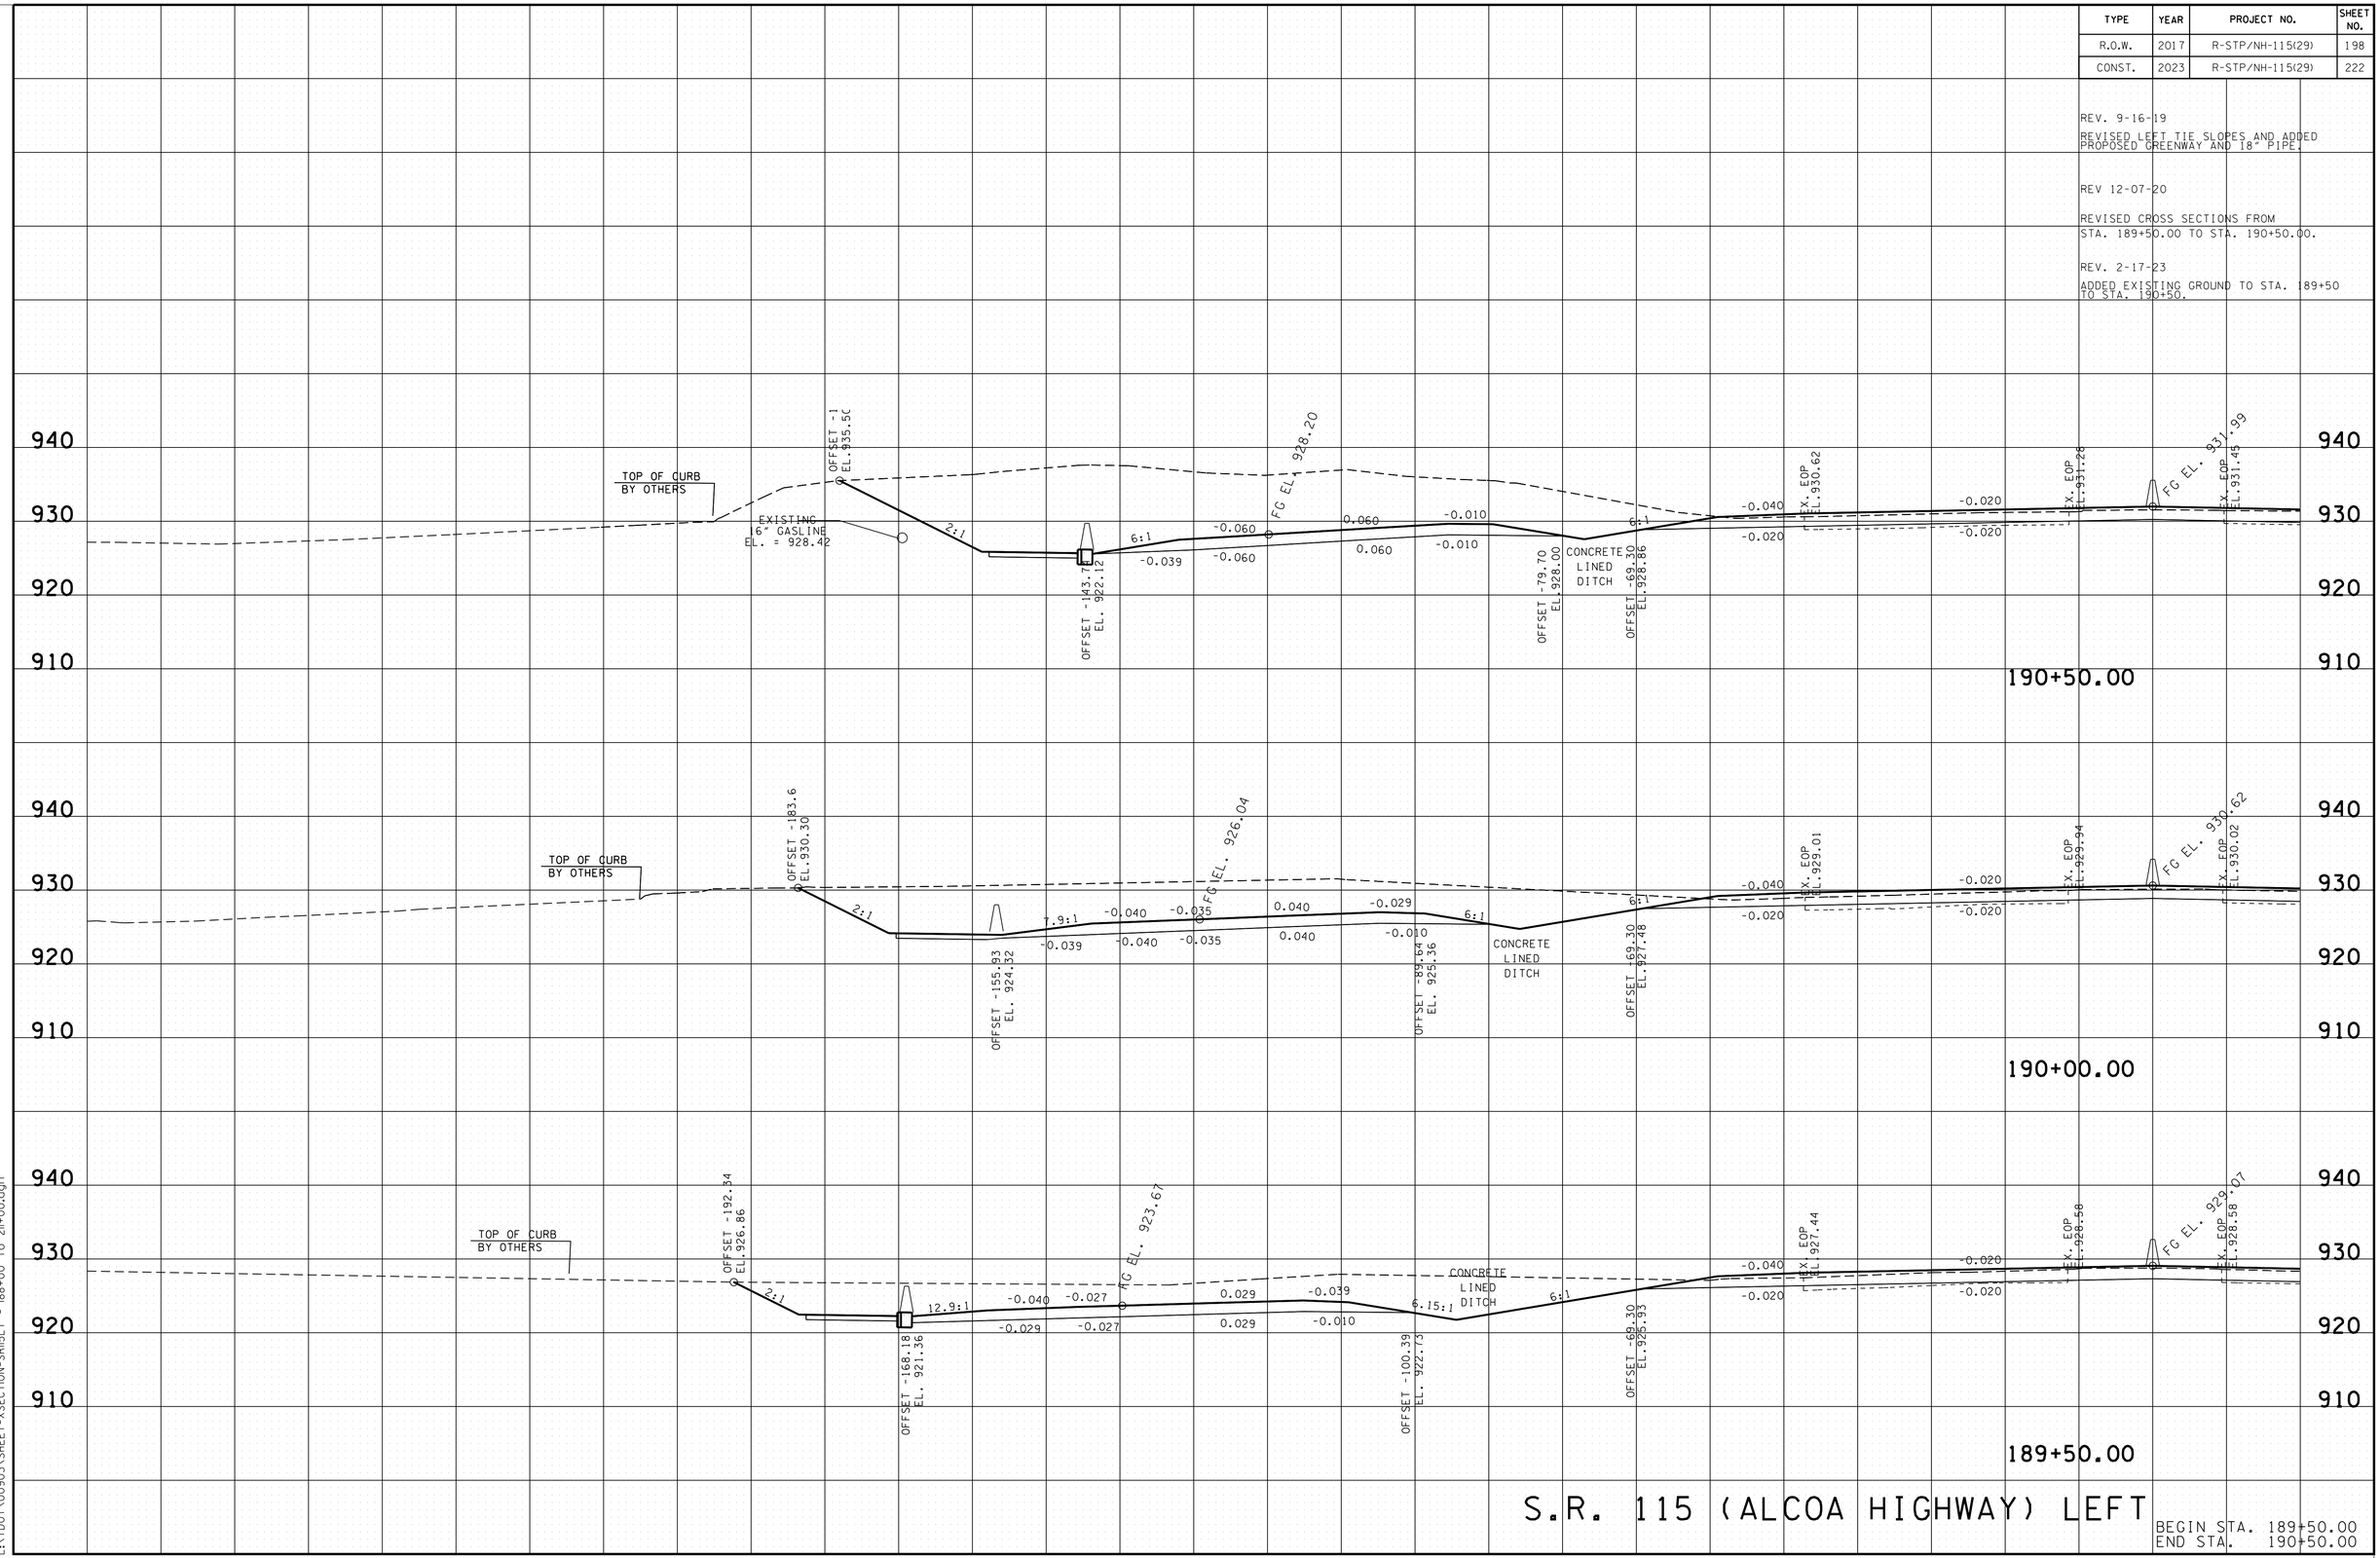

S.R. 115 (ALCOA HIGHWAY) LEFT

BEGIN STA. 189+50.00
END STA. 190+50.00

2/16/2023 3:18:31 PM
L:\TDOT\00903\SHEET-XSECTION-SR115LT - 188+00 to 211+00.dgn

TYPE	YEAR	PROJECT NO.	SHEET NO.
R.O.W.	2017	R-STP/NH-115(29)	199
CONST.	2023	R-STP/NH-115(29)	223

REV. 9-16-19

REVISED LEFT TIE SLOPES AND ADDED PROPOSED GREENWAY AND 18" PIPE.

REV 12-07-20

REVISED CROSS SECTIONS FROM STA. 191+00.00 TO STA. 191+50.00.

REV. 2-17-23

ADDED EXISTING GROUND TO STA. 191+00 TO STA. 192+00.

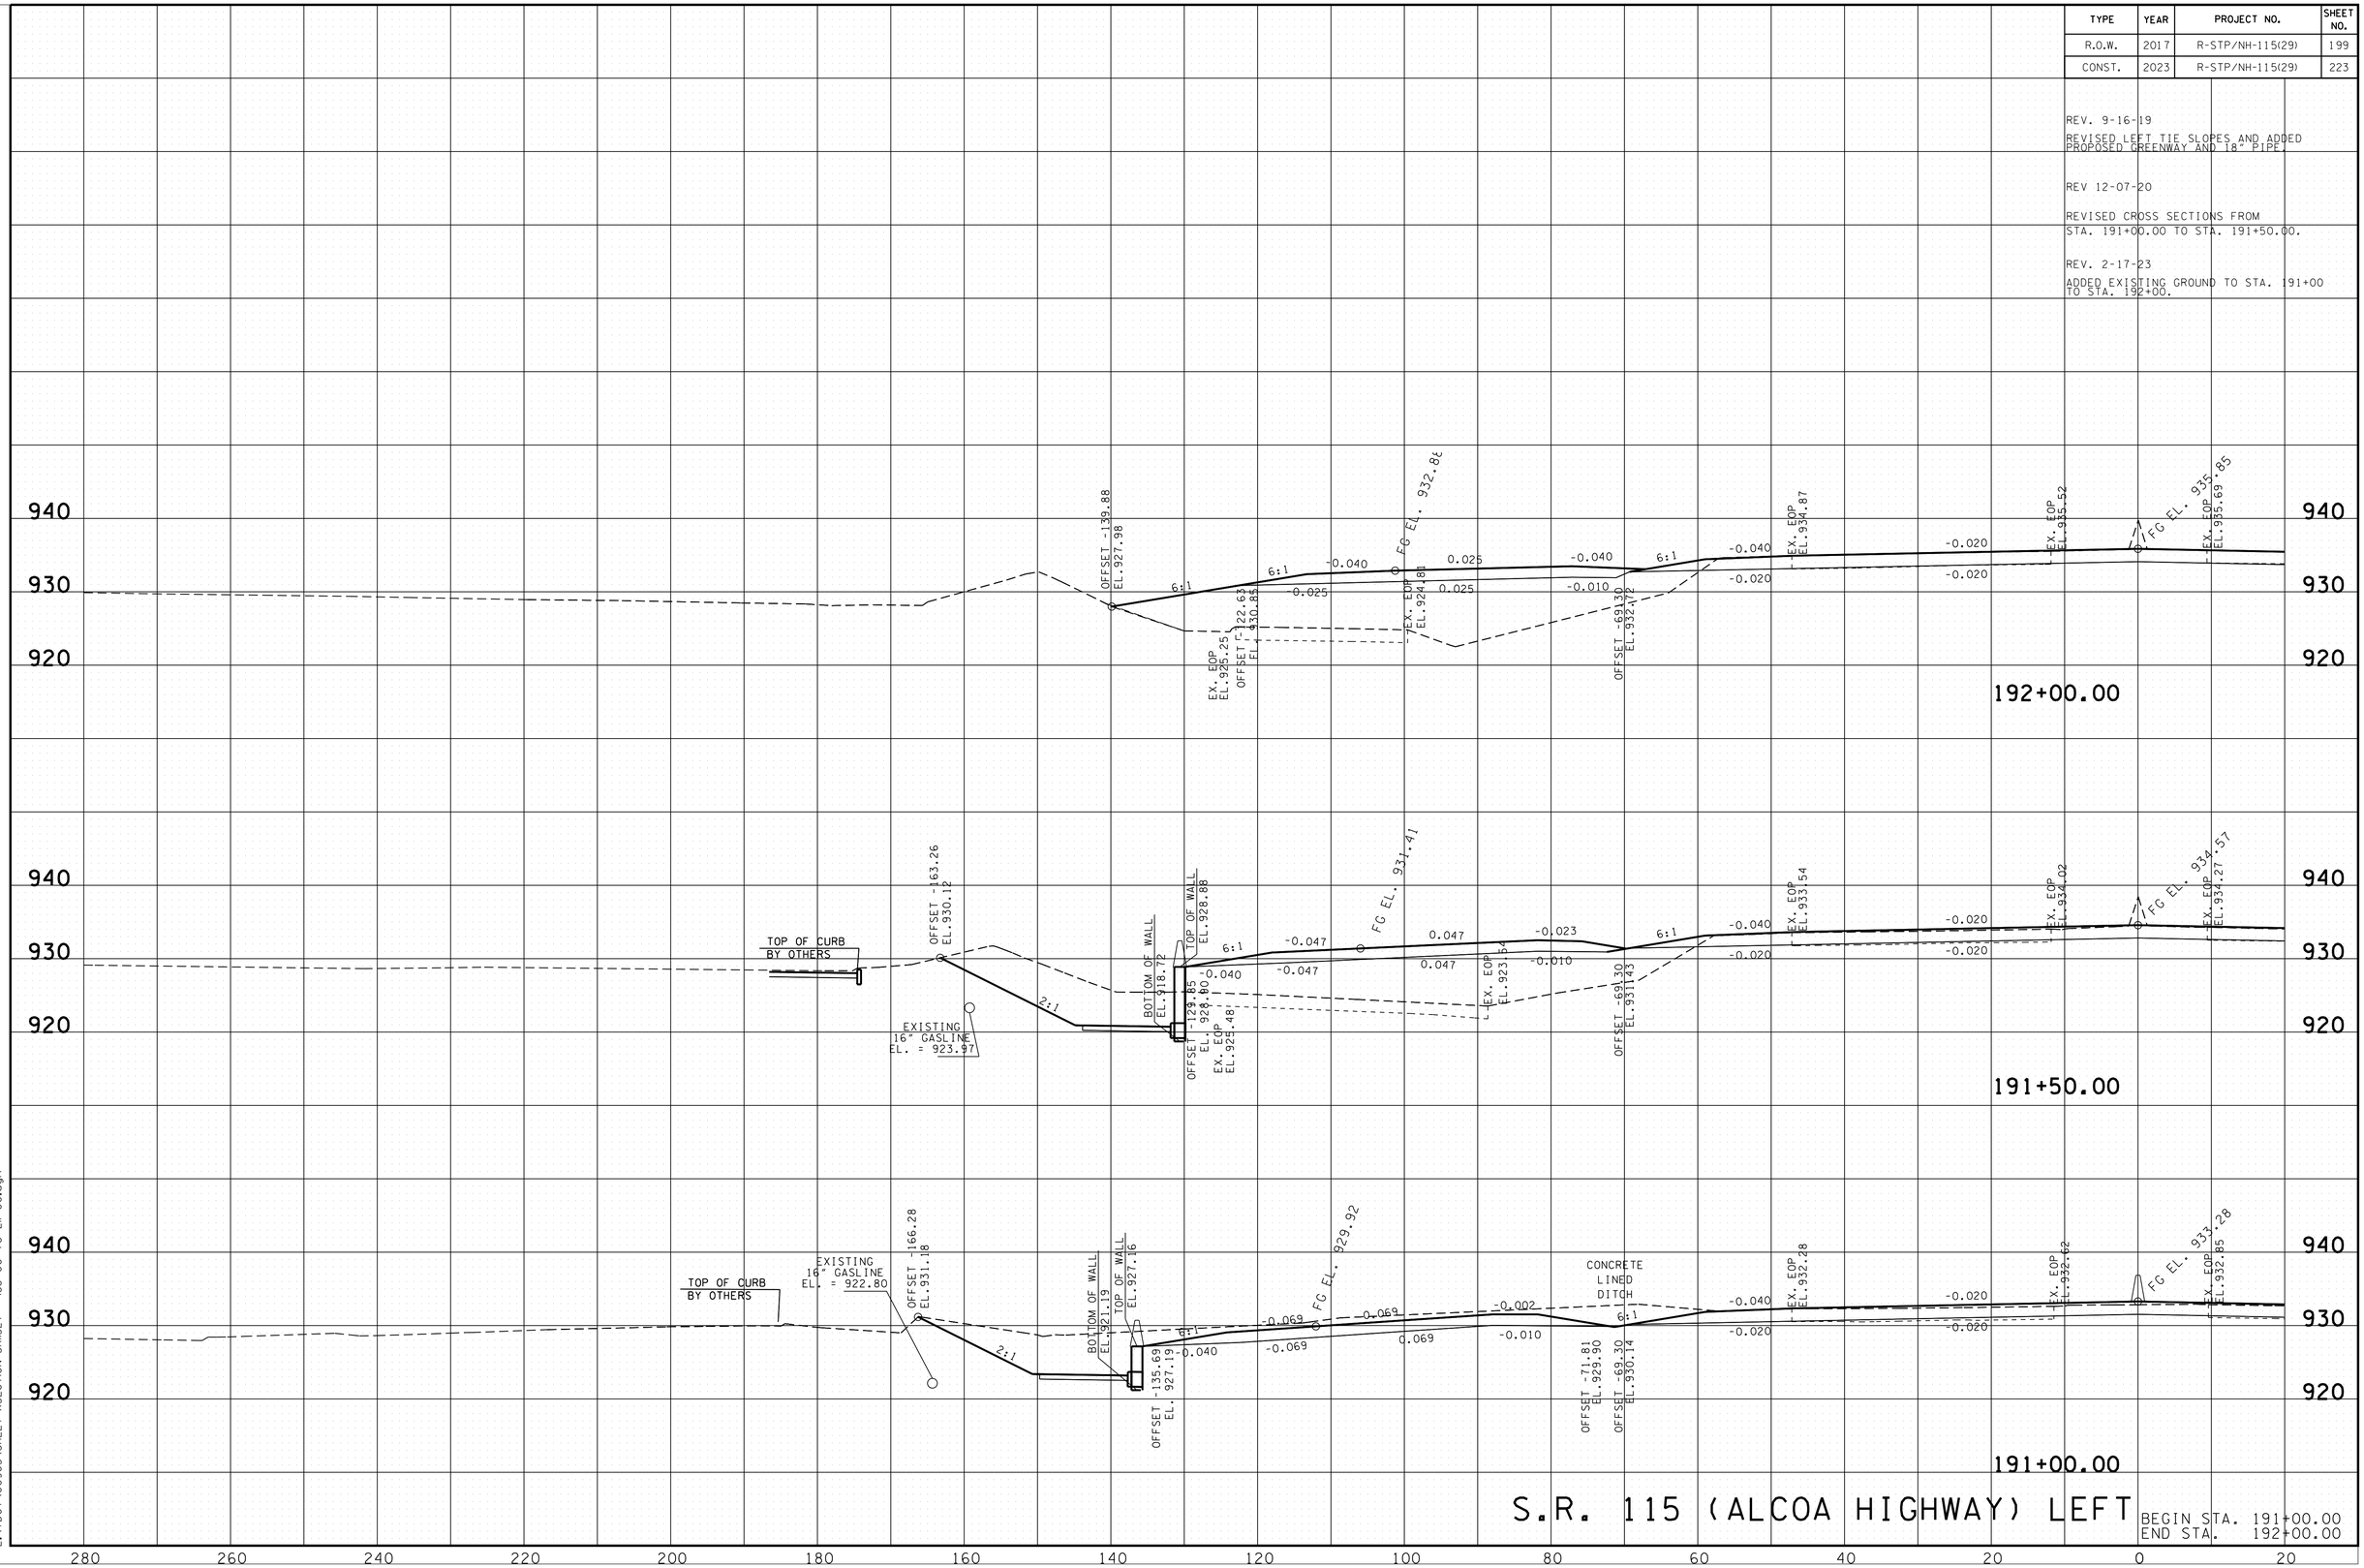

S.R. 115 (ALCOA HIGHWAY) LEFT

BEGIN STA. 191+00.00
END STA. 192+00.00

2/16/2023 3:18:31 PM
L:\TDOT\00903\SHEET-XSECTION-SR115LT - 188+00 to 211+00.dgn

TYPE	YEAR	PROJECT NO.	SHEET NO.
R.O.W.	2017	R-STP/NH-115(29)	200
CONST.	2023	R-STP/NH-115(29)	224

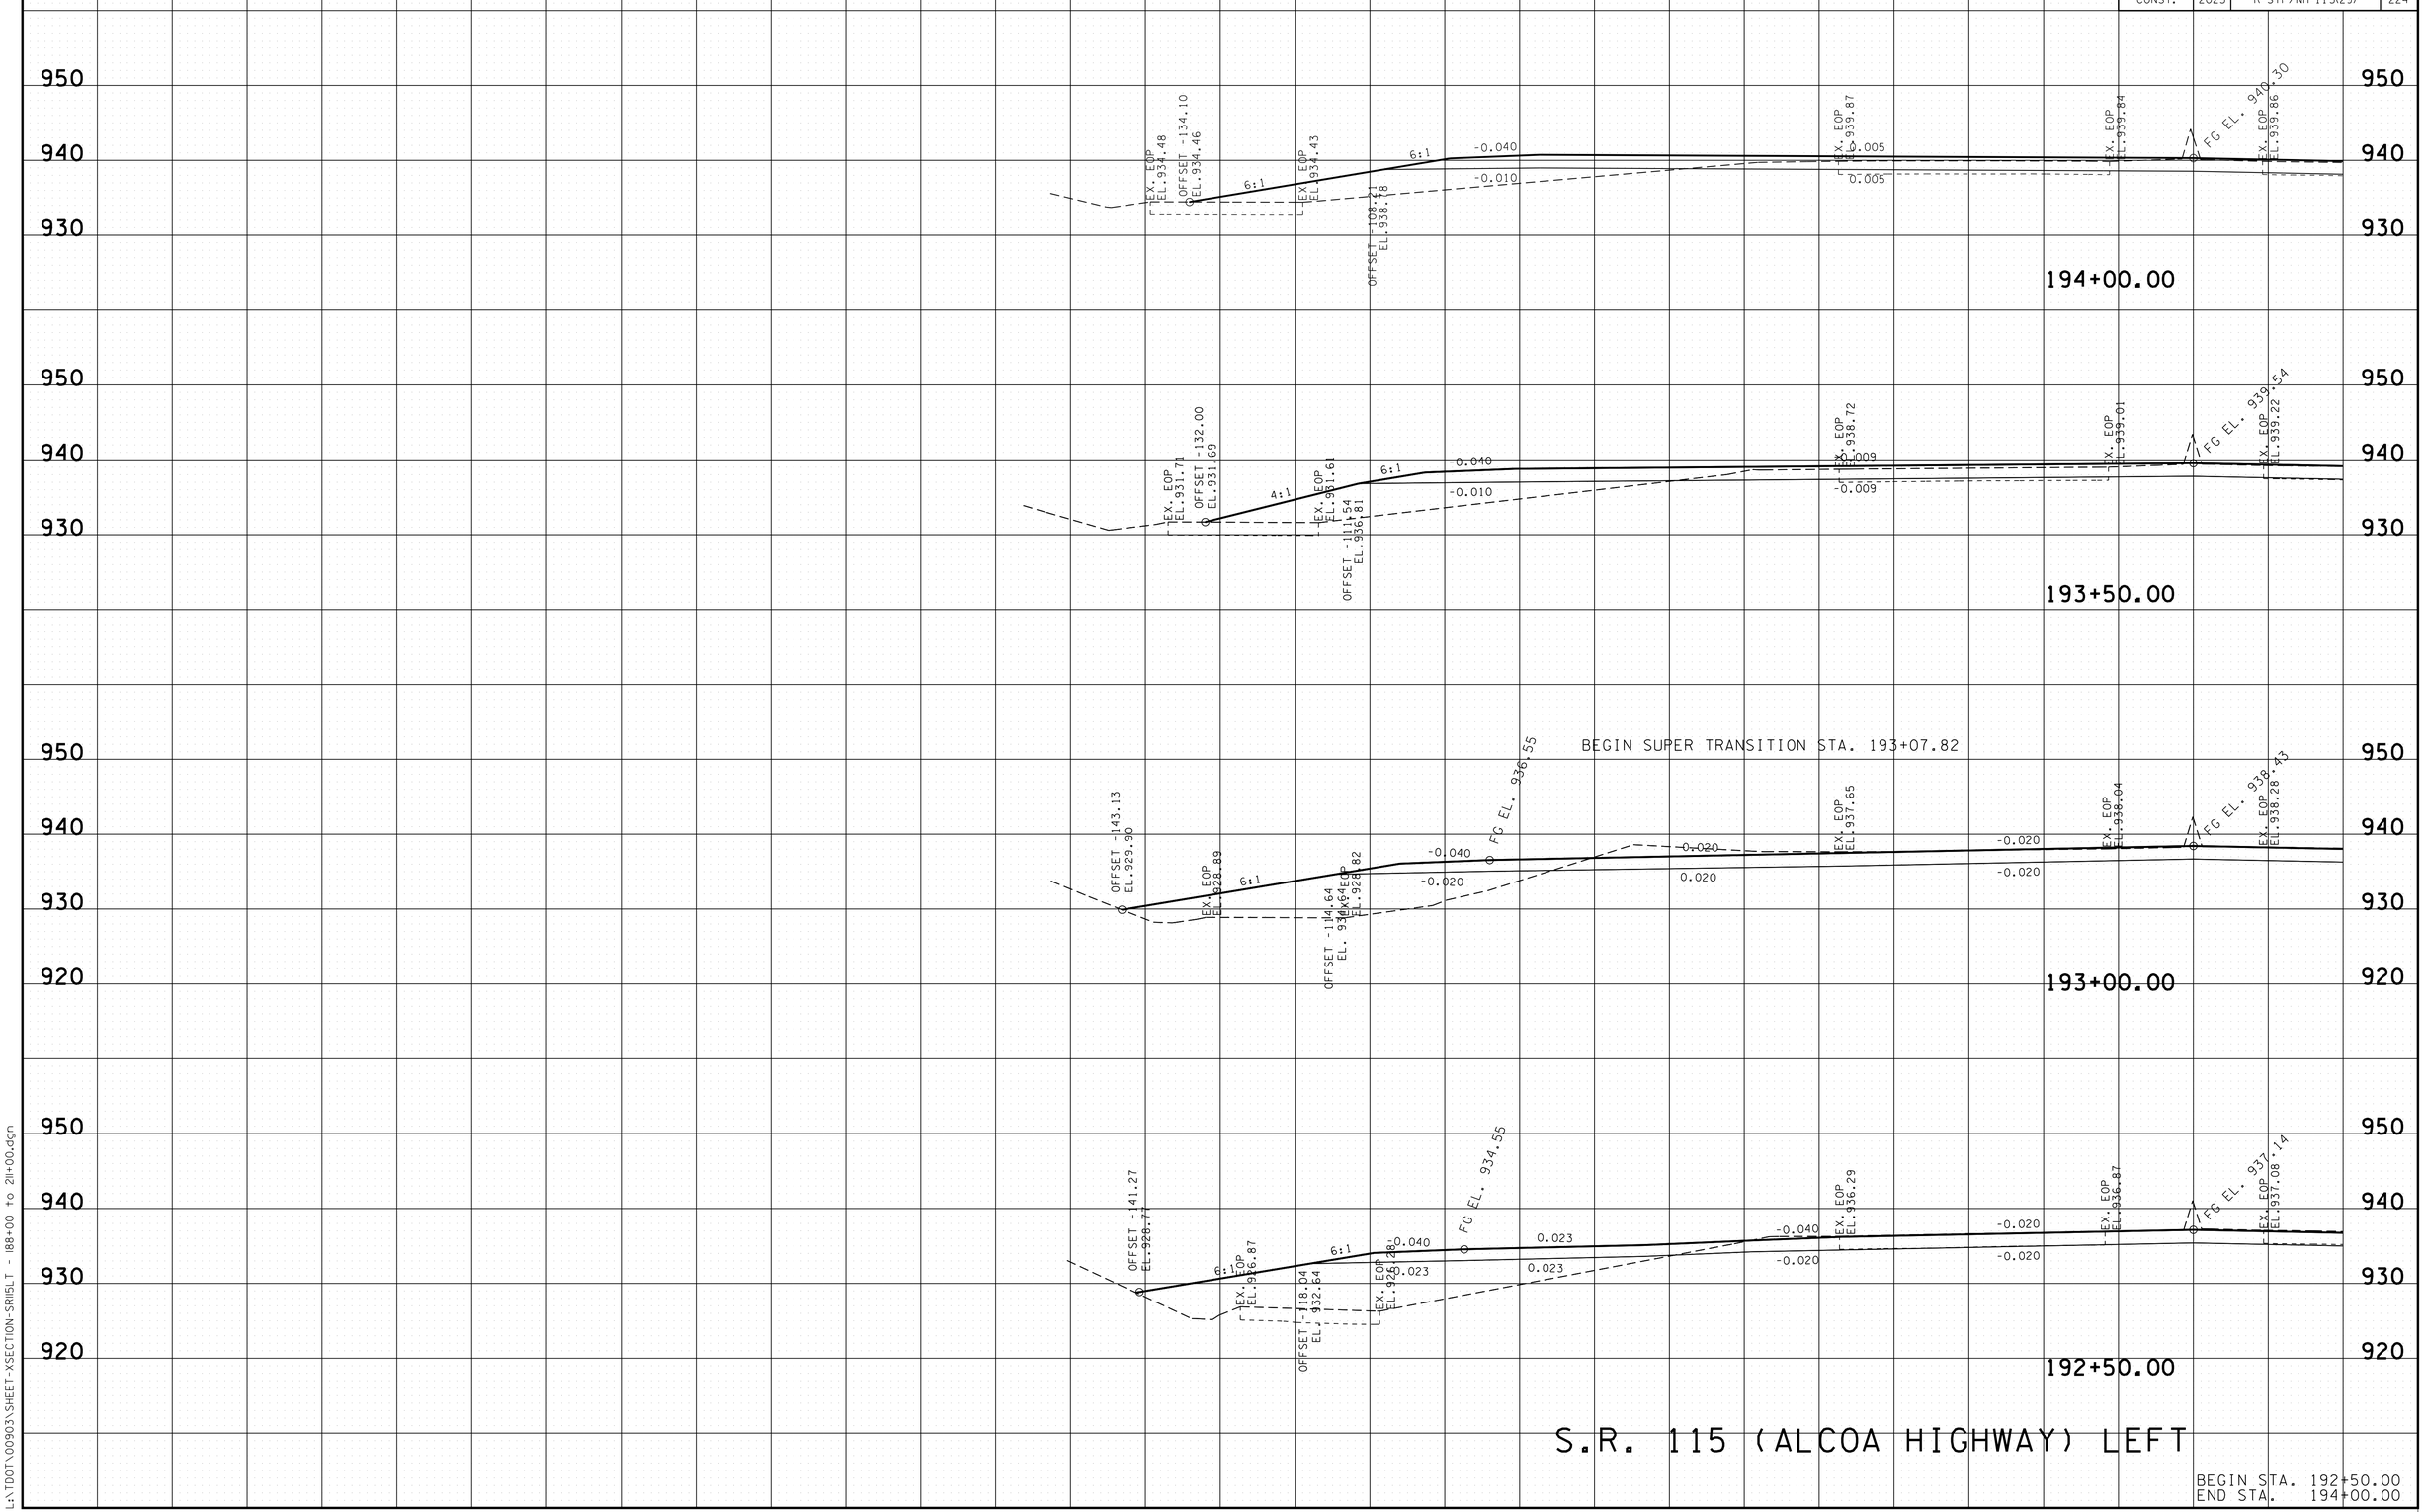

11/18/2022 2:54:19 PM
L:\TDOT\00903\SHEET-XSECTION-SR115LT - 188+00 to 211+00.dgn

TYPE	YEAR	PROJECT NO.	SHEET NO.
R.O.W.	2017	R-STP/NH-115(29)	201
CONST.	2023	R-STP/NH-115(29)	225

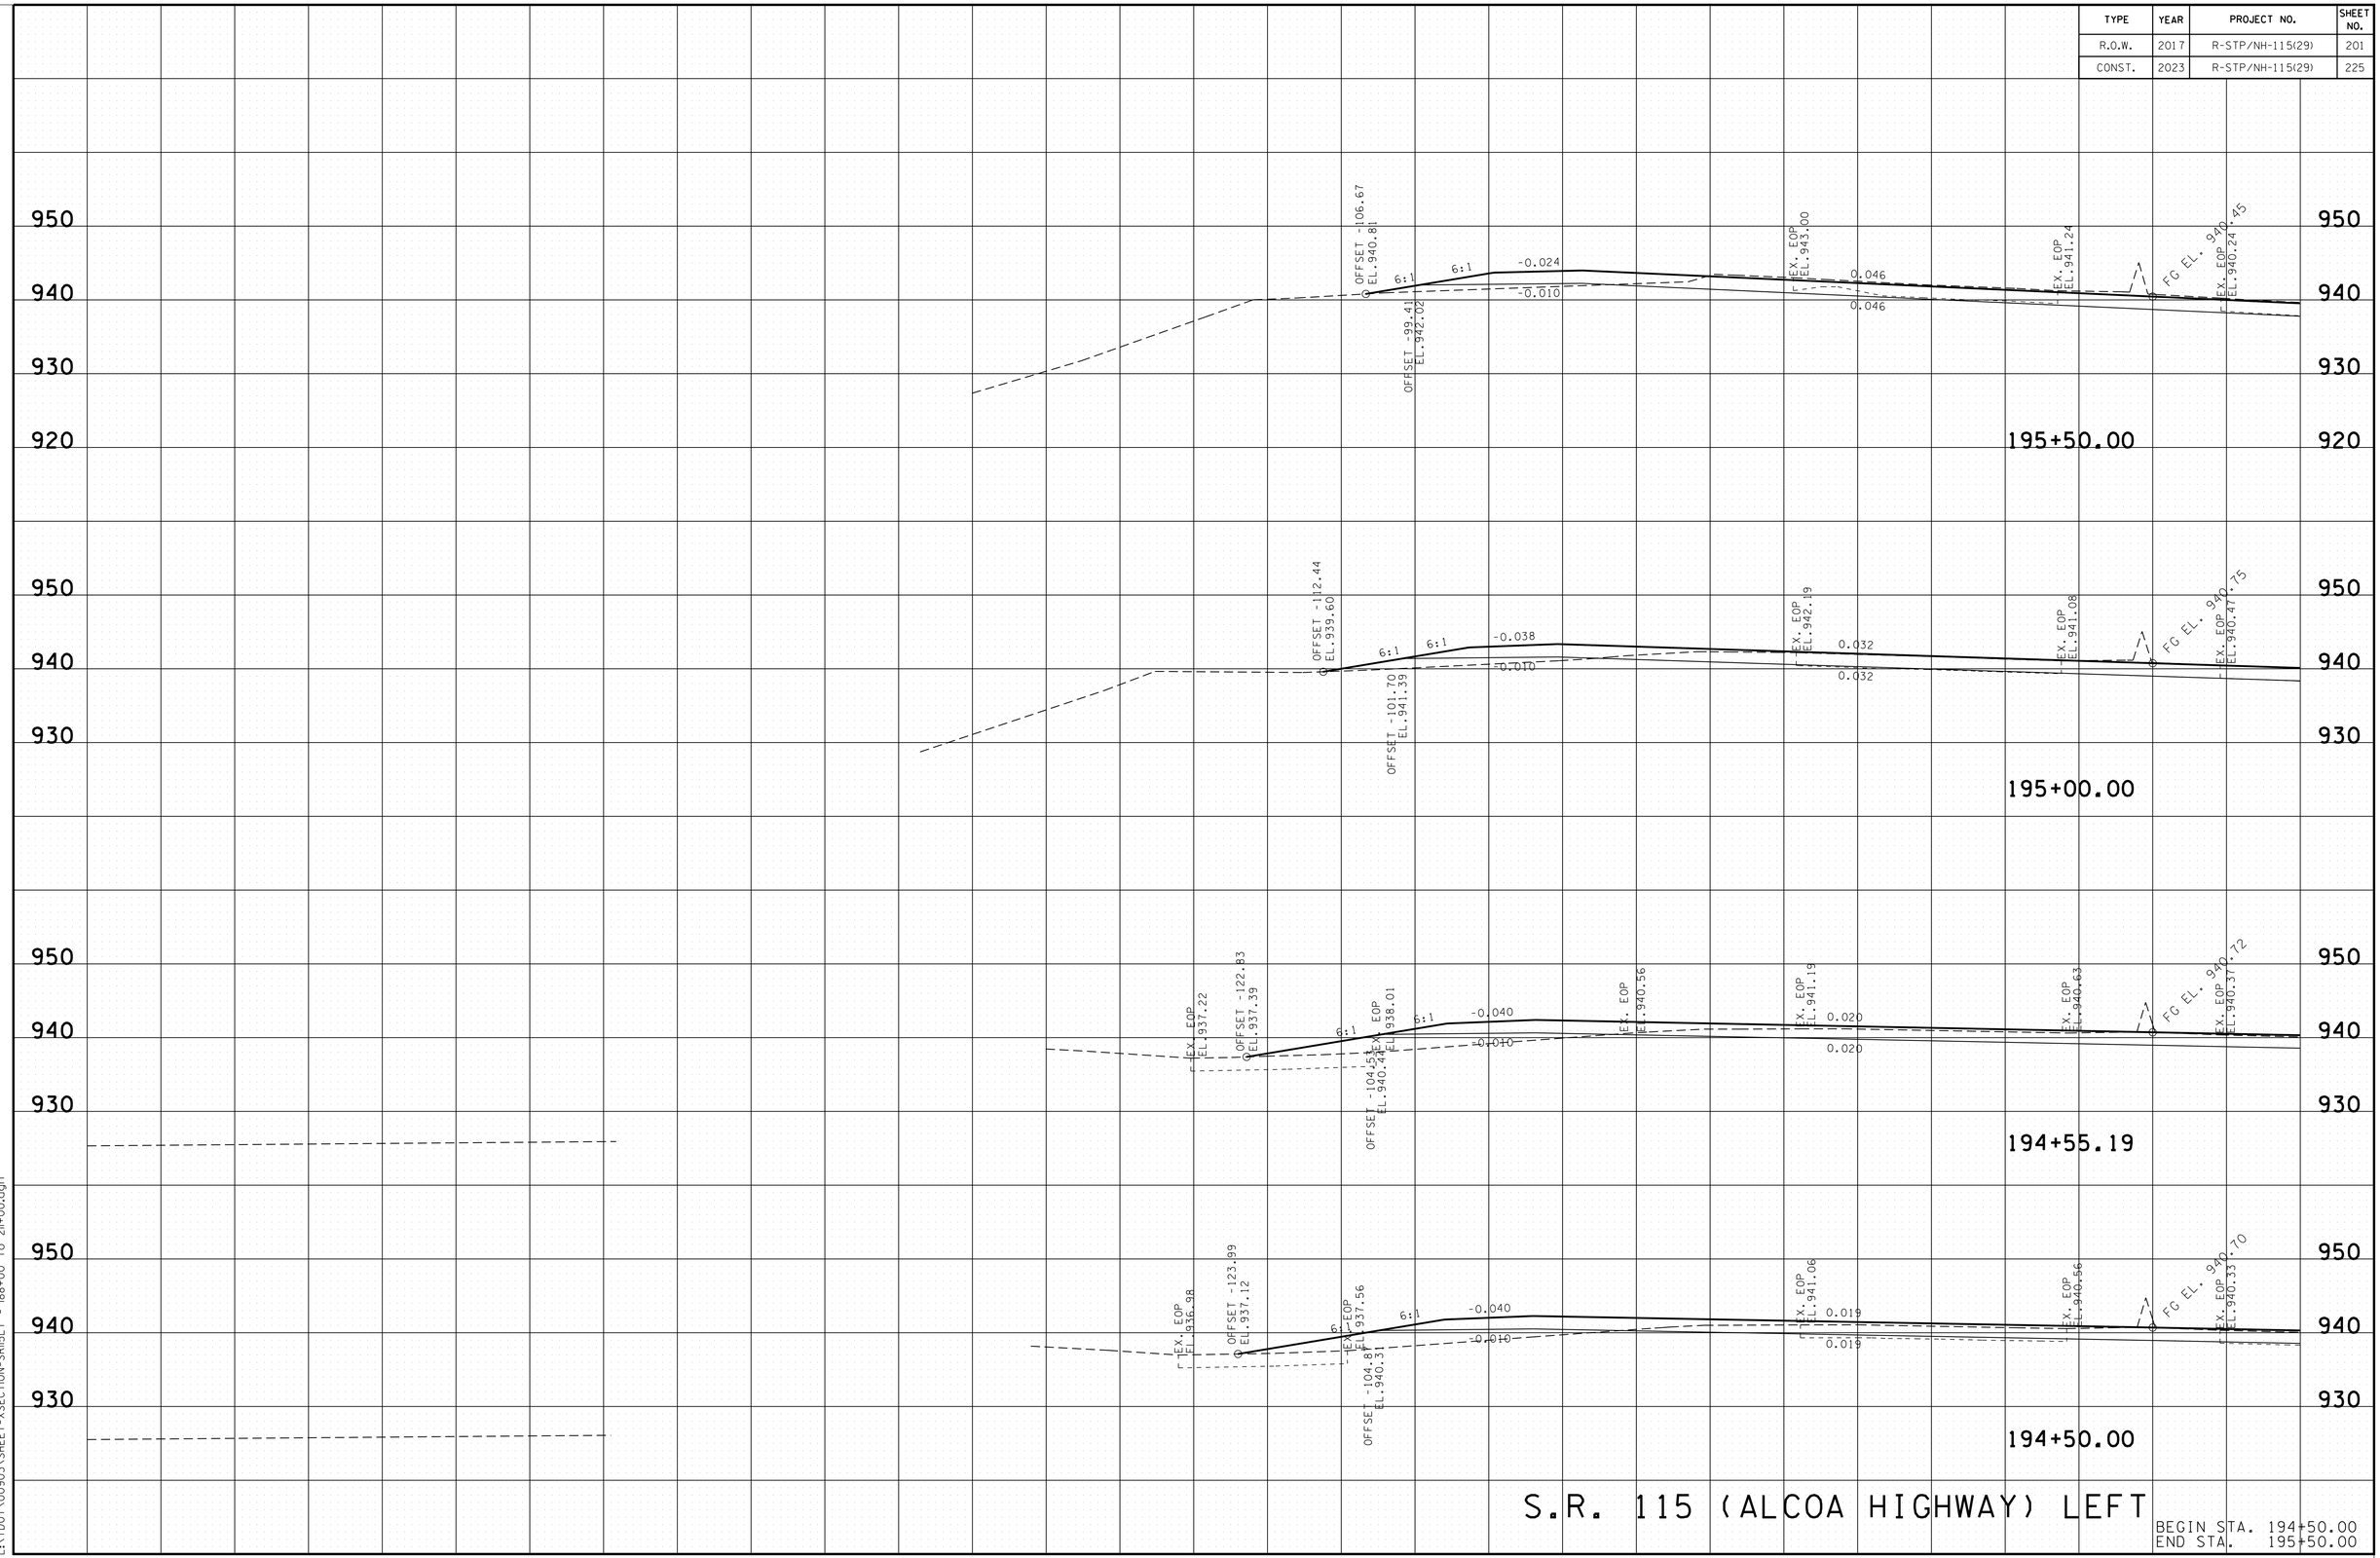

S.R. 115 (ALCOA HIGHWAY) LEFT

BEGIN STA. 194+50.00
END STA. 195+50.00

11/18/2022 2:54:19 PM
L:\TDOT\00903\SHEET-XSECTION-SRI5LT - 188+00 to 211+00.dgn

TYPE	YEAR	PROJECT NO.	SHEET NO.
R.O.W.	2017	R-STP/NH-115(29)	202
CONST.	2023	R-STP/NH-115(29)	226

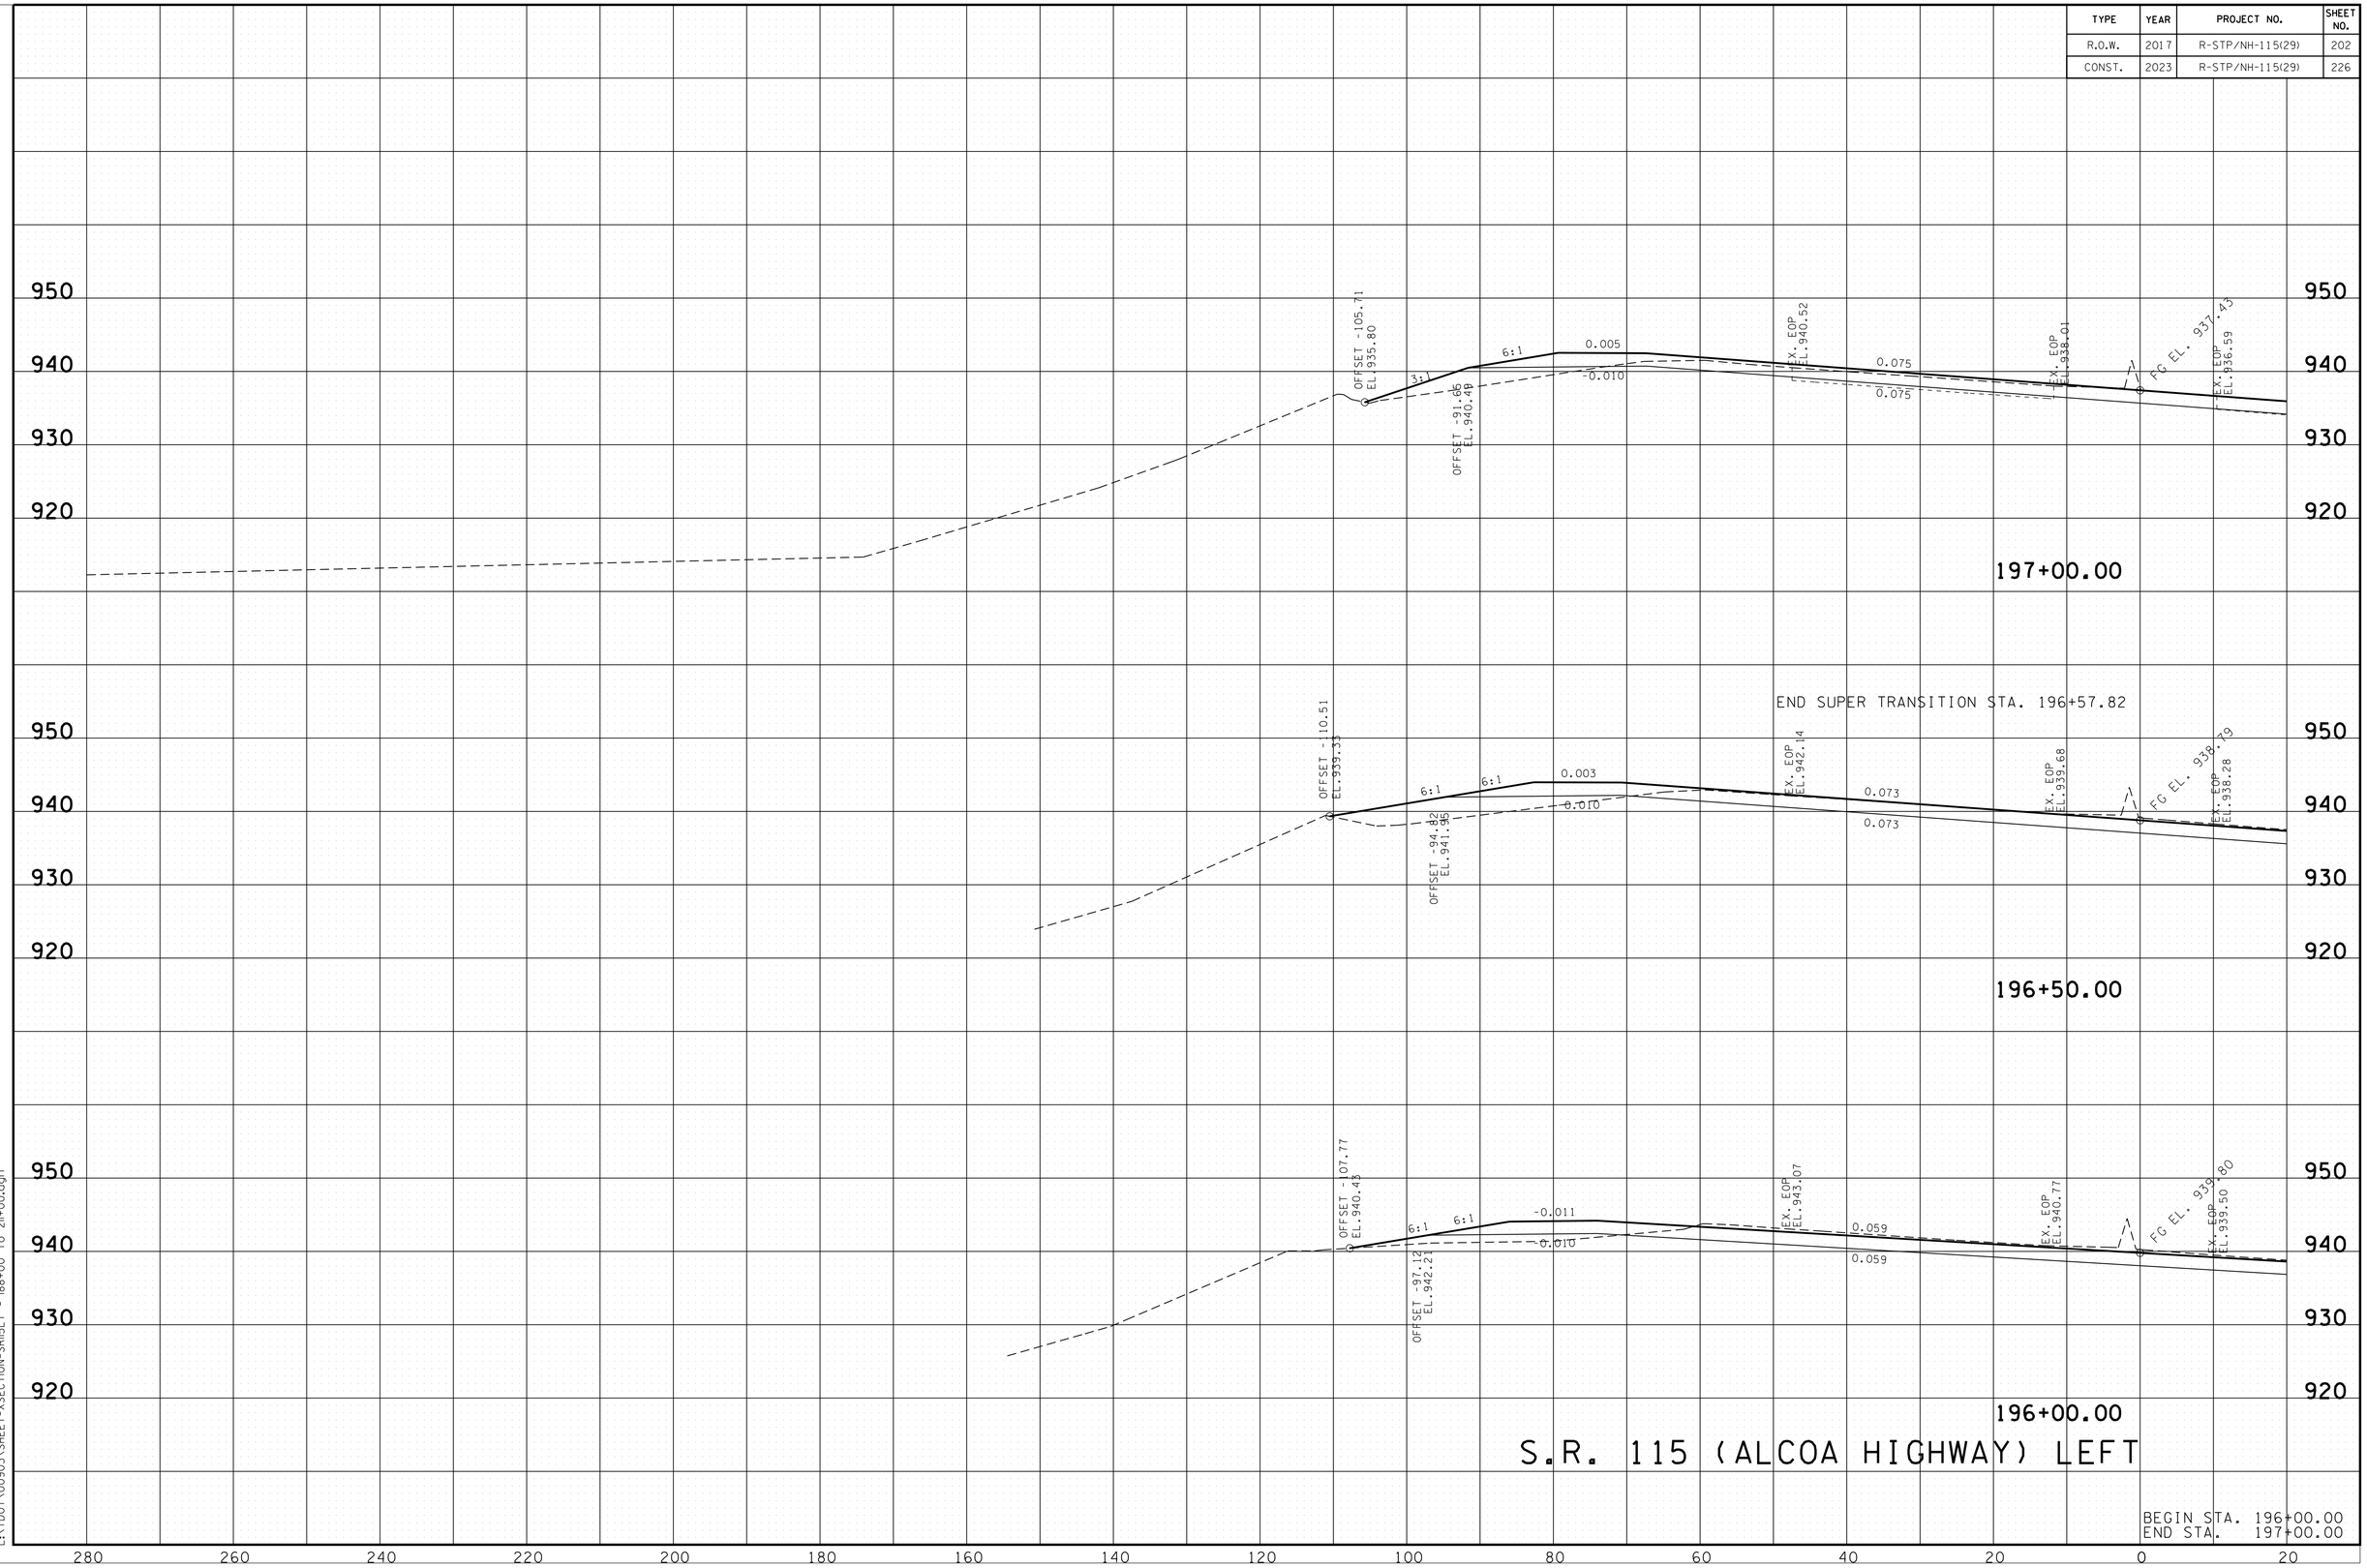

11/18/2022 2:54:20 PM
L:\TDOT\00903\SHEET-XSECTION-SR115LT - 188+00 to 211+00.dgn

TYPE	YEAR	PROJECT NO.	SHEET NO.
R.O.W.	2017	R-STP/NH-115(29)	203
CONST.	2023	R-STP/NH-115(29)	227

REV. 9-16-19
REVISED LEFT TIE SLOPES.

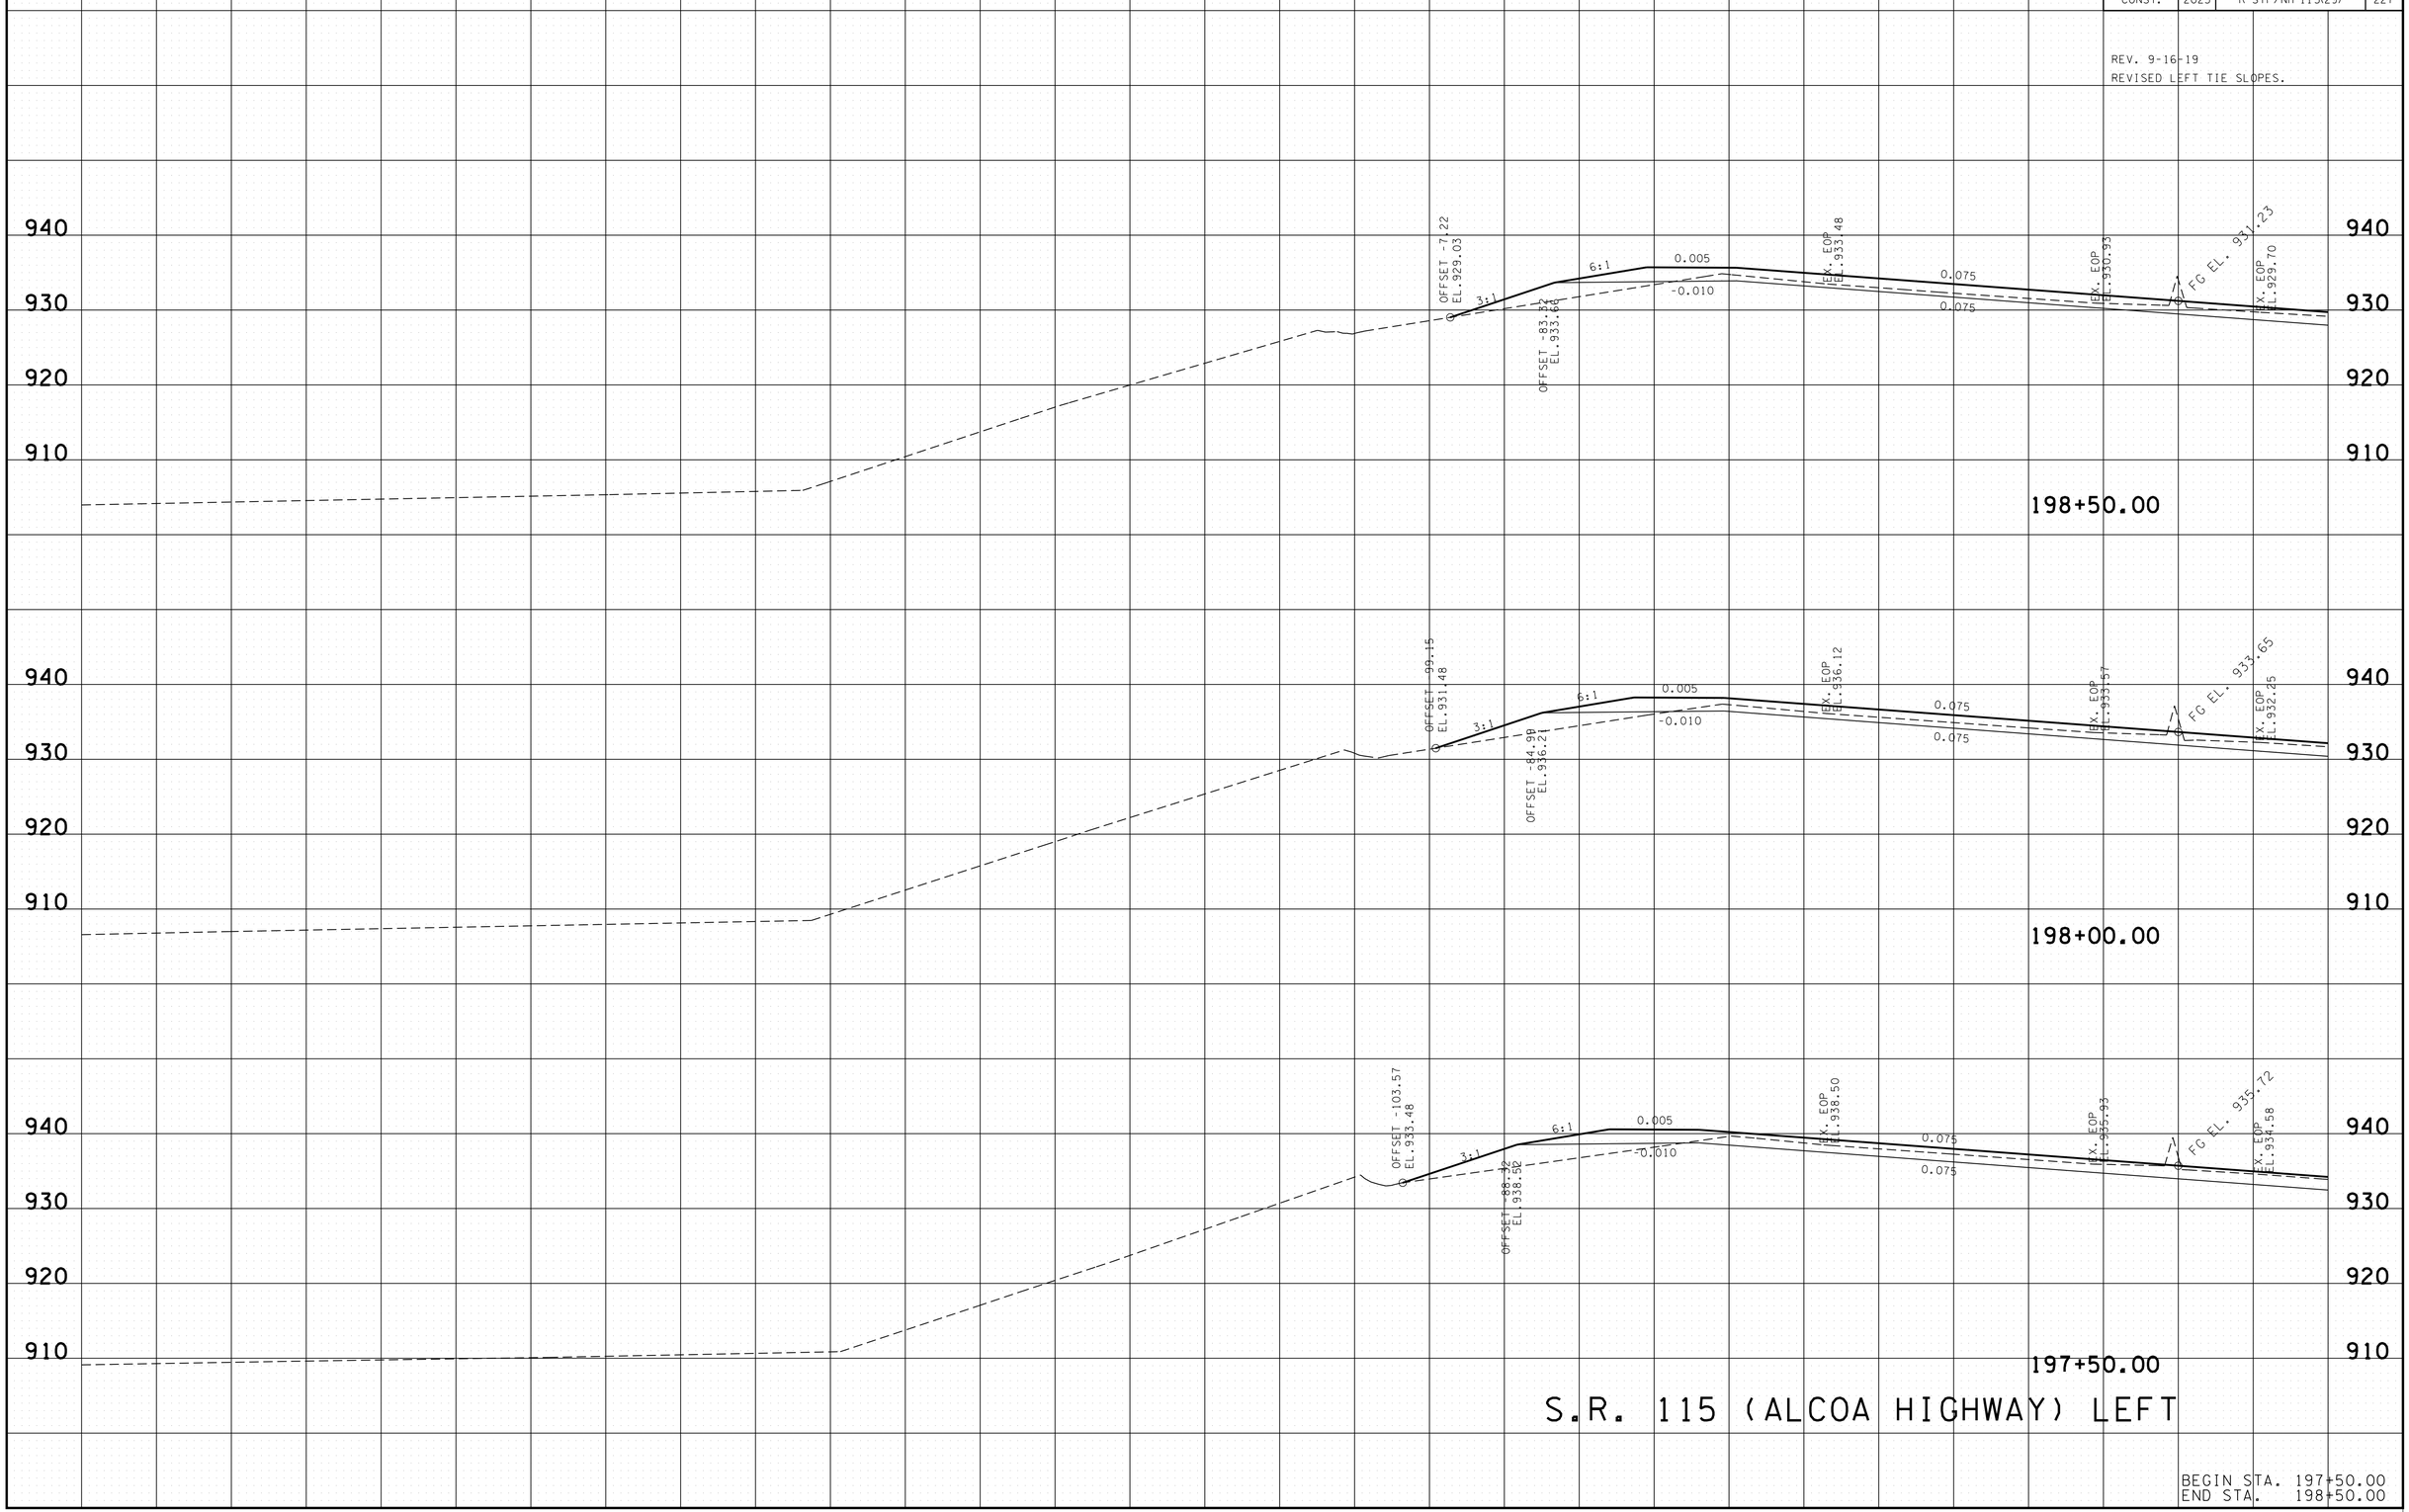

S.R. 115 (ALCOA HIGHWAY) LEFT

BEGIN STA. 197+50.00
END STA. 198+50.00

11/18/2022 2:54:20 PM
L:\TDOT\00903\SHEET-XSECTION-SR115LT - 188+00 to 211+00.dgn

TYPE	YEAR	PROJECT NO.	SHEET NO.
R.O.W.	2017	R-STP/NH-115(29)	204
CONST.	2023	R-STP/NH-115(29)	228

REV. 9-16-19
REVISED LEFT TIE SLOPES.

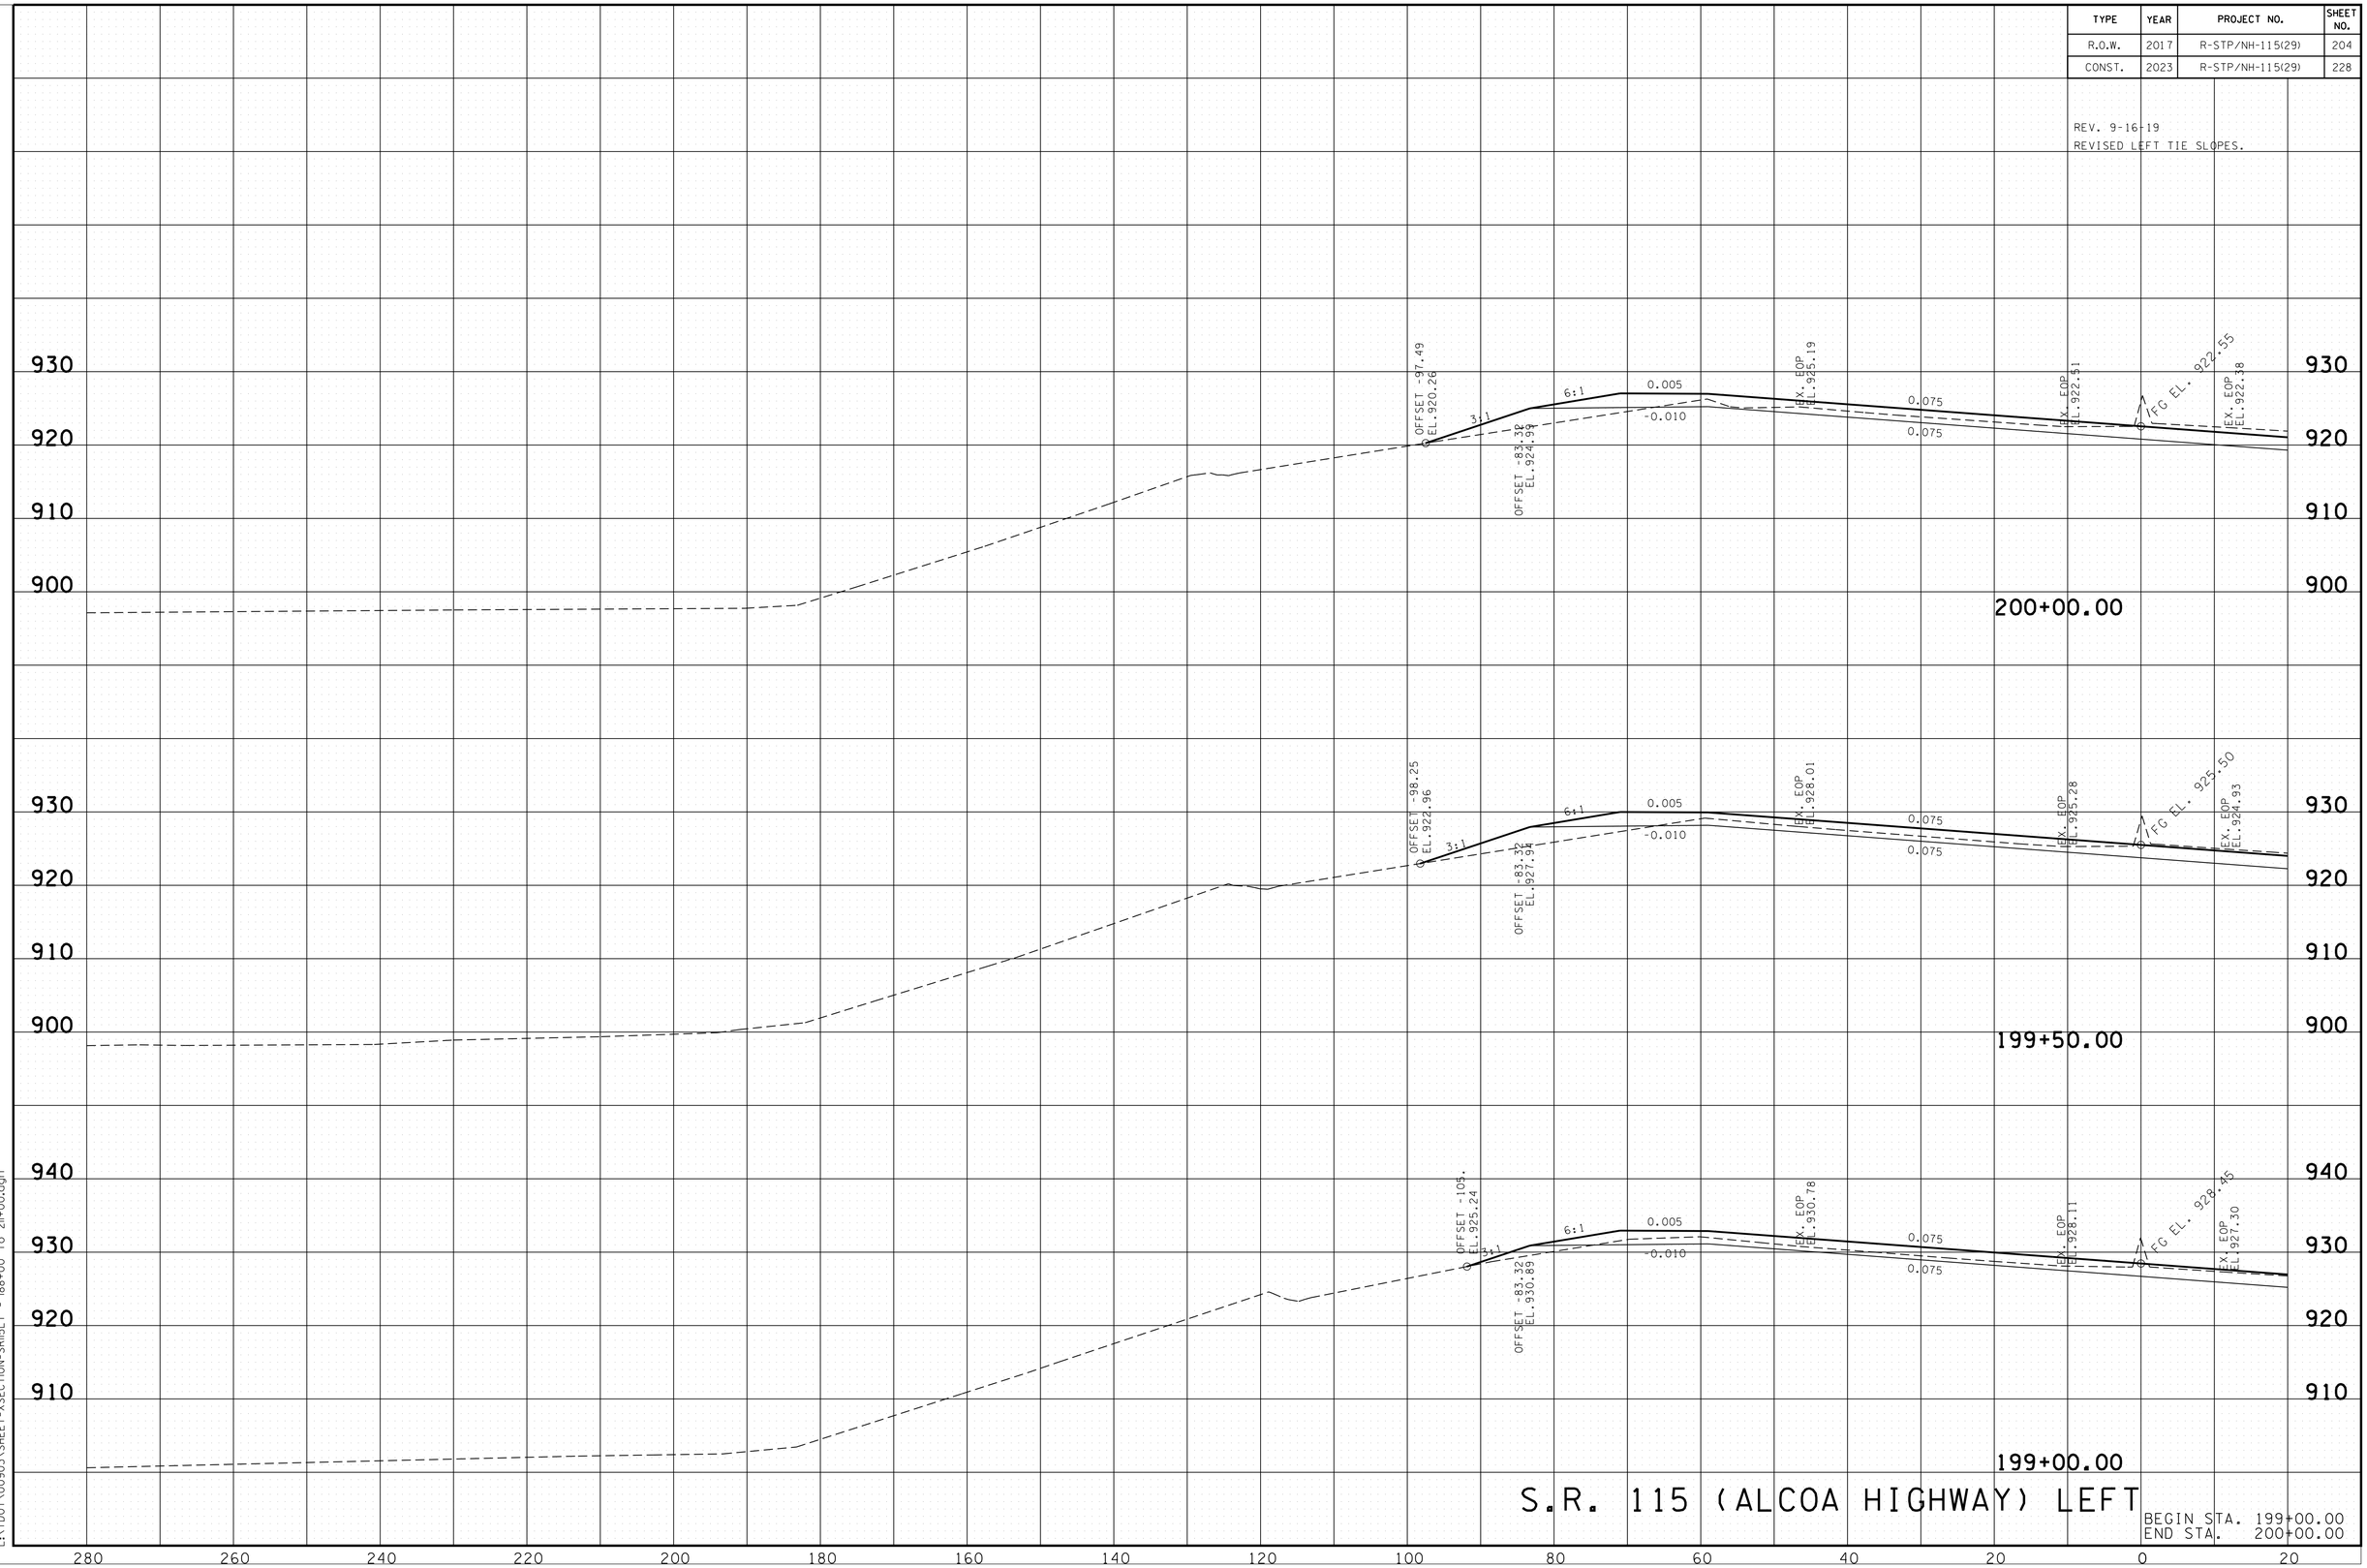

S.R. 115 (ALCOA HIGHWAY) LEFT

BEGIN STA. 199+00.00
END STA. 200+00.00

11/18/2022 2:54:21 PM
L:\TDOT\00903\SHEET-XSECTION-SR115LT - 188+00 to 211+00.dgn

TYPE	YEAR	PROJECT NO.	SHEET NO.
R.O.W.	2017	R-STP/NH-115(29)	205
CONST.	2023	R-STP/NH-115(29)	229

REV. 9-16-19
REVISED LEFT TIE SLOPES.

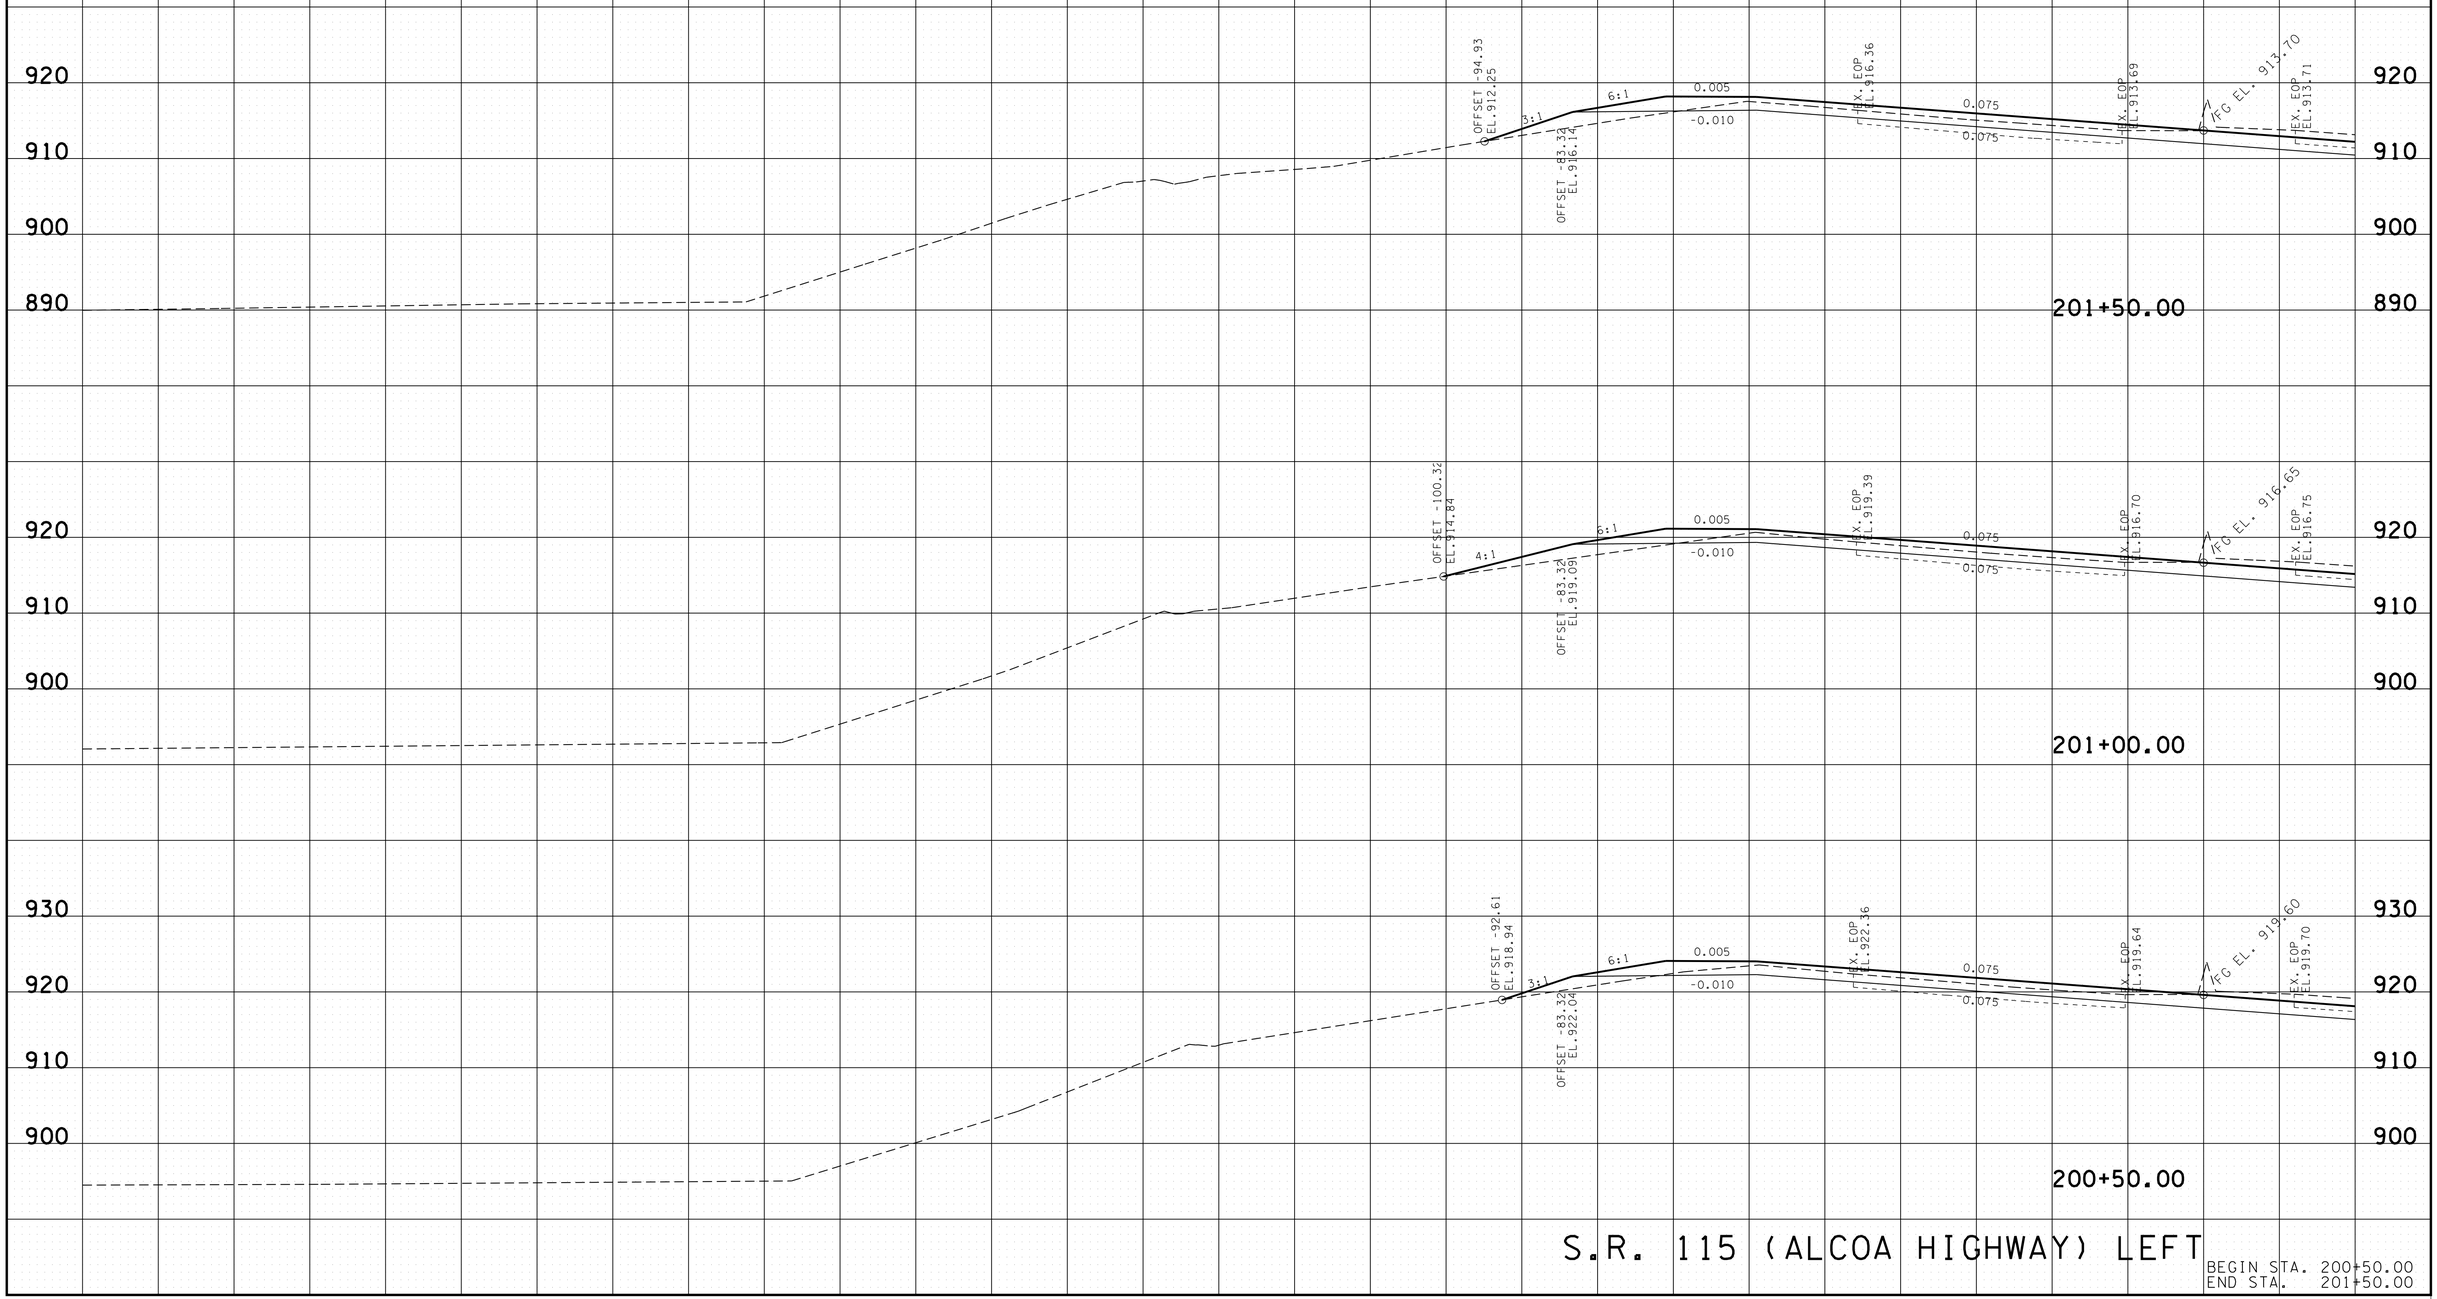

S.R. 115 (ALCOA HIGHWAY) LEFT

BEGIN STA. 200+50.00
END STA. 201+50.00

11/18/2022 2:54:21 PM
L:\TDOT\00903\SHEET-XSECTION-SRIGLT - 188+00 to 211+00.dgn

TYPE	YEAR	PROJECT NO.	SHEET NO.
R.O.W.	2017	R-STP/NH-115(29)	206
CONST.	2023	R-STP/NH-115(29)	230

REV. 9-16-19
REVISED LEFT TIE SLOPES.

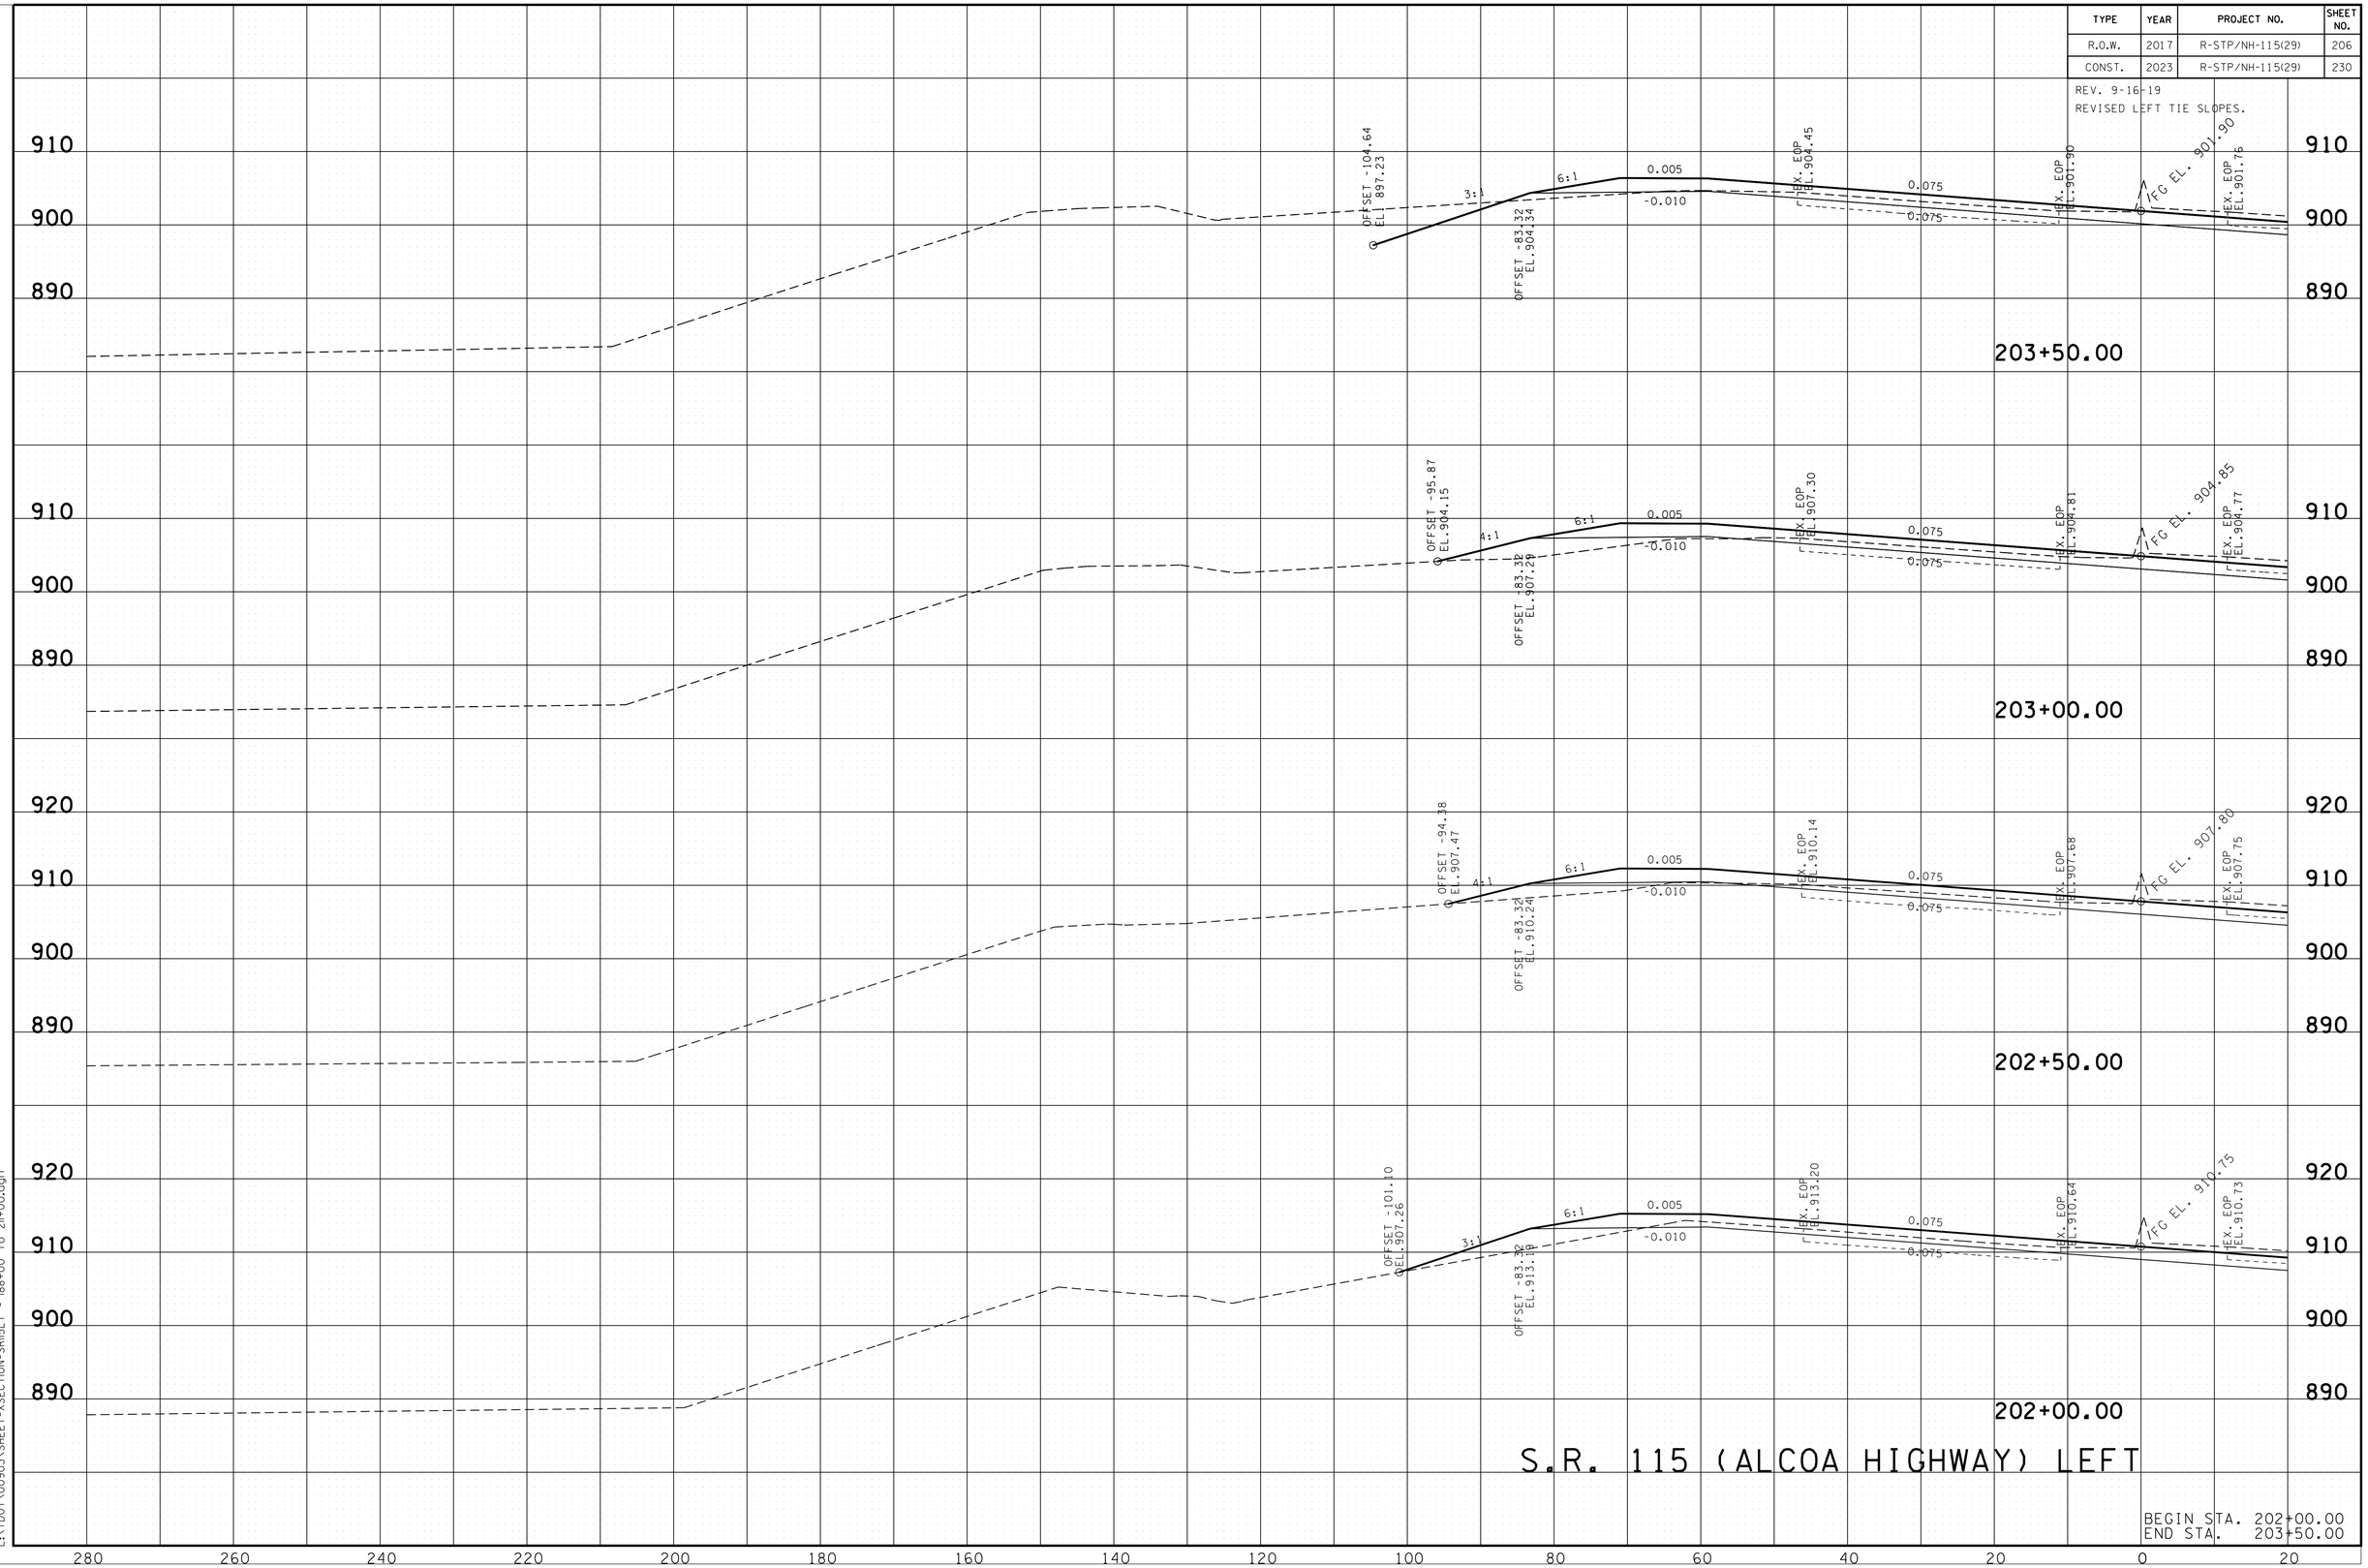

S.R. 115 (ALCOA HIGHWAY) LEFT

BEGIN STA. 202+00.00
END STA. 203+50.00

11/18/2022 2:54:22 PM
L:\TDOT\00903\SHEET-XSECTION-SR115LT - 188+00 to 211+00.dgn

TYPE	YEAR	PROJECT NO.	SHEET NO.
R.O.W.	2017	R-STP/NH-115(29)	207
CONST.	2023	R-STP/NH-115(29)	231

REV. 9-16-19
REVISED LEFT TIE SLOPES.

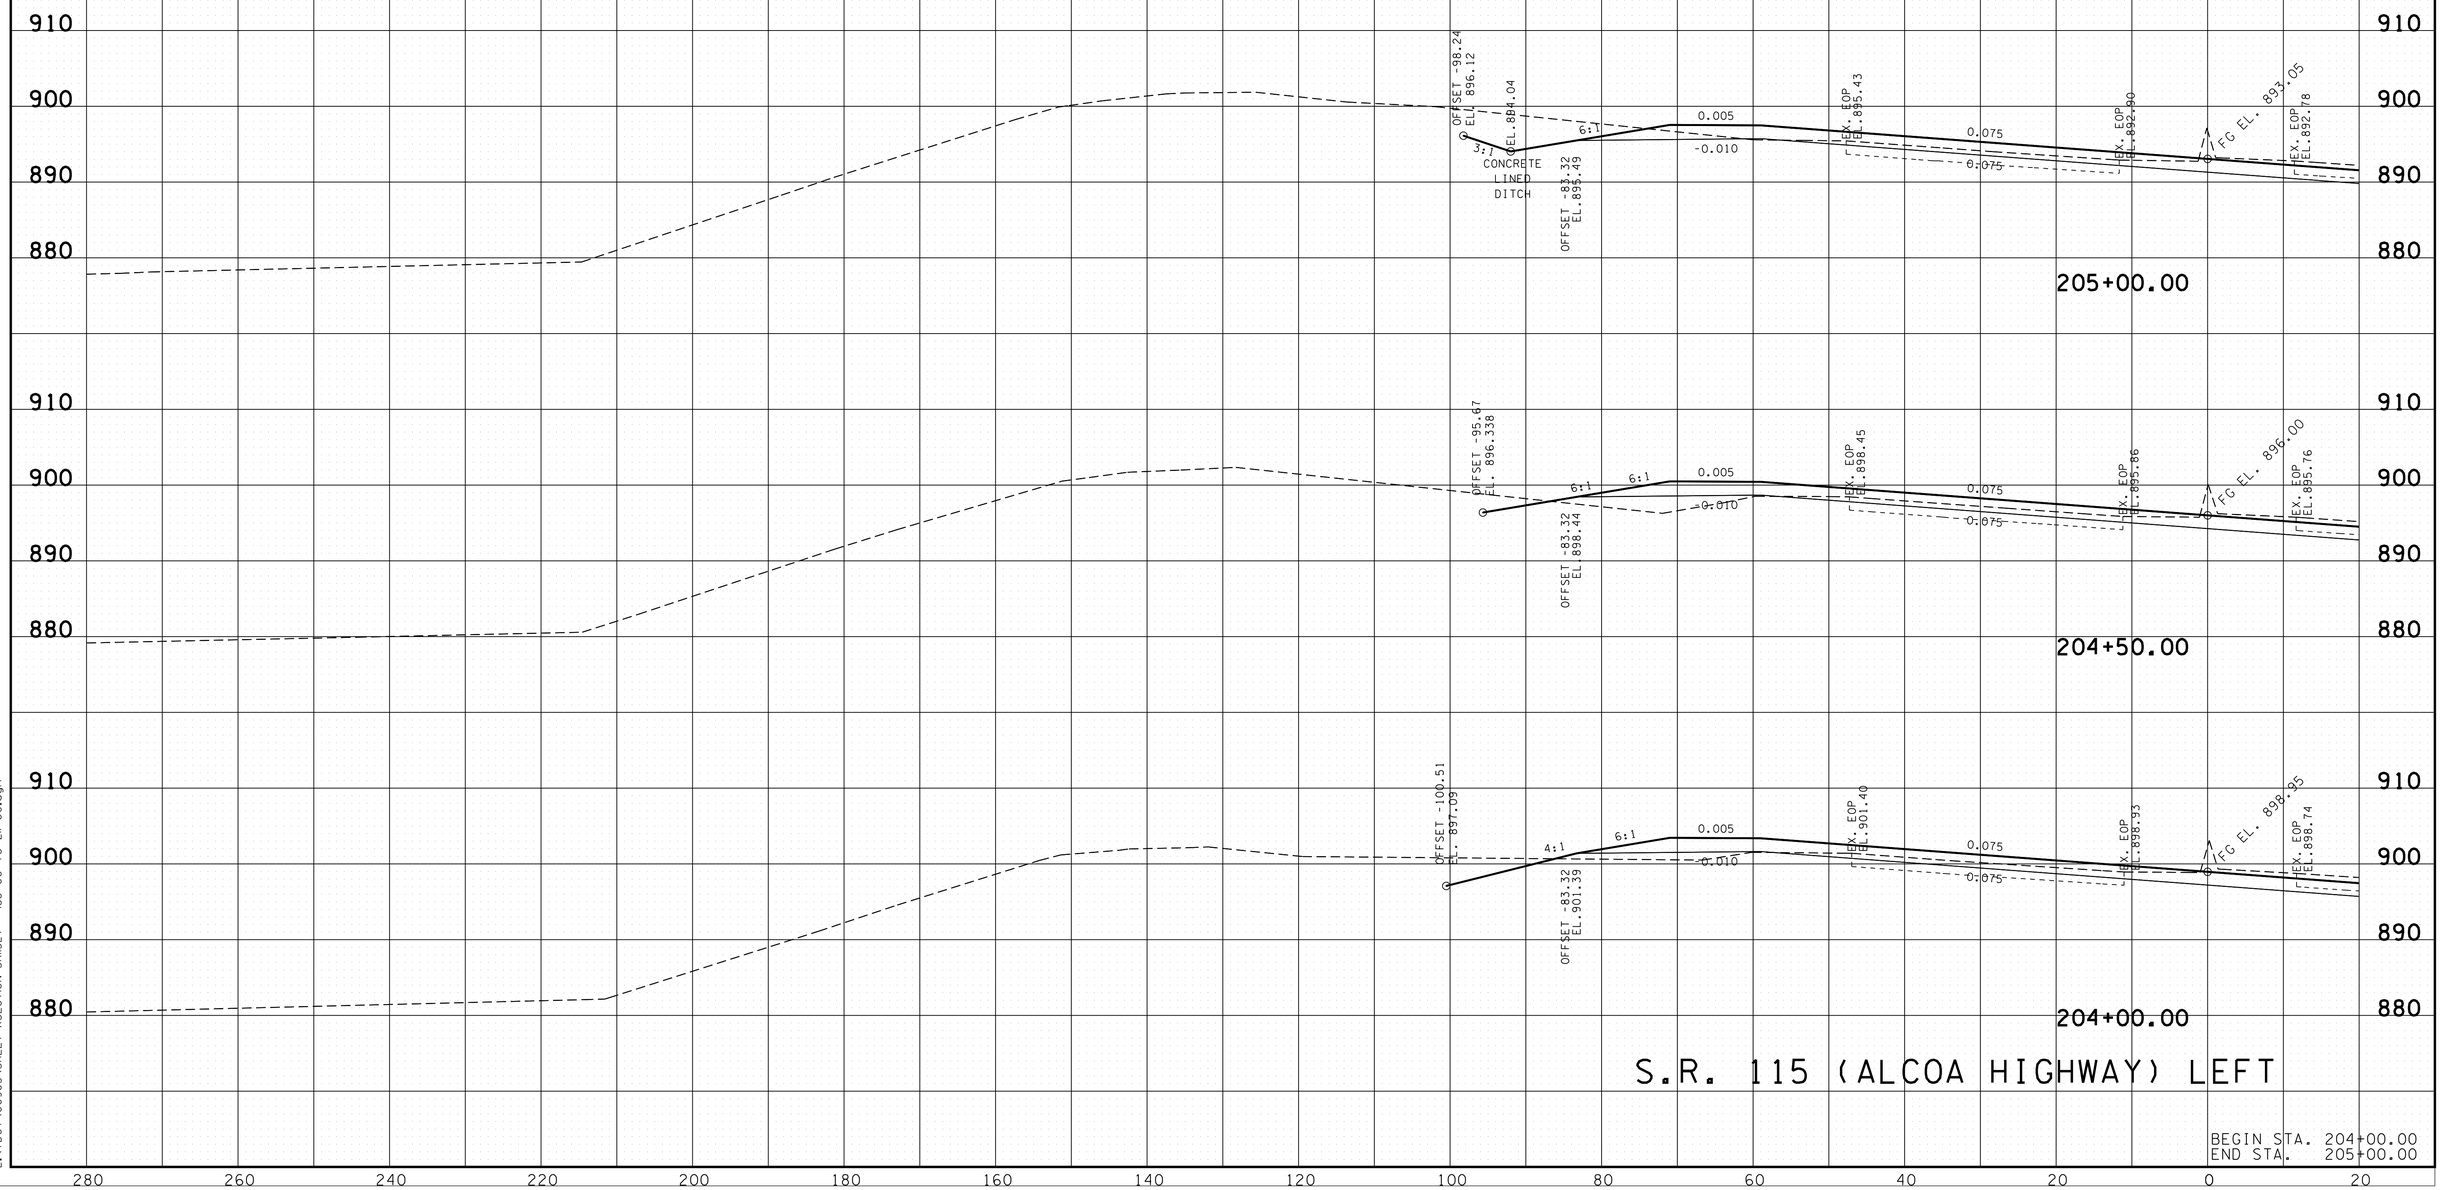

BEGIN STA. 204+00.00
END STA. 205+00.00

11/18/2022 2:54:23 PM
L:\TDOT\00903\SHEET-XSECTION-SR115LT - 188+00 to 211+00.dgn

TYPE	YEAR	PROJECT NO.	SHEET NO.
R.O.W.	2017	R-STP/NH-115(29)	208
CONST.	2023	R-STP/NH-115(29)	232

REV. 9-16-19
REVISED LEFT TIE SLOPES.

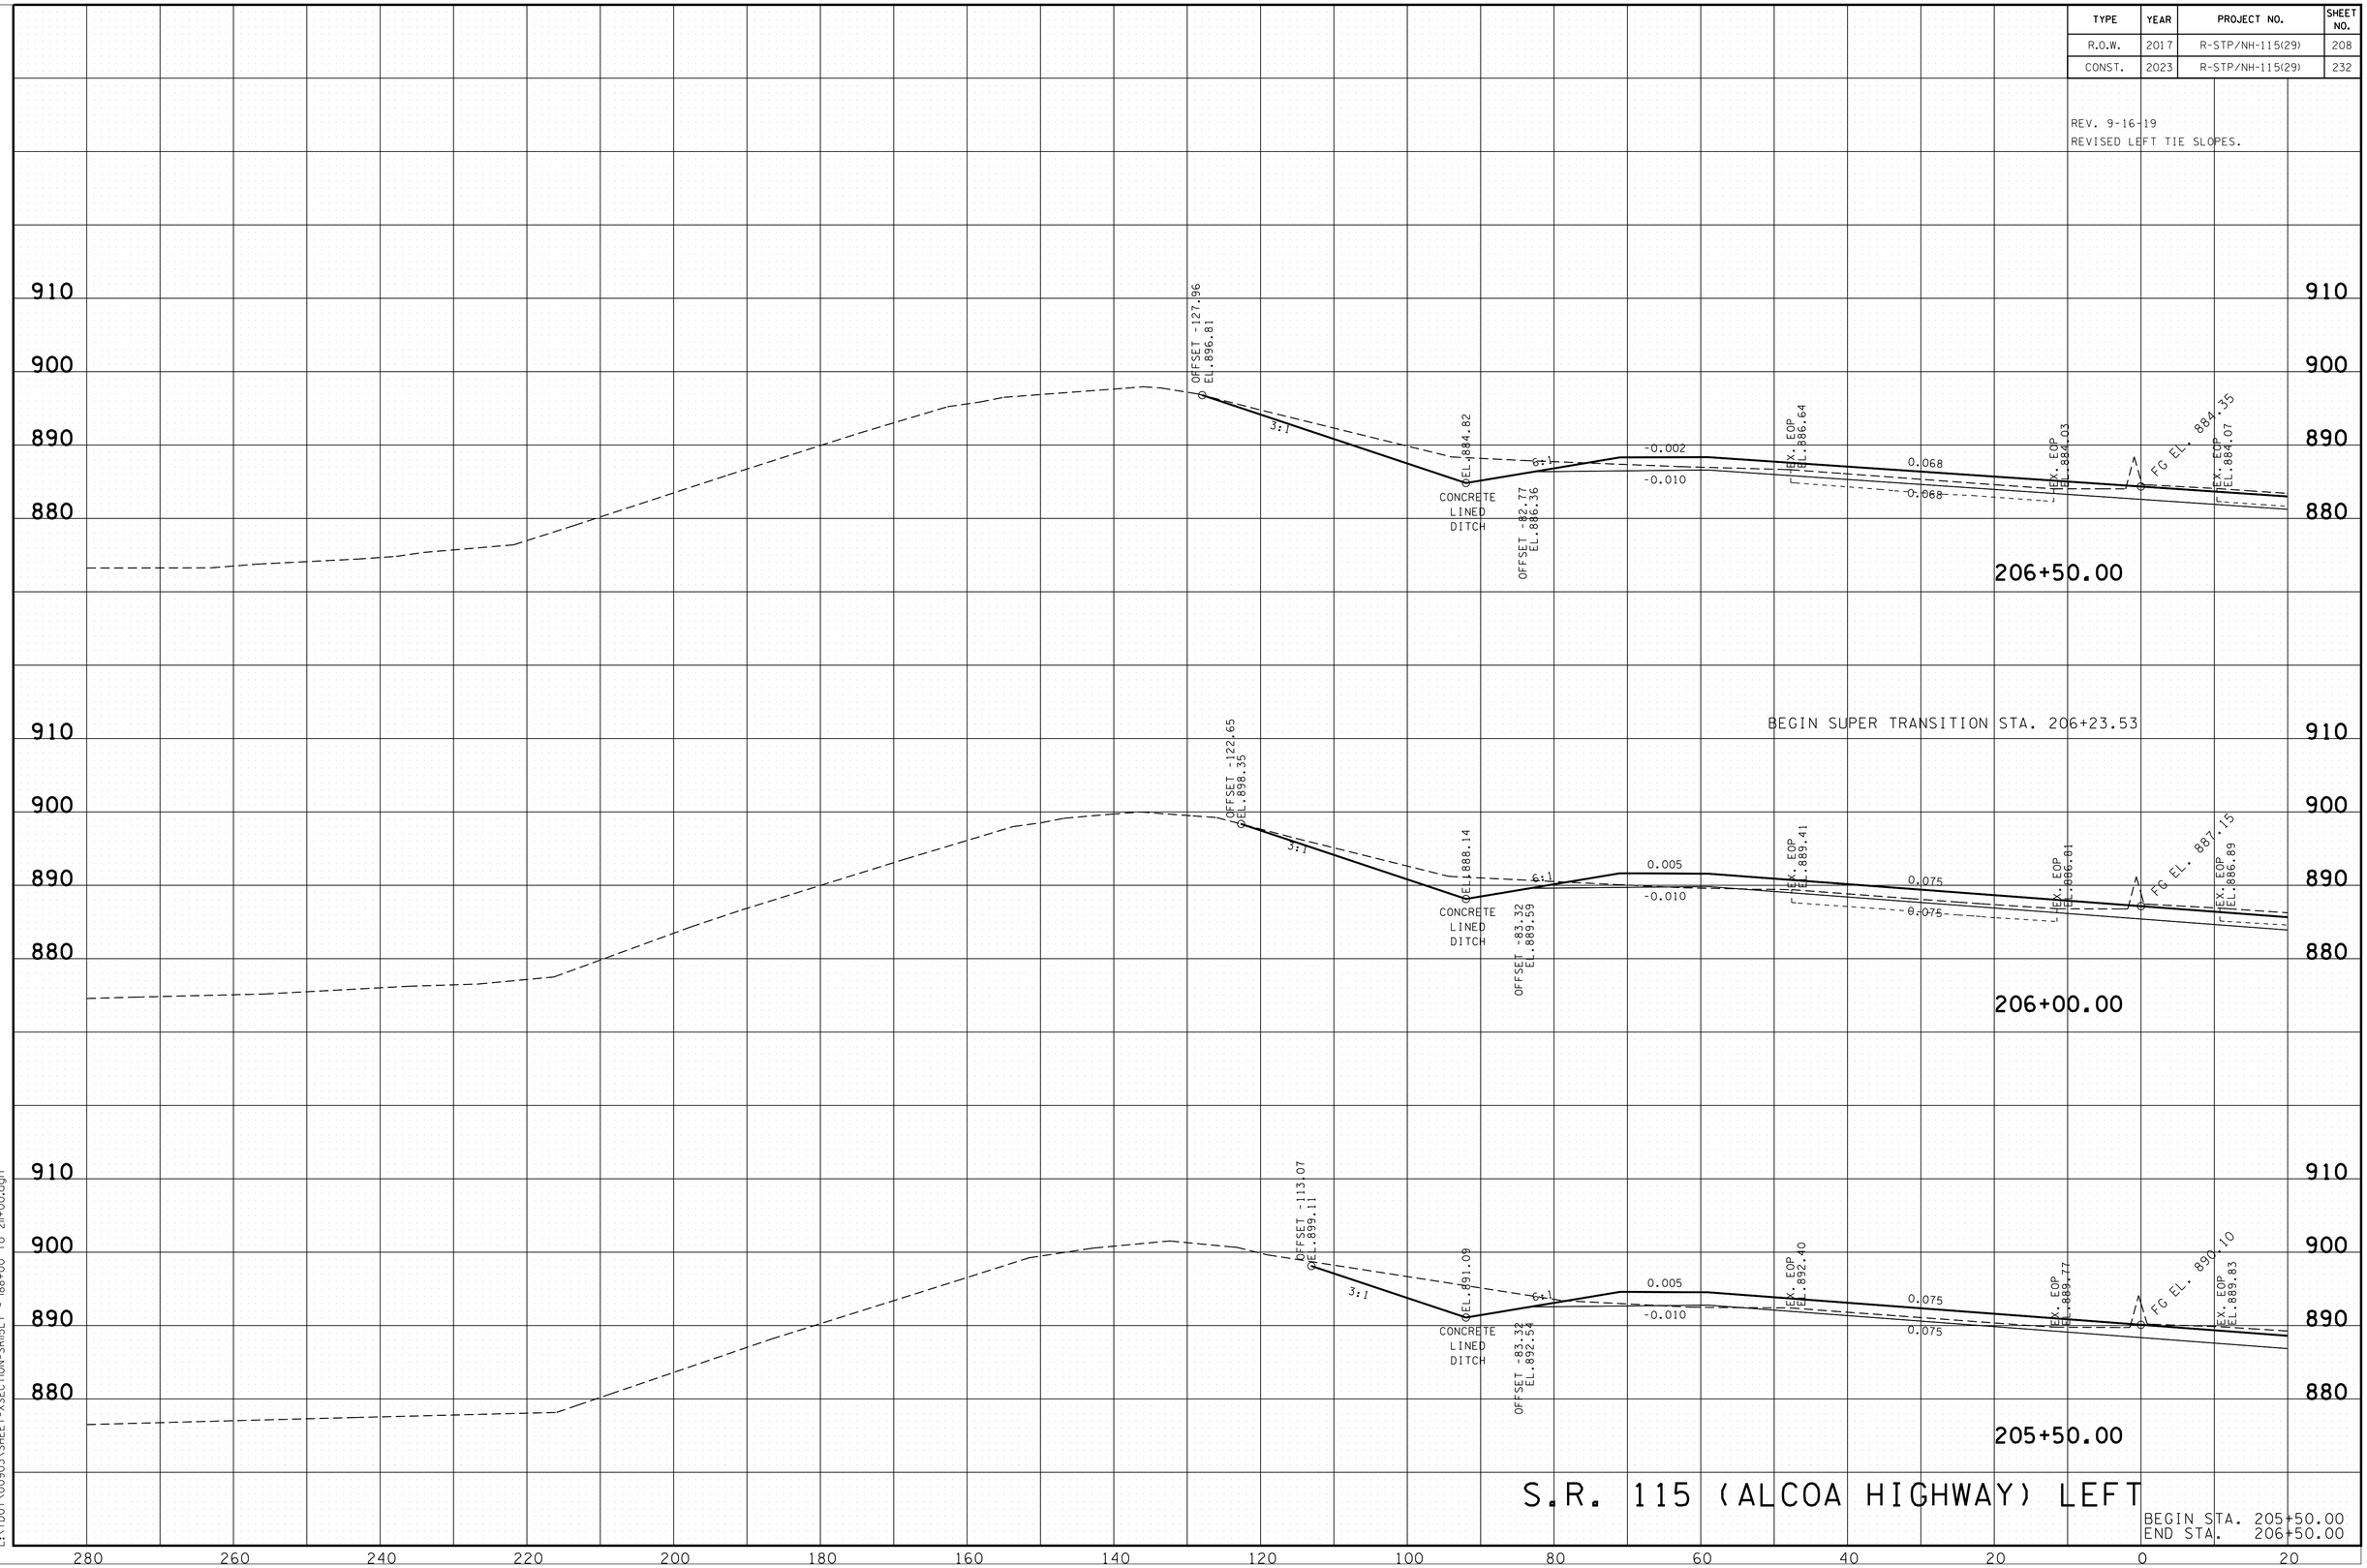

S.R. 115 (ALCOA HIGHWAY) LEFT

BEGIN STA. 205+50.00
END STA. 206+50.00

11/18/2022 2:54:23 PM
L:\TDOT\00903\SHEET-XSECTION-SR115LT - 188+00 to 211+00.dgn

TYPE	YEAR	PROJECT NO.	SHEET NO.
R.O.W.	2017	R-STP/NH-115(29)	209
CONST.	2023	R-STP/NH-115(29)	233

REV. 9-16-19
REVISED LEFT TIE SLOPES AT STA. 207+00.00 AND 207+50.0.

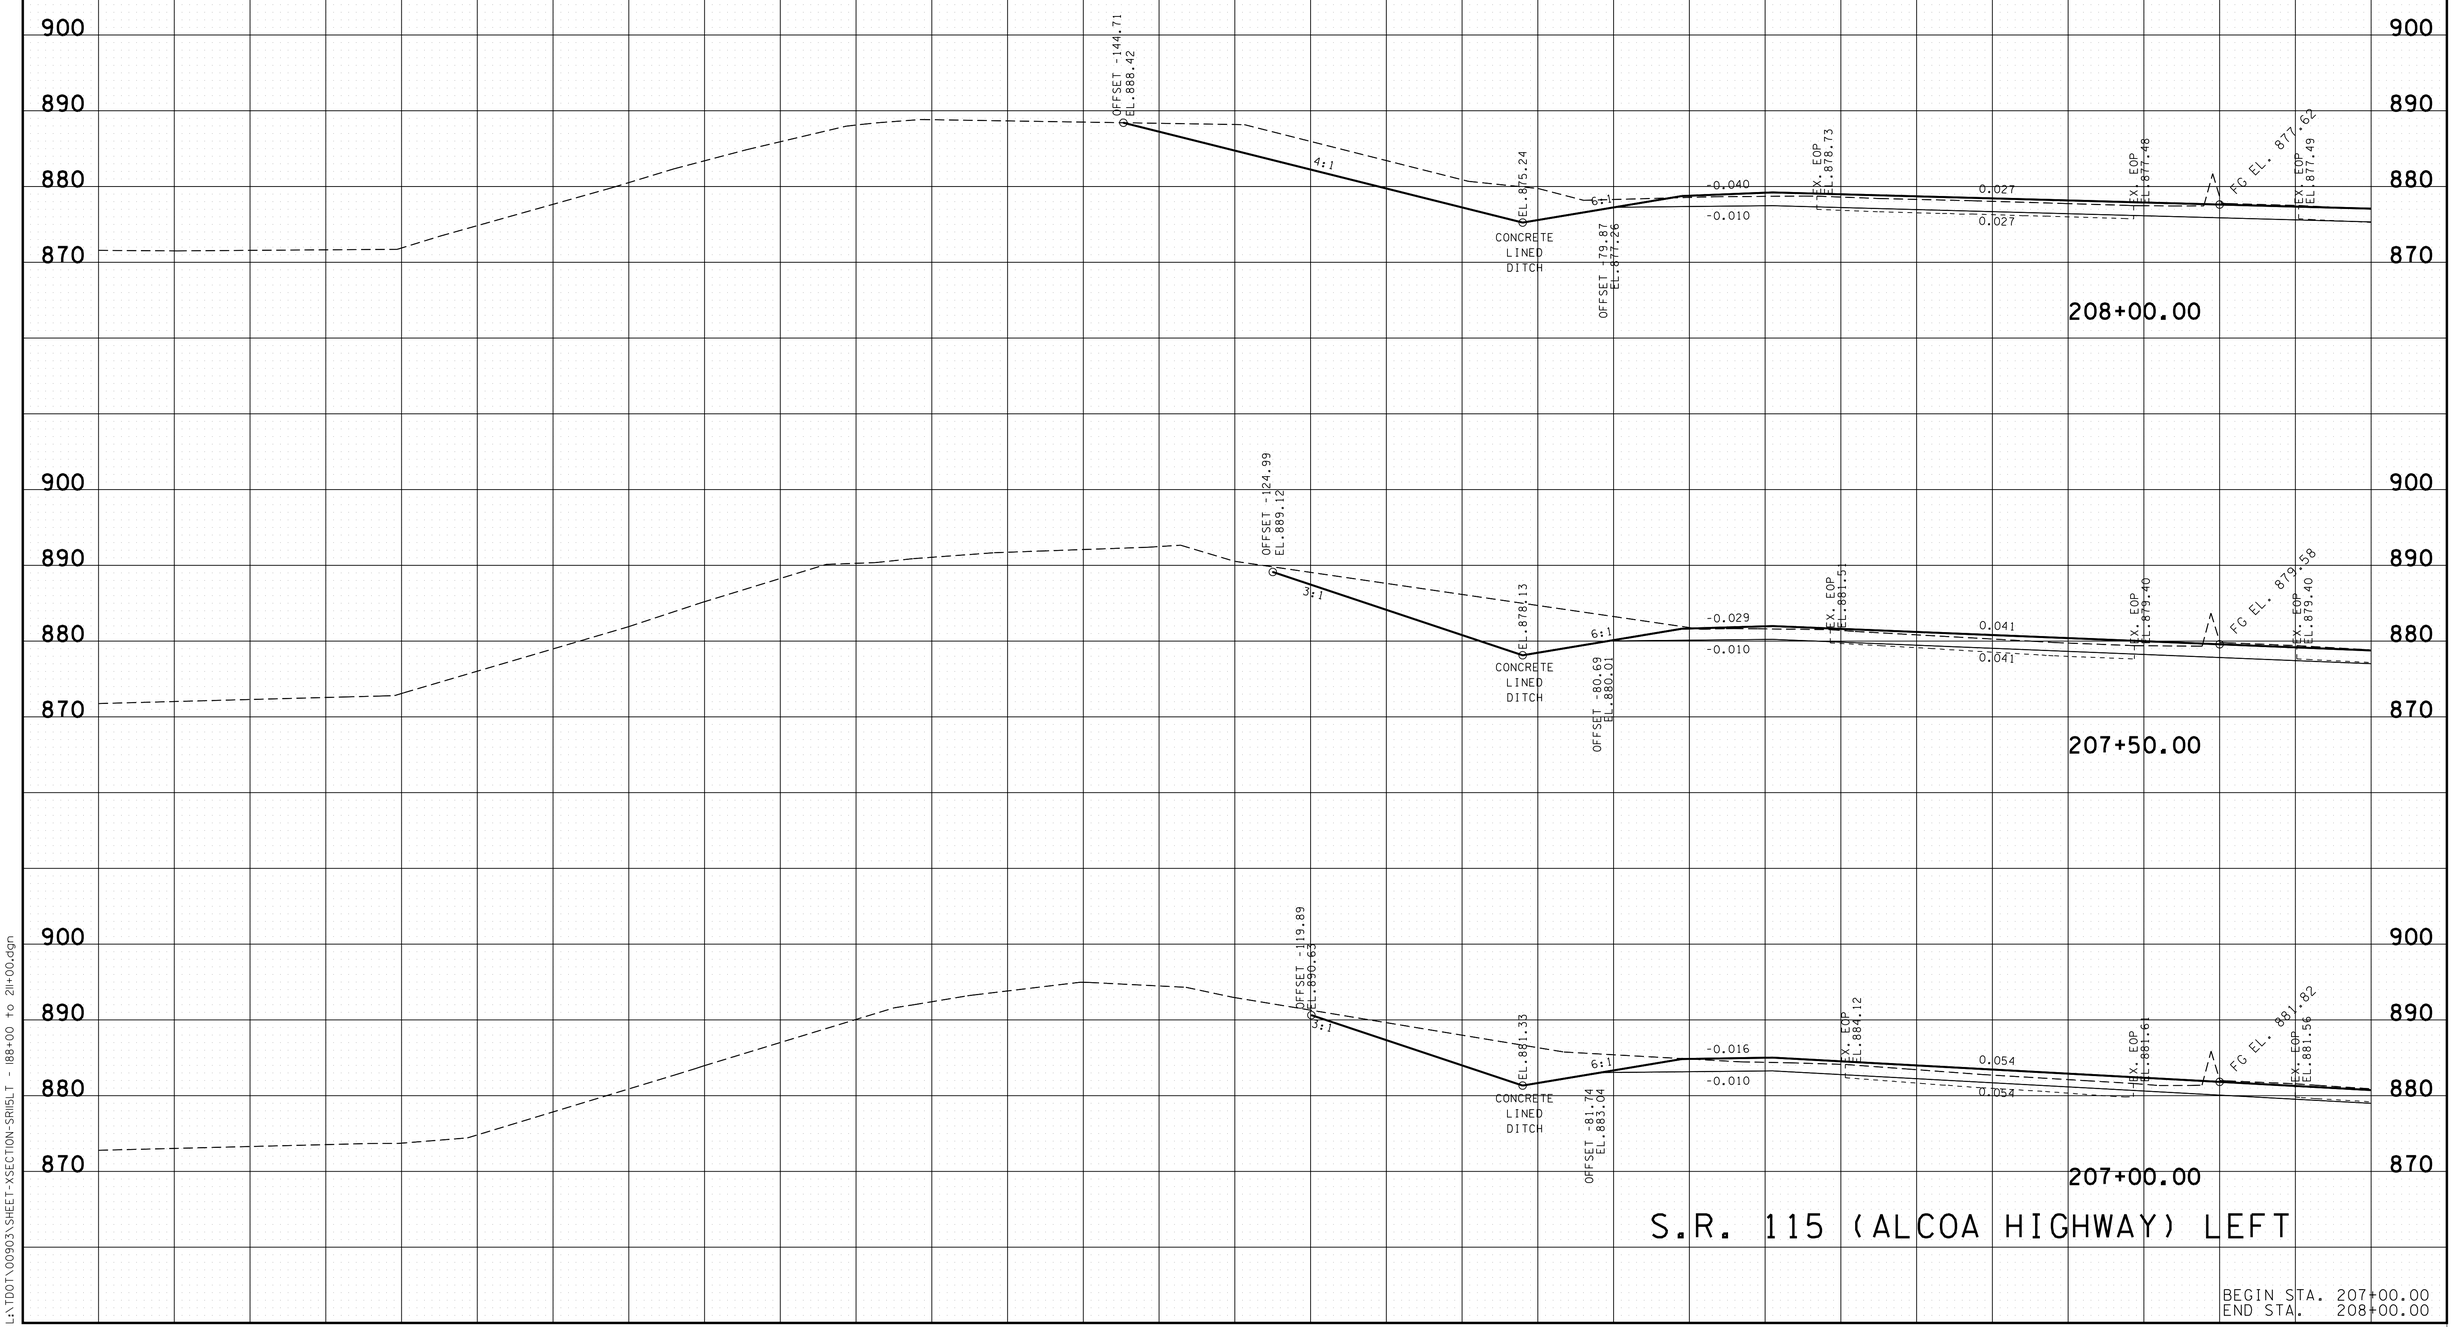

S.R. 115 (ALCOA HIGHWAY) LEFT

BEGIN STA. 207+00.00
END STA. 208+00.00

11/18/2022 2:54:24 PM
L:\TDOT\00903\SHEET-XSECTION-SR115LT - I88+00 to 211+00.dgn

TYPE	YEAR	PROJECT NO.	SHEET NO.
R.O.W.	2017	R-STP/NH-115(29)	210
CONST.	2023	R-STP/NH-115(29)	234

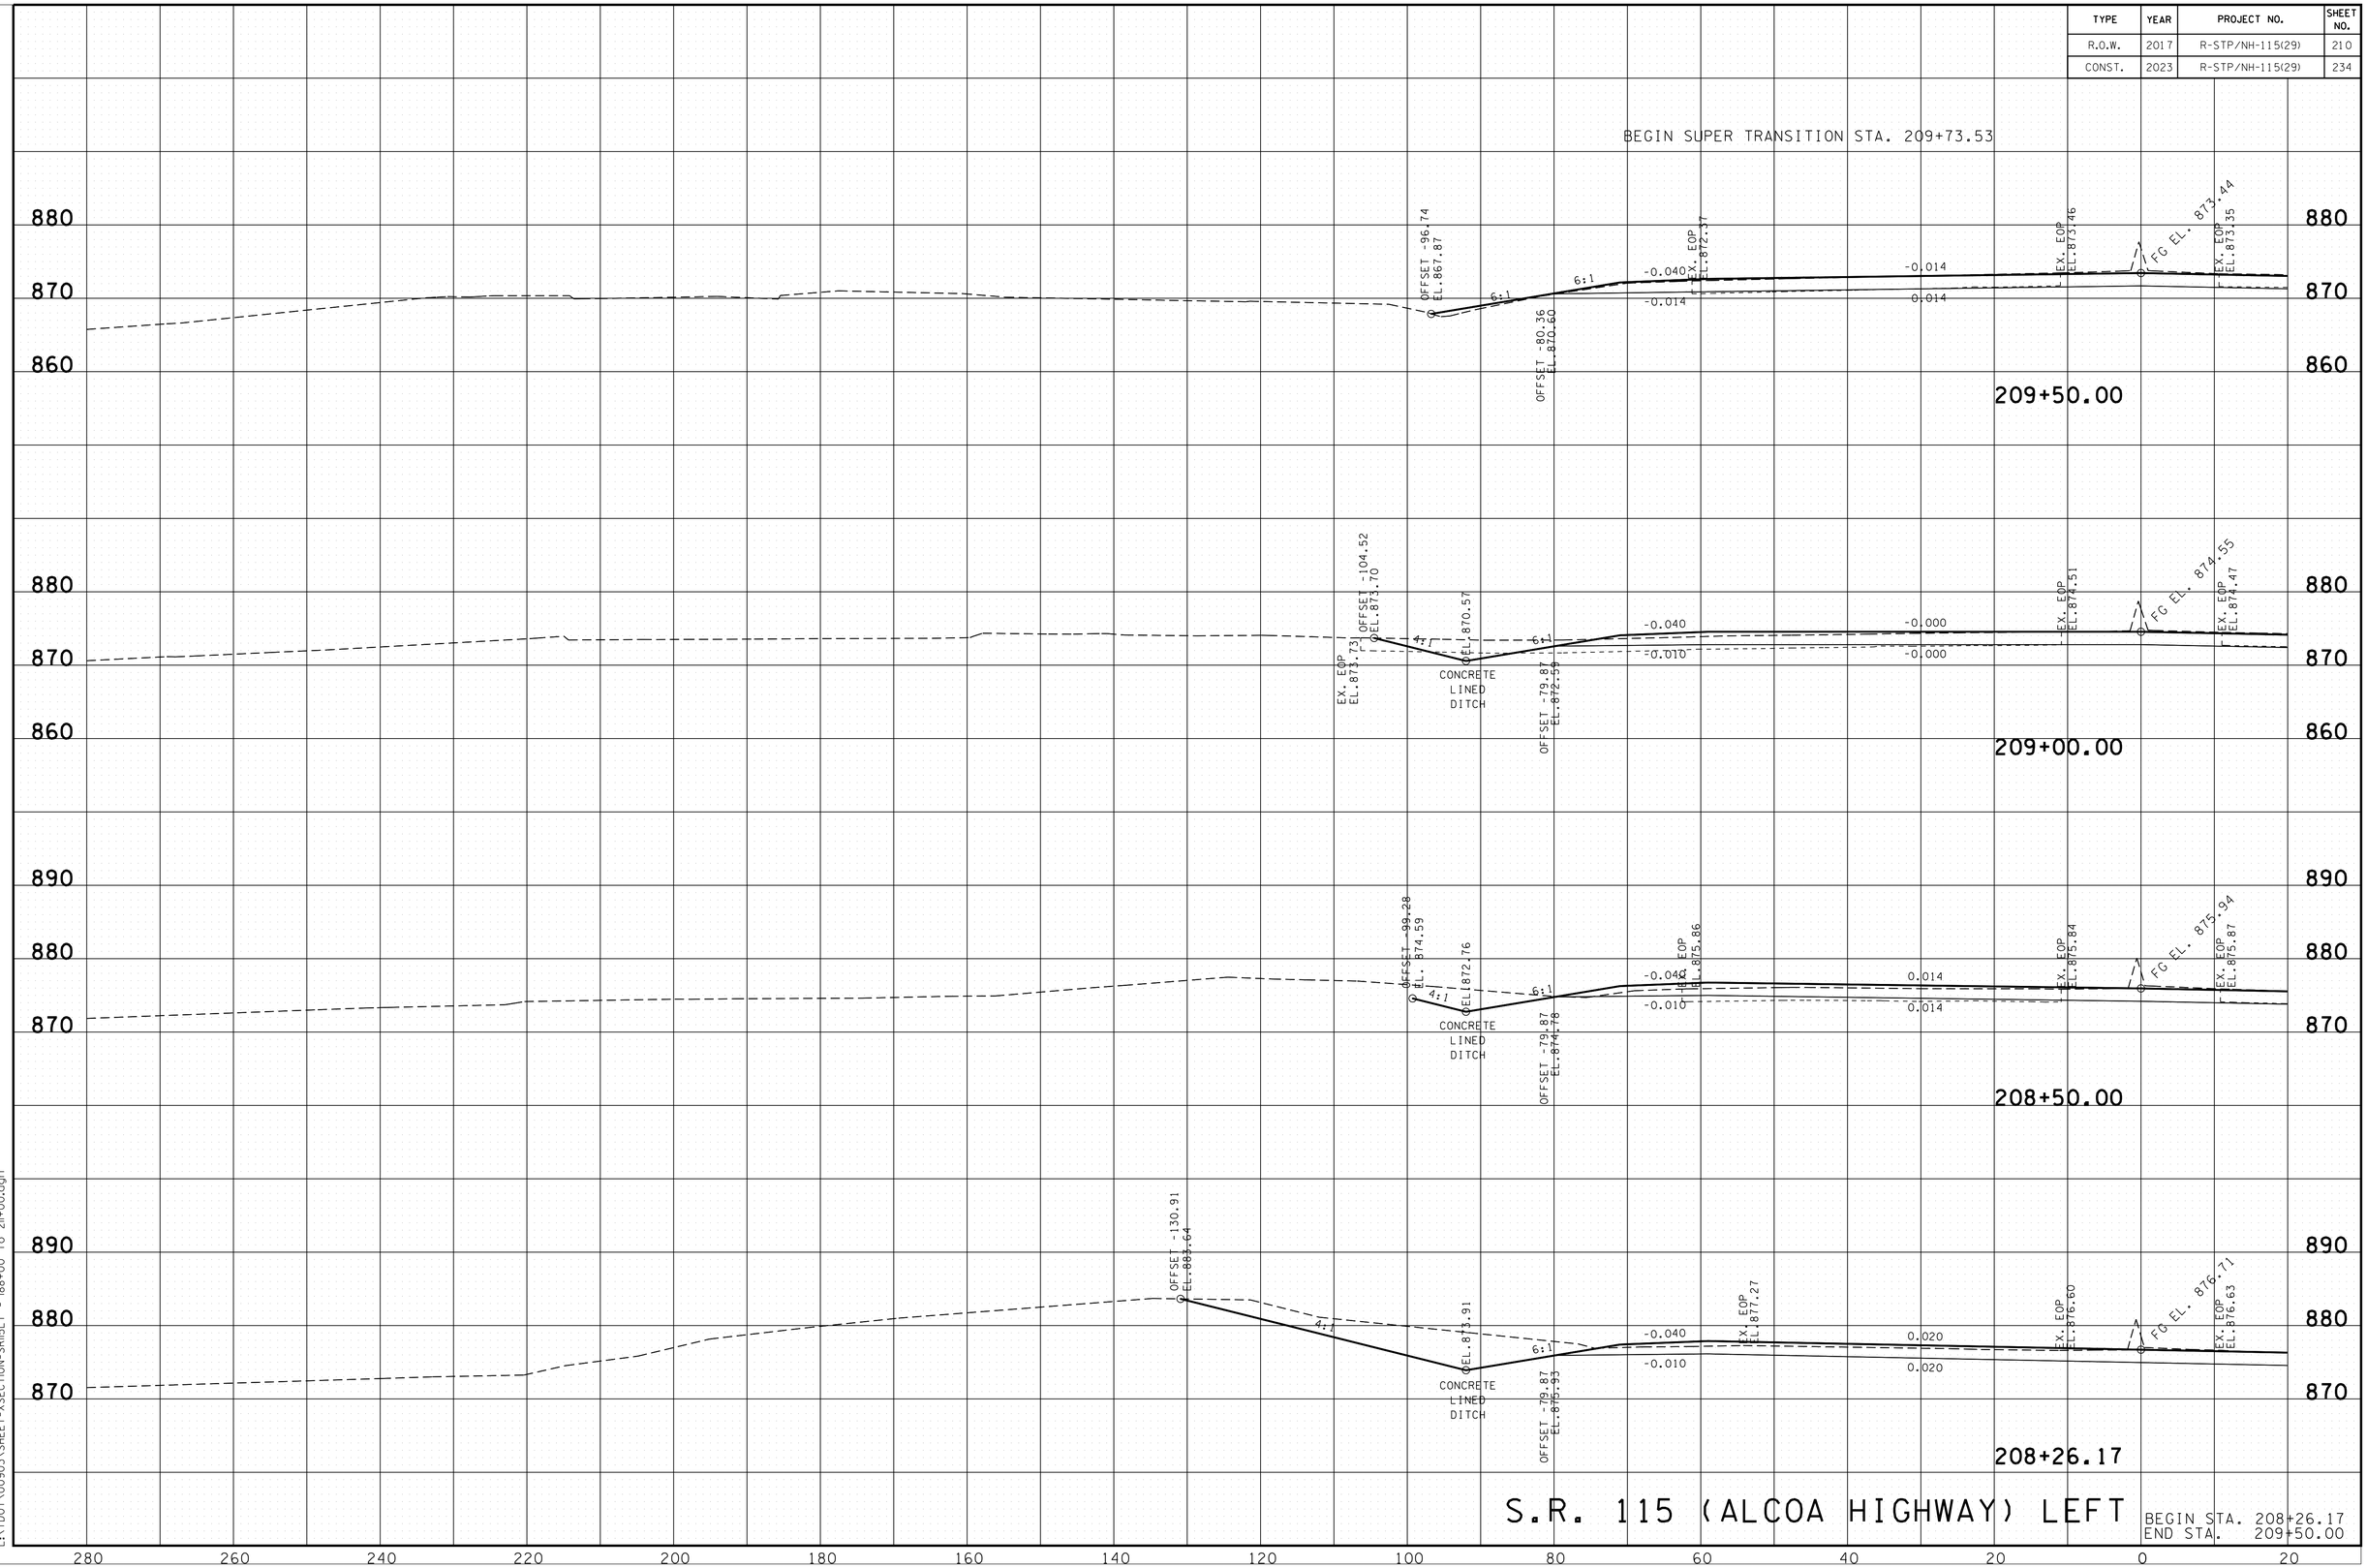

S.R. 115 (ALCOA HIGHWAY) LEFT

BEGIN STA. 208+26.17
END STA. 209+50.00

11/18/2022 2:54:24 PM
L:\TDOT\00903\SHEET-XSECTION-SR115LT - 188+00 to 211+00.dgn

TYPE	YEAR	PROJECT NO.	SHEET NO.
R.O.W.	2017	R-STP/NH-115(29)	211
CONST.	2023	R-STP/NH-115(29)	235

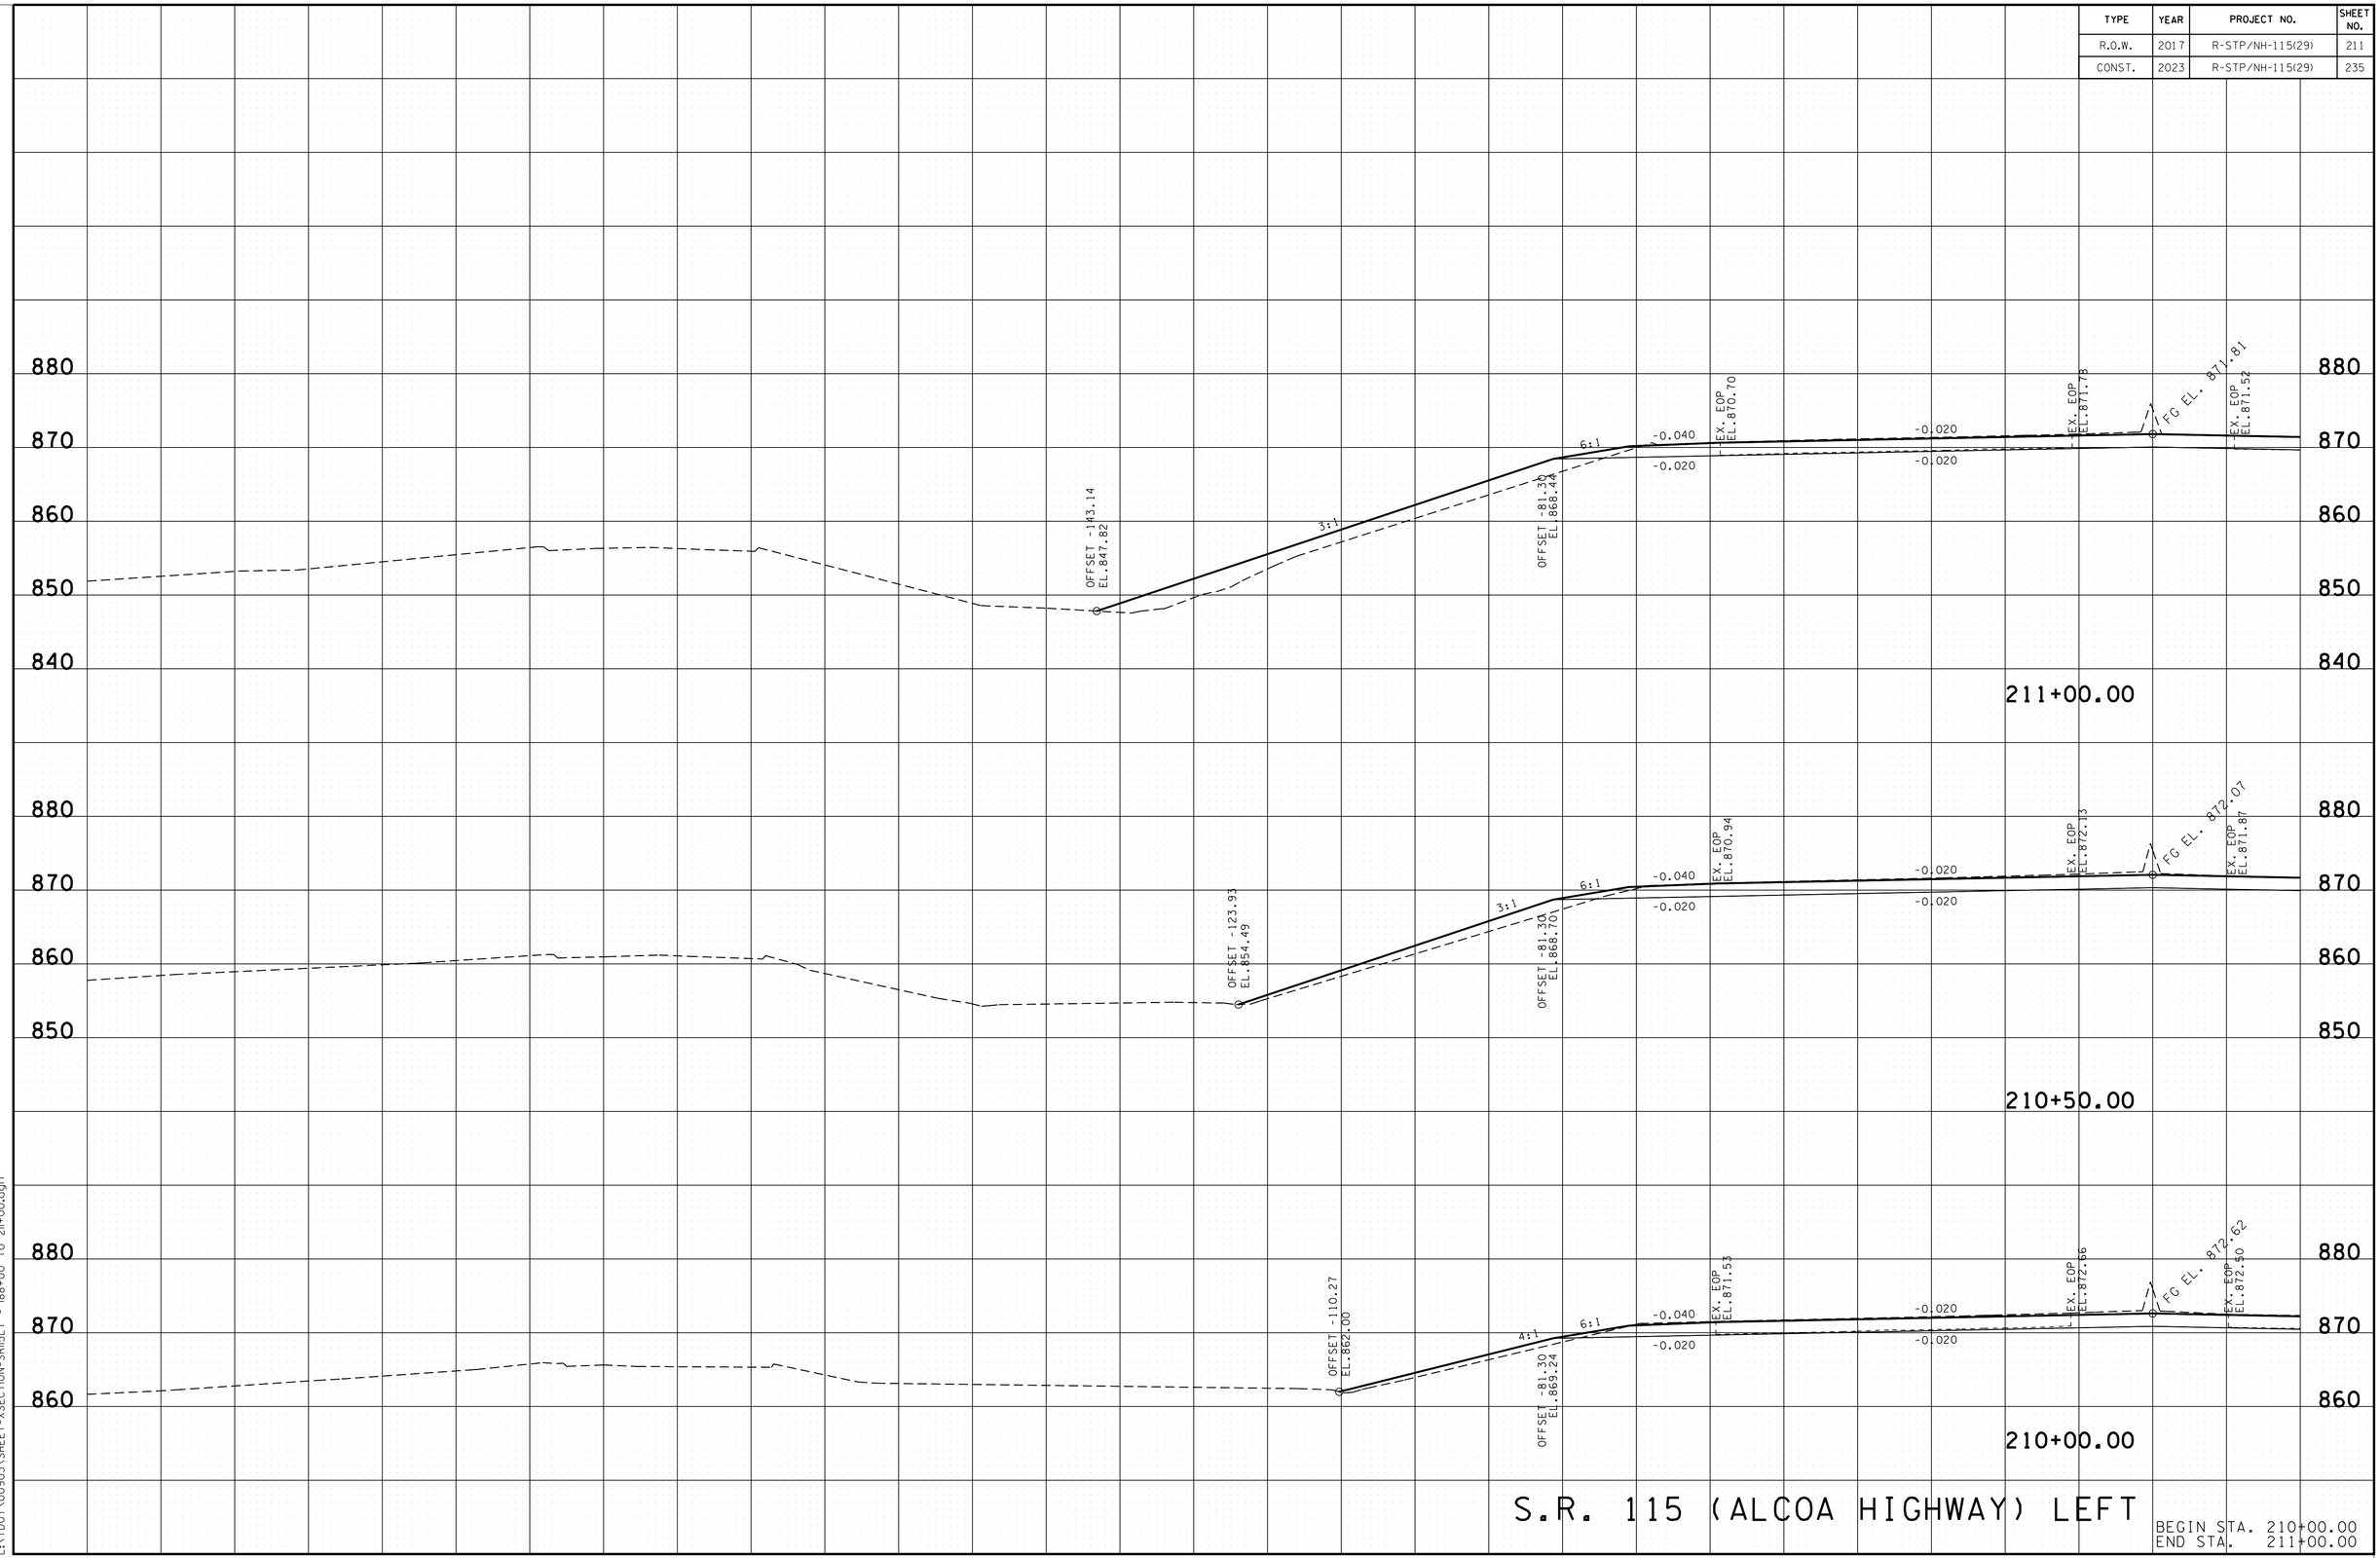

S.R. 115 (ALCOA HIGHWAY) LEFT

BEGIN STA. 210+00.00
END STA. 211+00.00

11/18/2022 2:54:25 PM
L:\TDOT\00903\SHEET-XSECTION-SR115LT - 188+00 to 211+00.dgn

TYPE	YEAR	PROJECT NO.	SHEET NO.
R.O.W.	2017	R-STP/NH-115(29)	212
CONST.	2023	R-STP/NH-115(29)	236

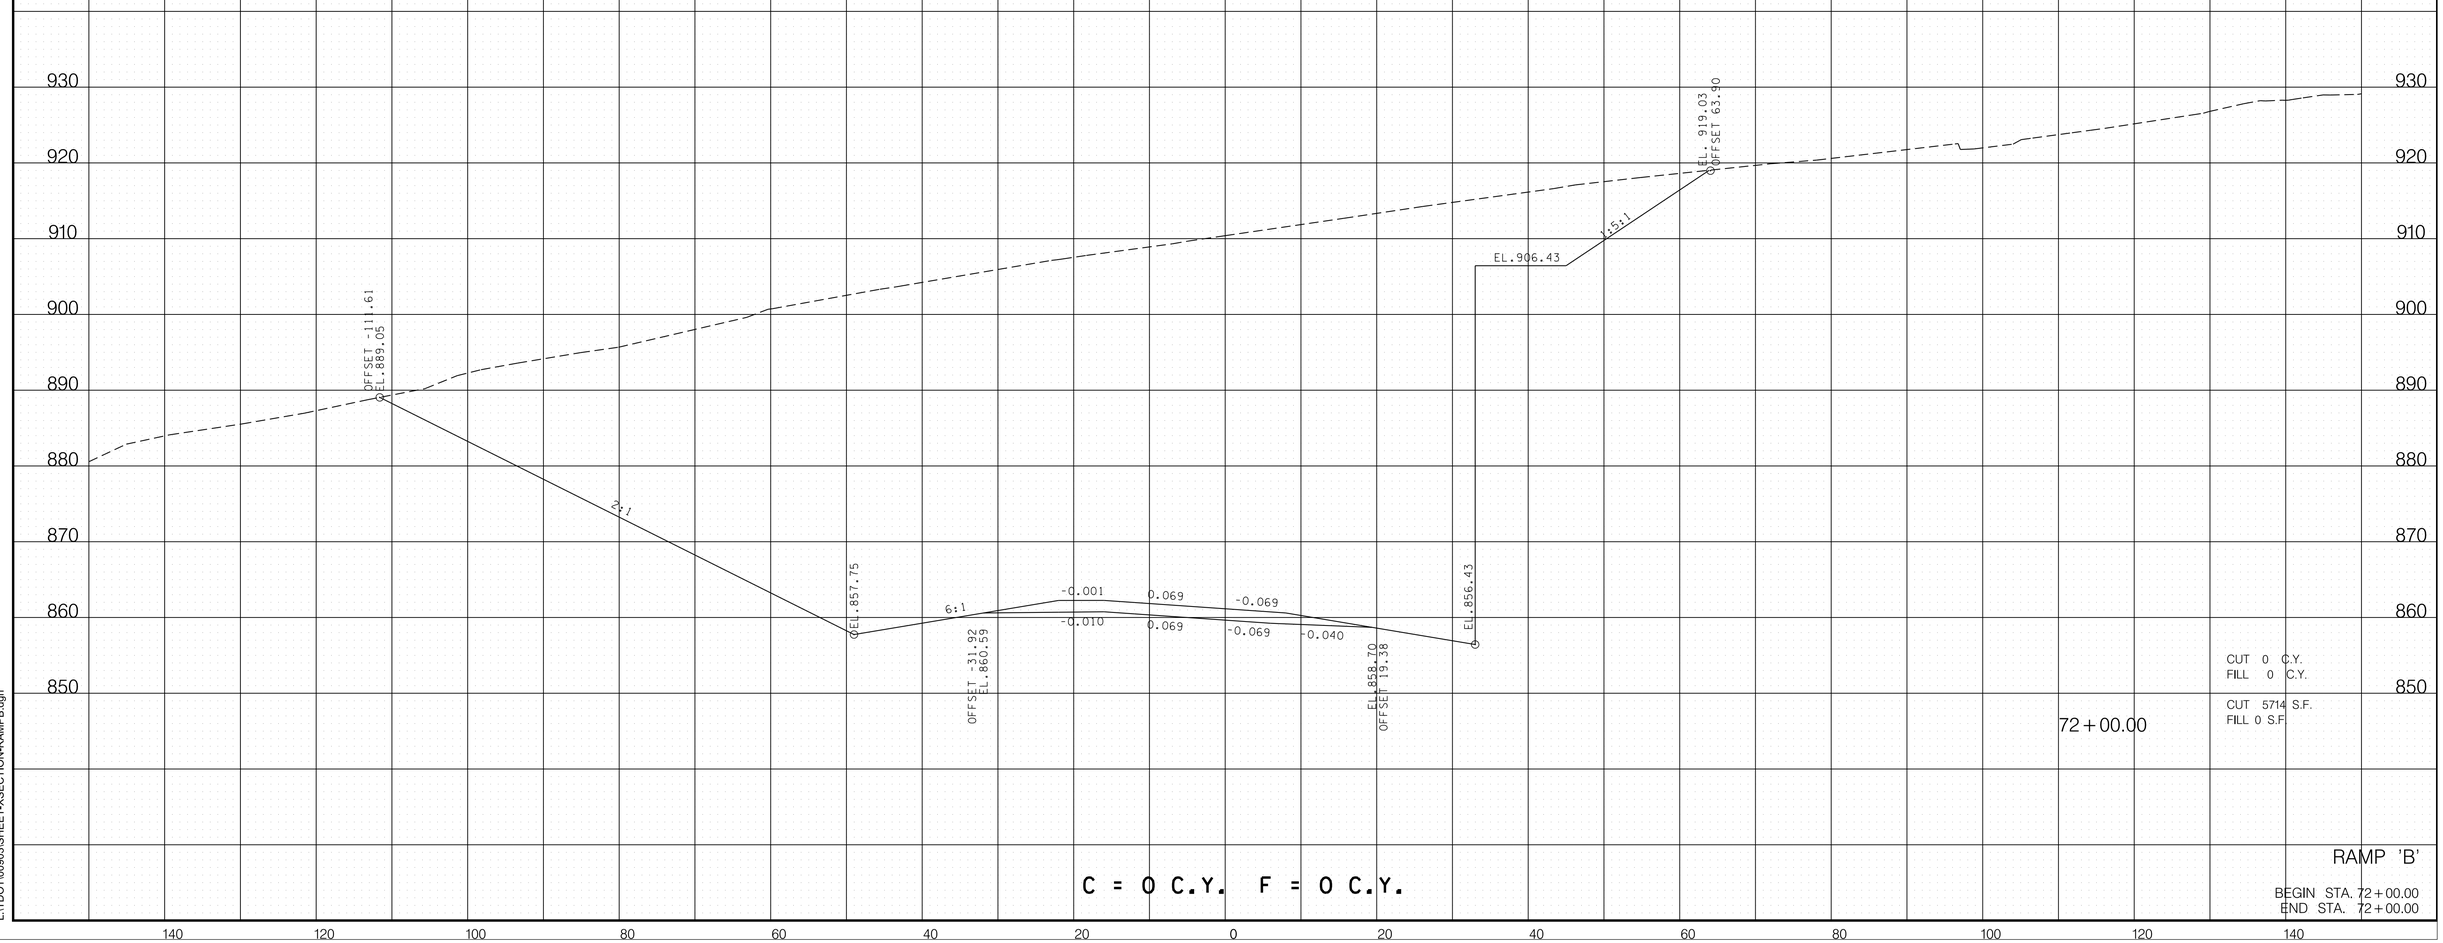

11/18/2022 2:54:26 PM
L:\TDOT\00903\SHEET-XSECTION-RAMPB.dgn

TYPE	YEAR	PROJECT NO.	SHEET NO.
R.O.W.	2017	R-STP/NH-115(29)	213
CONST.	2023	R-STP/NH-115(29)	237

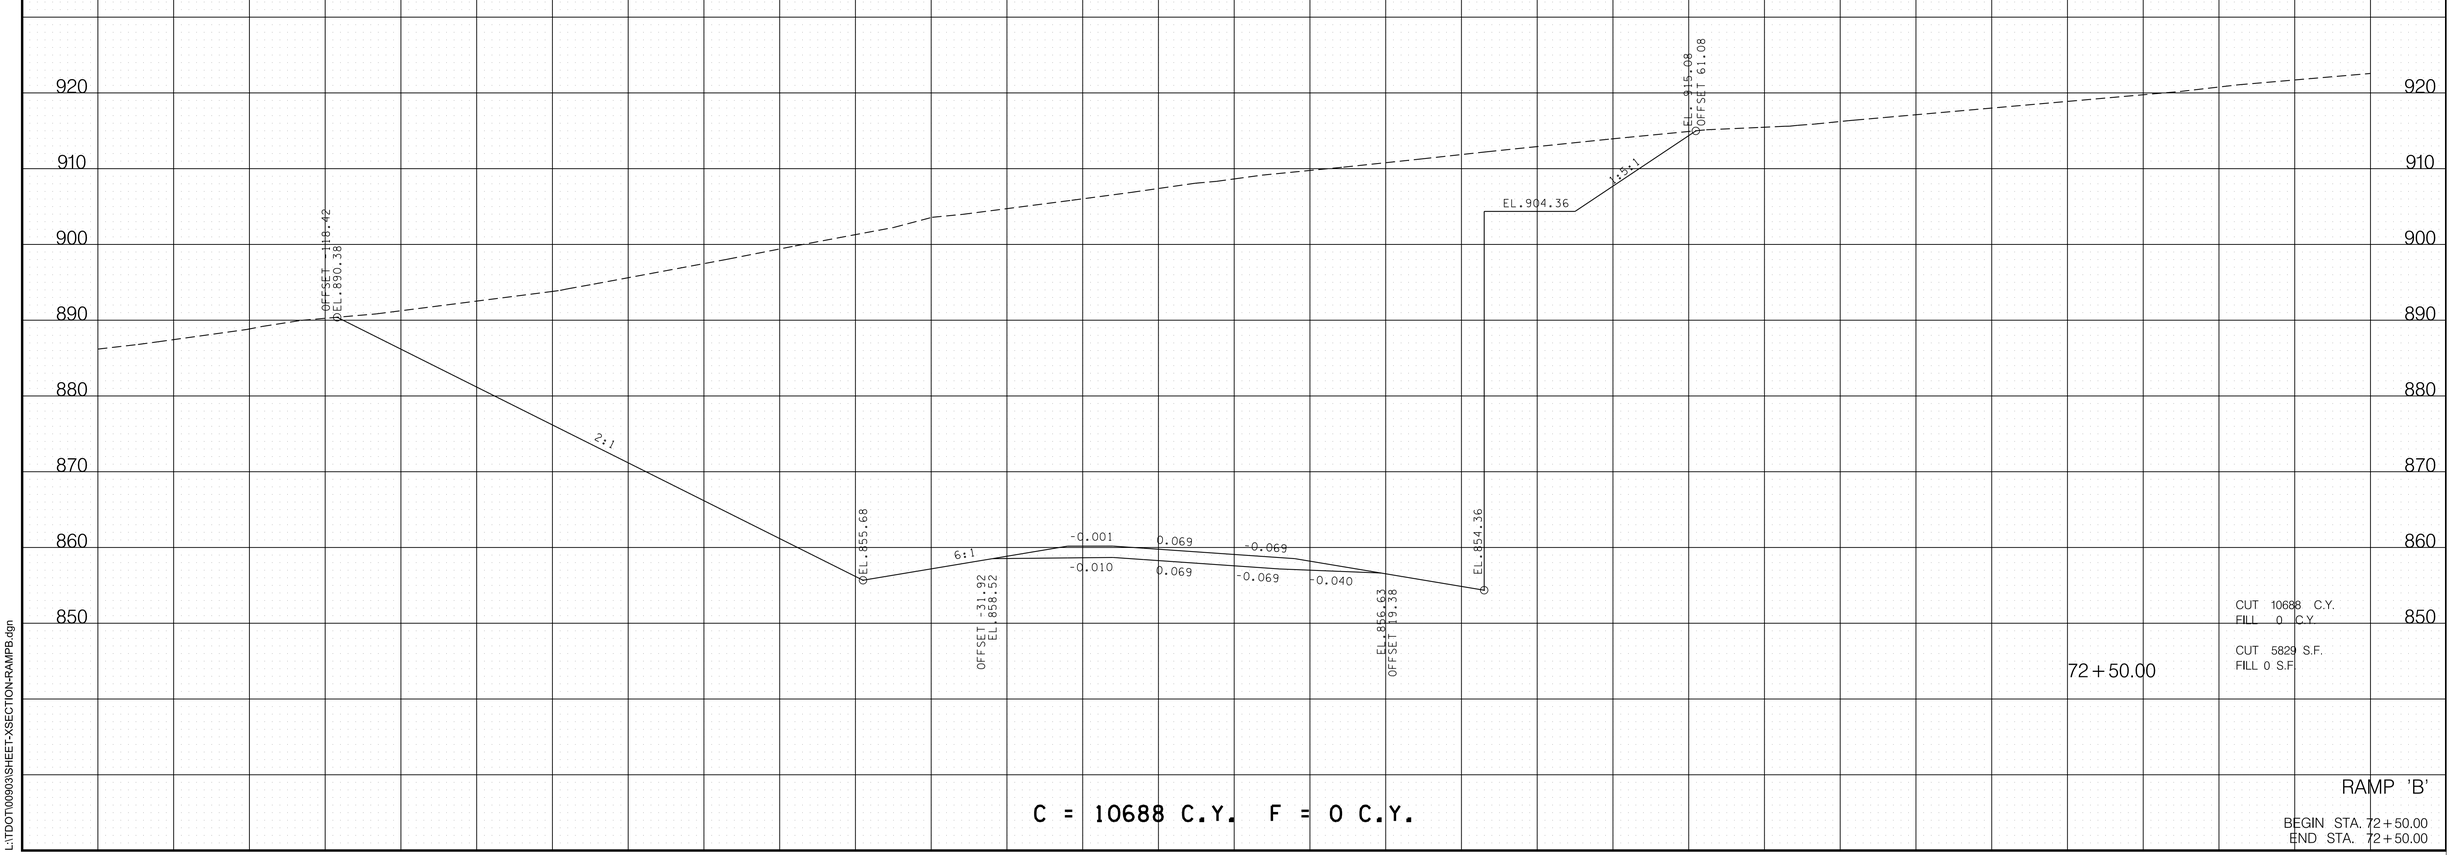

CUT 10688 C.Y.
FILL 0 C.Y.

CUT 5829 S.F.
FILL 0 S.F.

72+50.00

C = 10688 C.Y. F = 0 C.Y.

RAMP 'B'

BEGIN STA. 72+50.00
END STA. 72+50.00

11/18/2022 2:54:26 PM
L:\TDOT\00903\SHEET-XSECTION-RAMPB.dgn

TYPE	YEAR	PROJECT NO.	SHEET NO.
R.O.W.	2017	R-STP/NH-115(29)	214
CONST.	2023	R-STP/NH-115(29)	238

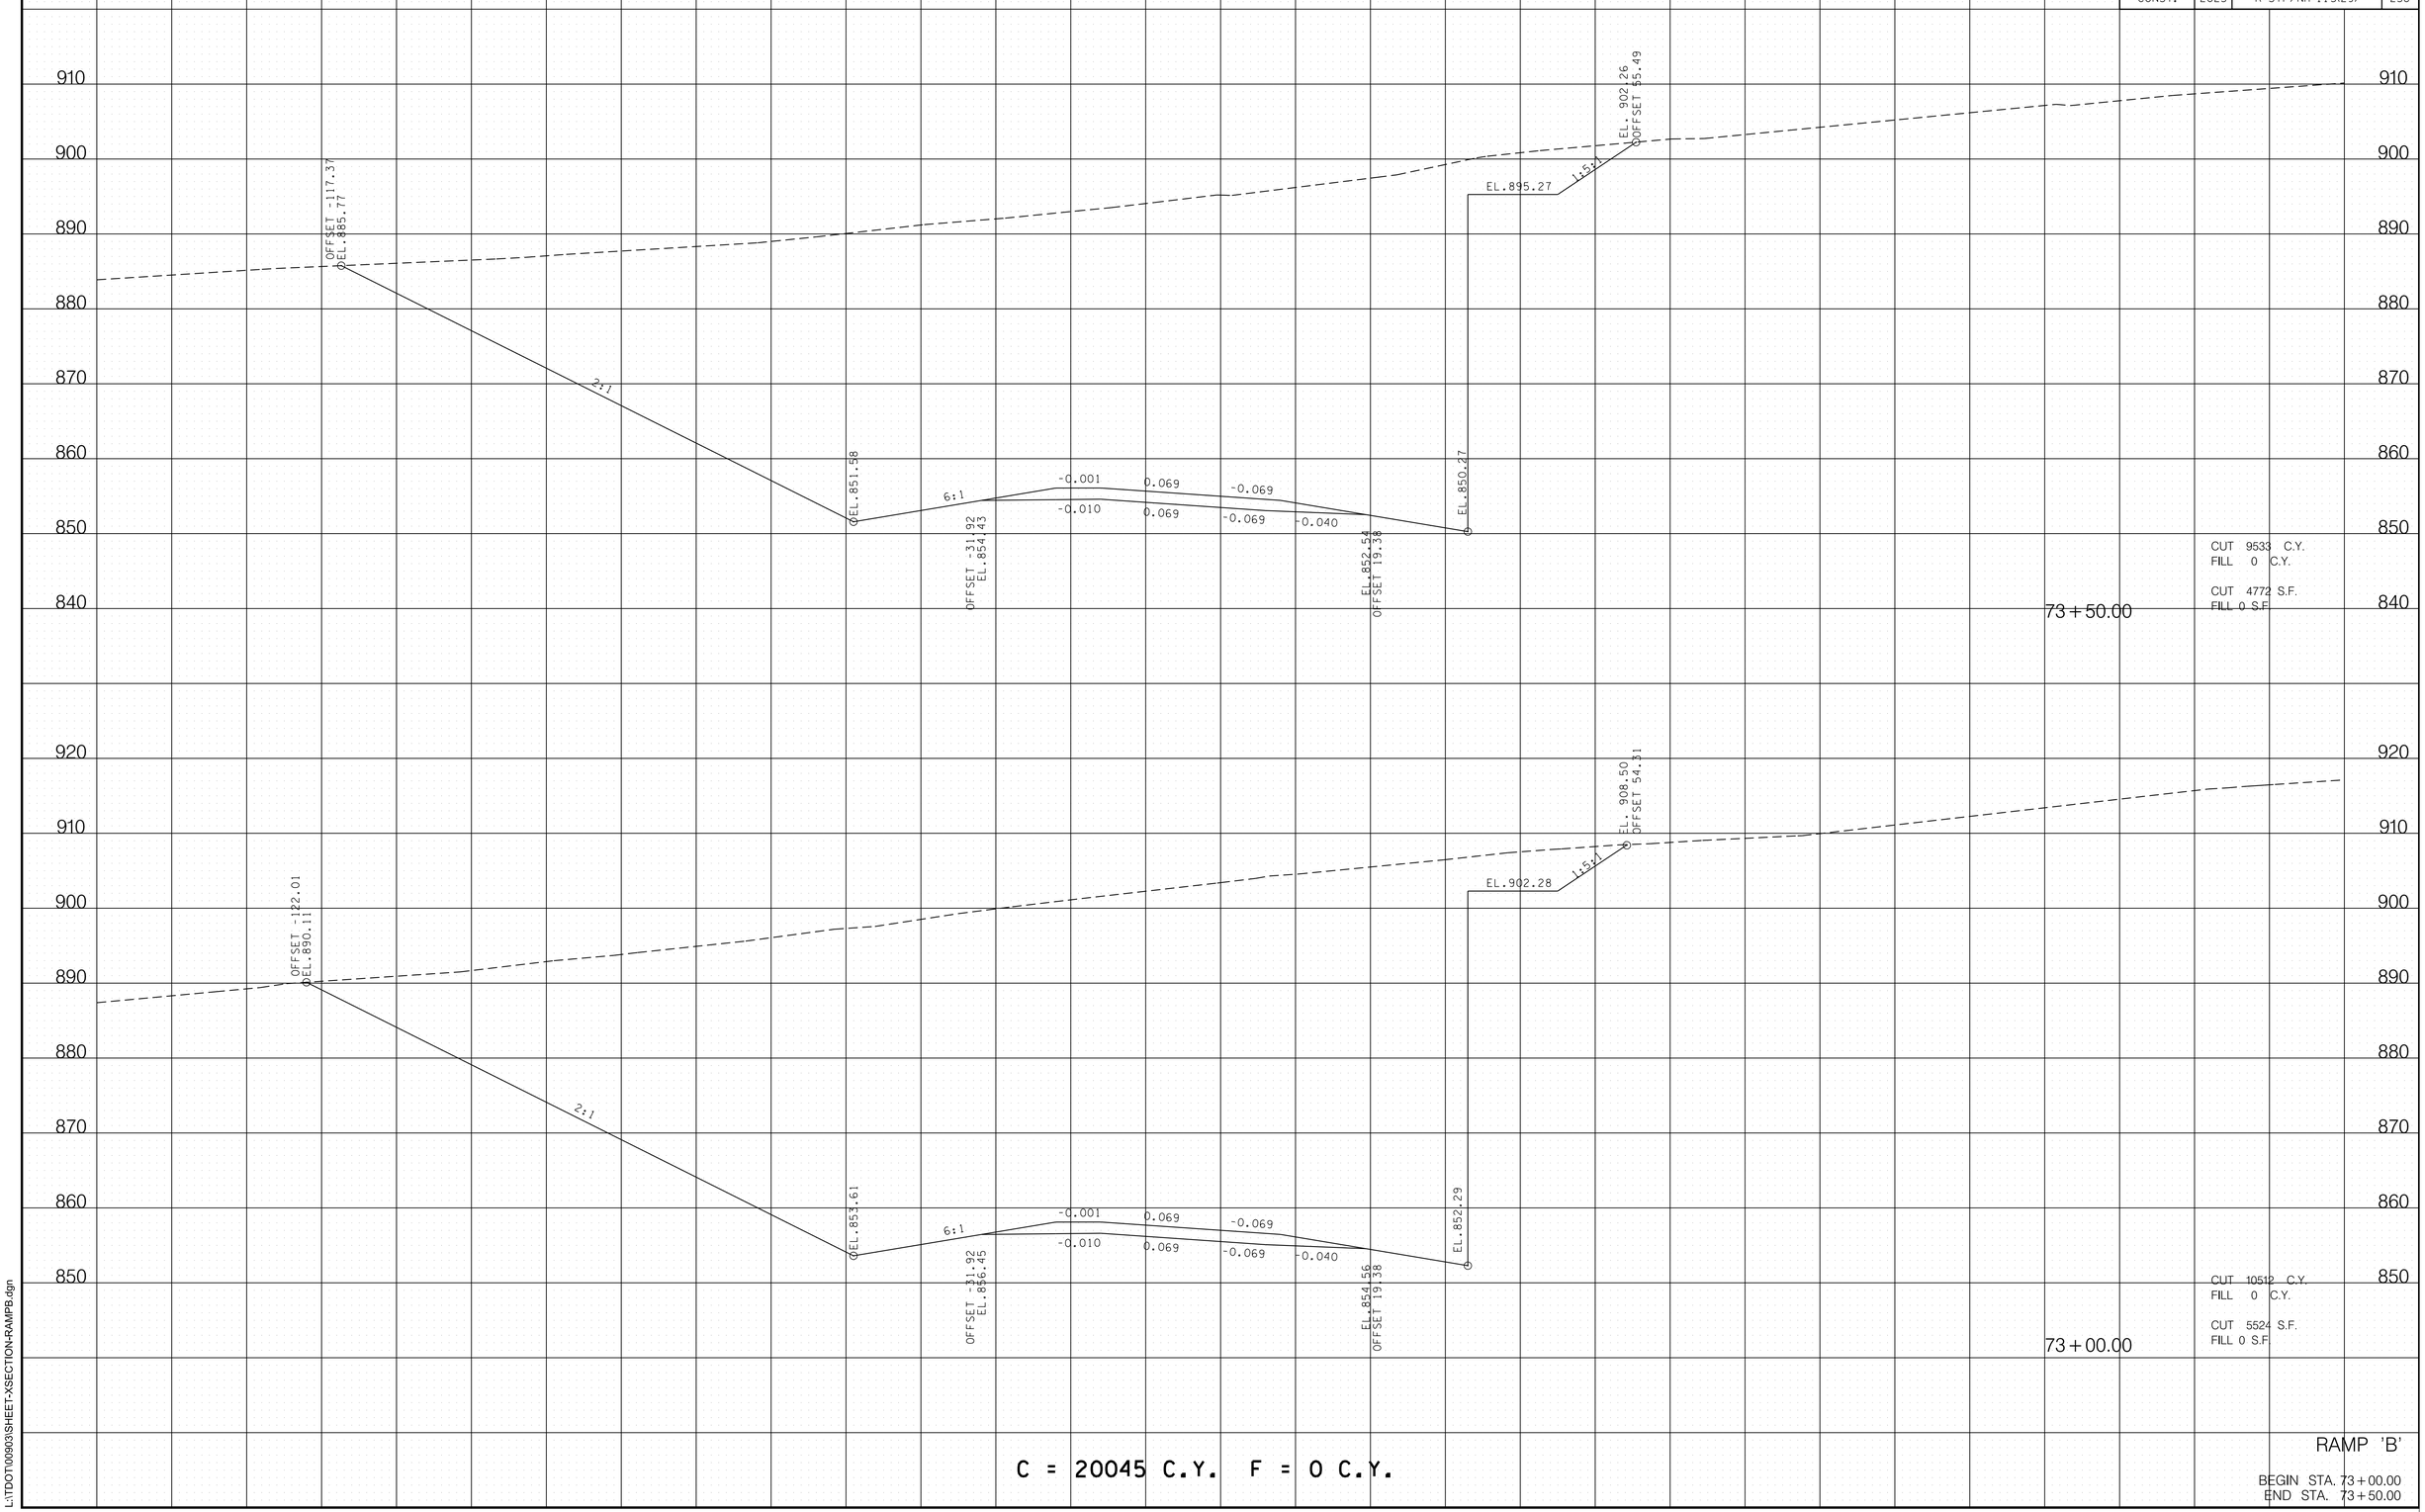

C = 20045 C.Y. F = 0 C.Y.

RAMP 'B'

BEGIN STA. 73+00.00
END STA. 73+50.00

11/18/2022 2:54:27 PM
L:\TDOT\00903\SHEET-XSECTION-RAMPB.dgn

TYPE	YEAR	PROJECT NO.	SHEET NO.
R.O.W.	2017	R-STP/NH-115(29)	215
CONST.	2023	R-STP/NH-115(29)	239

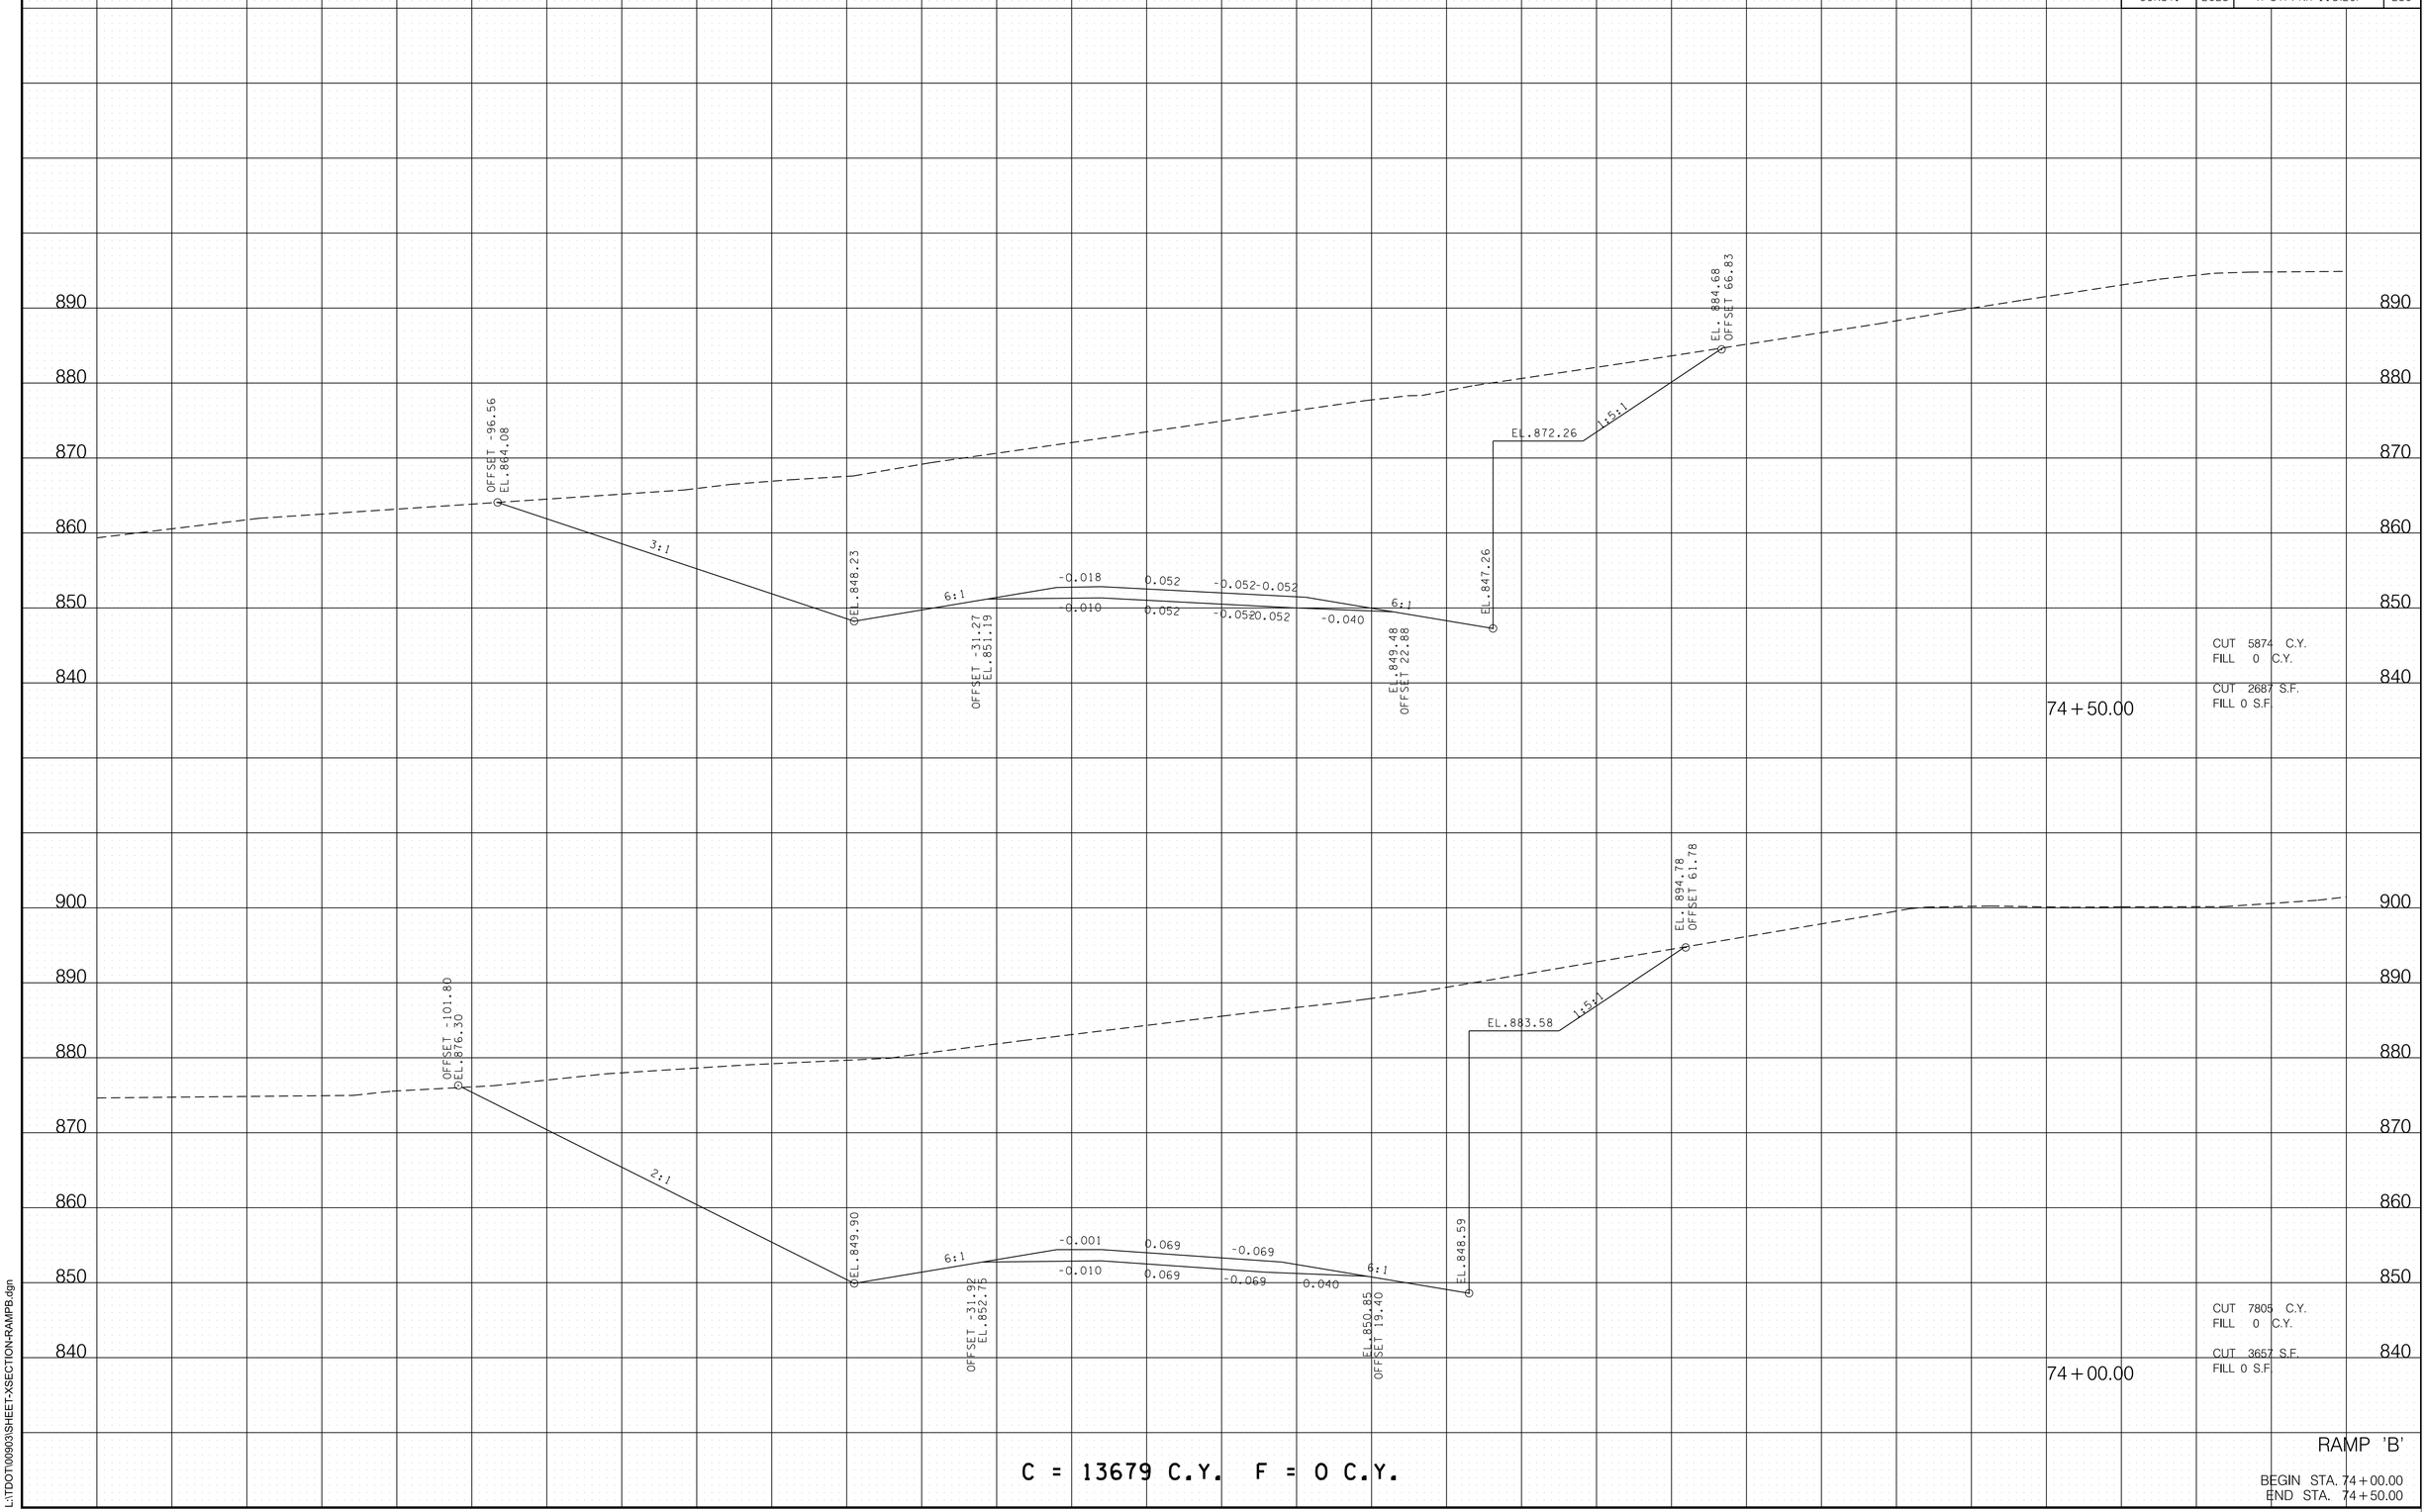

11/18/2022 2:54:27 PM
L:\TDOT\00903\SHEET-XSECTION-RAMPB.dgn

TYPE	YEAR	PROJECT NO.	SHEET NO.
R.O.W.	2017	R-STP/NH-115(29)	216
CONST.	2023	R-STP/NH-115(29)	240

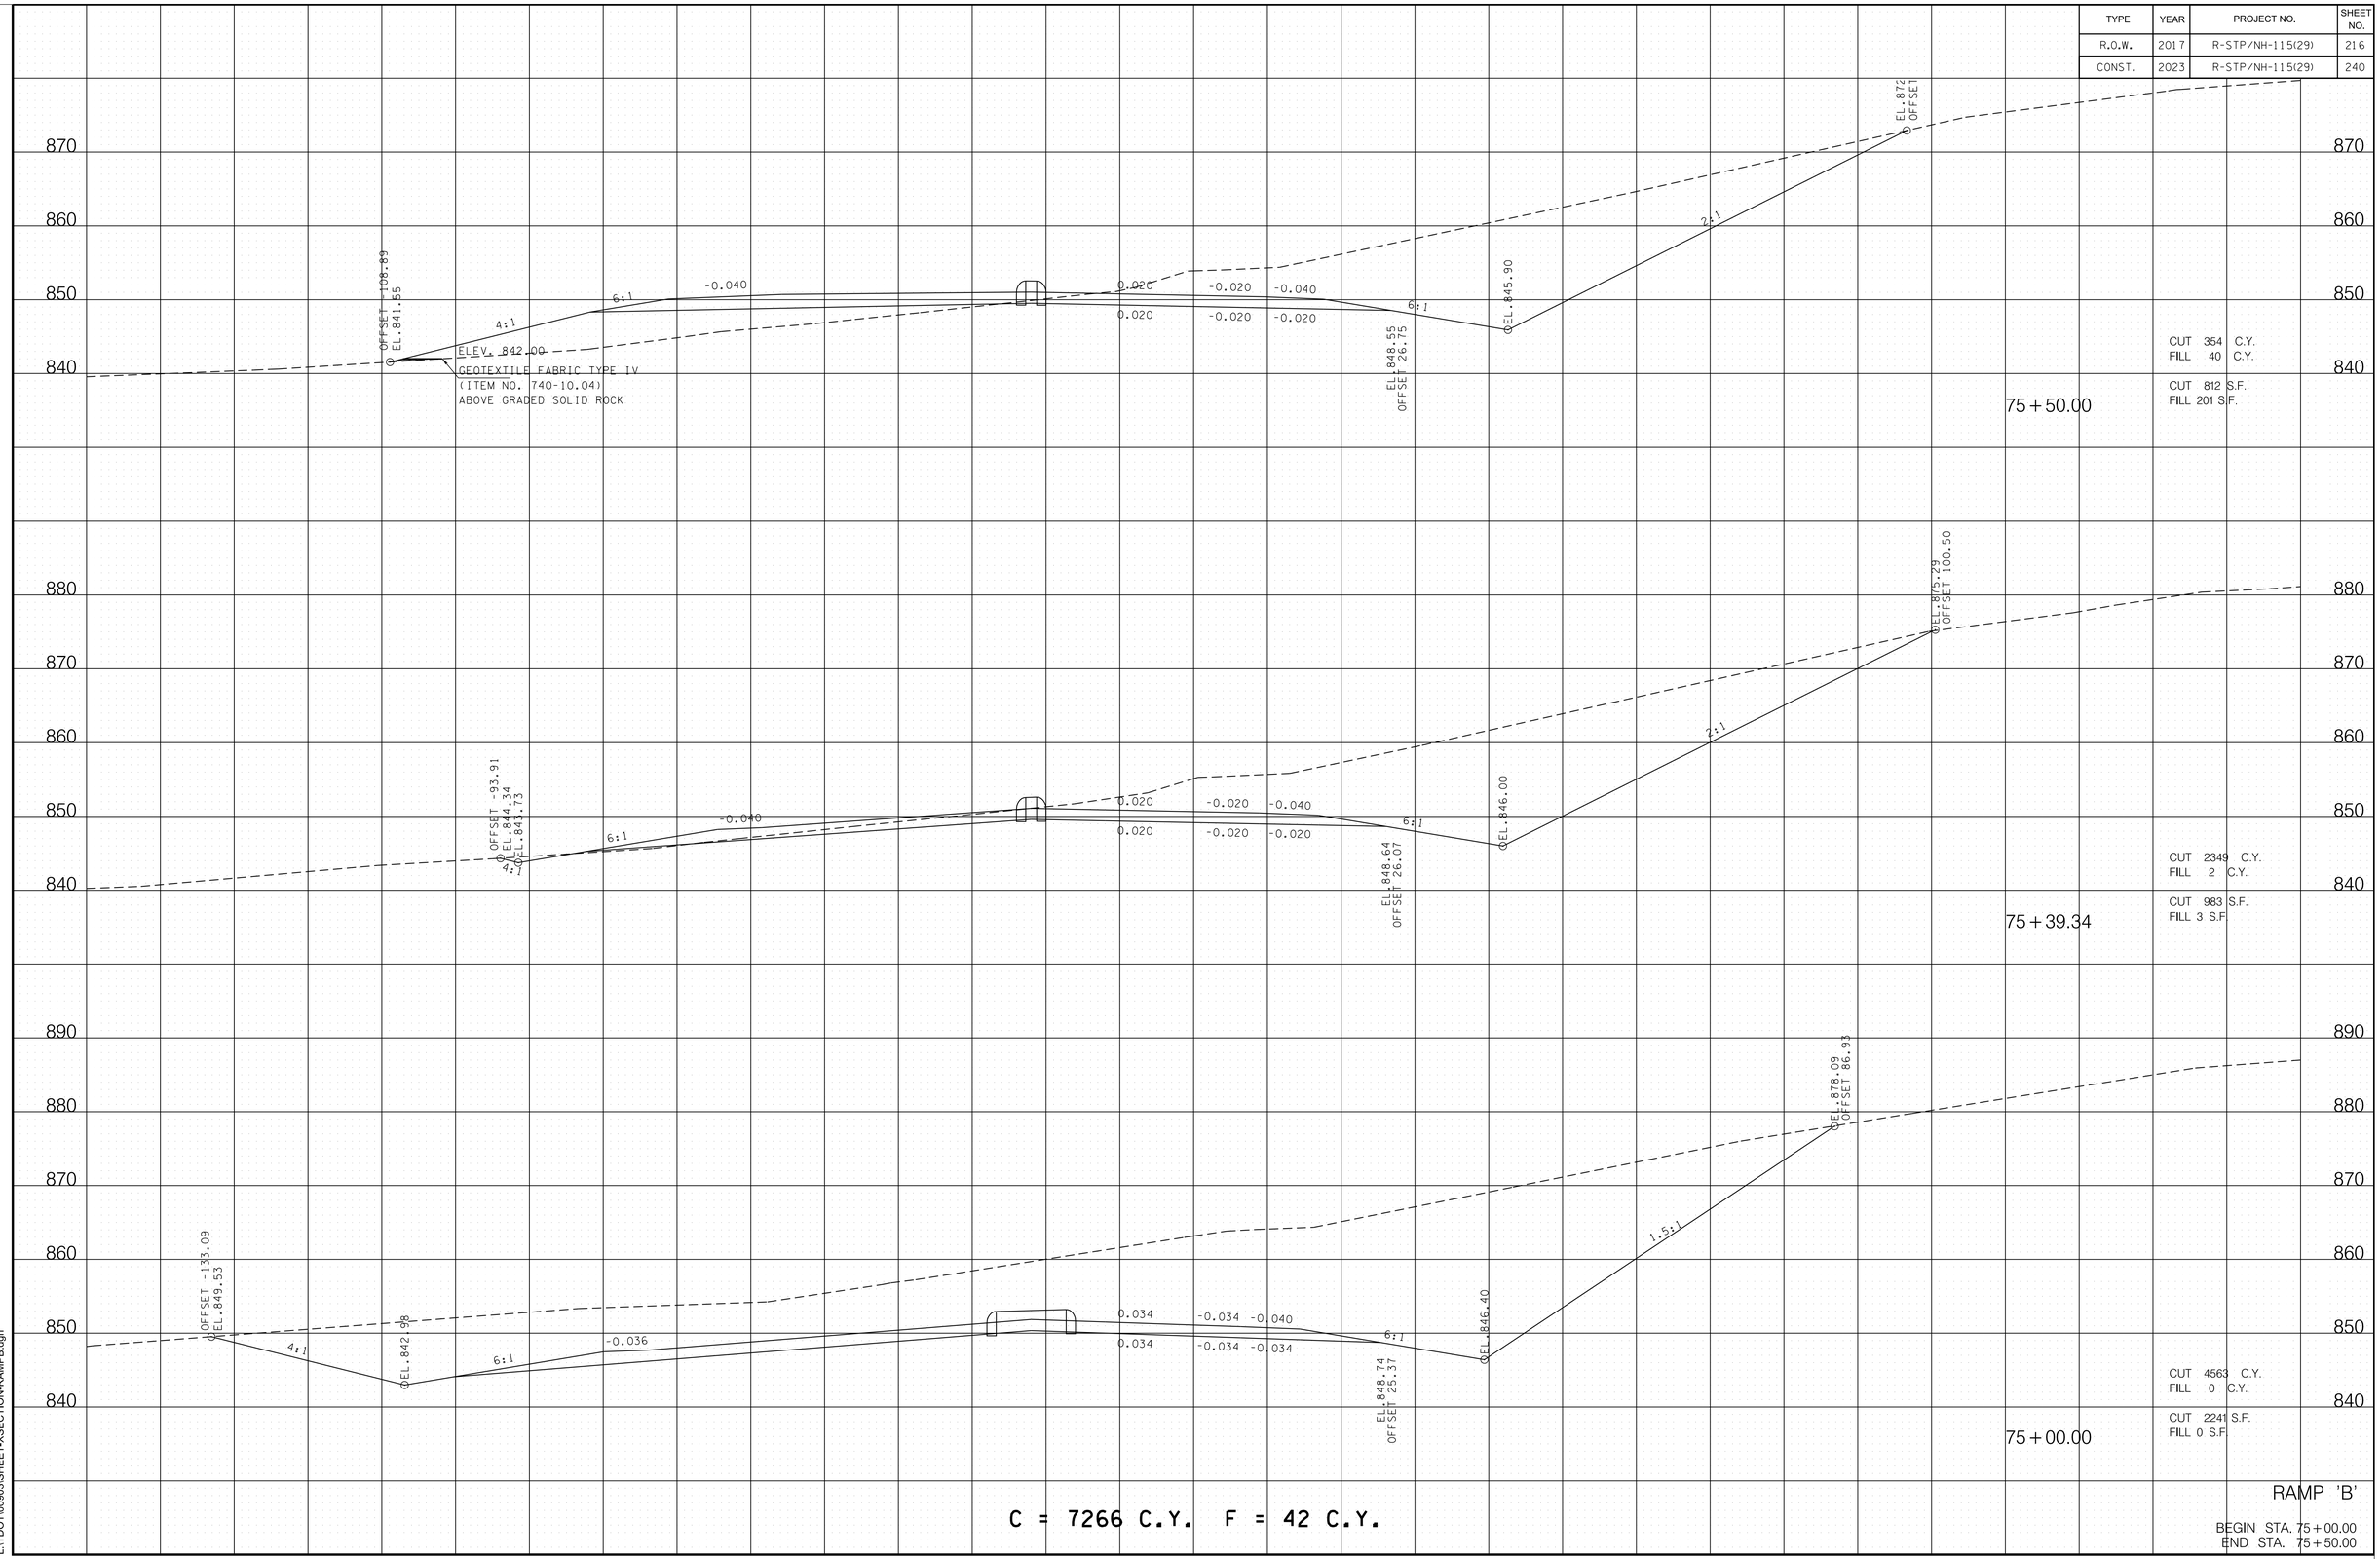

11/18/2022 2:54:28 PM
L:\TDOT\00903\SHEET-XSECTION-RAMPB.dgn

TYPE	YEAR	PROJECT NO.	SHEET NO.
R.O.W.	2017	R-STP/NH-115(29)	217
CONST.	2023	R-STP/NH-115(29)	241

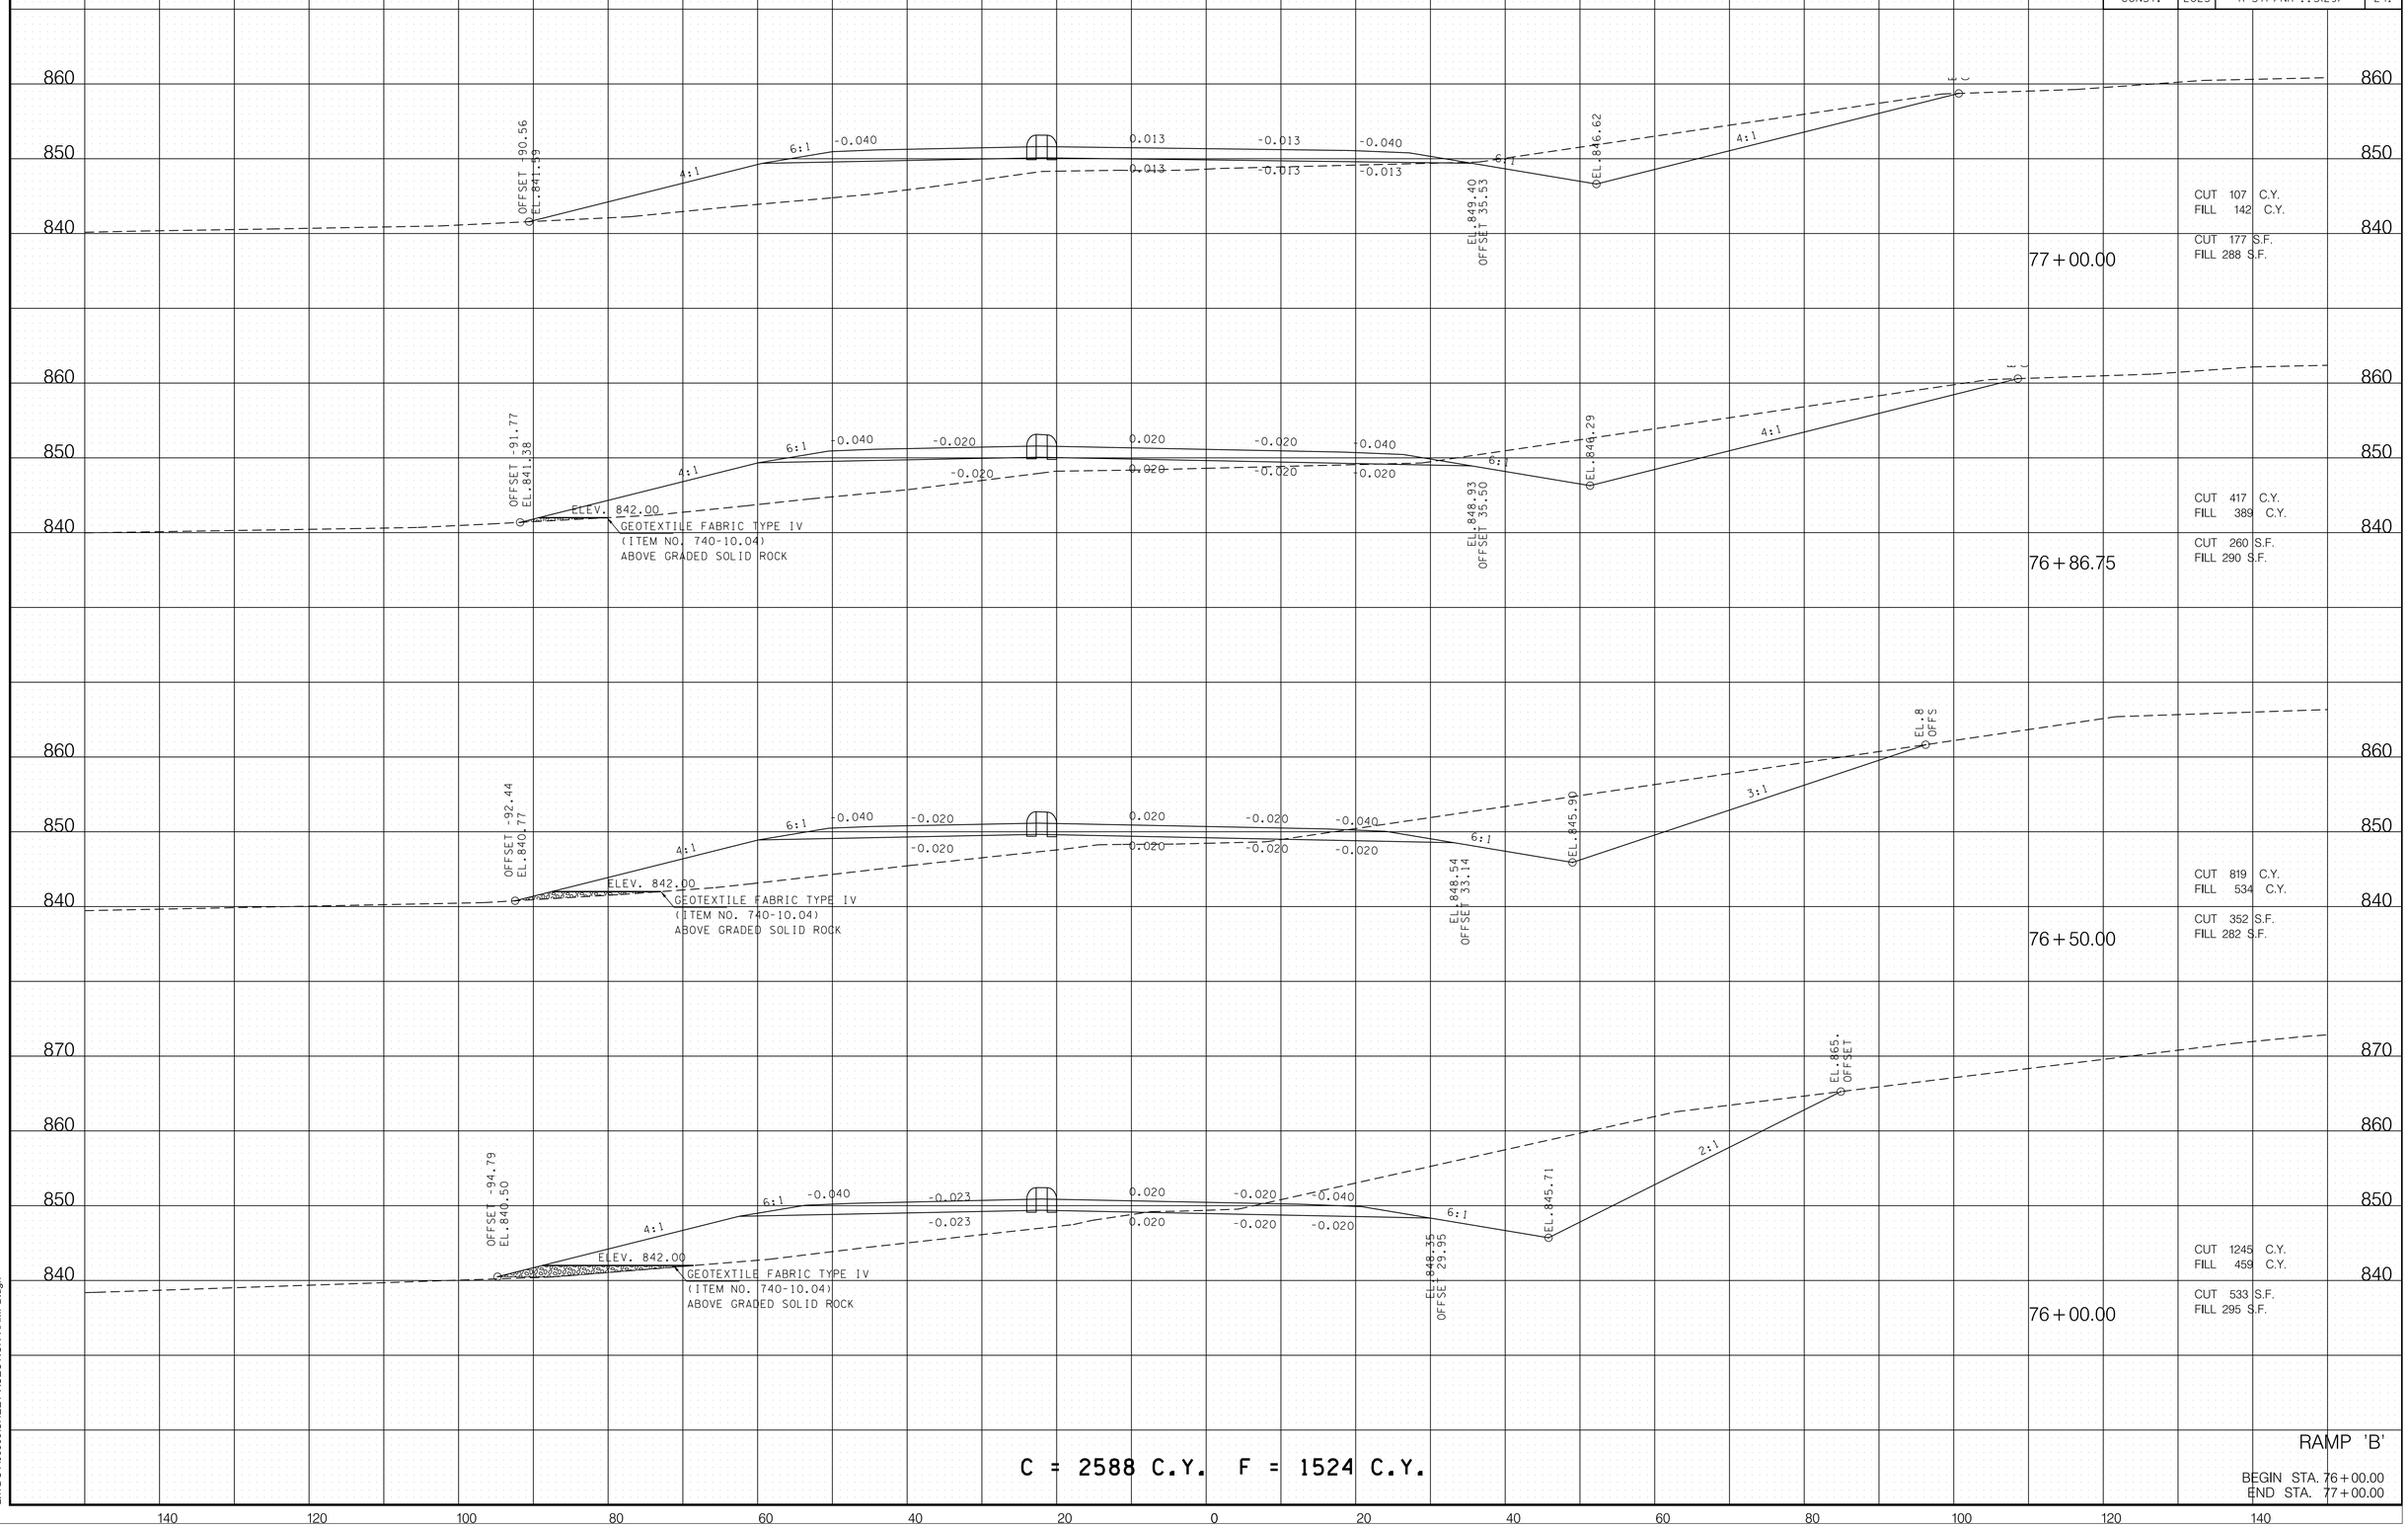

C = 2588 C.Y. F = 1524 C.Y.

RAMP 'B'

BEGIN STA. 76+00.00
END STA. 77+00.00

11/18/2022 2:54:28 PM
L:\TDOT\00903\SHEET-XSECTION-RAMPB.dgn

TYPE	YEAR	PROJECT NO.	SHEET NO.
R.O.W.	2017	R-STP/NH-115(29)	218
CONST.	2023	R-STP/NH-115(29)	242

REV. 6-12-20

REVISED SLPOES RIGHT OF STA. 77+50 TO STA. 78+66.75.

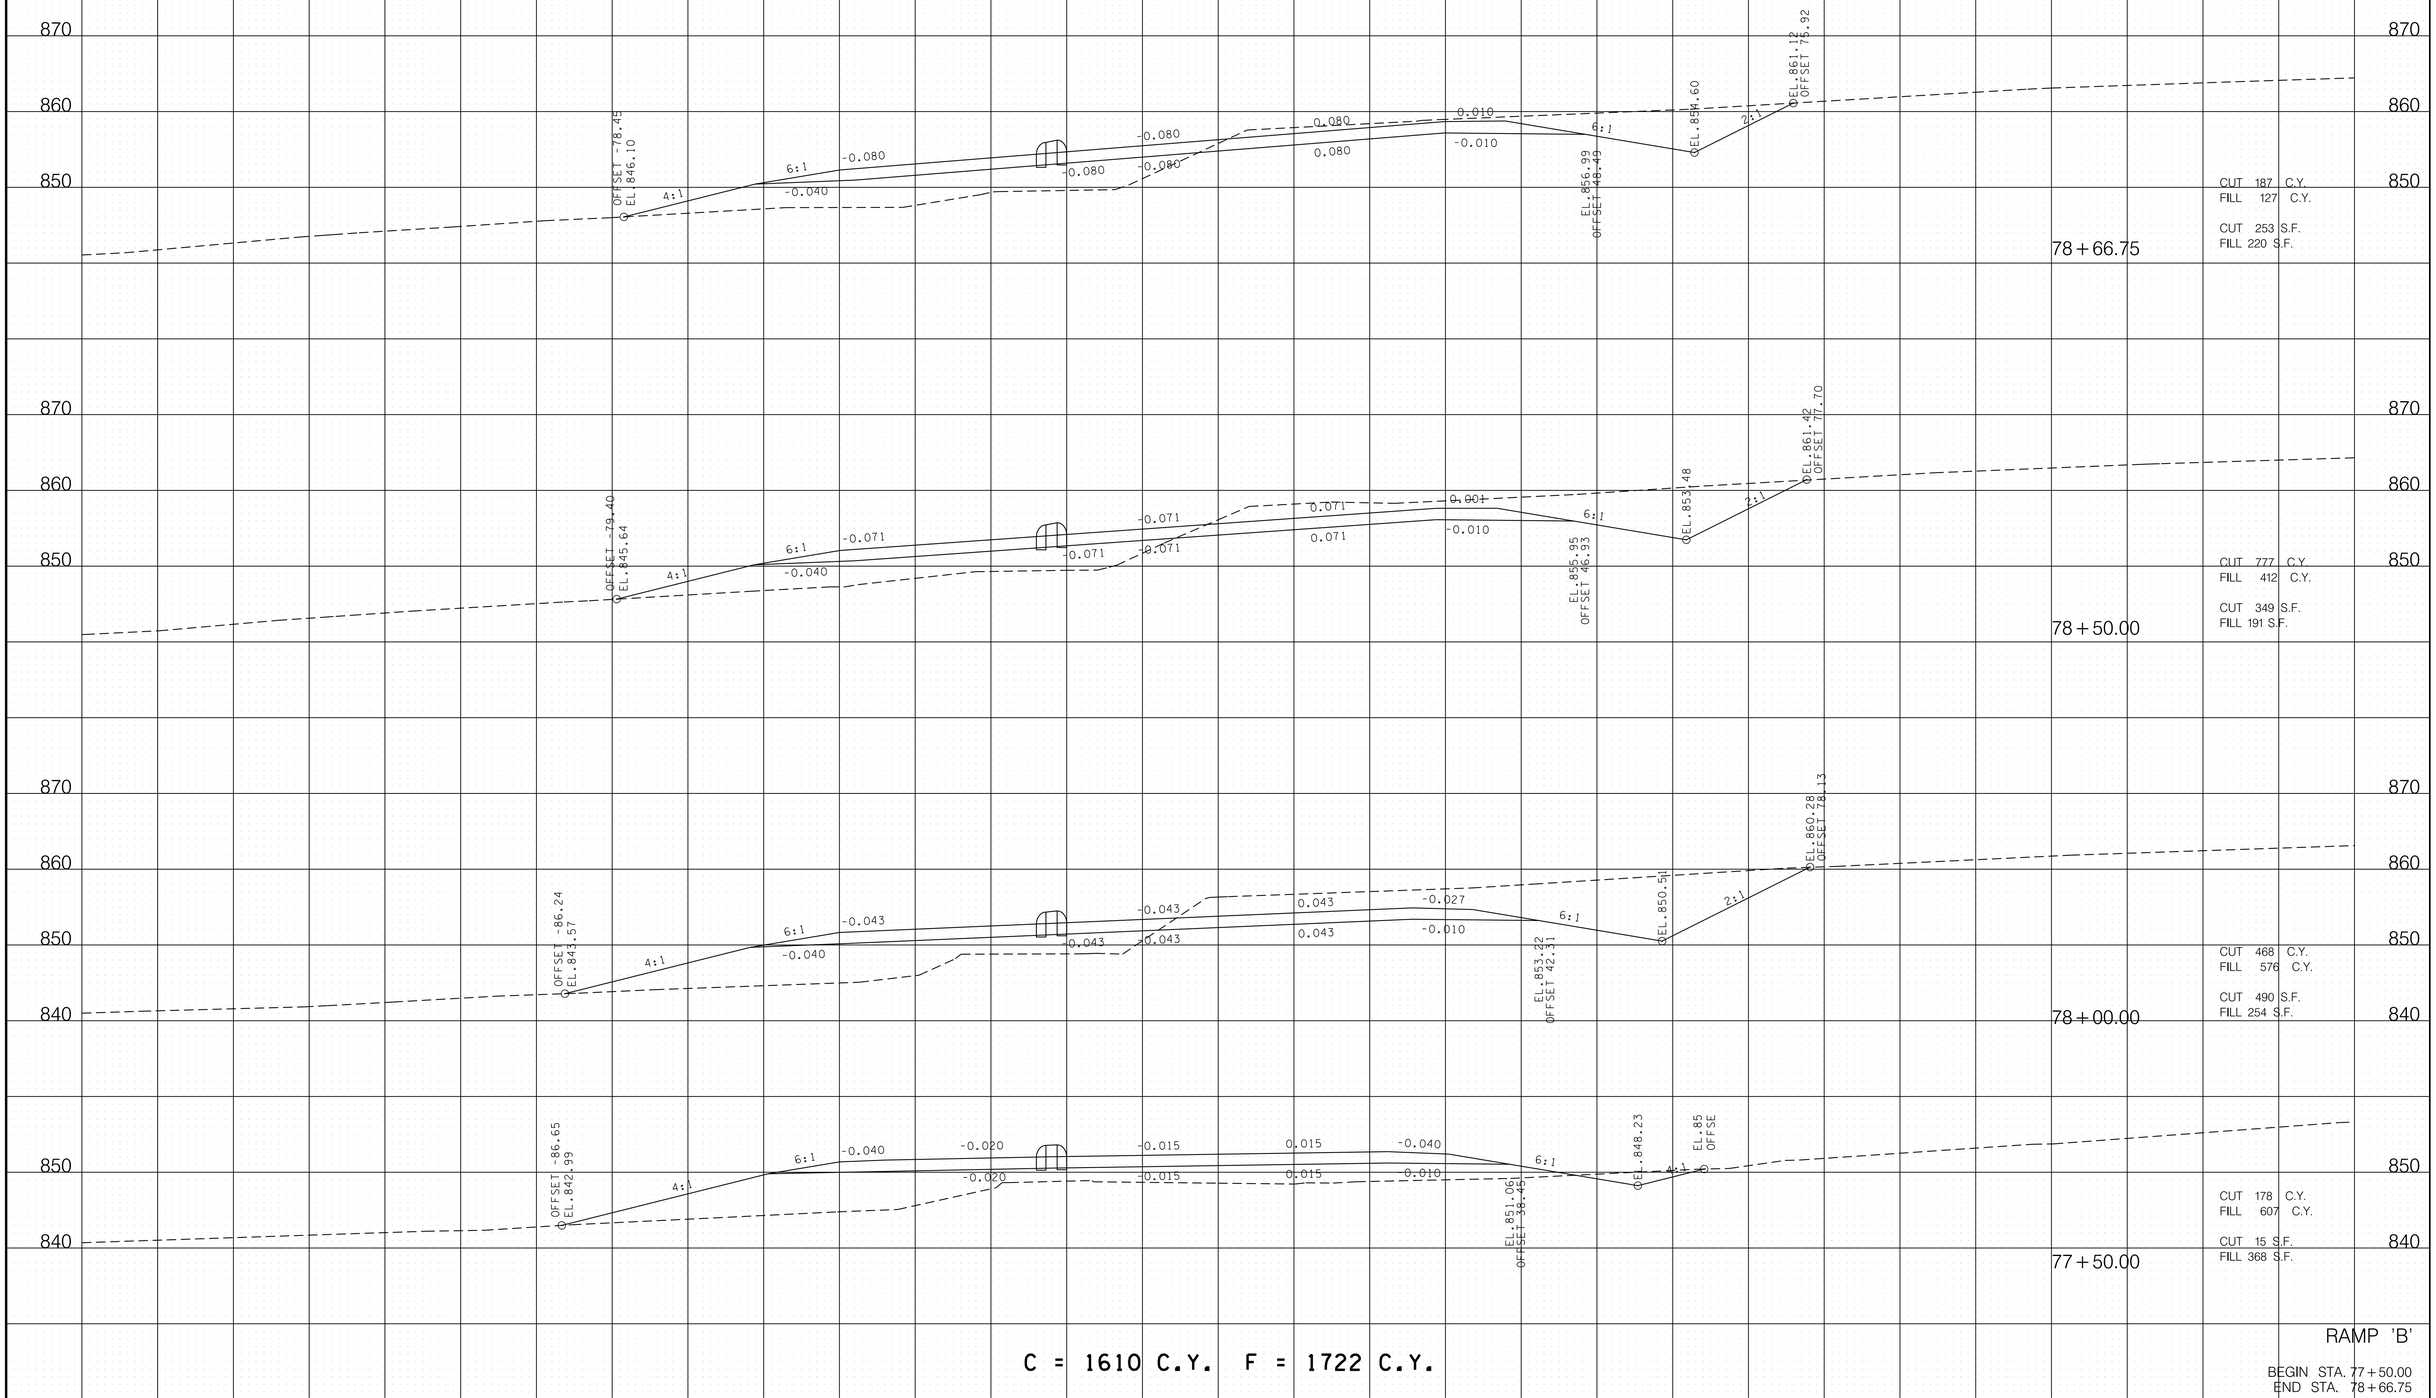

RAMP 'B'

BEGIN STA. 77+50.00
END STA. 78+66.75

11/18/2022 2:54:29 PM
L:\TDOT\00903\SHEET-XSECTION-RAMPB.dgn

TYPE	YEAR	PROJECT NO.	SHEET NO.
R.O.W.	2017	R-STP/NH-115(29)	219
CONST.	2023	R-STP/NH-115(29)	243

REV. 6-12-20

REVISED SLPOES RIGHT OF STA. 79+00 TO STA. 80+00.

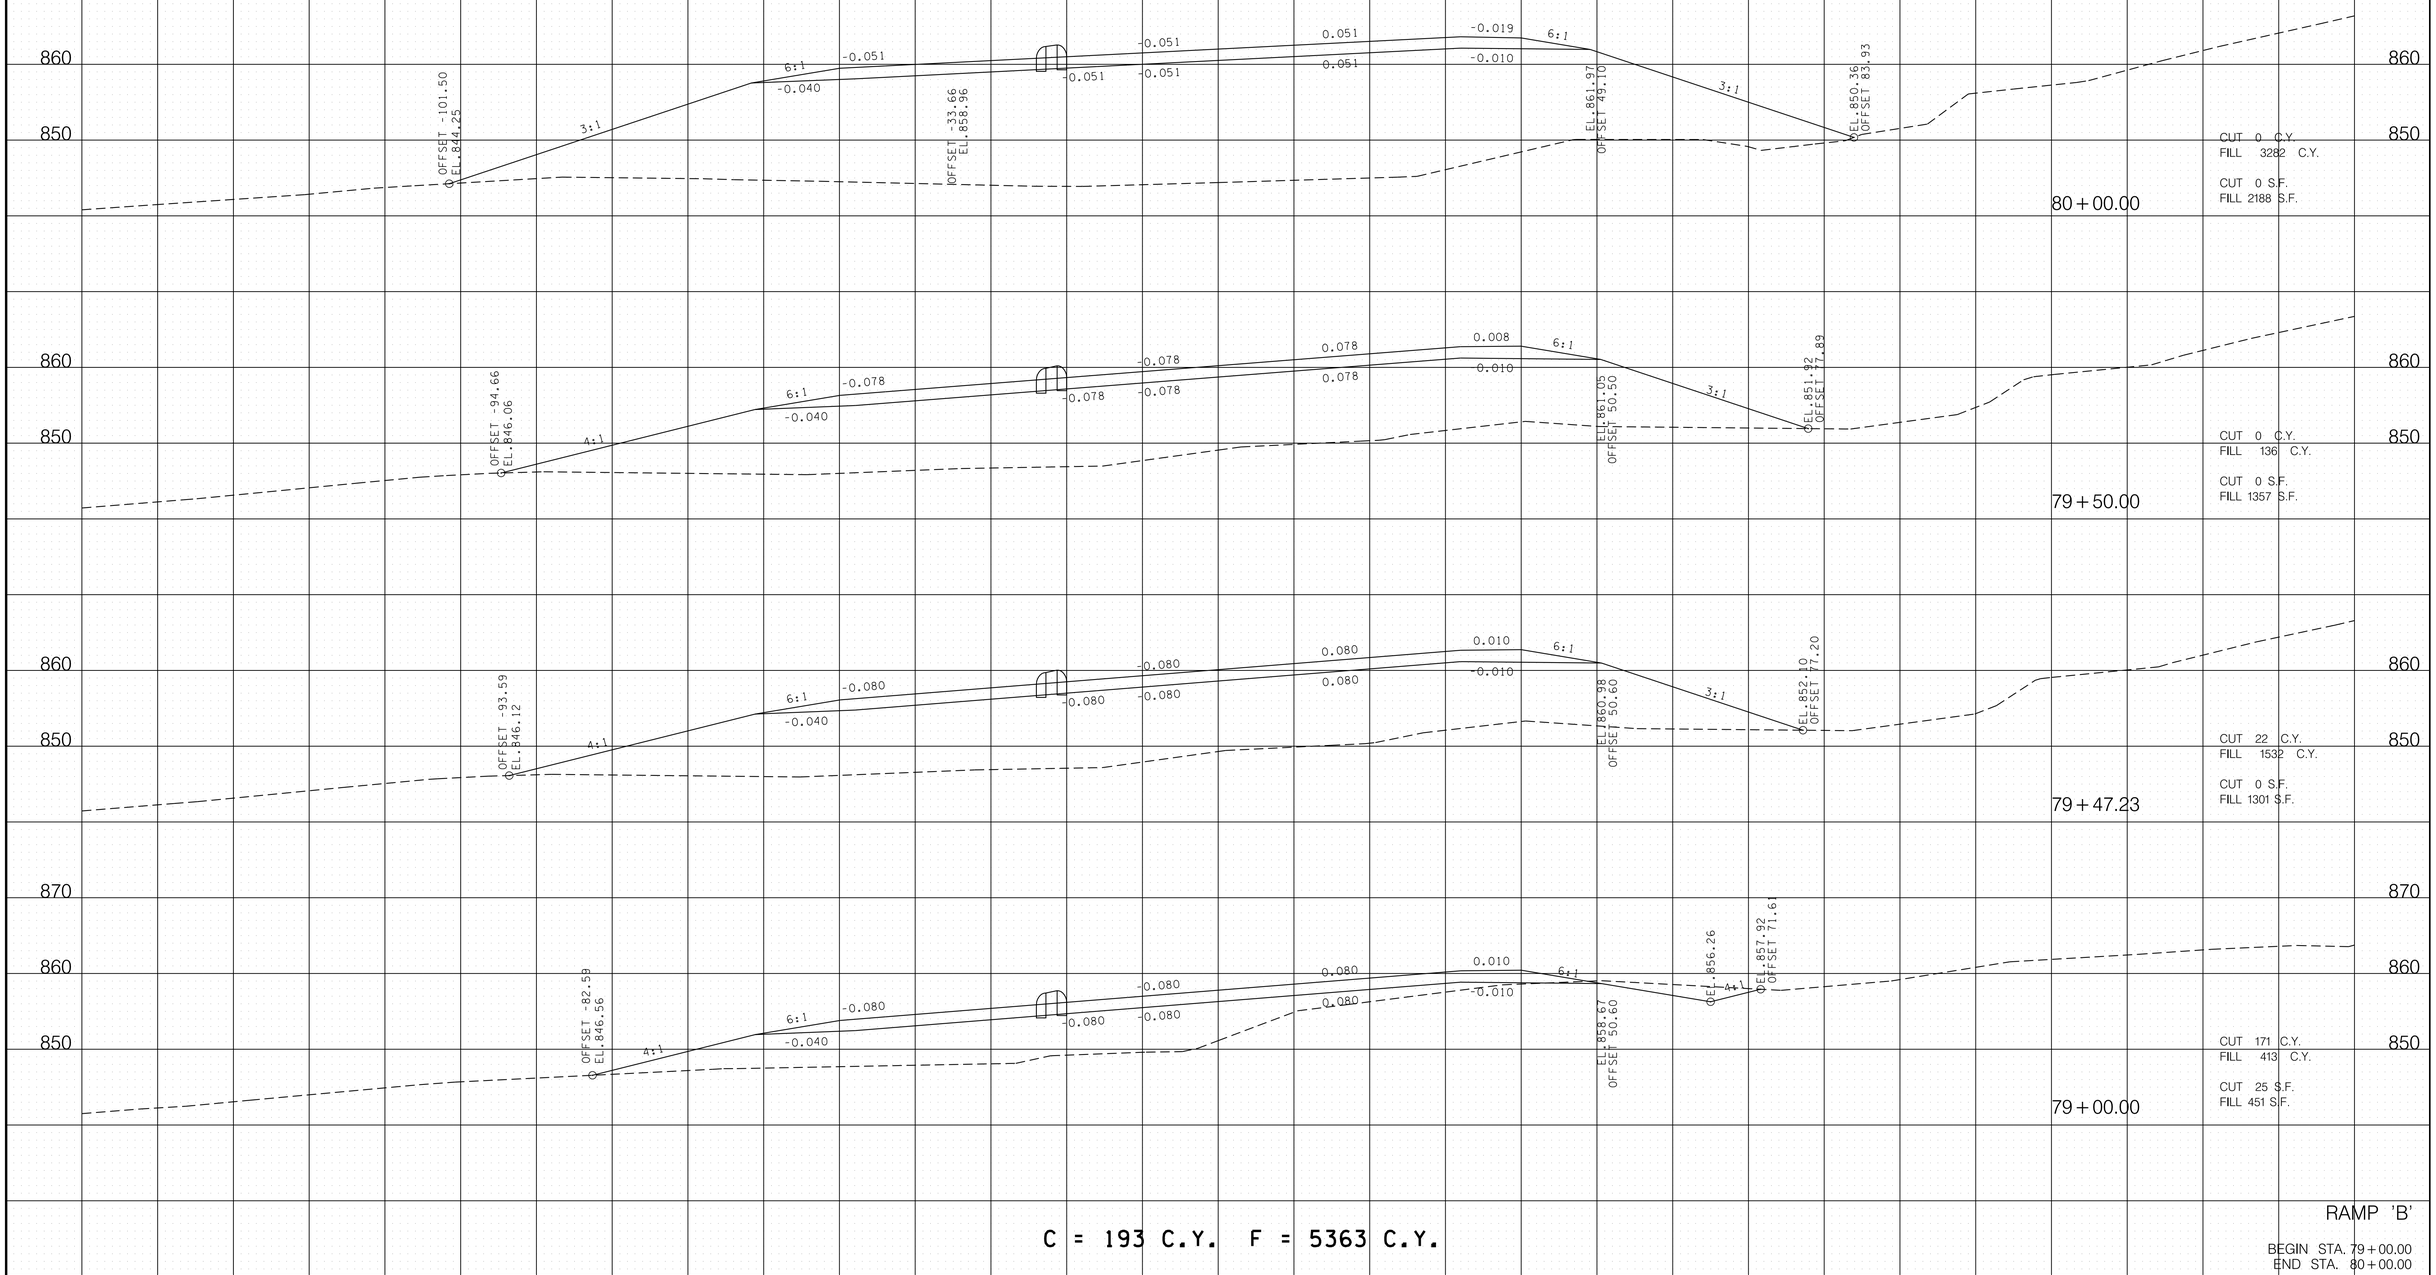

C = 193 C.Y. F = 5363 C.Y.

RAMP 'B'

BEGIN STA. 79+00.00
END STA. 80+00.00

11/18/2022 2:54:29 PM
L:\TDOT\00903\SHEET-XSECTION-RAMPB.dgn

TYPE	YEAR	PROJECT NO.	SHEET NO.
R.O.W.	2017	R-STP/NH-115(29)	220
CONST.	2023	R-STP/NH-115(29)	244

REV. 6-12-20

REVISED SLPOES RIGHT OF STA. 80+50 TO STA. 81+50.

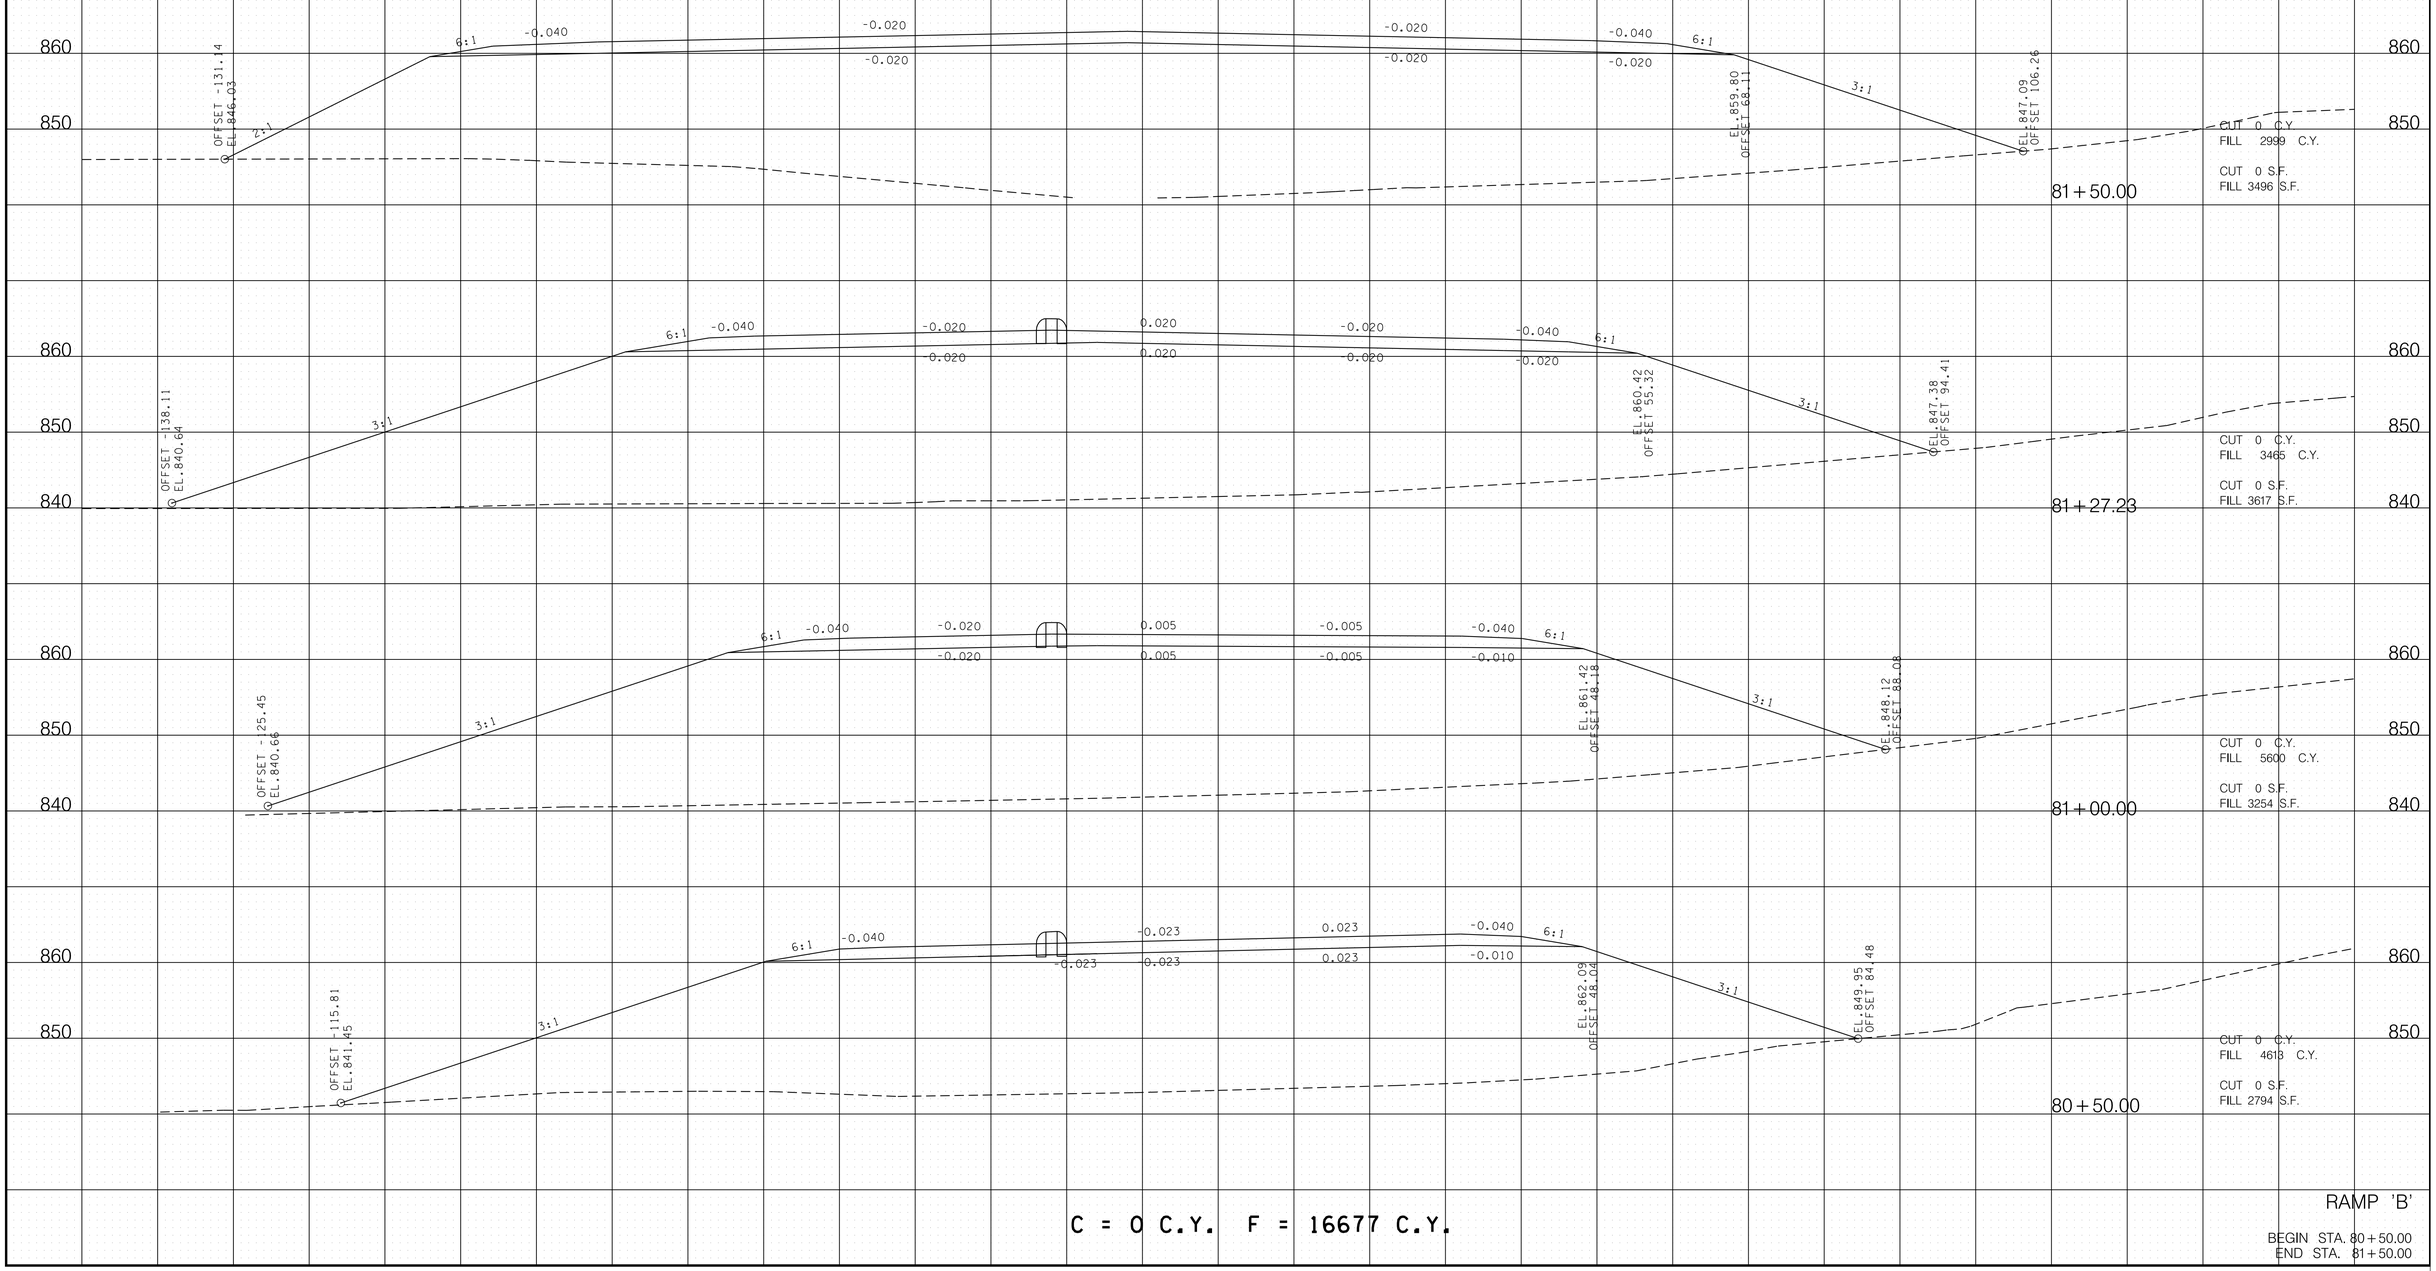

C = 0 C.Y. F = 16677 C.Y.

RAMP 'B'

BEGIN STA. 80+50.00
END STA. 81+50.00

11/18/2022 2:54:30 PM
L:\TDOT\00903\SHEET-XSECTION-RAMPB.dgn

TYPE	YEAR	PROJECT NO.	SHEET NO.
R.O.W.	2017	R-STP/NH-115(29)	221
CONST.	2023	R-STP/NH-115(29)	245

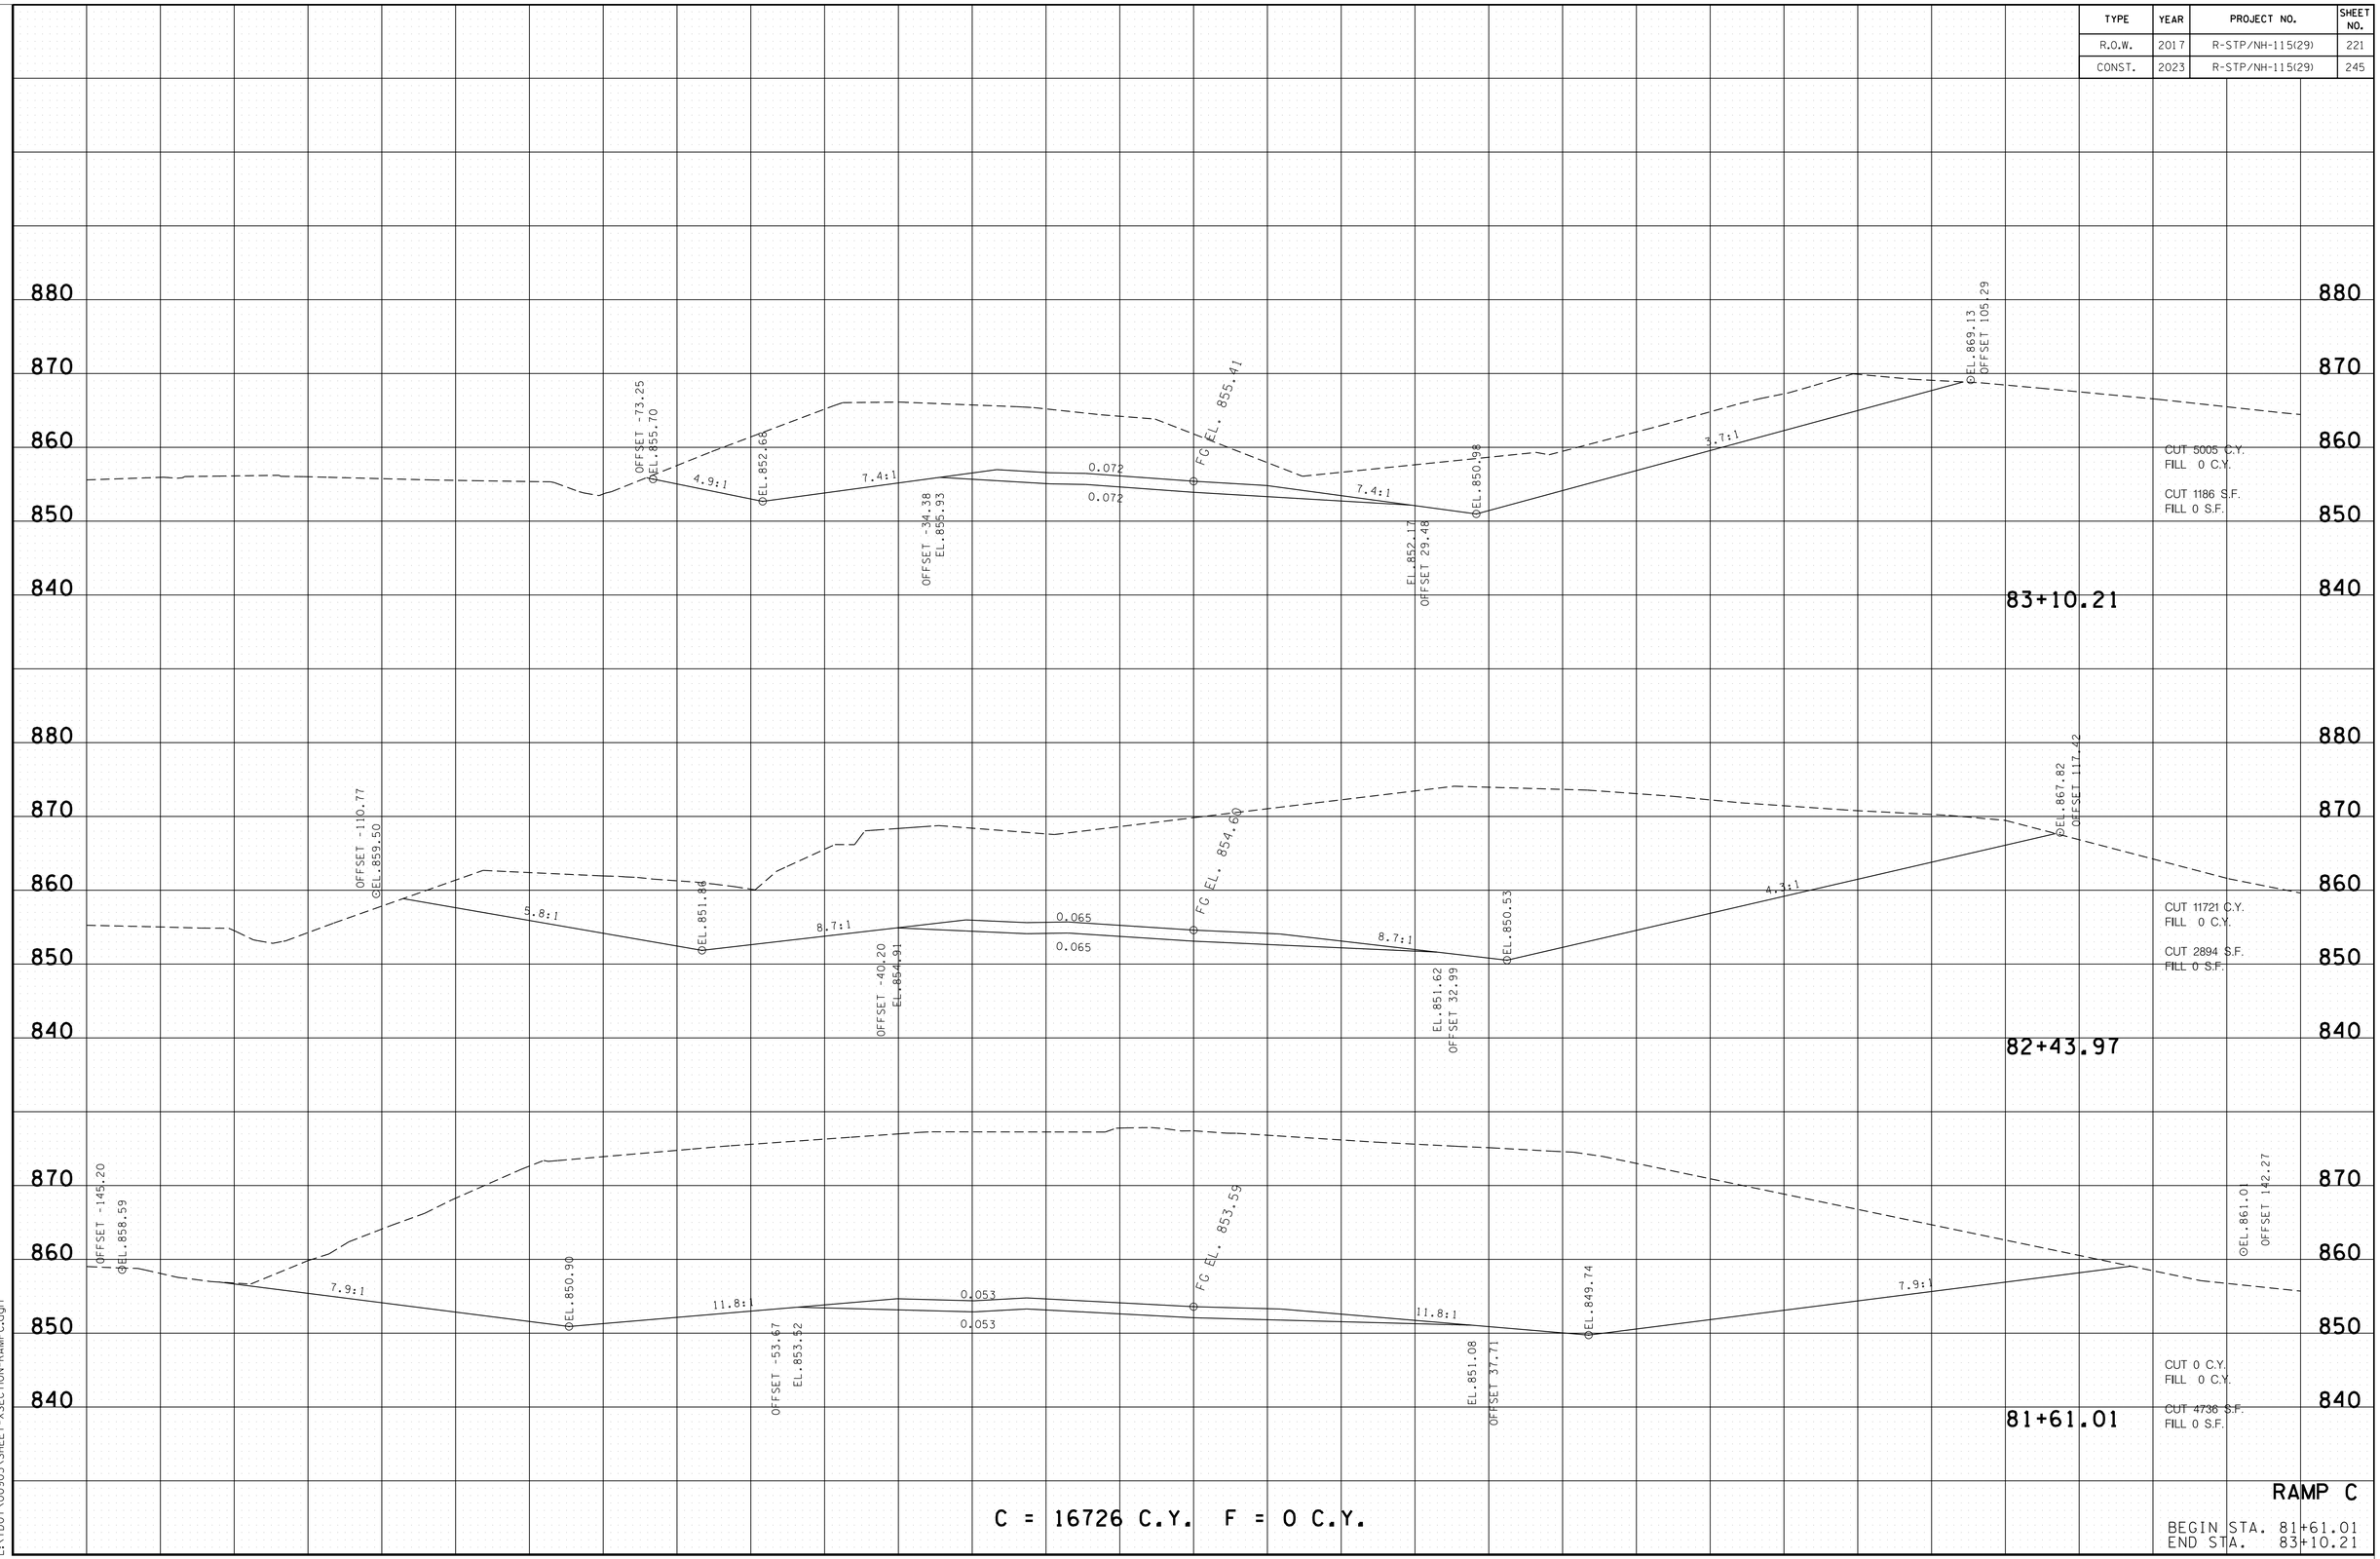

RAMP C

BEGIN STA. 81+61.01
END STA. 83+10.21

11/18/2022 2:54:31 PM
L:\TDOT\00903\SHEET-XSECTION-RAMPC.dgn

TYPE	YEAR	PROJECT NO.	SHEET NO.
R.O.W.	2017	R-STP/NH-115(29)	222
CONST.	2023	R-STP/NH-115(29)	246

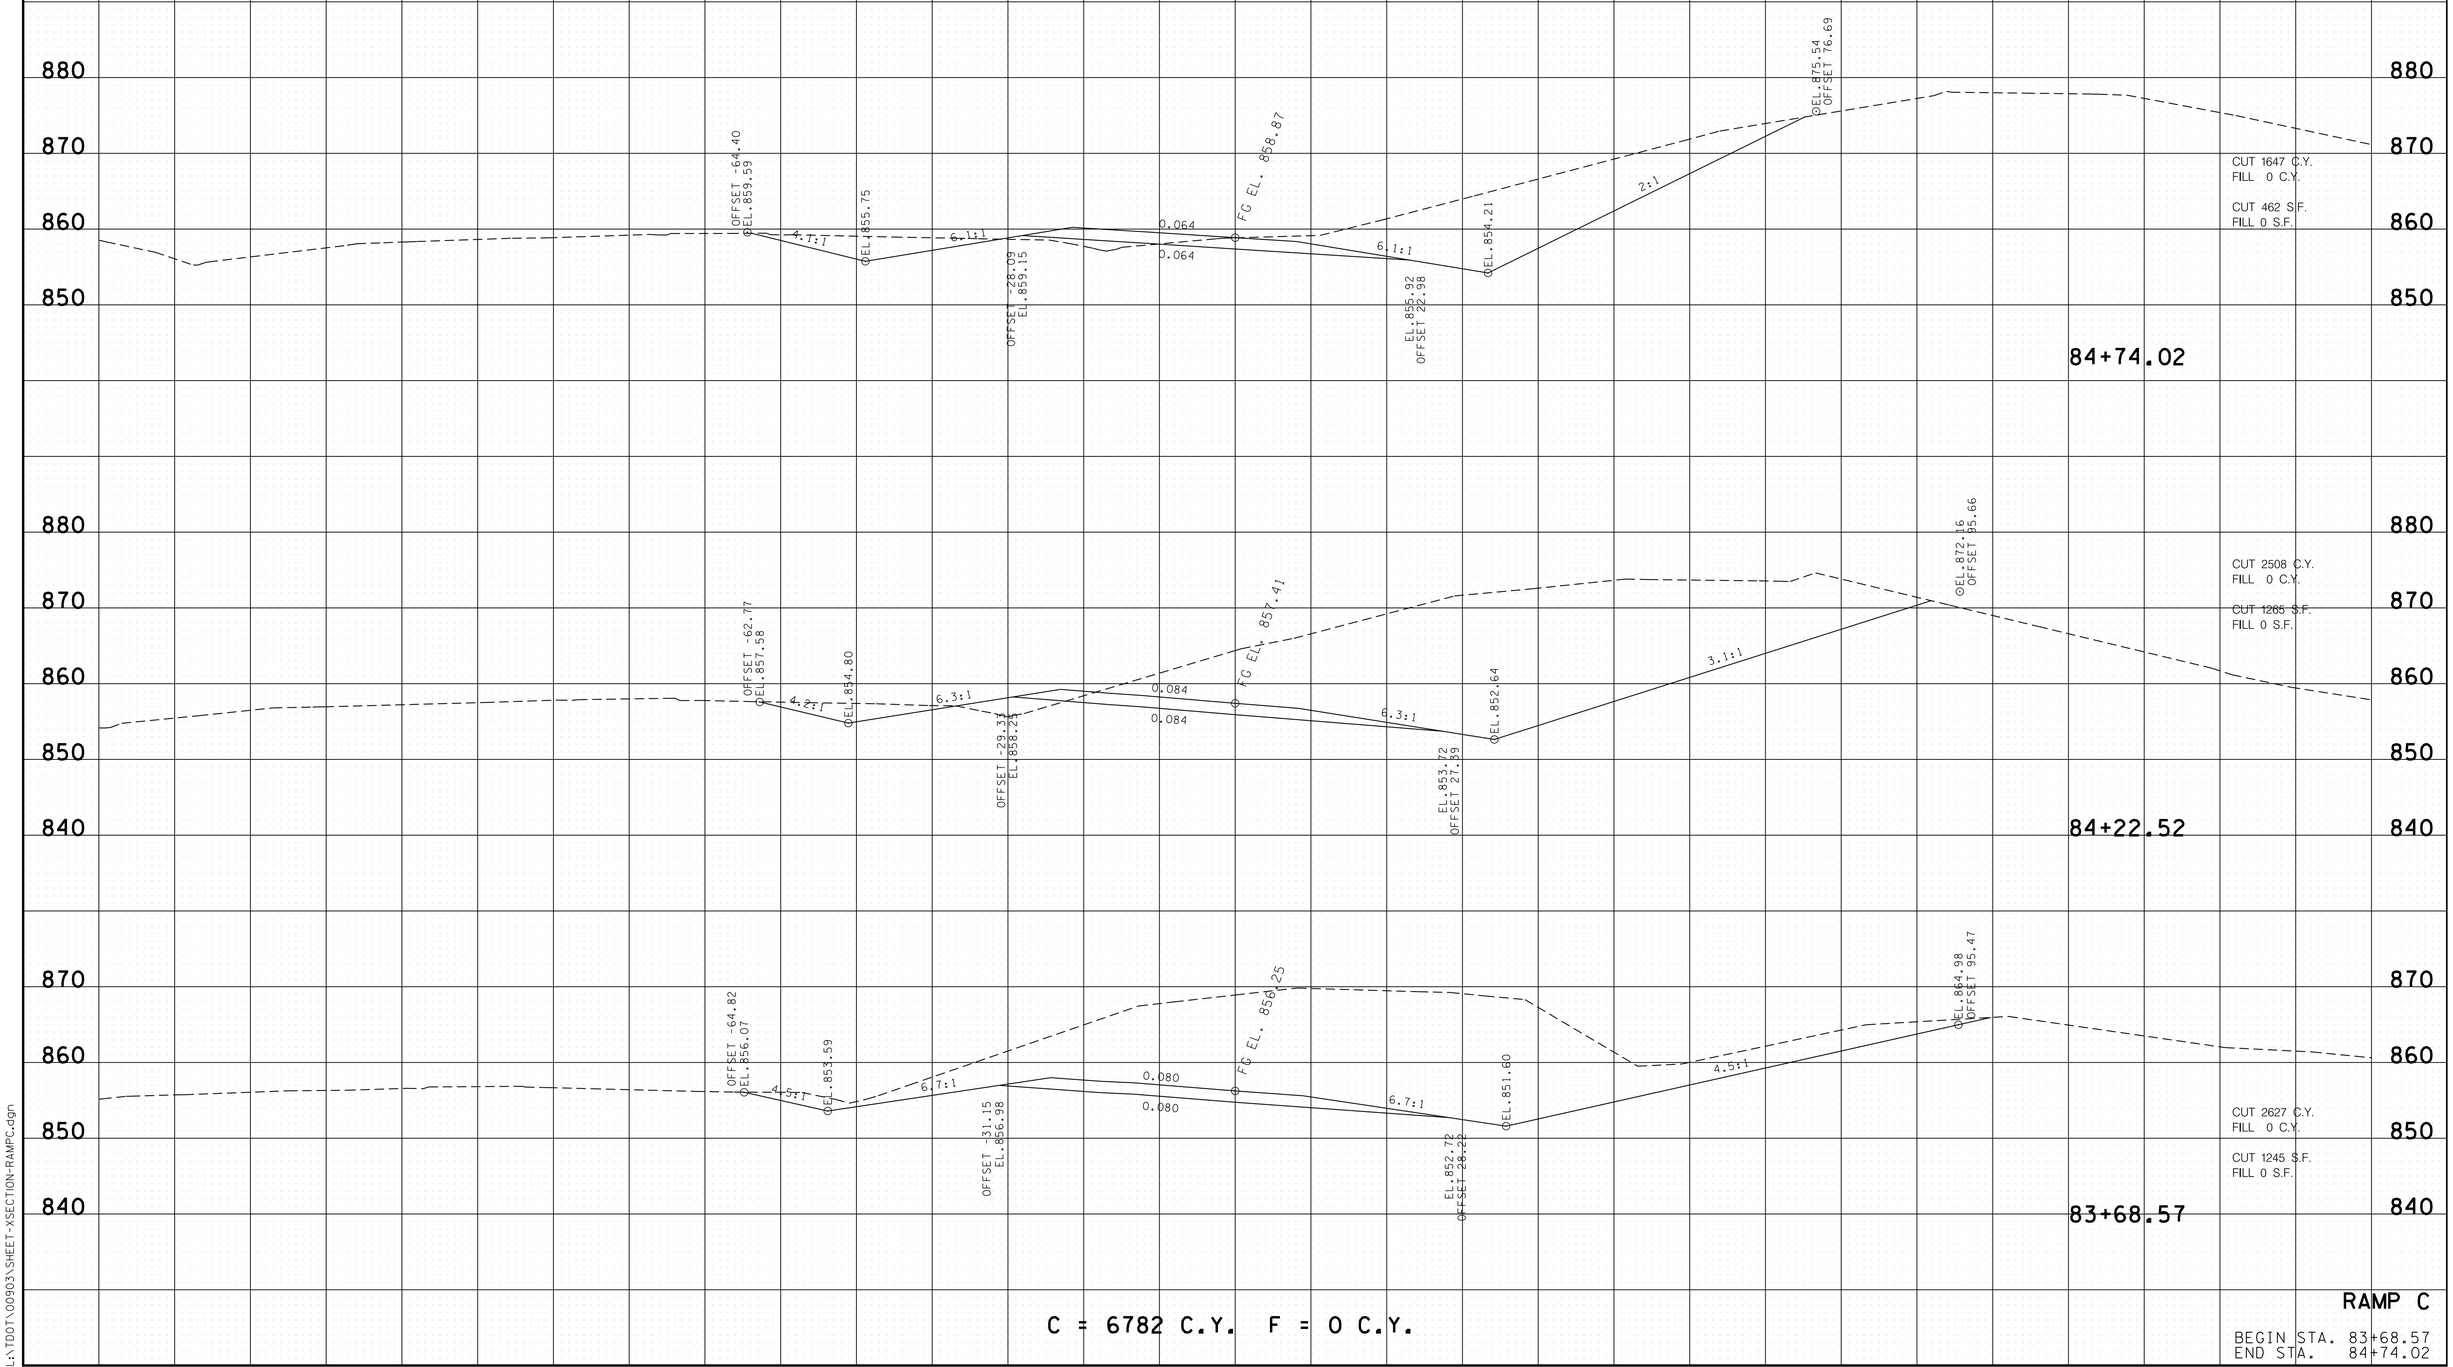

RAMP C

BEGIN STA. 83+68.57
END STA. 84+74.02

11/18/2022 2:54:31 PM
L:\TDOT\00903\SHEET-XSECTION-RAMPC.dgn

TYPE	YEAR	PROJECT NO.	SHEET NO.
R.O.W.	2017	R-STP/NH-115(29)	223
CONST.	2023	R-STP/NH-115(29)	247

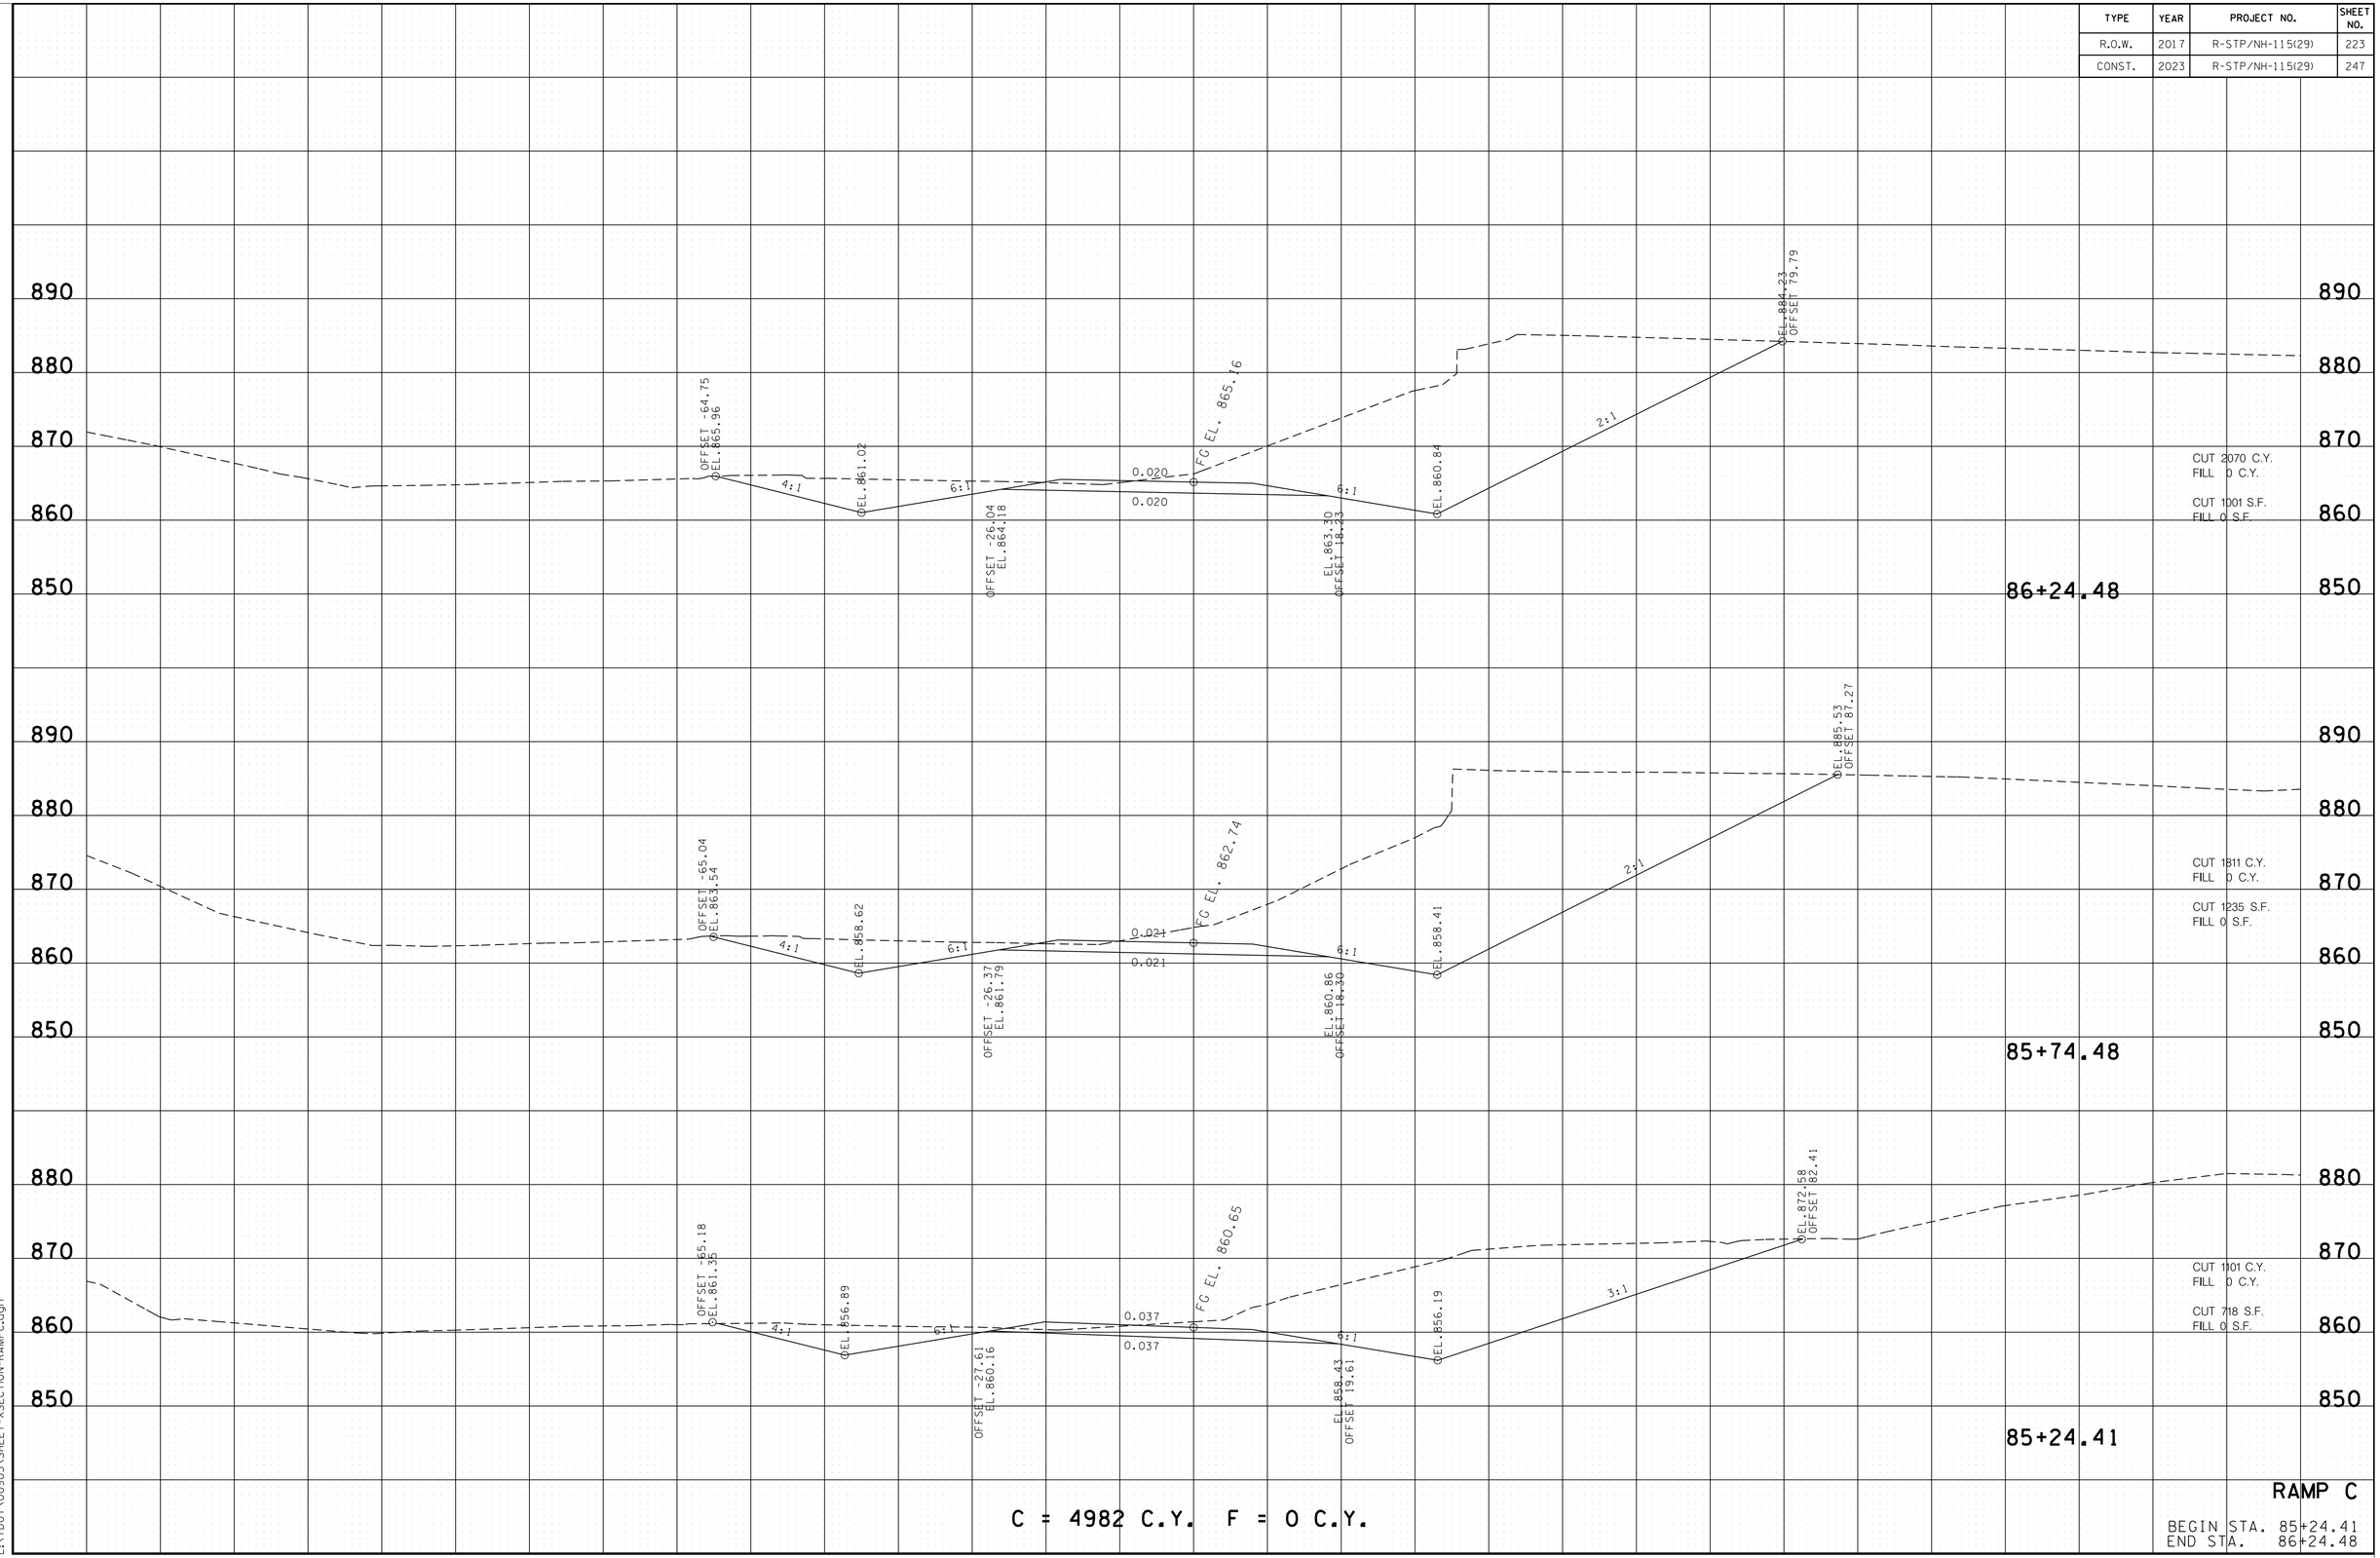

C = 4982 C.Y. F = 0 C.Y.

RAMP C

BEGIN STA. 85+24.41
END STA. 86+24.48

11/18/2022 2:54:32 PM
L:\TDOT\00903\SHEET-XSECTION-RAMPC.dgn

TYPE	YEAR	PROJECT NO.	SHEET NO.
R.O.W.	2017	R-STP/NH-115(29)	224
CONST.	2023	R-STP/NH-115(29)	248

REV. 3-29-24

REMOVED CROSS SECTIONS.

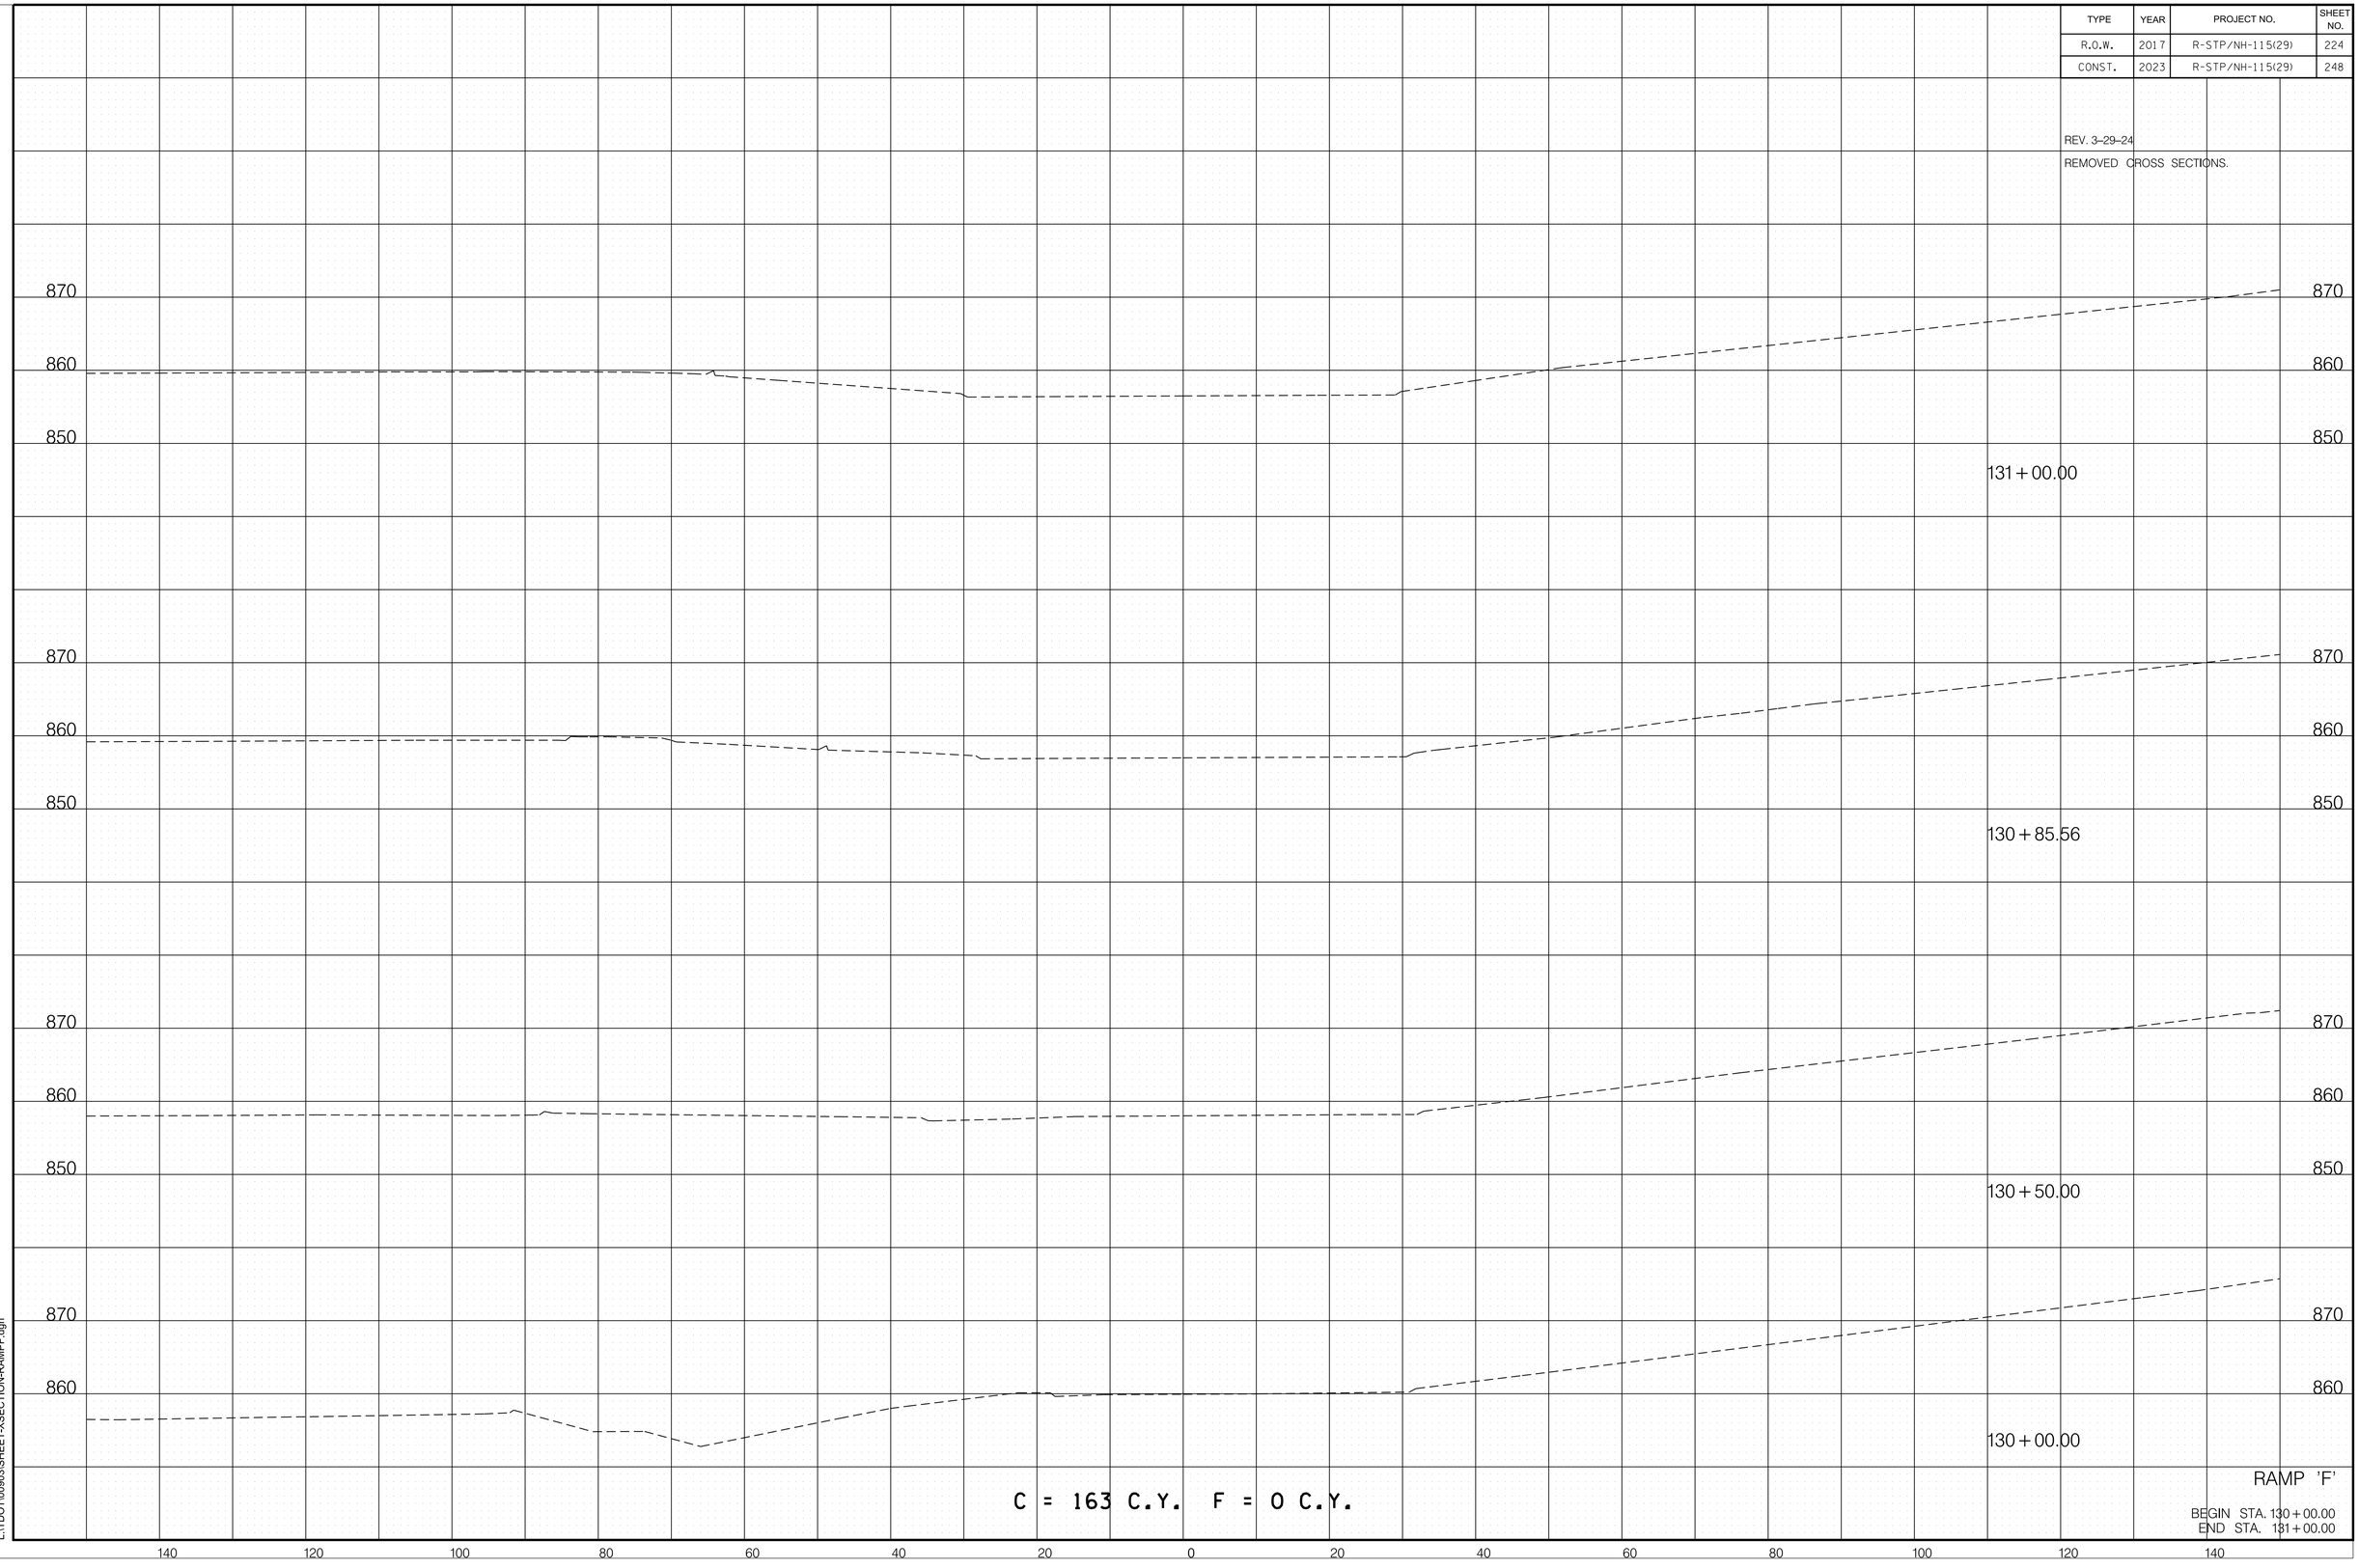

C = 163 C.Y. F = 0 C.Y.

RAMP 'F'

BEGIN STA. 130 + 00.00
END STA. 131 + 00.00

3/26/2024 12:55:45 PM
L:\TDOT\00903\SHEET-XSECTION-RAMPF.dgn

TYPE	YEAR	PROJECT NO.	SHEET NO.
R.O.W.	2017	R-STP/NH-115(29)	225
CONST.	2023	R-STP/NH-115(29)	249

REV. 3-29-24

REVISED CROSS SECTIONS.

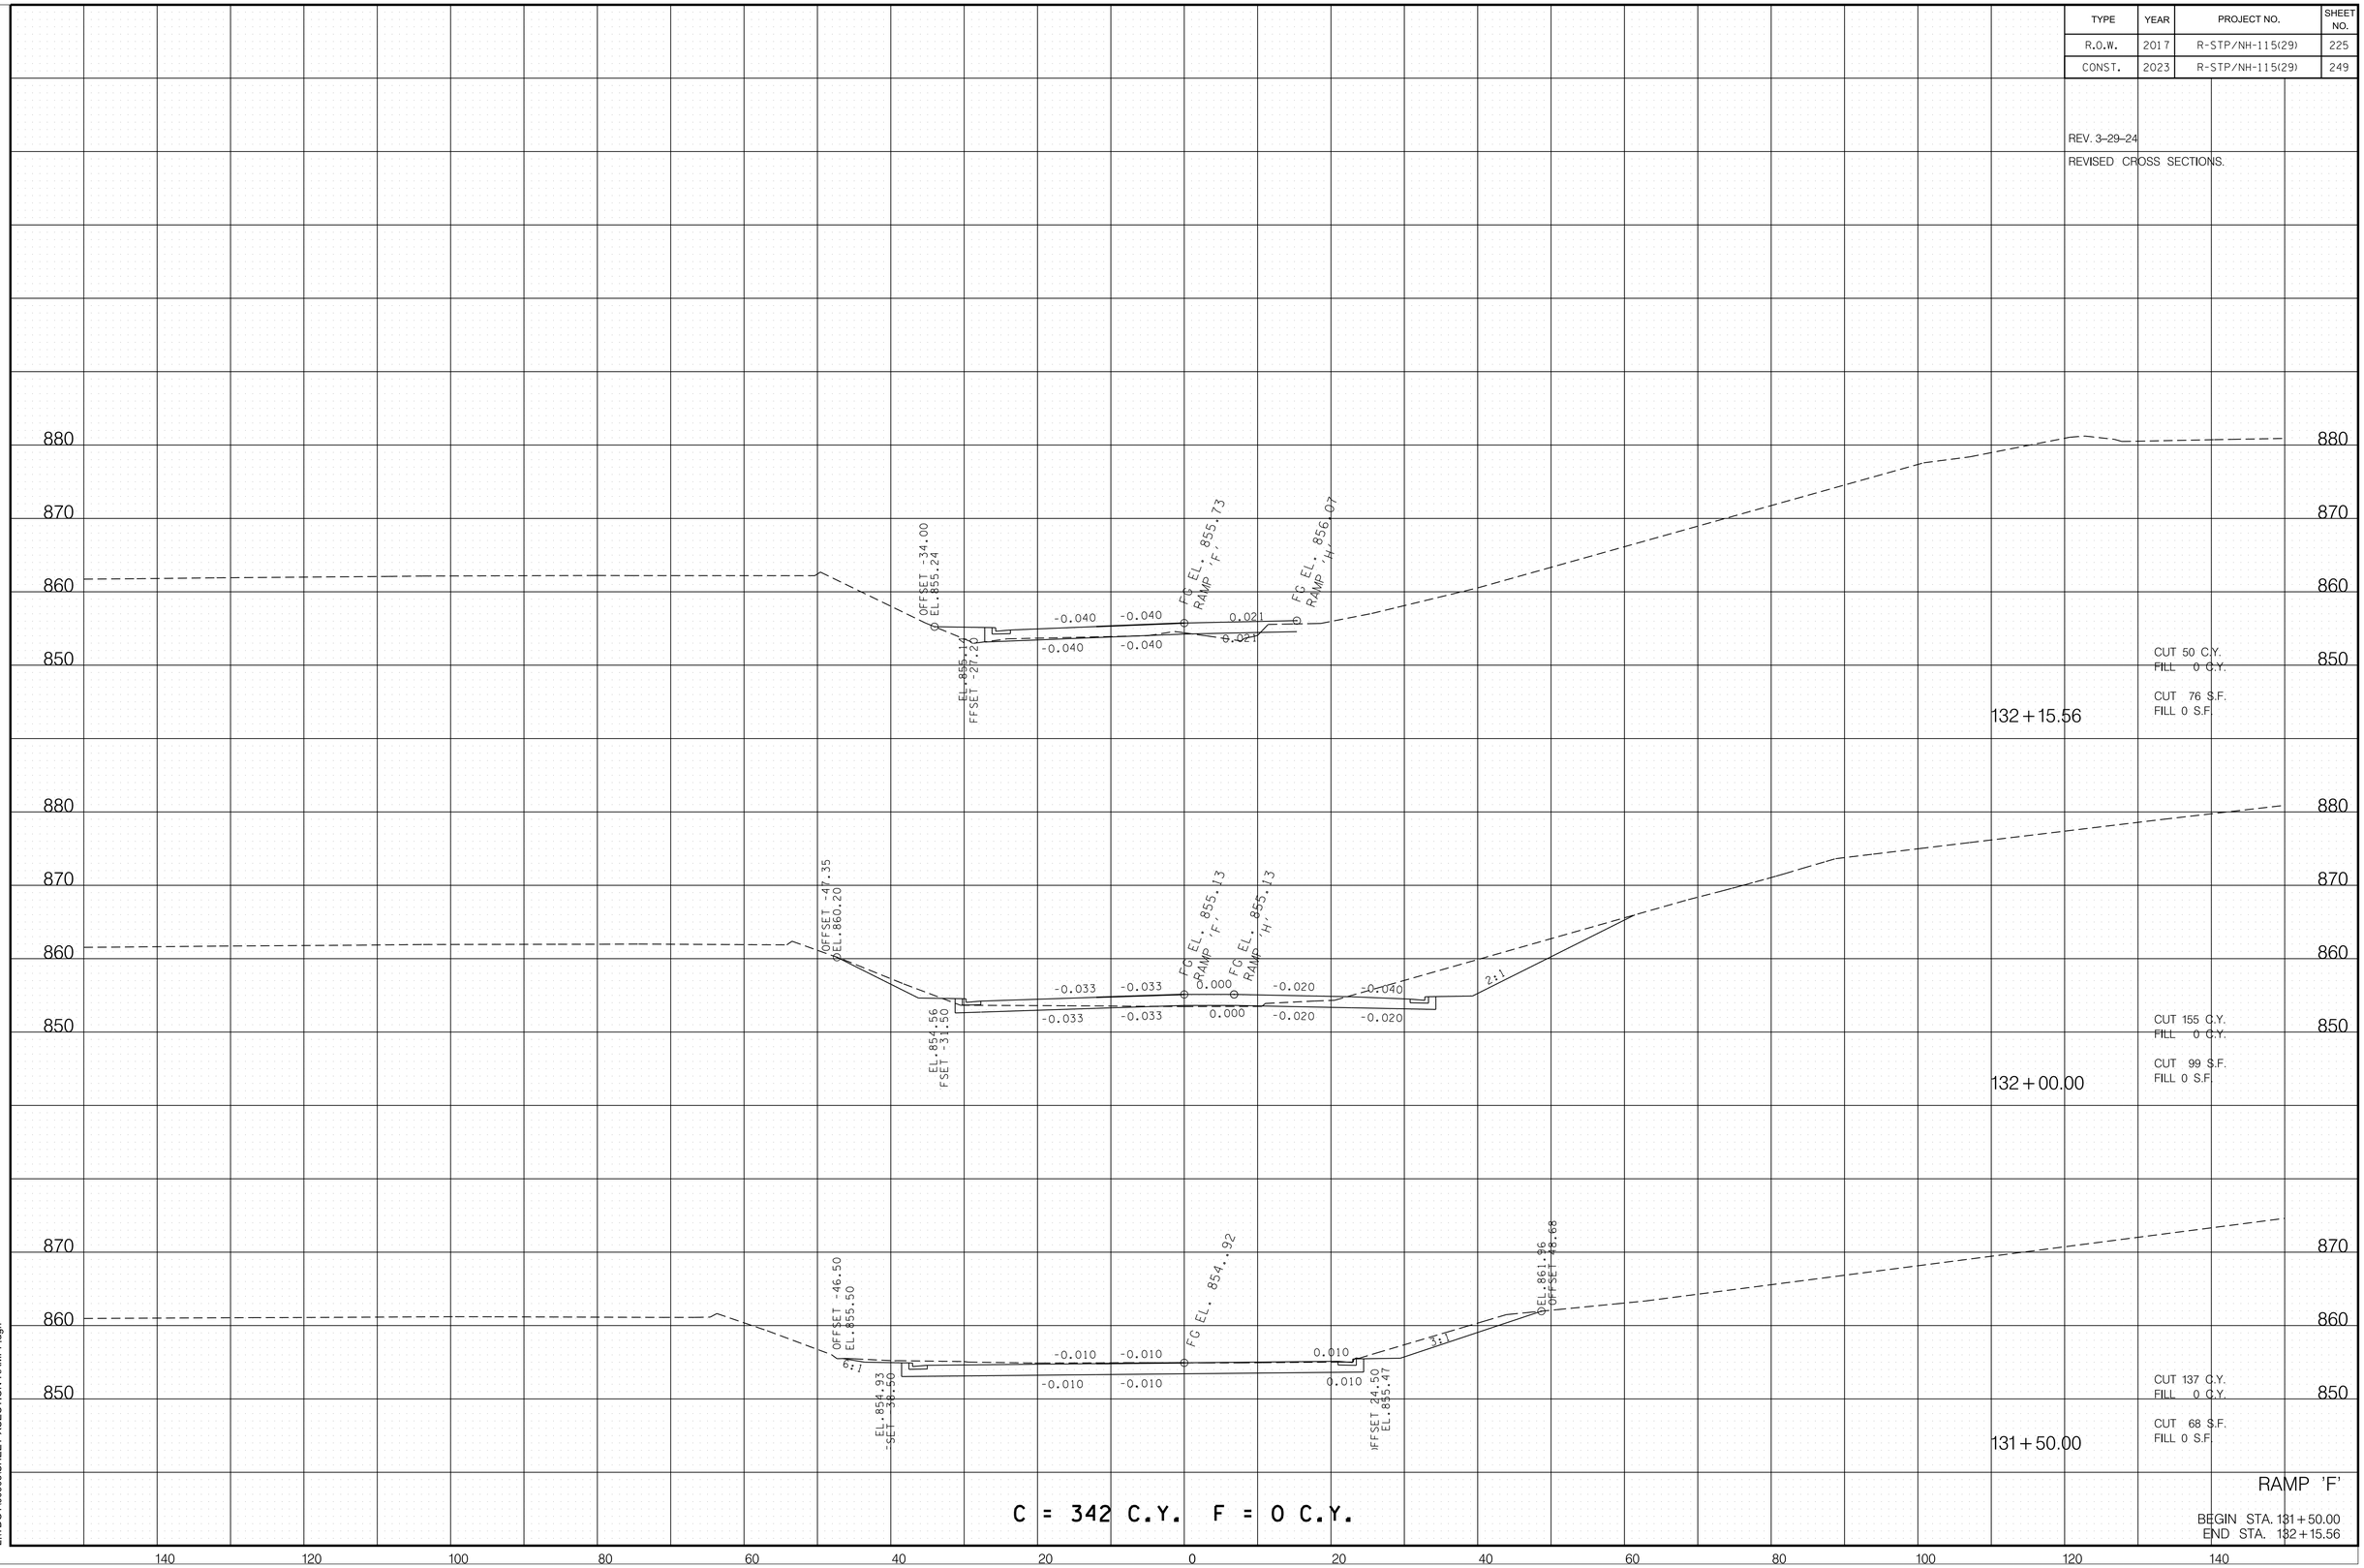

3/26/2024 12:55:45 PM
L:\TDOT\00903\SHEET-XSECTION-RAMPF.dgn

TYPE	YEAR	PROJECT NO.	SHEET NO.
R.O.W.	2017	R-STP/NH-115(29)	226
CONST.	2023	R-STP/NH-115(29)	250

REV. 9-16-19

ADDED WALL LEFT OF STA. 132+50.00 AND 133+00.00

REV. 3-29-24

REVISED CROSS SECTIONS.

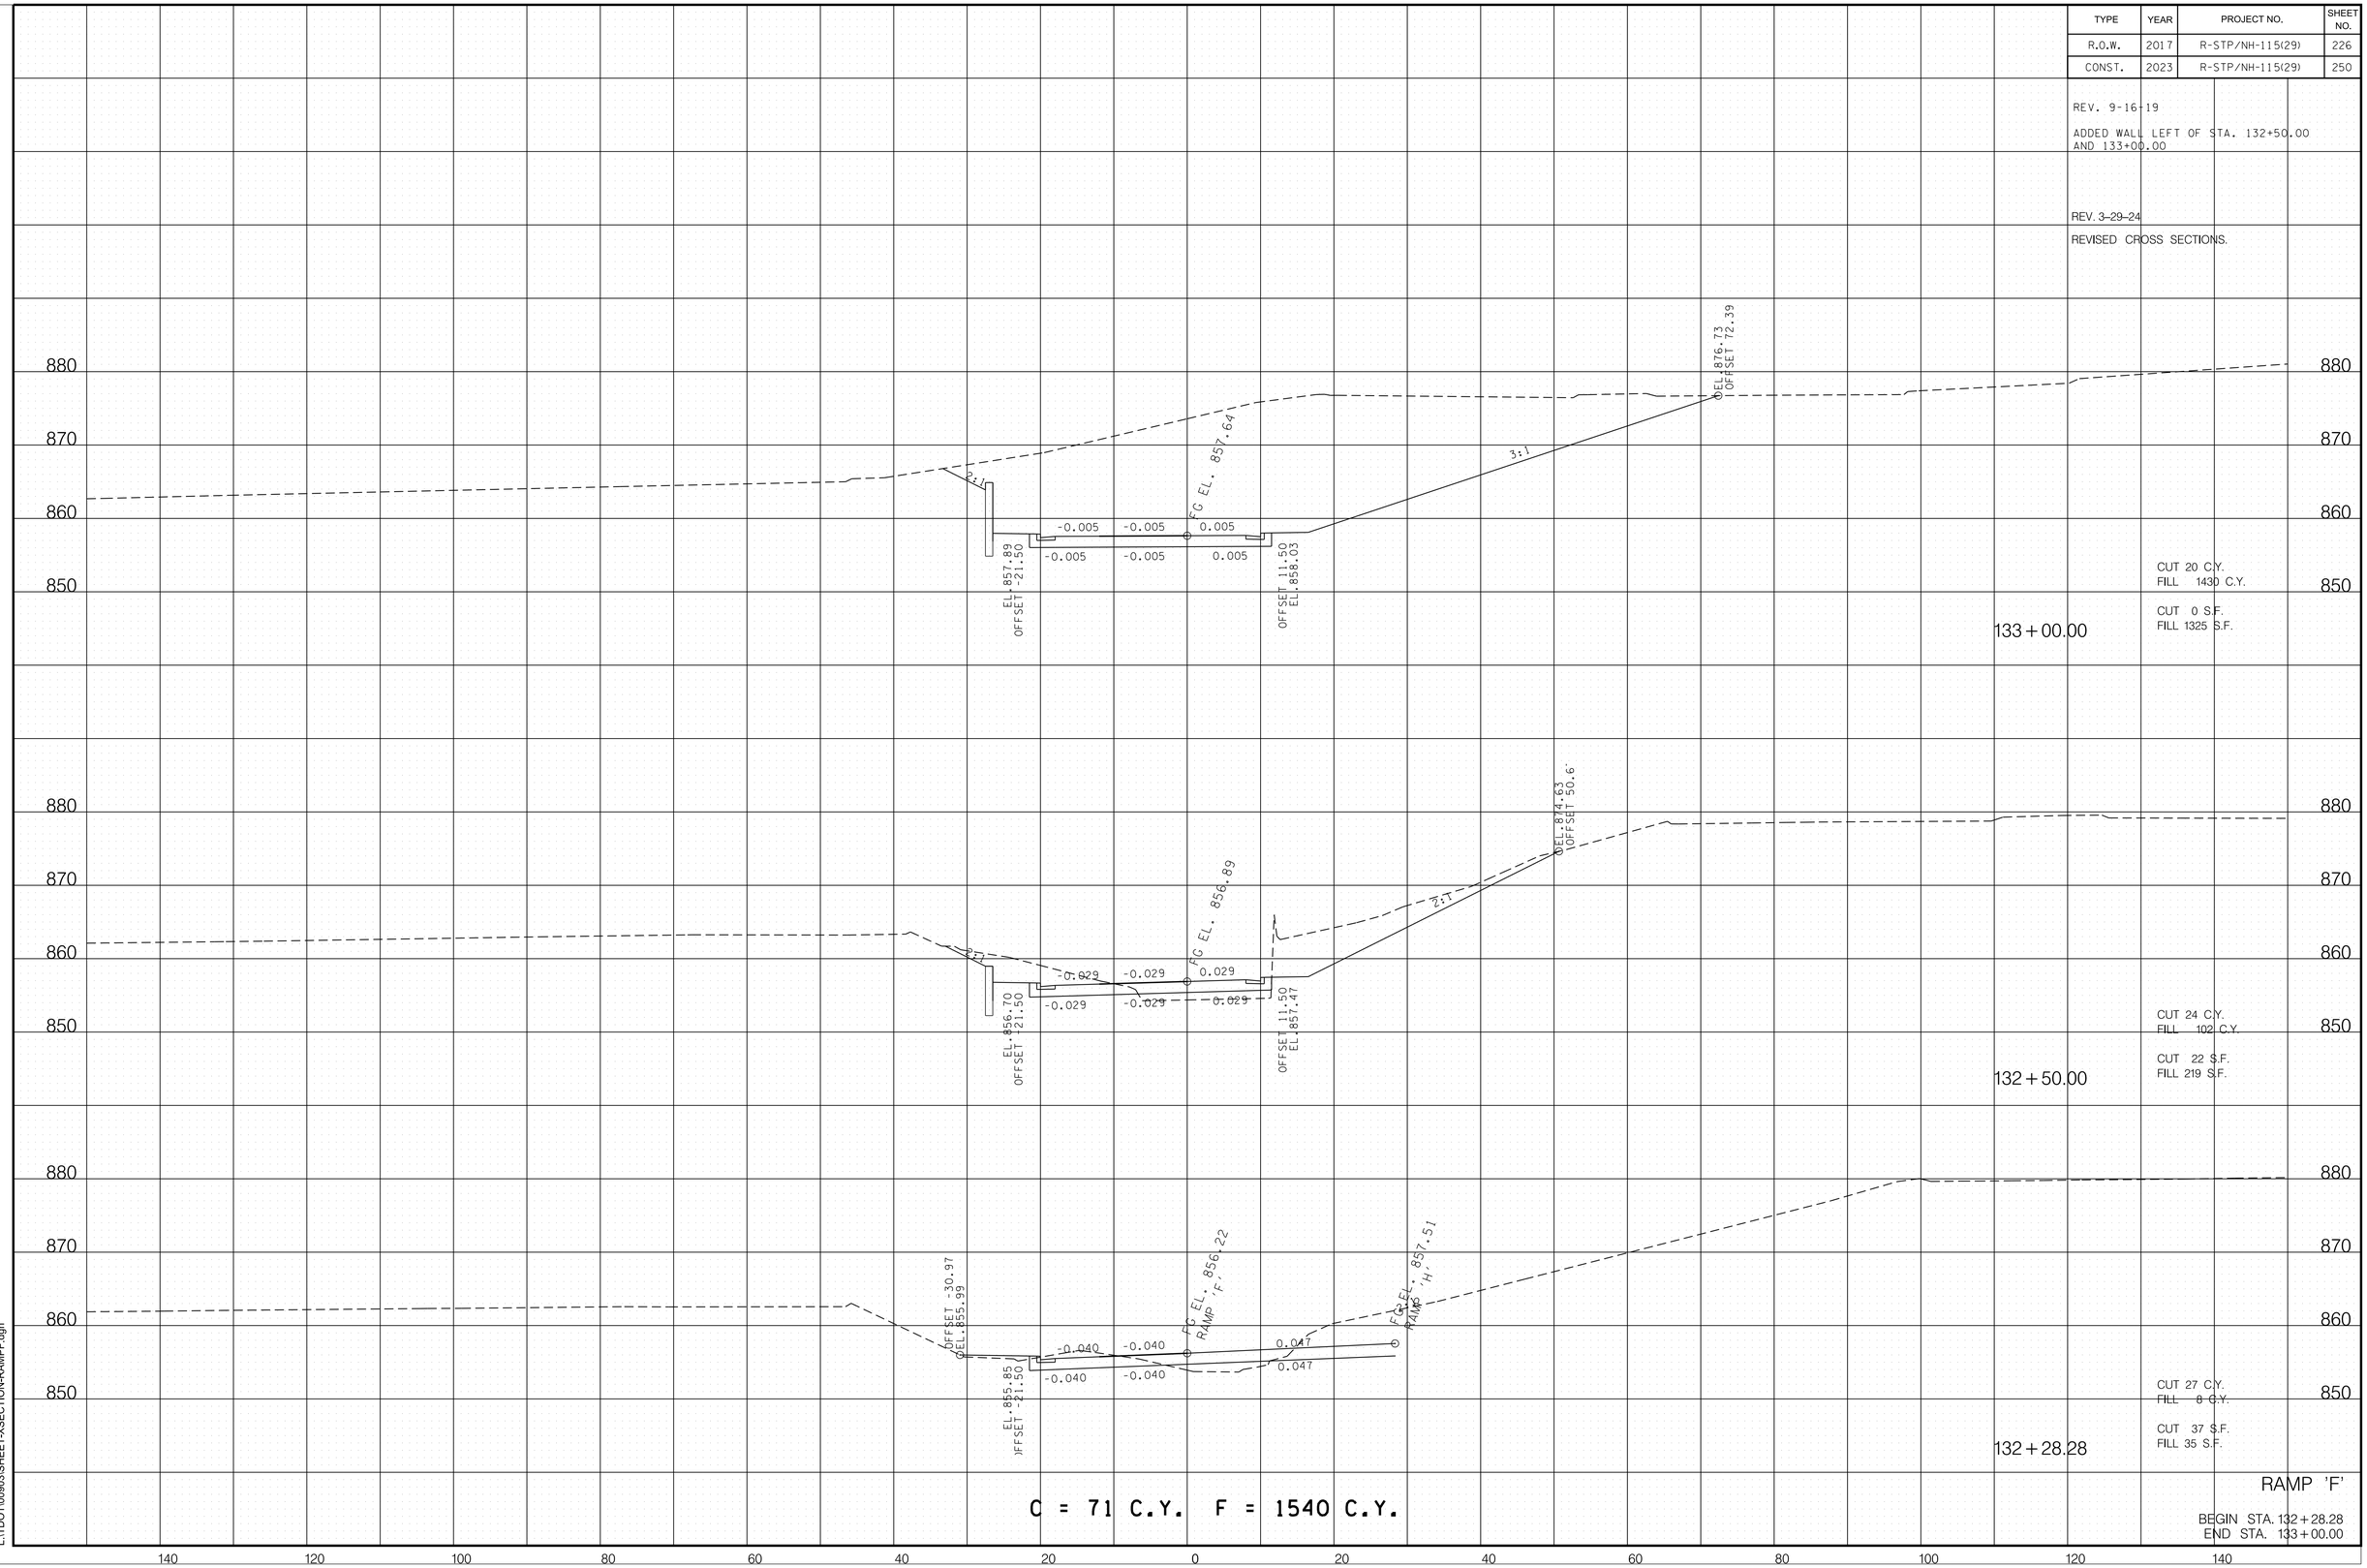

RAMP 'F'

BEGIN STA. 132+28.28
END STA. 133+00.00

3/26/2024 12:55:46 PM
L:\TDOT\00903\SHEET-XSECTION-RAMPF.dgn

TYPE	YEAR	PROJECT NO.	SHEET NO.
R.O.W.	2017	R-STP/NH-115(29)	227
CONST.	2023	R-STP/NH-115(29)	251

REV. 9-16-19

ADDED WALL LEFT OF STA. 133+50.00 AND 133+92.66.

REV. 3-29-24

REVISED CROSS SECTION AT STA. 133+50.00.

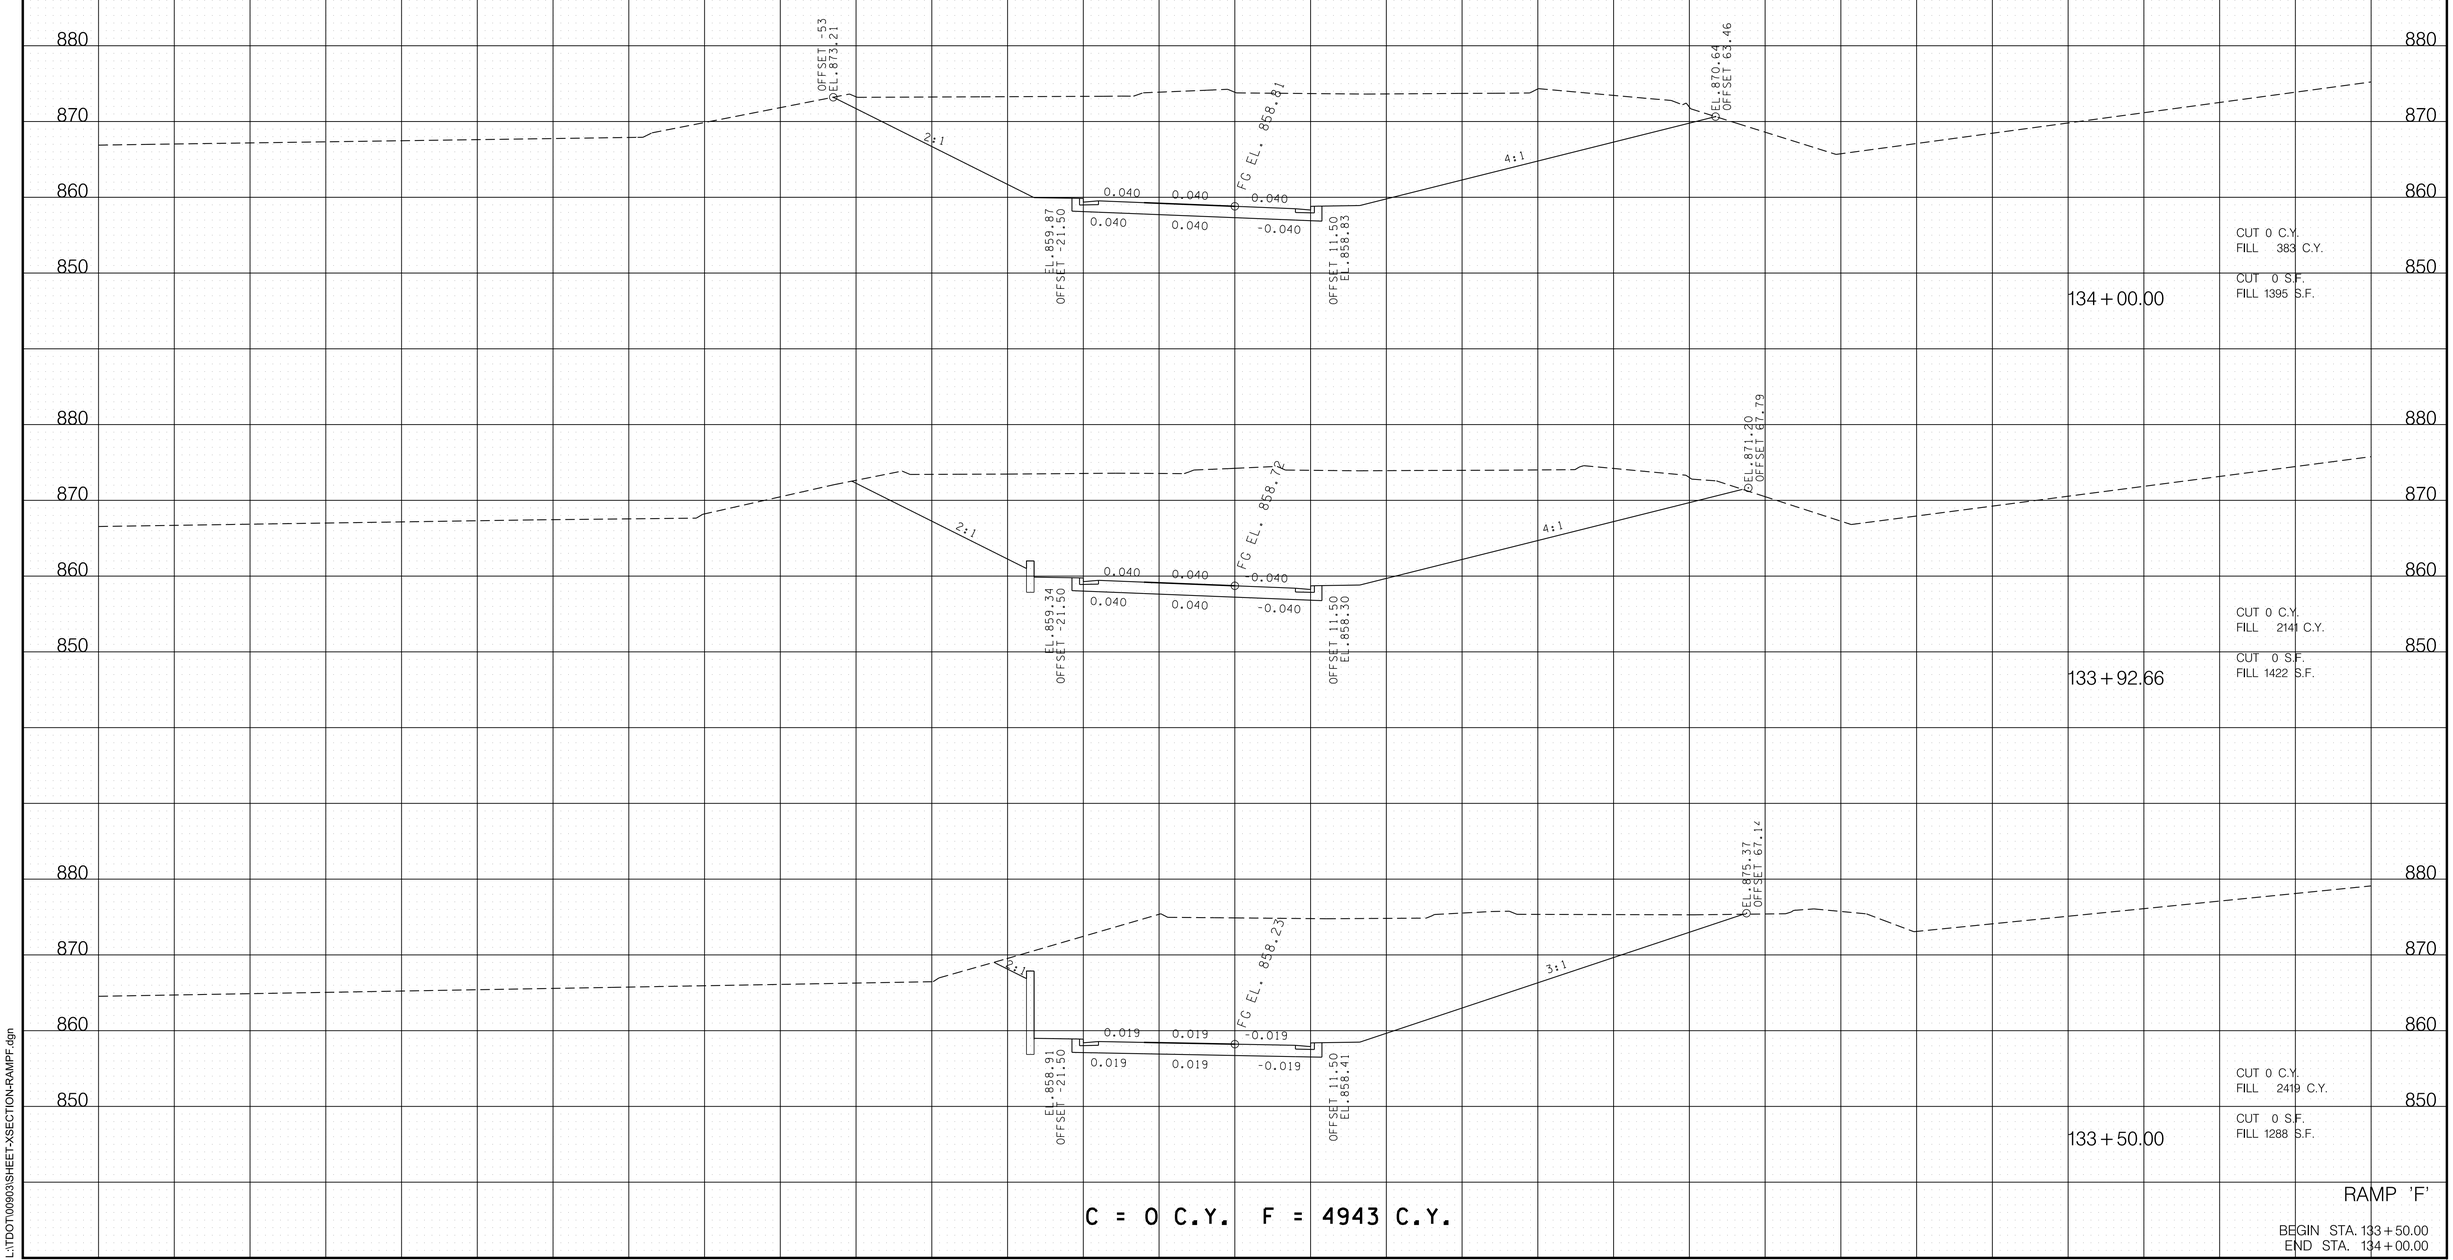

C = 0 C.Y. F = 4943 C.Y.

RAMP 'F'

BEGIN STA. 133+50.00
END STA. 134+00.00

3/26/2024 12:55:46 PM
L:\TDOT\00903\SHEET-XSECTION-RAMPF.dgn

TYPE	YEAR	PROJECT NO.	SHEET NO.
R.O.W.	2017	R-STP/NH-115(29)	228
CONST.	2023	R-STP/NH-115(29)	252

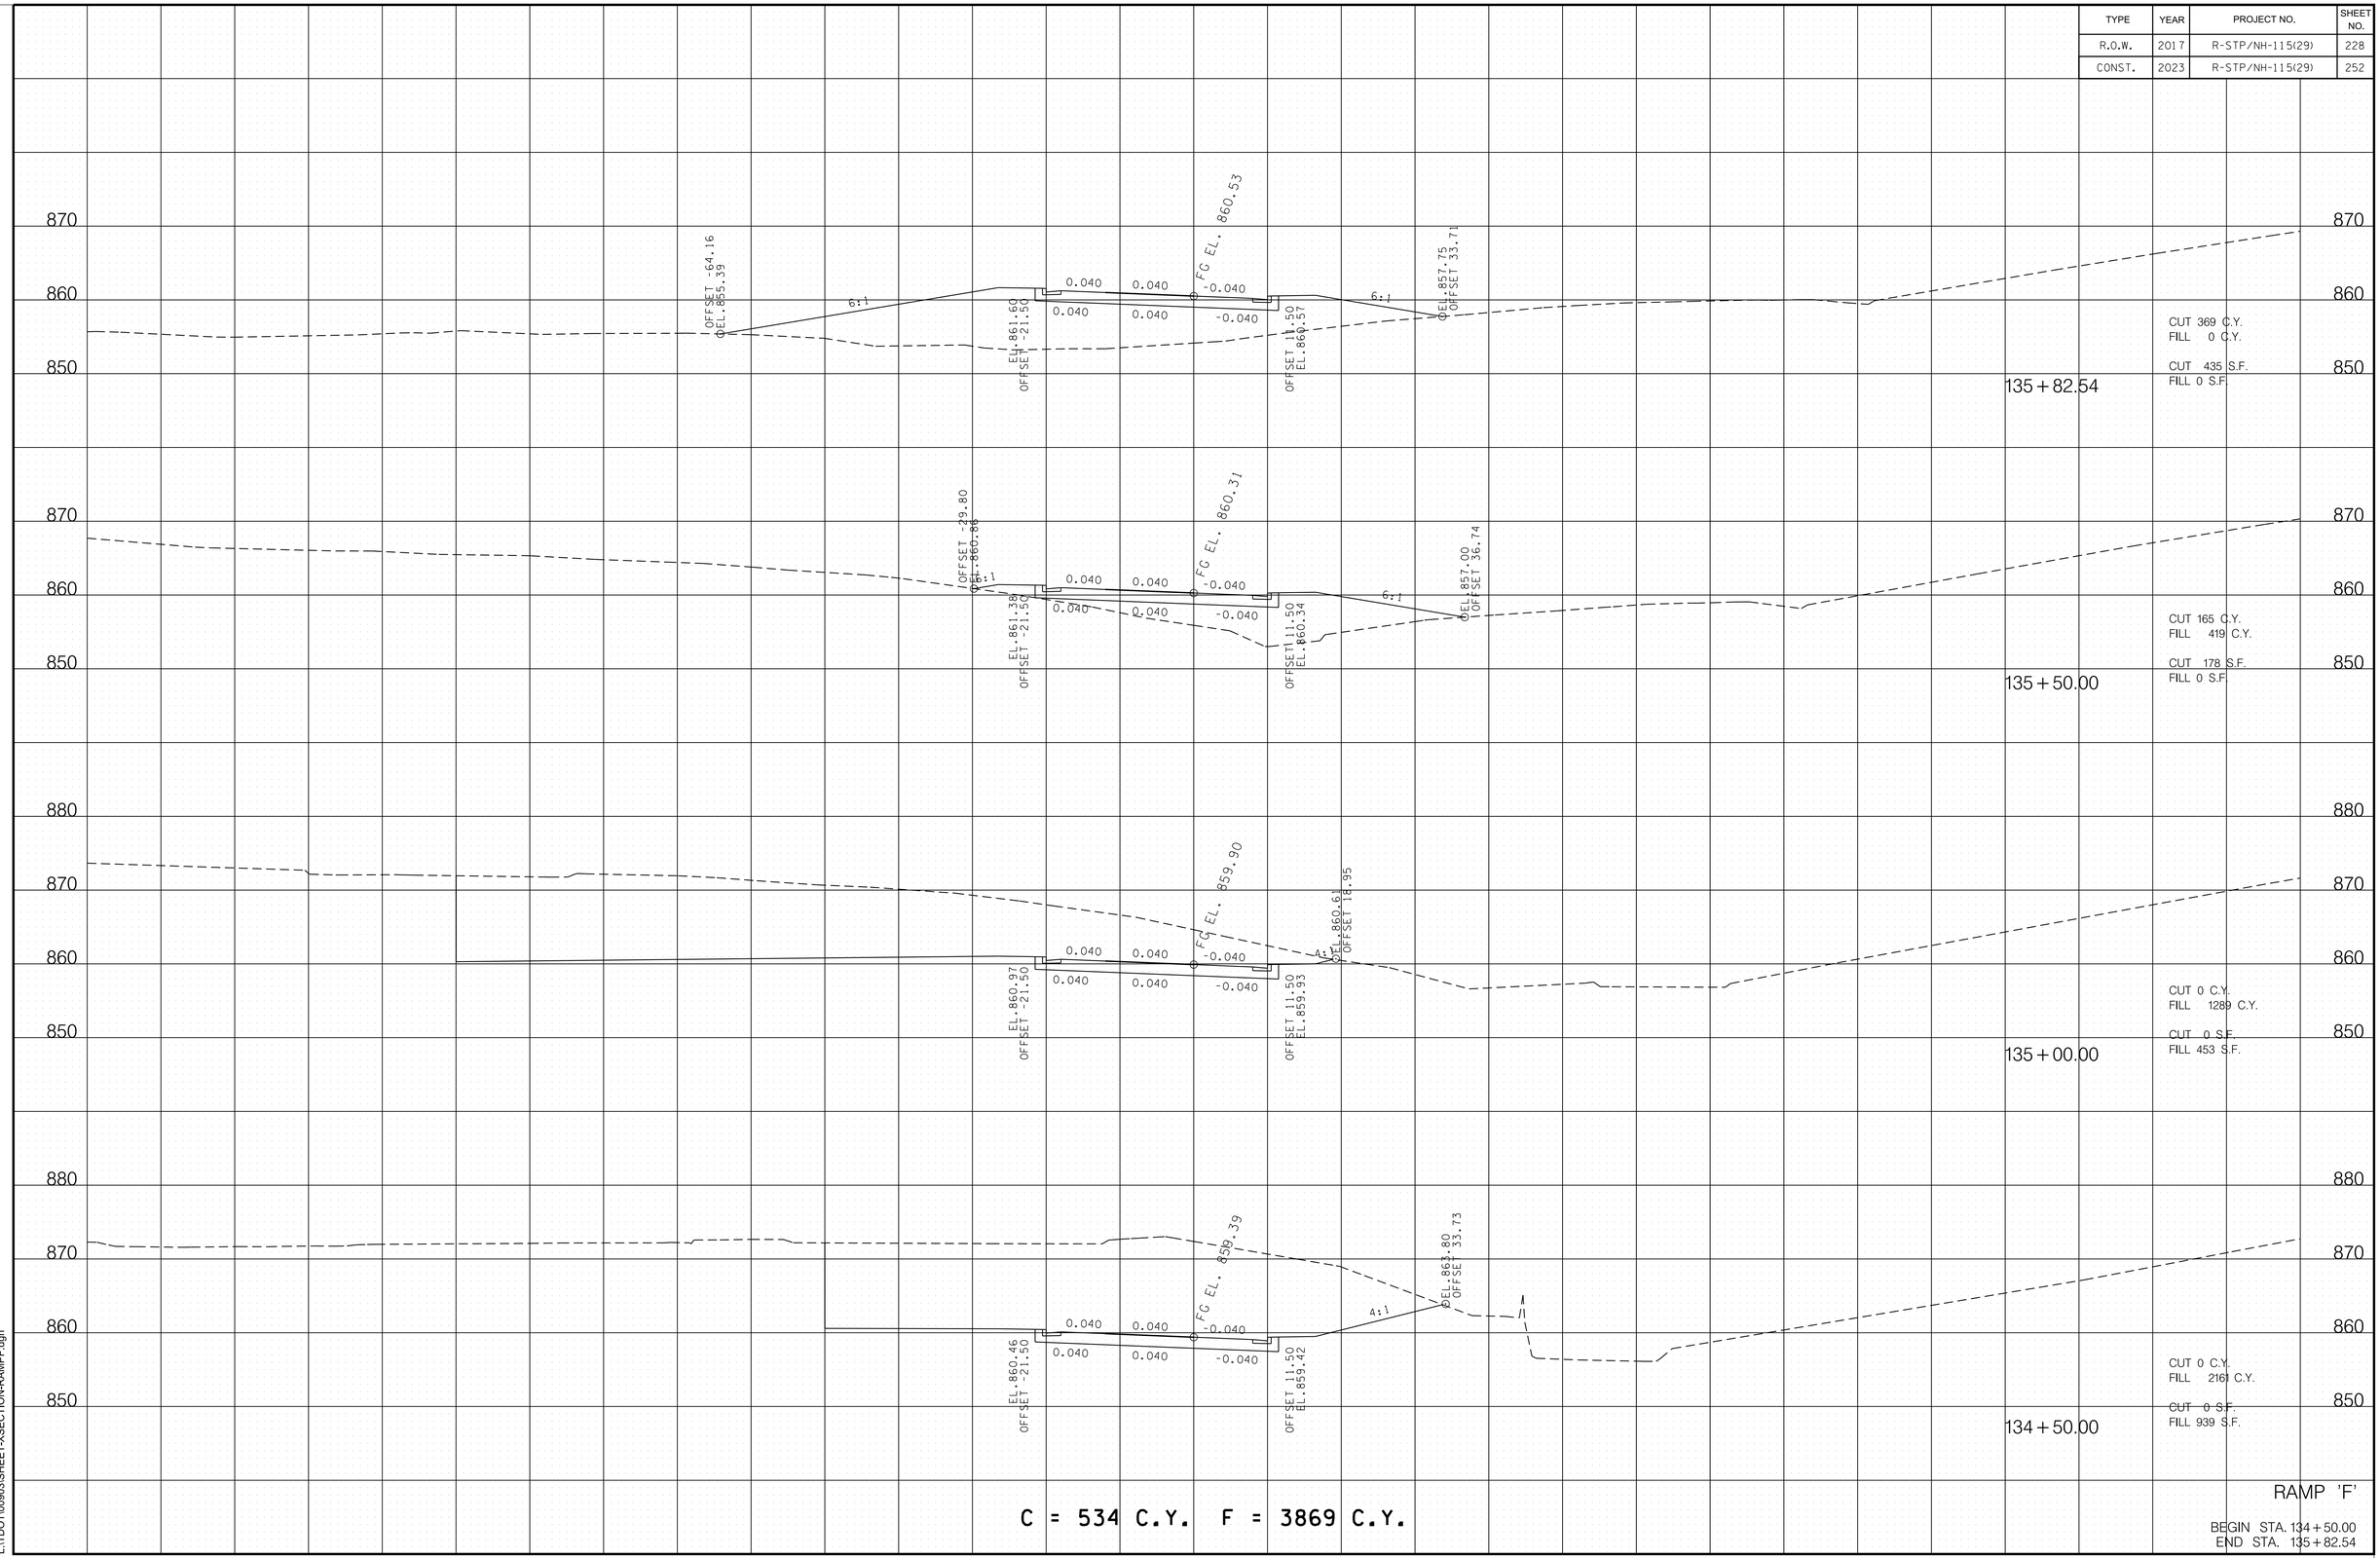

C = 534 C.Y. F = 3869 C.Y.

RAMP 'F'

BEGIN STA. 134+50.00
END STA. 135+82.54

11/18/2022 2:54:35 PM
L:\TDOT\00903\SHEET-XSECTION-RAMPF.dgn

TYPE	YEAR	PROJECT NO.	SHEET NO.
R.O.W.	2017	R-STP/NH-115(29)	229
CONST.	2023	R-STP/NH-115(29)	253

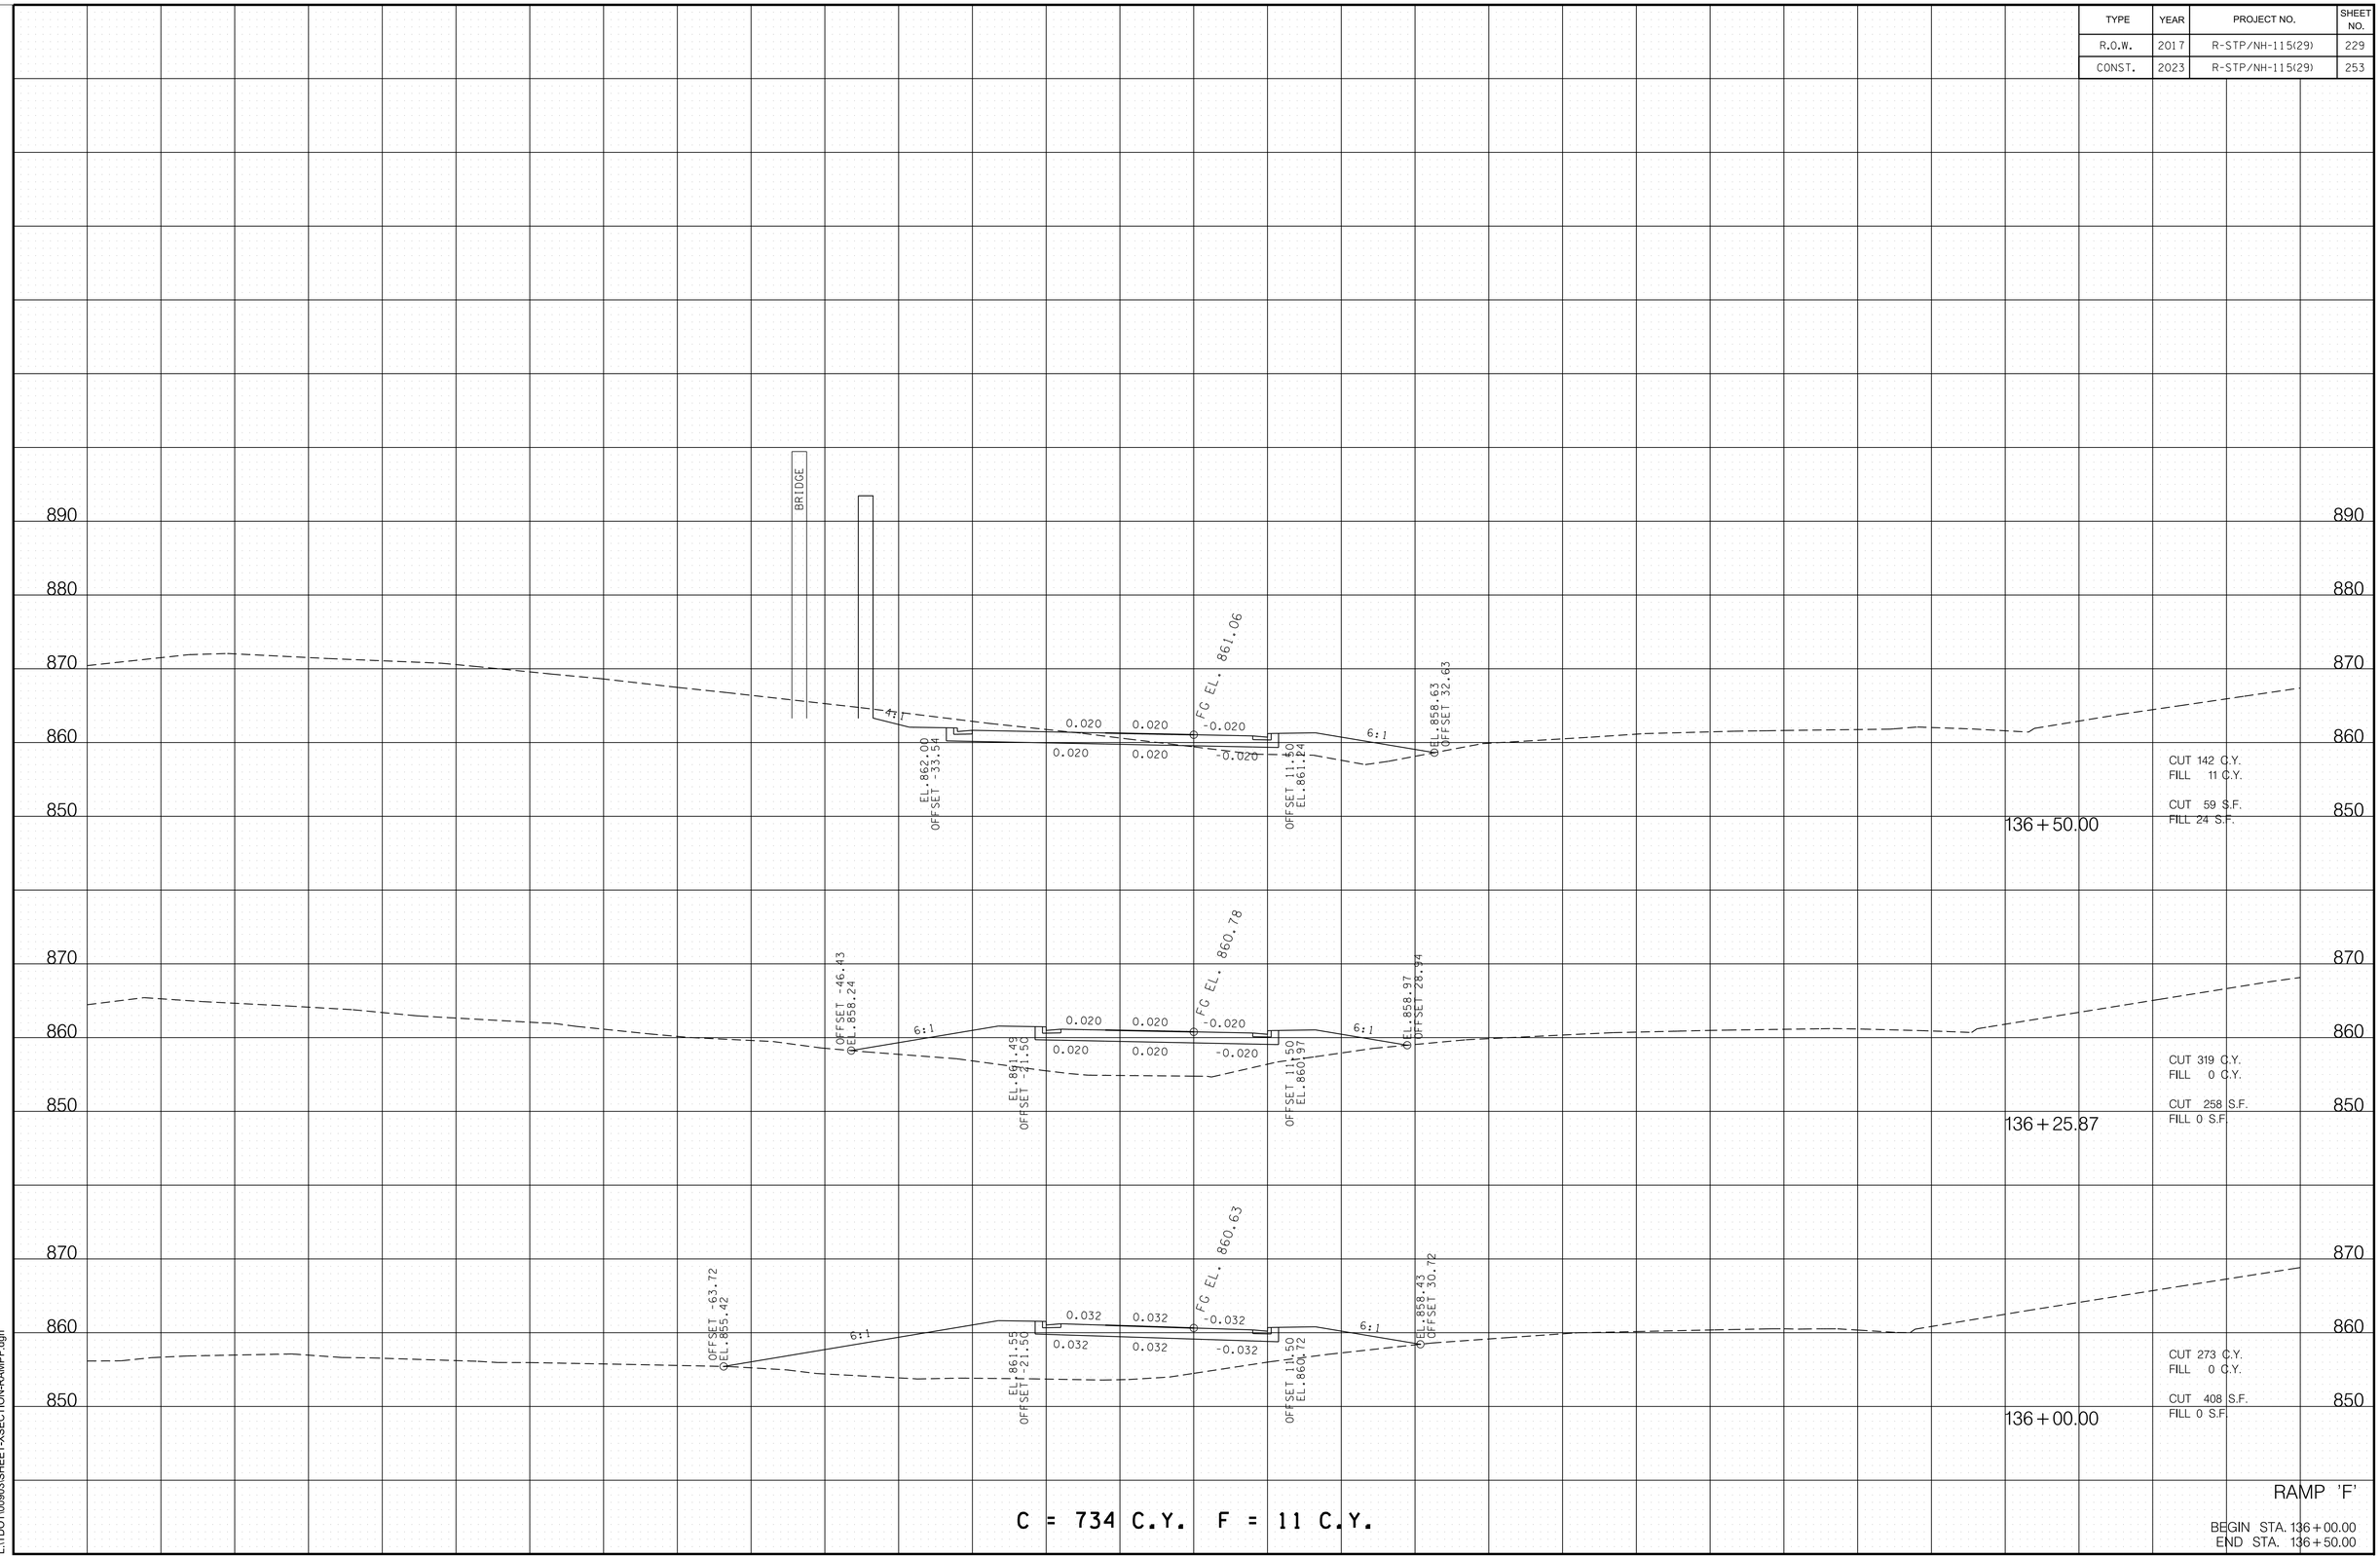

11/18/2022 2:54:35 PM
L:\TDOT\00903\SHEET-XSECTION-RAMPF.dgn

TYPE	YEAR	PROJECT NO.	SHEET NO.
R.O.W.	2017	R-STP/NH-115(29)	230
CONST.	2023	R-STP/NH-115(29)	254

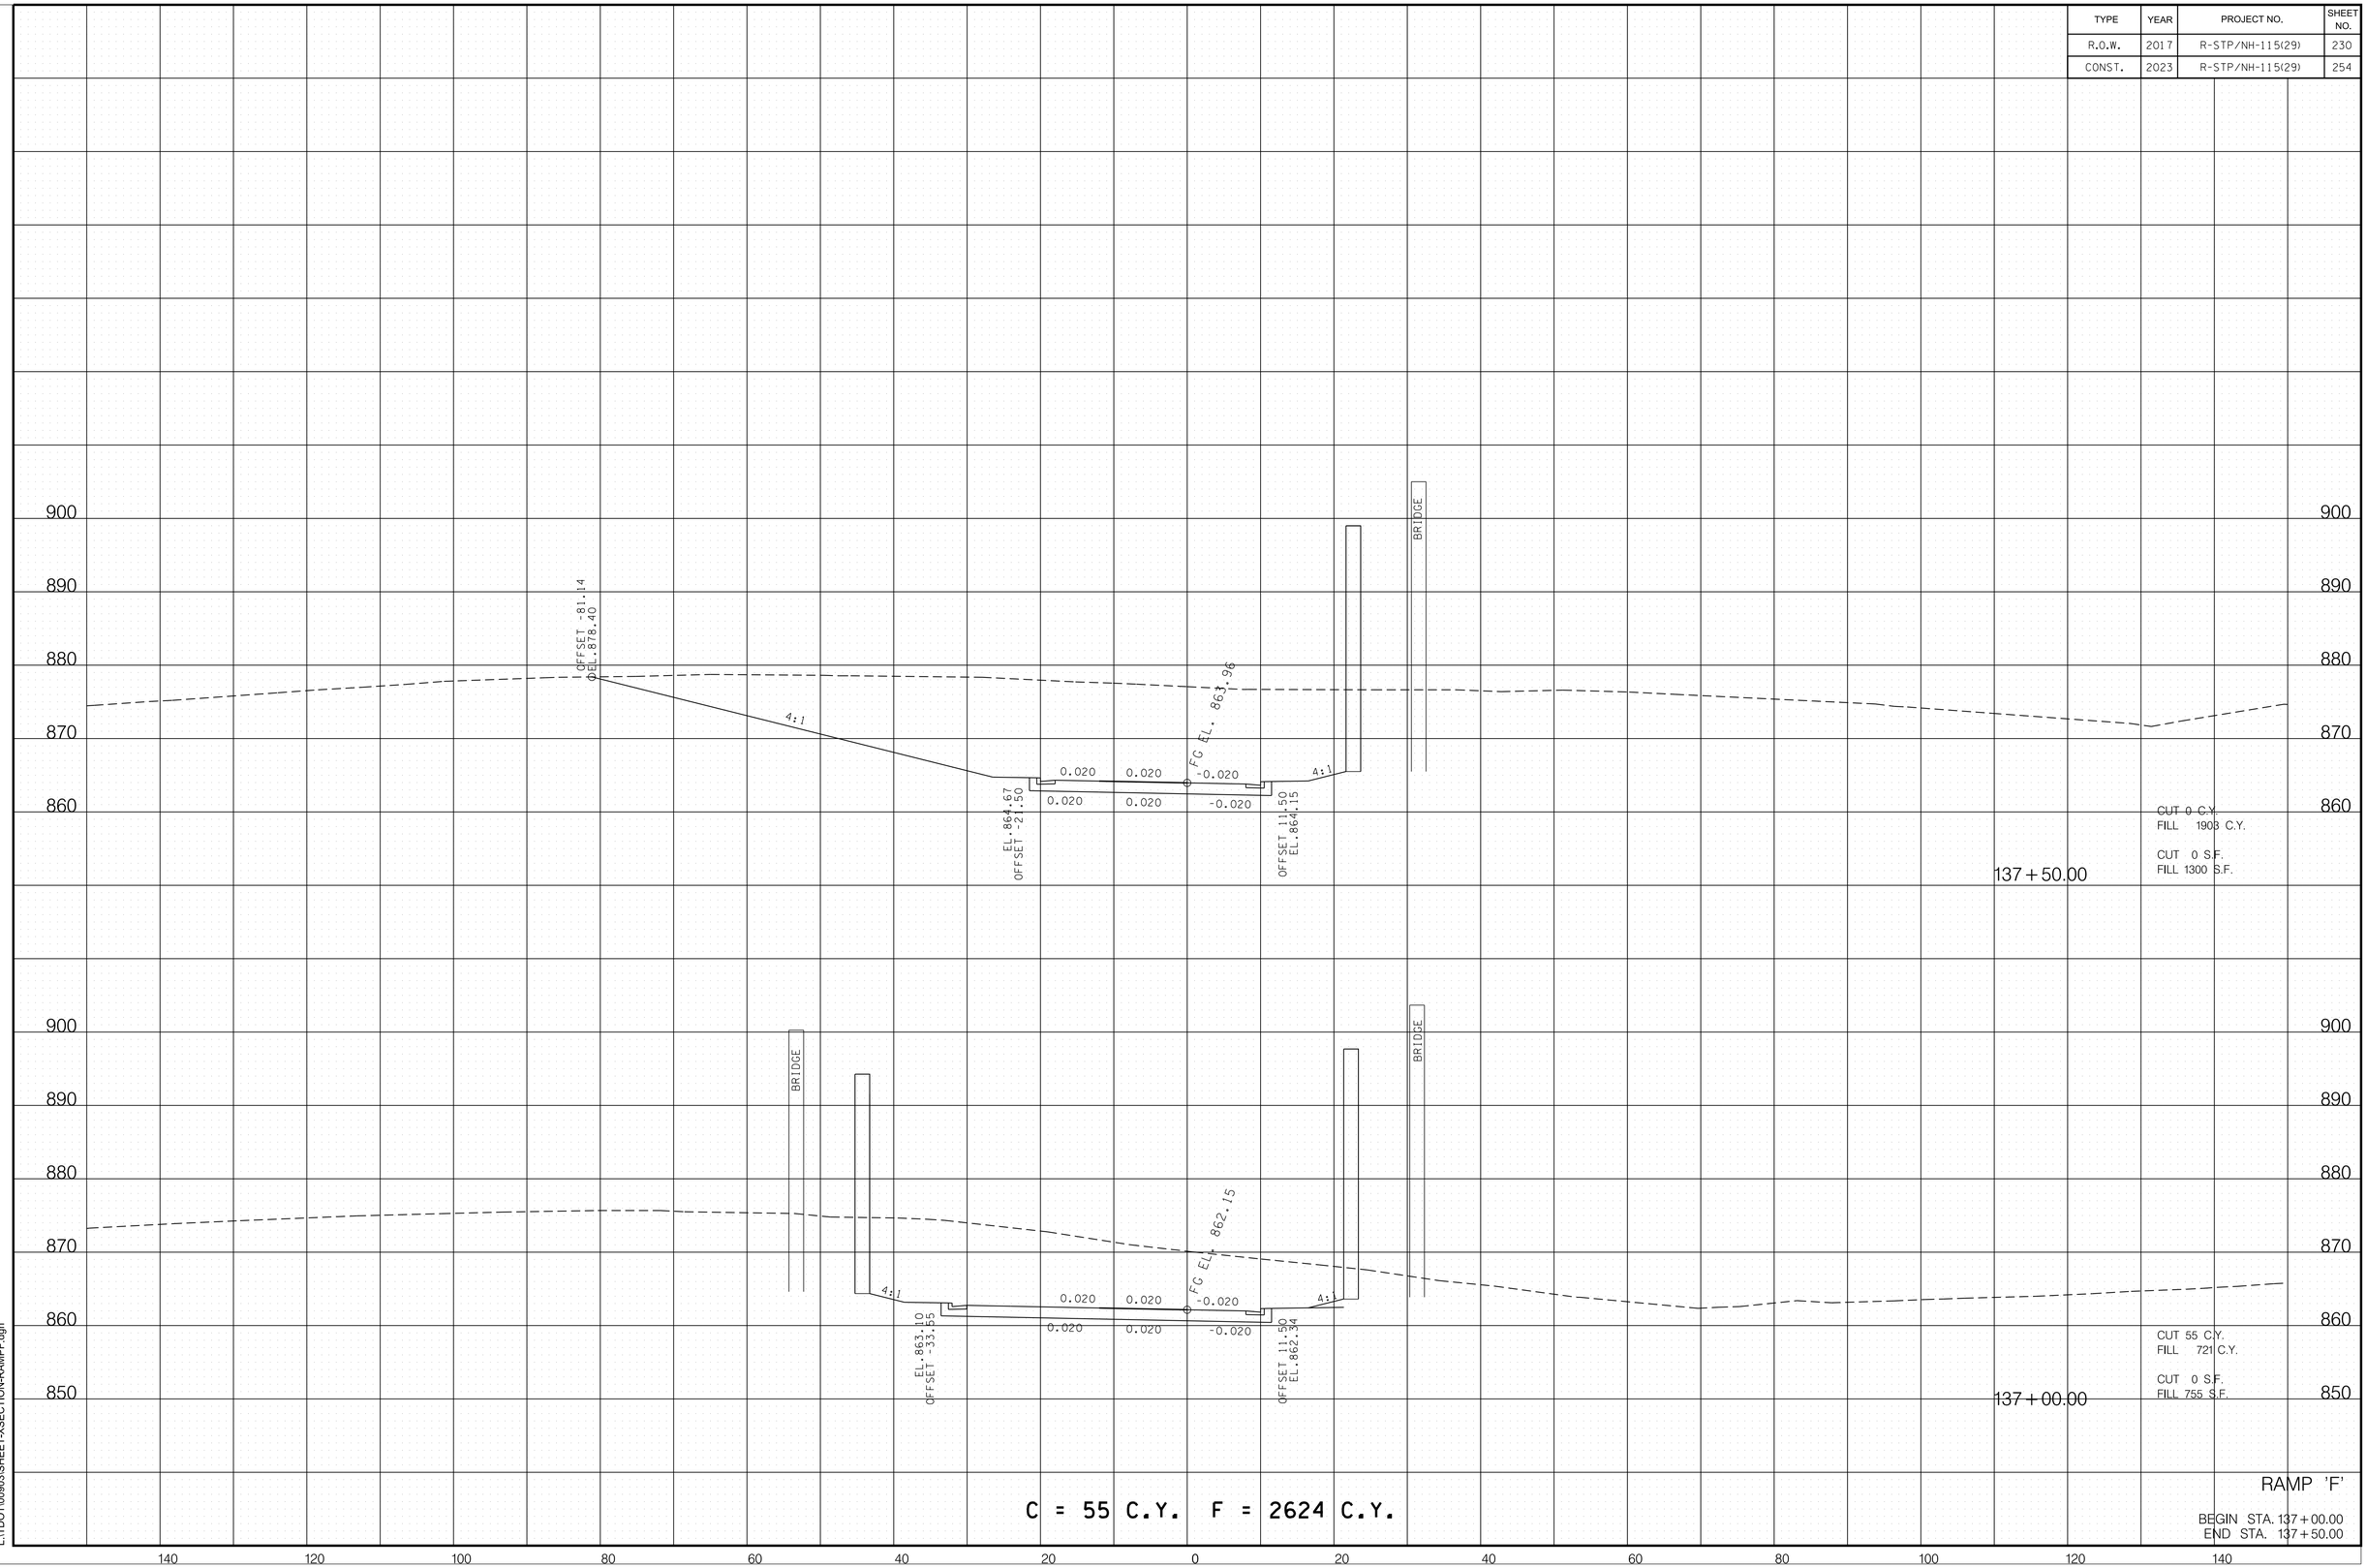

C = 55 C.Y. F = 2624 C.Y.

RAMP 'F'

BEGIN STA. 137+00.00
END STA. 137+50.00

11/18/2022 2:54:36 PM
L:\TDOT\00903\SHEET-XSECTION-RAMPF.dgn

TYPE	YEAR	PROJECT NO.	SHEET NO.
R.O.W.	2017	R-STP/NH-115(29)	231
CONST.	2023	R-STP/NH-115(29)	255

REV. 9-16-19

ADDED WALL LEFT OF STA. 202+00 AND 202+50.

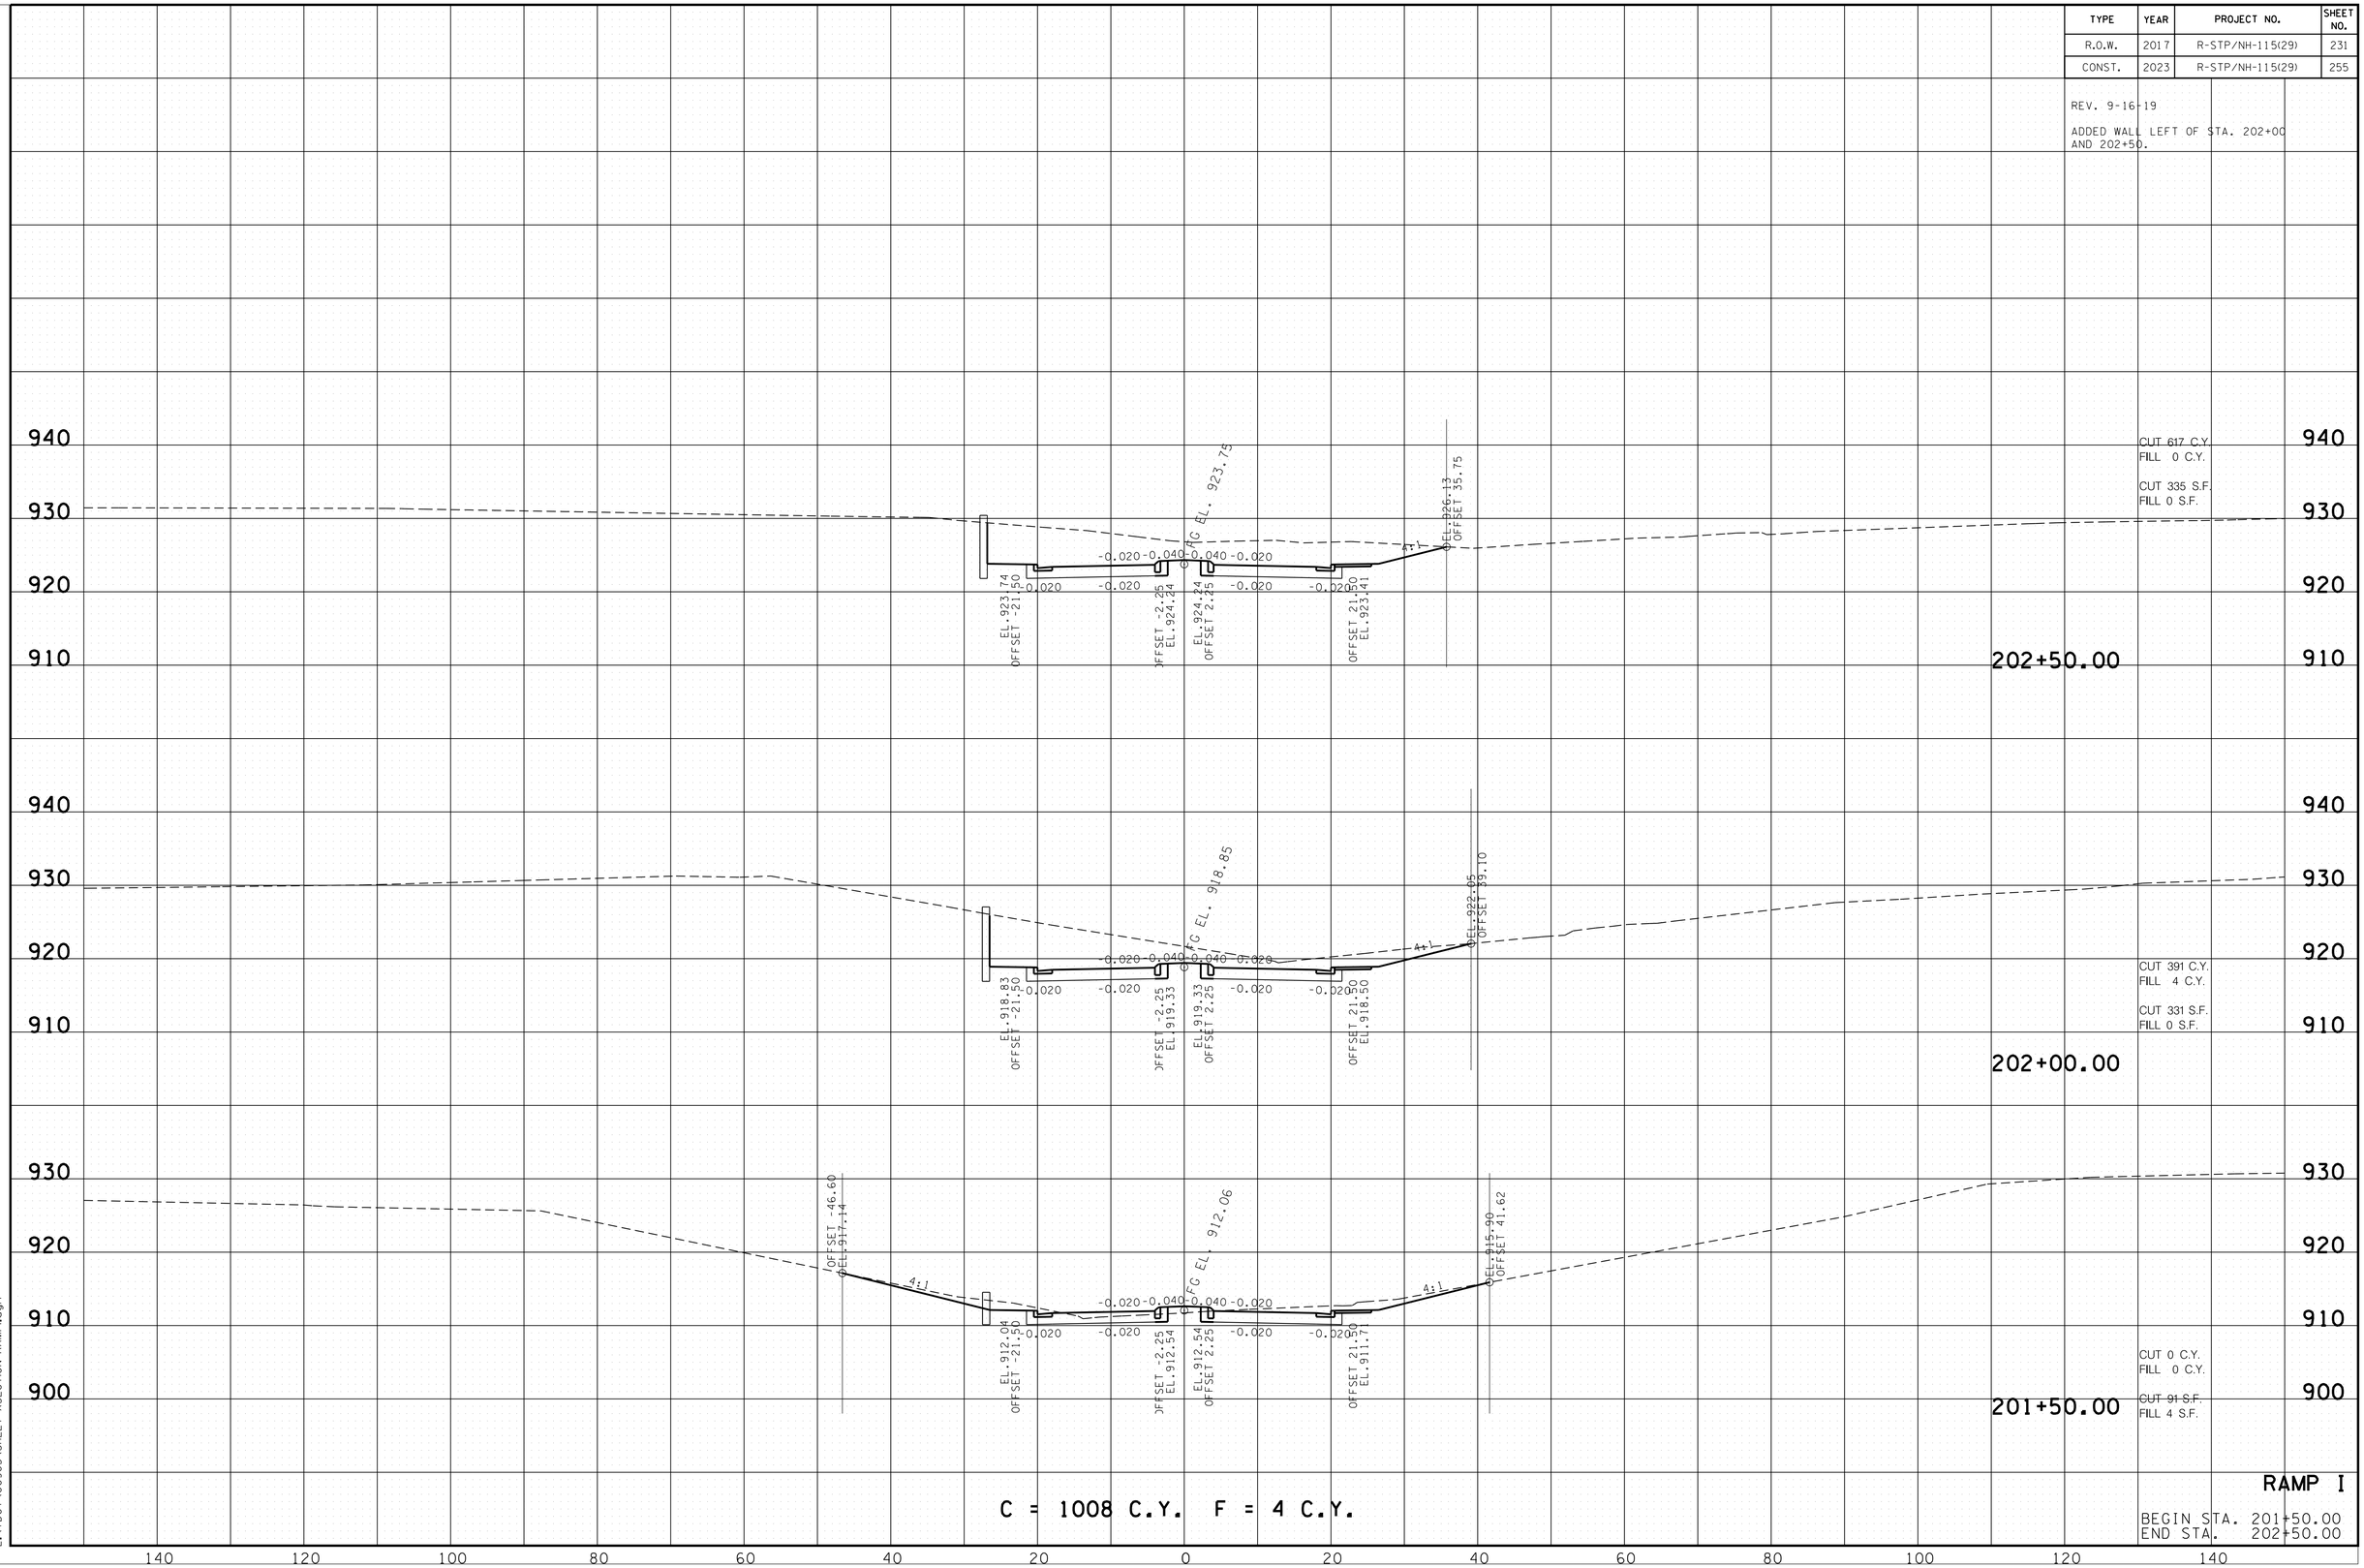

RAMP I

BEGIN STA. 201+50.00
END STA. 202+50.00

11/18/2022 2:54:37 PM
L:\TDOT\00903\SHEET-XSECTION-RAMPI.dgn

TYPE	YEAR	PROJECT NO.	SHEET NO.
R.O.W.	2017	R-STP/NH-115(29)	232
CONST.	2023	R-STP/NH-115(29)	256

REV. 9-16-19

ADDED WALL LEFT OF STA. 203+00.

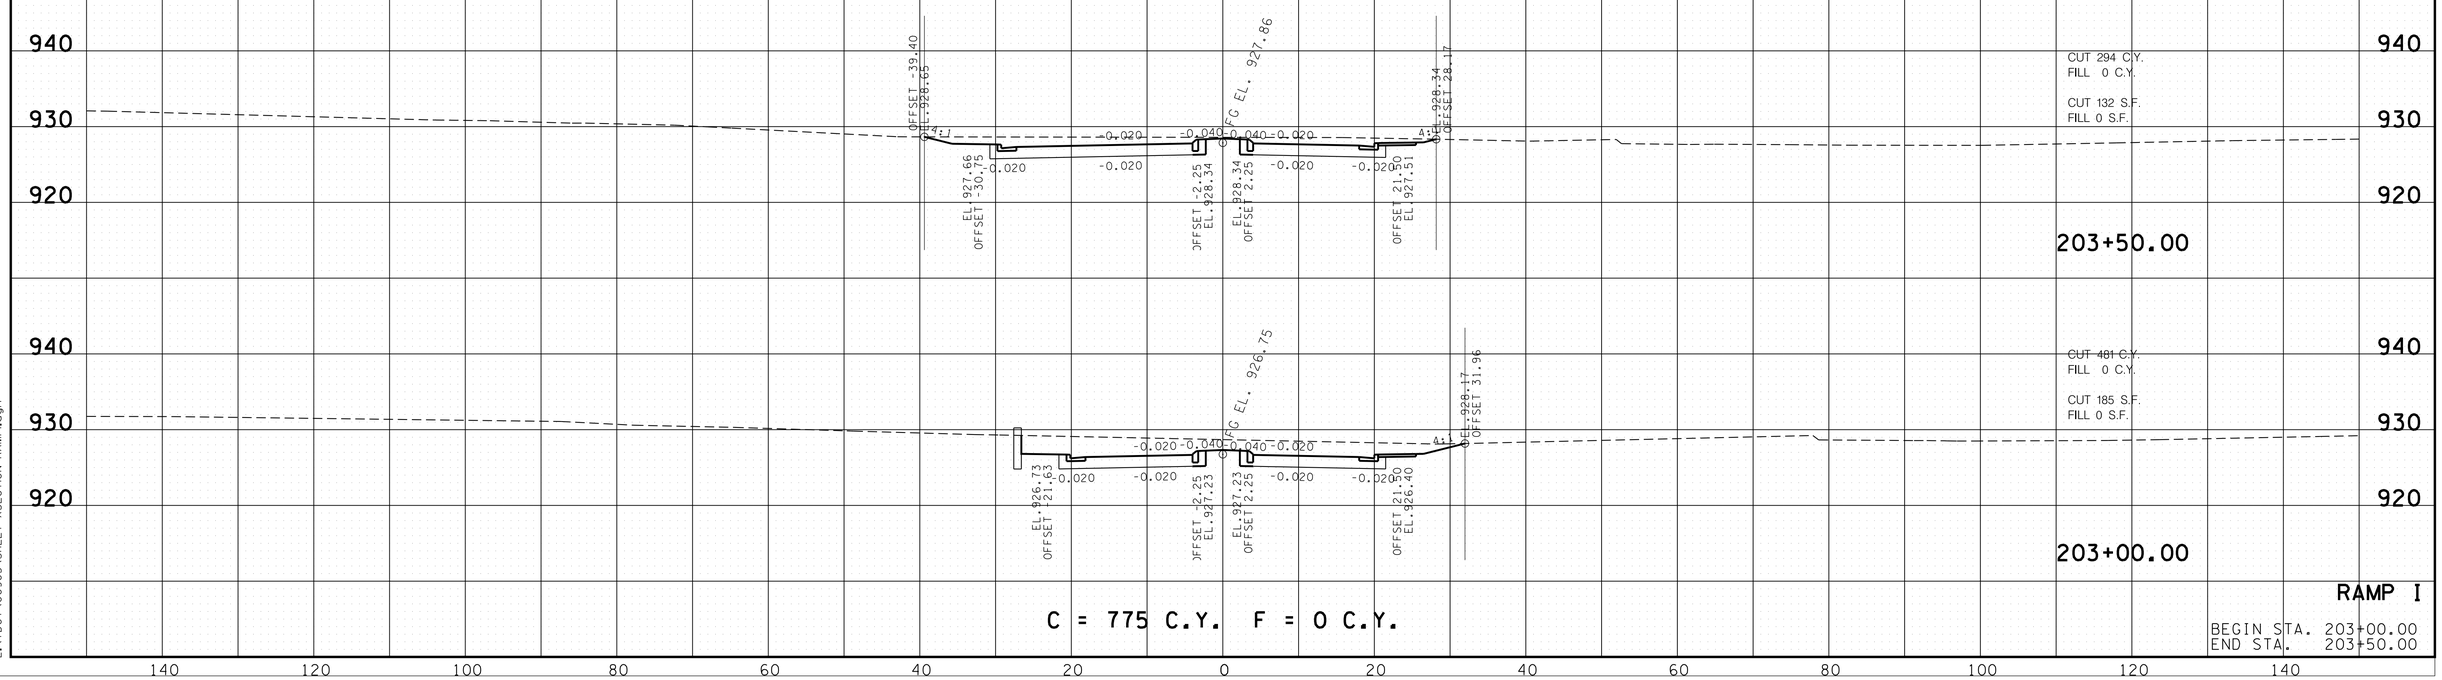

C = 775 C.Y. F = 0 C.Y.

RAMP I

BEGIN STA. 203+00.00
END STA. 203+50.00

11/18/2022 2:54:44 PM
L:\TDOT\00903\SHEET-XSECTION-RAMPI.dgn

TYPE	YEAR	PROJECT NO.	SHEET NO.
R.O.W.	2017	R-STP/NH-115(29)	233
CONST.	2023	R-STP/NH-115(29)	257

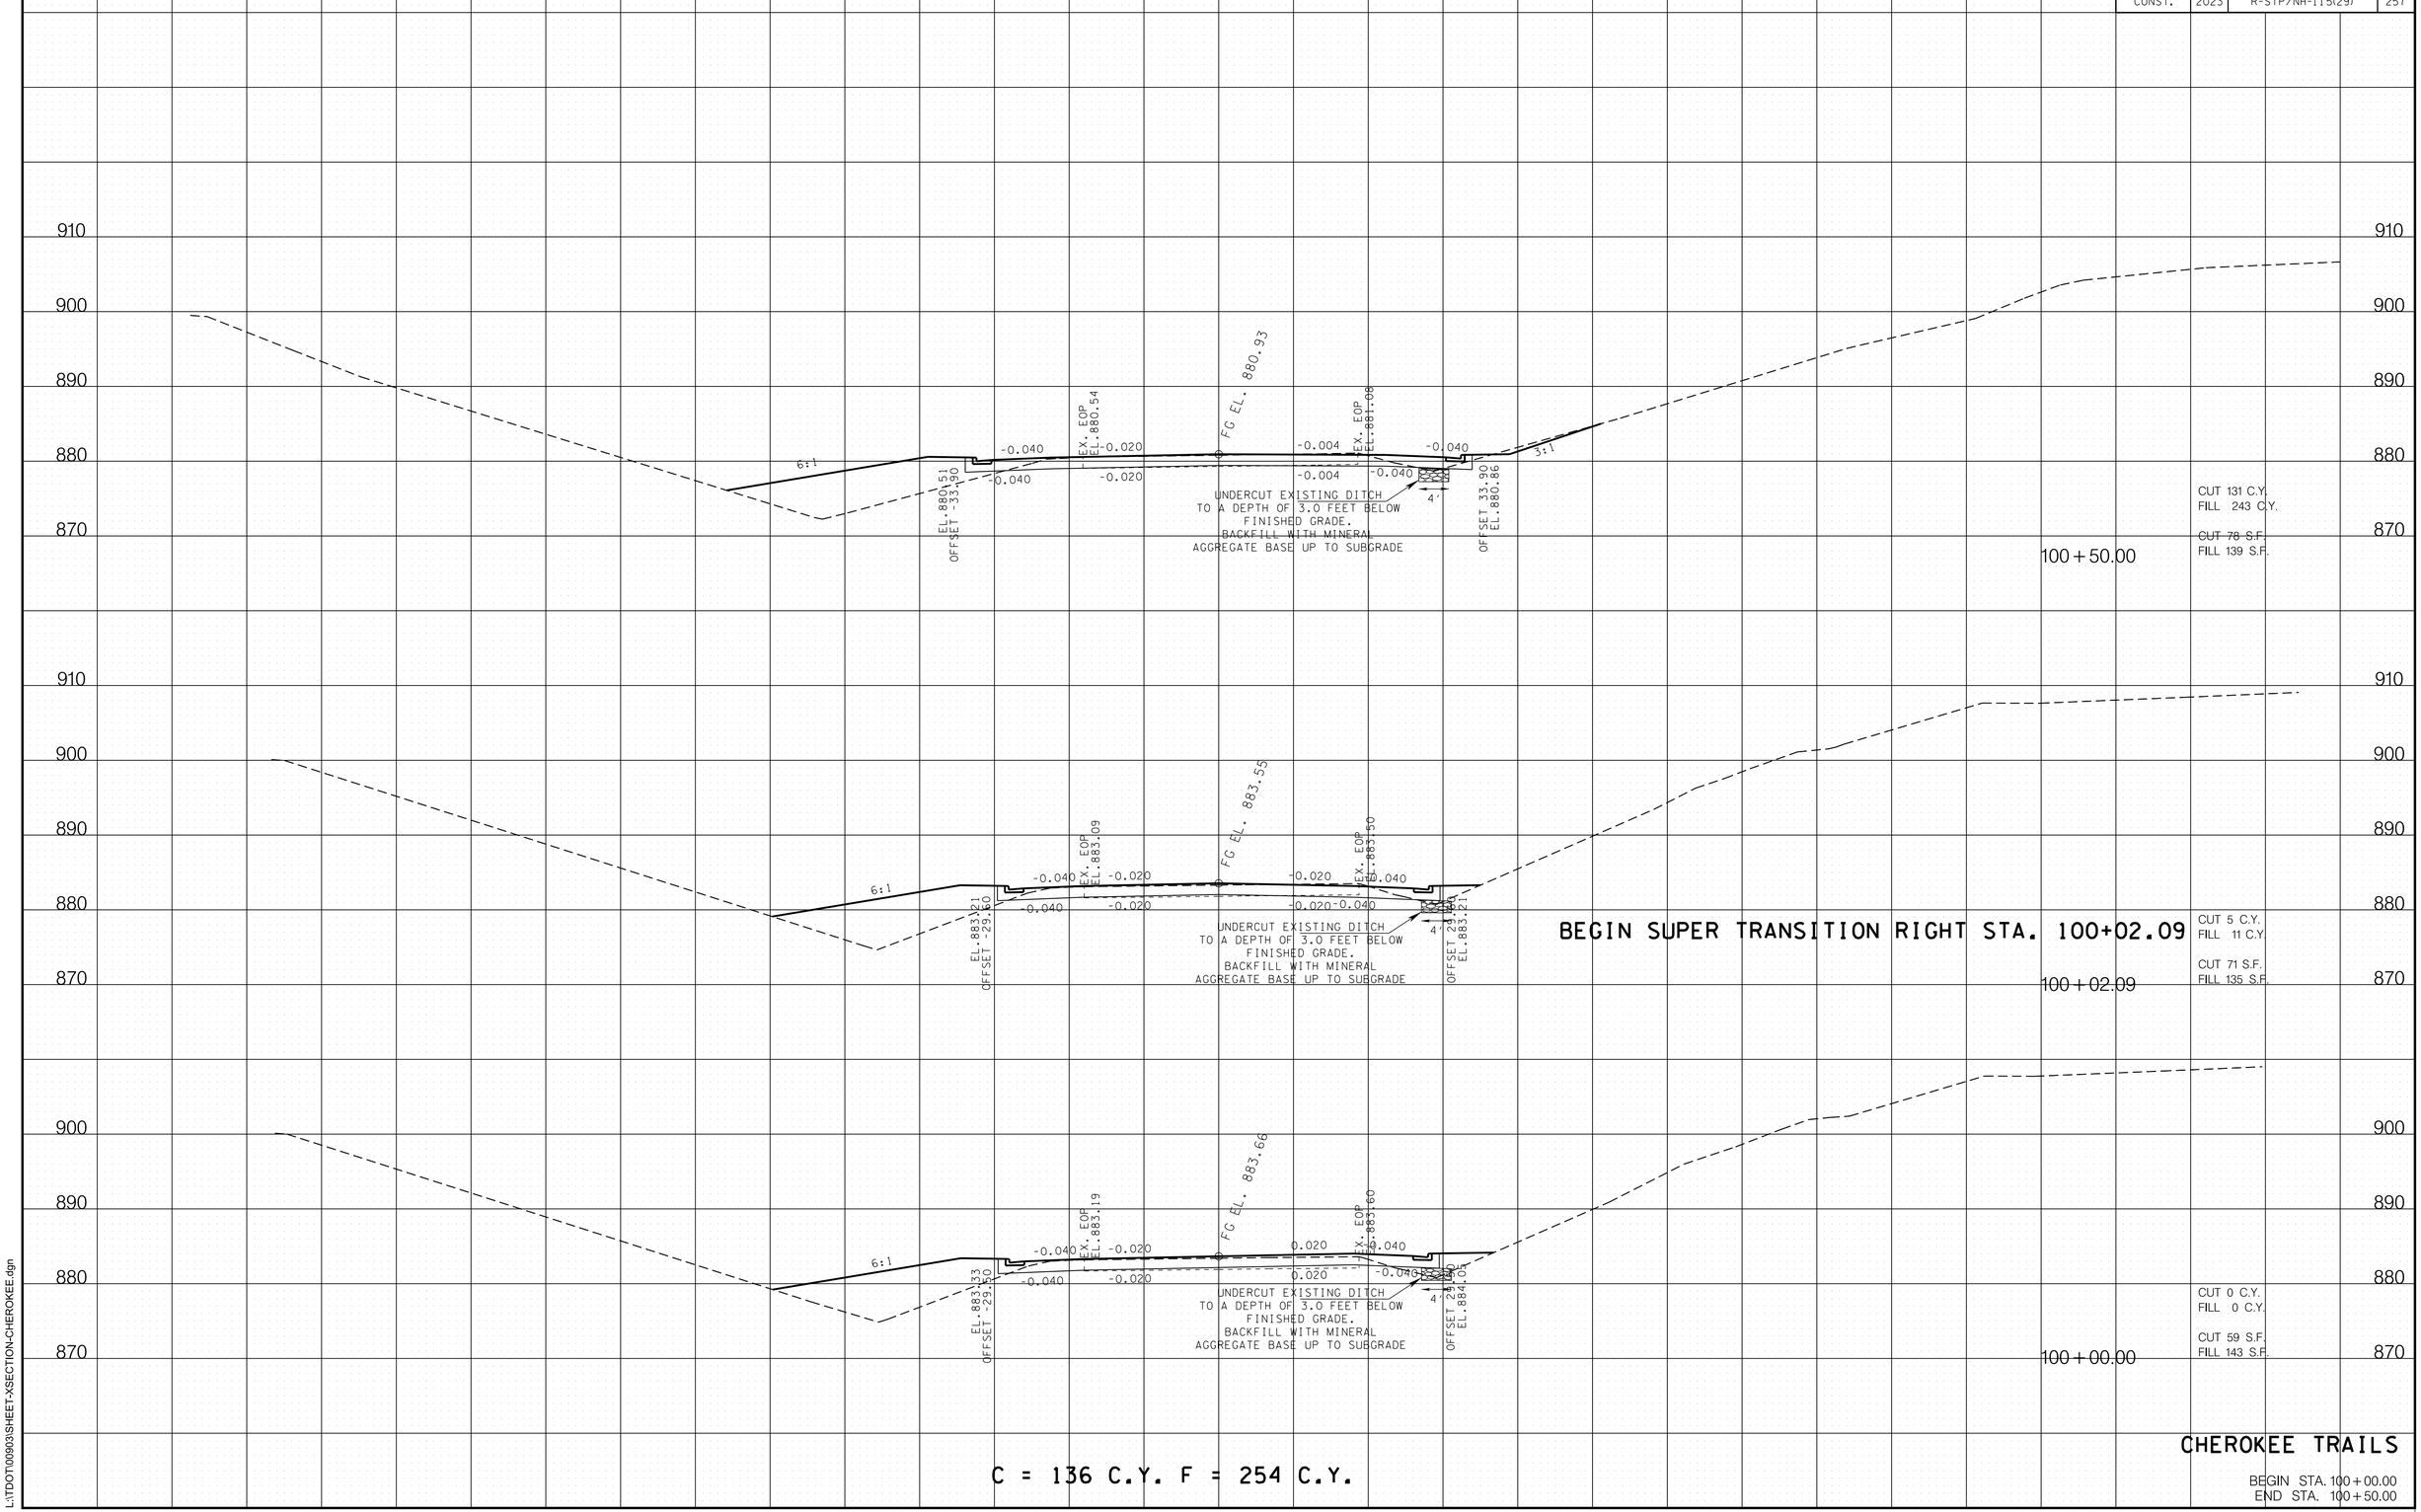

11/18/2022 2:54:45 PM
L:\TDOT\00903\SHEET-XSECTION-CHEROKEE.dgn

TYPE	YEAR	PROJECT NO.	SHEET NO.
R.O.W.	2017	R-STP/NH-115(29)	234
CONST.	2023	R-STP/NH-115(29)	258

REV. 3-29-24

ADDED SPEICAL DITCH RIGHT OF CENTERLINE.

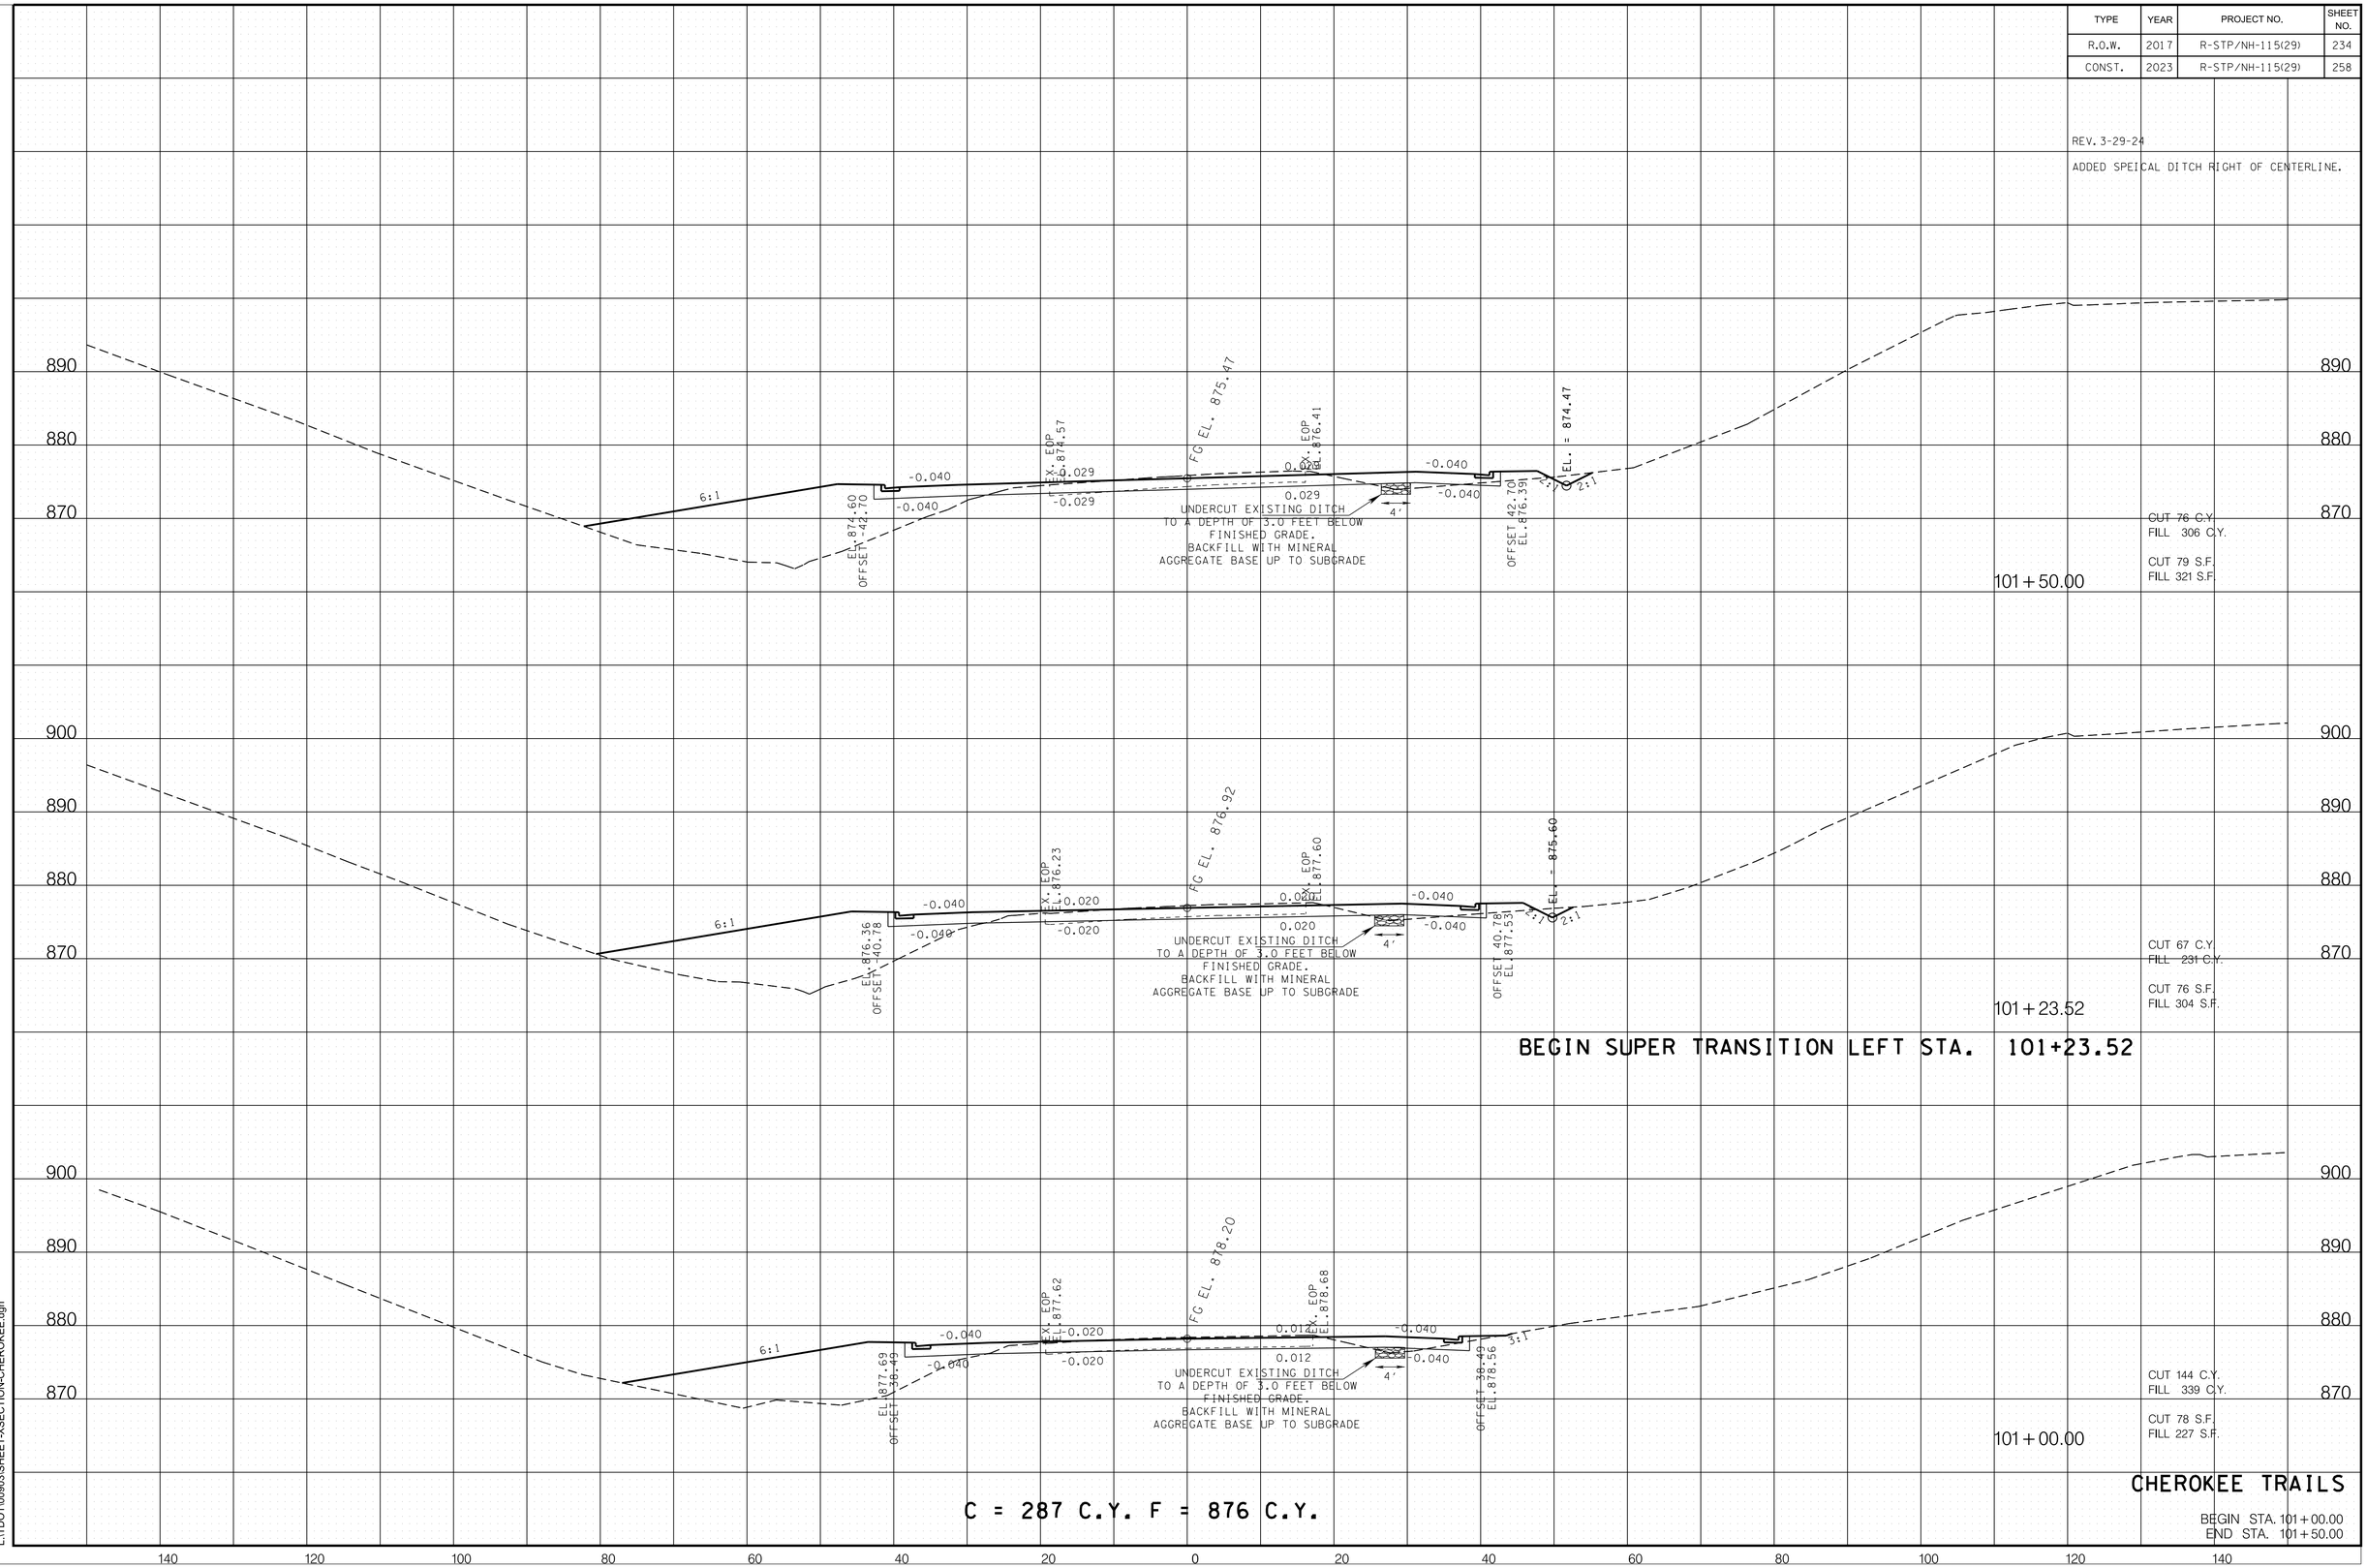

CHEROKEE TRAILS

BEGIN STA. 101+00.00
END STA. 101+50.00

3/26/2024 12:55:48 PM
L:\TDOT\00903\SHEET-XSECTION-CHEROKEE.dgn

TYPE	YEAR	PROJECT NO.	SHEET NO.
R.O.W.	2017	R-STP/NH-115(29)	235
CONST.	2023	R-STP/NH-115(29)	259

REV. 9-16-19

ADDED WALL TO SECTION 103+00.00

REV. 3-29-24

ADDED 42" WALL BEHIND WALL 13 TO SECTION 103+00.00

ADDED SPICAL DITCH RIGHT OF STA. 101+72.09 AND 102+00.00.

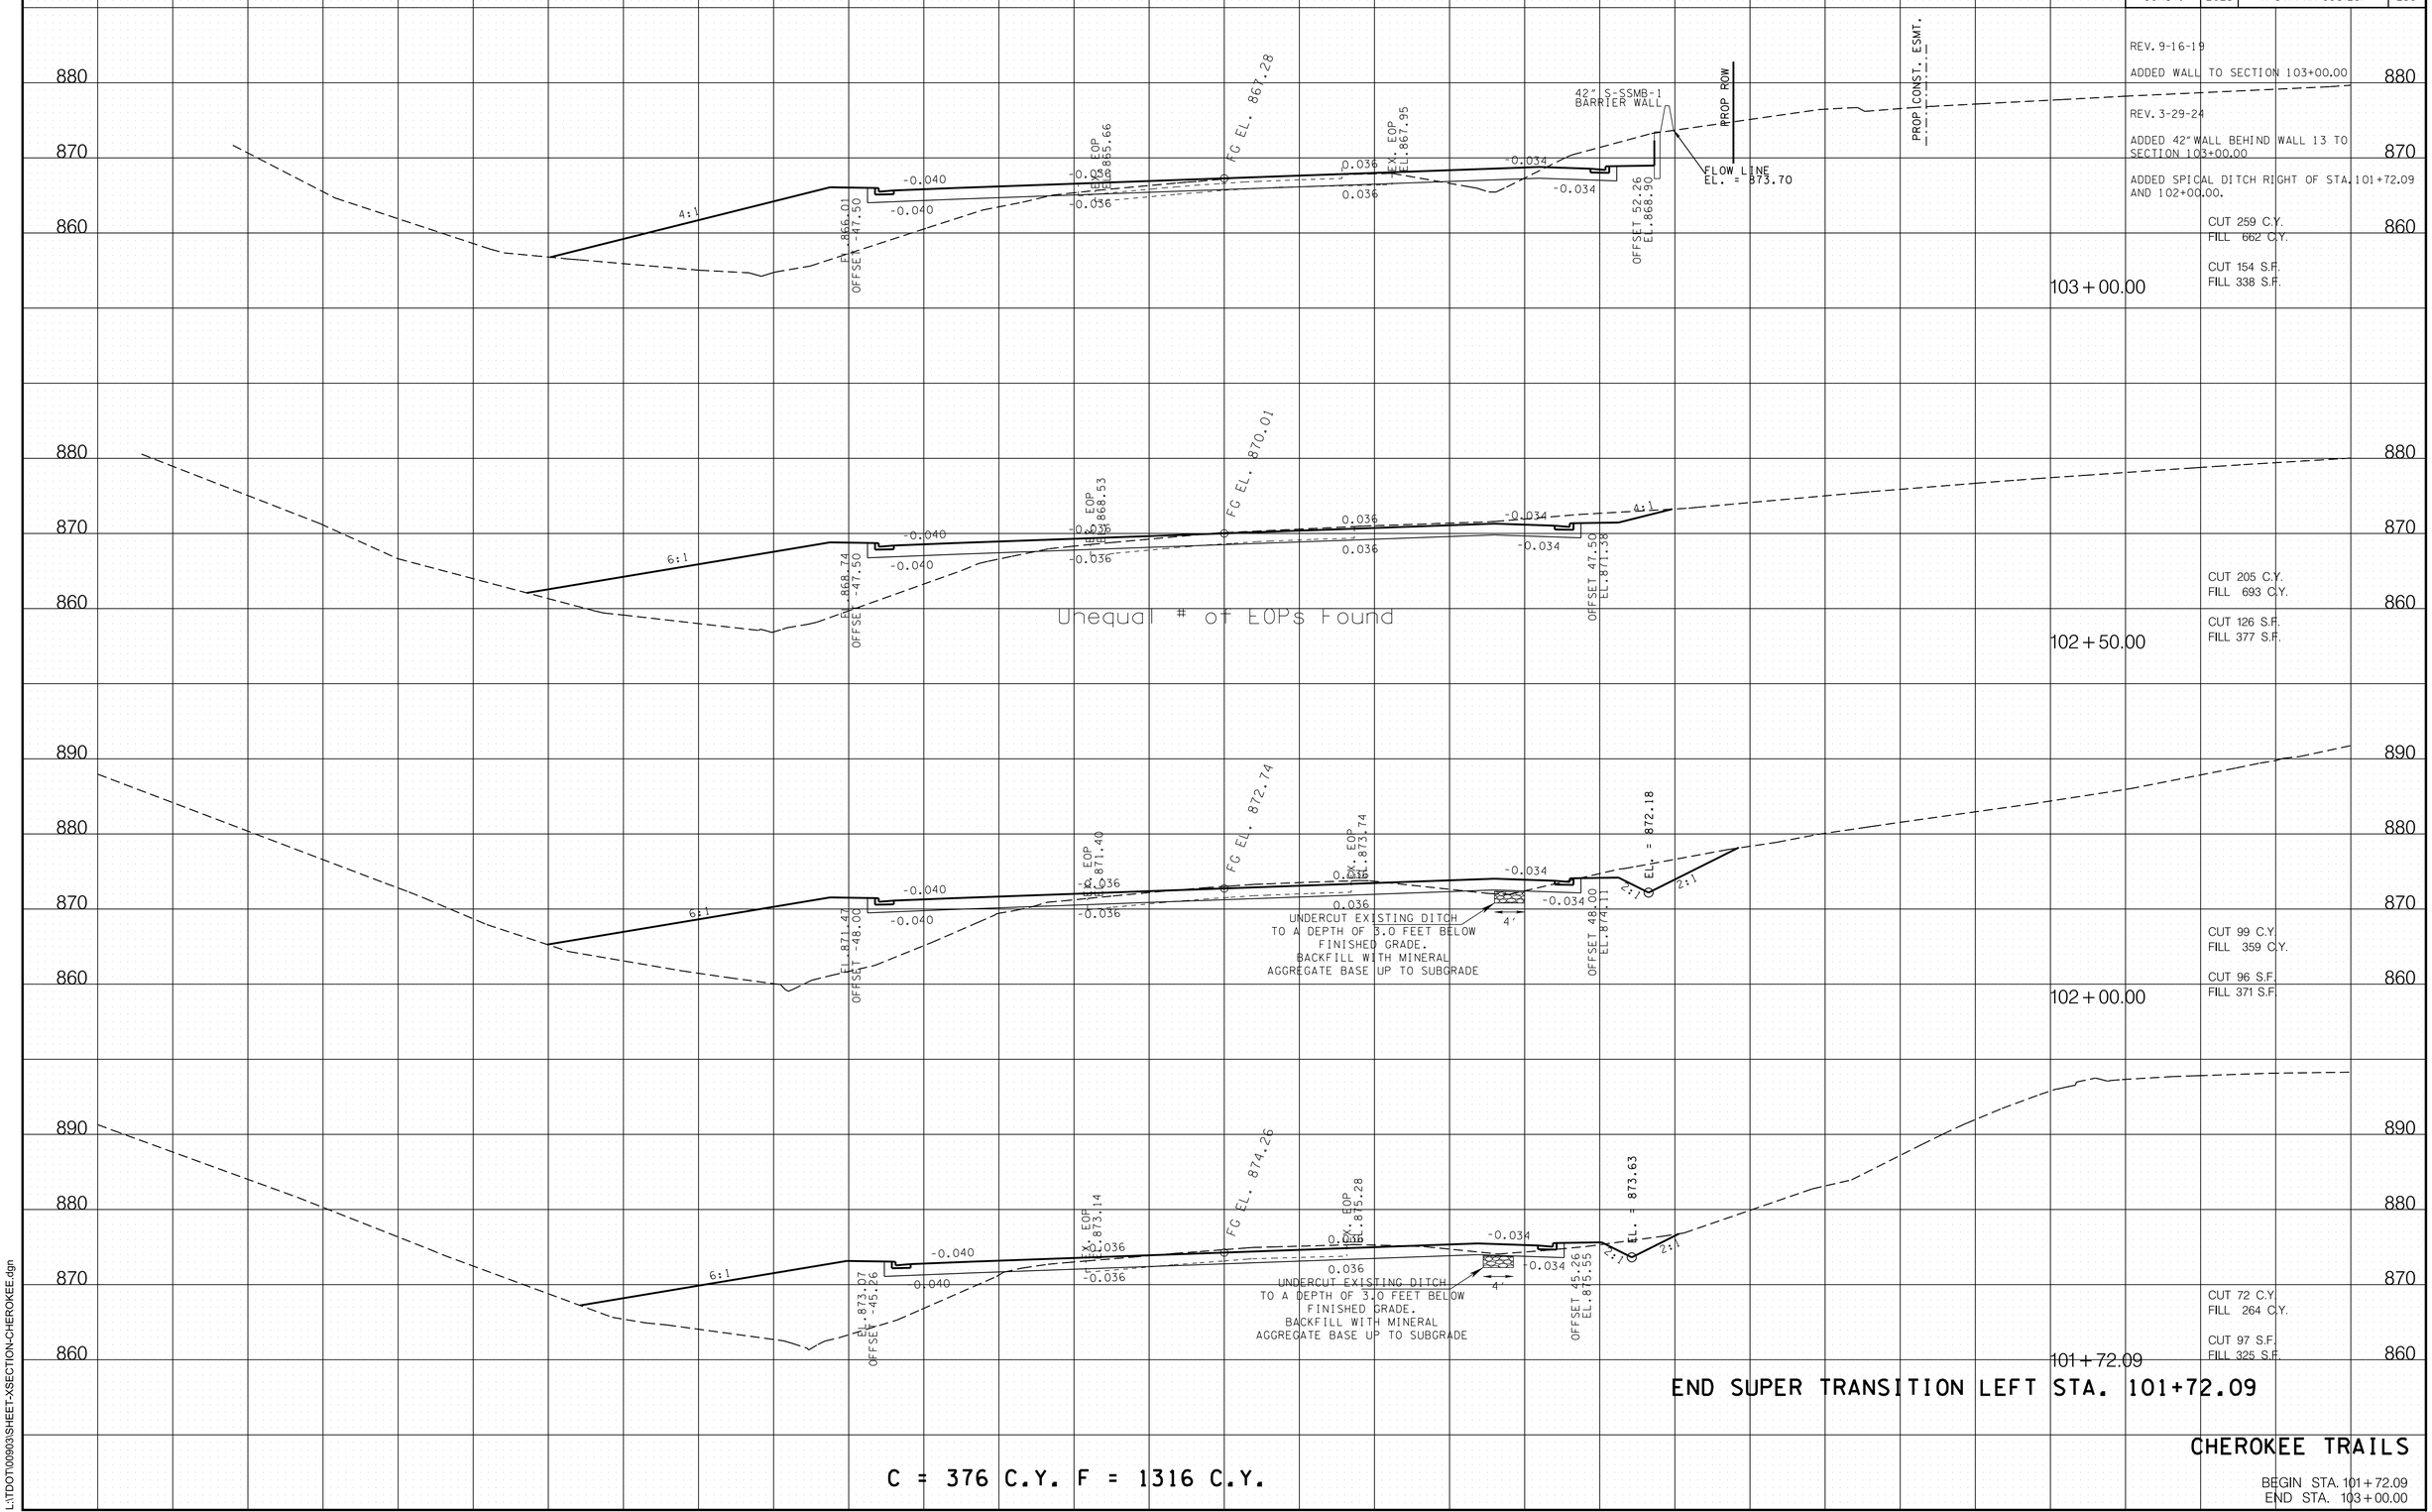

END SUPER TRANSITION LEFT STA. 101+72.09

C = 376 C.Y. F = 1316 C.Y.

CHEROKEE TRAILS

BEGIN STA. 101+72.09
END STA. 103+00.00

3/26/2024 12:55:48 PM
L:\TDOT\00903\SHEET-XSECTION-CHEROKEE.dgn

TYPE	YEAR	PROJECT NO.	SHEET NO.
R.O.W.	2017	R-STP/NH-115(29)	236
CONST.	2023	R-STP/NH-115(29)	260

REV. 9-16-19

ADDED WALL TO ALL SECTIONS.

REV. 3-29-24

ADDED 42" WALL BEHIND WALL 13 TO SECTIONS

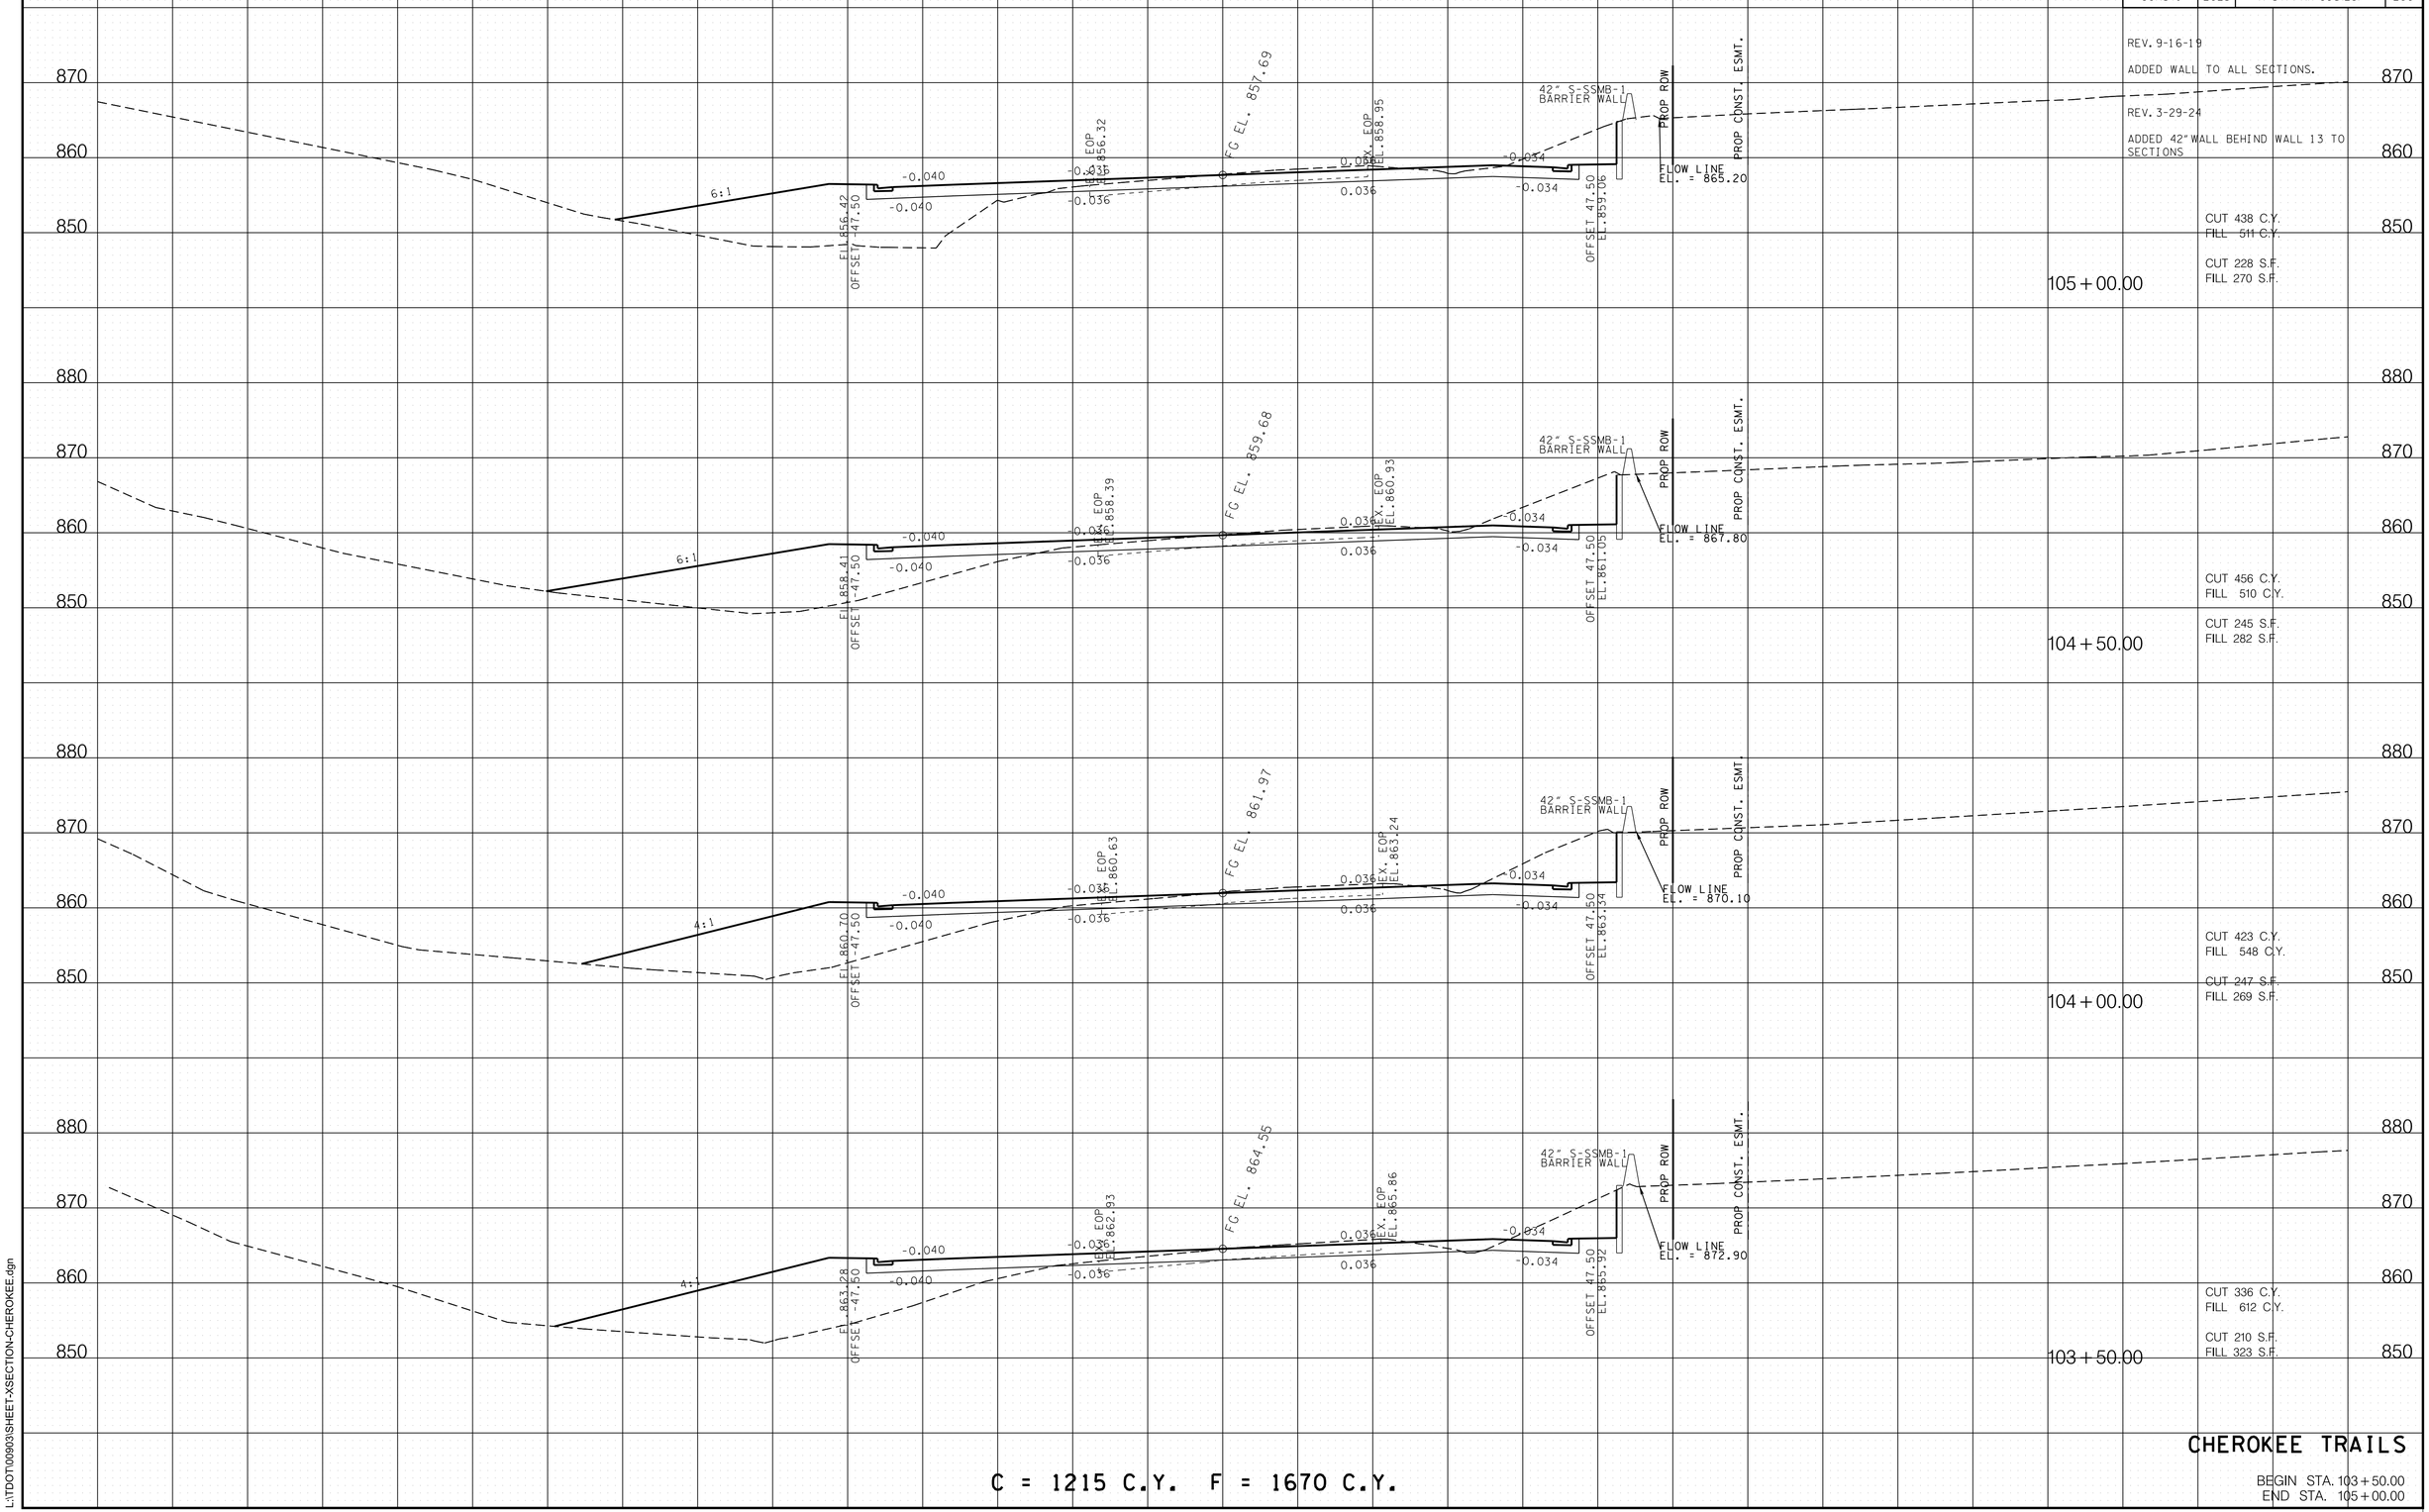

C = 1215 C.Y. F = 1670 C.Y.

CHEROKEE TRAILS

BEGIN STA. 103+50.00
END STA. 105+00.00

3/26/2024 12:55:49 PM
L:\TDOT\00903\SHEET-XSECTION-CHEROKEE.dgn

TYPE	YEAR	PROJECT NO.	SHEET NO.
R.O.W.	2017	R-STP/NH-115(29)	237
CONST.	2023	R-STP/NH-115(29)	261

REV. 9-16-19

ADDED WALL TO SECTION 105+50.00.

REV. 3-29-24

ADDED 42" WALL BEHIND WALL 13 TO SECTION 105+50.

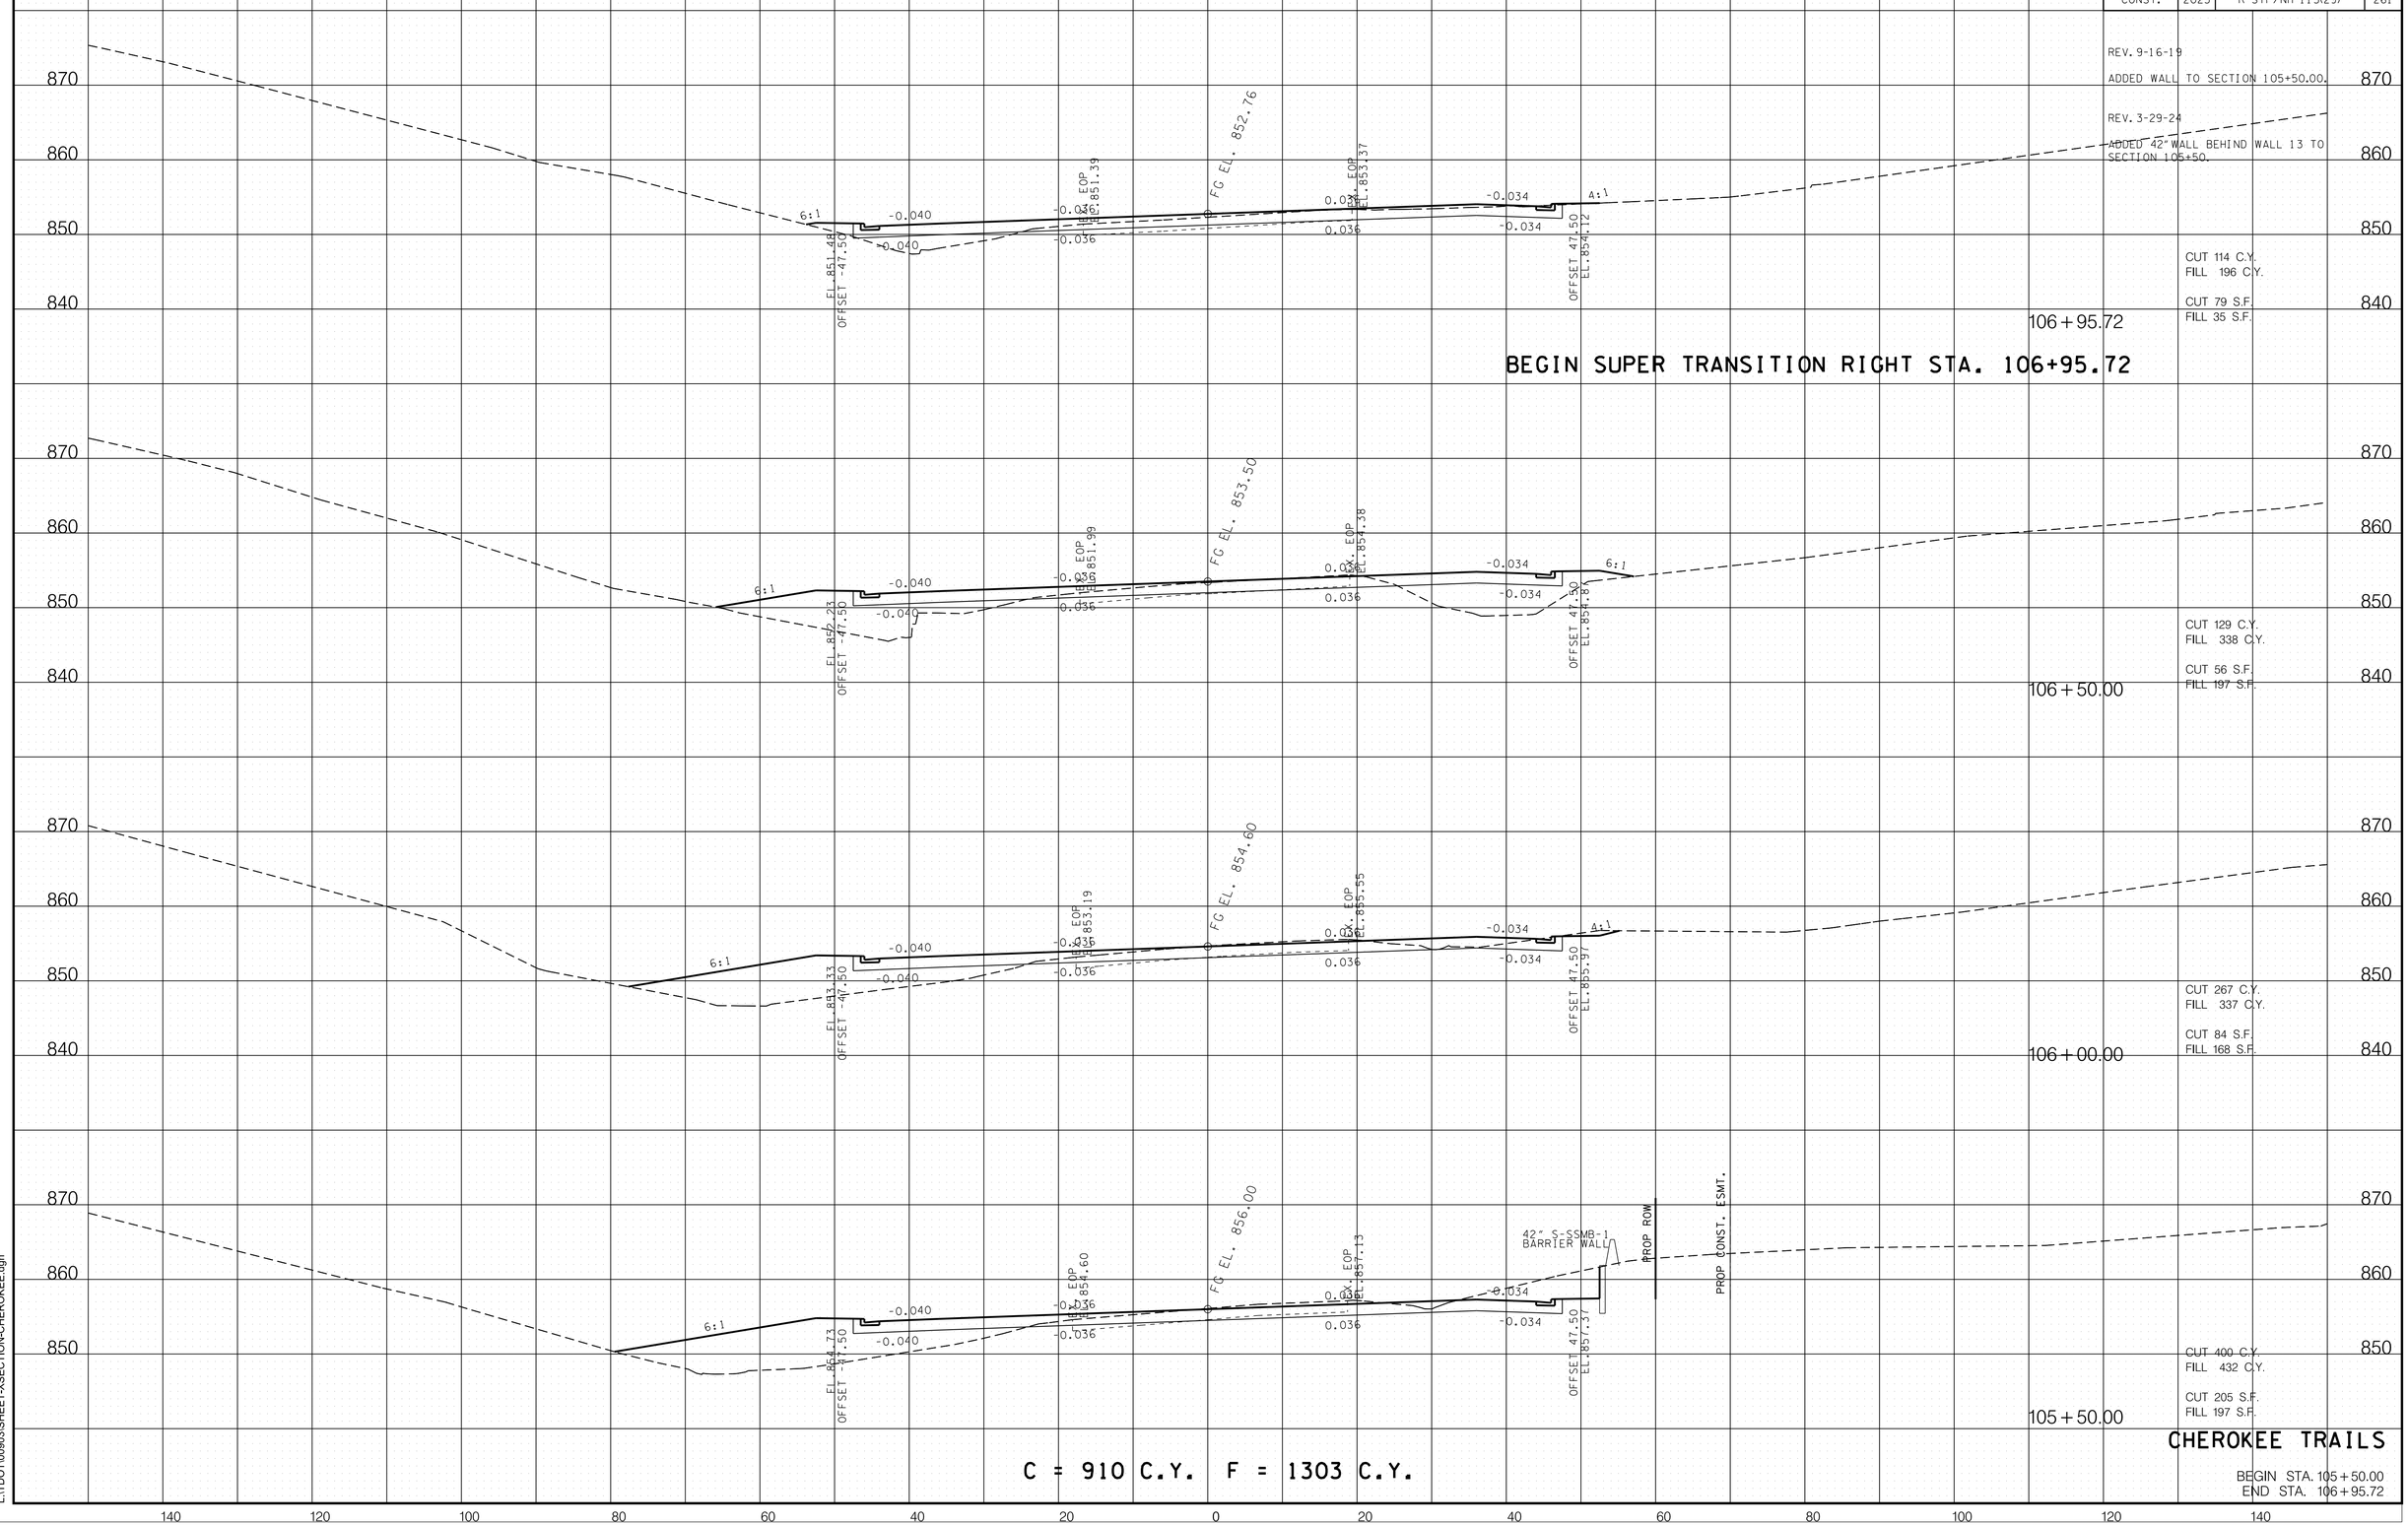

C = 910 C.Y. F = 1303 C.Y.

CHEROKEE TRAILS

BEGIN STA. 105+50.00
END STA. 106+95.72

3/26/2024 12:55:49 PM
L:\TDOT\00903\SHEET-XSECTION-CHEROKEE.dgn

TYPE	YEAR	PROJECT NO.	SHEET NO.
R.O.W.	2017	R-STP/NH-115(29)	238
CONST.	2023	R-STP/NH-115(29)	262

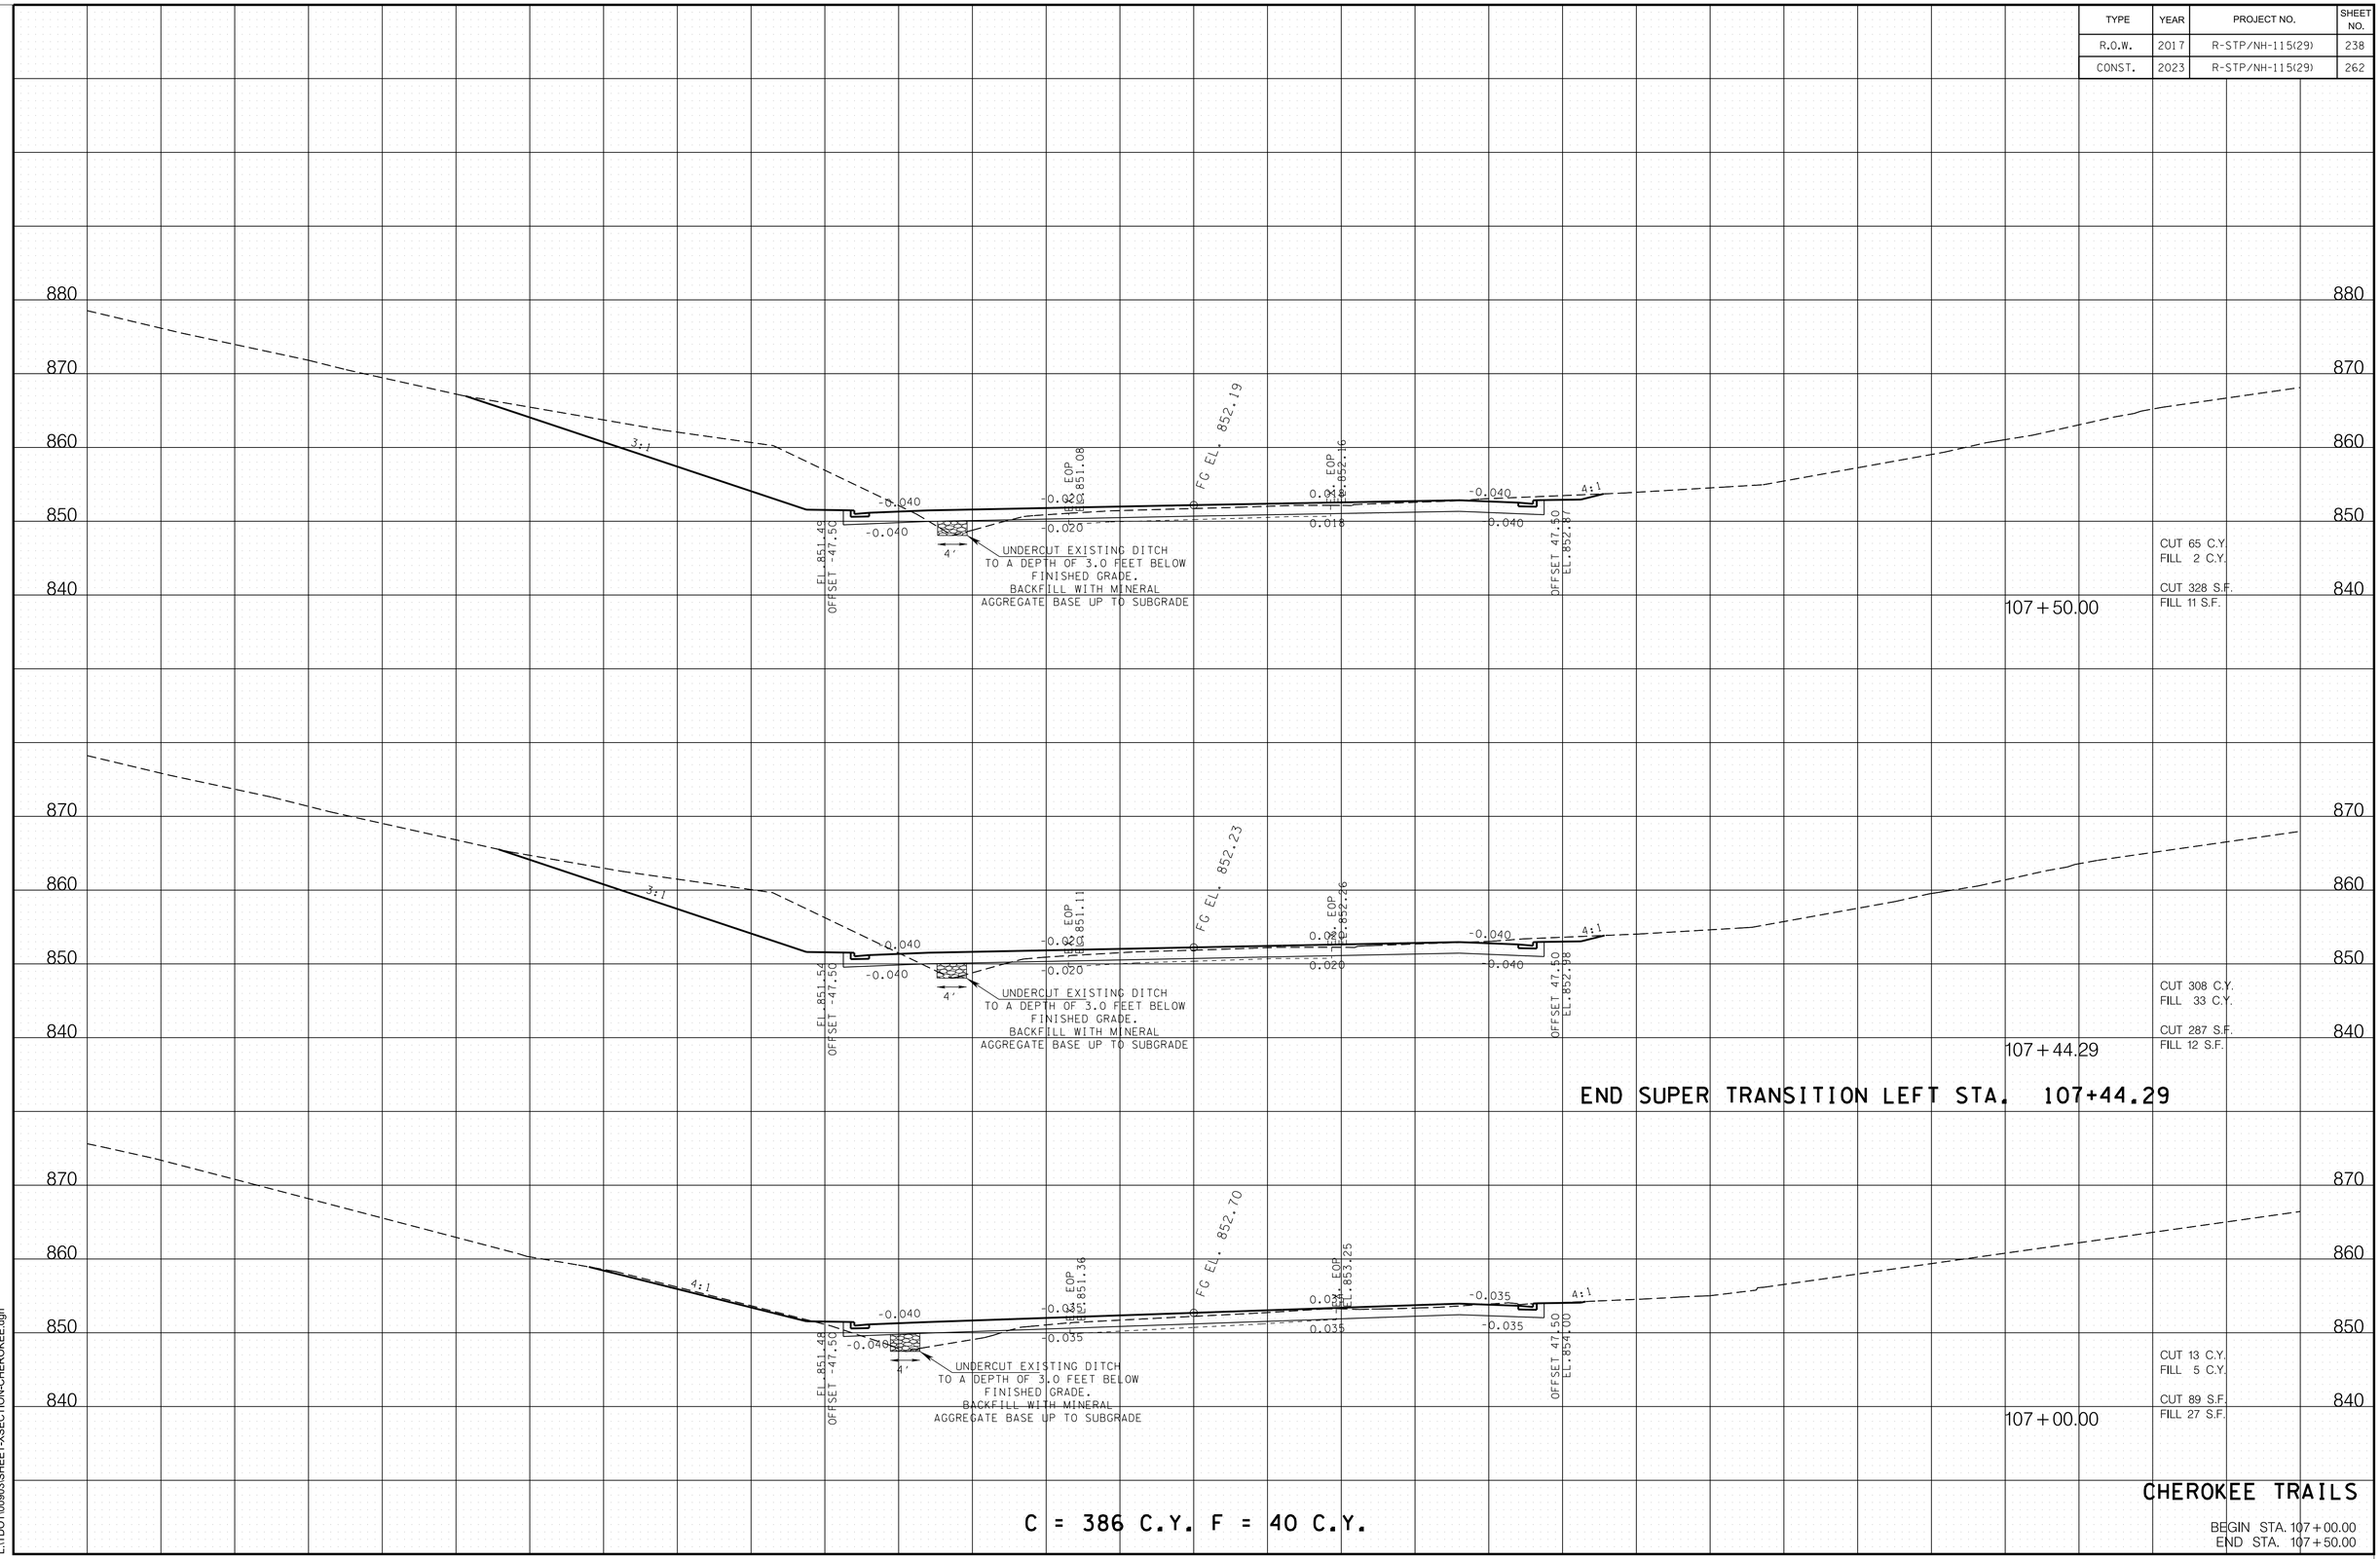

11/18/2022 2:54:48 PM
L:\TDOT\009\03\SHEET-XSECTION-CHEROKEE.dgn

TYPE	YEAR	PROJECT NO.	SHEET NO.
R.O.W.	2017	R-STP/NH-115(29)	239
CONST.	2023	R-STP/NH-115(29)	263

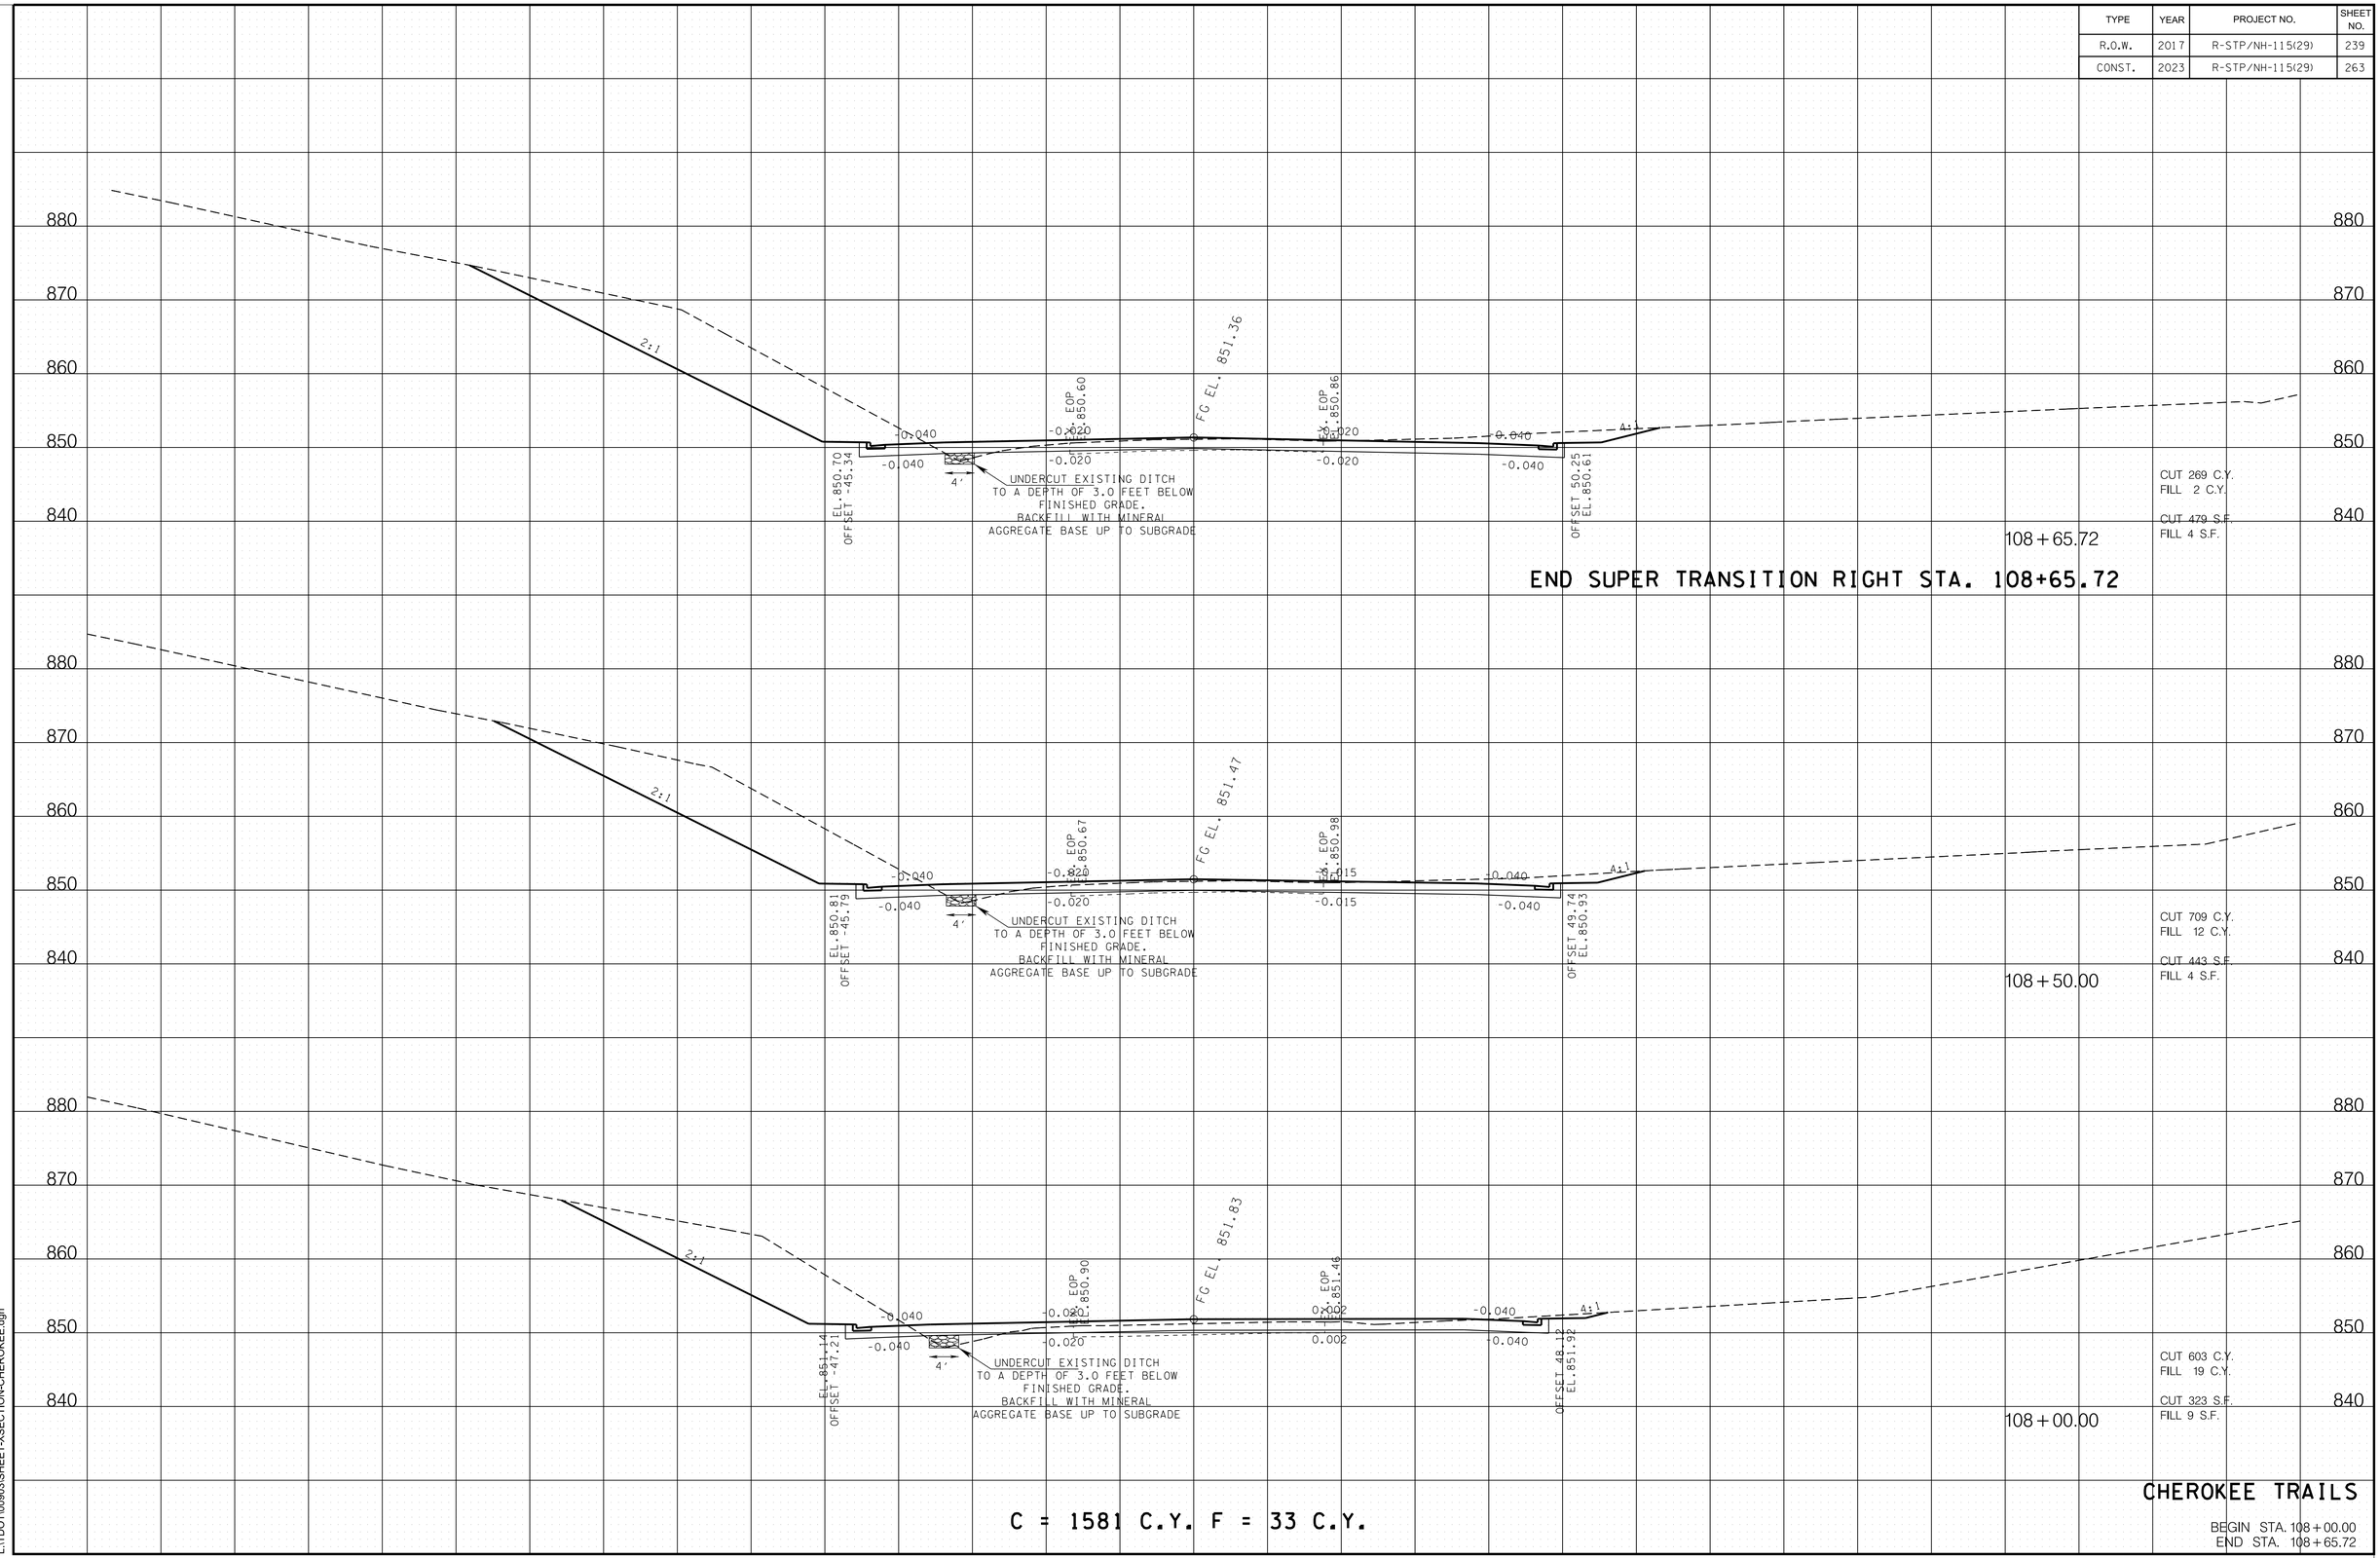

C = 1581 C.Y. F = 33 C.Y.

CHEROKEE TRAILS

BEGIN STA. 108+00.00
END STA. 108+65.72

11/18/2022 2:54:49 PM
L:\TDOT\00903\SHEET-XSECTION-CHEROKEE.dgn

TYPE	YEAR	PROJECT NO.	SHEET NO.
R.O.W.	2017	R-STP/NH-115(29)	240
CONST.	2023	R-STP/NH-115(29)	264

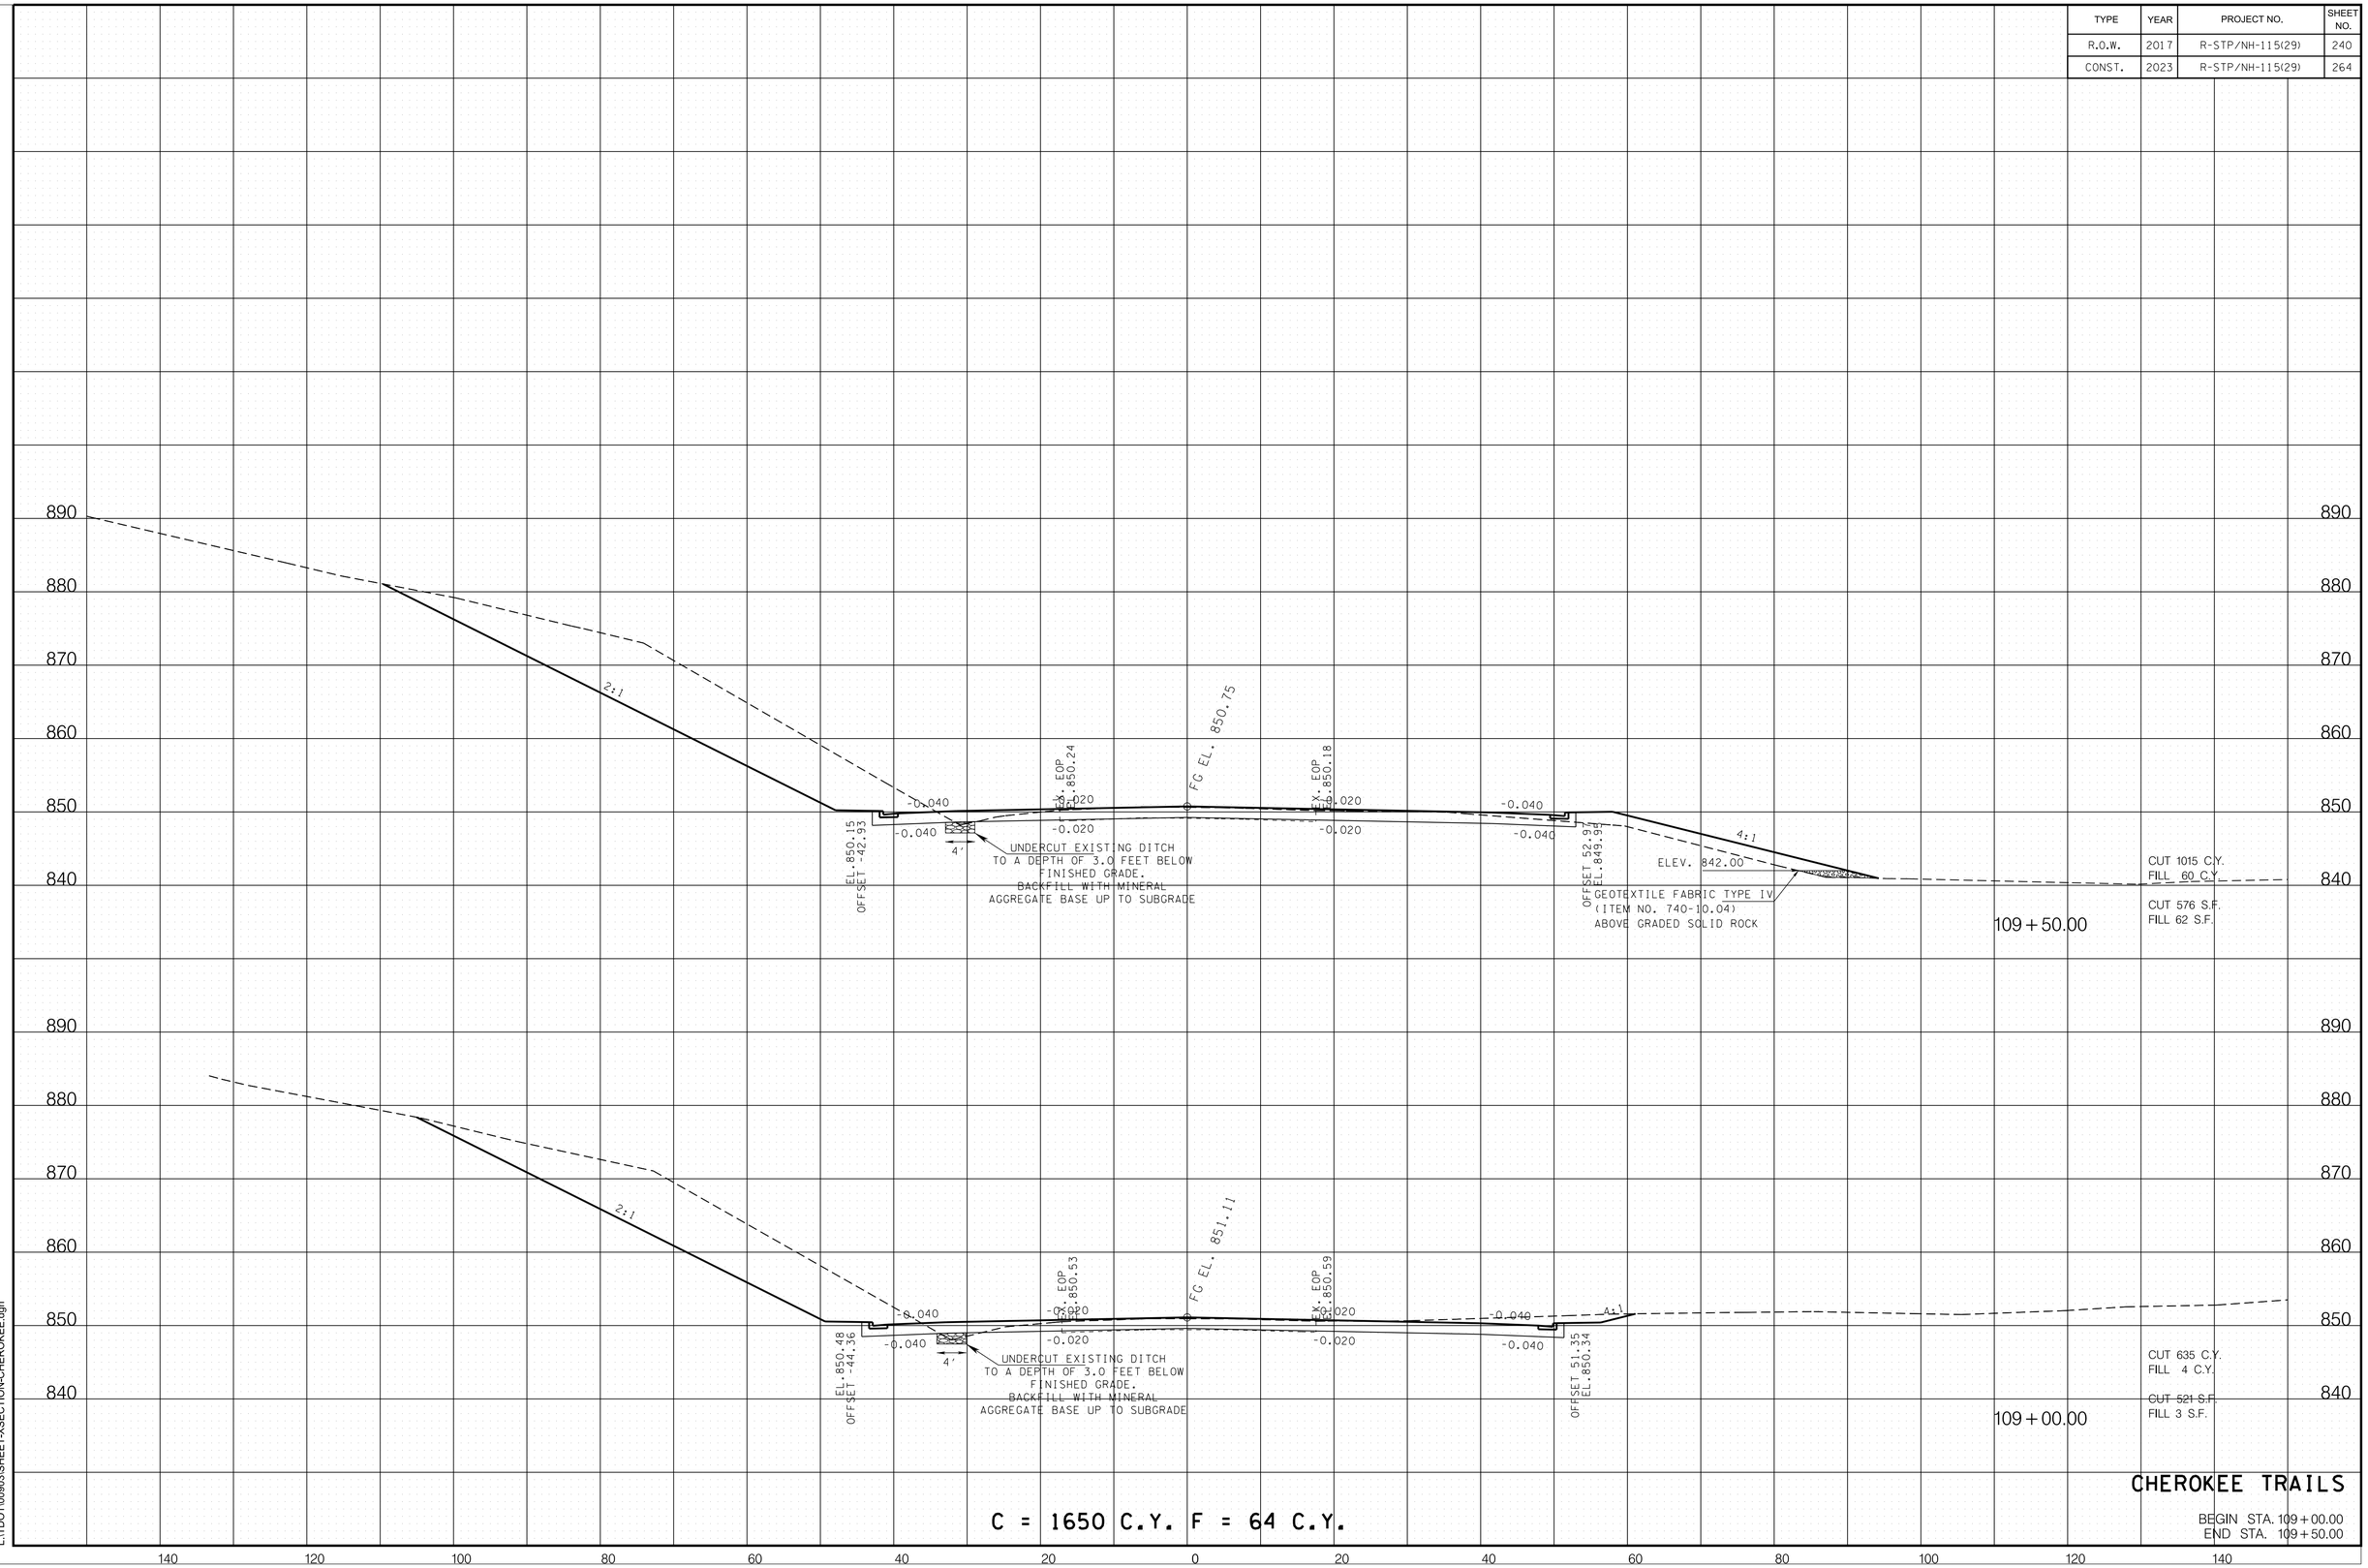

CHEROKEE TRAILS

BEGIN STA. 109 + 00.00
END STA. 109 + 50.00

11/18/2022 2:54:49 PM
L:\TDOT\00903\SHEET-XSECTION-CHEROKEE.dgn

TYPE	YEAR	PROJECT NO.	SHEET NO.
R.O.W.	2017	R-STP/NH-115(29)	241
CONST.	2023	R-STP/NH-115(29)	265

REV. 4-12-23

REVISED TRAFFIC CONTROL PHASING TO SECTIONS.

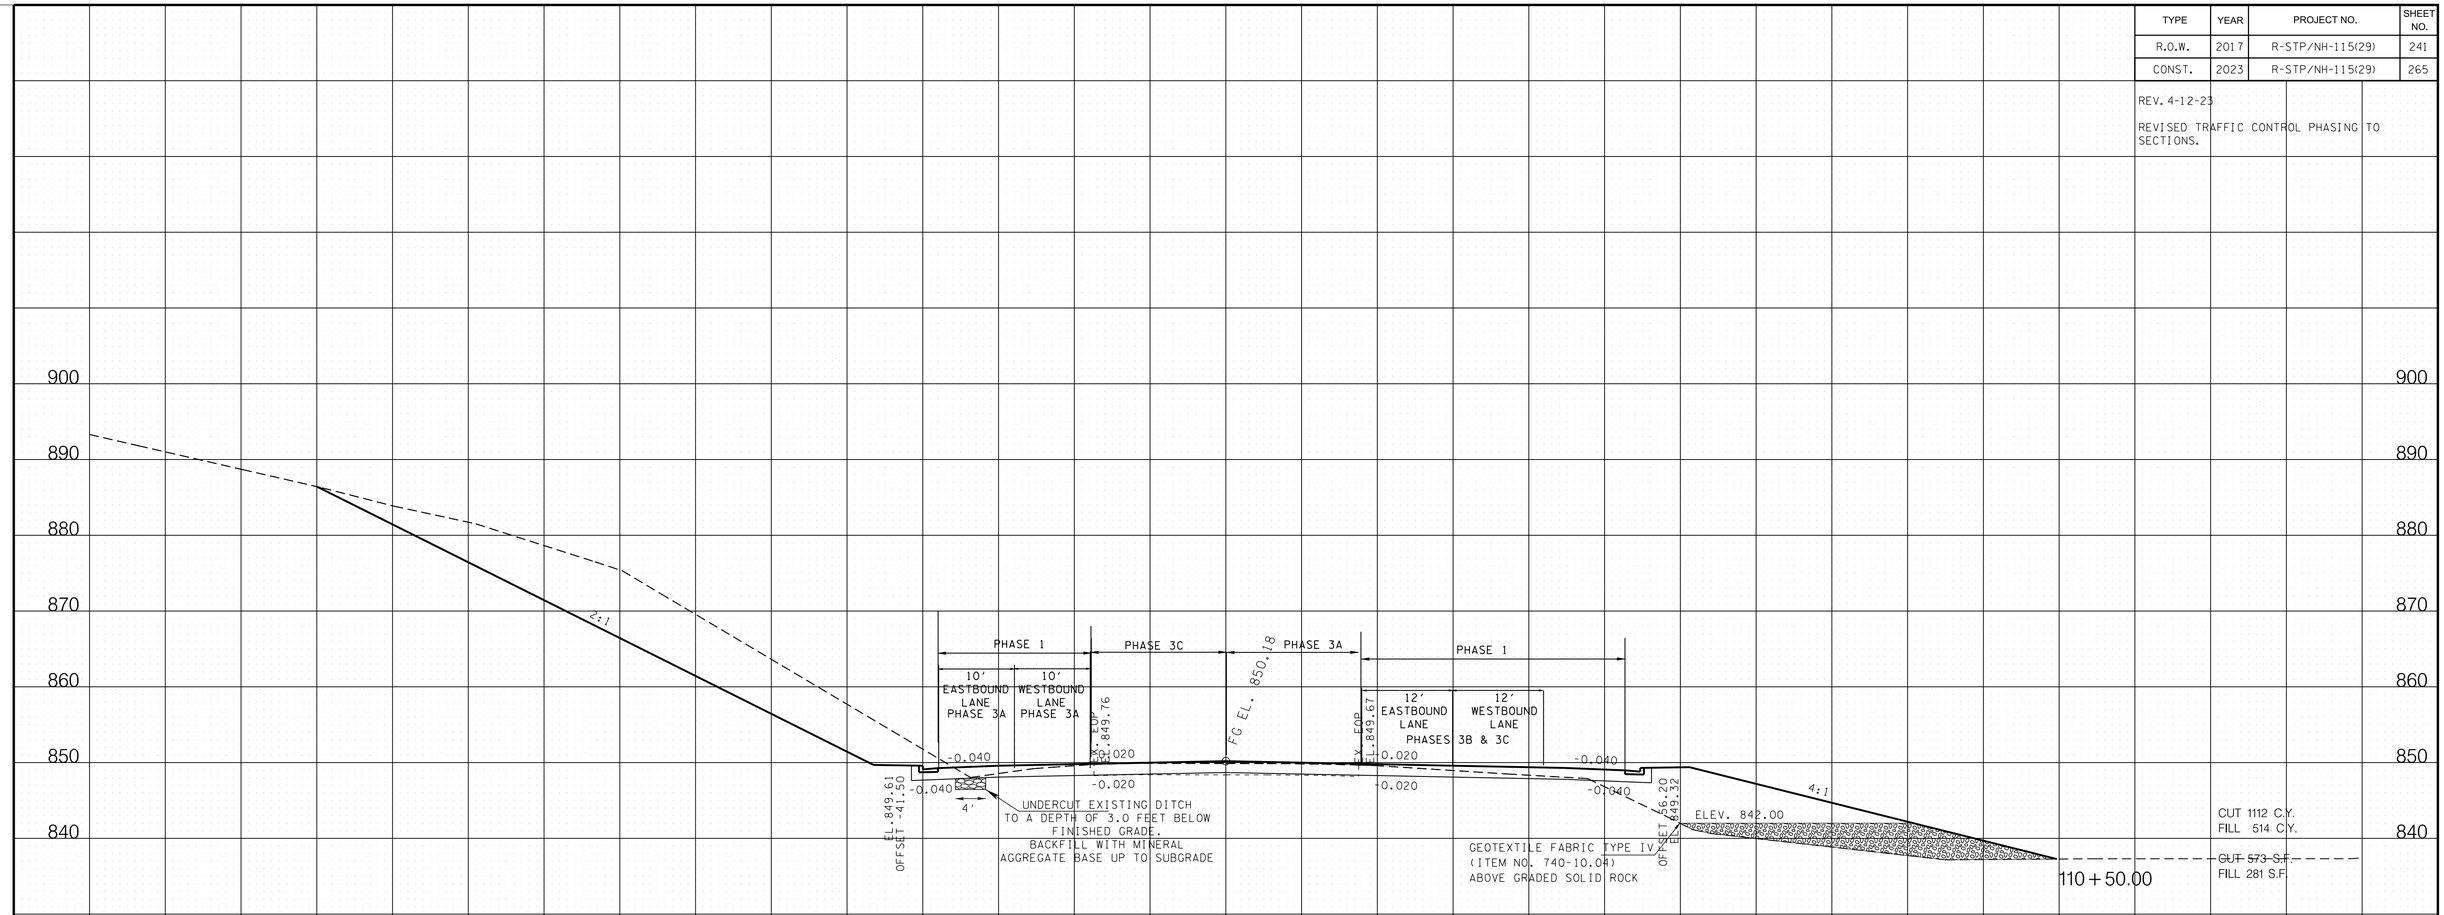

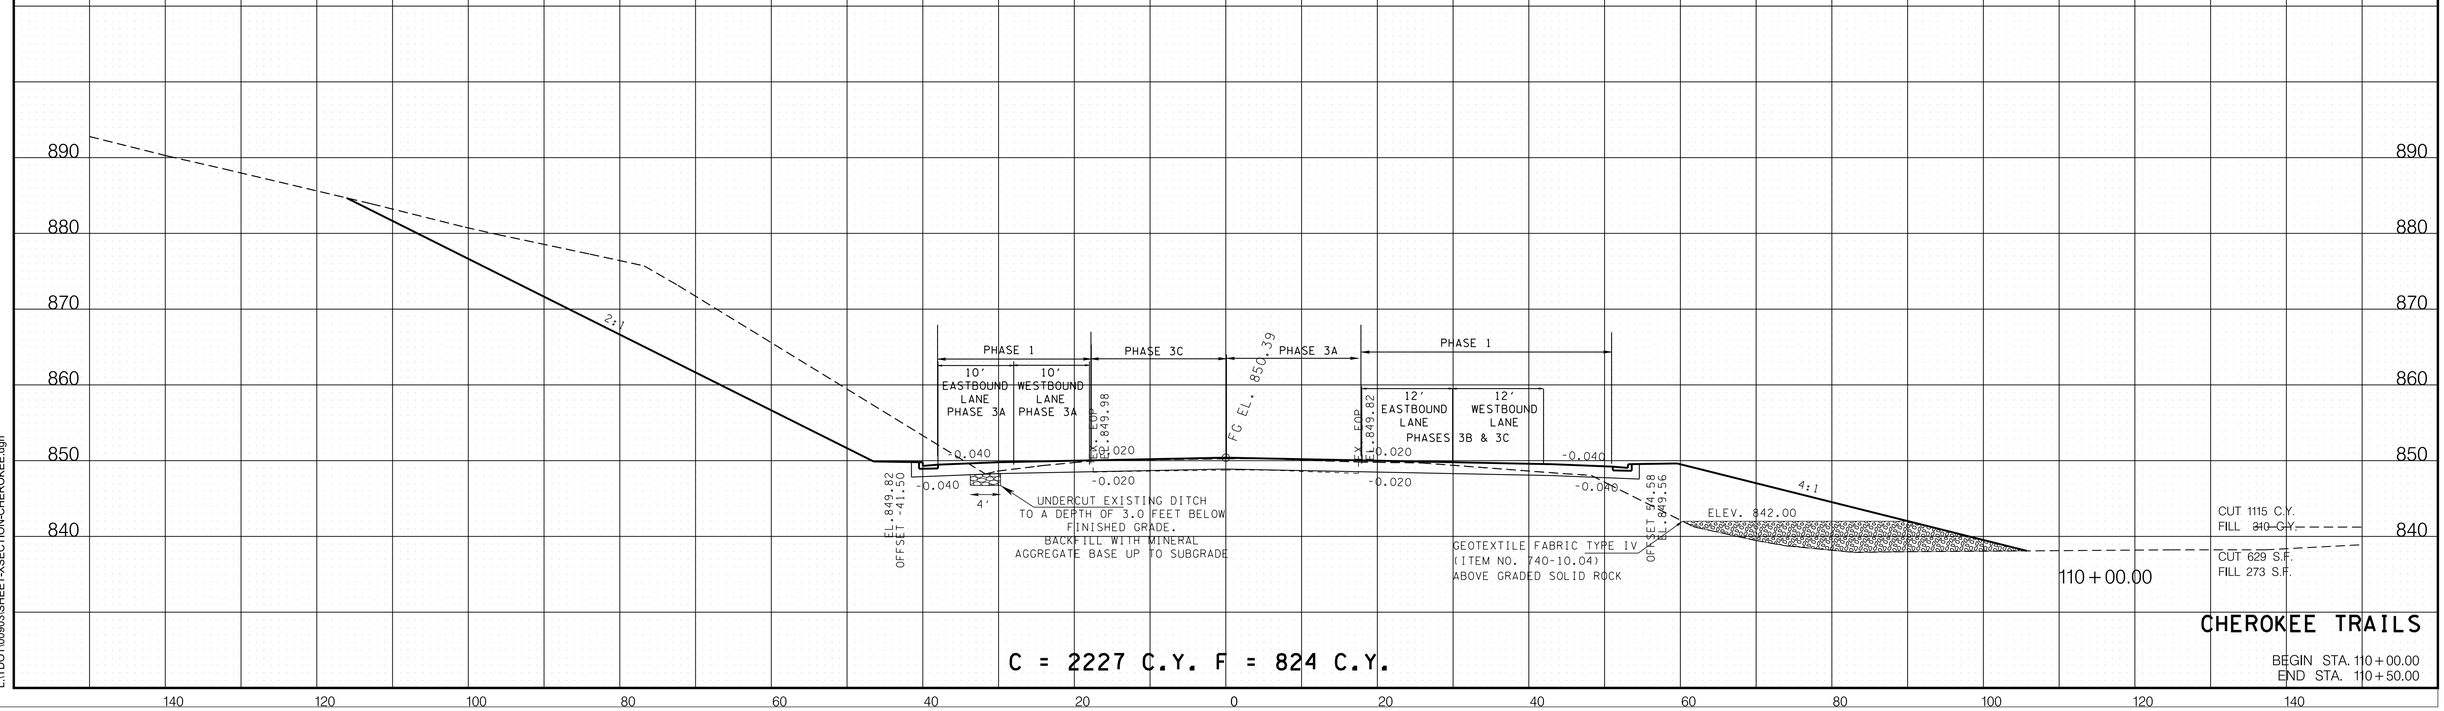

C = 2227 C.Y. F = 824 C.Y.

CHEROKEE TRAILS

BEGIN STA. 110+00.00
END STA. 110+50.00

4/10/2023 3:08:19 PM
L:\TDOT\00903\SHEET-XSECTION-CHEROKEE.dgn

TYPE	YEAR	PROJECT NO.	SHEET NO.
R.O.W.	2017	R-STP/NH-115(29)	242
CONST.	2023	R-STP/NH-115(29)	266

REV. 4-12-23

REVISED TRAFFIC CONTROL PHASING TO SECTIONS.

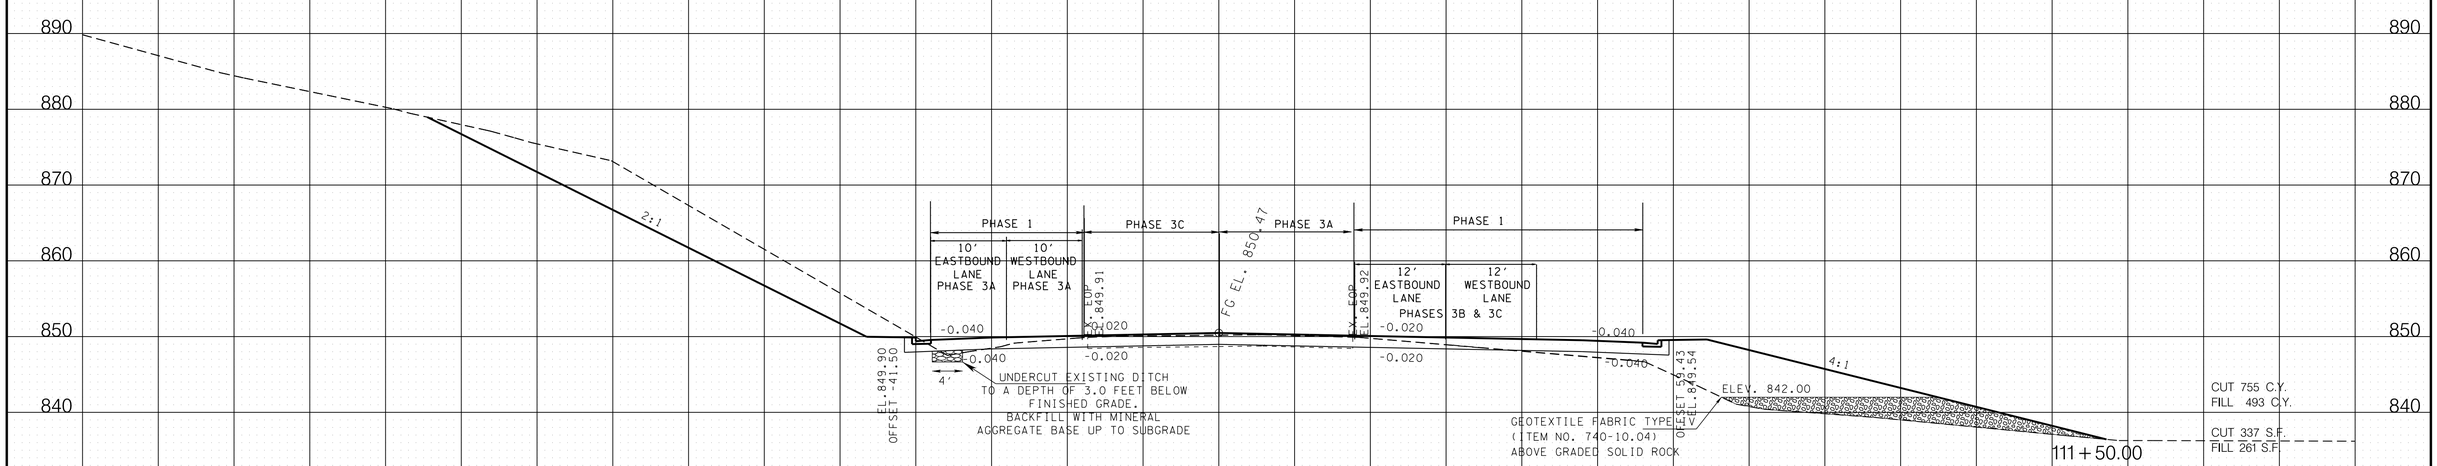

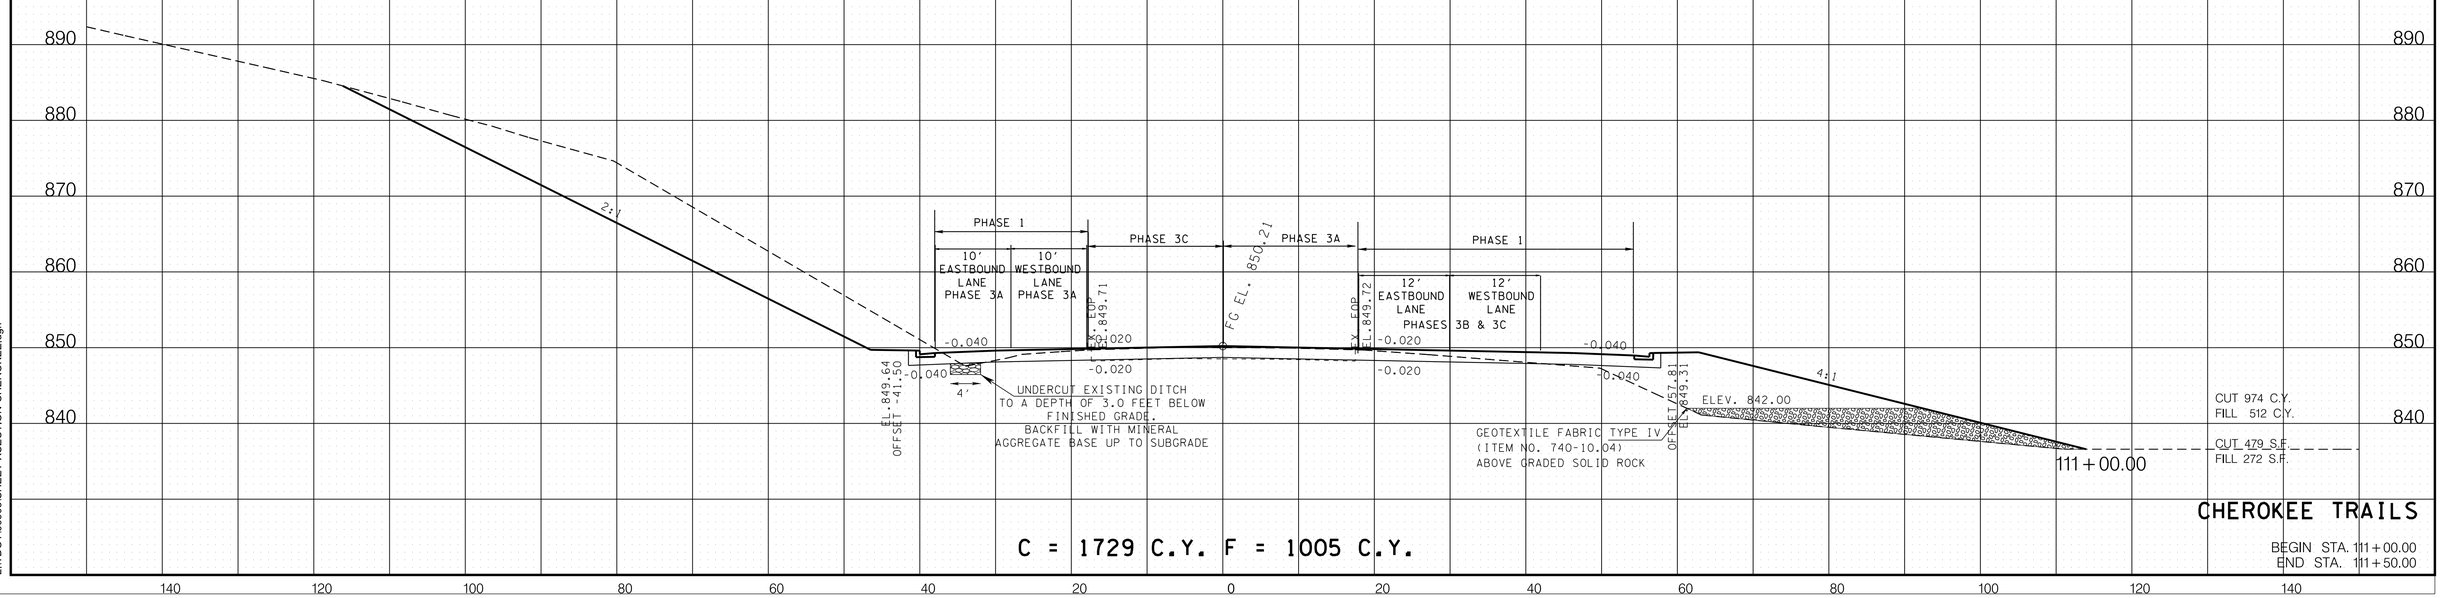

C = 1729 C.Y. F = 1005 C.Y.

140 120 100 80 60 40 20 0 20 40 60 80 100 120 140

CHEROKEE TRAILS

BEGIN STA. 111+00.00
END STA. 111+50.00

4/10/2023 3:08:20 PM
L:\TDOT\00903\SHEET-XSECTION-CHEROKEE.dgn

TYPE	YEAR	PROJECT NO.	SHEET NO.
R.O.W.	2017	R-STP/NH-115(29)	243
CONST.	2023	R-STP/NH-115(29)	267

REV. 4-12-23

REVISED TRAFFIC CONTROL PHASING TO SECTIONS.

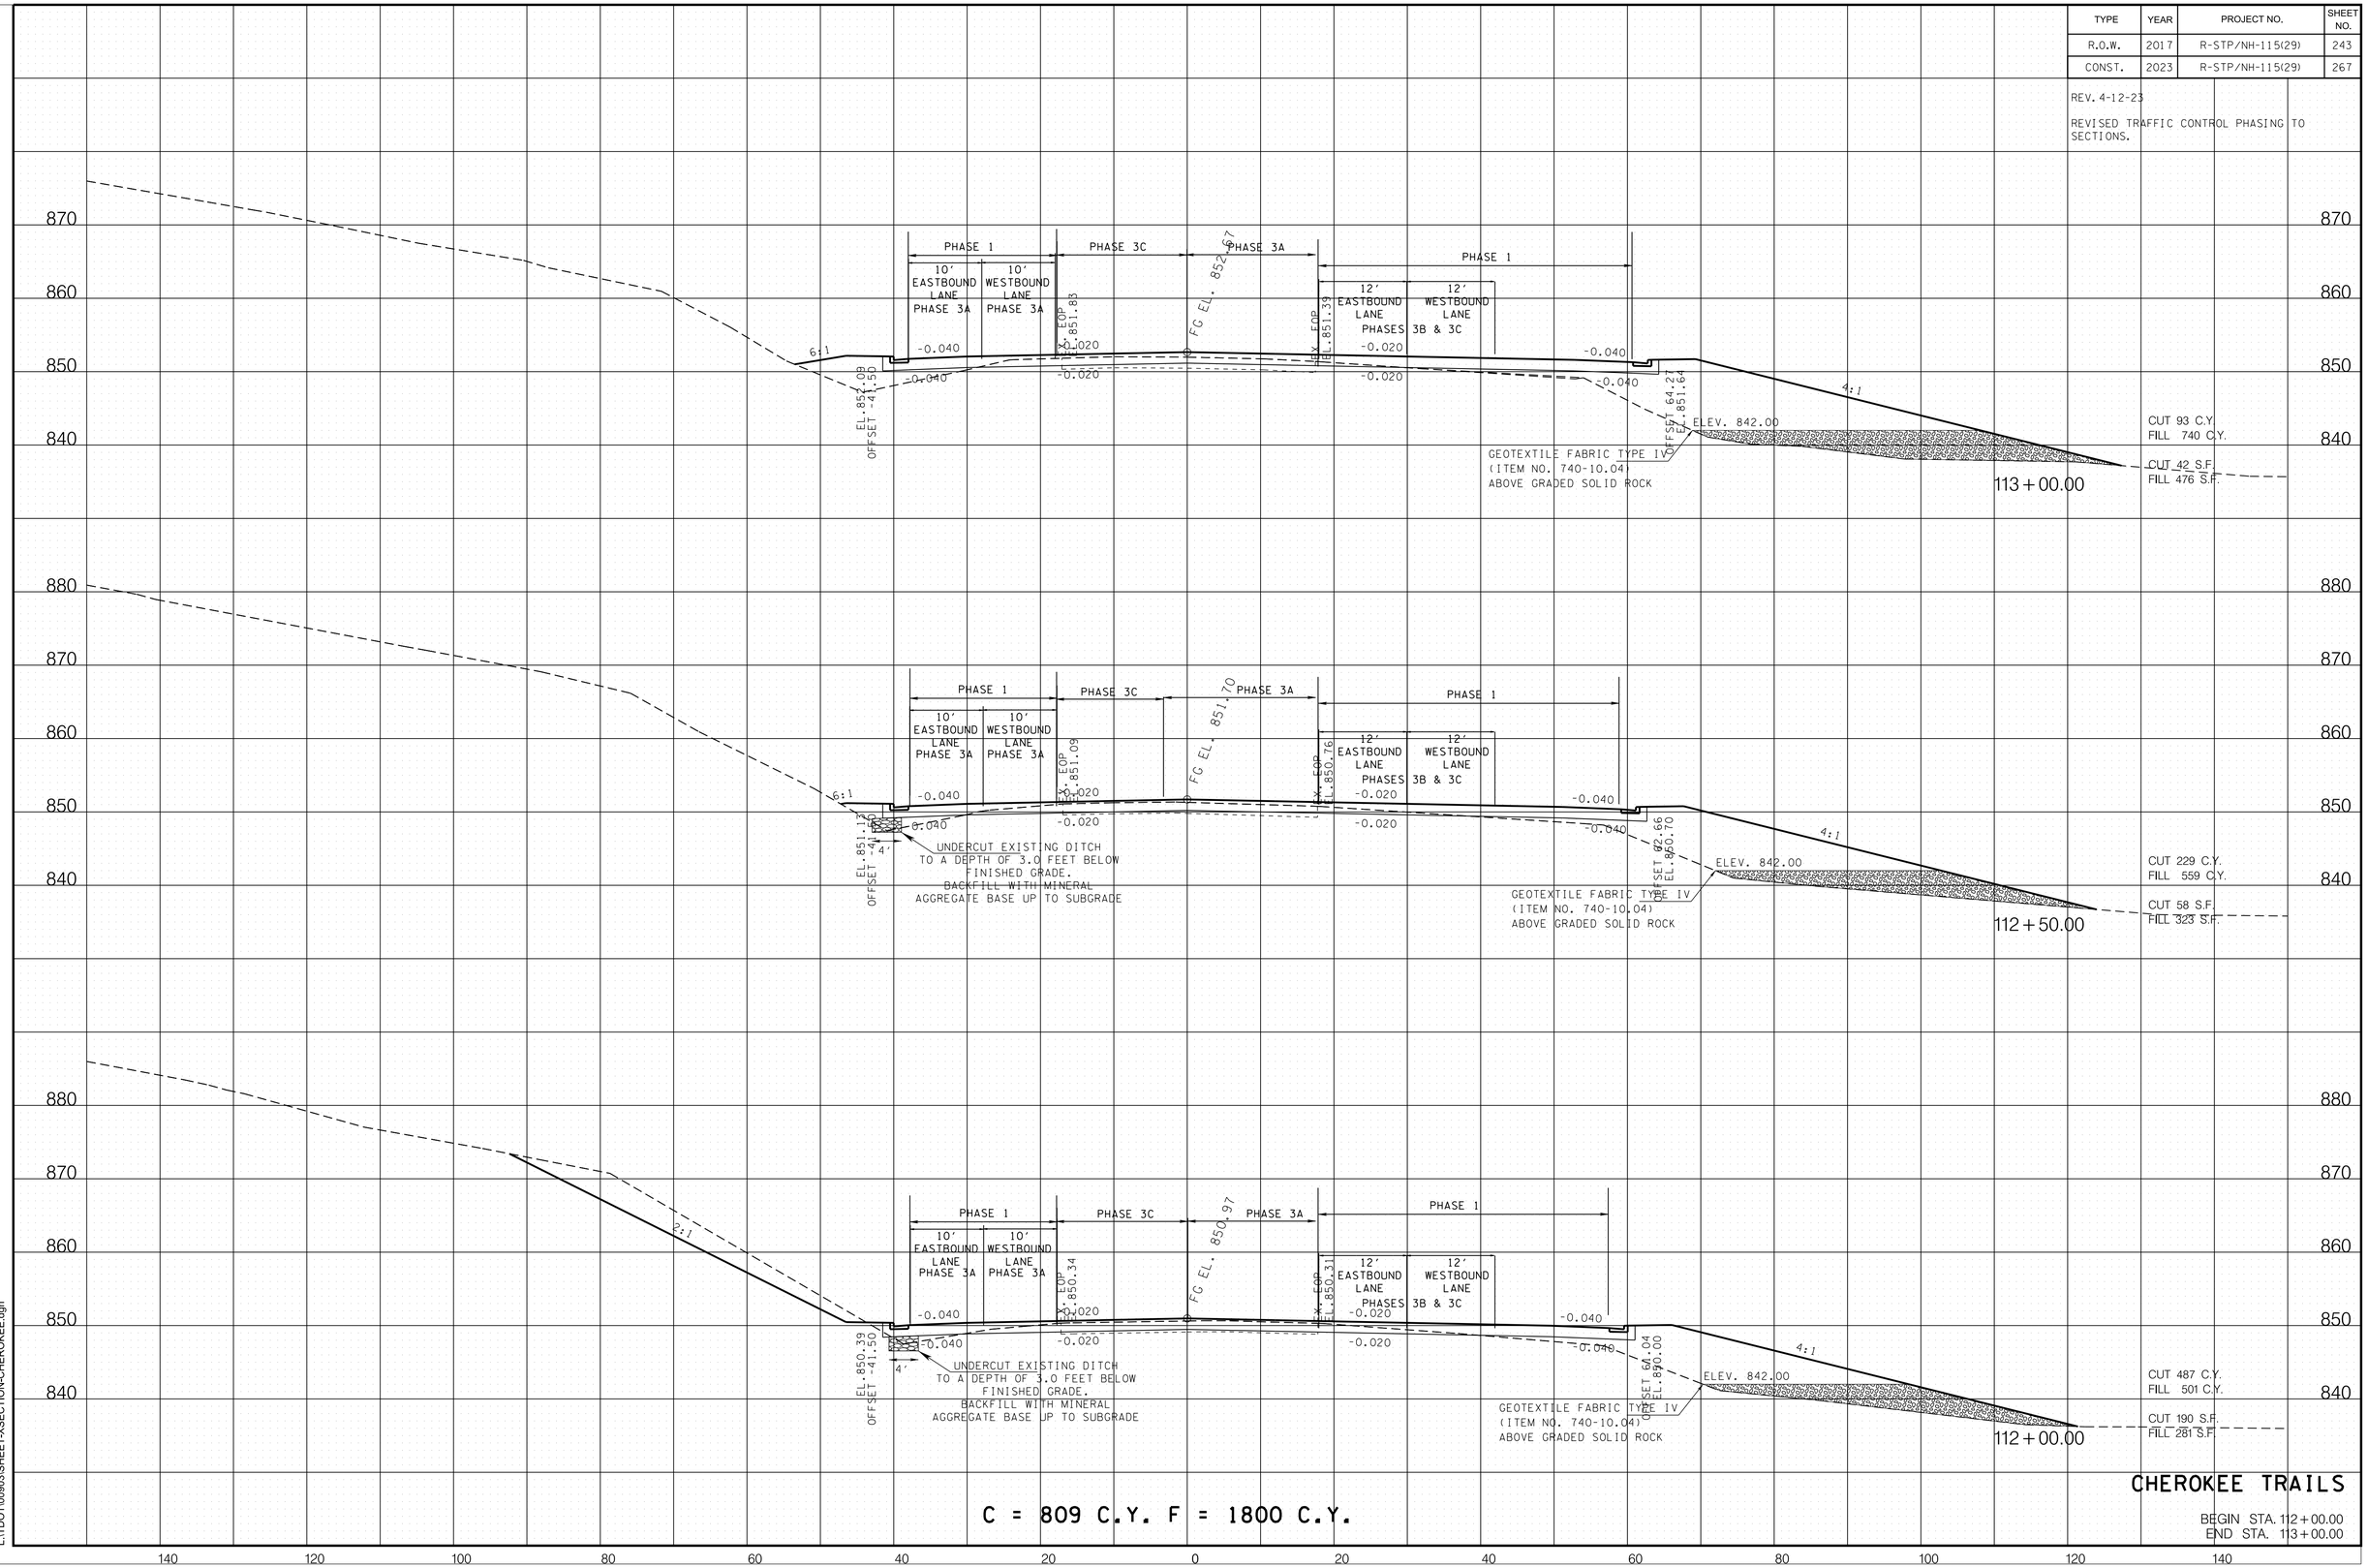

C = 809 C.Y. F = 1800 C.Y.

CHEROKEE TRAILS

BEGIN STA. 112+00.00
END STA. 113+00.00

4/10/2023 3:08:20 PM
L:\TDOT\00903\SHEET-XSECTION-CHEROKEE.dgn

TYPE	YEAR	PROJECT NO.	SHEET NO.
R.O.W.	2017	R-STP/NH-115(29)	244
CONST.	2023	R-STP/NH-115(29)	268

REV. 4-12-23

REVISED TRAFFIC CONTROL PHASING TO SECTIONS.

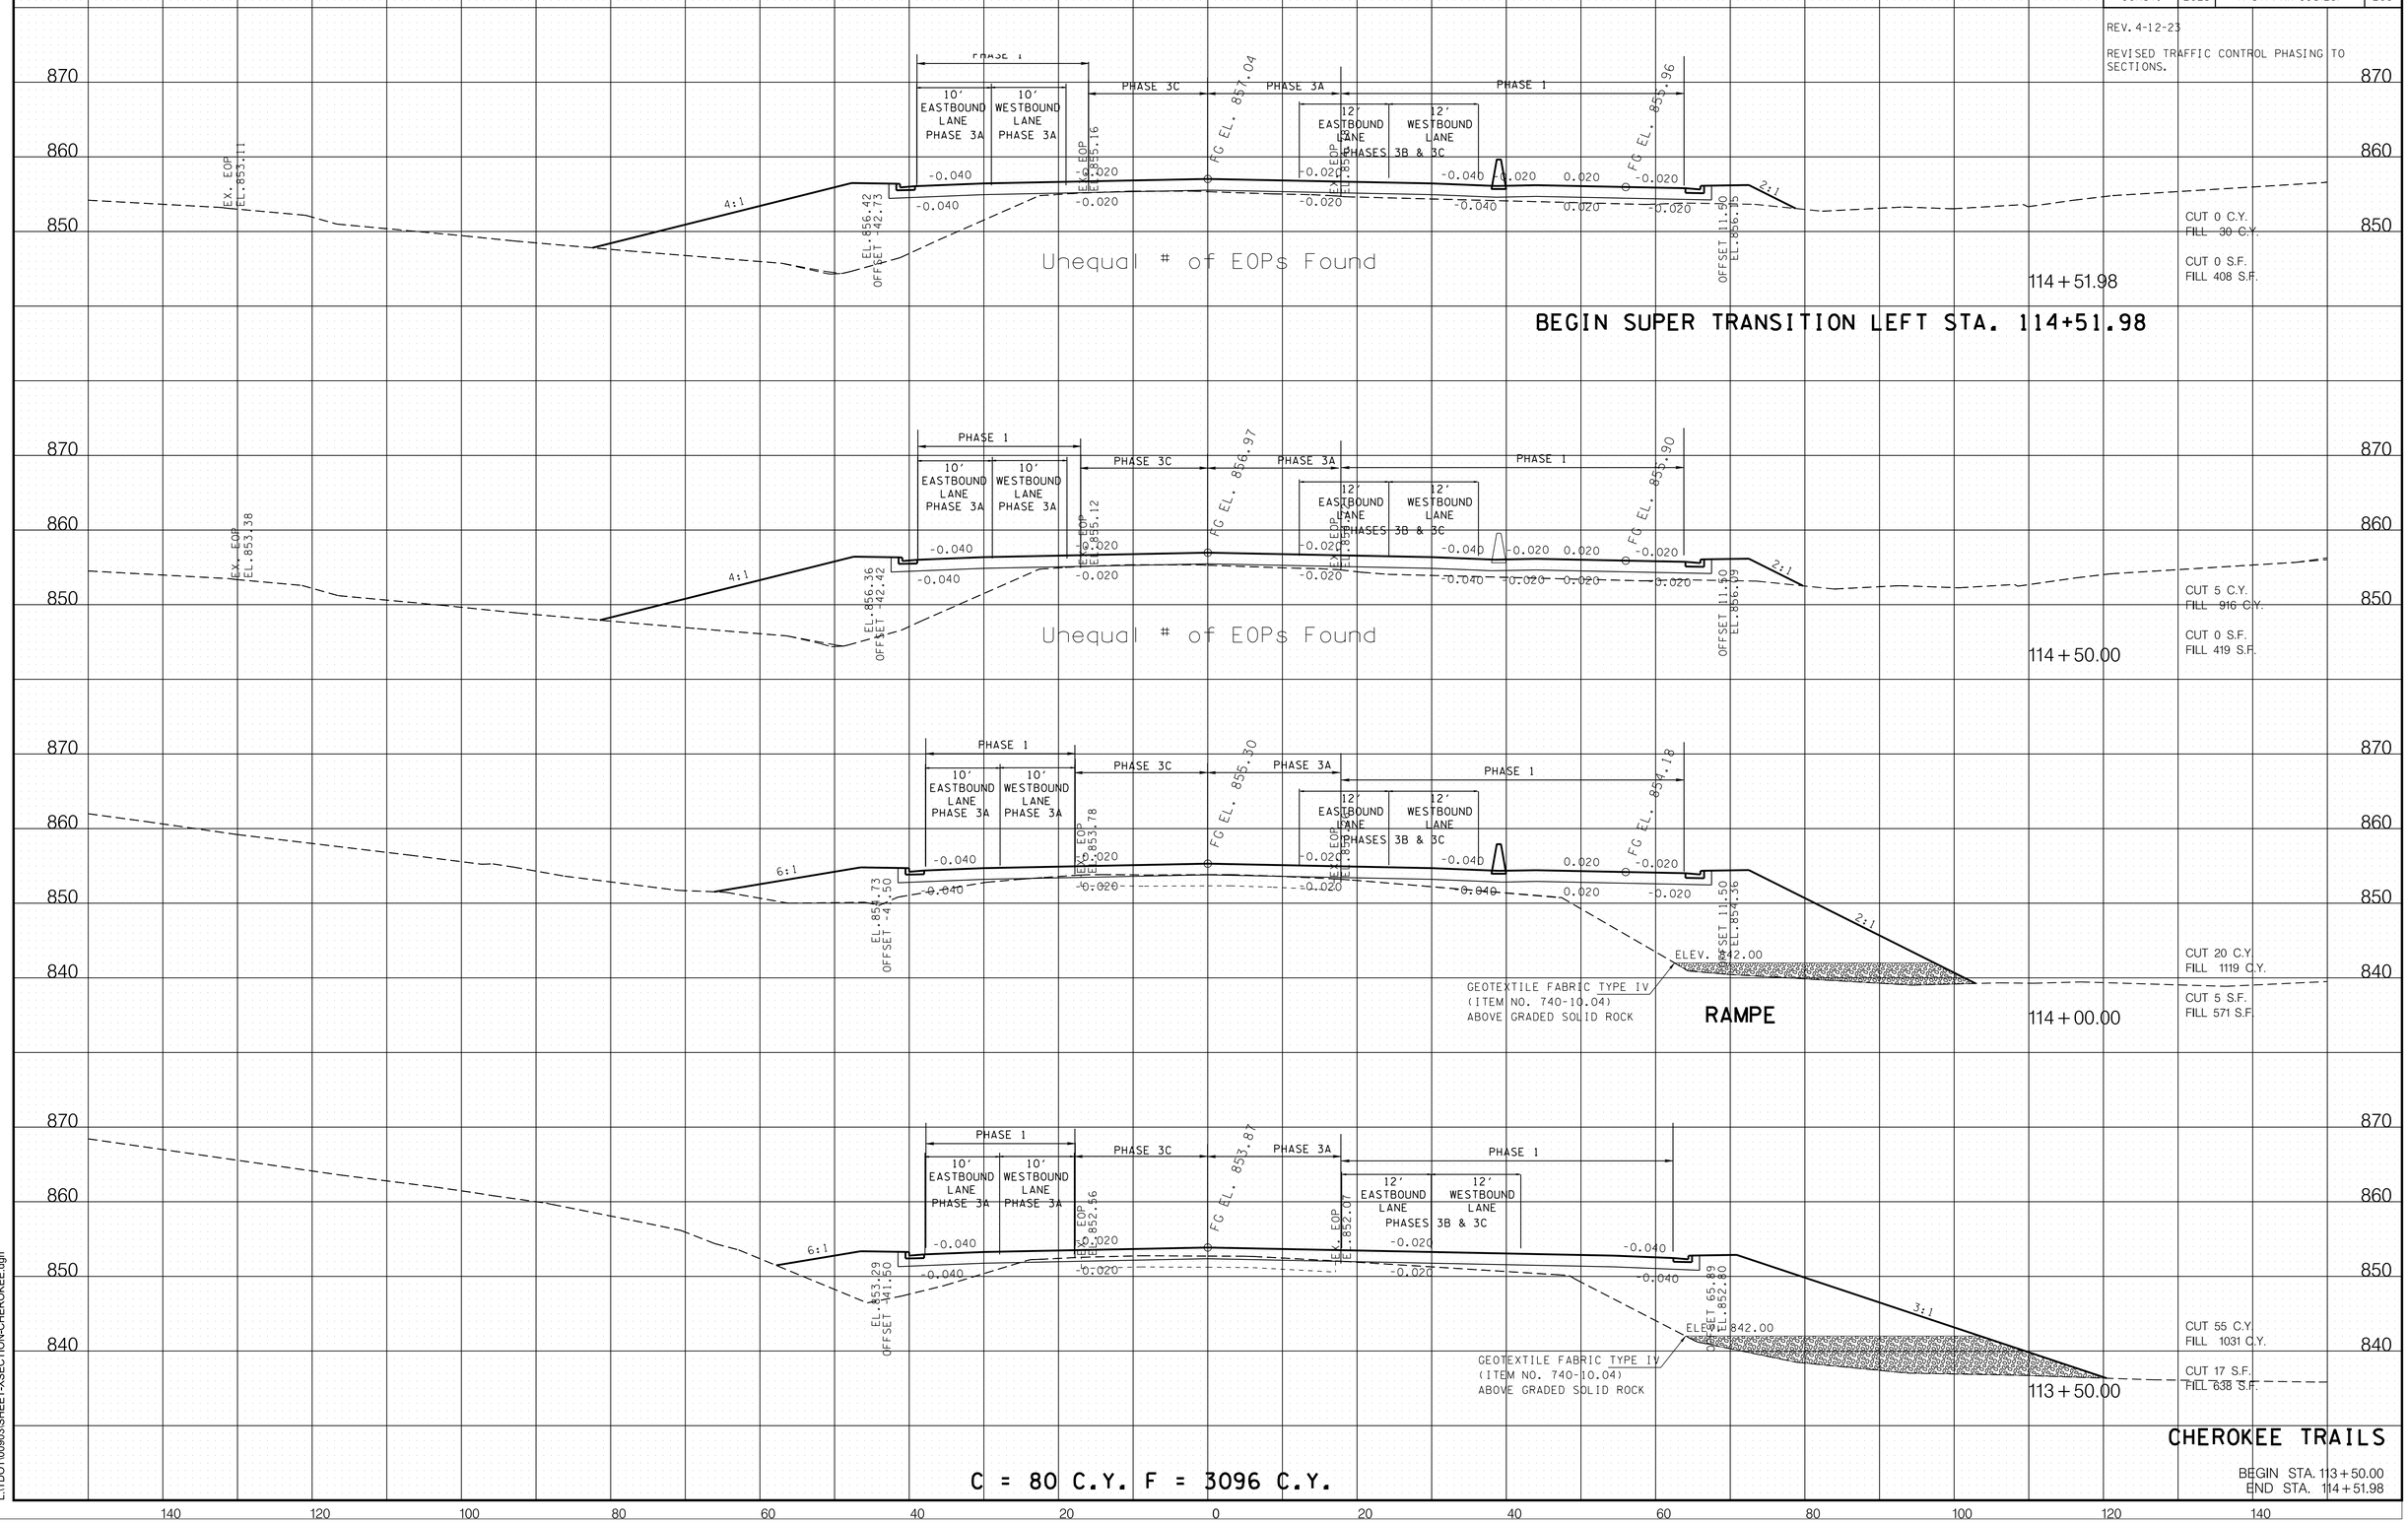

C = 80 C.Y. F = 3096 C.Y.

CHEROKEE TRAILS

BEGIN STA. 113+50.00
END STA. 114+51.98

4/10/2023 3:08:21 PM
L:\TDOT\00903\SHEET-XSECTION-CHEROKEE.dgn

TYPE	YEAR	PROJECT NO.	SHEET NO.
R.O.W.	2017	R-STP/NH-115(29)	245
CONST.	2023	R-STP/NH-115(29)	269

REV. 4-12-23

REVISED TRAFFIC CONTROL PHASING TO SECTIONS.

REV. 7-14-25

ADDED TYPE 'A' CURB WITH THE FACE ALONG THE RIGHT SIDE PROP. R.O.W. LINE

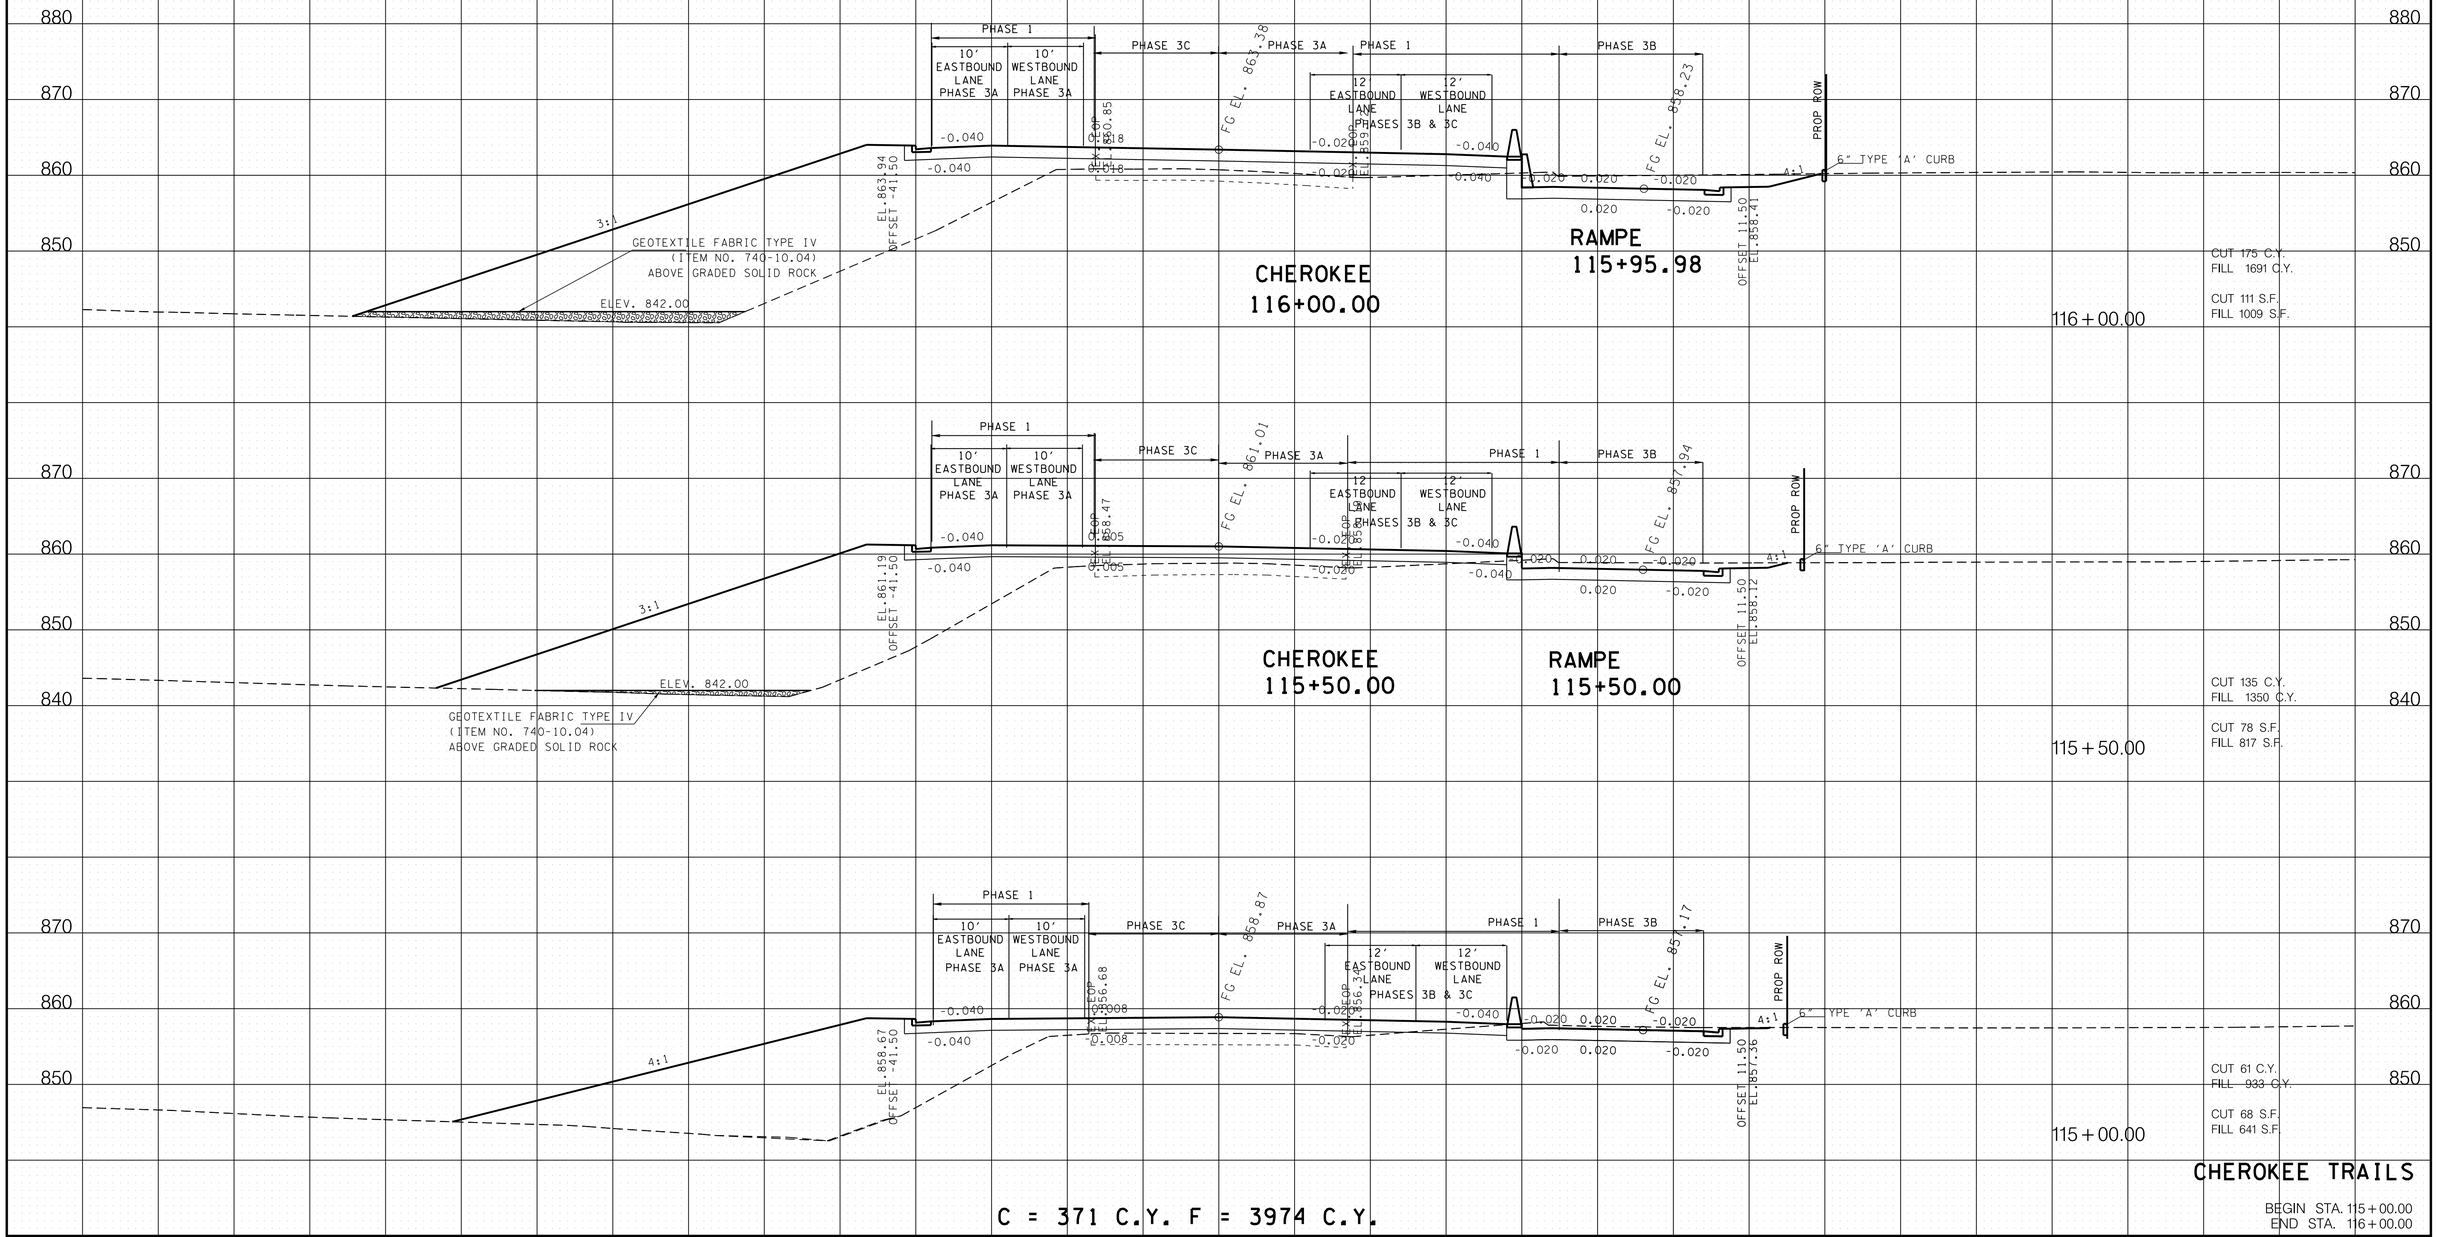

C = 371 C.Y. F = 3974 C.Y.

CHEROKEE TRAILS

BEGIN STA. 115+00.00
END STA. 116+00.00

7/15/2025 7:45:05 AM
L:\TDOT\00903\SHEET-XSECTION-CHEROKEE.dgn

TYPE	YEAR	PROJECT NO.	SHEET NO.
R.O.W.	2017	R-STP/NH-115(29)	246
CONST.	2023	R-STP/NH-115(29)	270

REV. 9-16-19

ADDED WALL TO RIGHT SIDE OF RAMP 'E' SECTIONS 116+40.08 AND 116+66.06.

REV. 4-12-23

REVISED TRAFFIC CONTROL PHASING TO SECTIONS.

REV. 7-14-25

ADDED TYPE 'A' CURB WITH THE FACE ALONG THE RIGHT SIDE PROP. R.O.W. LINE.

ADDED 42" S-SSMB-1 BARRIER WALL BEHIND WALL 14.

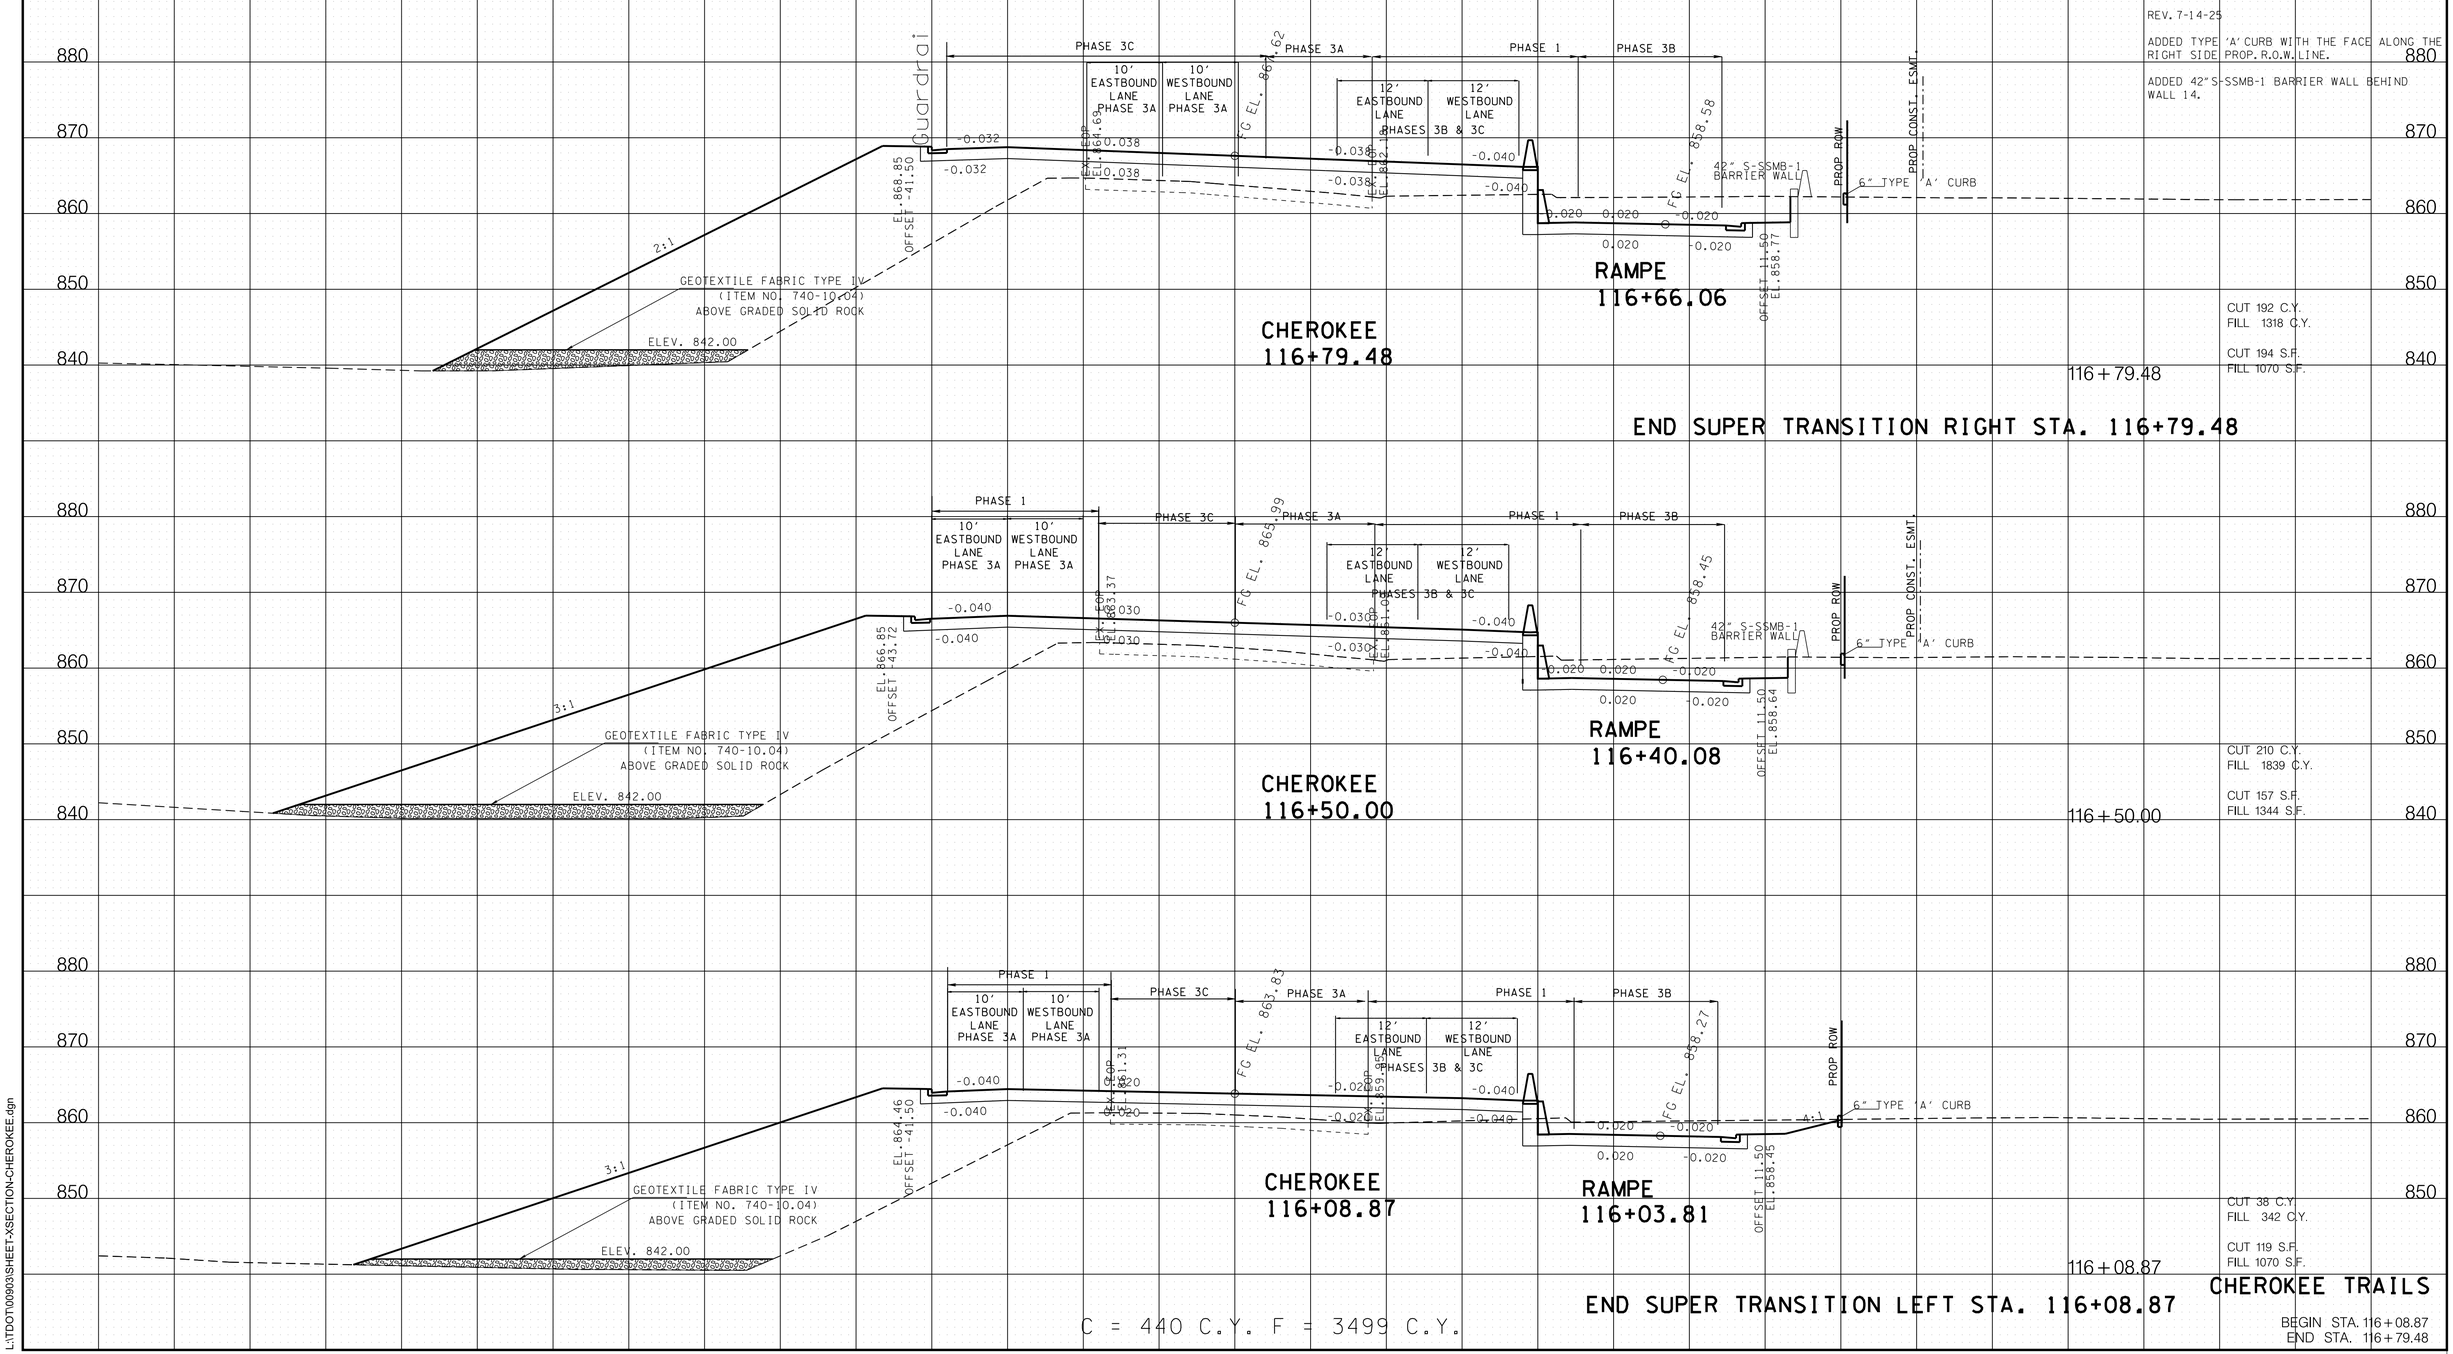

C = 440 C.Y. F = 3499 C.Y.

CHEROKEE TRAILS

BEGIN STA. 116+08.87
END STA. 116+79.48

7/15/2025 7:45:06 AM
L:\TDOT\00903\SHEET-XSECTION-CHEROKEE.dgn

TYPE	YEAR	PROJECT NO.	SHEET NO.
R.O.W.	2017	R-STP/NH-115(29)	247
CONST.	2023	R-STP/NH-115(29)	271

REV. 9-16-19

ADDED WALL TO ALL SECTIONS RIGHT OF RAMP 'E'.

REV. 4-12-23

REVISED TRAFFIC CONTROL PHASING TO SECTIONS.

REV. 7-14-25

ADDED TYPE 'A' CURB WITH THE FACE ALONG THE RIGHT SIDE EX. AND PROP. R.O.W. LINE.

ADDED 42" S-SSMB-1 BARRIER WALL BEHIND WALL 14.

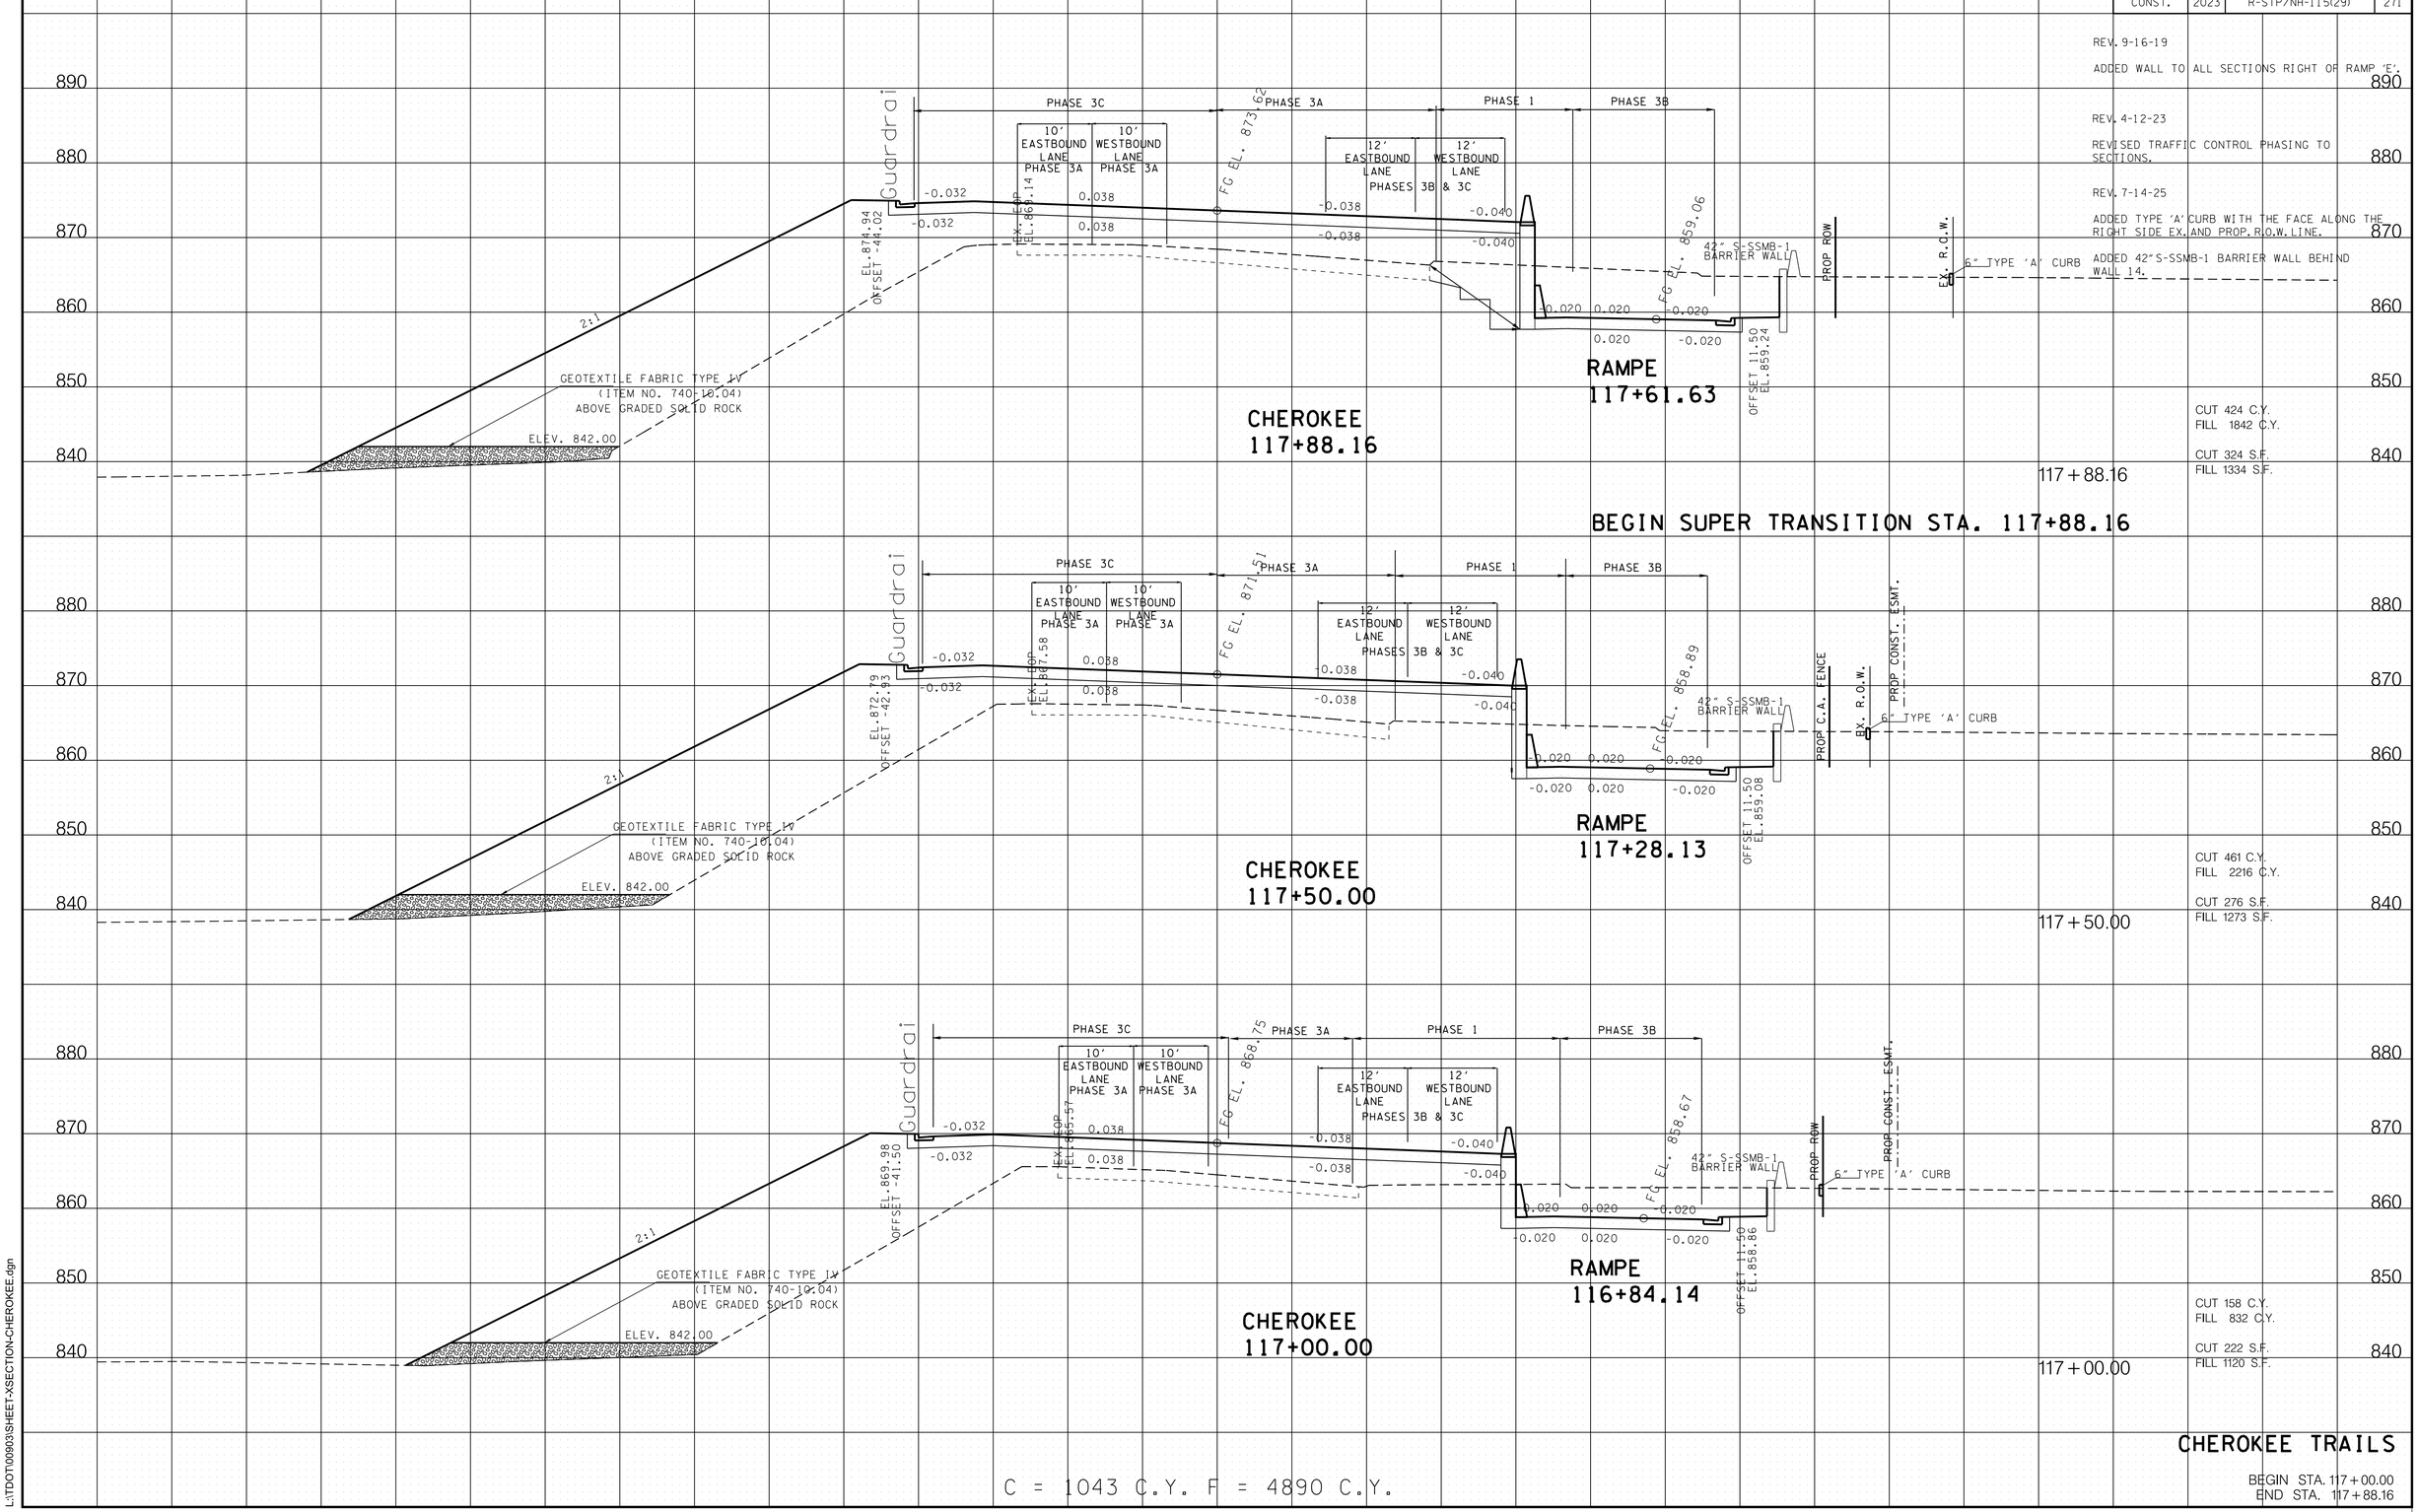

CUT 424 C.Y.
FILL 1842 C.Y.

CUT 324 S.F.
FILL 1334 S.F.

CUT 461 C.Y.
FILL 2216 C.Y.

CUT 276 S.F.
FILL 1273 S.F.

CUT 158 C.Y.
FILL 832 C.Y.

CUT 222 S.F.
FILL 1120 S.F.

C = 1043 C.Y. F = 4890 C.Y.

CHEROKEE TRAILS

BEGIN STA. 117+00.00
END STA. 117+88.16

7/15/2025 7:45:07 AM
L:\TDOT\00903\SHEET-XSECTION-CHEROKEE.dgn

TYPE	YEAR	PROJECT NO.	SHEET NO.
R.O.W.	2017	R-STP/NH-115(29)	248
CONST.	2023	R-STP/NH-115(29)	272

REV. 9-16-19

ADDED WALL TO ALL SECTIONS RIGHT OF RAMP 'E'.

REV. 4-12-23

REVISED TRAFFIC CONTROL PHASING TO SECTIONS.

REV. 7-14-25

ADDED TYPE 'A' CURB WITH THE FACE ALONG THE RIGHT SIDE EX. AND PROP. R.O.W. LINE.

ADDED 42" S-SSMB-1 BARRIER WALL BEHIND WALL 14.

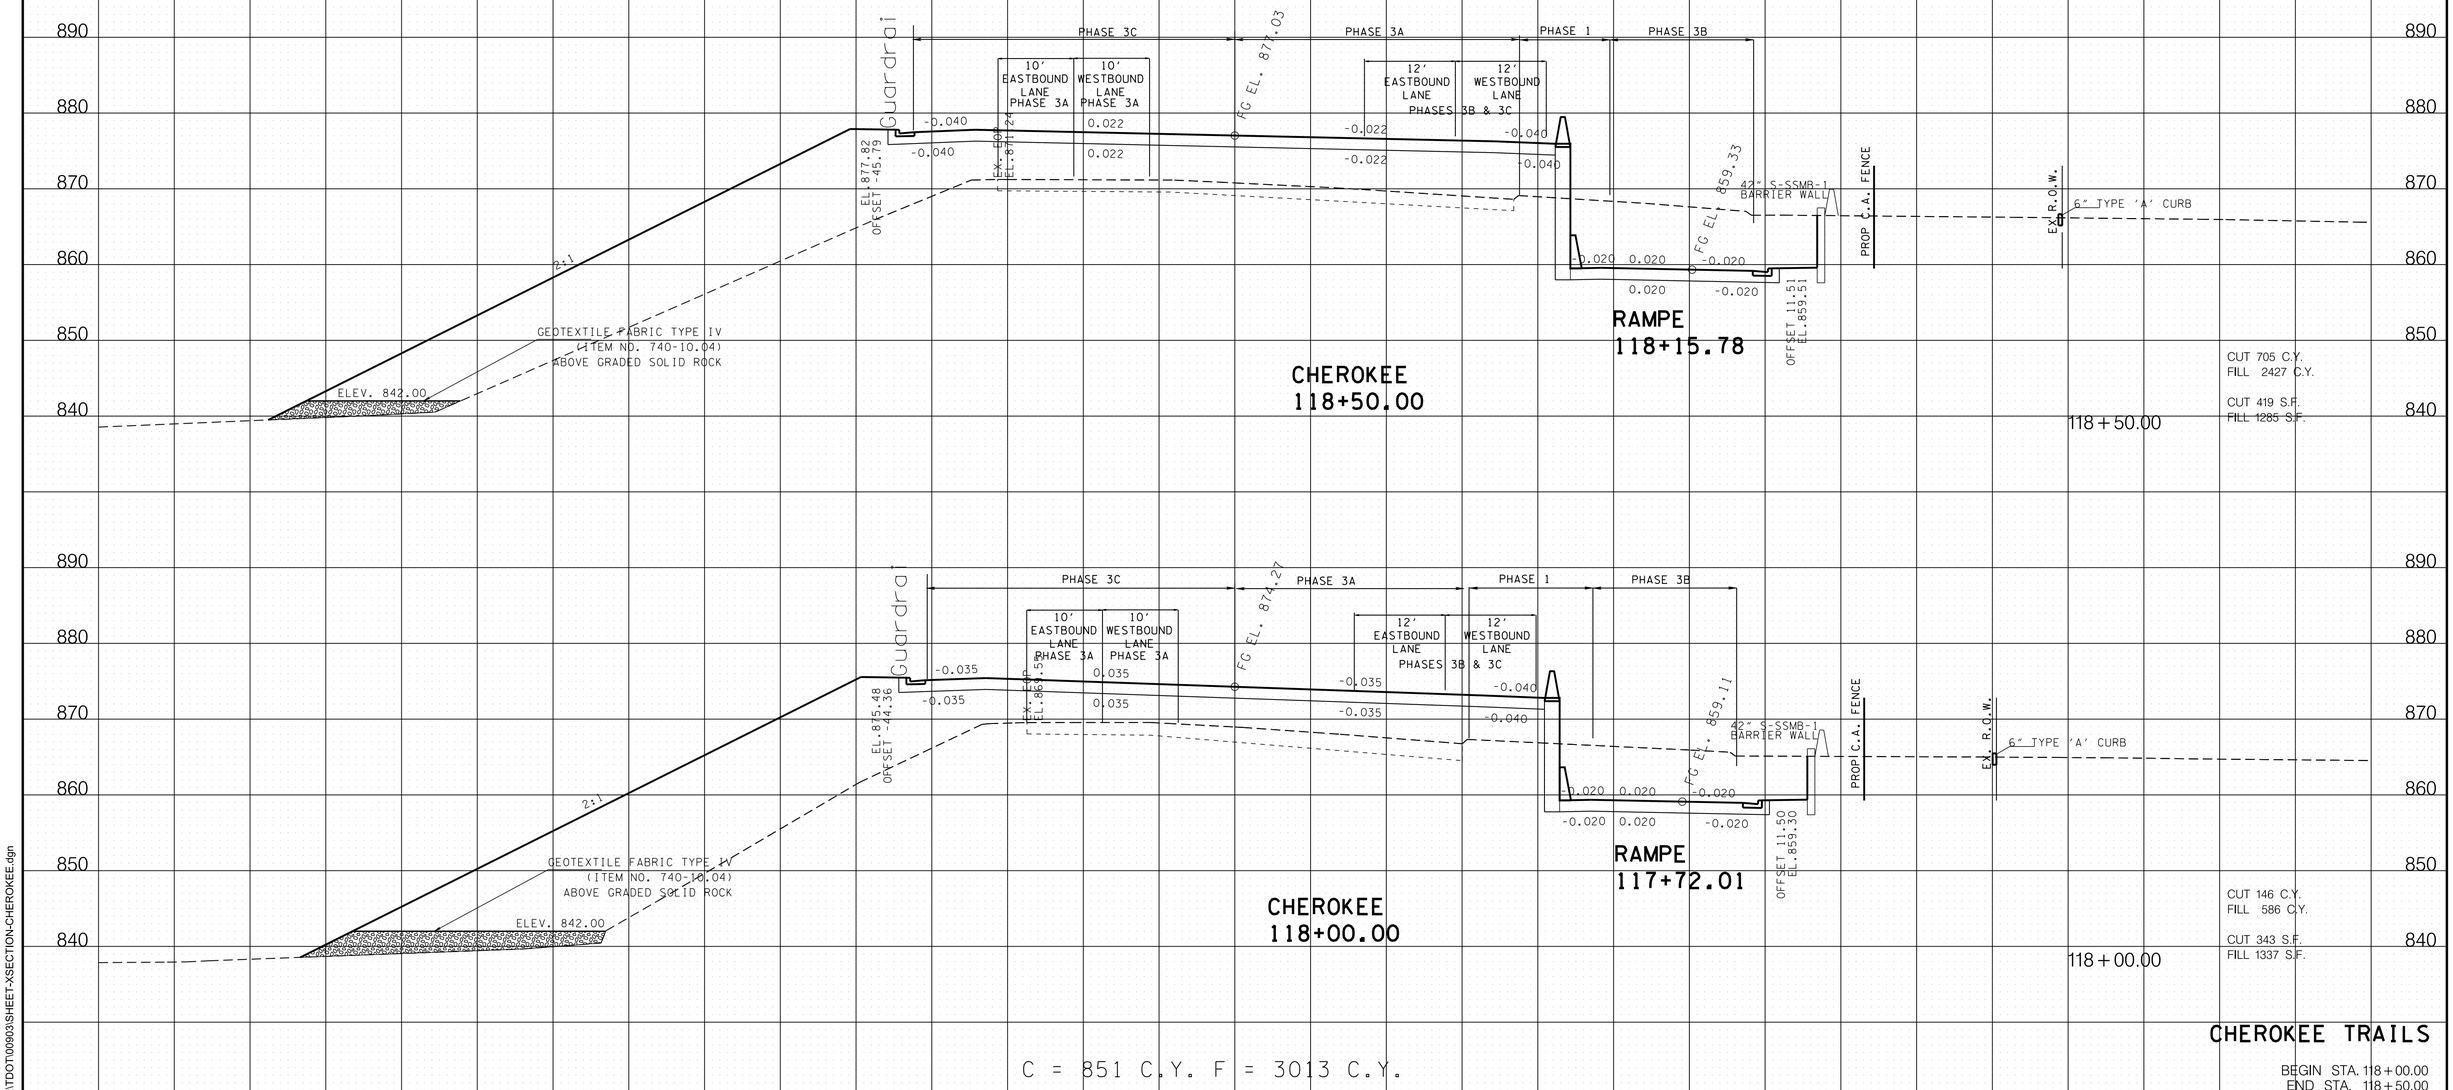

CHEROKEE TRAILS

BEGIN STA. 118+00.00
END STA. 118+50.00

7/15/2025 7:45:07 AM
L:\TDOT\00903\SHEET-XSECTION-CHEROKEE.dgn

TYPE	YEAR	PROJECT NO.	SHEET NO.
R.O.W.	2017	R-STP/NH-115(29)	249
CONST.	2023	R-STP/NH-115(29)	273

REV. 9-16-19

ADDED WALL TO ALL SECTIONS RIGHT OF RAMP 'E'.

REV. 4-12-23

REVISED TRAFFIC CONTROL PHASING TO SECTIONS.

REV. 7-14-25

ADDED TYPE 'A' CURB WITH THE FACE ALONG THE RIGHT SIDE EX. AND PROP. R.O.W. LINE.

ADDED 42" S-SSMB-1 BARRIER WALL BEHIND WALL 14.

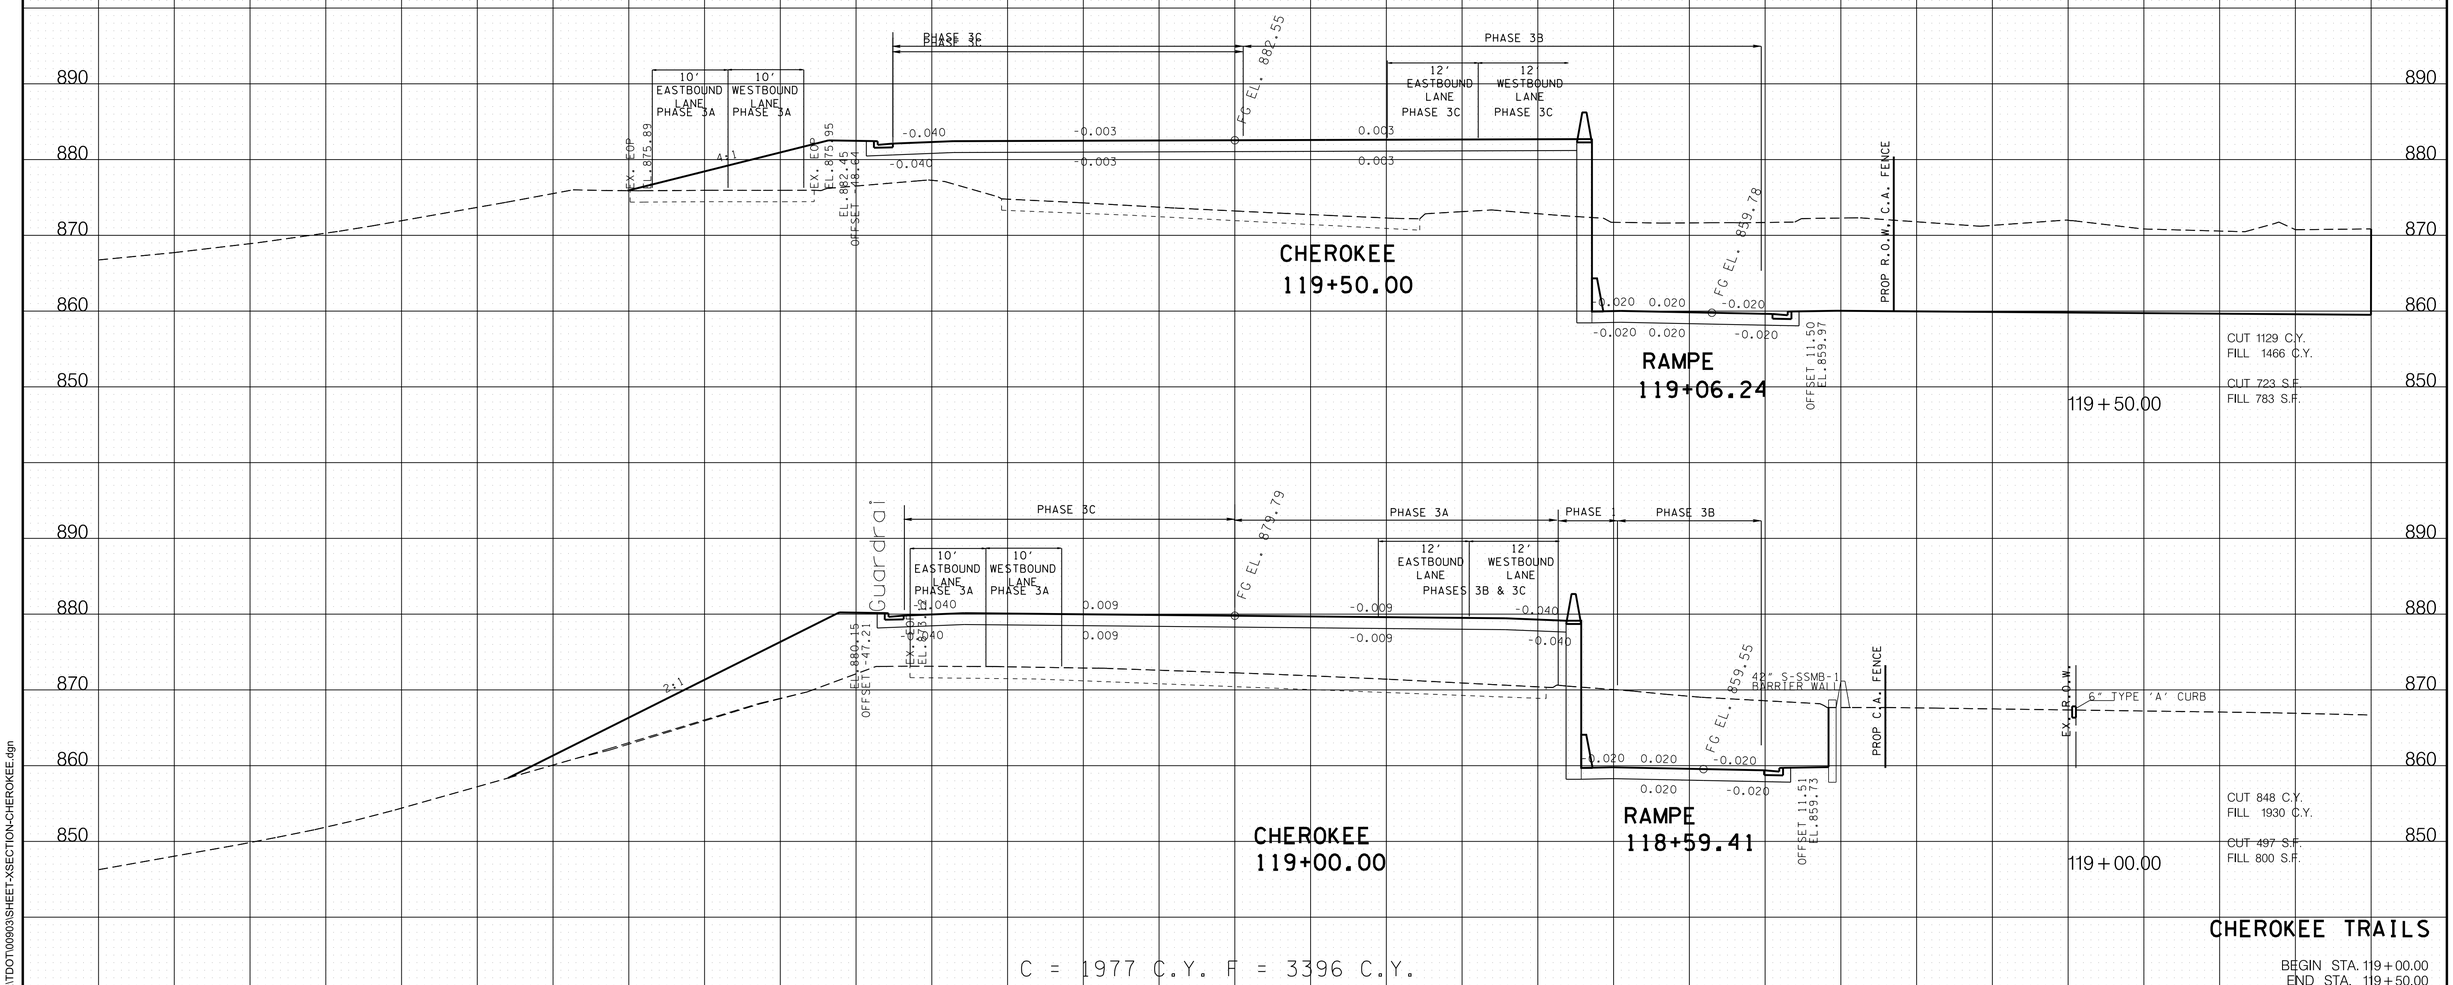

C = 1977 C.Y. F = 3396 C.Y.

CHEROKEE TRAILS

BEGIN STA. 119+00.00
END STA. 119+50.00

7/15/2025 7:45:08 AM
L:\TDOT\00903\SHEET-XSECTION-CHEROKEE.dgn

TYPE	YEAR	PROJECT NO.	SHEET NO.
R.O.W.	2017	R-STP/NH-115(29)	250
CONST.	2023	R-STP/NH-115(29)	274

REV. 9-16-19

ADDED WALL TO ALL SECTIONS RIGHT OF RAMP 'E'.

REV. 2-17-23

ADDED HALF CONCRETE BARRIER WALL (S-SSMB-3) TO STA. 120+50.00.

REV. 4-12-23

REVISED TRAFFIC CONTROL PHASING TO SECTIONS.

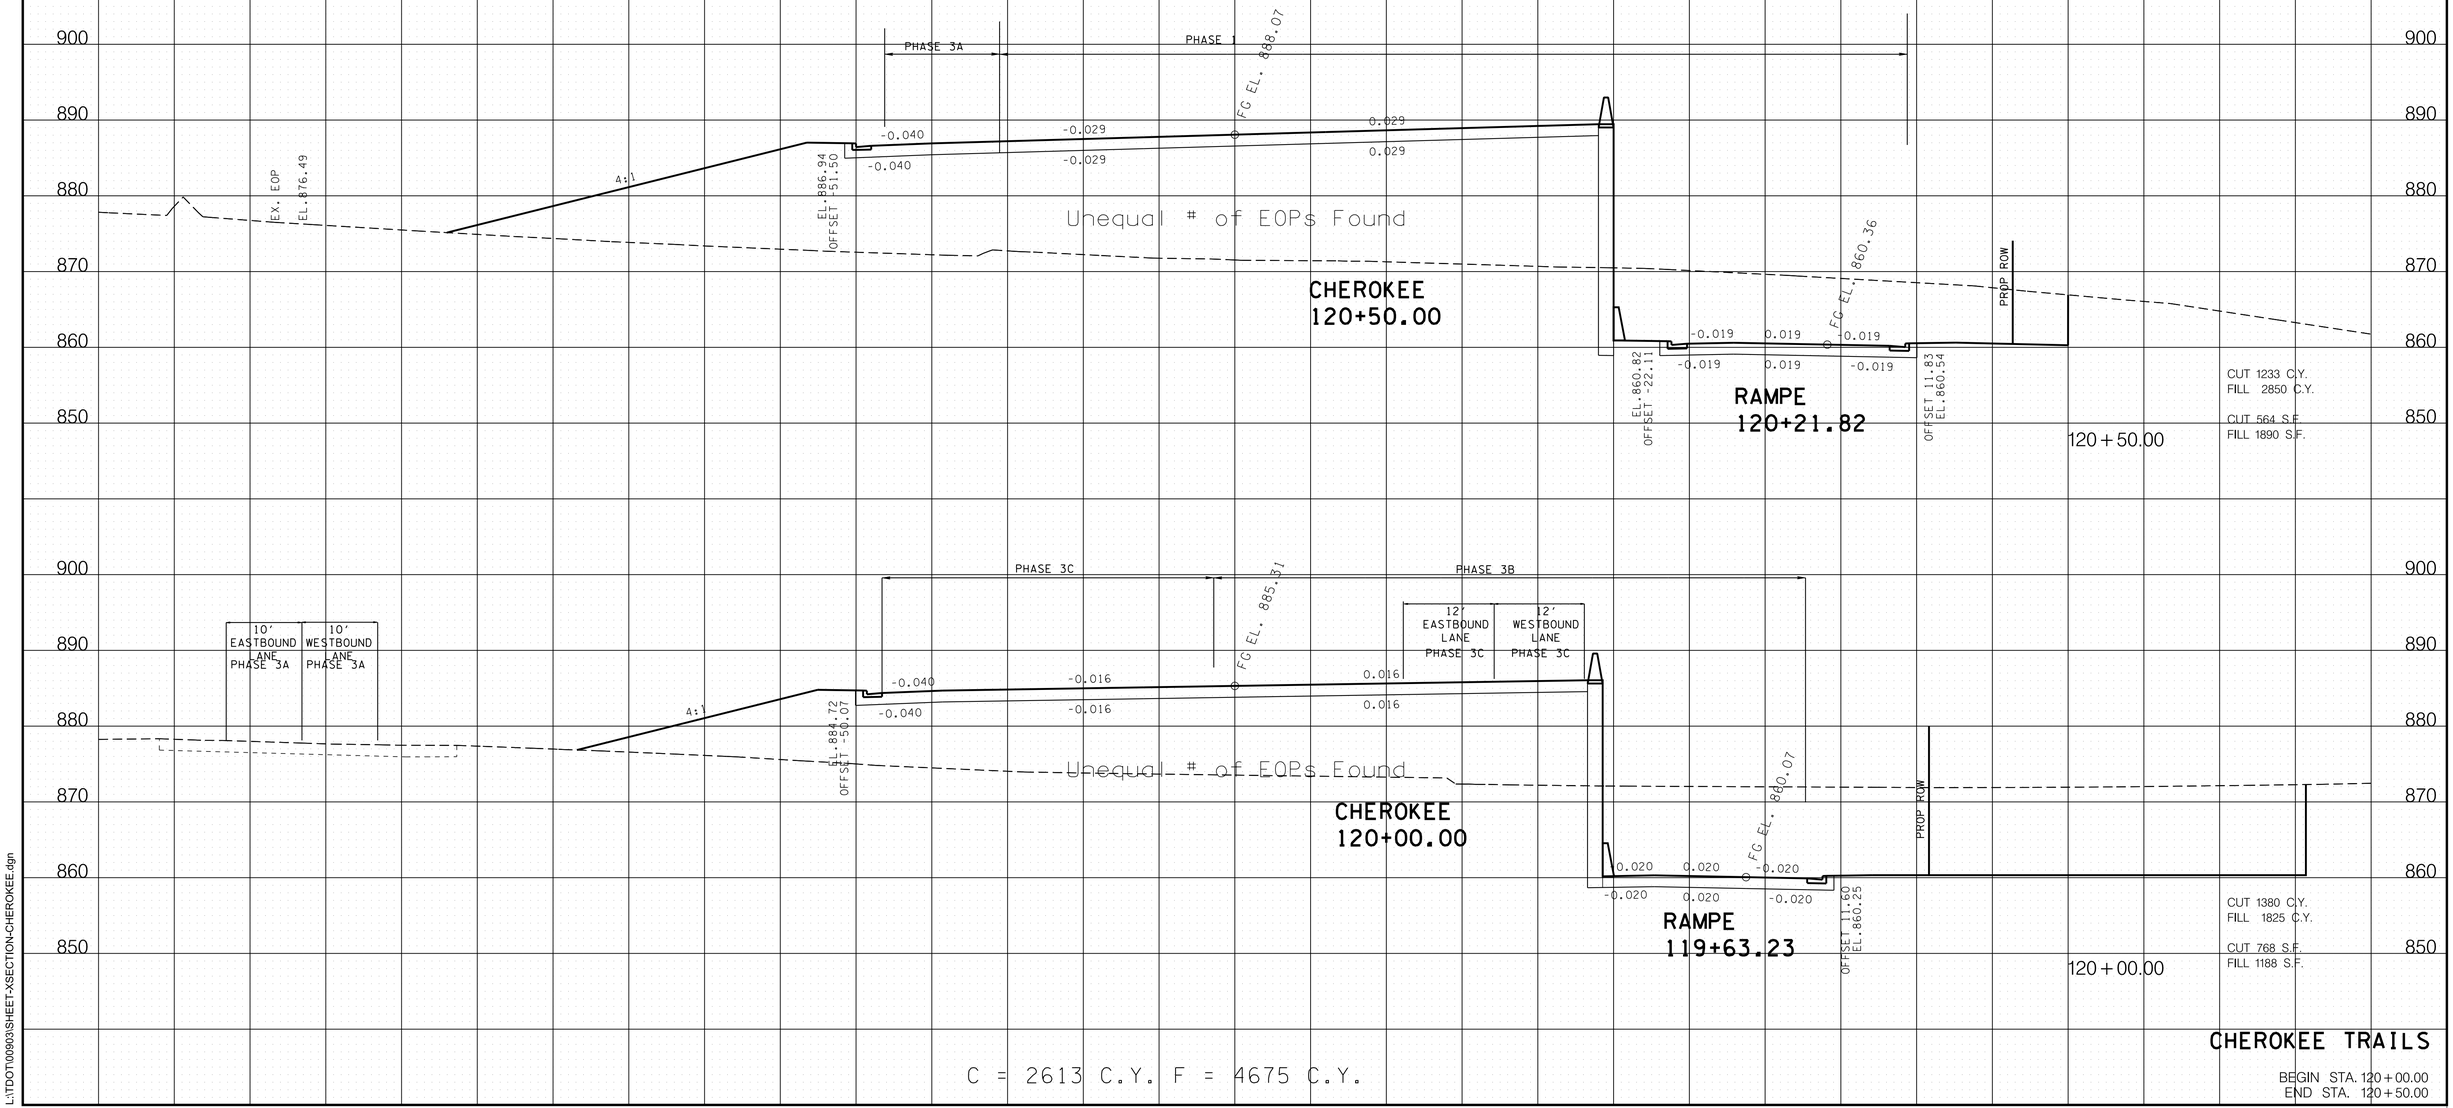

CHEROKEE TRAILS

BEGIN STA. 120+00.00
END STA. 120+50.00

4/10/2023 3:08:25 PM
L:\TDOT\00903\SHEET-XSECTION-CHEROKEE.dgn

TYPE	YEAR	PROJECT NO.	SHEET NO.
R.O.W.	2017	R-STP/NH-115(29)	251
CONST.	2023	R-STP/NH-115(29)	275

REV. 2-17-23

ADDED HALF CONCRETE BARRIER WALL (S-SSMB-3) TO STA. 120+86.26 AND STA. 121+00.

REV. 4-12-23

REVISED TRAFFIC CONTROL PHASING TO SECTIONS.

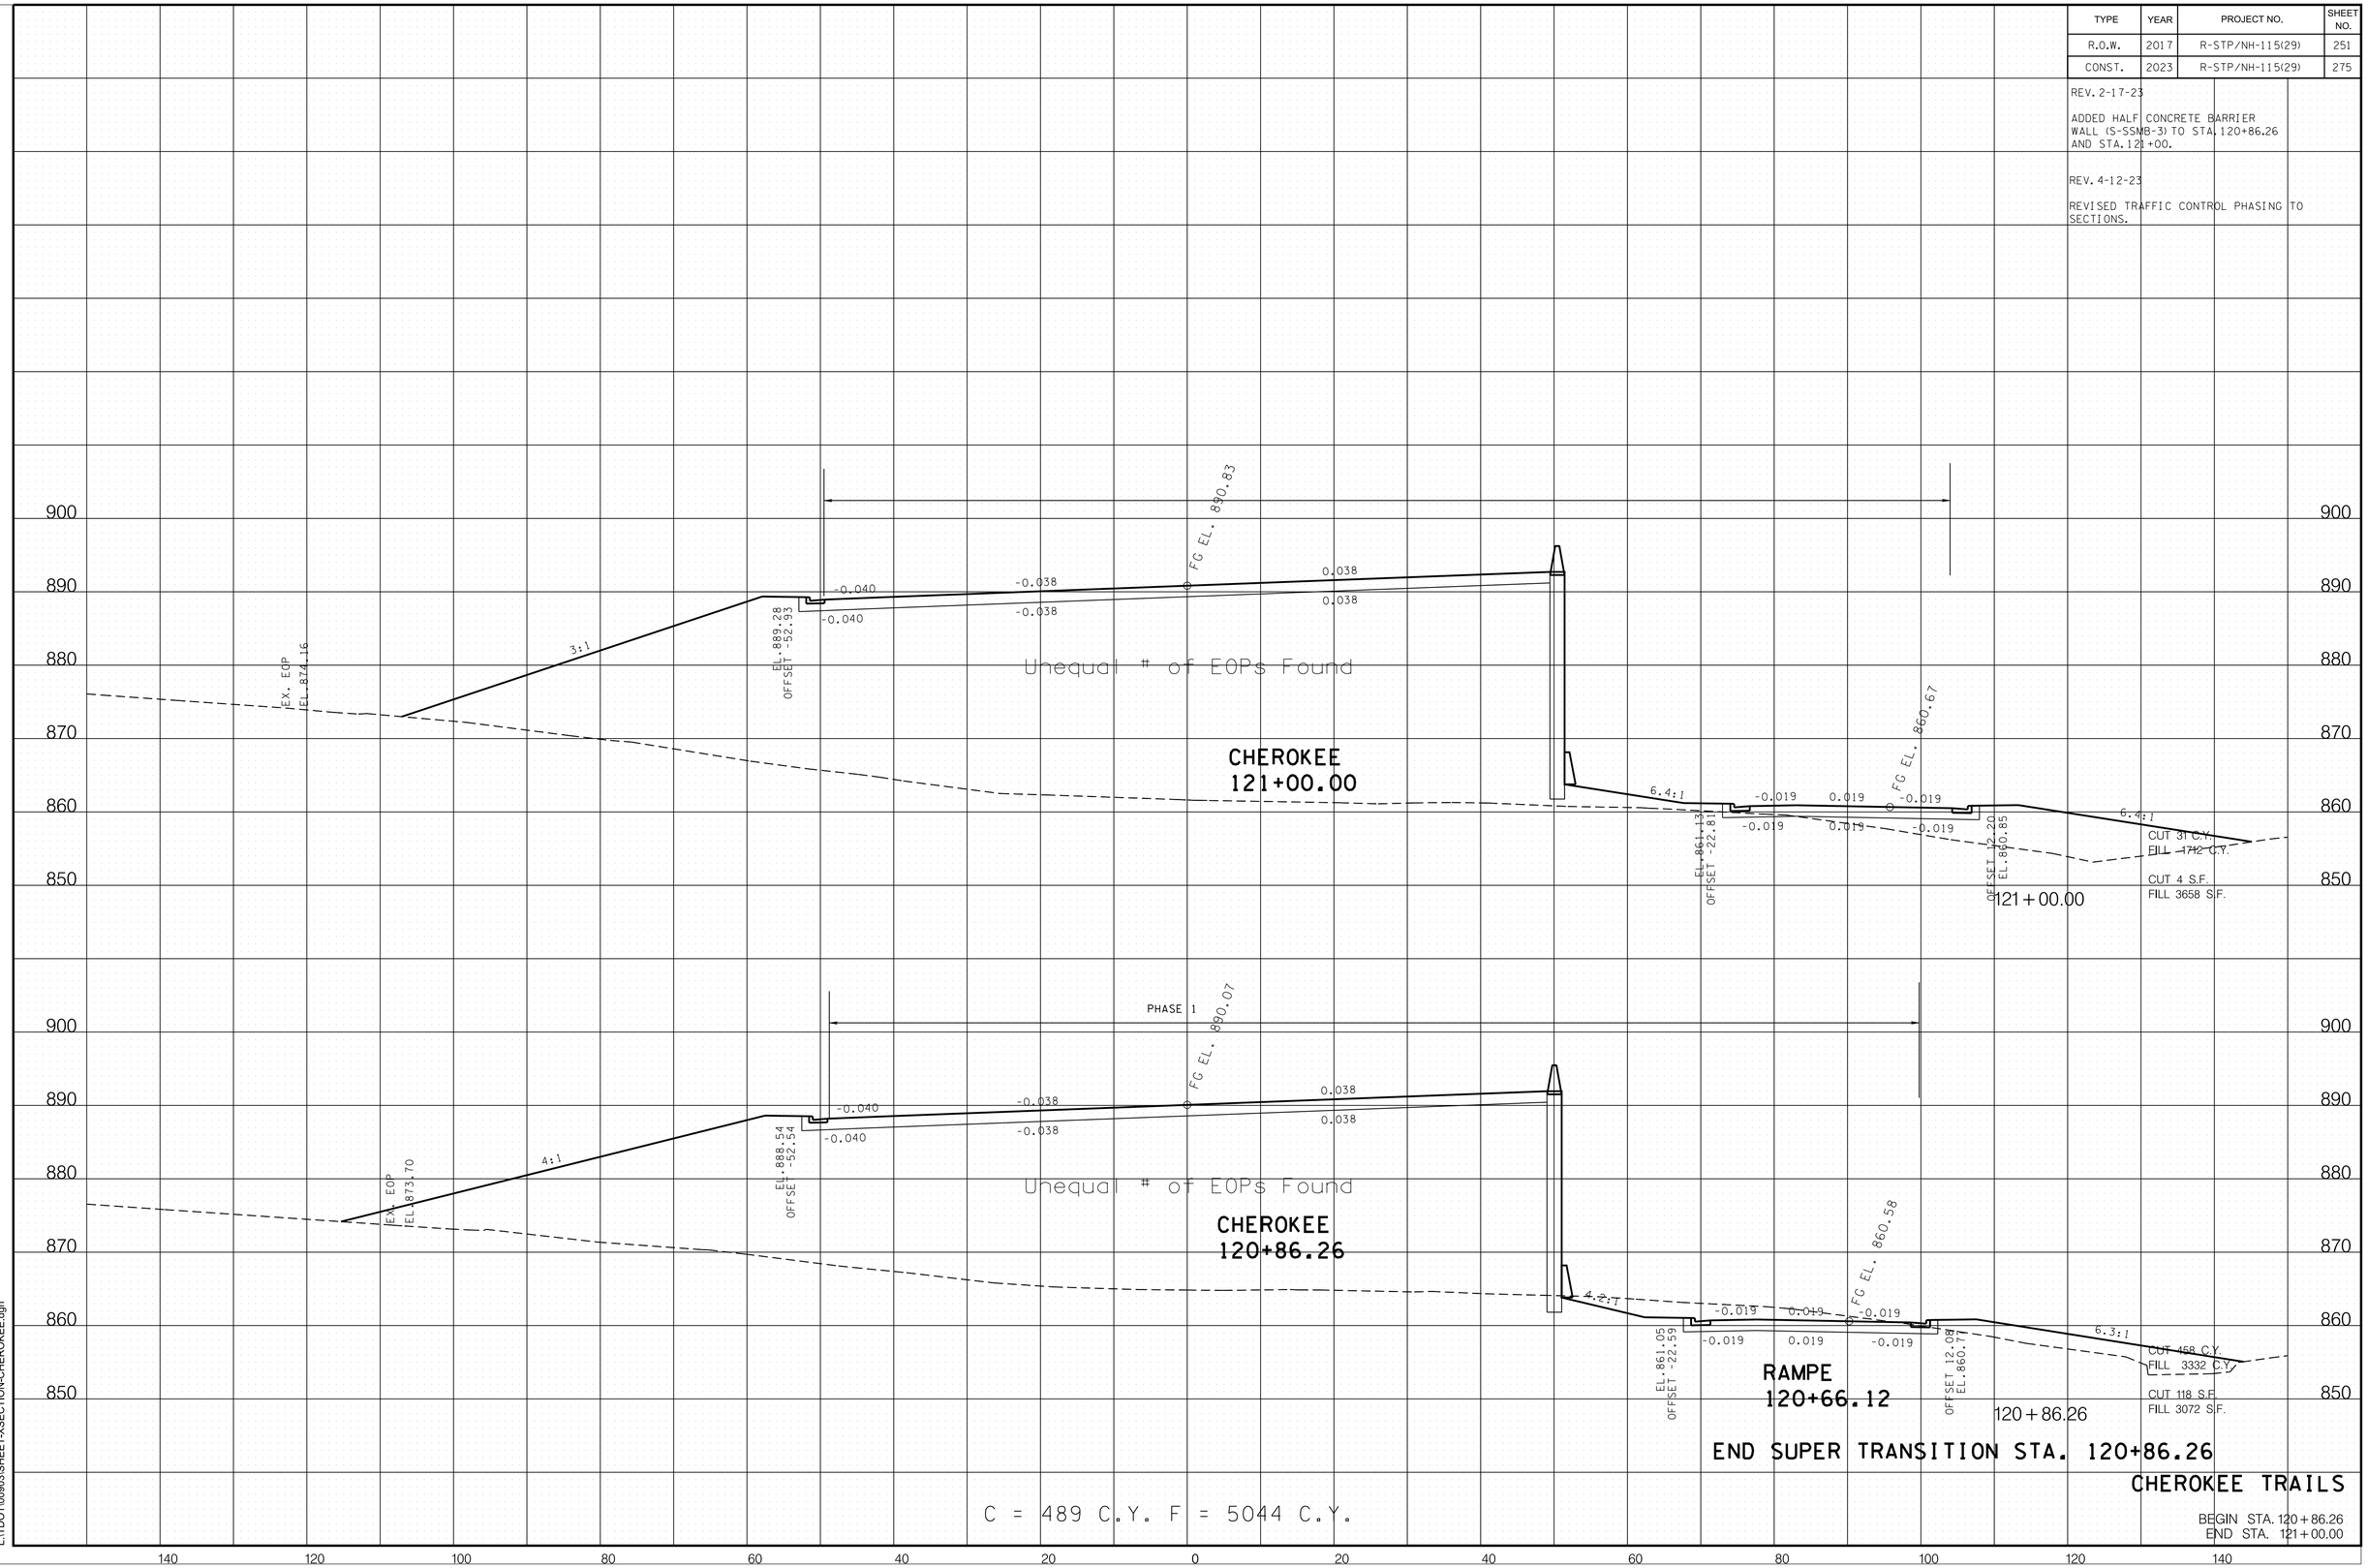

4/10/2023 3:08:26 PM
L:\TDOT\00903\SHEET-XSECTION-CHEROKEE.dgn

TYPE	YEAR	PROJECT NO.	SHEET NO.
R.O.W.	2017	R-STP/NH-115(29)	252
CONST.	2023	R-STP/NH-115(29)	276

REV. 2-17-23

ADDED HALF CONCRETE BARRIER WALL (S-SSMB-3) TO STA. 121+50.00.

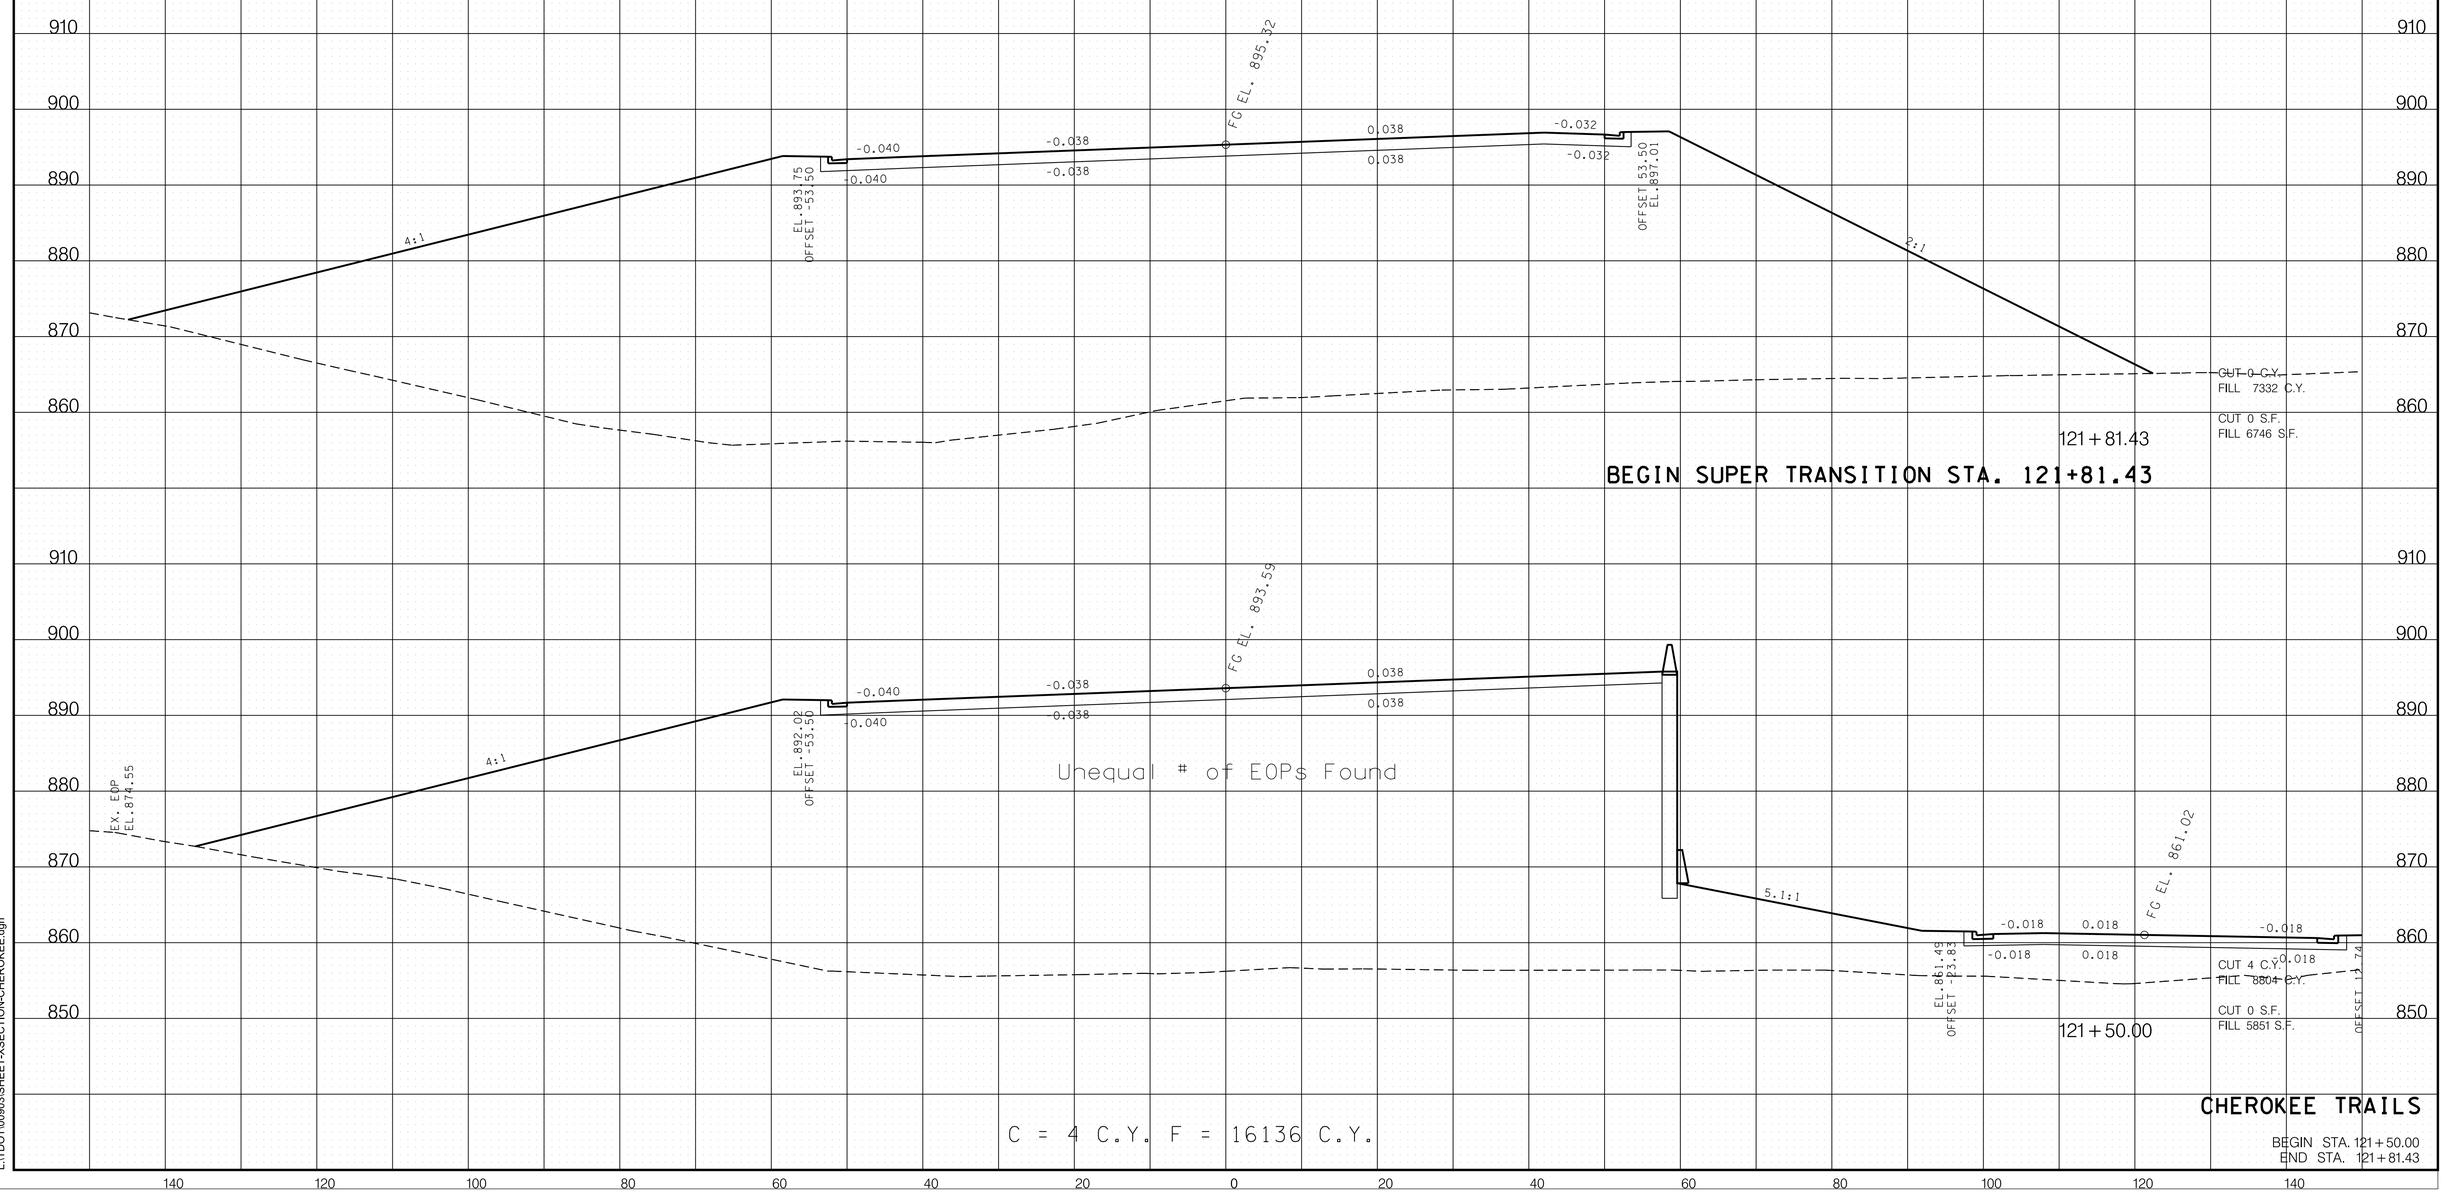

C = 4 C.Y. F = 16136 C.Y.

CHEROKEE TRAILS

BEGIN STA. 121+50.00
END STA. 121+81.43

3/2/2023 8:50:17 AM
L:\TDOT\00903\SHEET-XSECTION-CHEROKEE.dgn

TYPE	YEAR	PROJECT NO.	SHEET NO.
R.O.W.	2017	R-STP/NH-115(29)	253
CONST.	2023	R-STP/NH-115(29)	277

REV. 3-29-24

REVISED CROSS SECTIONS.

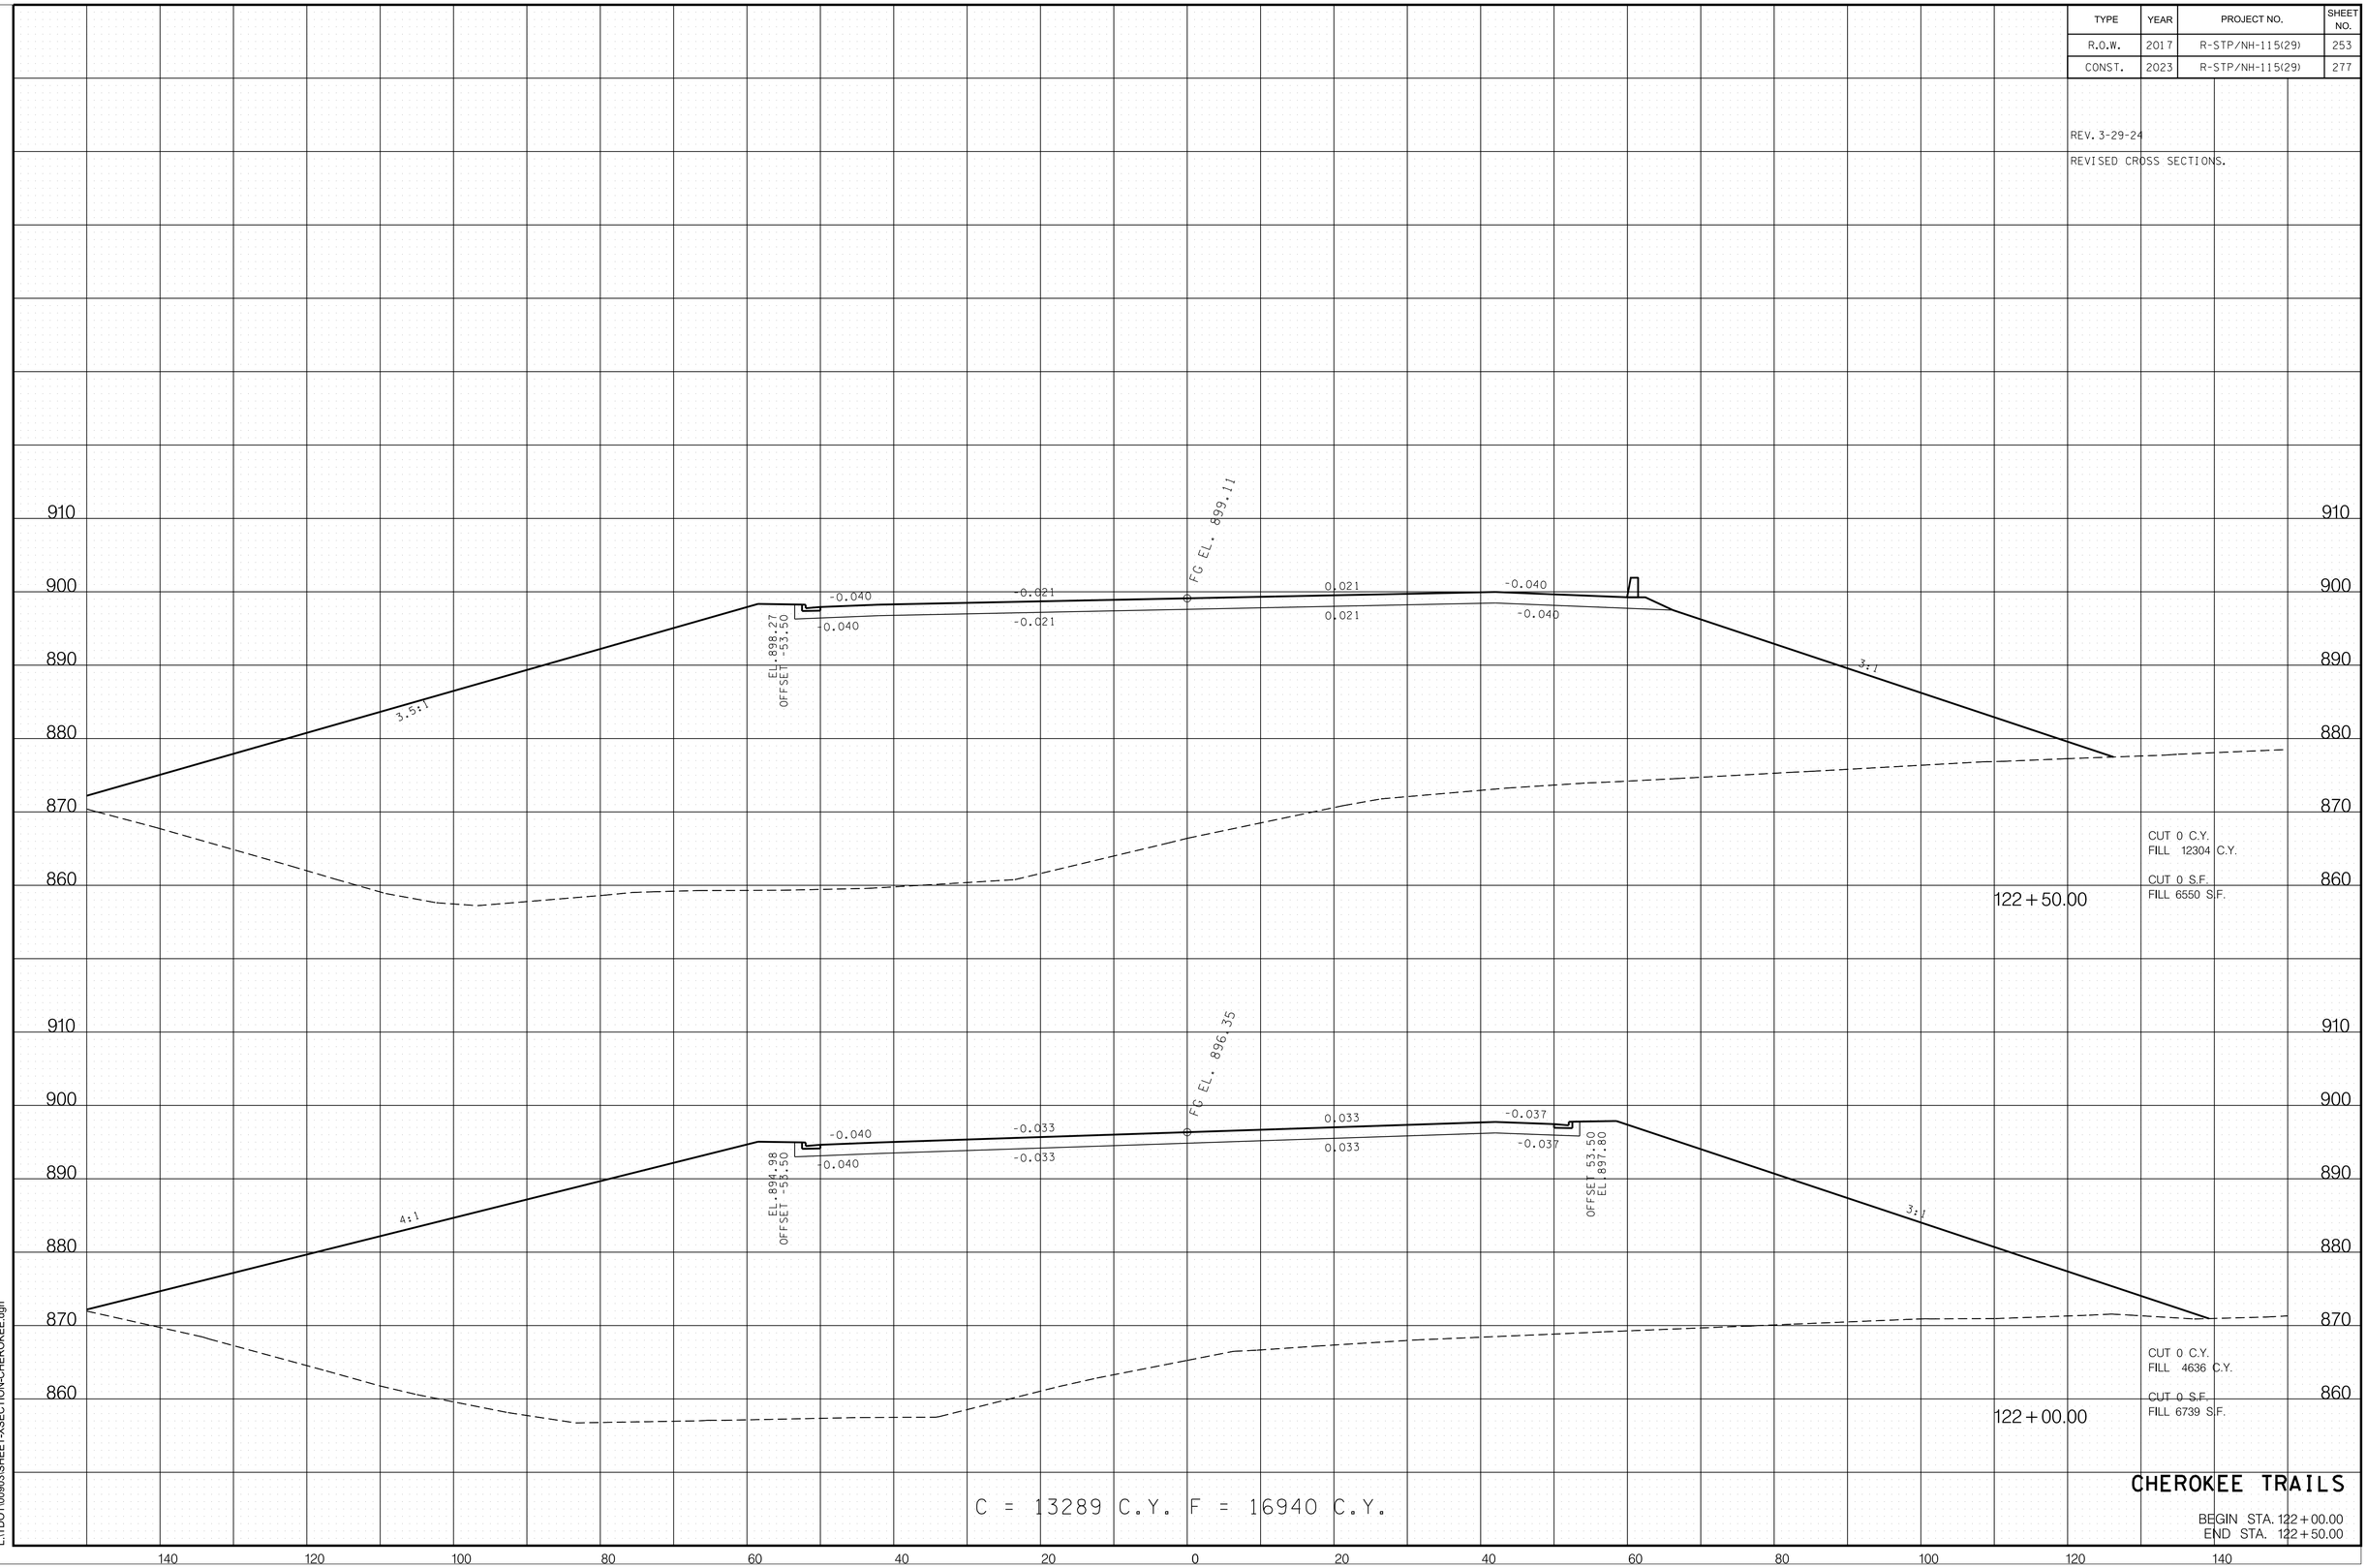

CHEROKEE TRAILS

BEGIN STA. 122+00.00
END STA. 122+50.00

3/26/2024 12:55:50 PM
L:\TDOT\00903\SHEET-XSECTION-CHEROKEE.dgn

TYPE	YEAR	PROJECT NO.	SHEET NO.
R.O.W.	2017	R-STP/NH-115(29)	254
CONST.	2023	R-STP/NH-115(29)	278

REV. 3-29-24

REVISED CROSS SECTIONS.

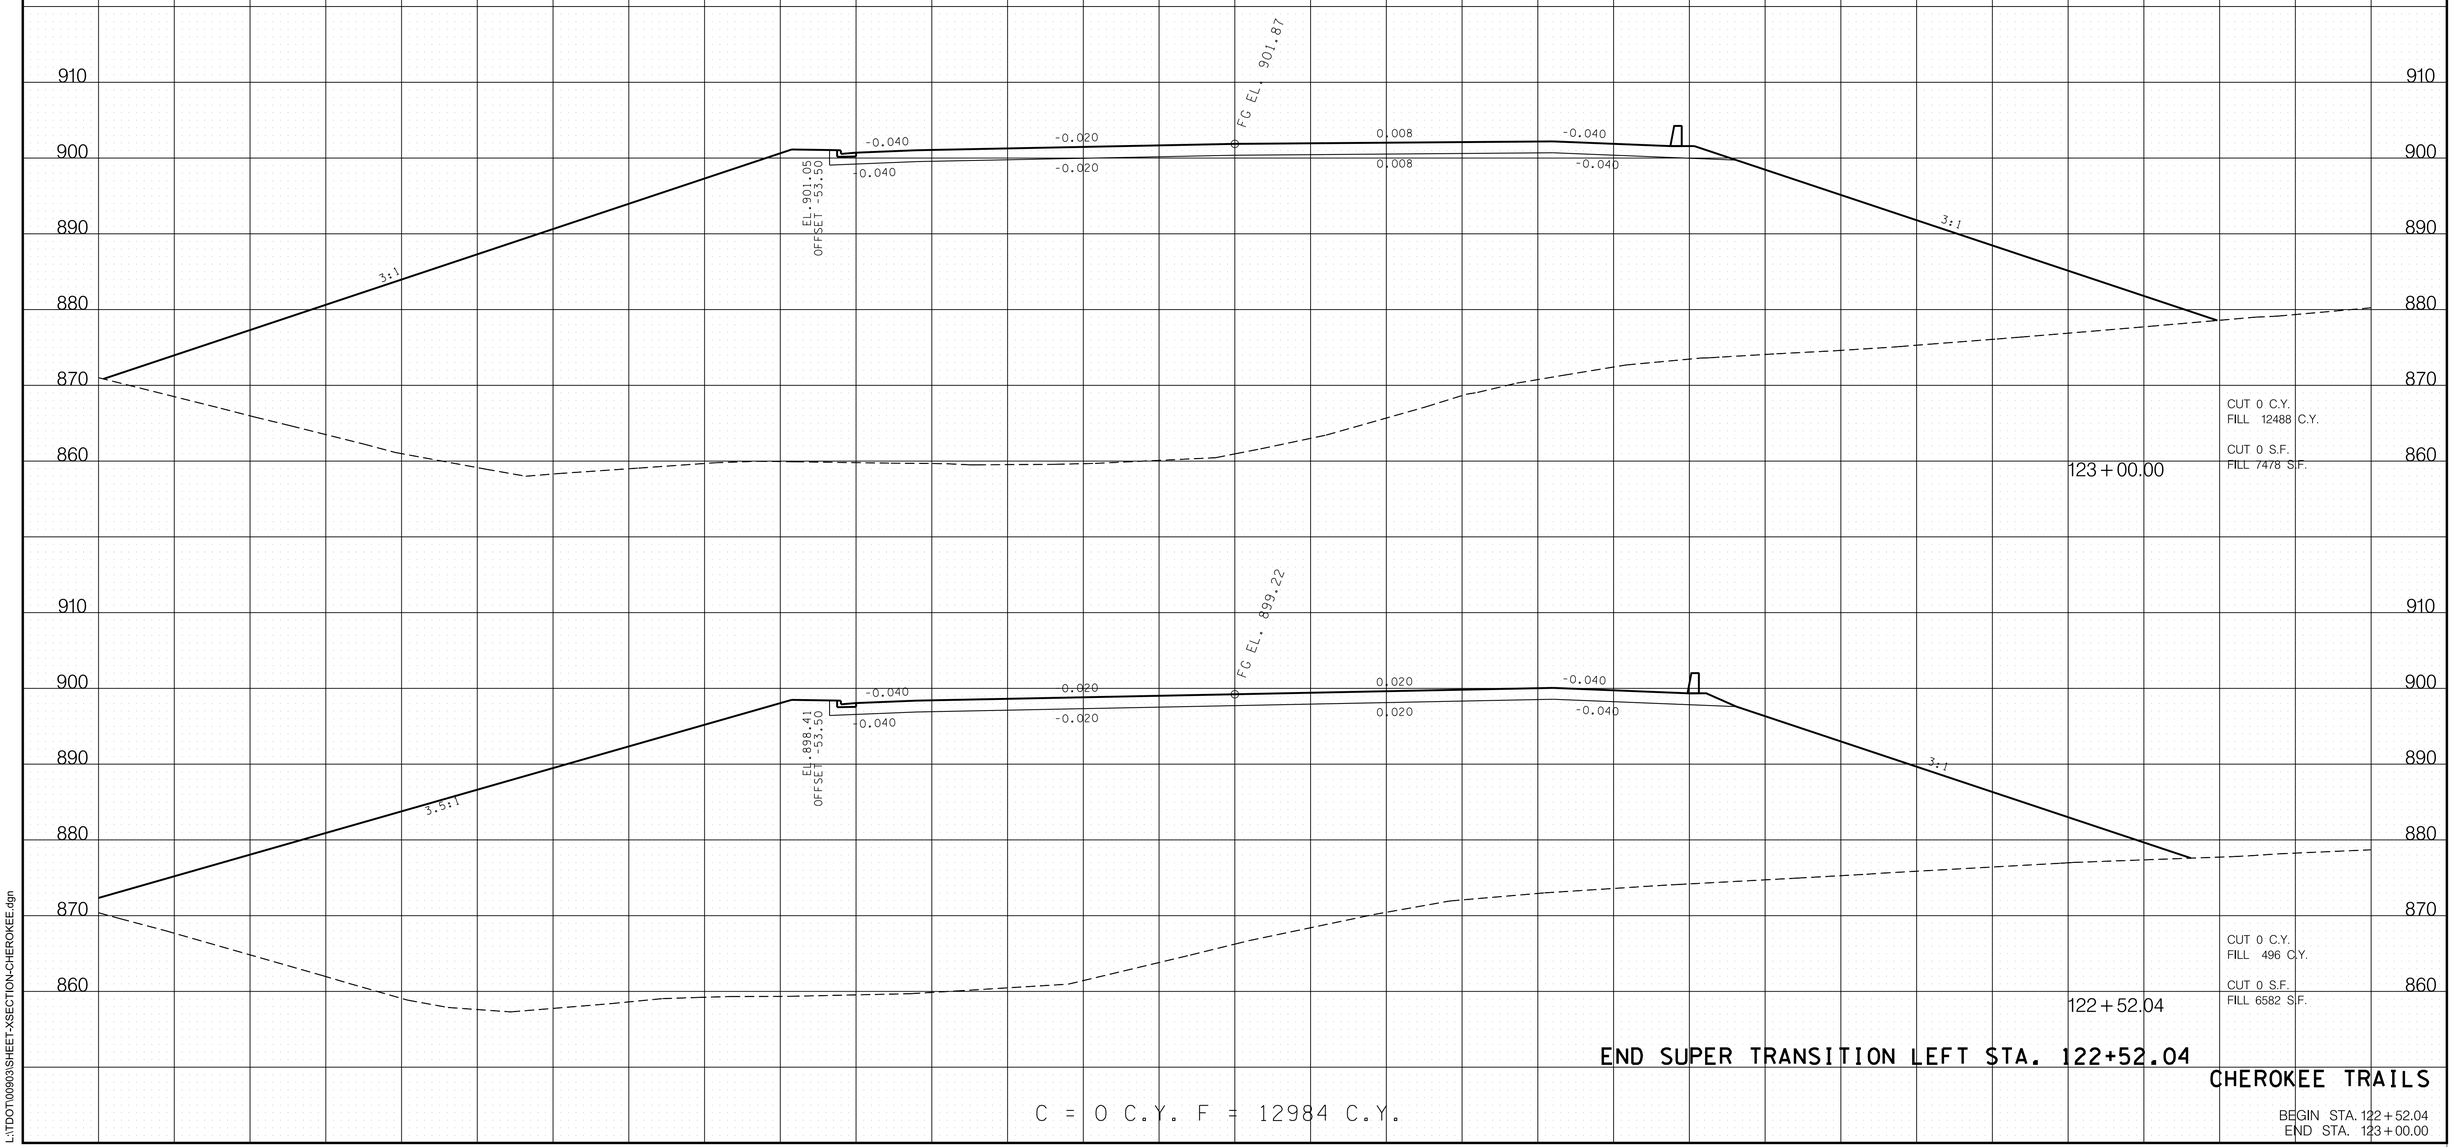

END SUPER TRANSITION LEFT STA. 122+52.04

C = 0 C.Y. F = 12984 C.Y.

CHEROKEE TRAILS

BEGIN STA. 122+52.04
END STA. 123+00.00

3/26/2024 12:55:51 PM
L:\TDOT\00903\SHEET-XSECTION-CHEROKEE.dgn

TYPE	YEAR	PROJECT NO.	SHEET NO.
R.O.W.	2017	R-STP/NH-115(29)	255
CONST.	2023	R-STP/NH-115(29)	279

REV. 3-29-24

REVISED CROSS SECTIONS AT STA.123+50.

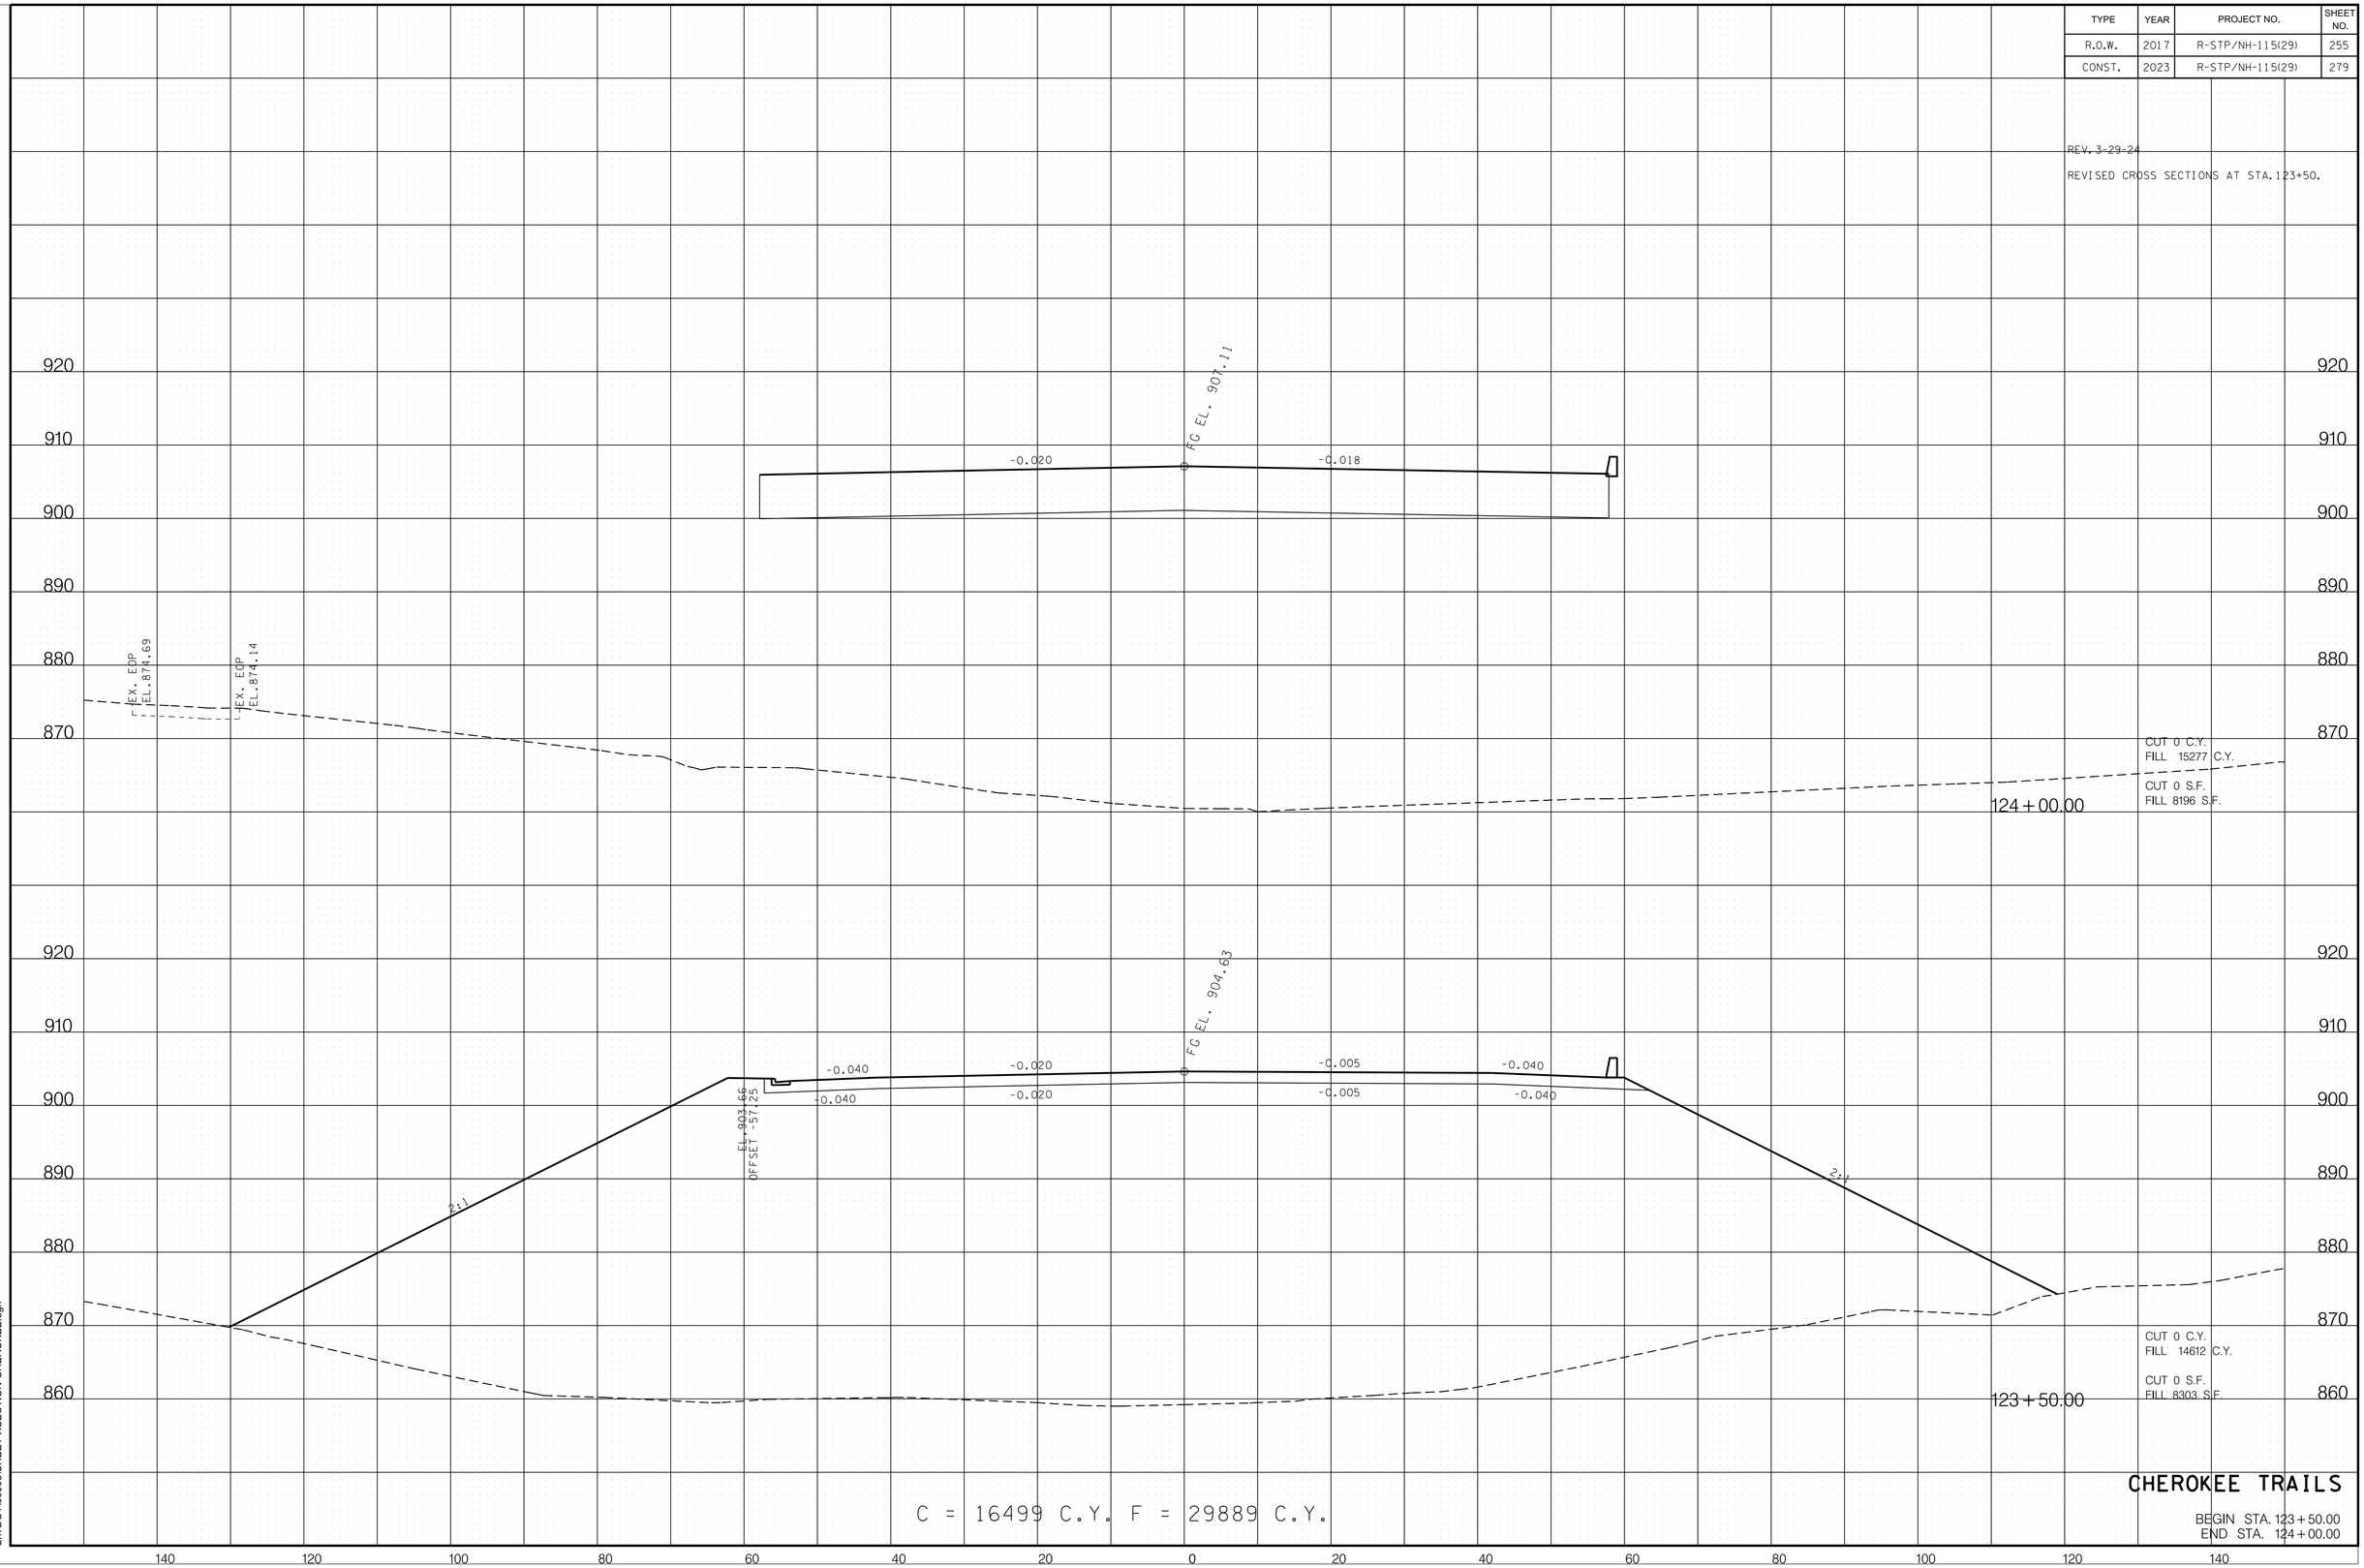

C = 16499 C.Y. F = 29889 C.Y.

CHEROKEE TRAILS

BEGIN STA. 123+50.00
END STA. 124+00.00

3/26/2024 12:55:51 PM
L:\TDOT\00903\SHEET-XSECTION-CHEROKEE.dgn

TYPE	YEAR	PROJECT NO.	SHEET NO.
R.O.W.	2017	R-STP/NH-115(29)	256
CONST.	2023	R-STP/NH-115(29)	280

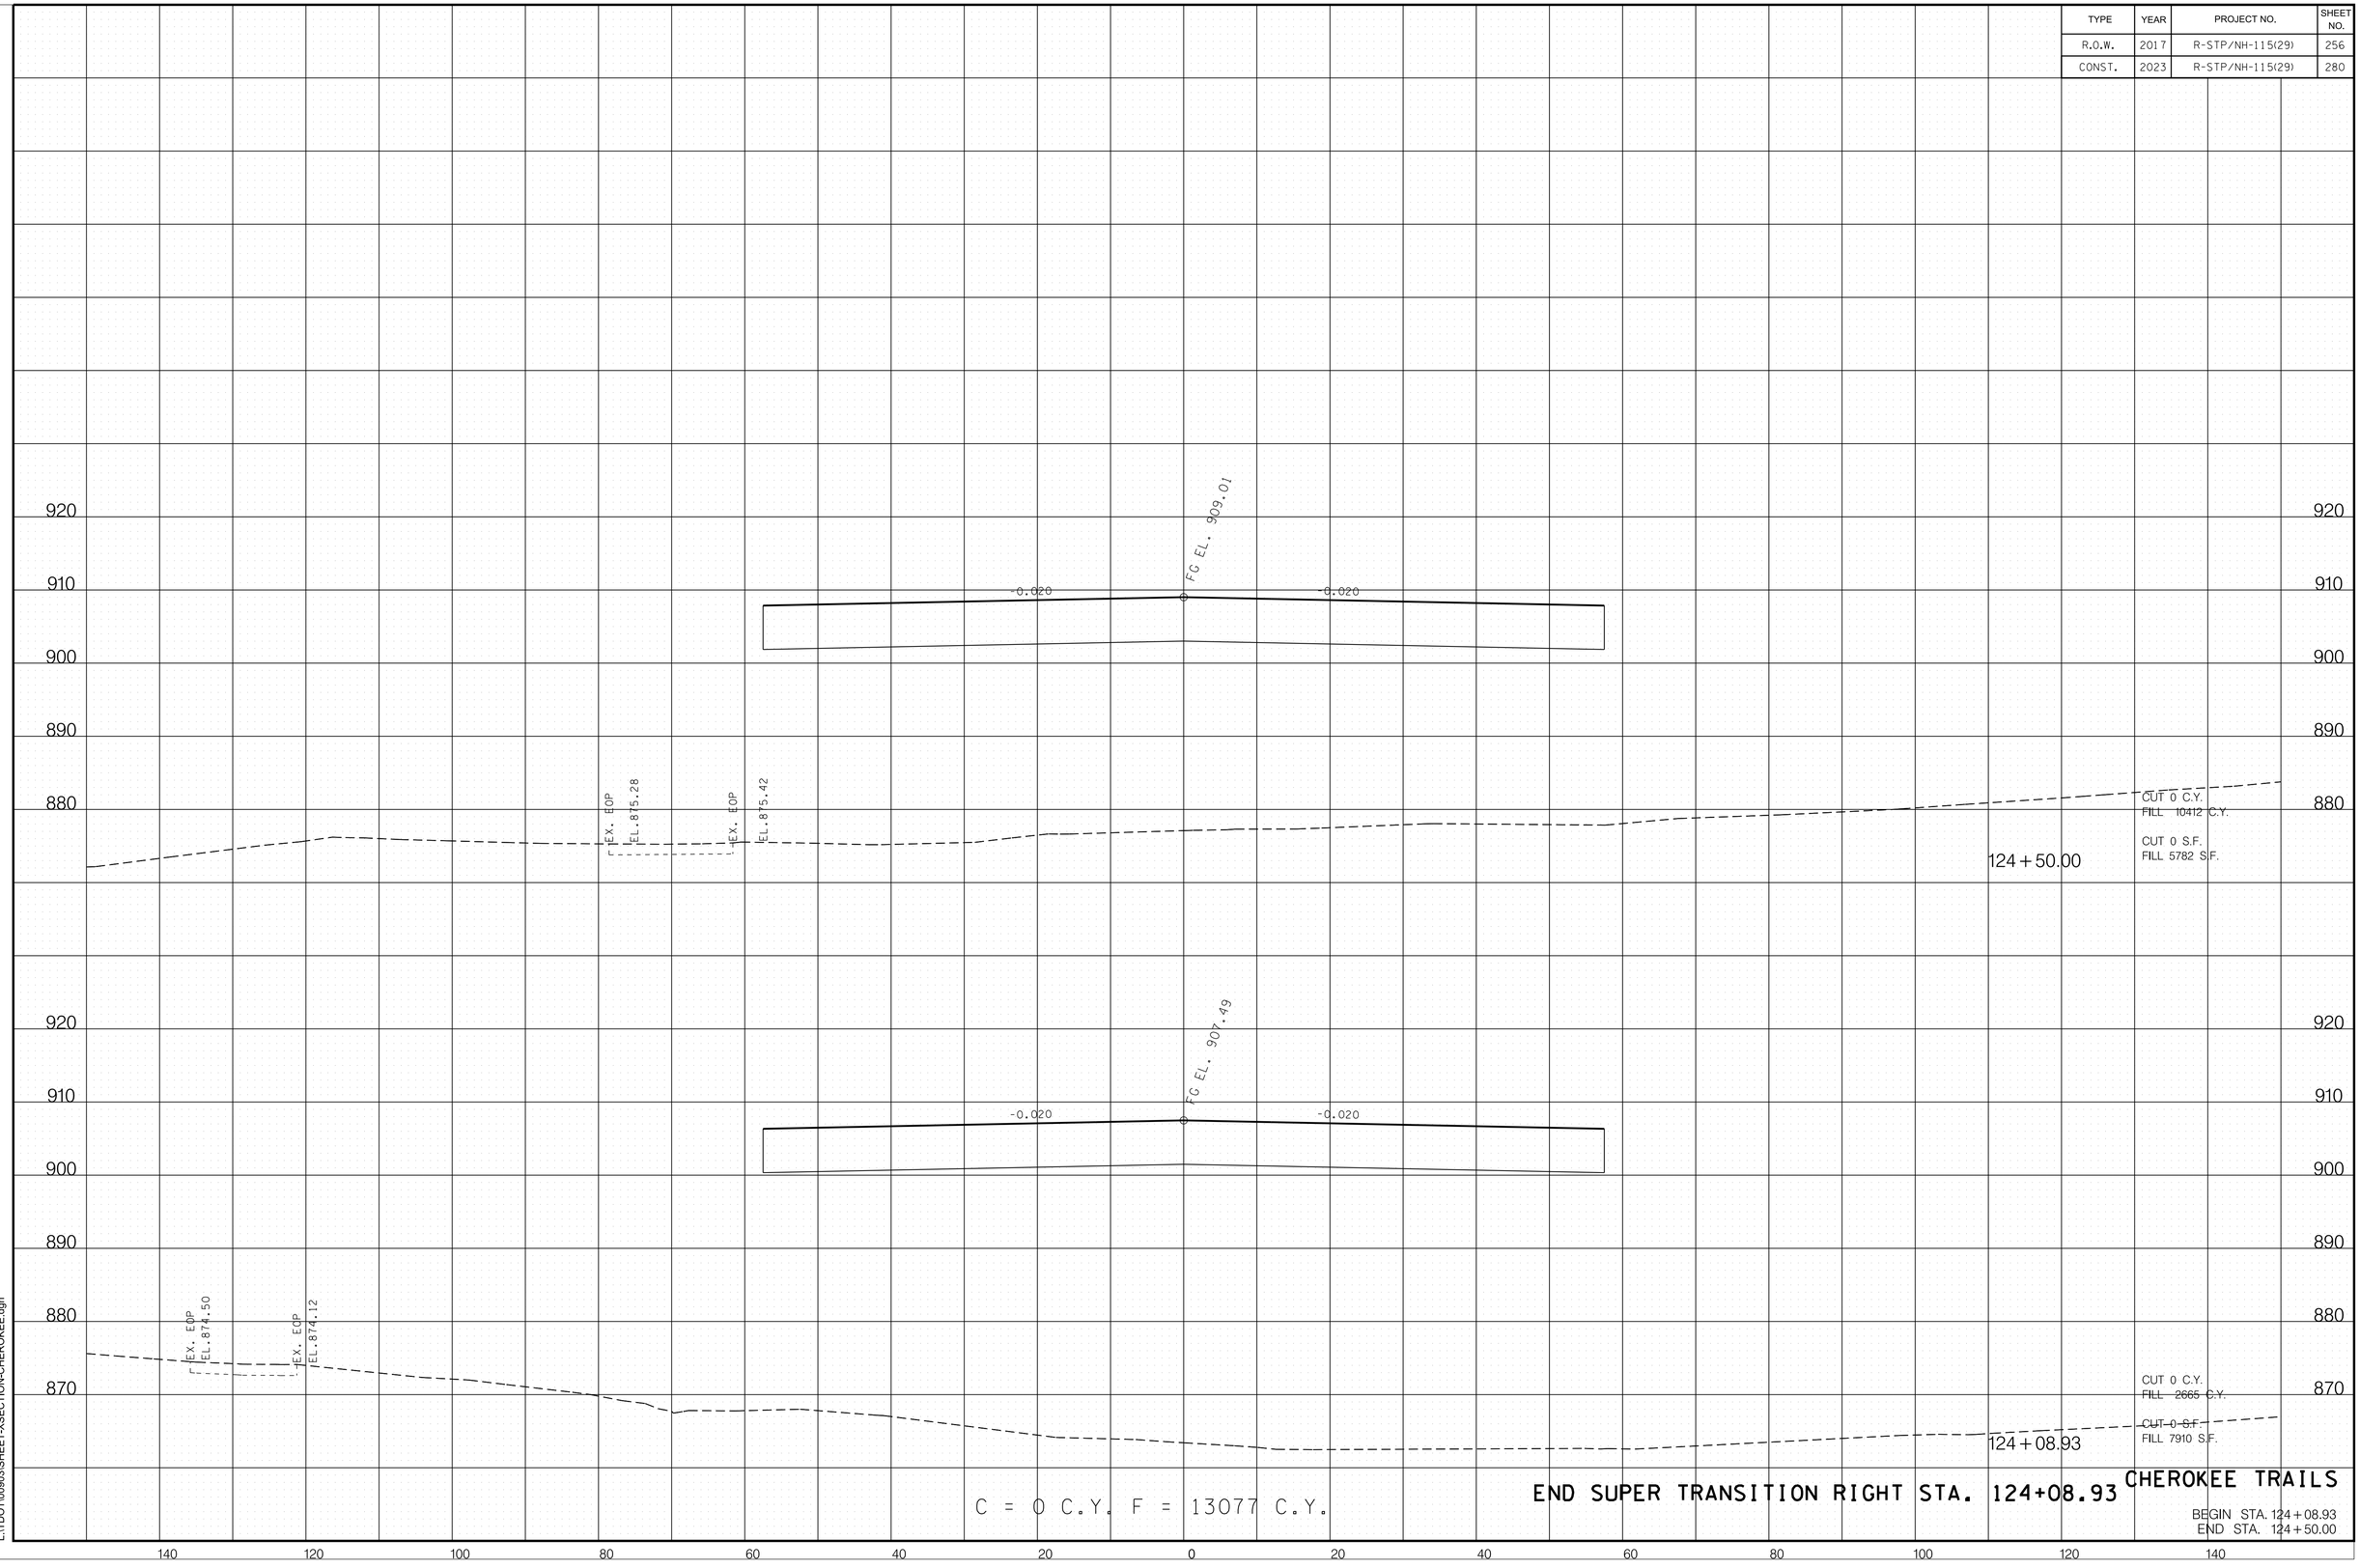

C = 0 C.Y. F = 13077 C.Y.

END SUPER TRANSITION RIGHT STA. 124+08.93

CHEROKEE TRAILS

BEGIN STA. 124+08.93
END STA. 124+50.00

11/18/2022 2:54:59 PM
L:\TDOT\00903\SHEET-XSECTION-CHEROKEE.dgn

TYPE	YEAR	PROJECT NO.	SHEET NO.
R.O.W.	2017	R-STP/NH-115(29)	257
CONST.	2023	R-STP/NH-115(29)	281

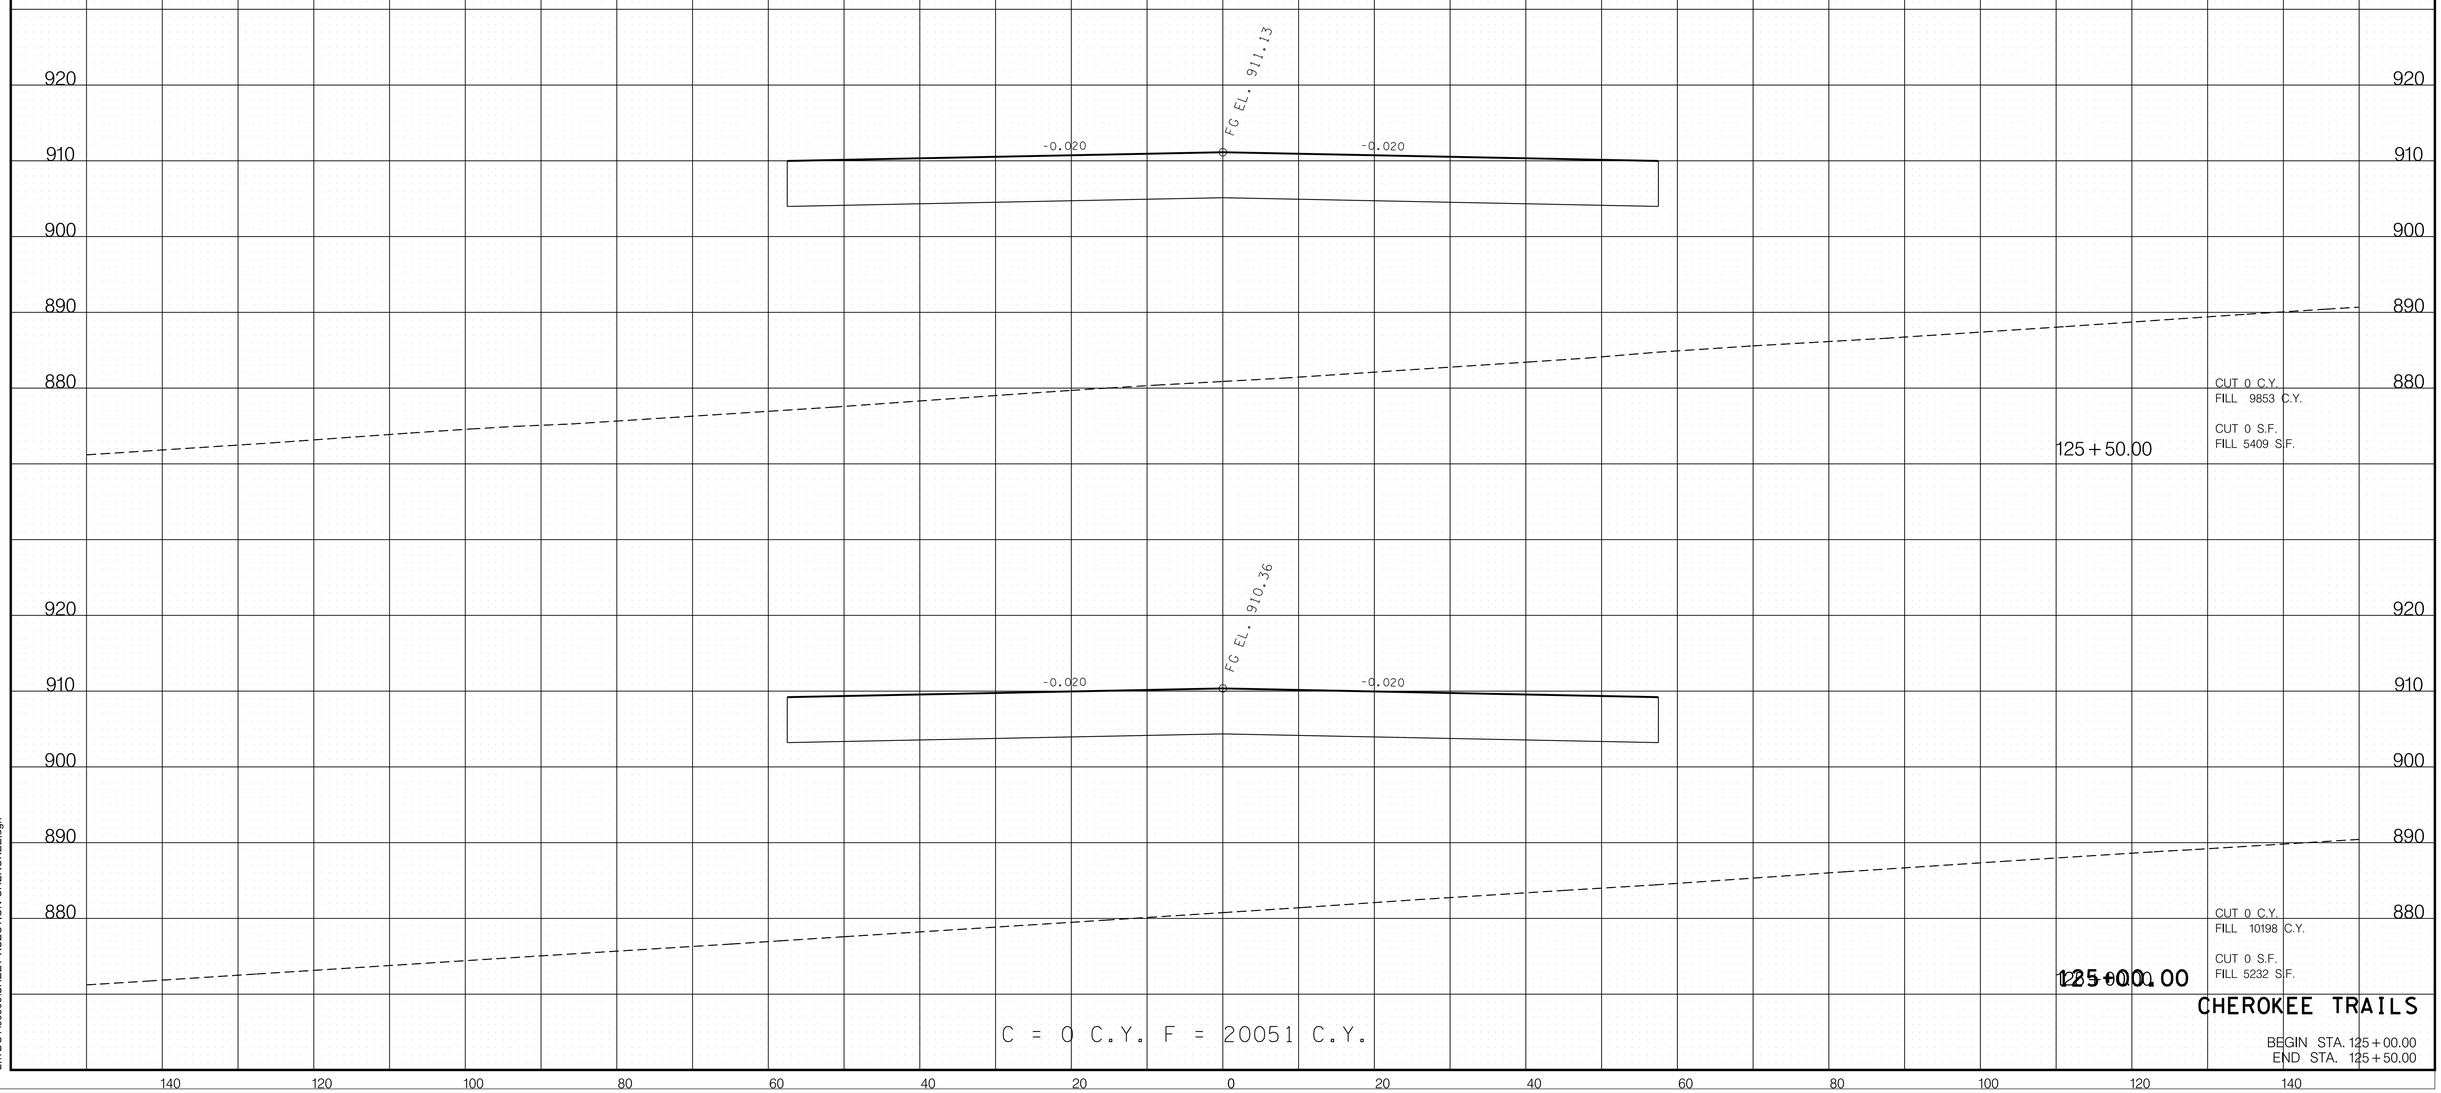

CHEROKEE TRAILS

BEGIN STA. 125+00.00
END STA. 125+50.00

11/18/2022 2:54:59 PM
L:\TDOT\00903\SHEET-XSECTION-CHEROKEE.dgn

TYPE	YEAR	PROJECT NO.	SHEET NO.
R.O.W.	2017	R-STP/NH-115(29)	258
CONST.	2023	R-STP/NH-115(29)	282

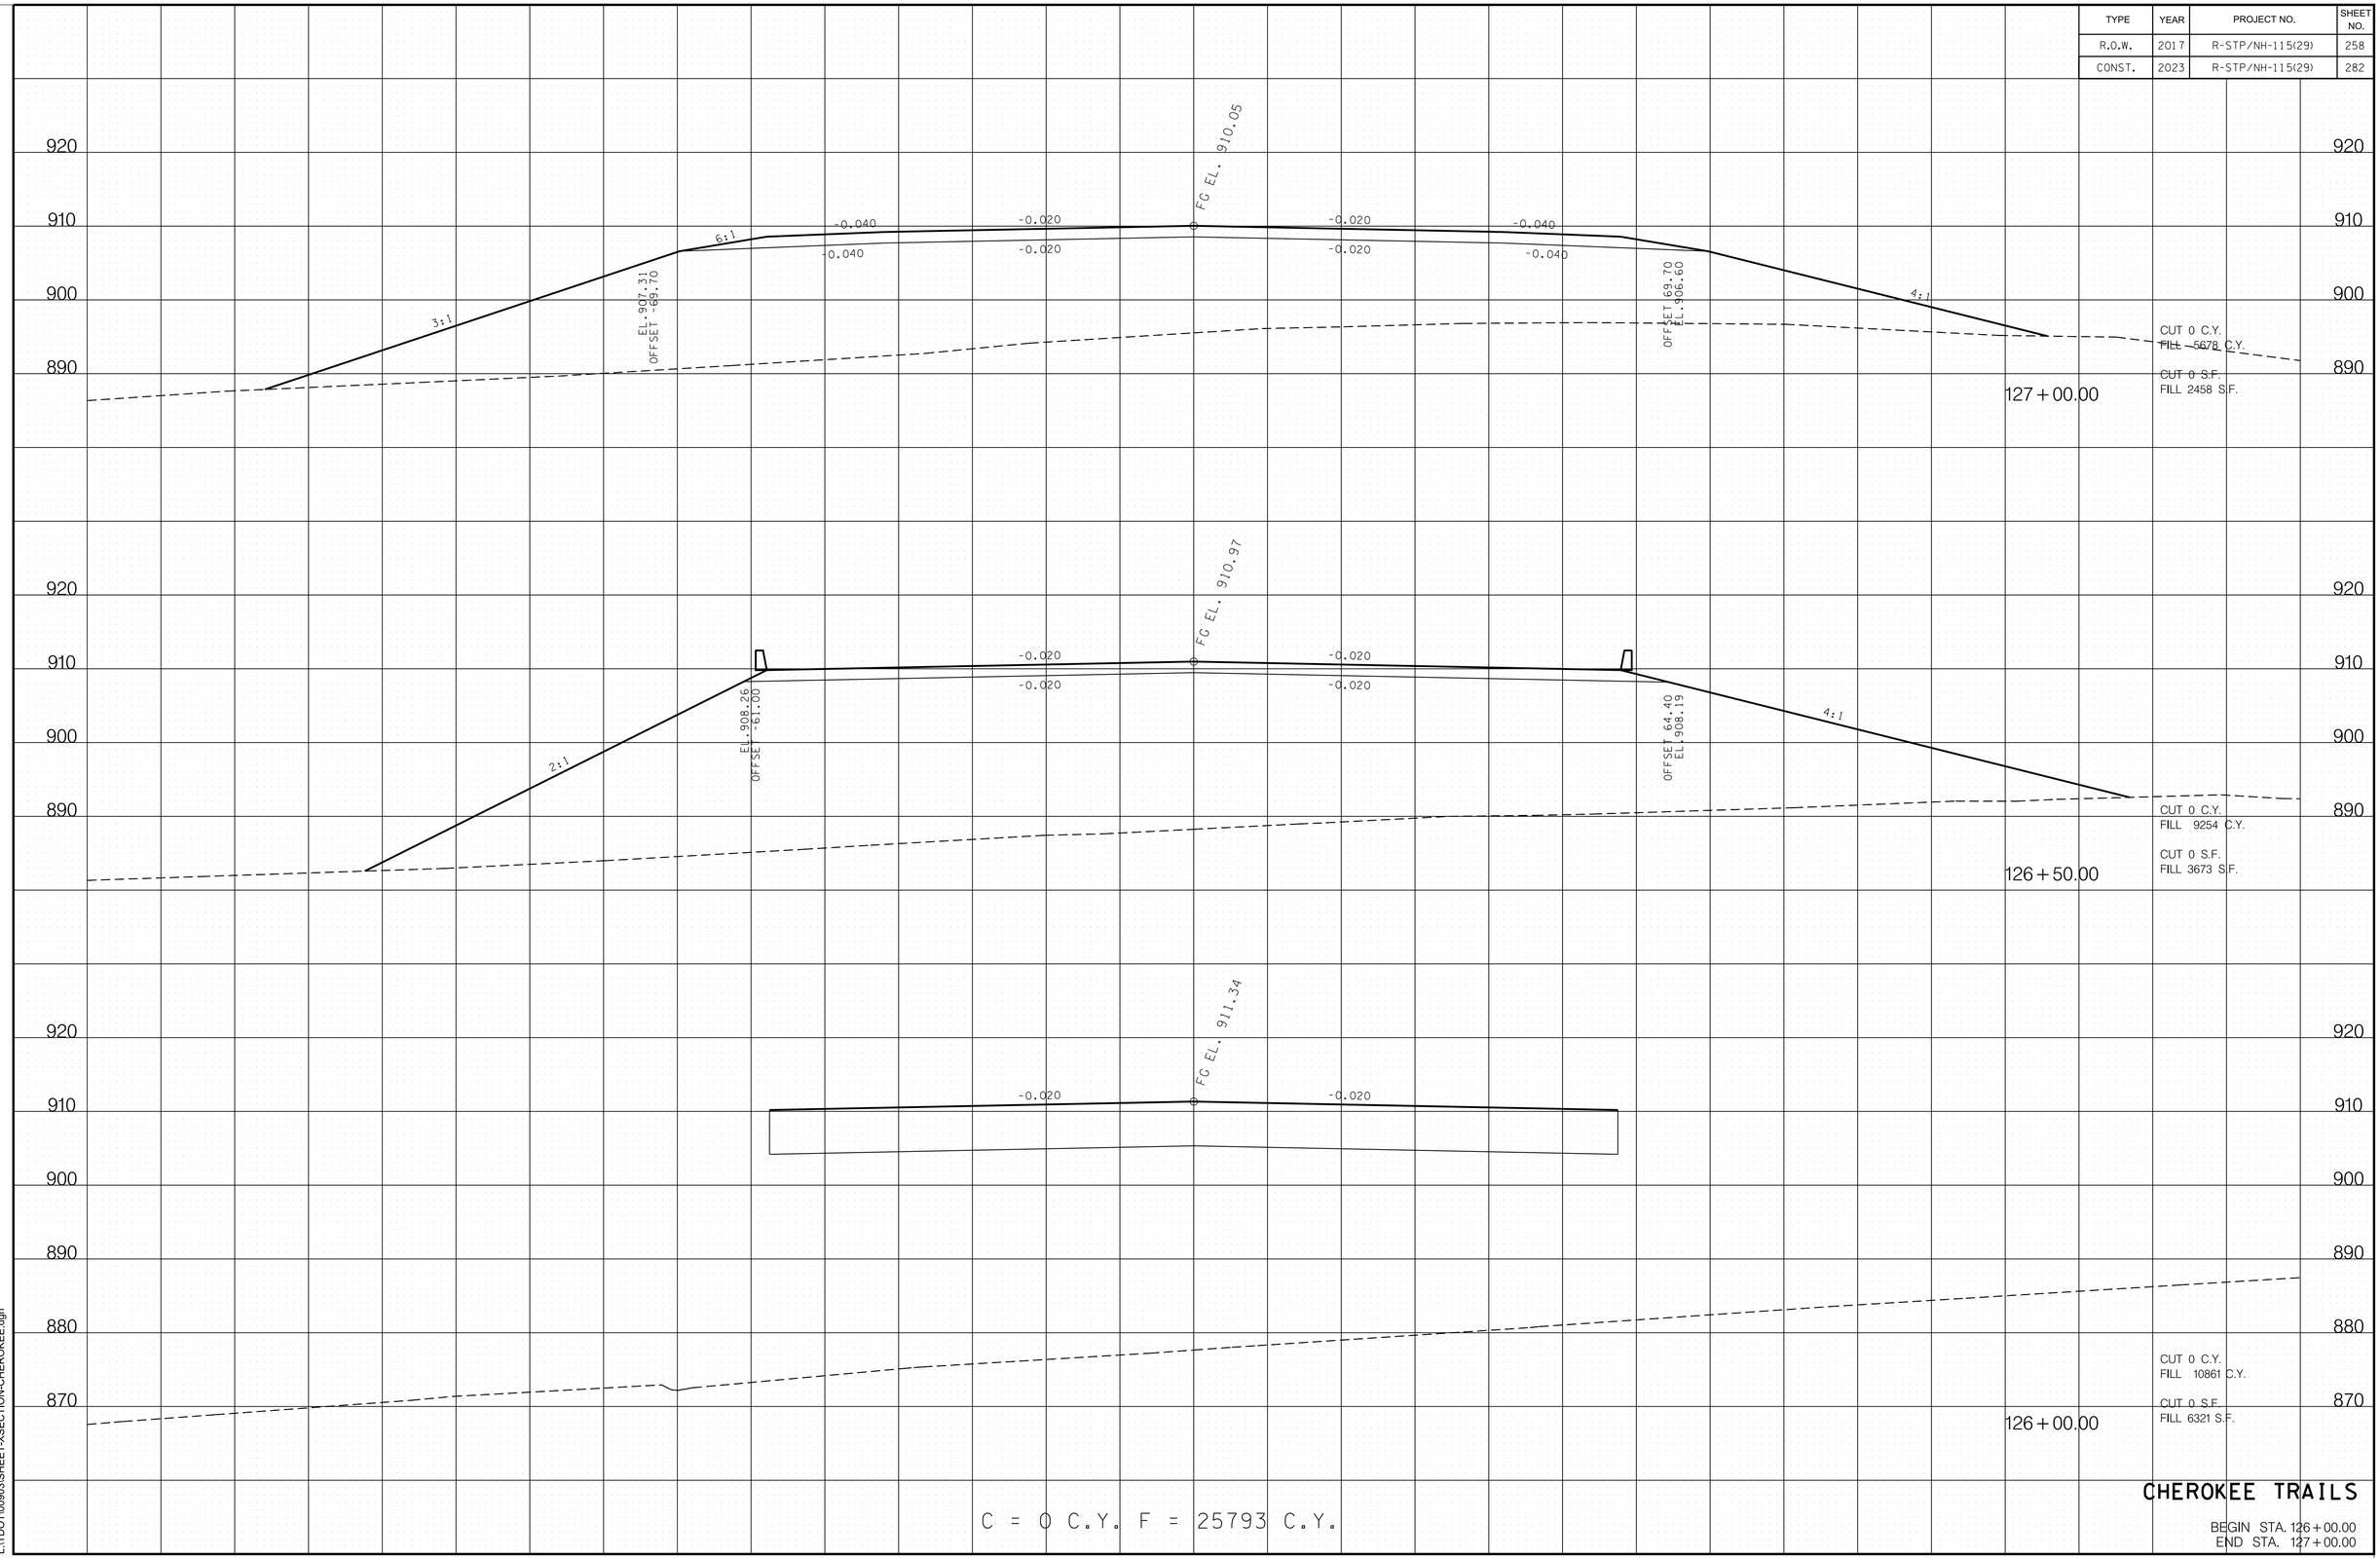

C = 0 C.Y. F = 25793 C.Y.

CHEROKEE TRAILS

BEGIN STA. 126+00.00
END STA. 127+00.00

11/18/2022 2:55:00 PM
L:\TDOT\00903\SHEET-XSECTION-CHEROKEE.dgn

TYPE	YEAR	PROJECT NO.	SHEET NO.
R.O.W.	2017	R-STP/NH-115(29)	259
CONST.	2023	R-STP/NH-115(29)	283

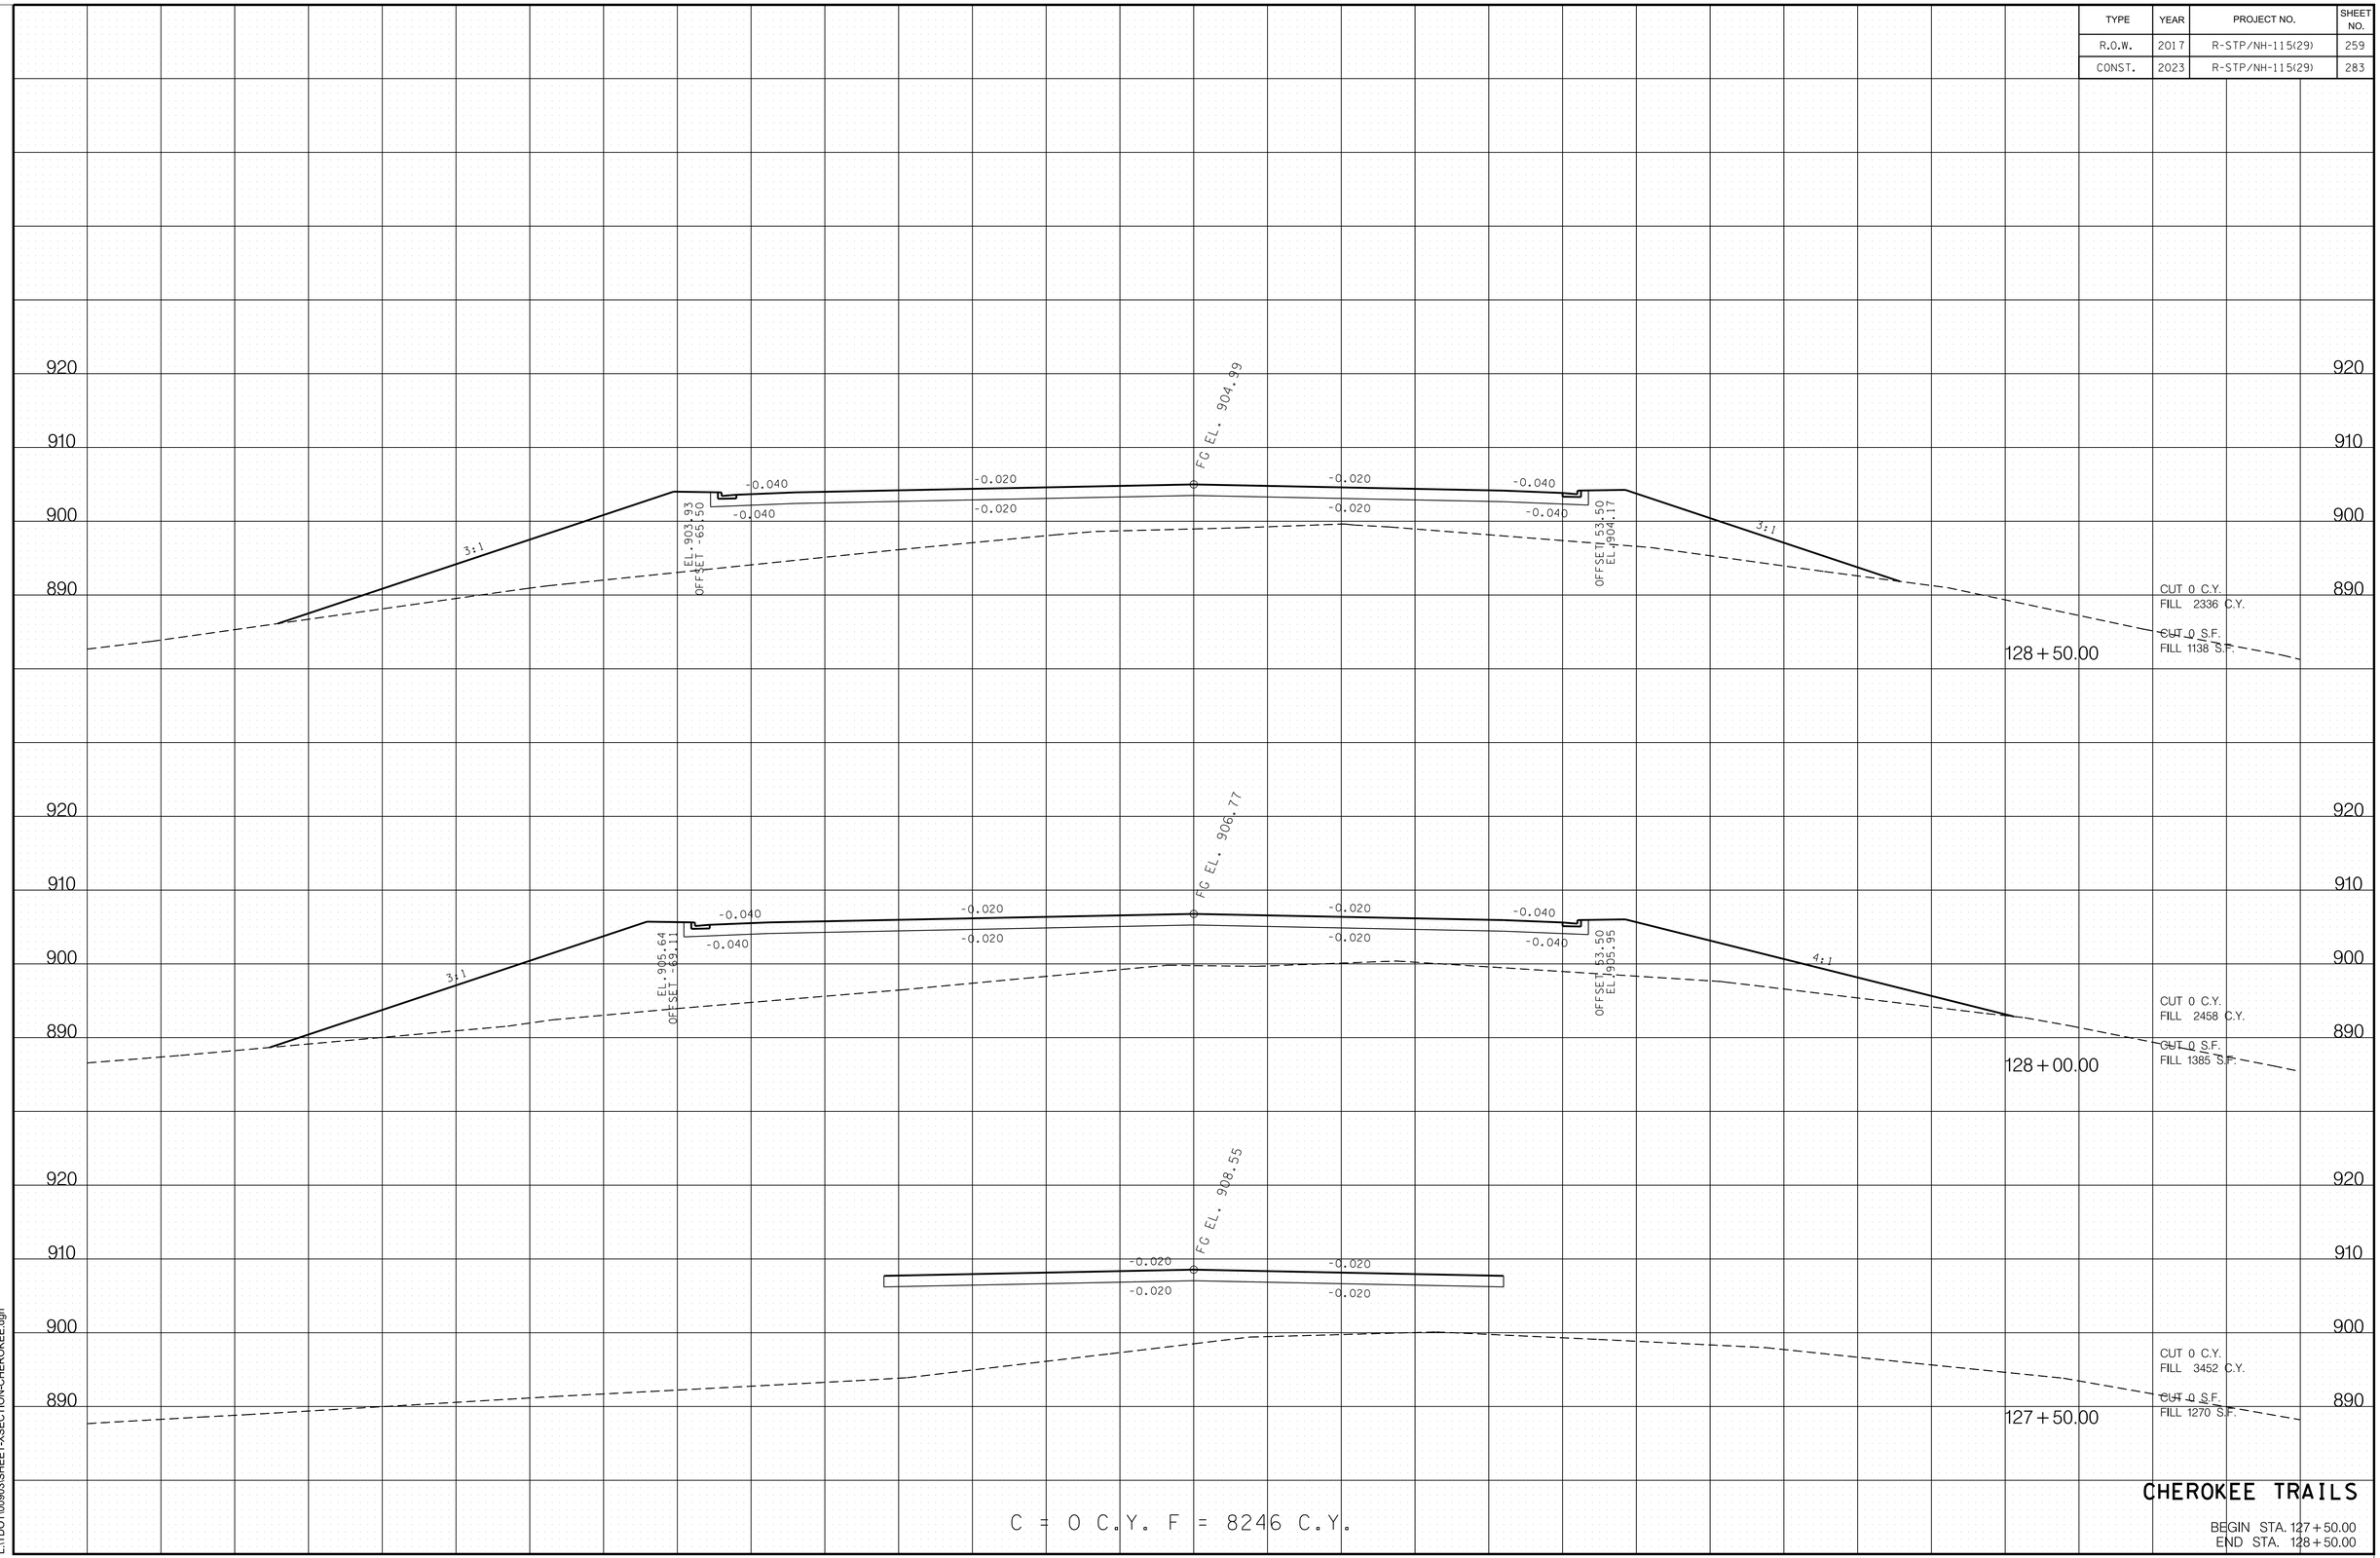

C = 0 C.Y. F = 8246 C.Y.

CHEROKEE TRAILS

BEGIN STA. 127+50.00
END STA. 128+50.00

11/18/2022 2:55:01 PM
L:\TDOT\00903\SHEET-XSECTION-CHEROKEE.dgn

TYPE	YEAR	PROJECT NO.	SHEET NO.
R.O.W.	2017	R-STP/NH-115(29)	260
CONST.	2023	R-STP/NH-115(29)	284

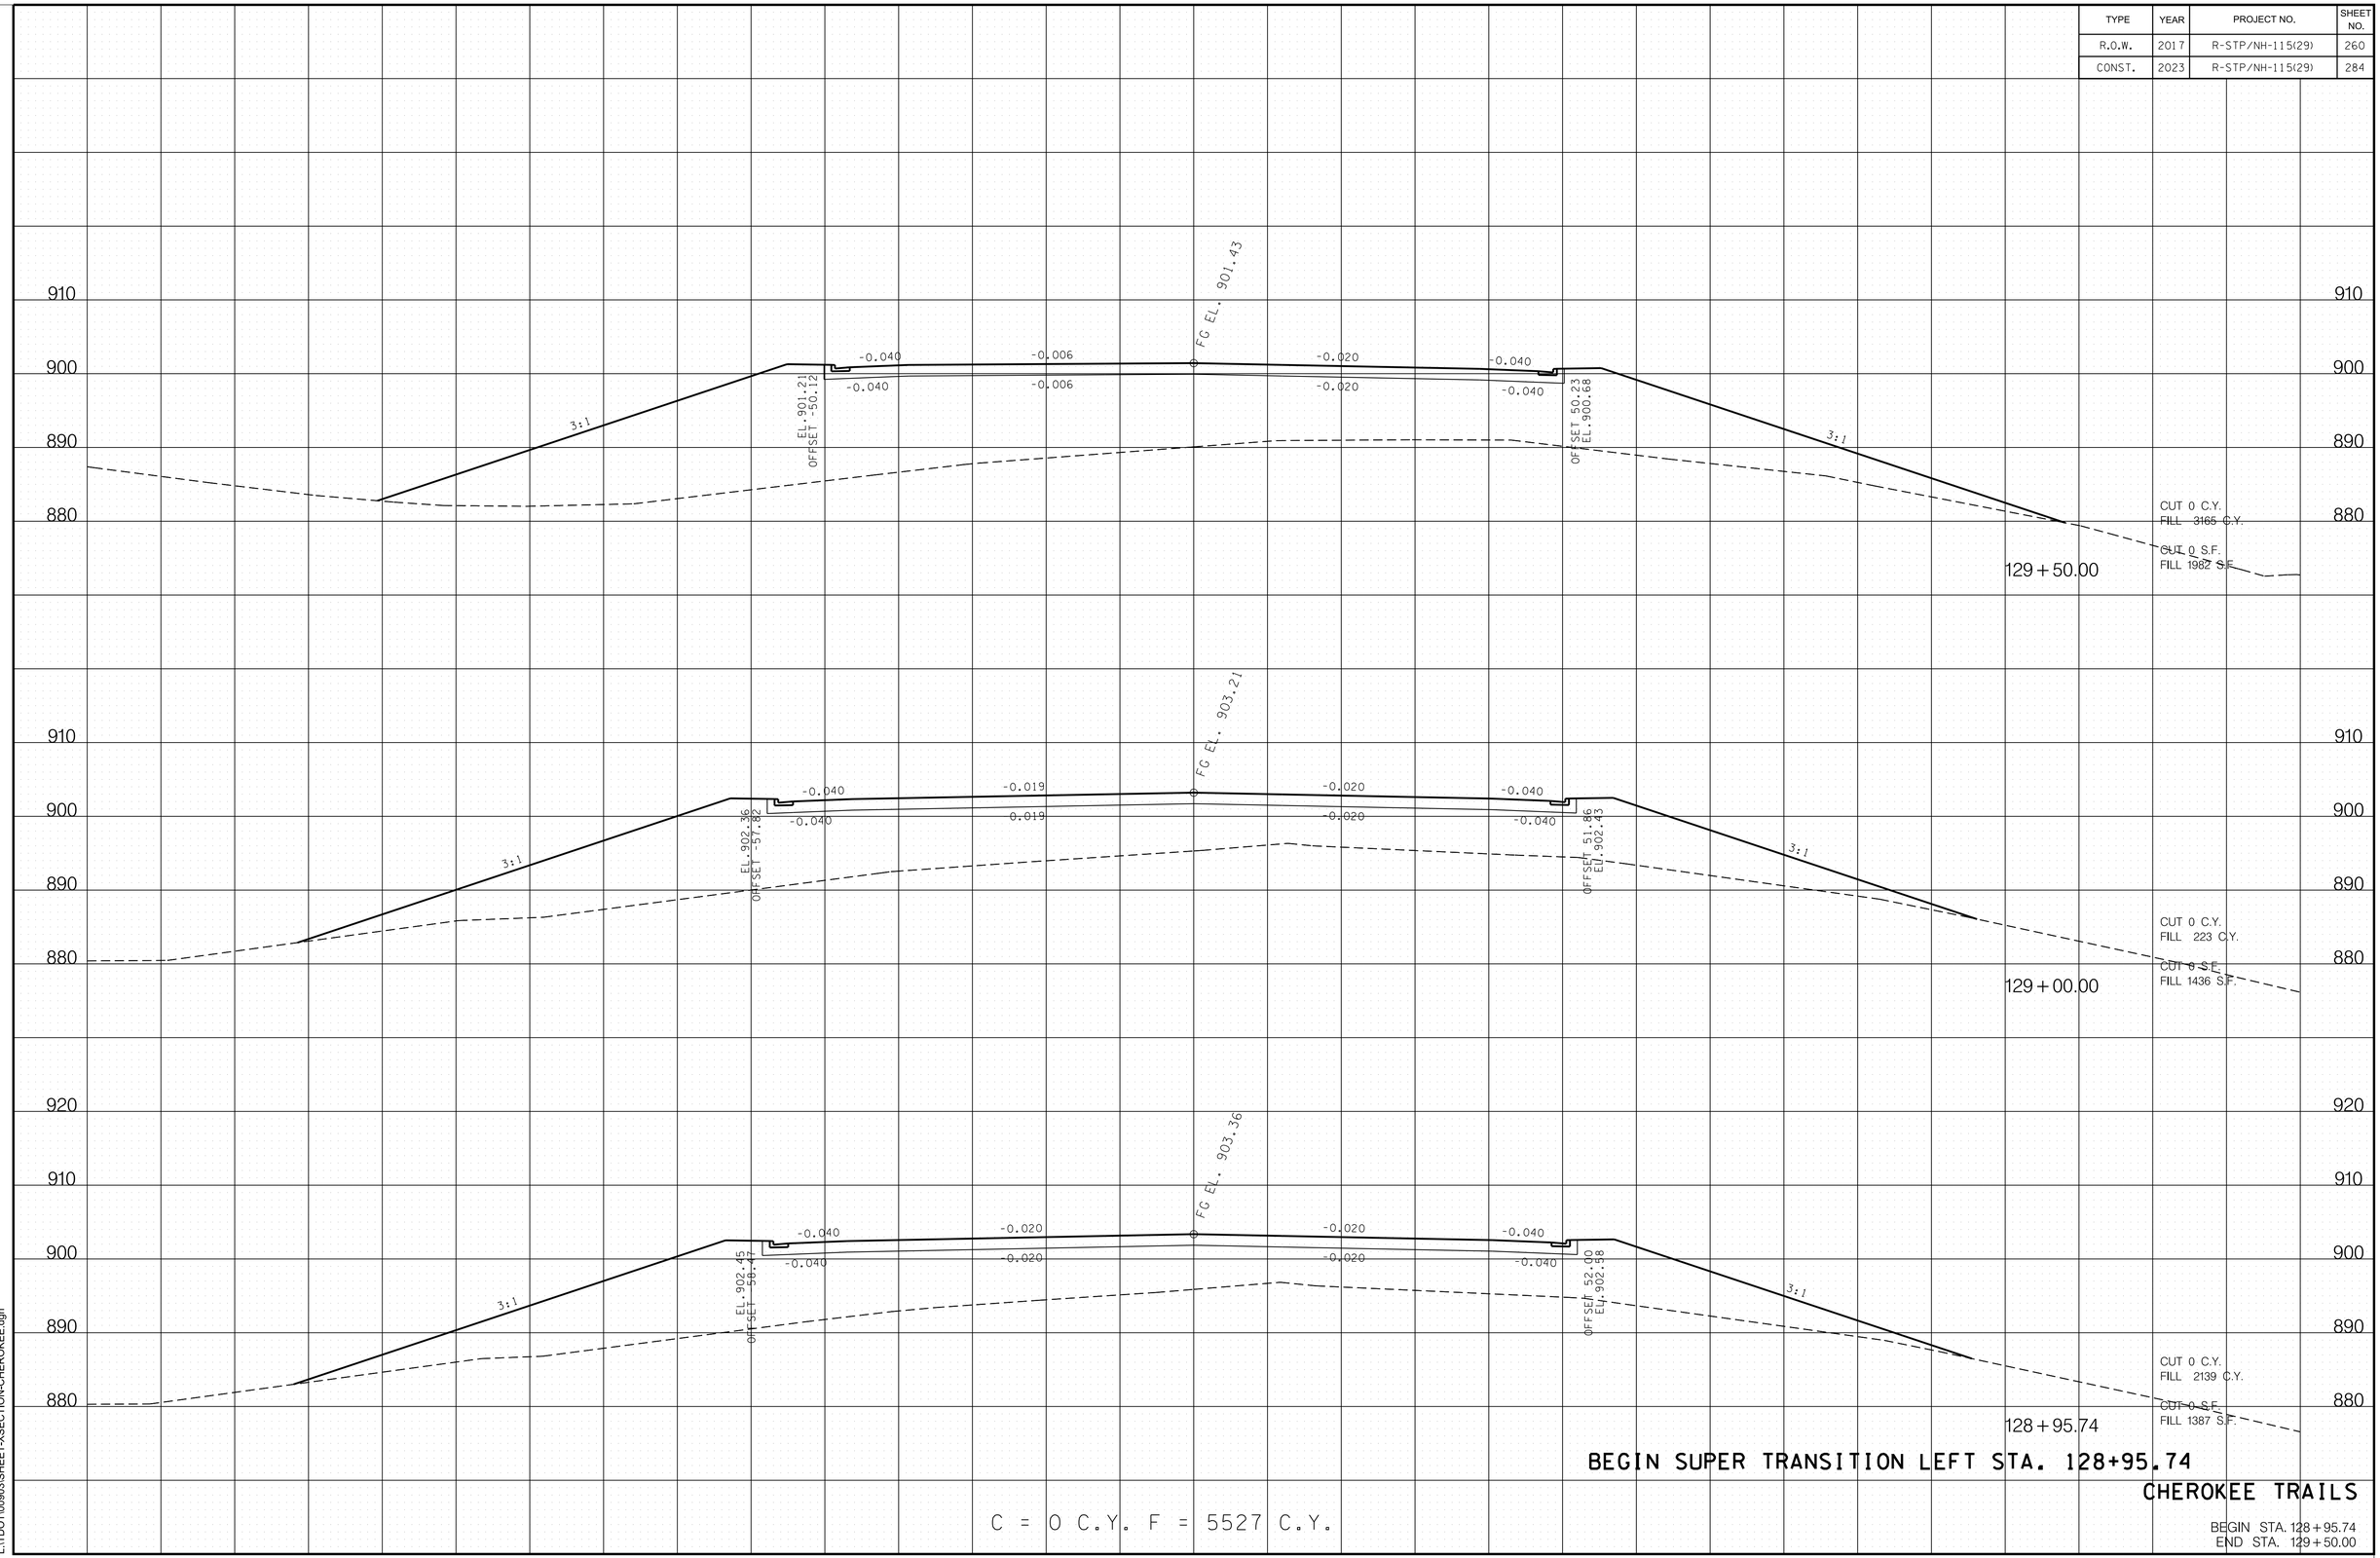

BEGIN SUPER TRANSITION LEFT STA. 128+95.74

C = 0 C.Y. F = 5527 C.Y.

CHEROKEE TRAILS

BEGIN STA. 128 + 95.74
END STA. 129 + 50.00

11/18/2022 2:55:01 PM
L:\TDOT\00903\SHEET-XSECTION-CHEROKEE.dgn

TYPE	YEAR	PROJECT NO.	SHEET NO.
R.O.W.	2017	R-STP/NH-115(29)	261
CONST.	2023	R-STP/NH-115(29)	285

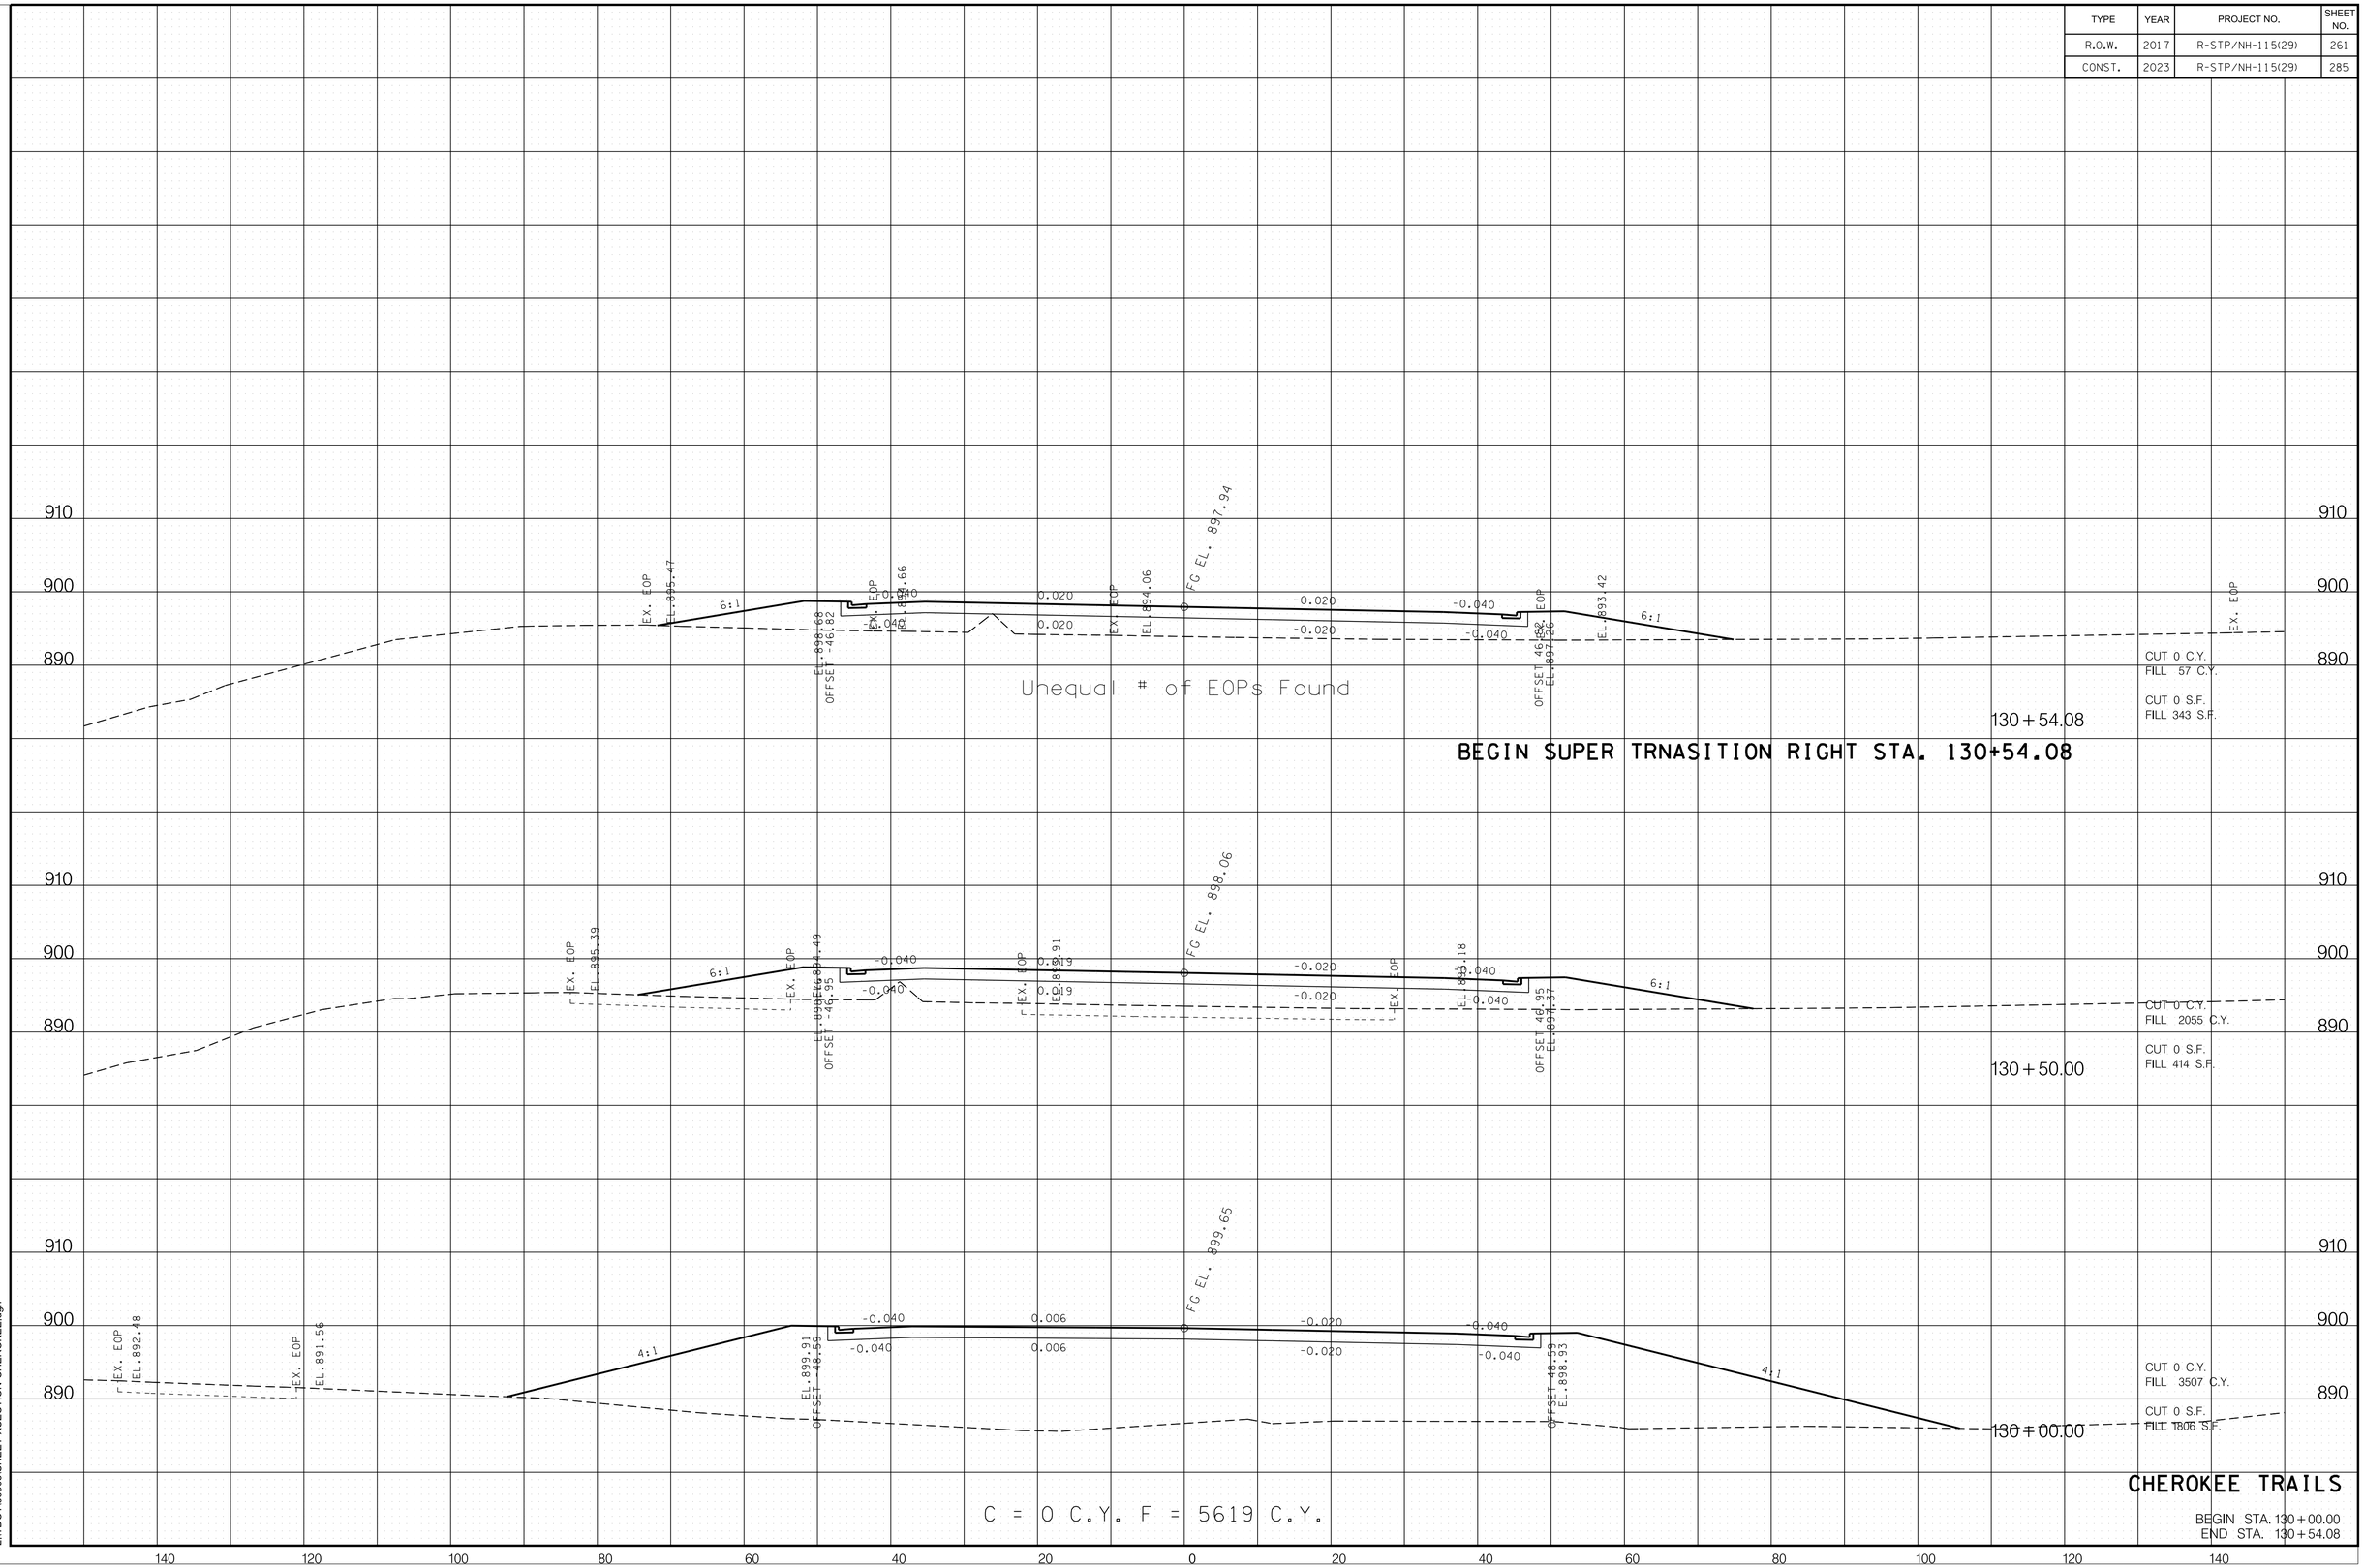

CHEROKEE TRAILS

BEGIN STA. 130+00.00
END STA. 130+54.08

11/18/2022 2:55:02 PM
L:\TDOT\00903\SHEET-XSECTION-CHEROKEE.dgn

TYPE	YEAR	PROJECT NO.	SHEET NO.
R.O.W.	2017	R-STP/NH-115(29)	262
CONST.	2023	R-STP/NH-115(29)	286

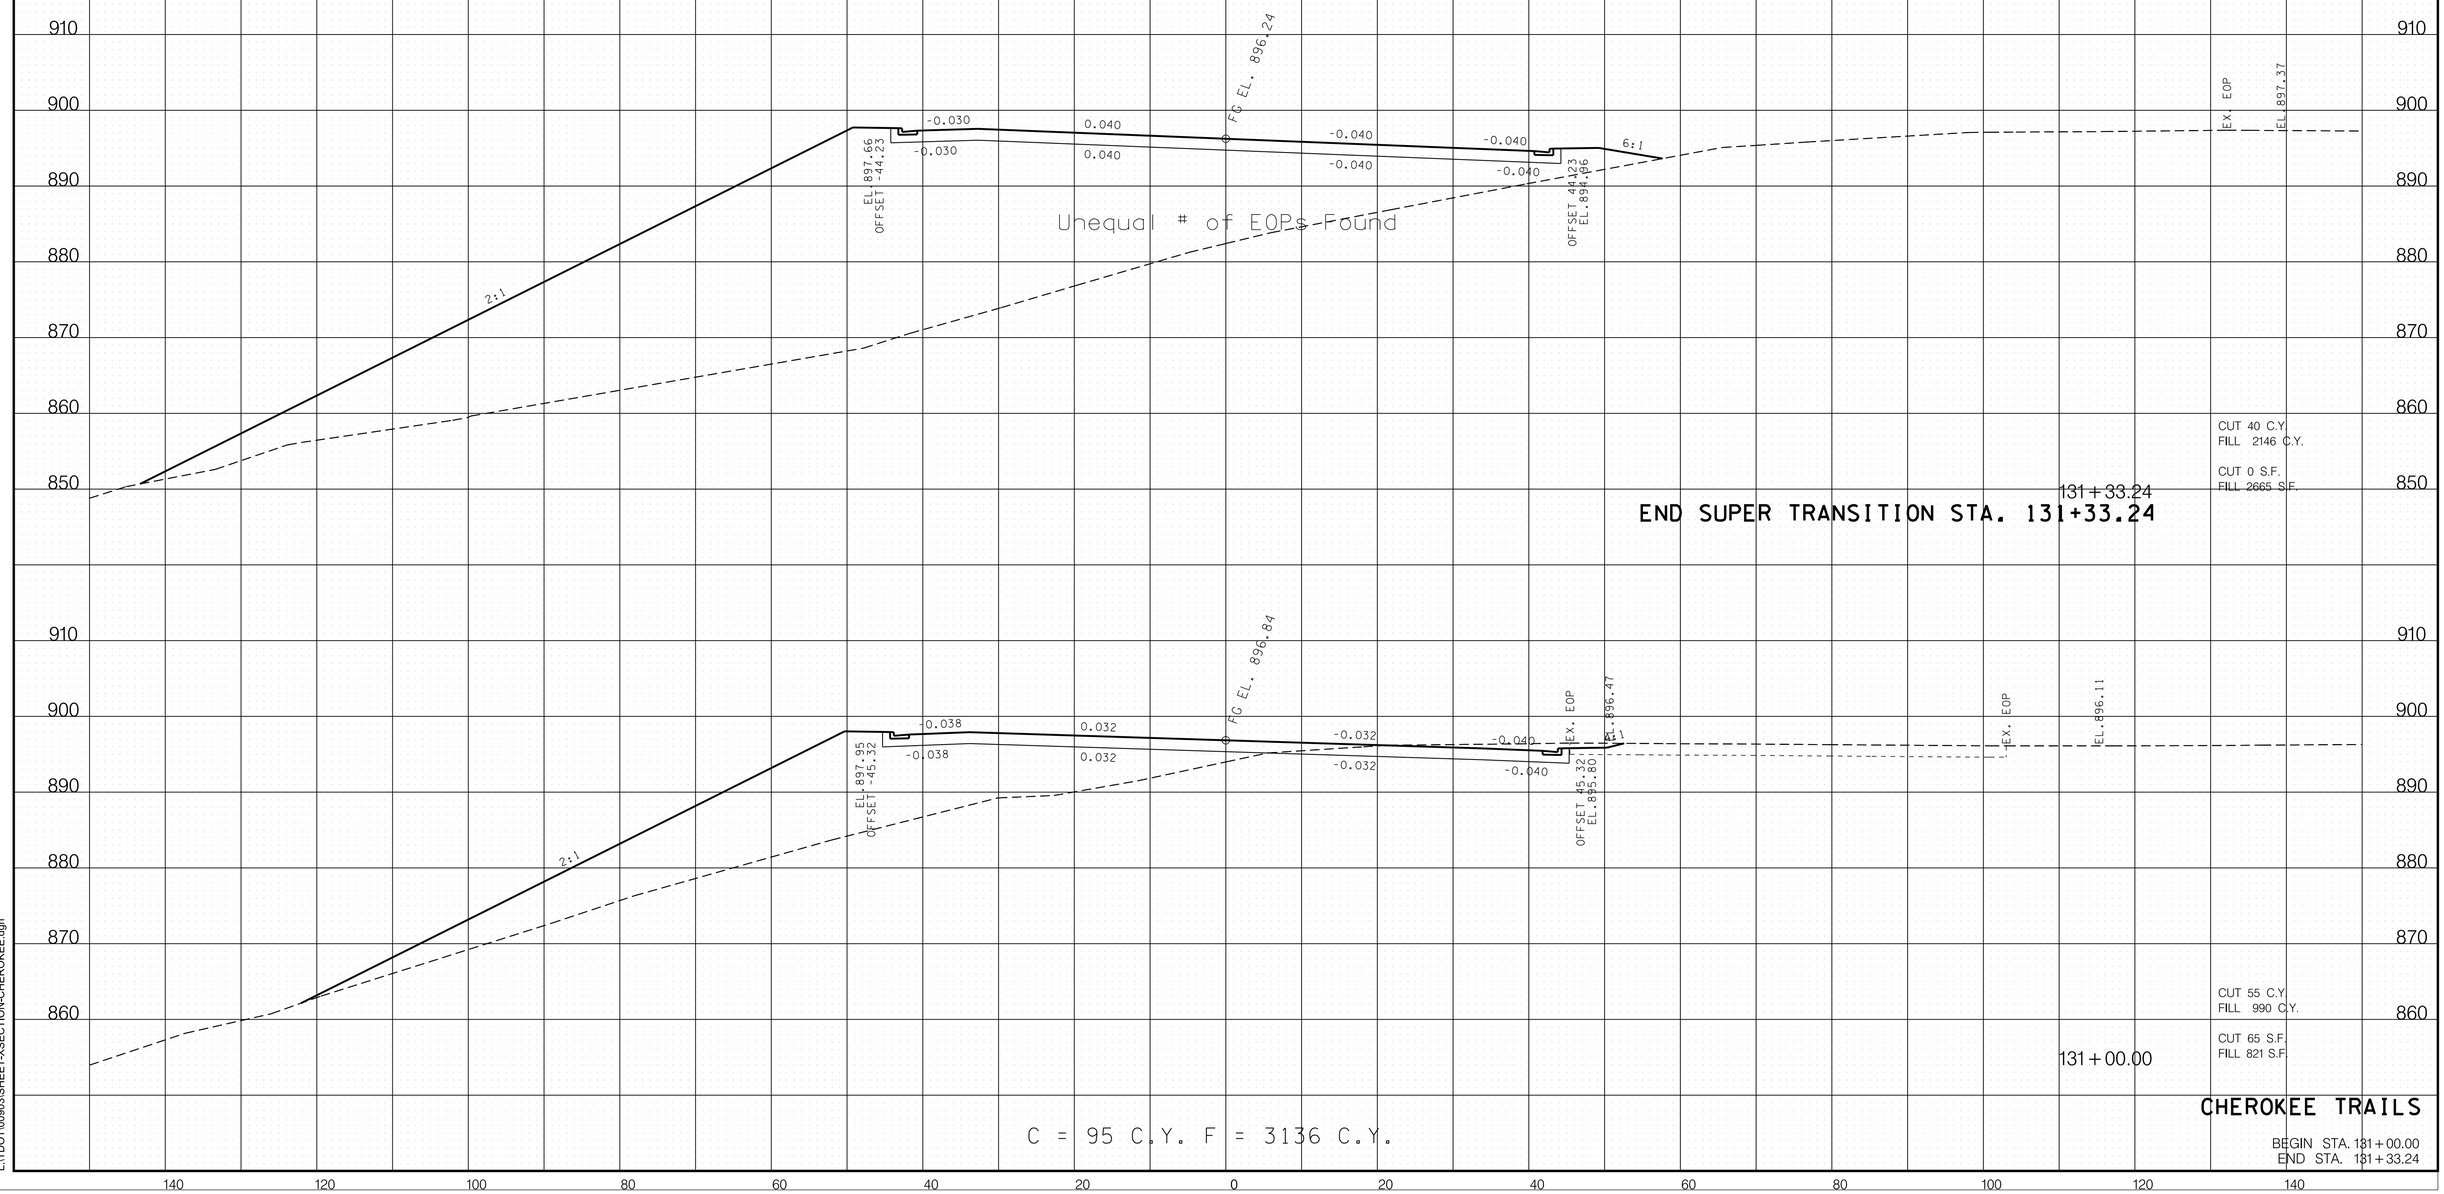

CHEROKEE TRAILS

BEGIN STA. 131+00.00
END STA. 131+33.24

11/18/2022 2:55:02 PM
L:\TDOT\00903\SHEET-XSECTION-CHEROKEE.dgn

TYPE	YEAR	PROJECT NO.	SHEET NO.
R.O.W.	2017	R-STP/NH-115(29)	263
CONST.	2023	R-STP/NH-115(29)	287

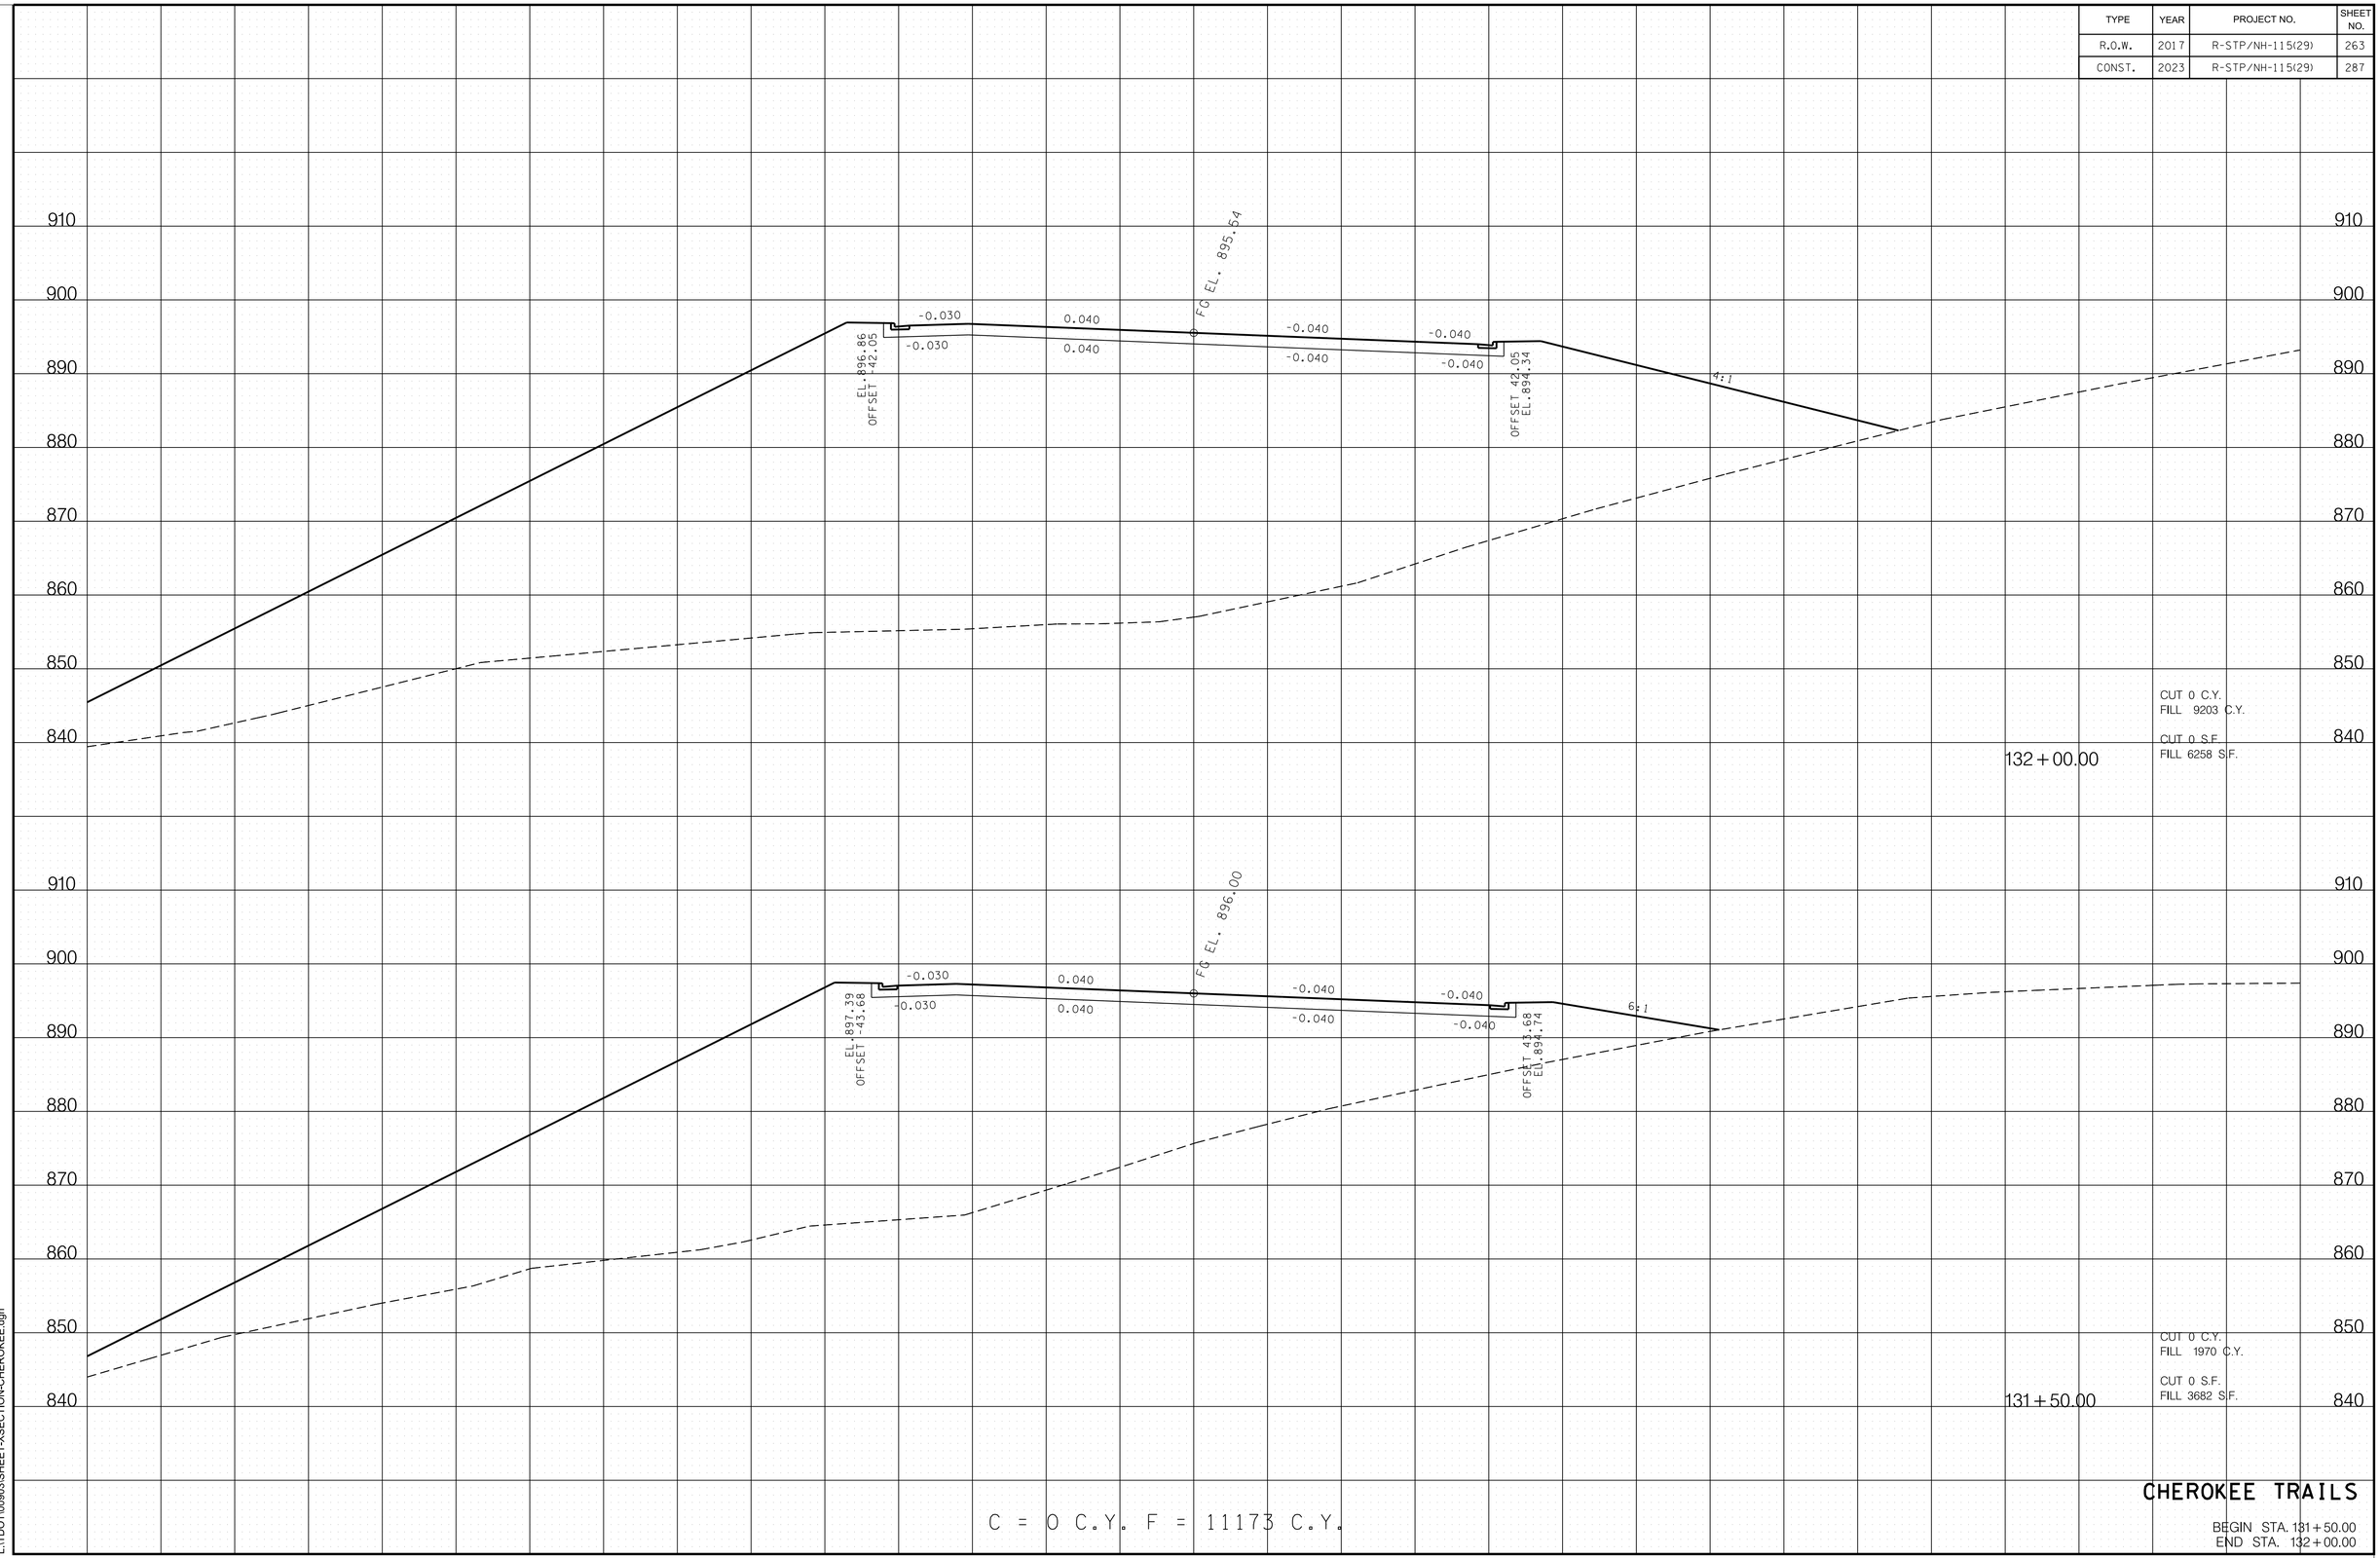

C = 0 C.Y. F = 11173 C.Y.

CHEROKEE TRAILS

BEGIN STA. 131+50.00
END STA. 132+00.00

11/18/2022 2:55:03 PM
L:\TDOT\00903\SHEET-XSECTION-CHEROKEE.dgn

TYPE	YEAR	PROJECT NO.	SHEET NO.
R.O.W.	2017	R-STP/NH-115(29)	264
CONST.	2023	R-STP/NH-115(29)	288

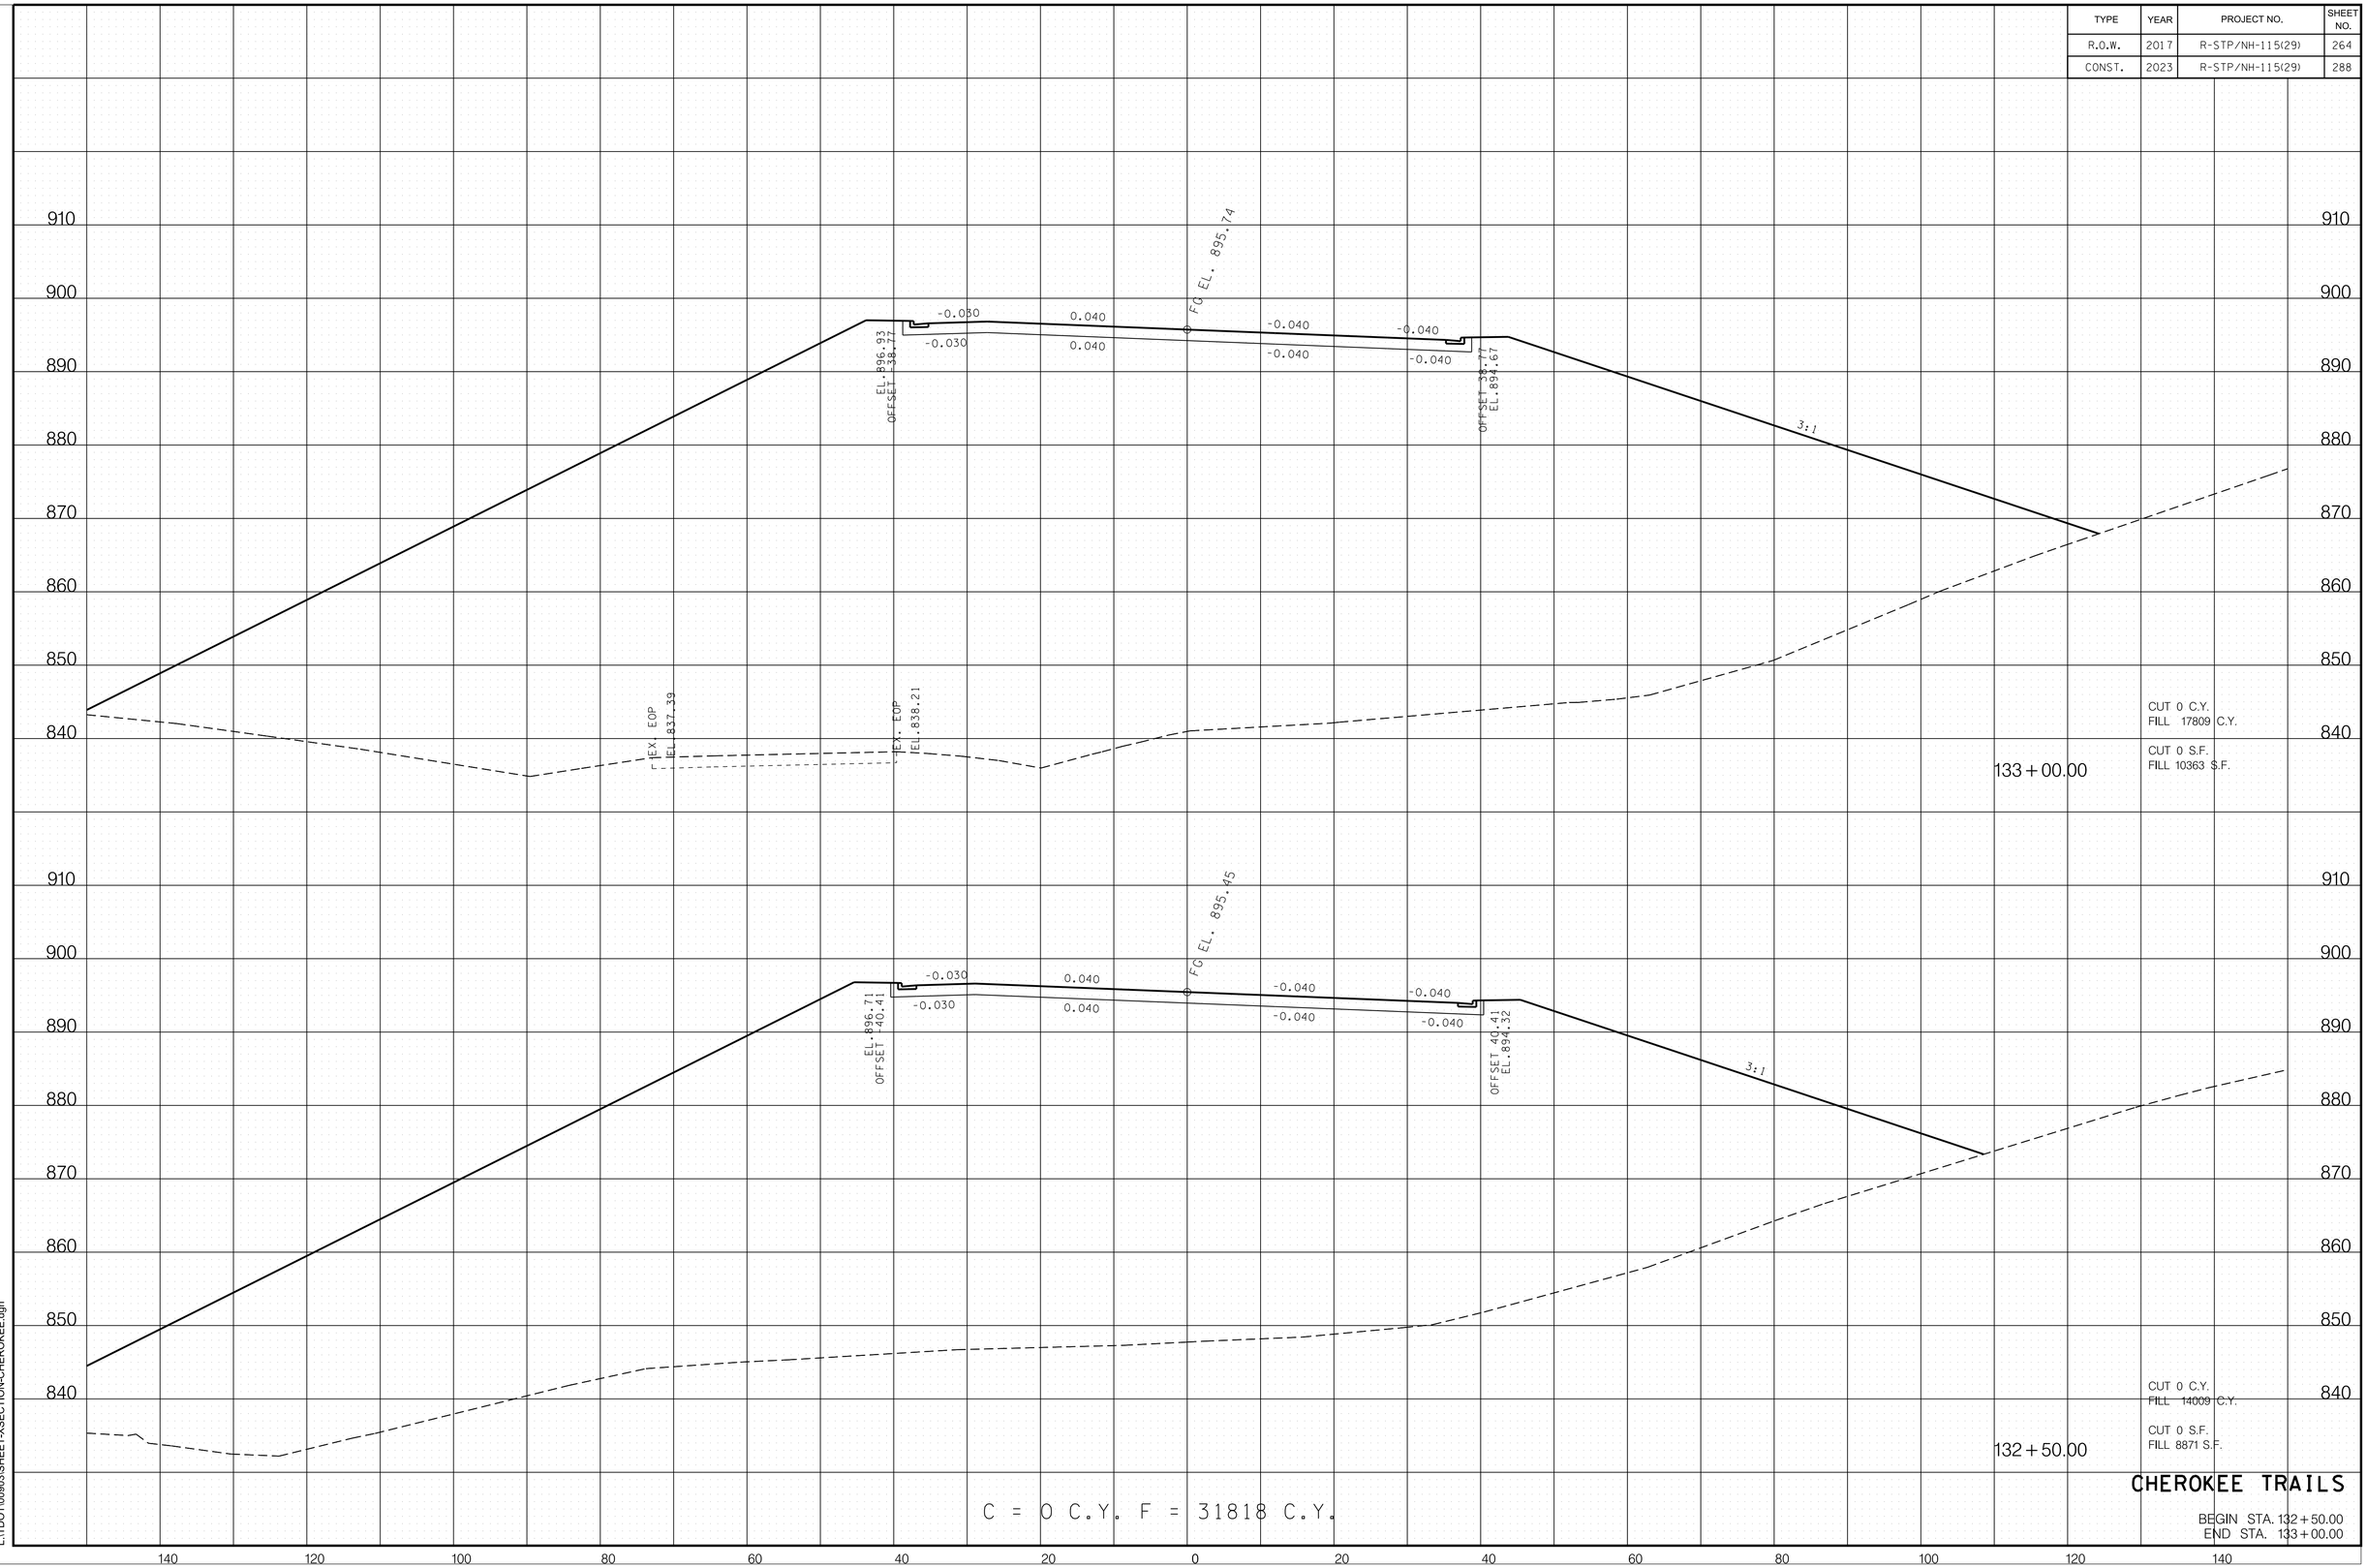

CHEROKEE TRAILS

BEGIN STA. 132+50.00
END STA. 133+00.00

11/18/2022 2:55:03 PM
L:\TDOT\00903\SHEET-XSECTION-CHEROKEE.dgn

TYPE	YEAR	PROJECT NO.	SHEET NO.
R.O.W.	2017	R-STP/NH-115(29)	265
CONST.	2023	R-STP/NH-115(29)	289

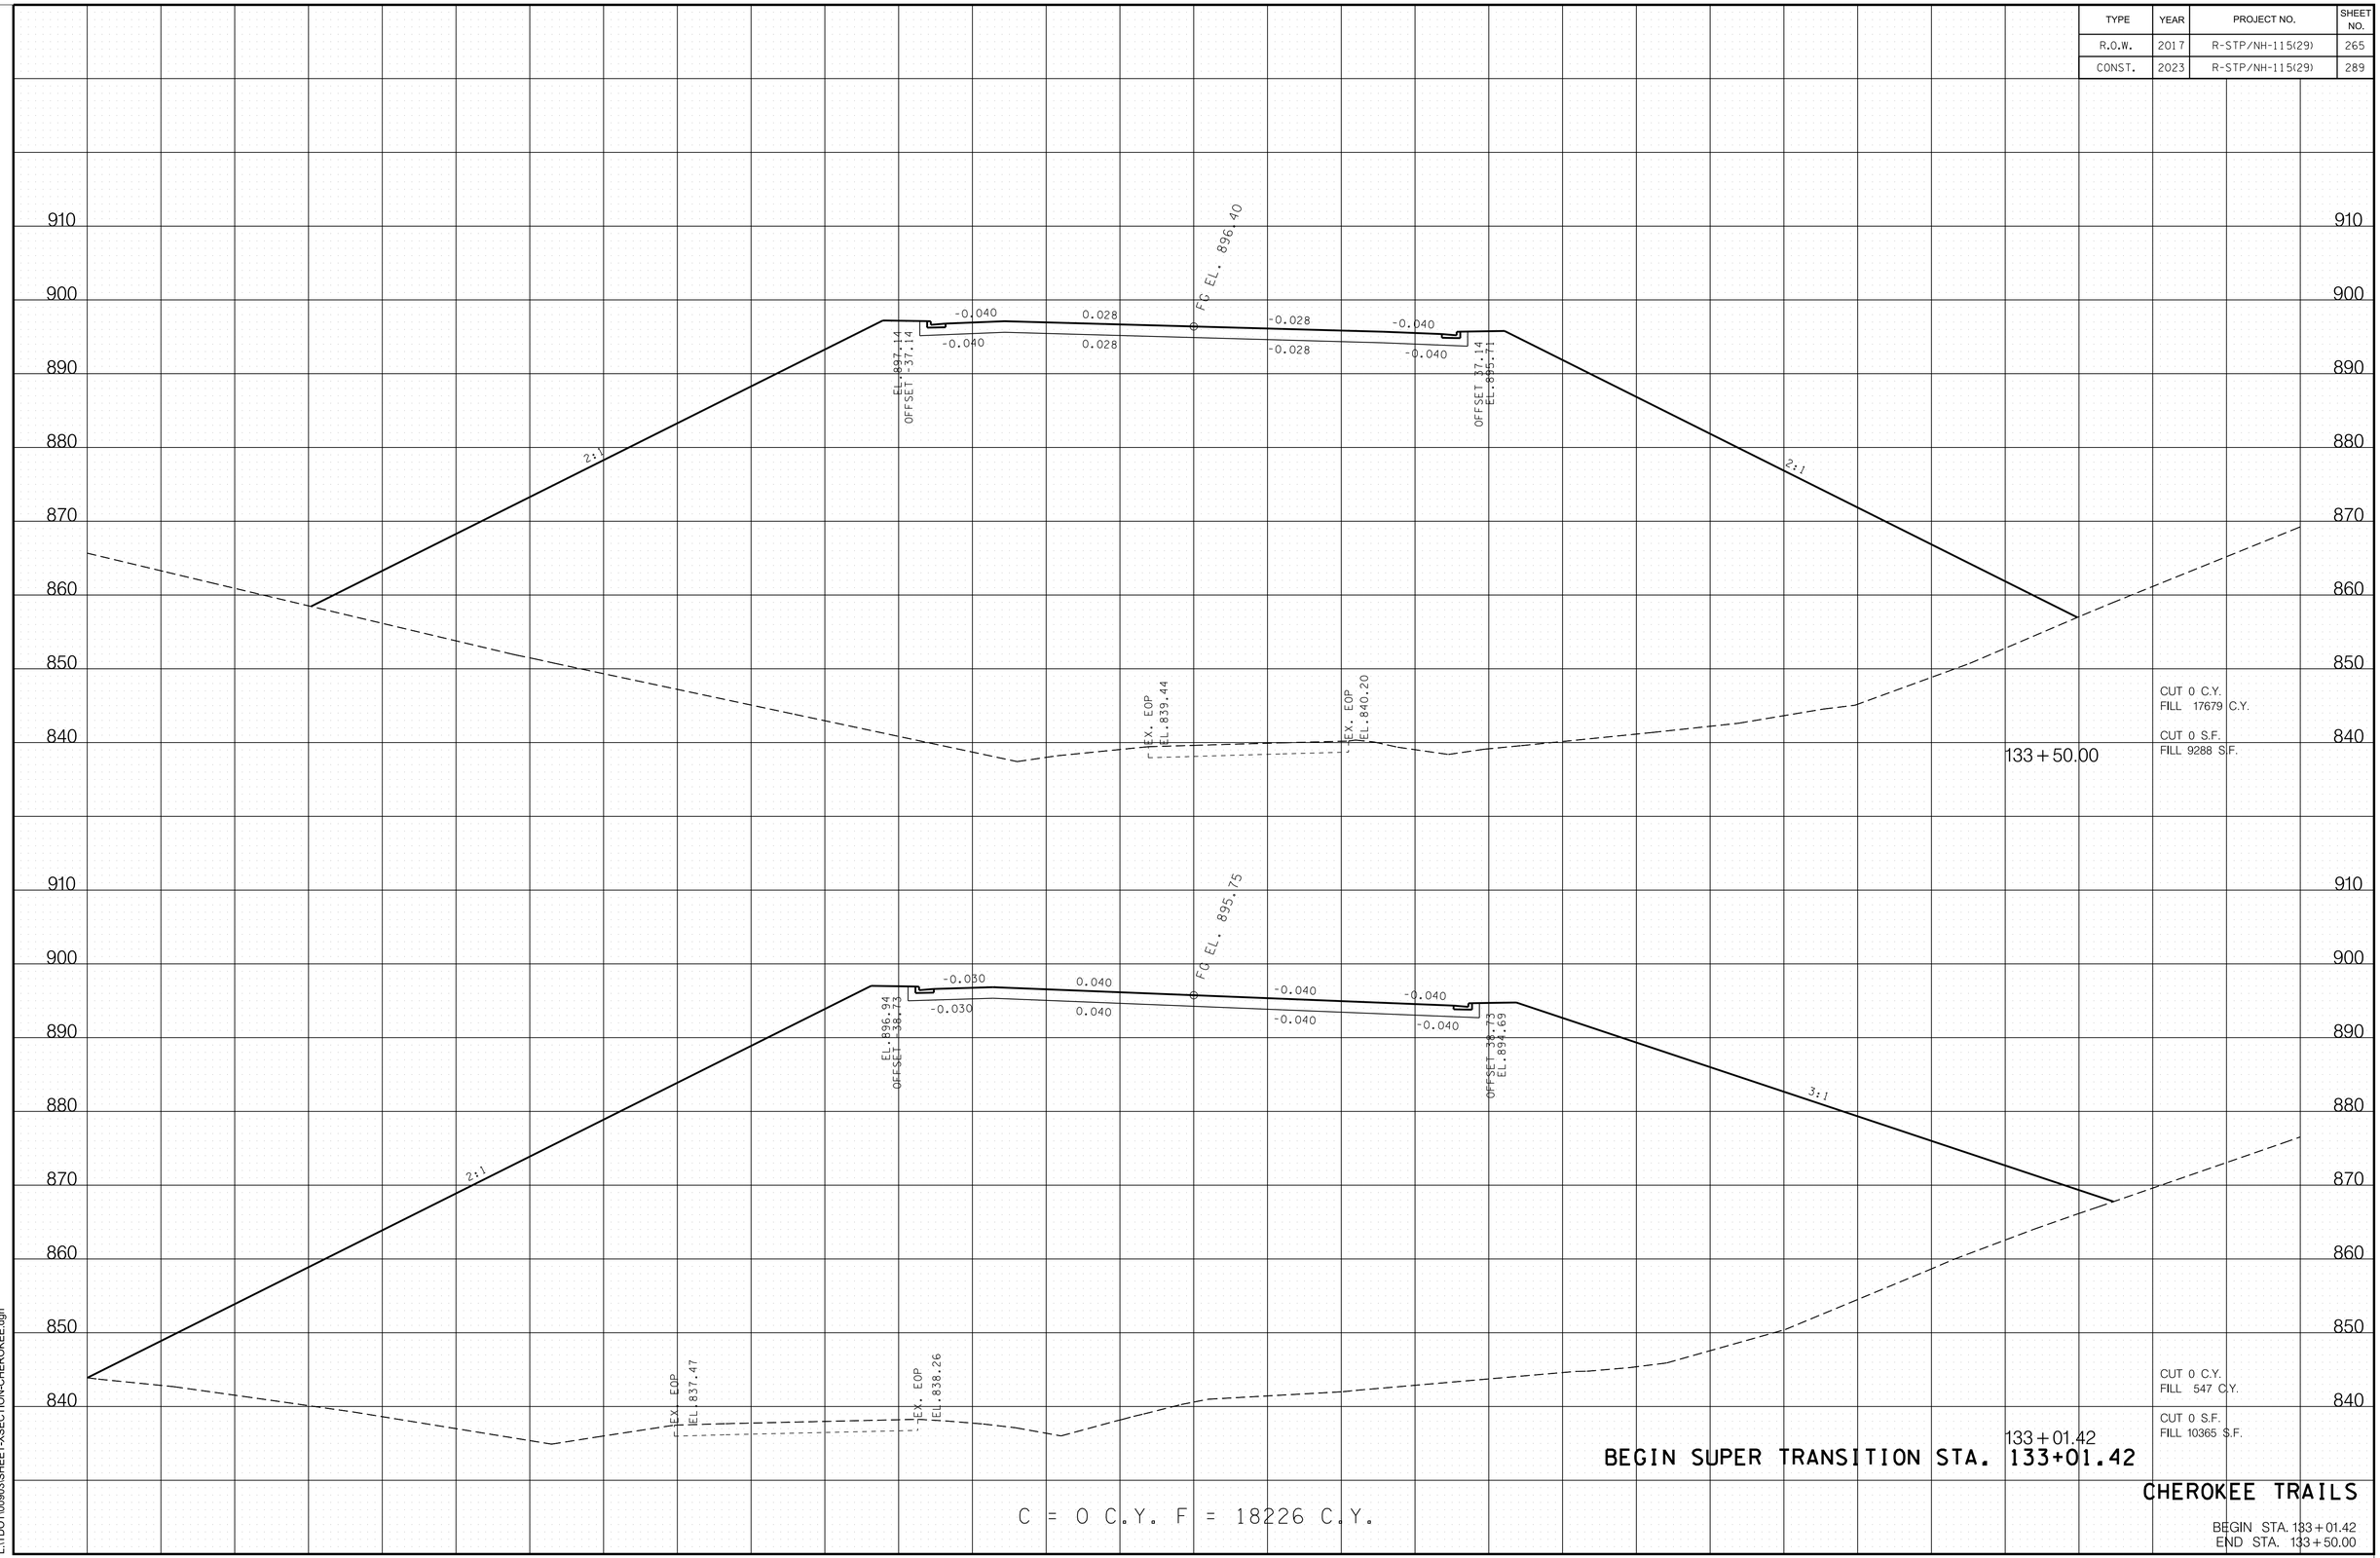

CHEROKEE TRAILS

BEGIN STA. 133+01.42
END STA. 133+50.00

11/18/2022 2:55:04 PM
L:\TDOT\00903\SHEET-XSECTION-CHEROKEE.dgn

TYPE	YEAR	PROJECT NO.	SHEET NO.
R.O.W.	2017	R-STP/NH-115(29)	266
CONST.	2023	R-STP/NH-115(29)	290

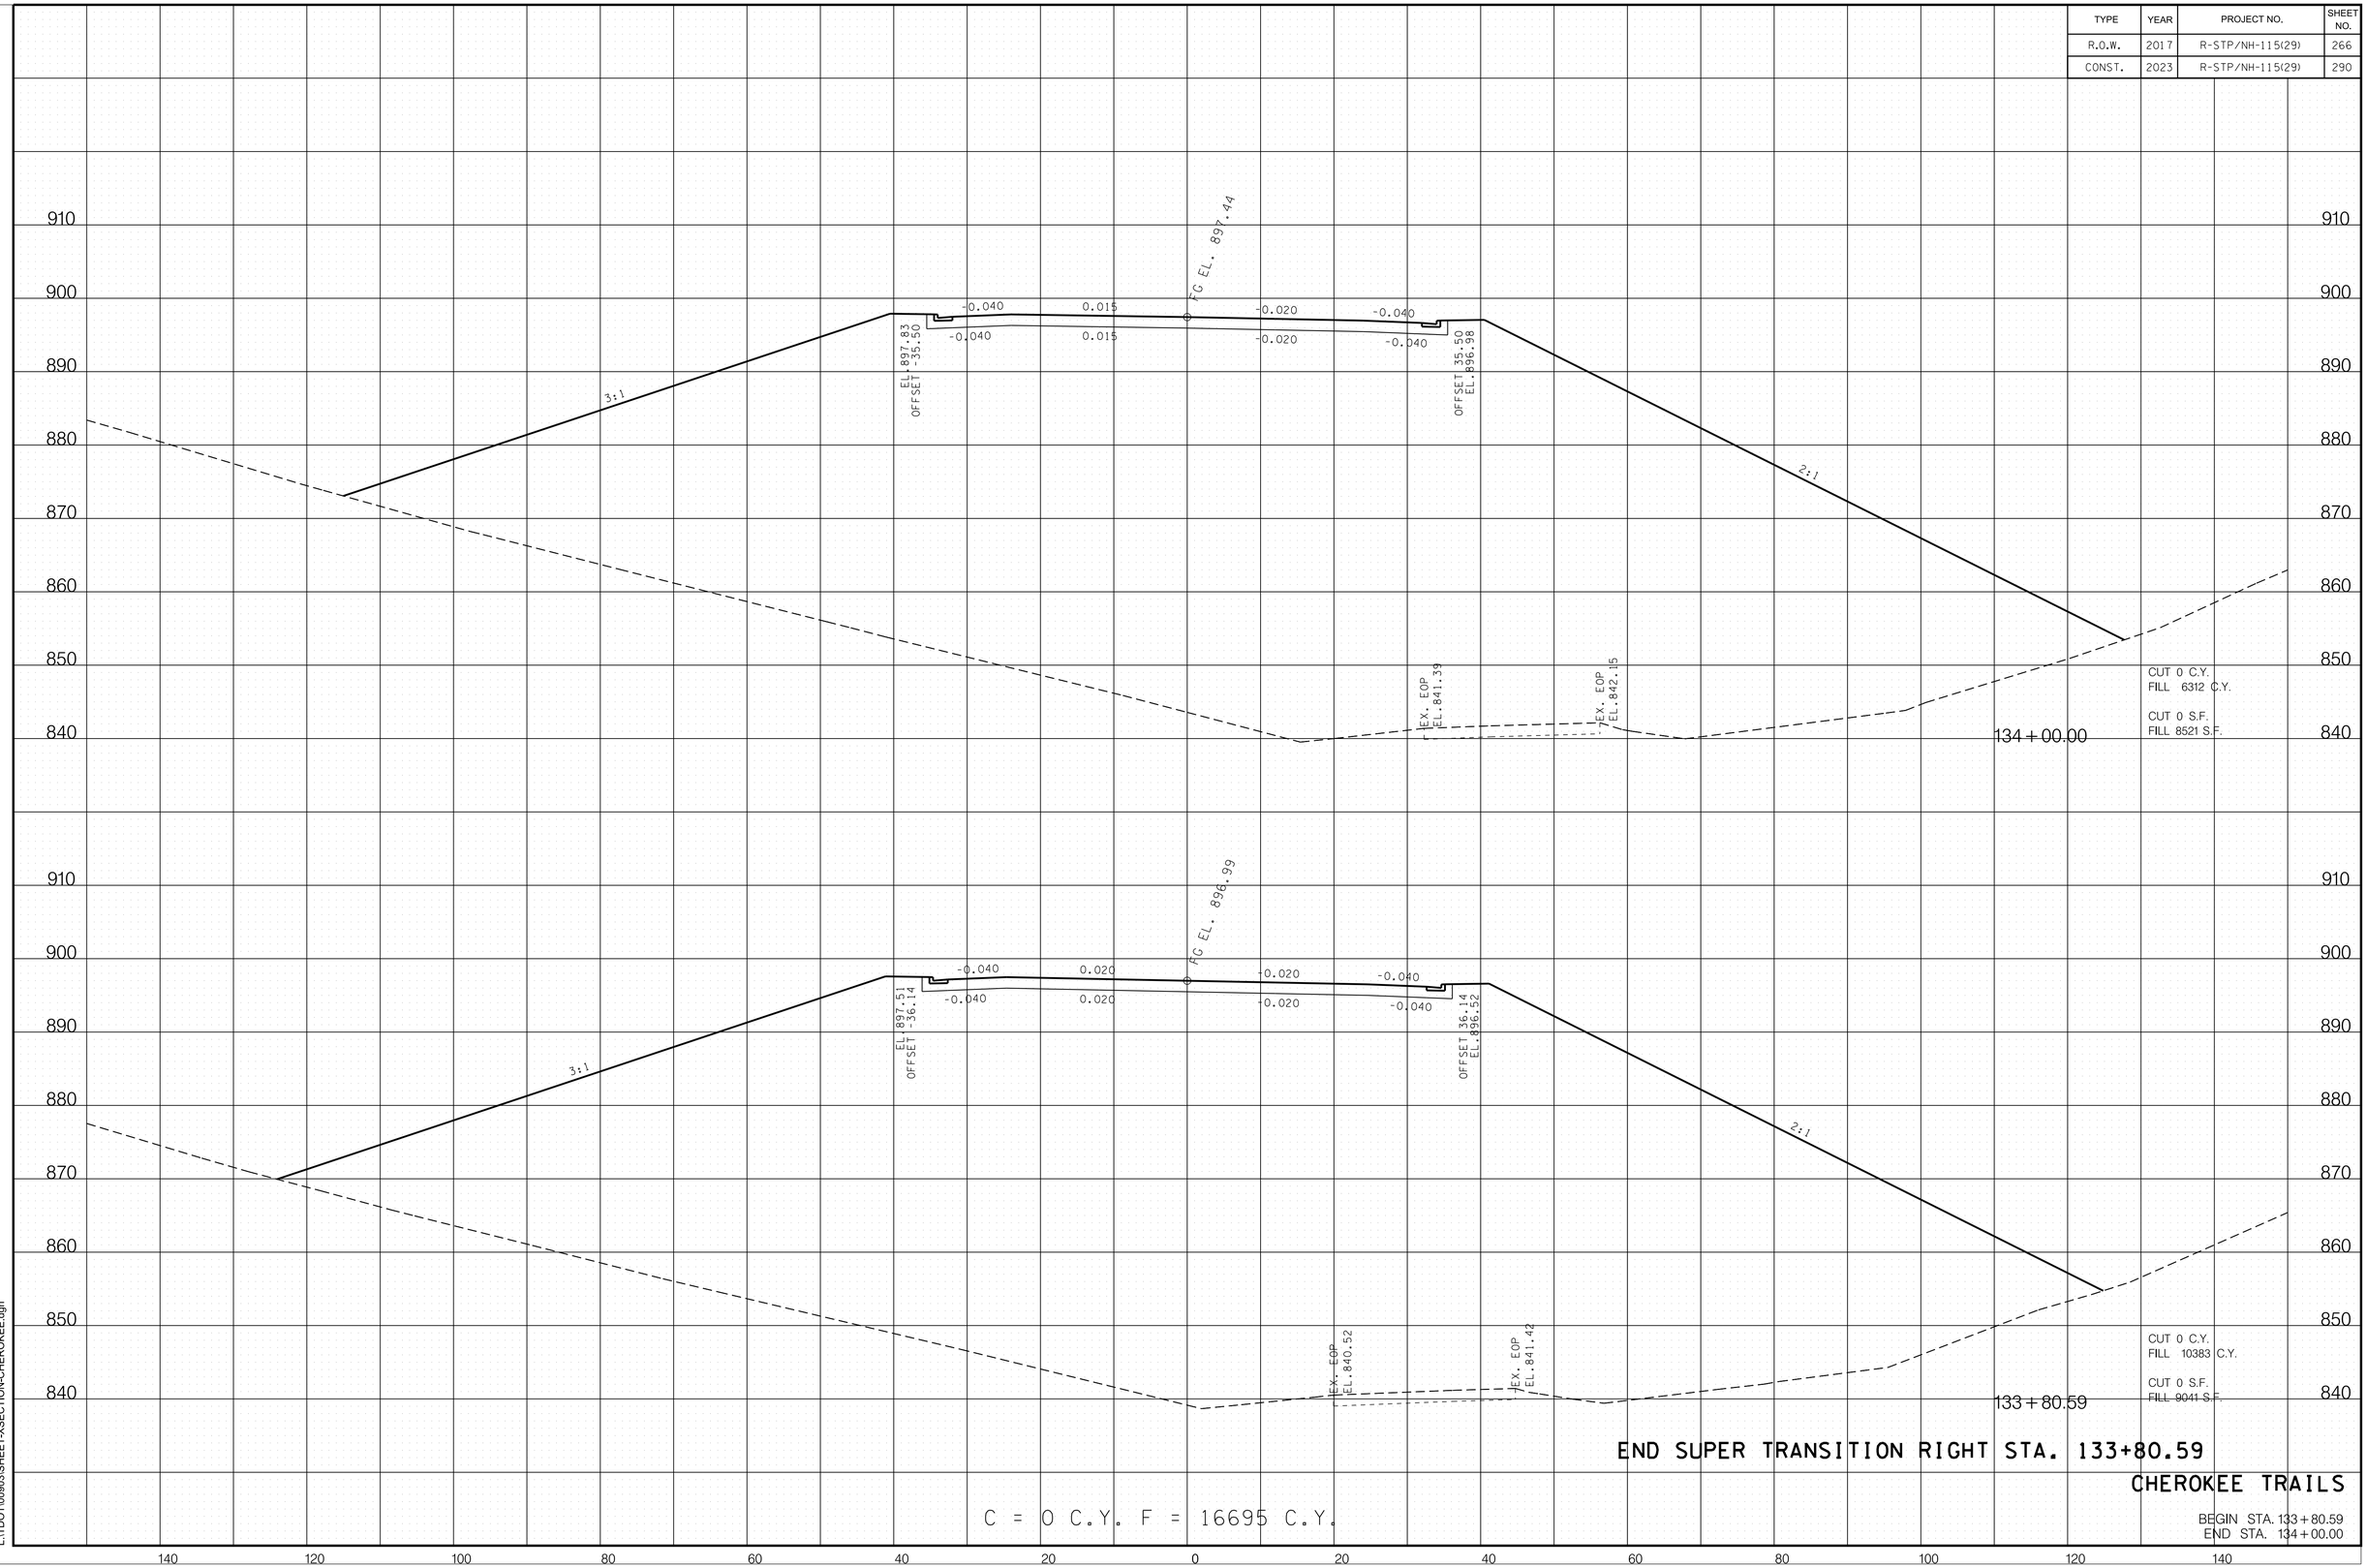

END SUPER TRANSITION RIGHT STA. 133+80.59

CHEROKEE TRAILS

C = 0 C.Y. F = 16695 C.Y.

BEGIN STA. 133+80.59
END STA. 134+00.00

11/18/2022 2:55:05 PM
L:\TDOT\00903\SHEET-XSECTION-CHEROKEE.dgn

TYPE	YEAR	PROJECT NO.	SHEET NO.
R.O.W.	2017	R-STP/NH-115(29)	267
CONST.	2023	R-STP/NH-115(29)	291

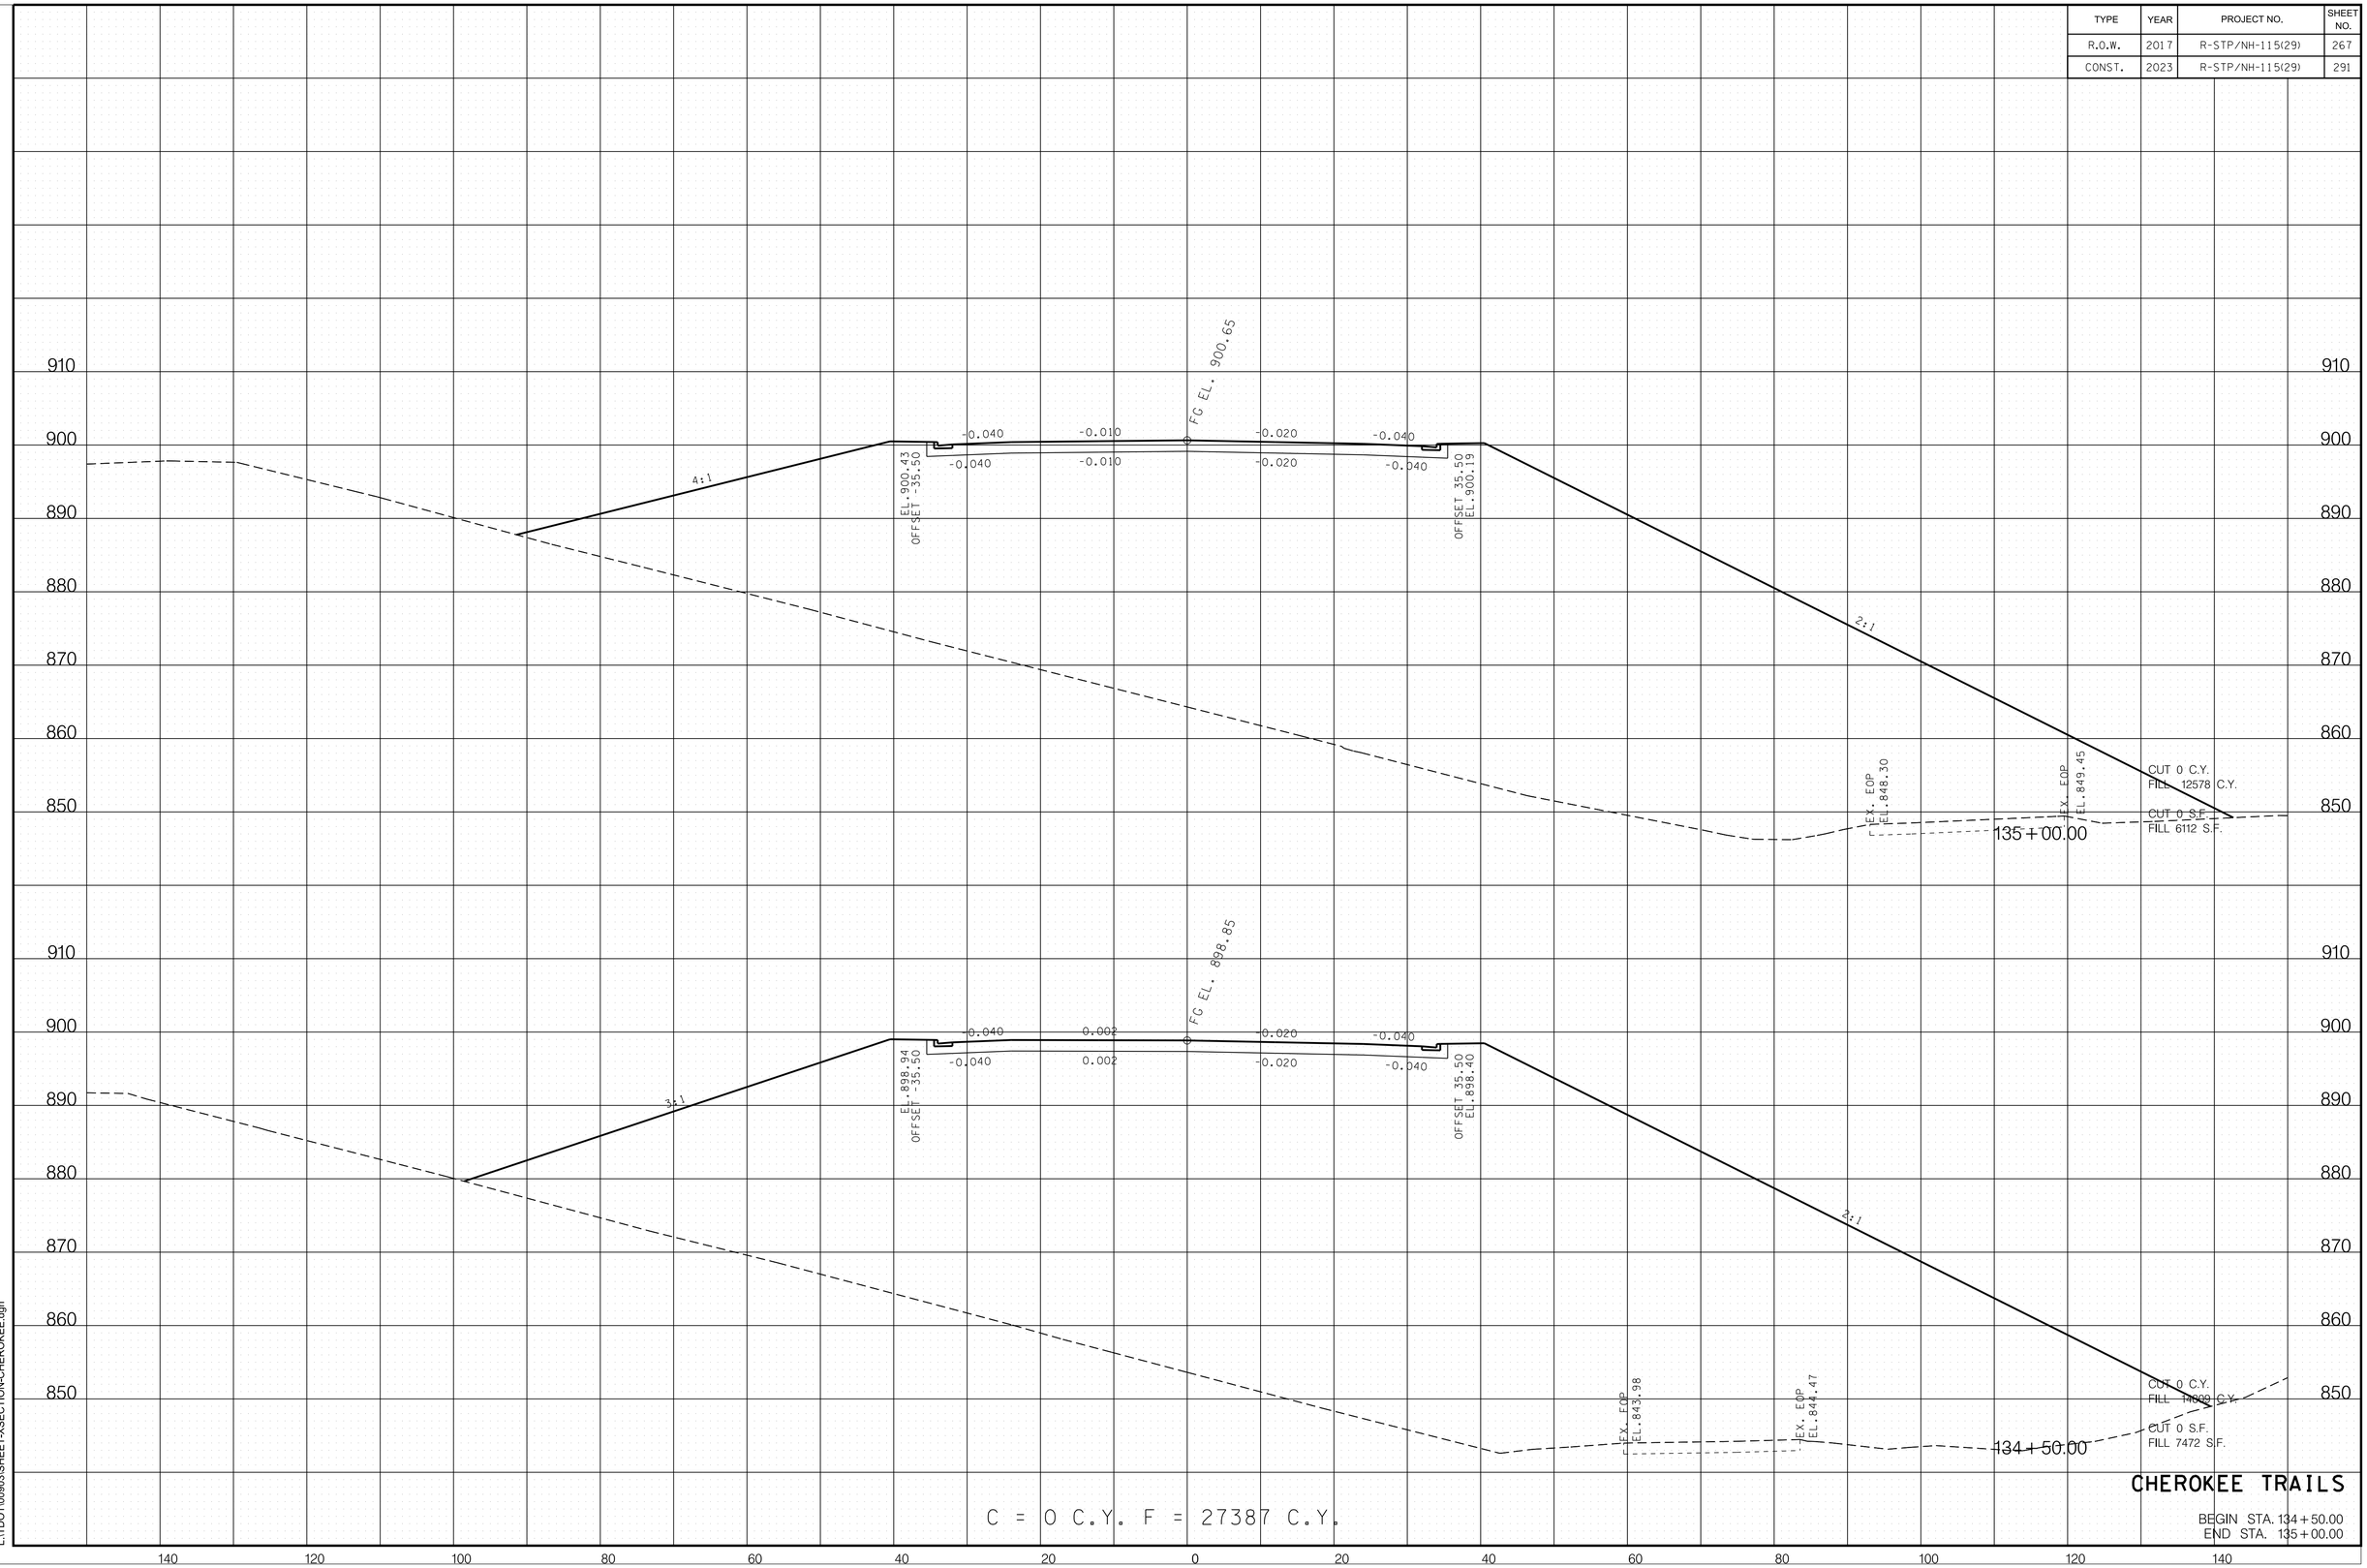

CHEROKEE TRAILS

BEGIN STA. 134+50.00
END STA. 135+00.00

11/18/2022 2:55:05 PM
L:\TDOT\00903\SHEET-XSECTION-CHEROKEE.dgn

TYPE	YEAR	PROJECT NO.	SHEET NO.
R.O.W.	2017	R-STP/NH-115(29)	268
CONST.	2023	R-STP/NH-115(29)	292

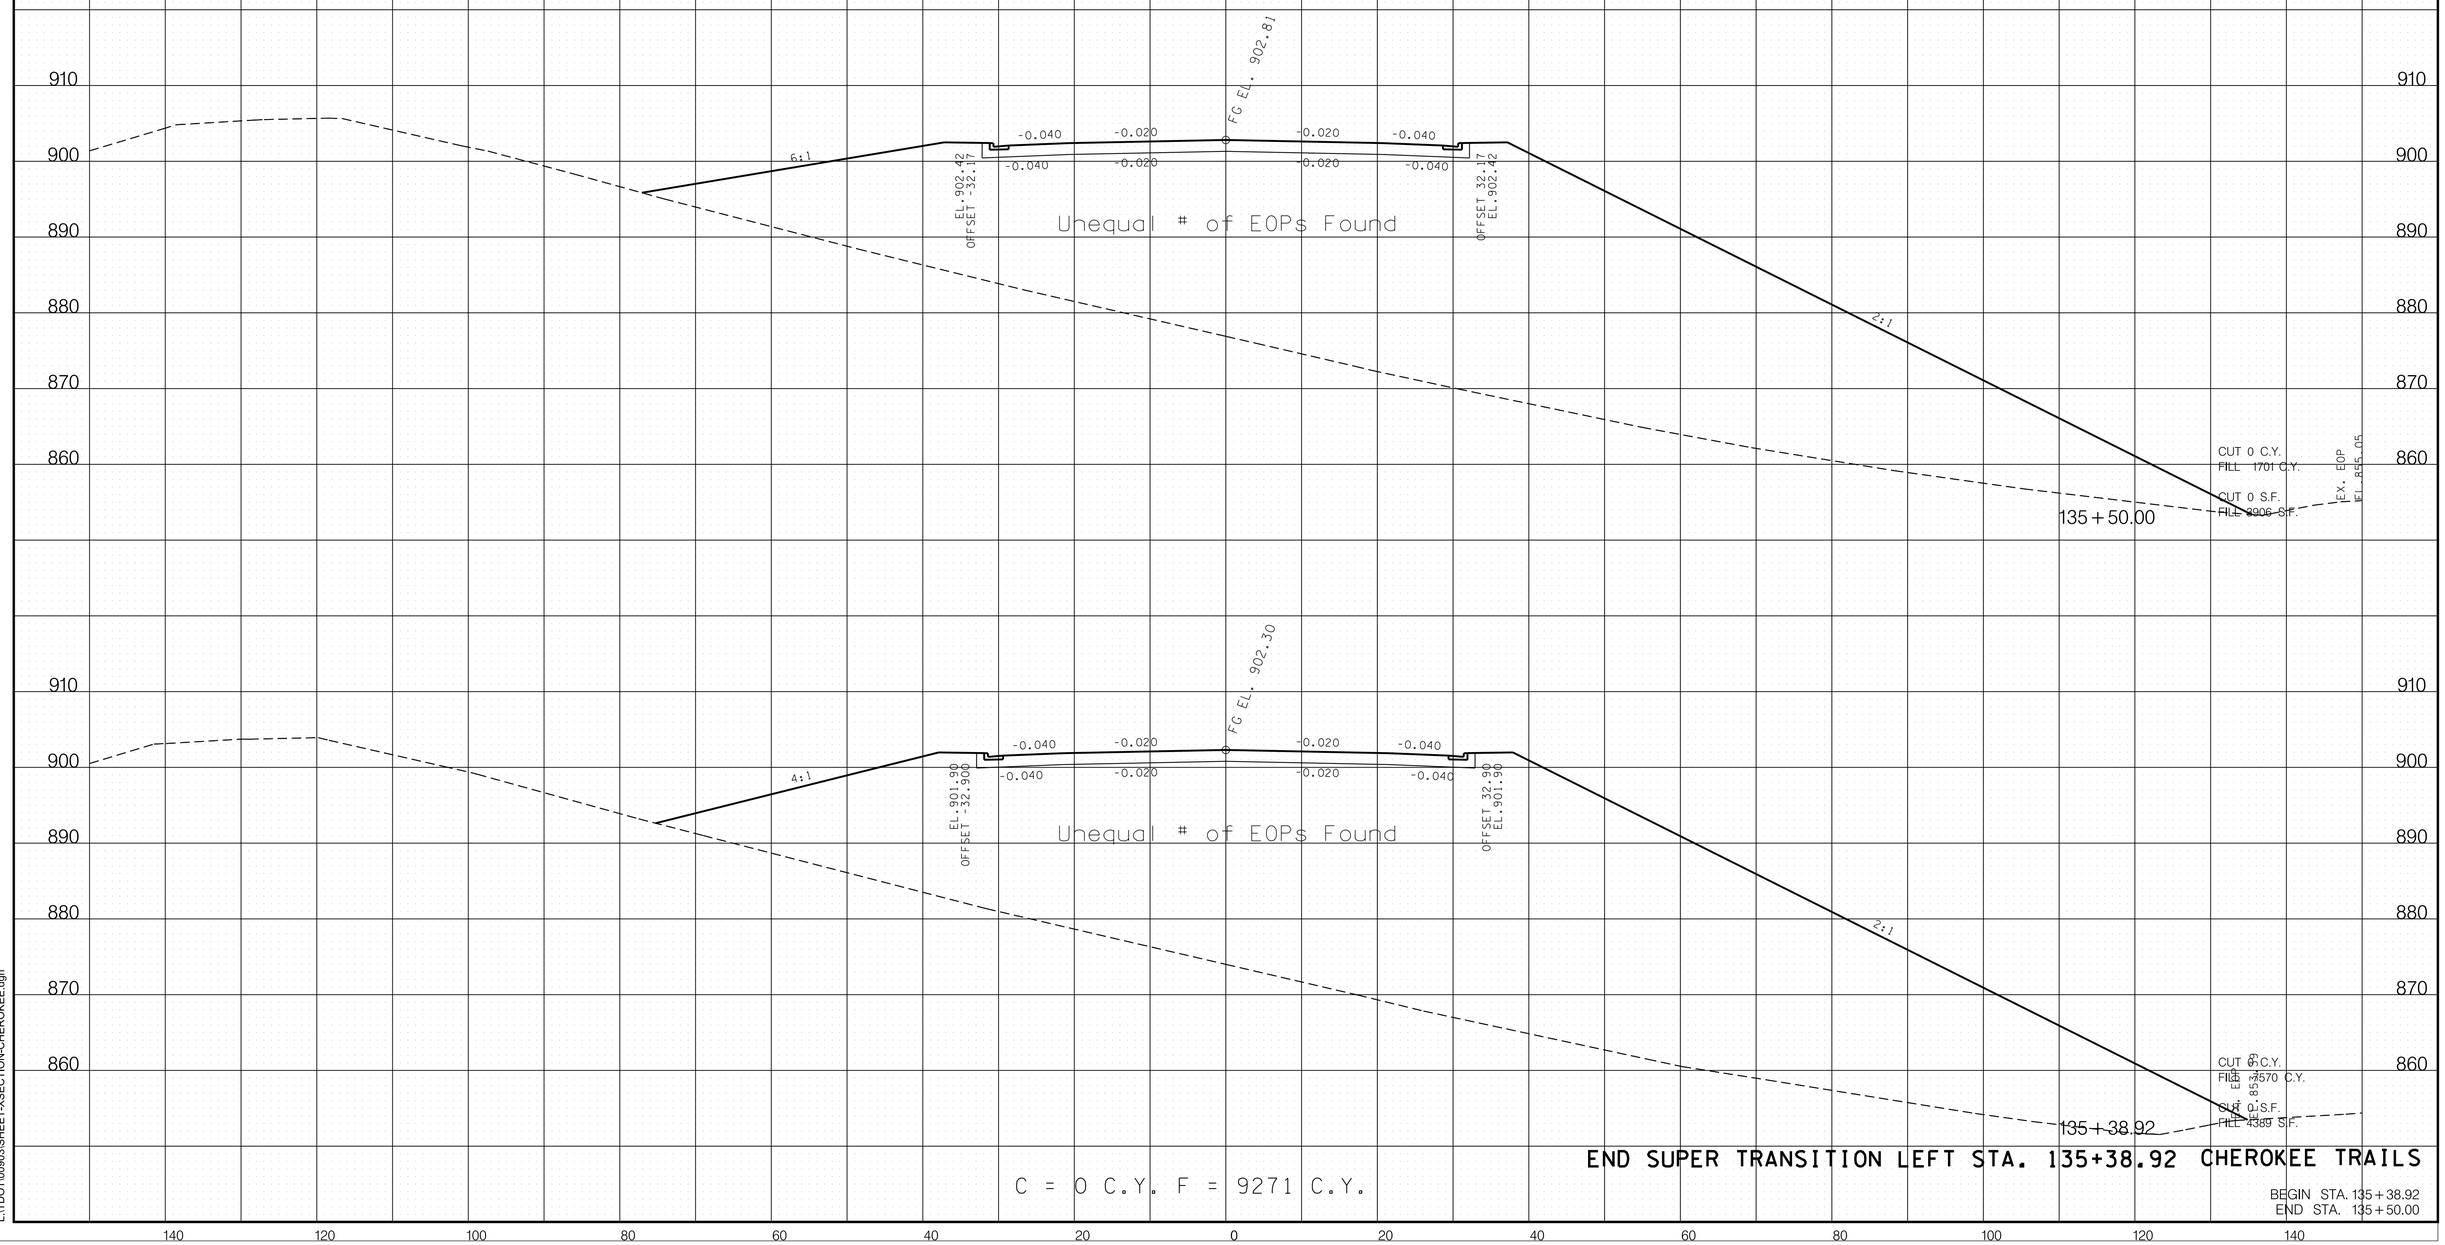

END SUPER TRANSITION LEFT STA. 135+38.92 CHEROKEE TRAILS

C = 0 C.Y. F = 9271 C.Y.

BEGIN STA. 135+38.92
END STA. 135+50.00

11/18/2022 2:55:06 PM
L:\TDOT\00903\SHEET-XSECTION-CHEROKEE.dgn

TYPE	YEAR	PROJECT NO.	SHEET NO.
R.O.W.	2017	R-STP/NH-115(29)	269
CONST.	2023	R-STP/NH-115(29)	293

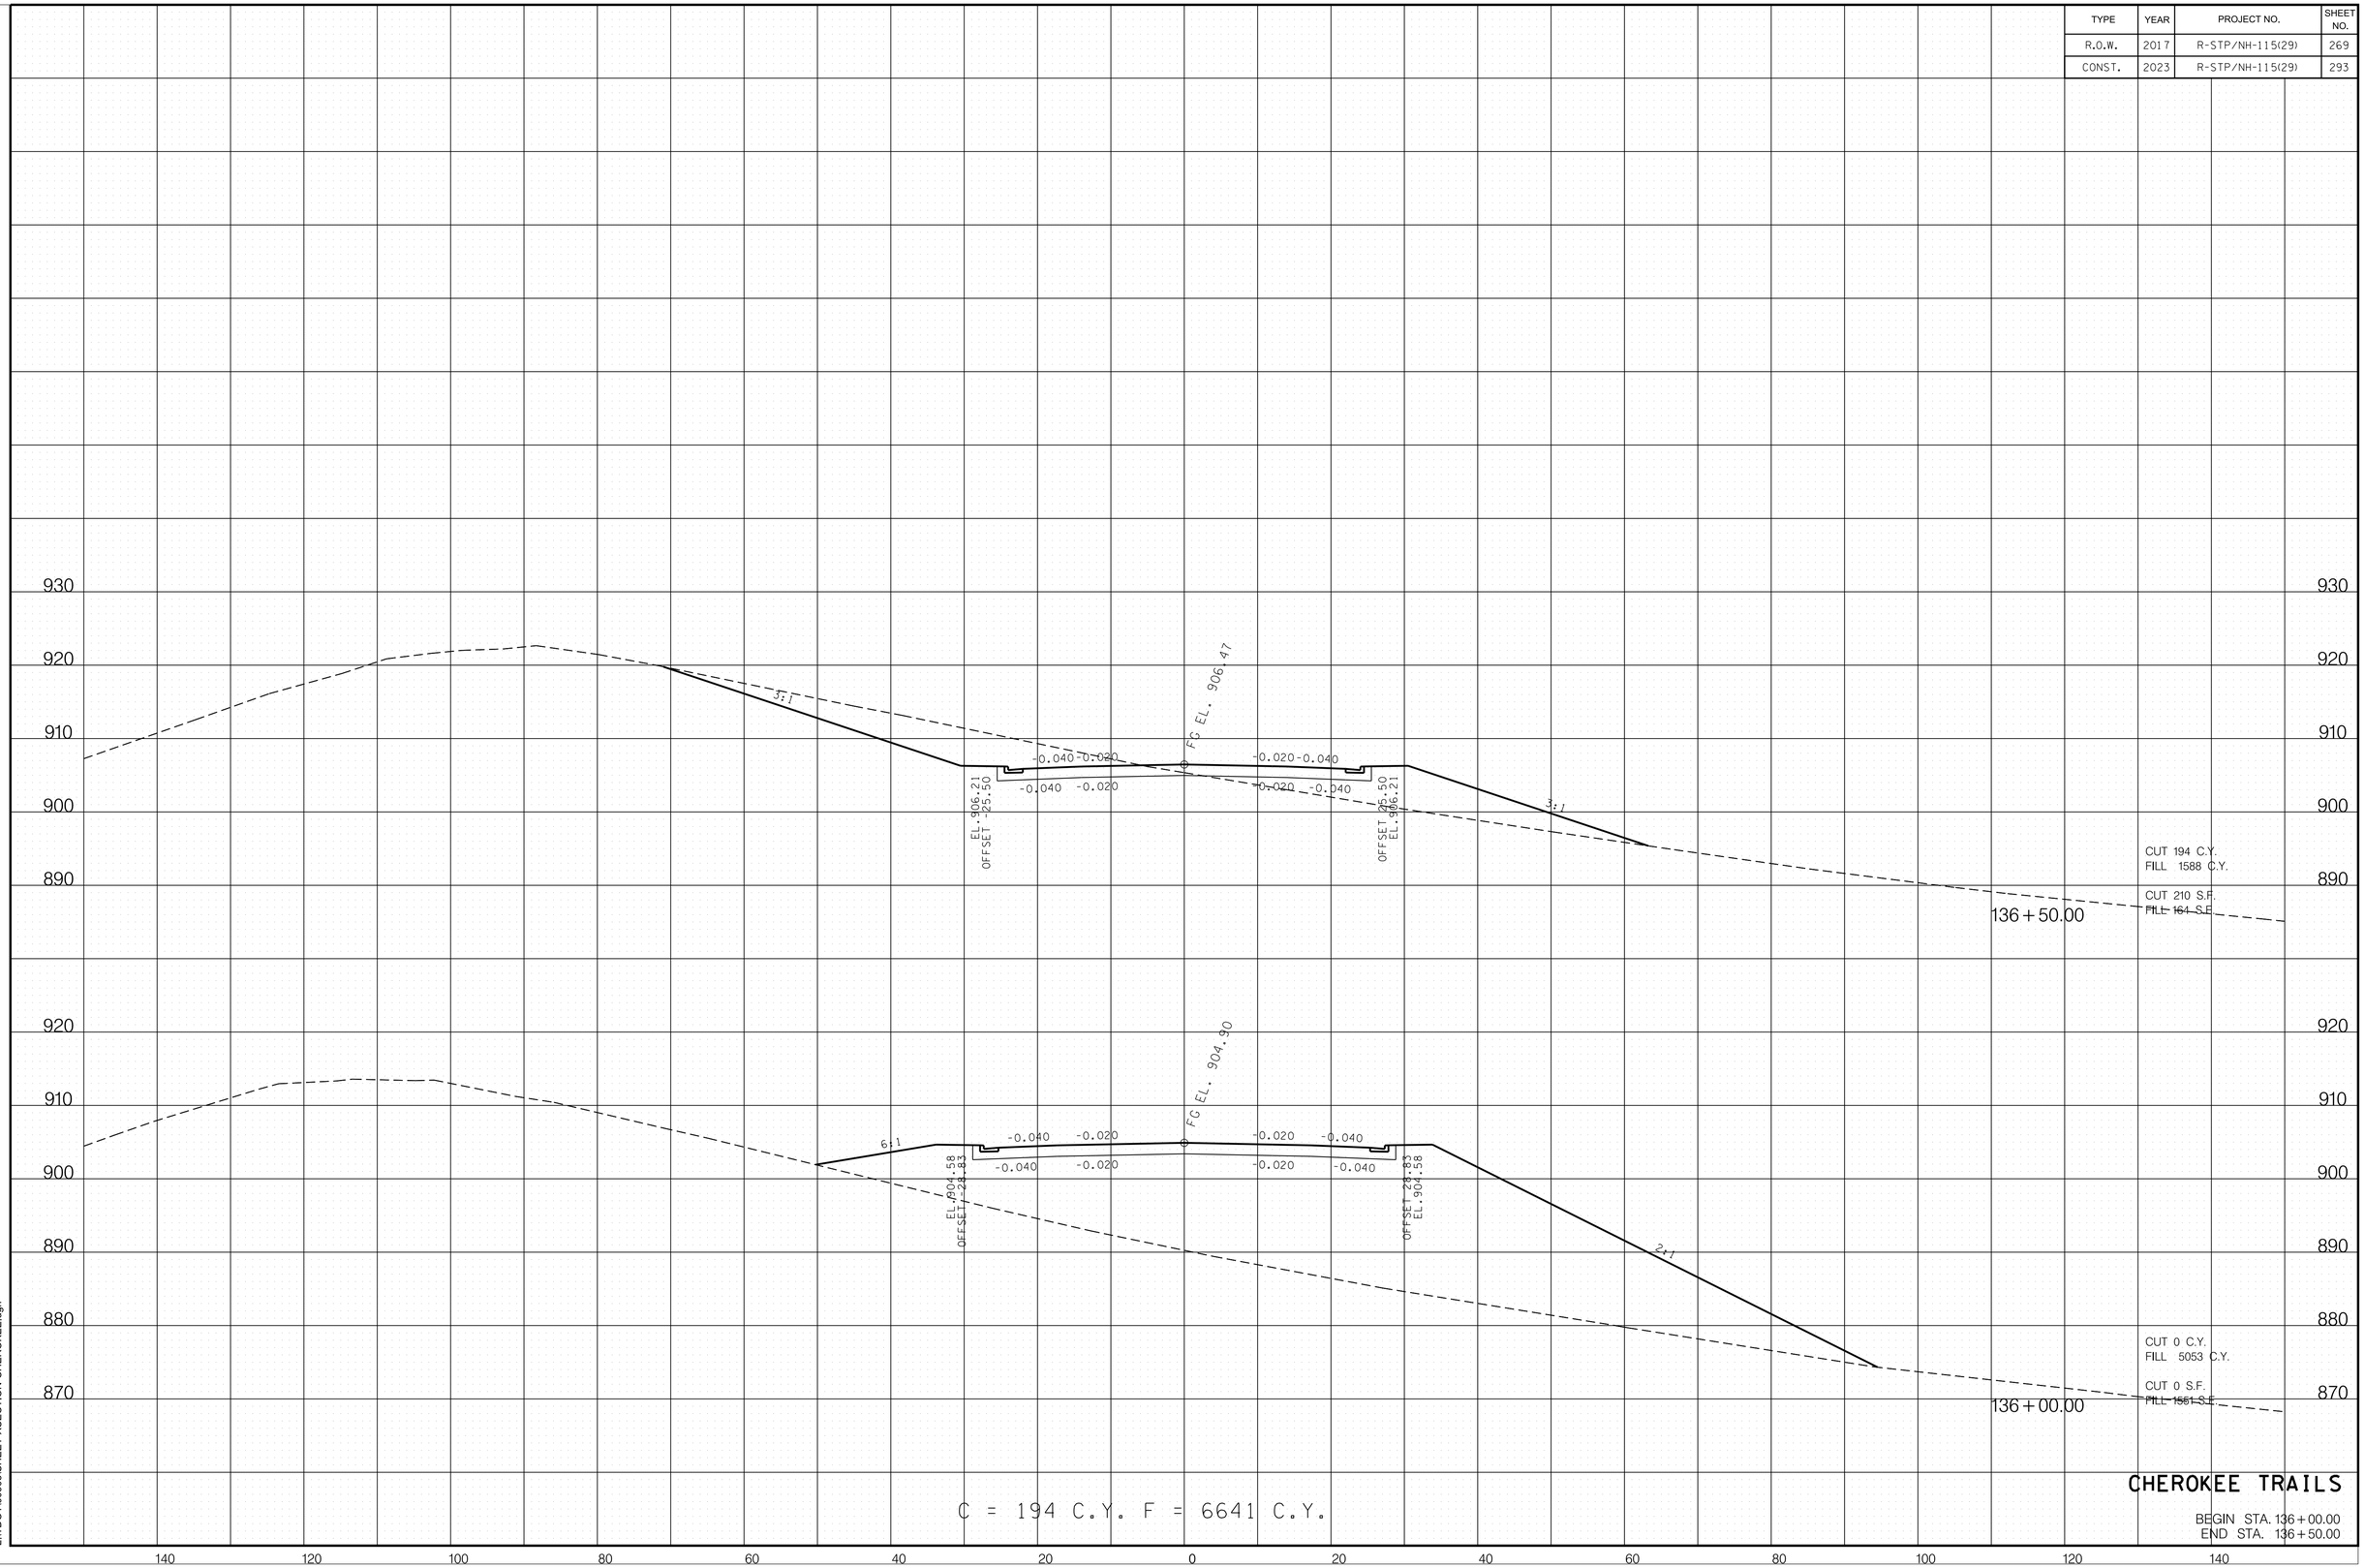

C = 194 C.Y. F = 6641 C.Y.

CHEROKEE TRAILS

BEGIN STA. 136+00.00
END STA. 136+50.00

11/18/2022 2:55:06 PM
L:\TDOT\00903\SHEET-XSECTION-CHEROKEE.dgn

TYPE	YEAR	PROJECT NO.	SHEET NO.
R.O.W.	2017	R-STP/NH-115(29)	270
CONST.	2023	R-STP/NH-115(29)	294

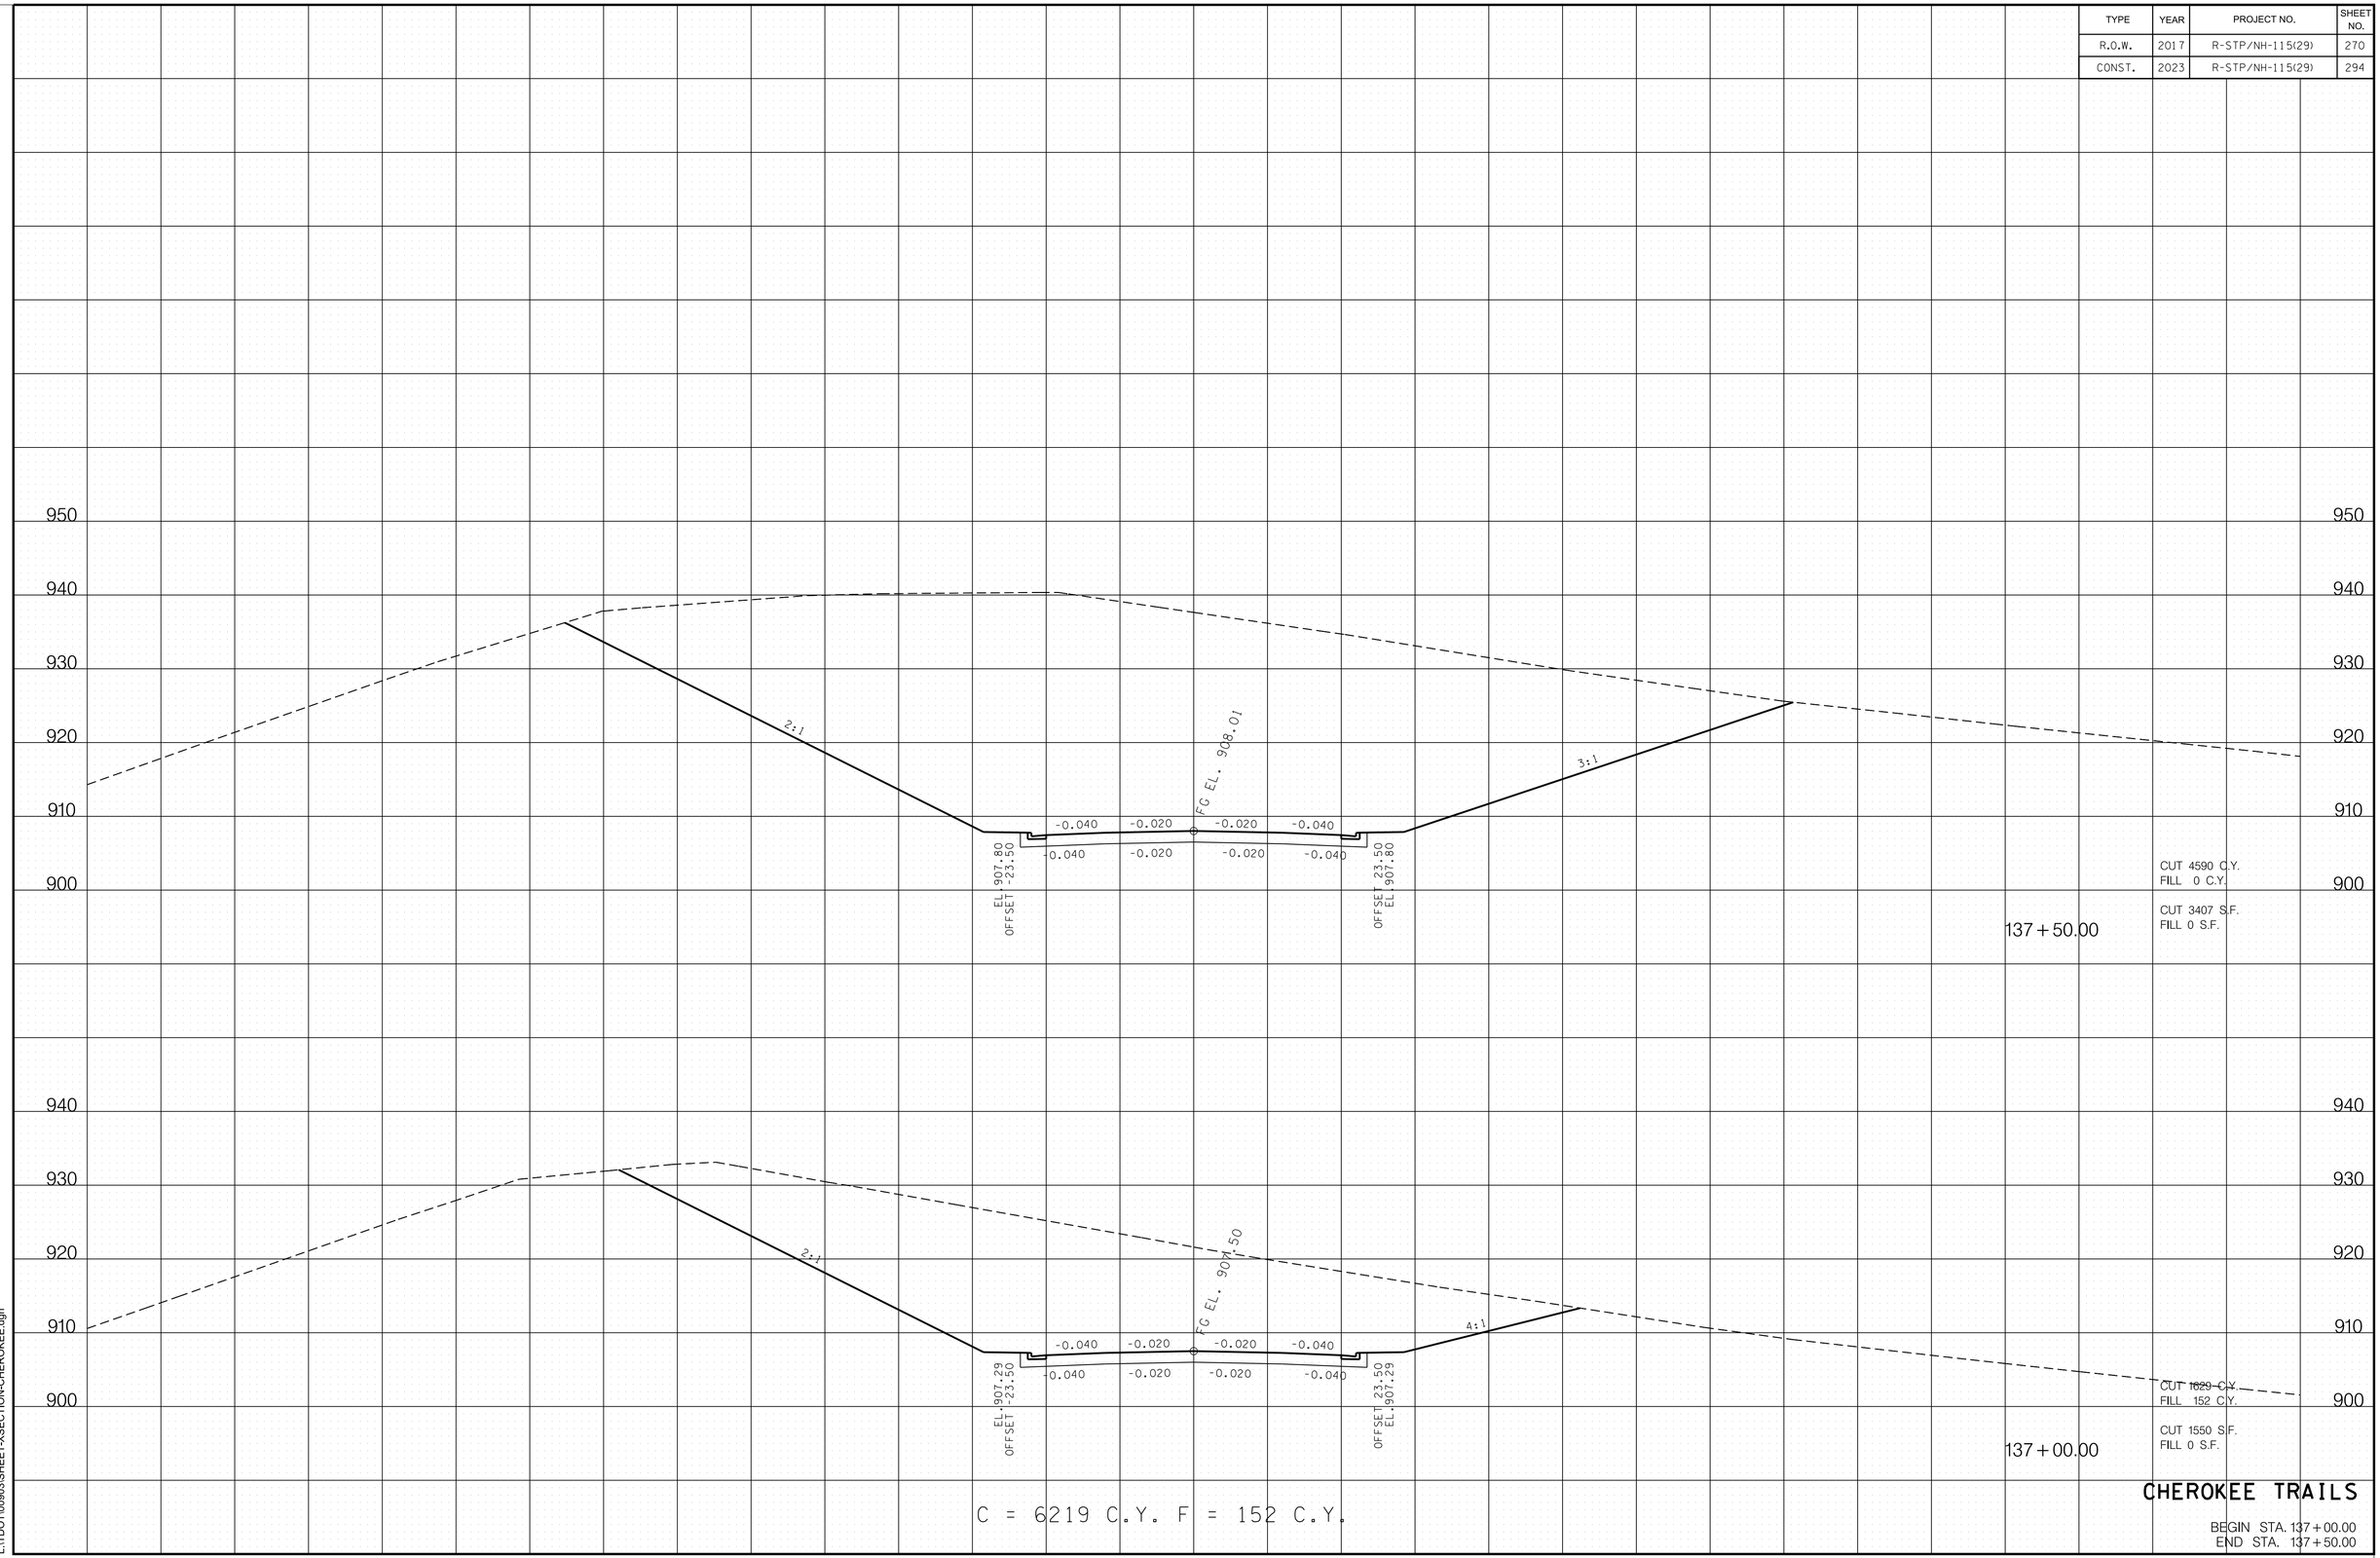

CHEROKEE TRAILS

BEGIN STA. 137+00.00
END STA. 137+50.00

11/18/2022 2:55:07 PM
L:\TDOT\00903\SHEET-XSECTION-CHEROKEE.dgn

TYPE	YEAR	PROJECT NO.	SHEET NO.
R.O.W.	2017	R-STP/NH-115(29)	271
CONST.	2023	R-STP/NH-115(29)	295

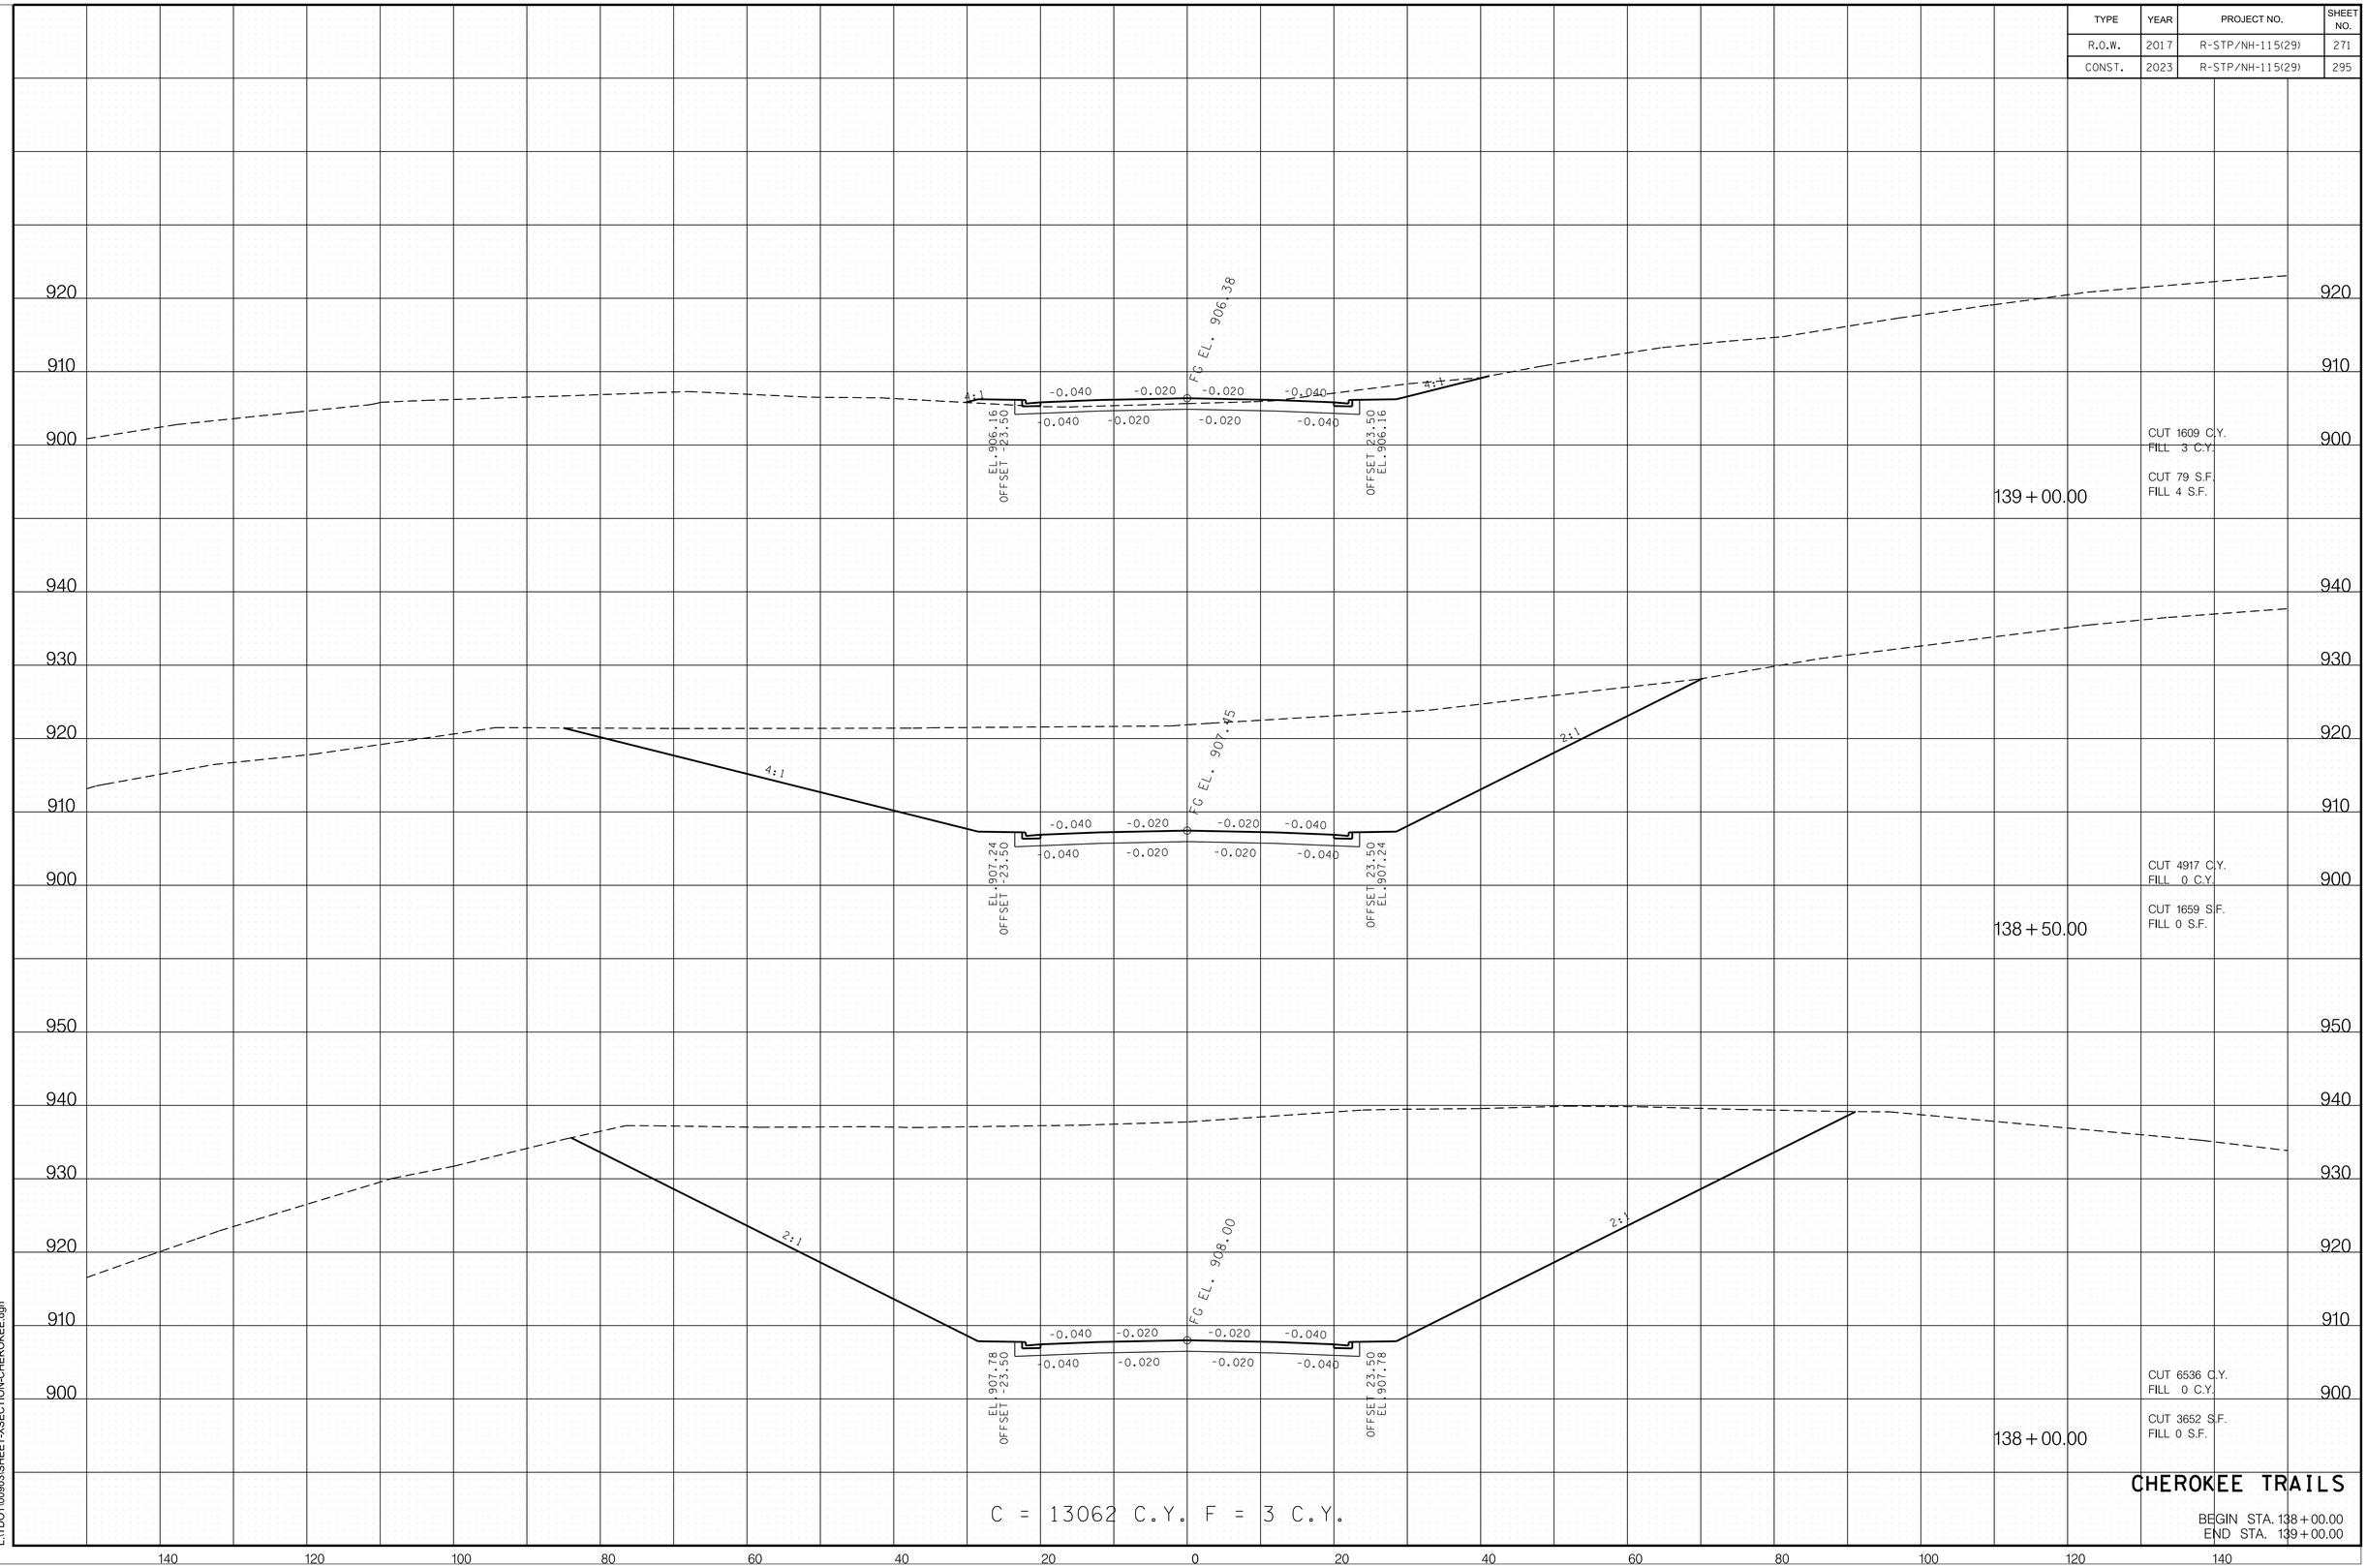

C = 13062 C.Y. F = 3 C.Y.

CHEROKEE TRAILS

BEGIN STA. 138+00.00
END STA. 139+00.00

11/18/2022 2:55:07 PM
L:\TDOT\00903\SHEET-XSECTION-CHEROKEE.dgn

TYPE	YEAR	PROJECT NO.	SHEET NO.
R.O.W.	2017	R-STP/NH-115(29)	272
CONST.	2023	R-STP/NH-115(29)	296

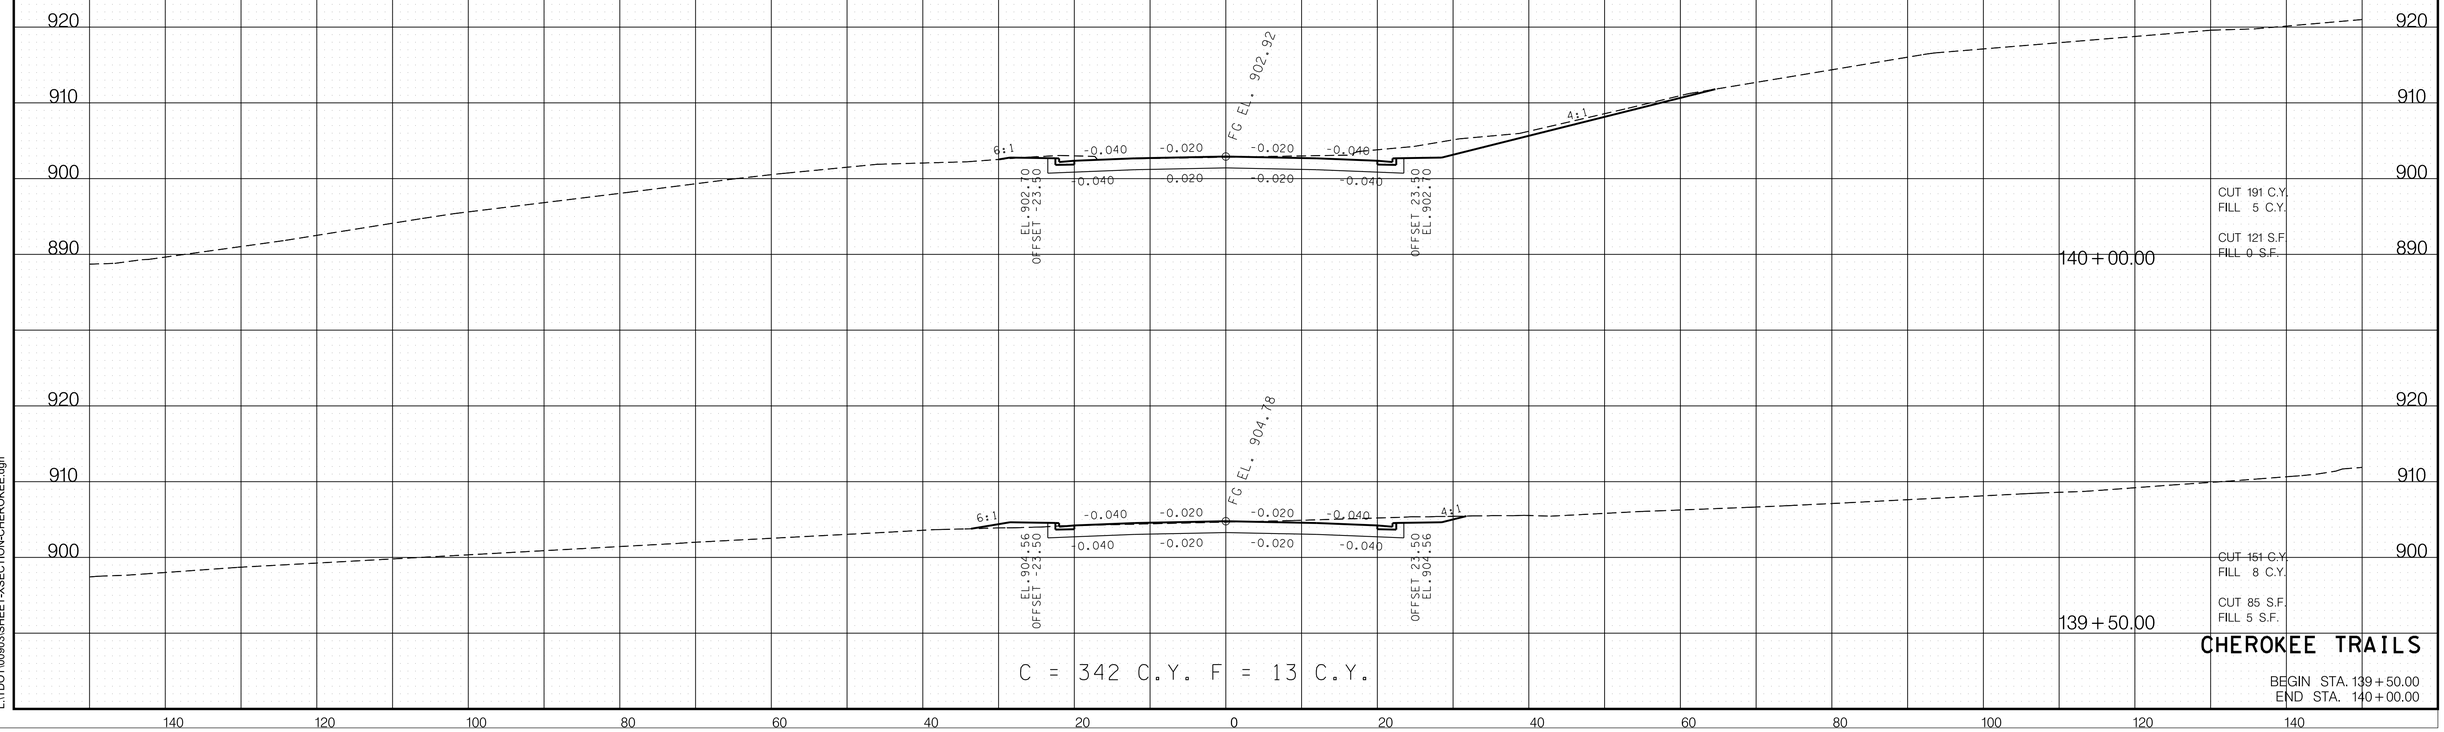

CHEROKEE TRAILS

BEGIN STA. 139+50.00
END STA. 140+00.00

11/18/2022 2:55:08 PM
L:\TDOT\00903\SHEET-XSECTION-CHEROKEE.dgn

TYPE	YEAR	PROJECT NO.	SHEET NO.
R.O.W.	2017	R-STP/NH-115(29)	273
CONST.	2023	R-STP/NH-115(29)	297

REV. 2-17-23
REVISED PROPOSED GROUND ON STA. 11+50 TO STA. 12+00.

REV. 10-13-23
ADDED MATCHLINE ON STA. 11+50 TO STA. 12+00.

REV. 2-9-24
REVISED EXISTING PAVEMENT ON THE SECTIONS.

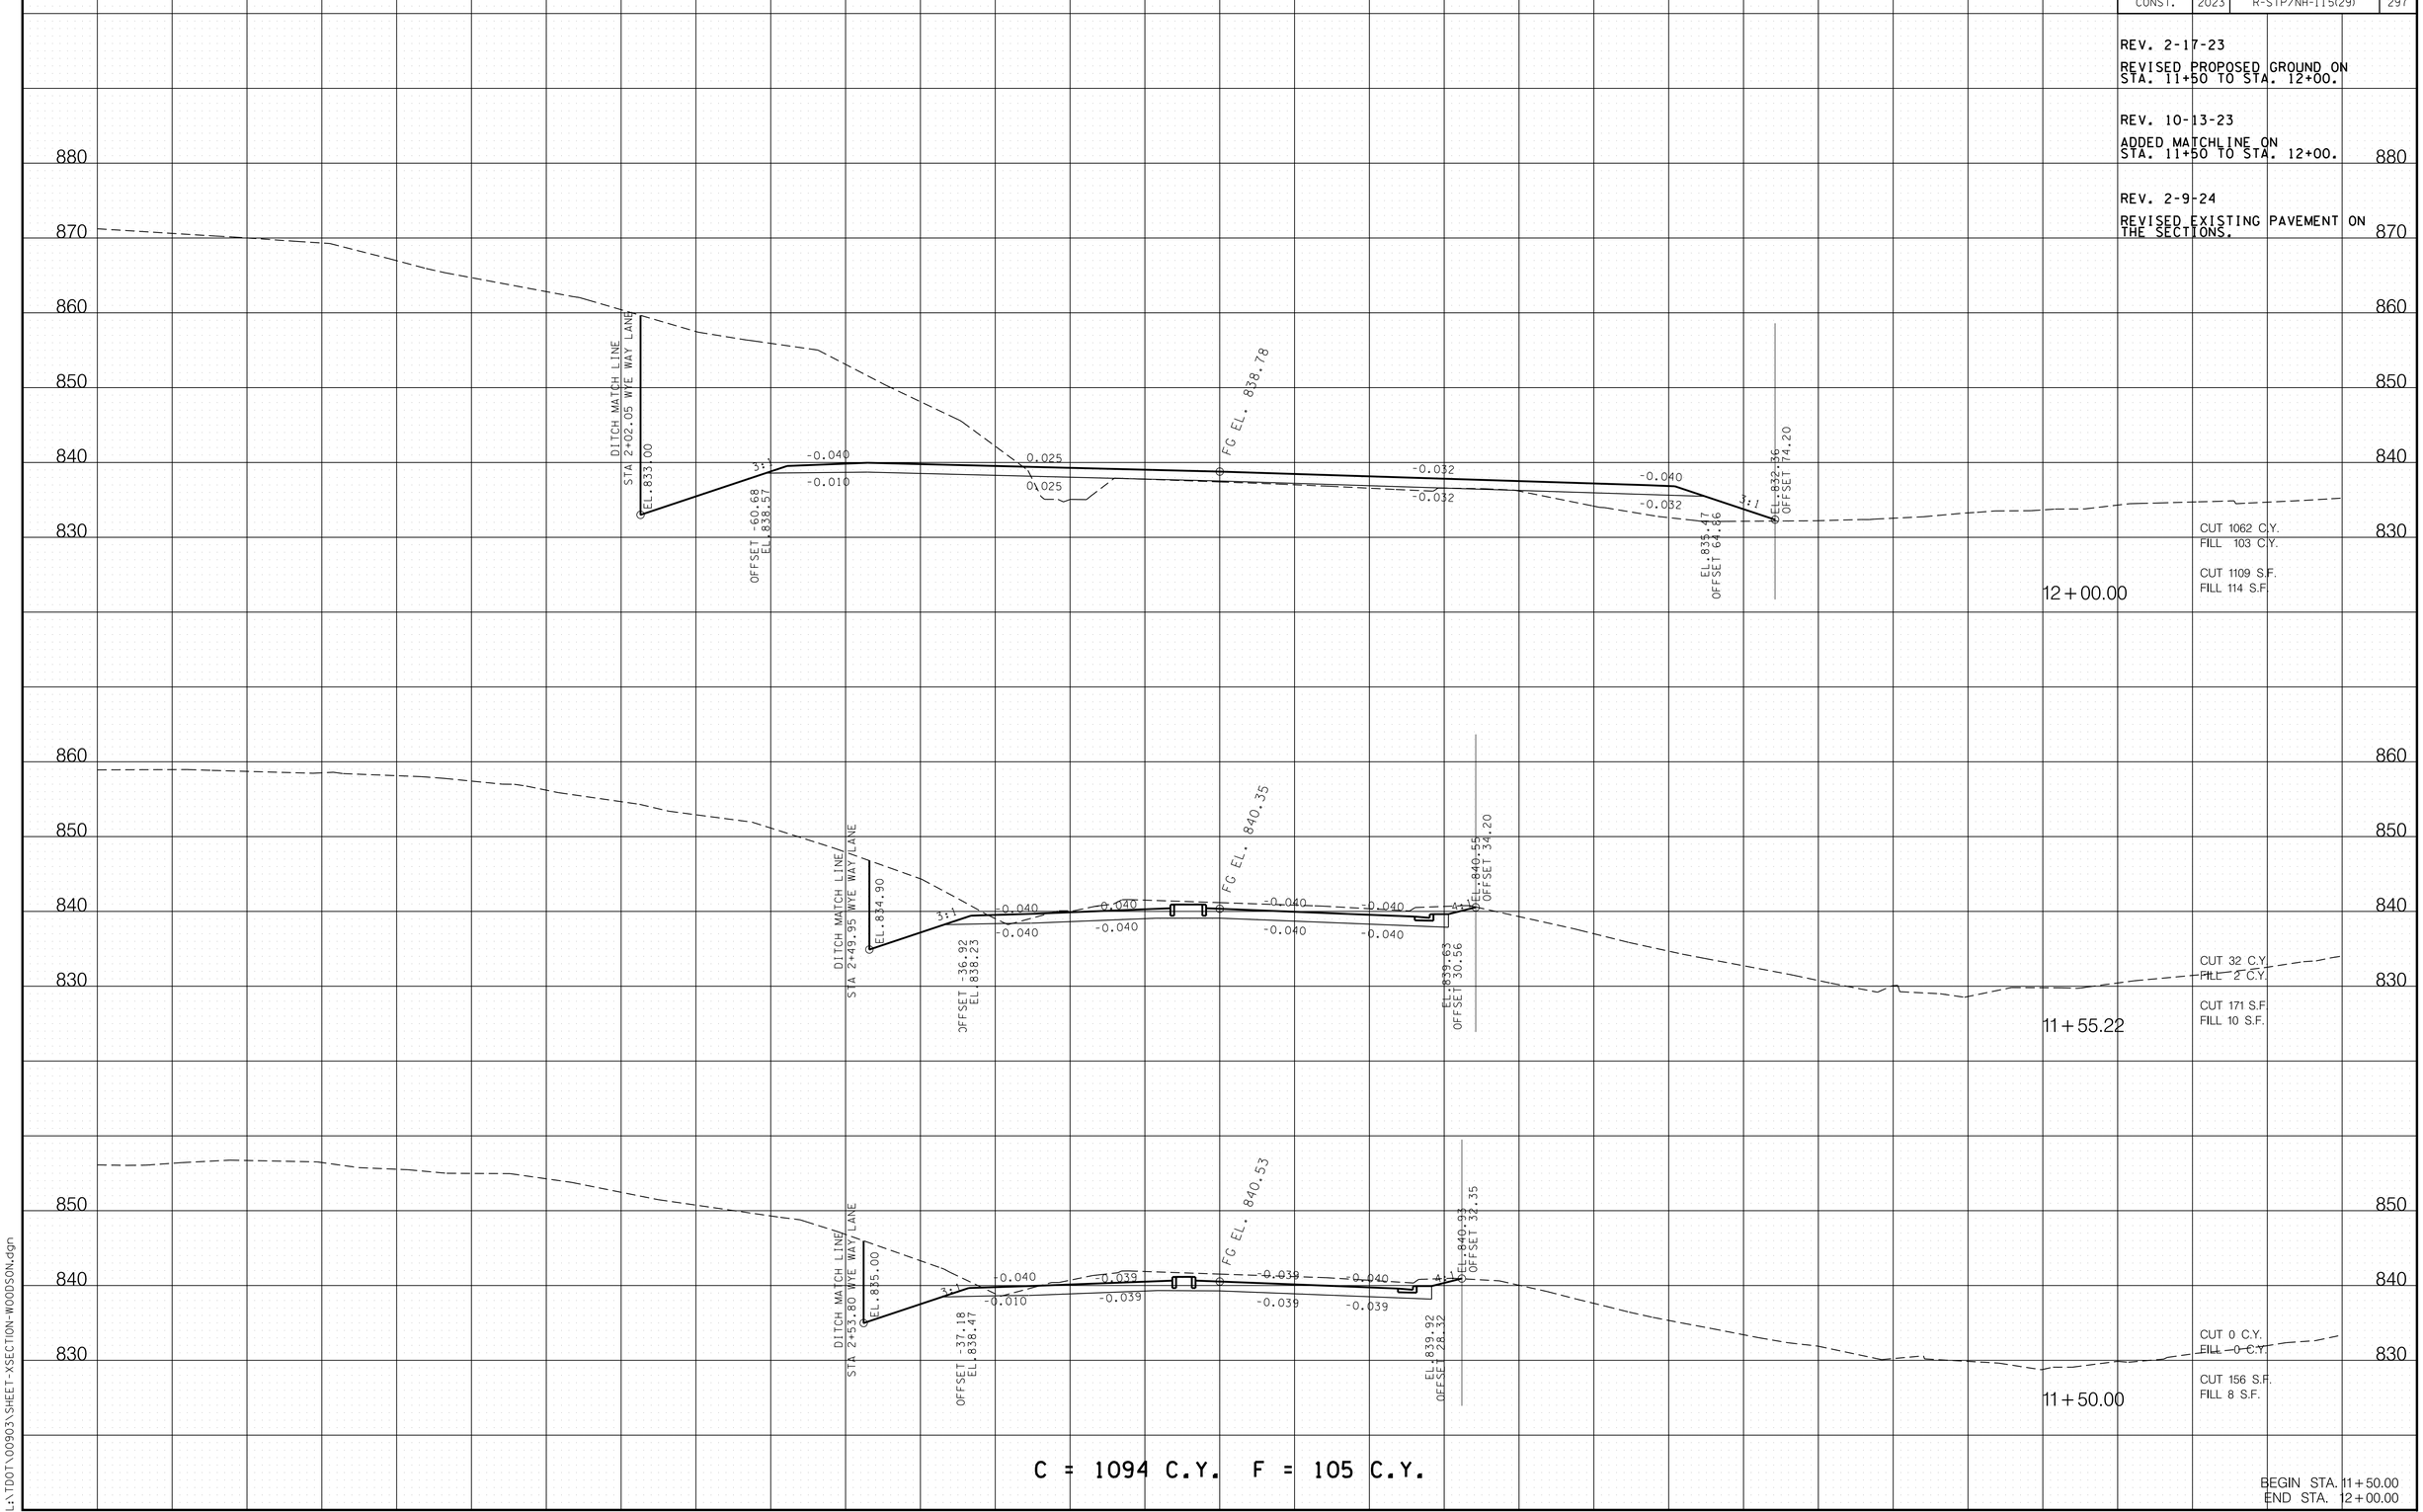

C = 1094 C.Y. F = 105 C.Y.

BEGIN STA. 11+50.00
END STA. 12+00.00

2/8/2024 4:42:31PM
L:\TDOT\00903\SHEET-XSECTION-WOODSON.dgn

TYPE	YEAR	PROJECT NO.	SHEET NO.
R.O.W.	2017	R-STP/NH-115(29)	274
CONST.	2023	R-STP/NH-115(29)	298

REV. 2-17-23

REVISED PROPOSED GROUND ON STA. 12+50.

REV. 2-9-24

REVISED EXISTING PAVEMENT ON THE SECTIONS.

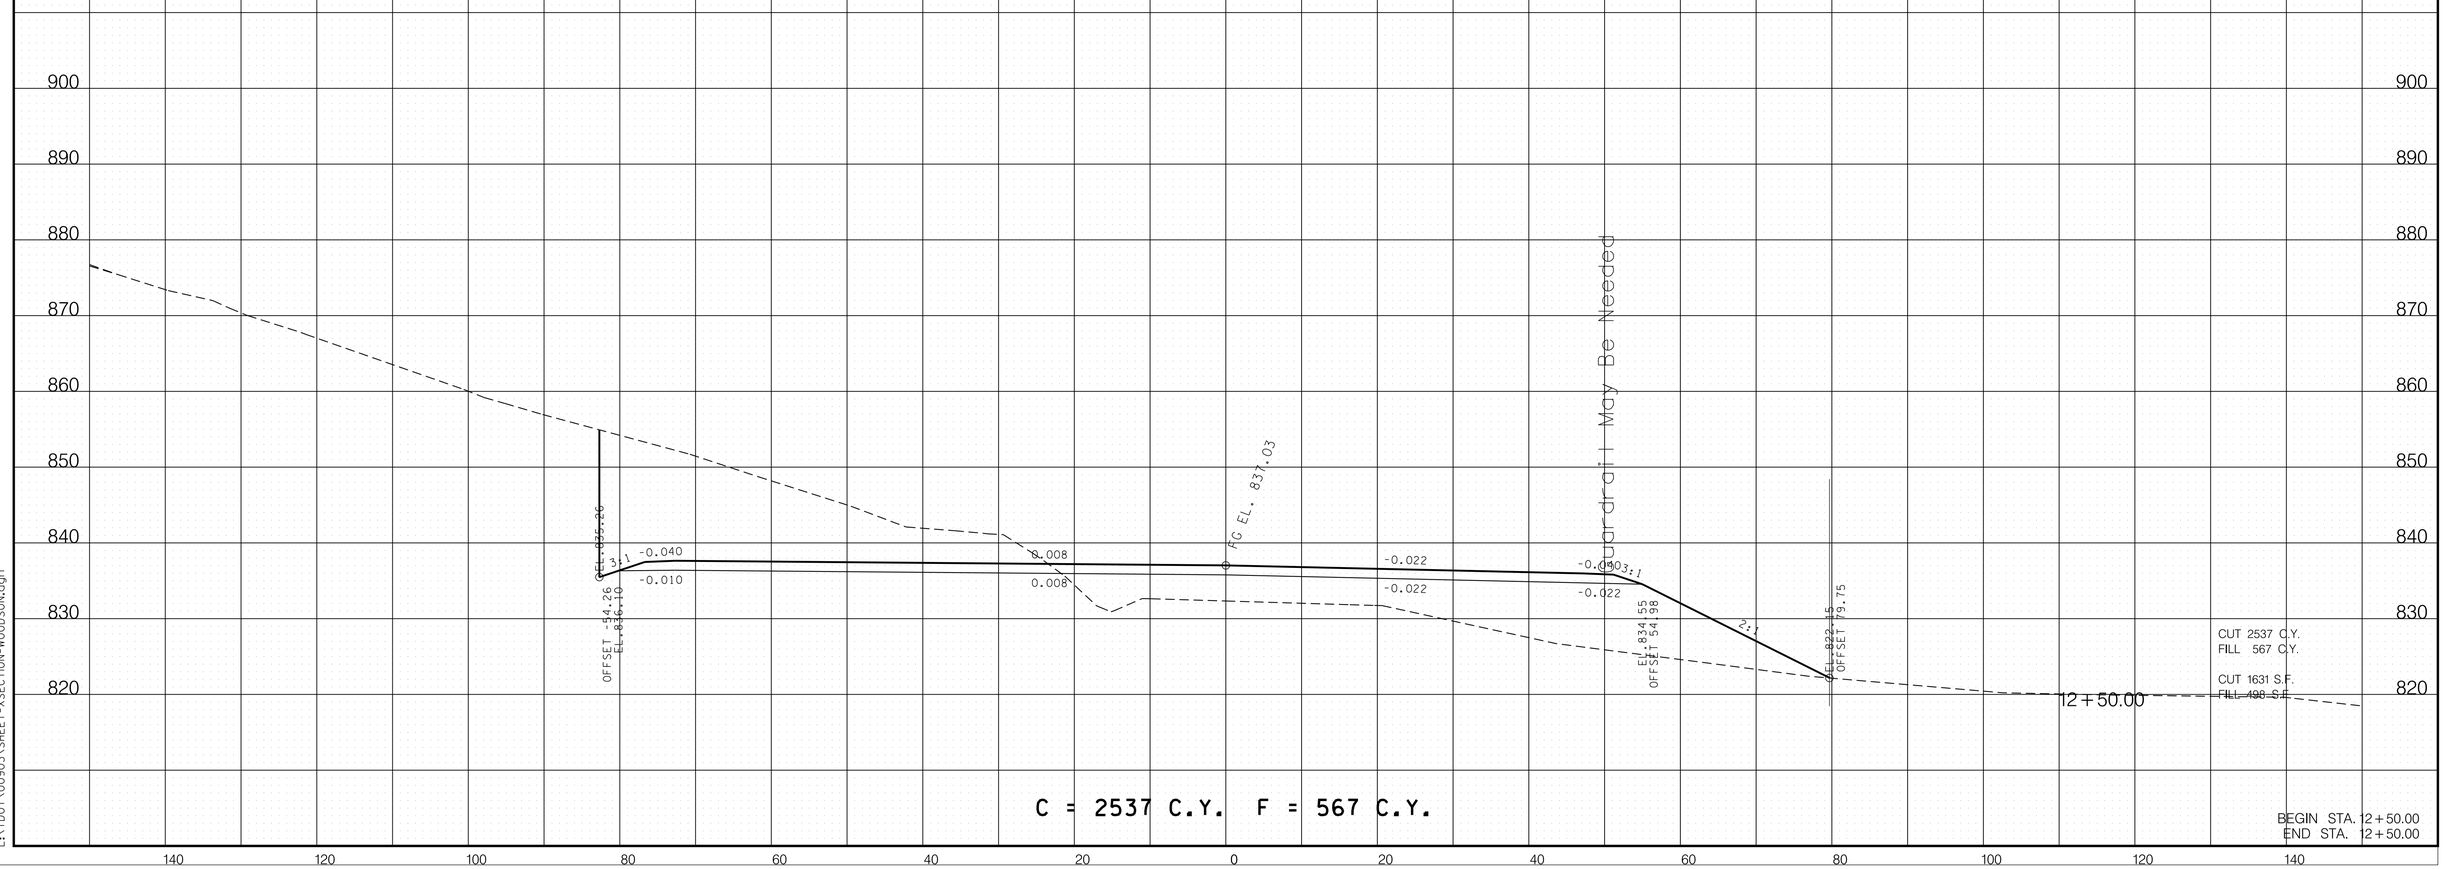

2/8/2024 4:42:31PM
L:\TDOT\00903\SHEET-XSECTION-WOODSON.dgn

TYPE	YEAR	PROJECT NO.	SHEET NO.
R.O.W.	2017	R-STP/NH-115(29)	275
CONST.	2023	R-STP/NH-115(29)	299

REV. 2-17-23

REVISED PROPOSED GROUND ON STA. 12+63.22 TO STA. 13+00.

REV. 2-9-24

REVISED EXISTING PAVEMENT ON THE SECTIONS.

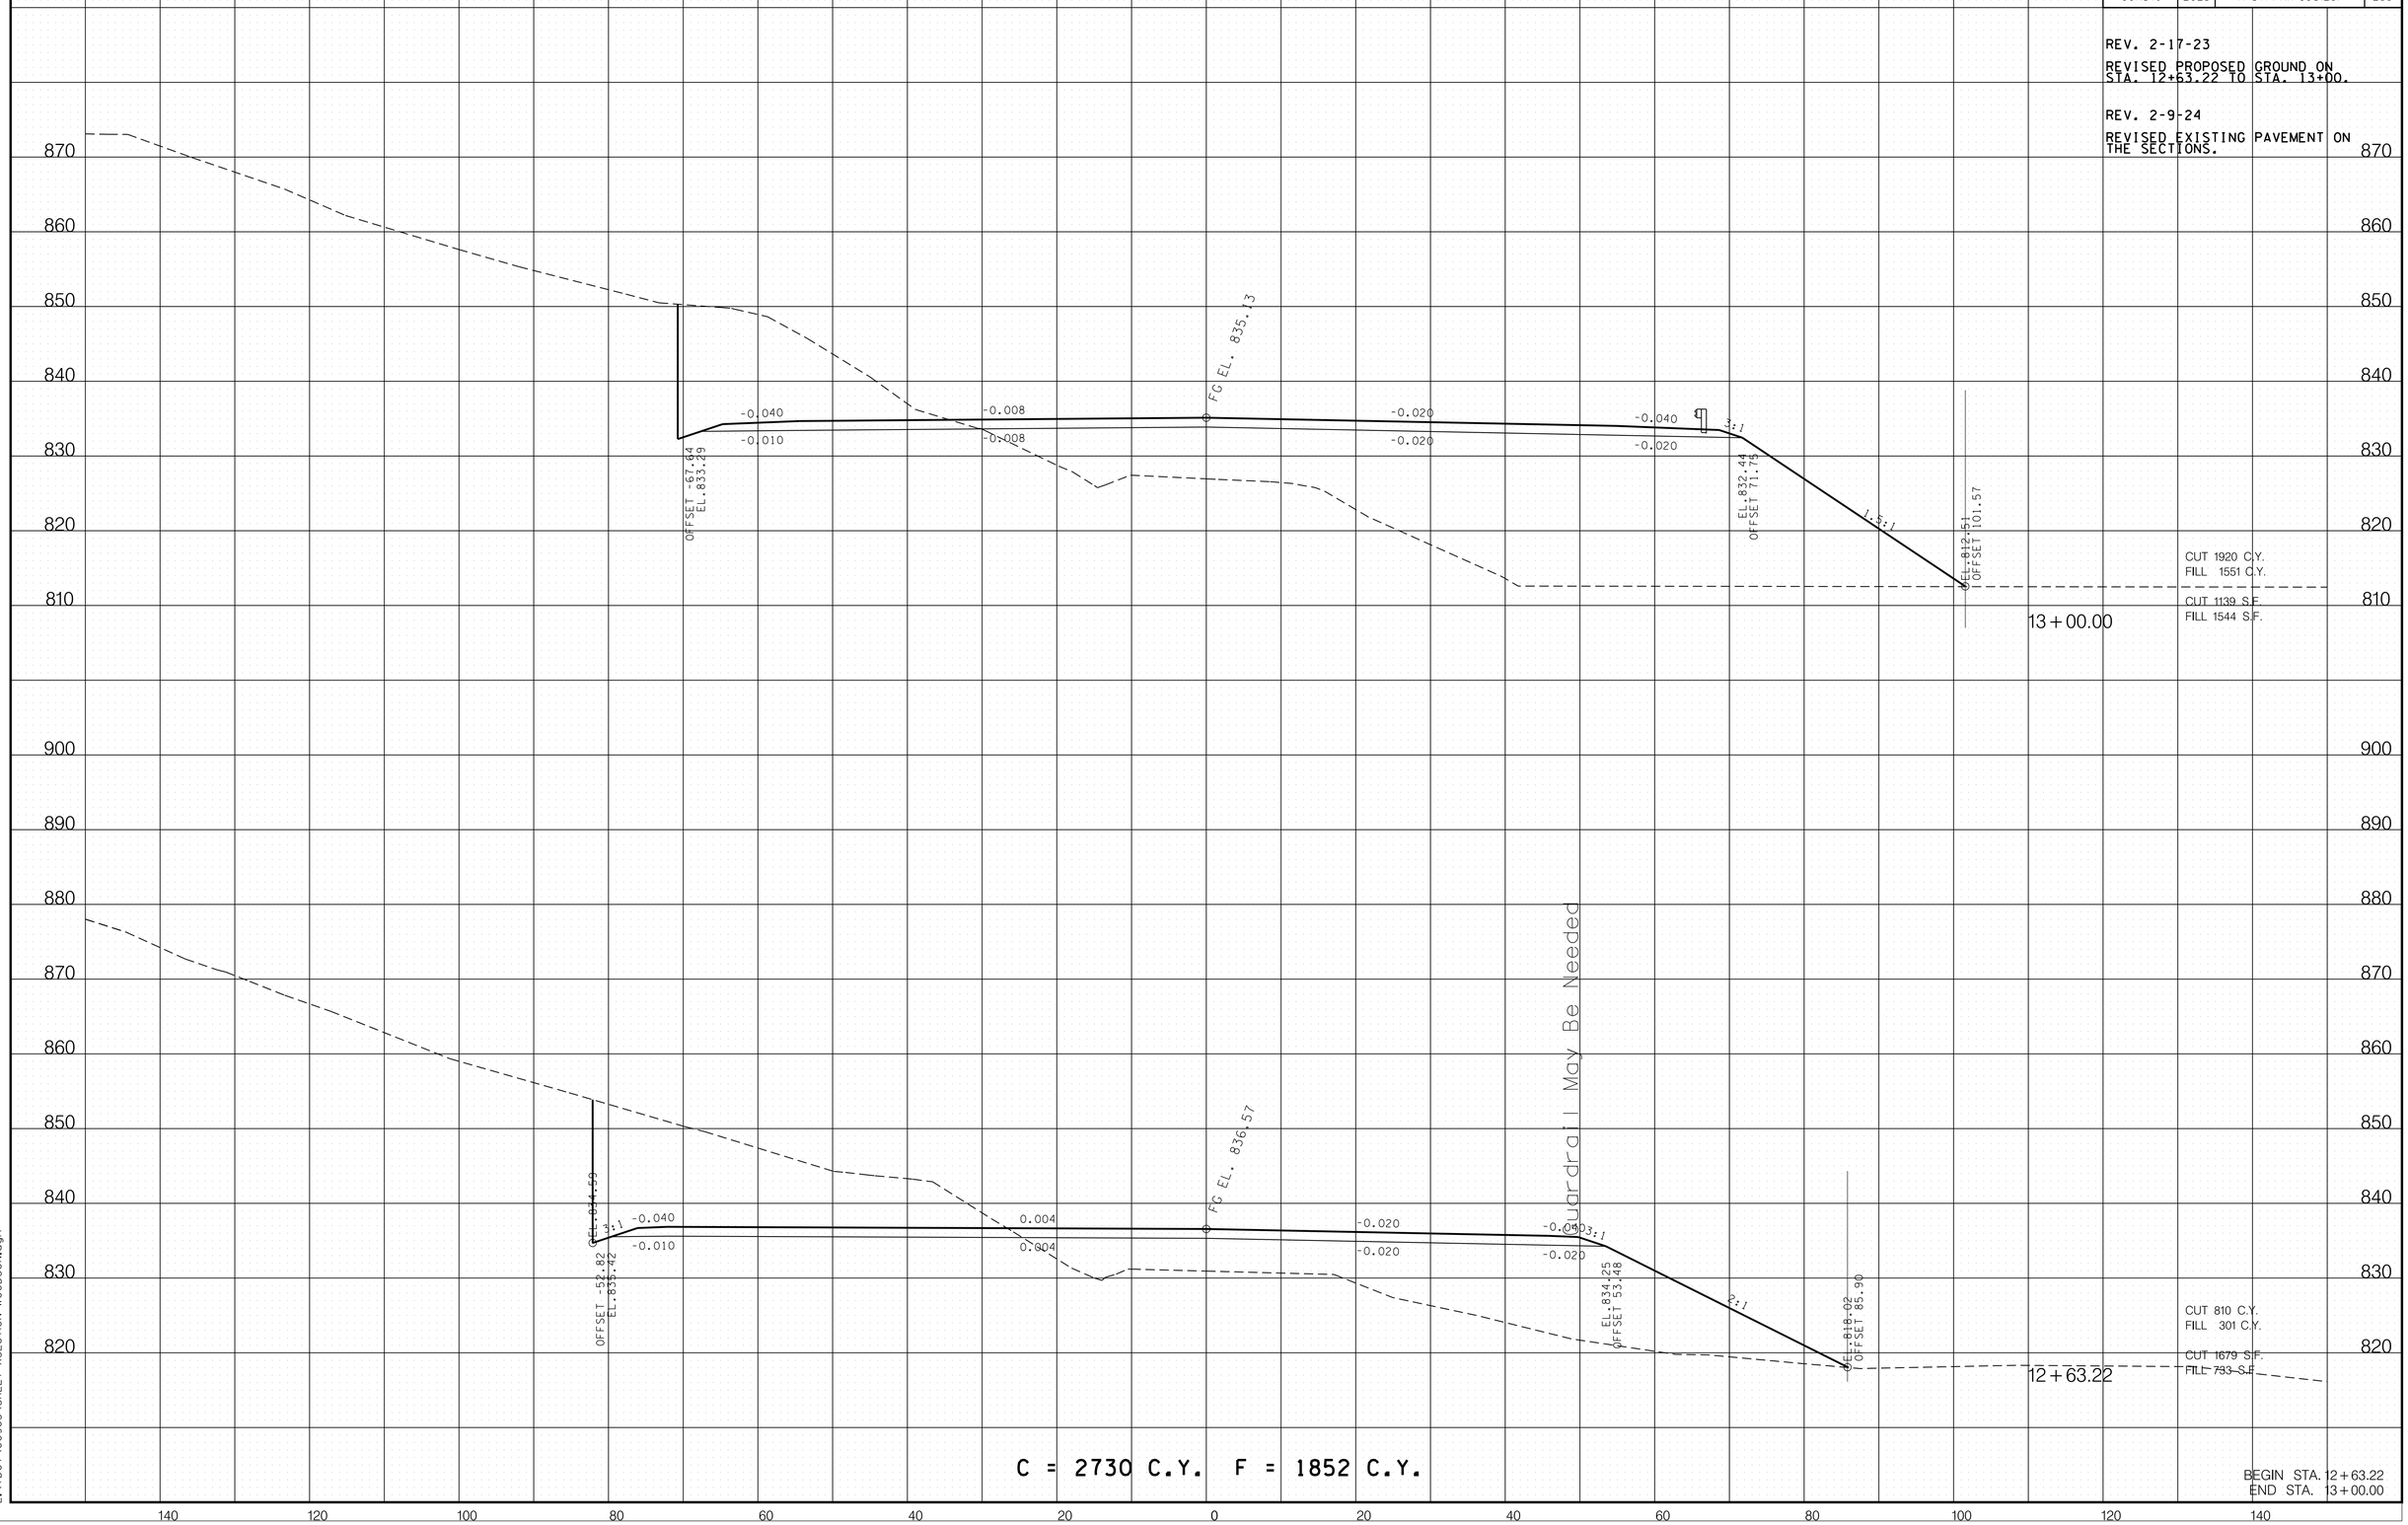

C = 2730 C.Y. F = 1852 C.Y.

BEGIN STA. 12+63.22
END STA. 13+00.00

2/8/2024 4:42:32 PM
L:\TDOT\00903\SHEET-XSECTION-WOODSON.dgn

TYPE	YEAR	PROJECT NO.	SHEET NO.
R.O.W.	2017	R-STP/NH-115(29)	276
CONST.	2023	R-STP/NH-115(29)	300

REV. 2-9-24

REVISED EXISTING PAVEMENT ON THE SECTIONS.

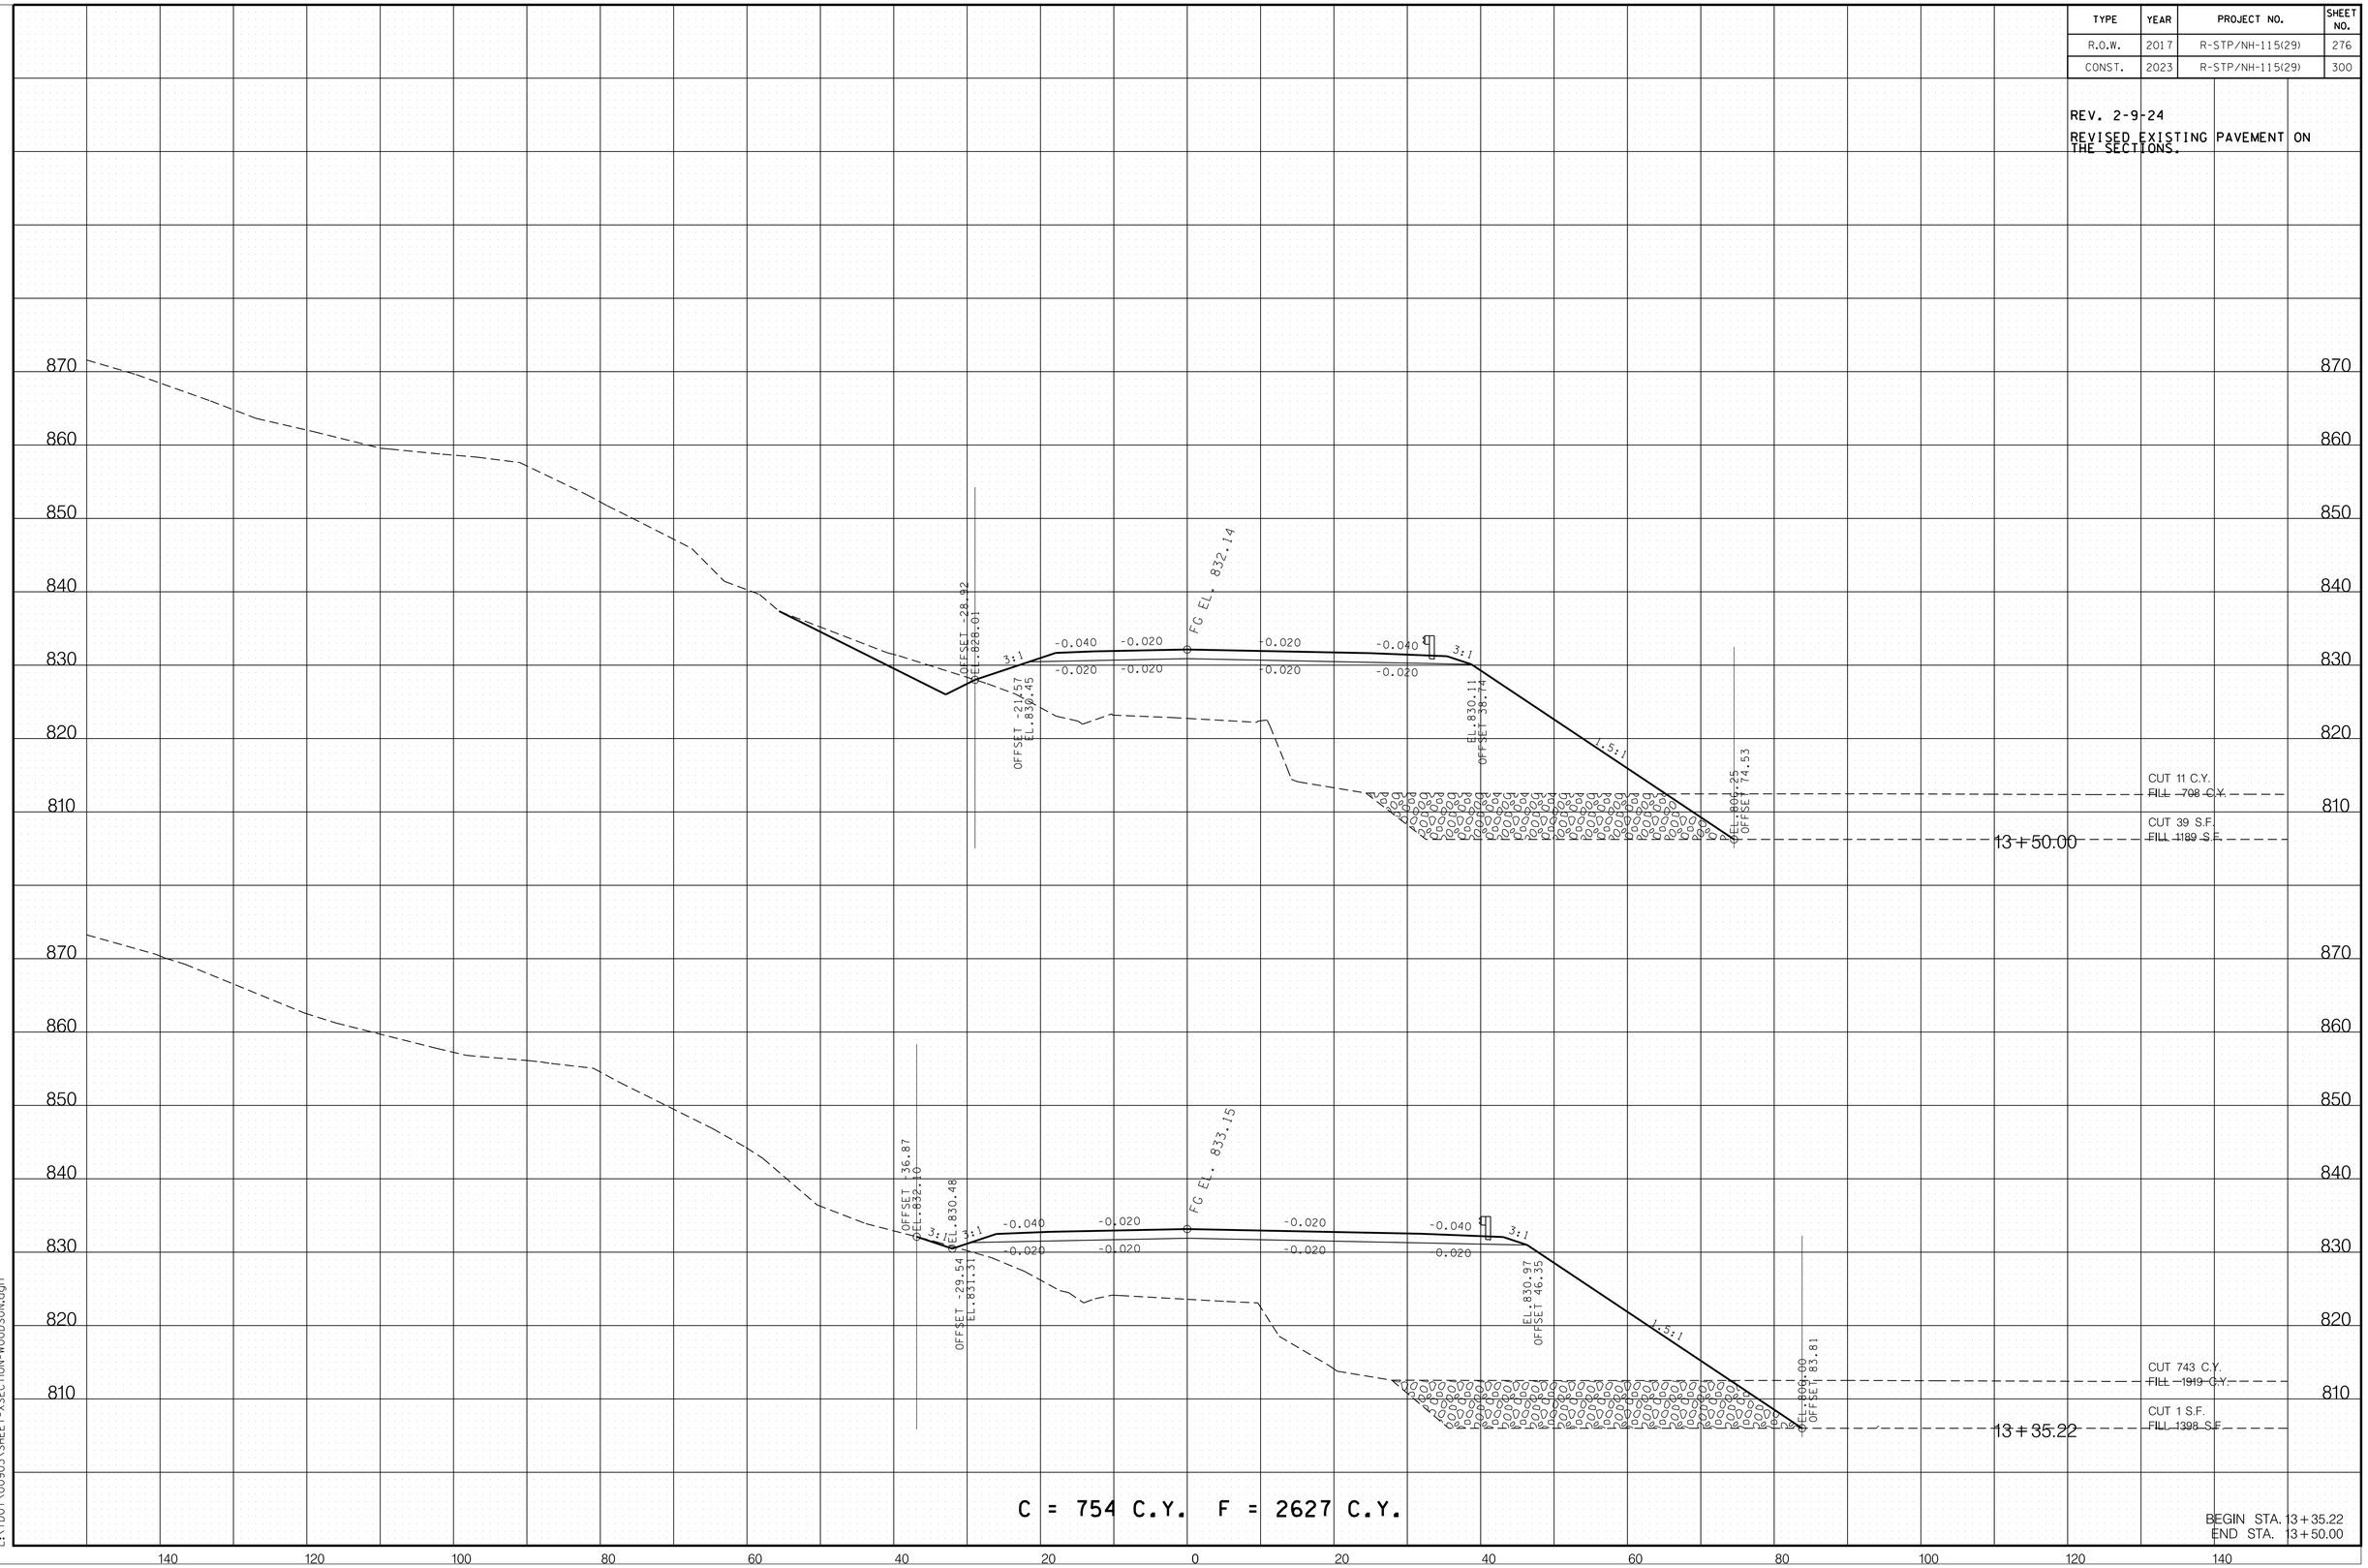

C = 754 C.Y. F = 2627 C.Y.

BEGIN STA. 13+35.22
END STA. 13+50.00

2/8/2024 4:42:32 PM
L:\TDOT\00903\SHEET-XSECTION-WOODSON.dgn

TYPE	YEAR	PROJECT NO.	SHEET NO.
R.O.W.	2017	R-STP/NH-115(29)	277
CONST.	2023	R-STP/NH-115(29)	301

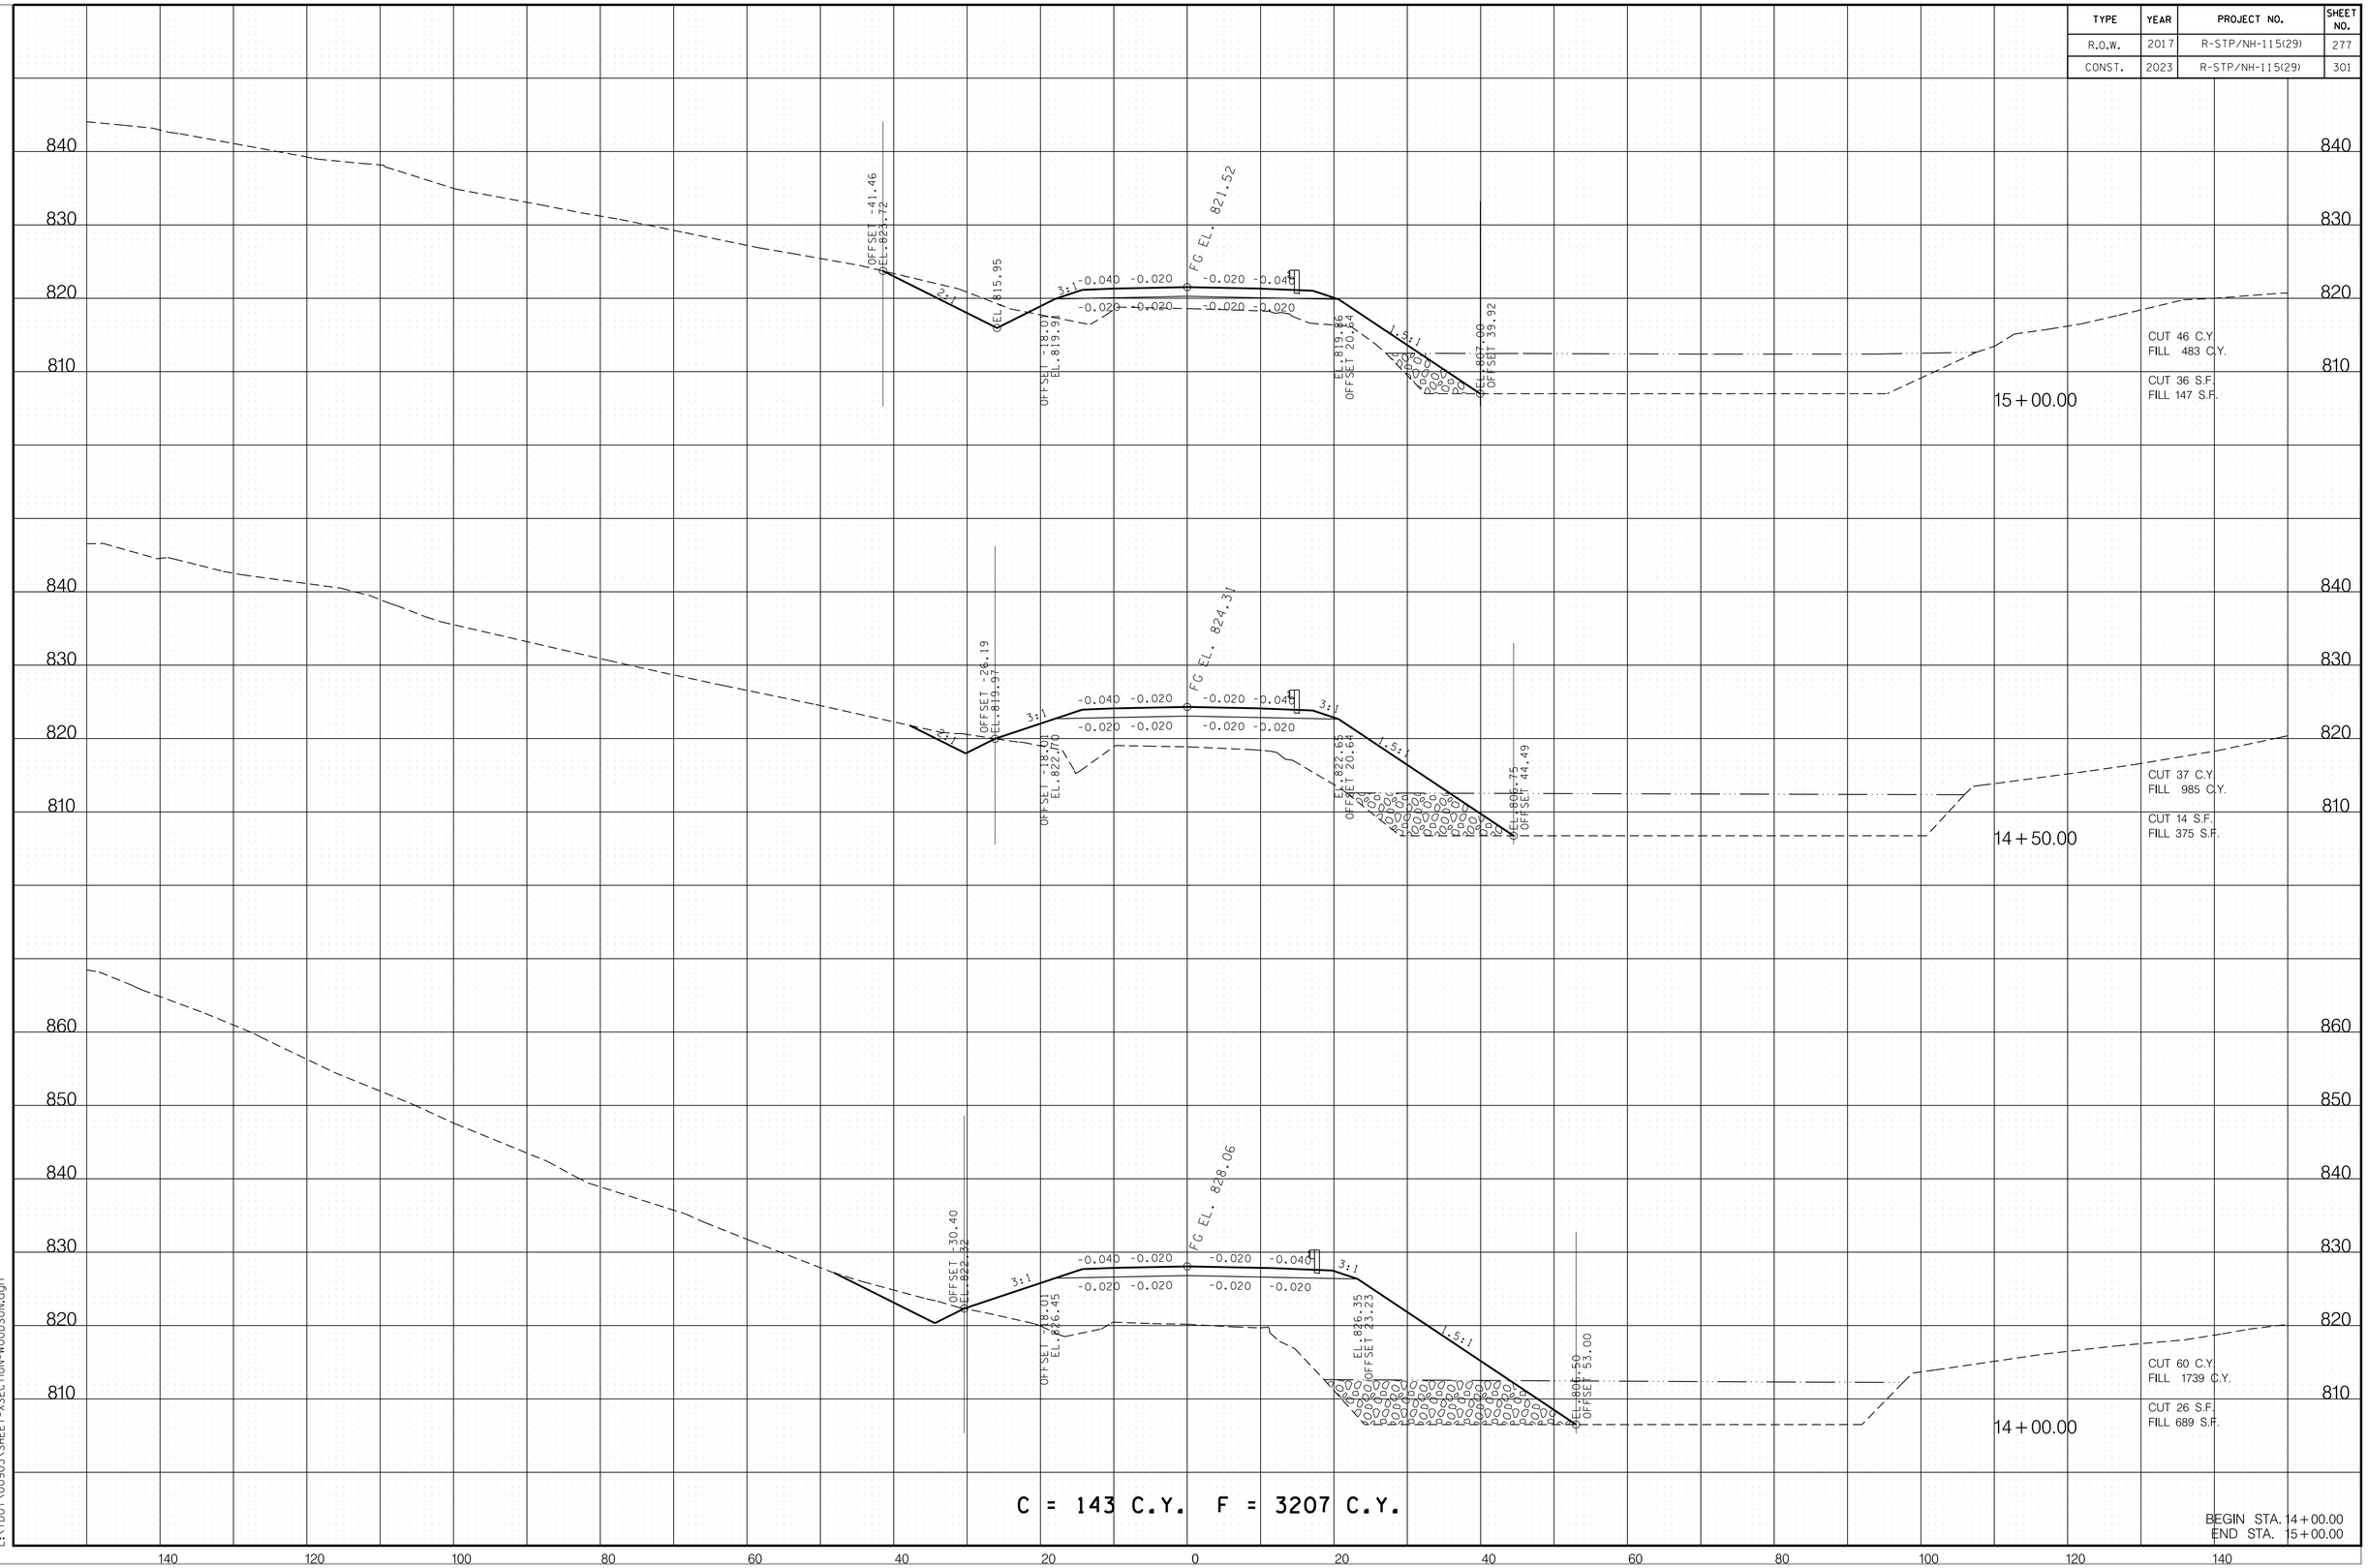

11/18/2022 2:55:11 PM
L:\TDOT\00903\SHEET-XSECTION-WOODSON.dgn

TYPE	YEAR	PROJECT NO.	SHEET NO.
R.O.W.	2017	R-STP/NH-115(29)	278
CONST.	2023	R-STP/NH-115(29)	302

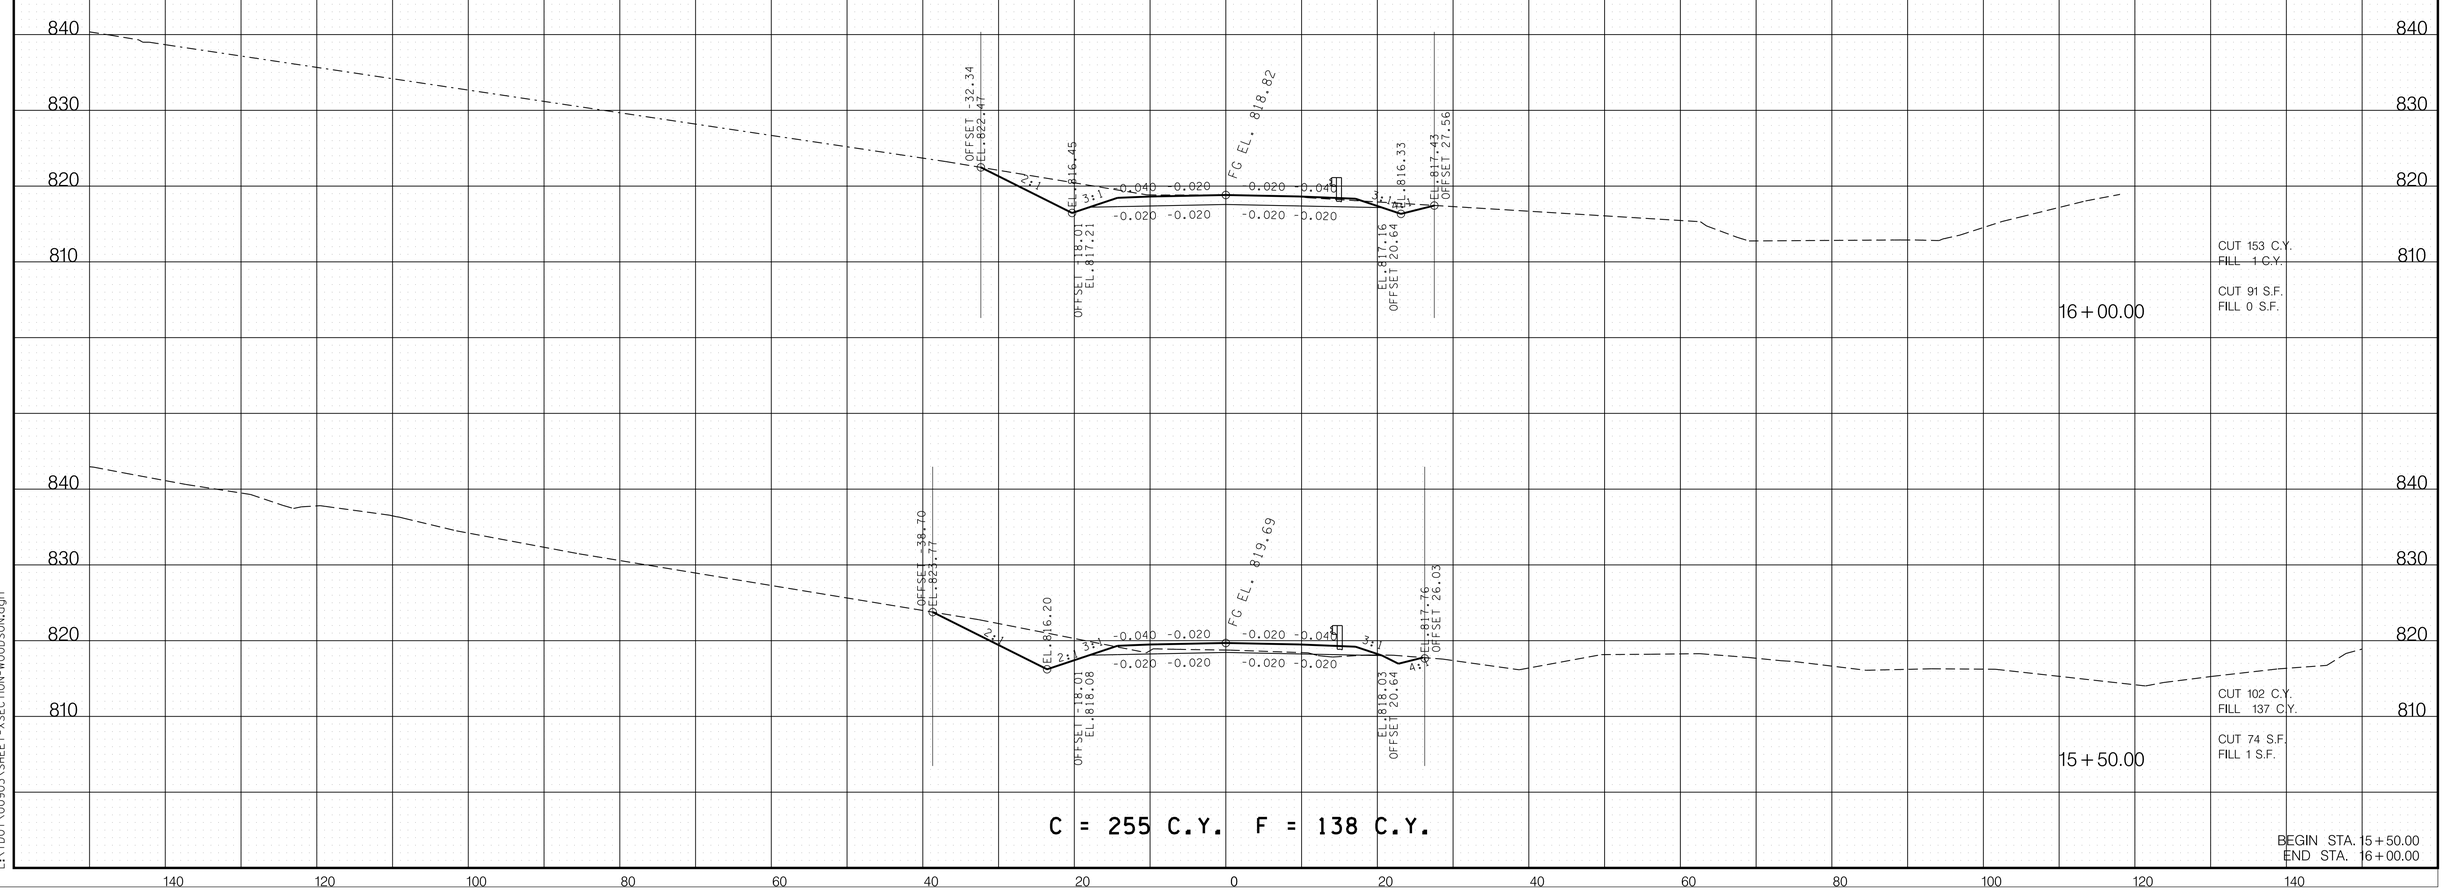

11/18/2022 2:55:11 PM
L:\TDOT\00903\SHEET-XSECTION-WOODSON.dgn

TYPE	YEAR	PROJECT NO.	SHEET NO.
R.O.W.	2017	R-STP/NH-115(29)	279
CONST.	2023	R-STP/NH-115(29)	303

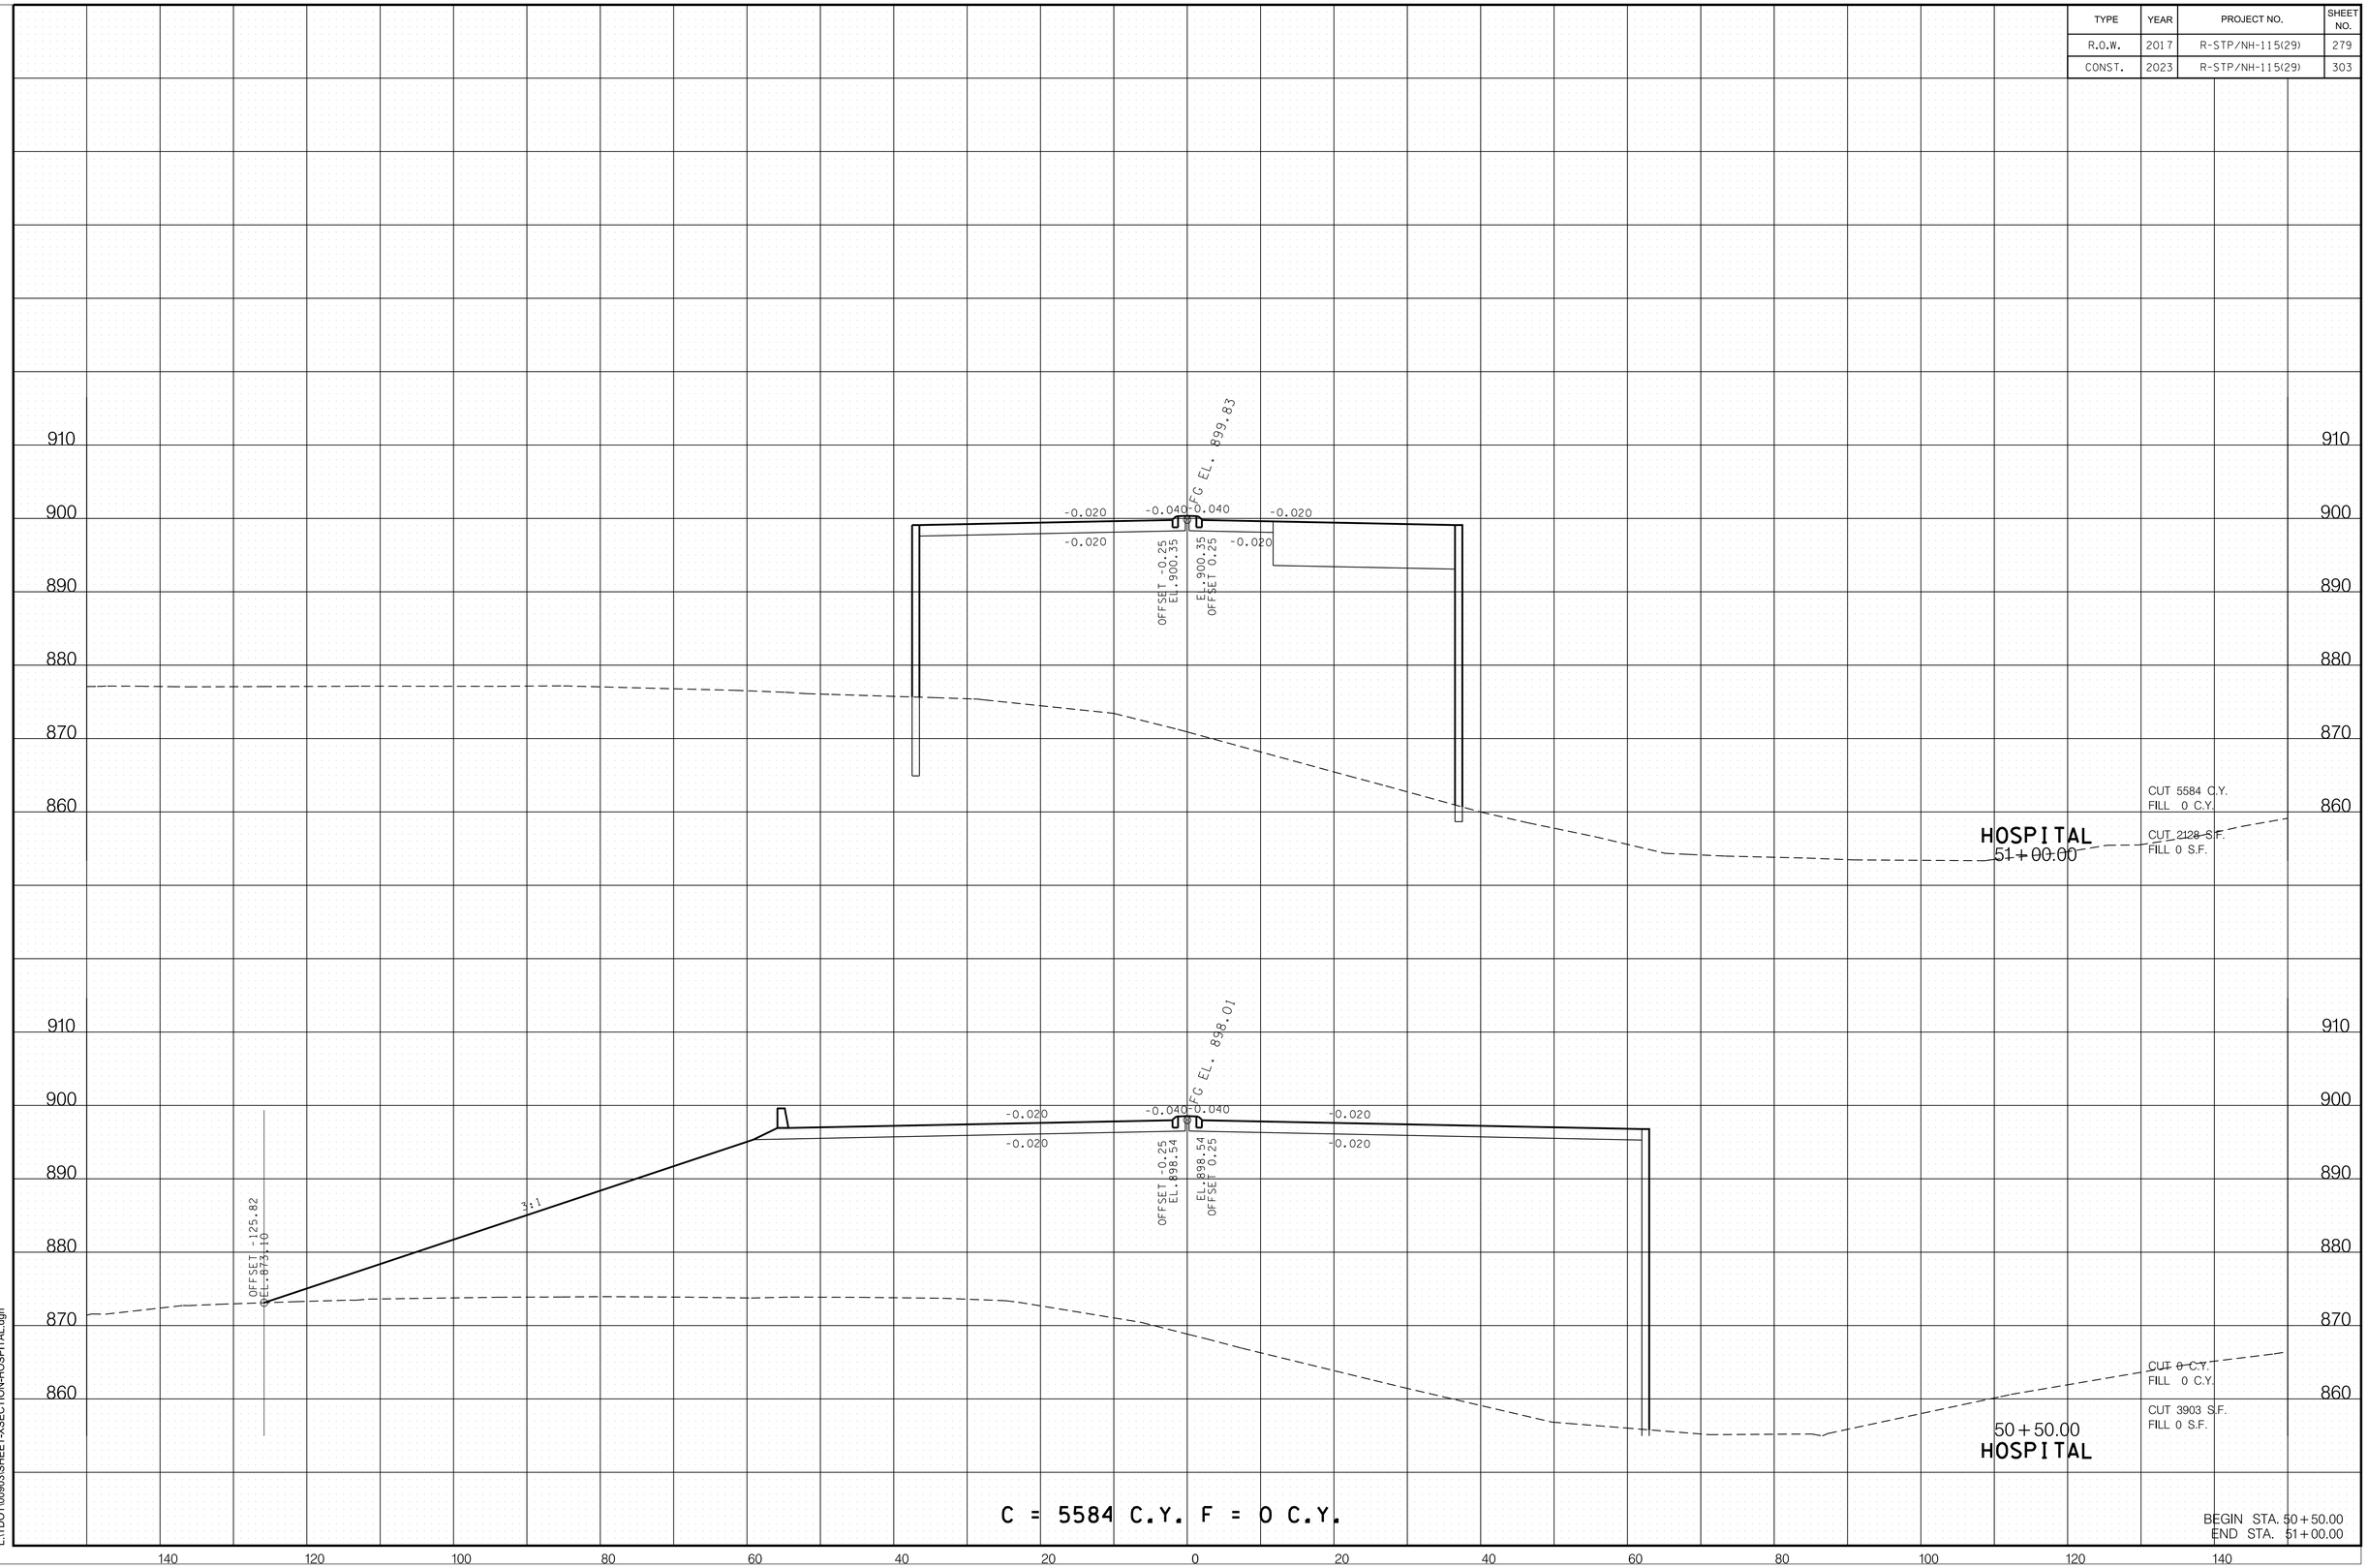

11/18/2022 2:55:12 PM
L:\TDOT\00903\SHEET-XSECTION-HOSPITAL.dgn

TYPE	YEAR	PROJECT NO.	SHEET NO.
R.O.W.	2017	R-STP/NH-115(29)	280
CONST.	2023	R-STP/NH-115(29)	304

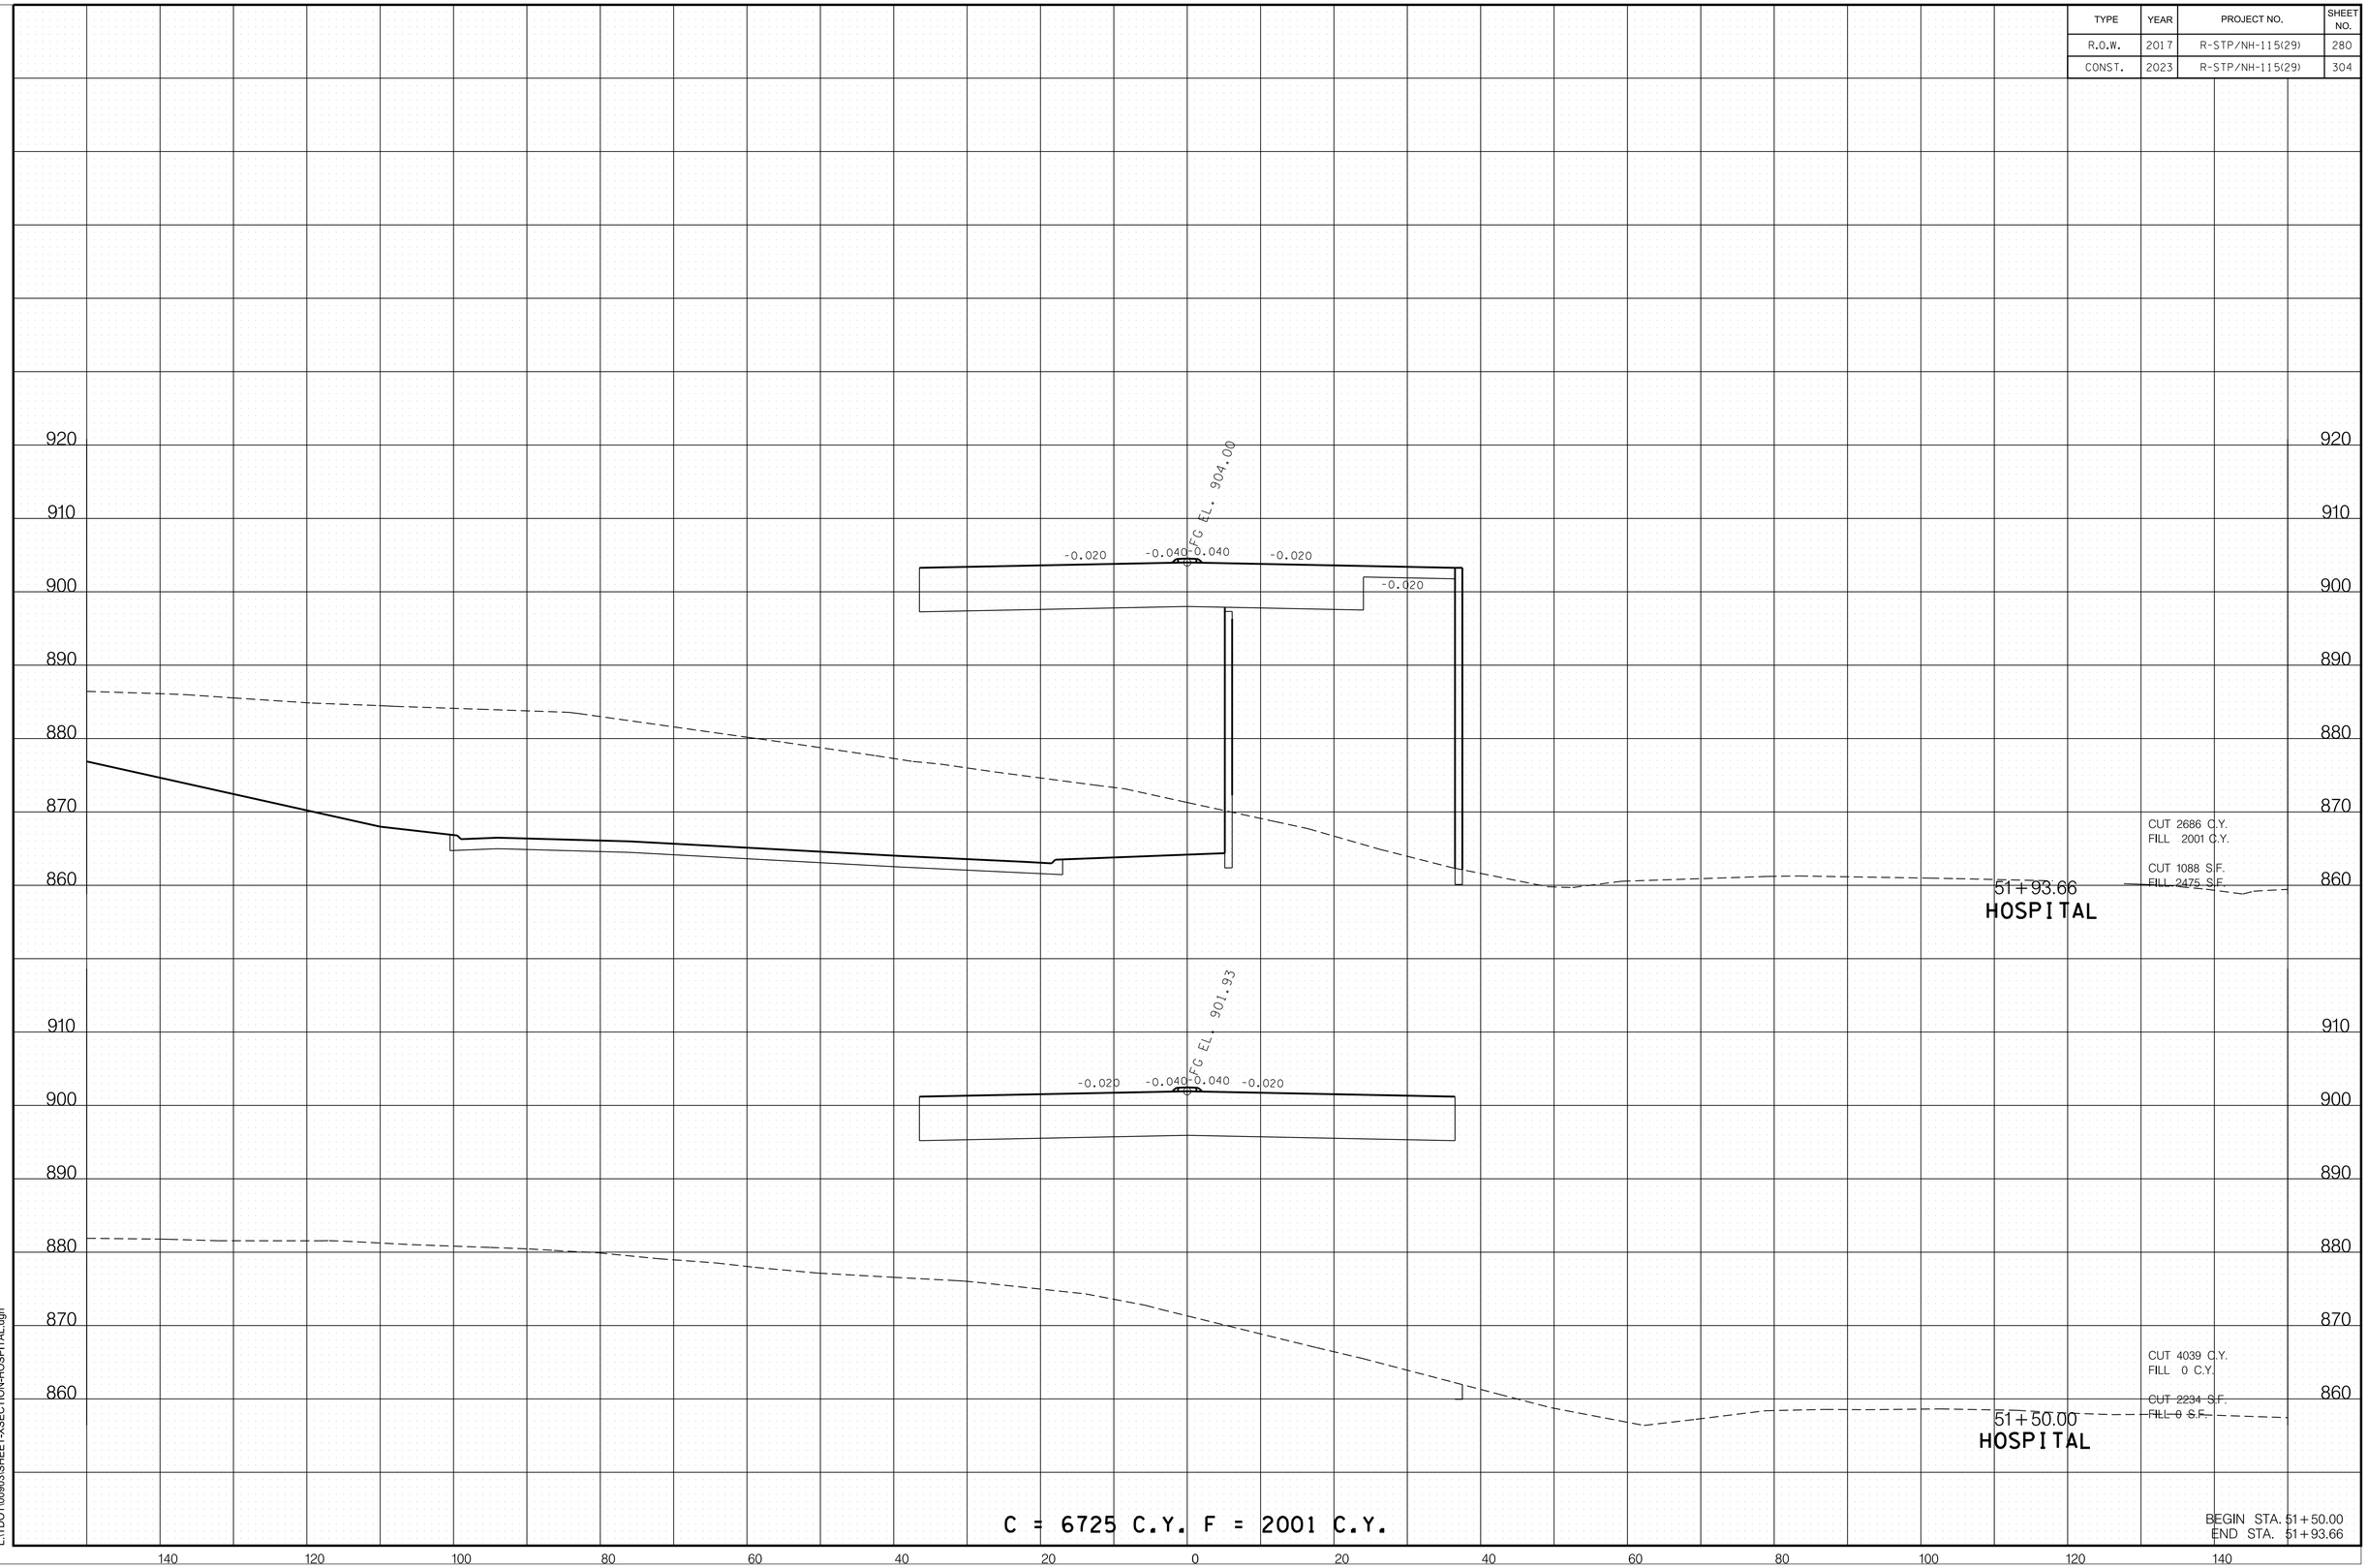

11/18/2022 2:55:13 PM
L:\TDOT\00903\SHEET-XSECTION-HOSPITAL.dgn

TYPE	YEAR	PROJECT NO.	SHEET NO.
R.O.W.	2017	R-STP/NH-115(29)	281
CONST.	2023	R-STP/NH-115(29)	305

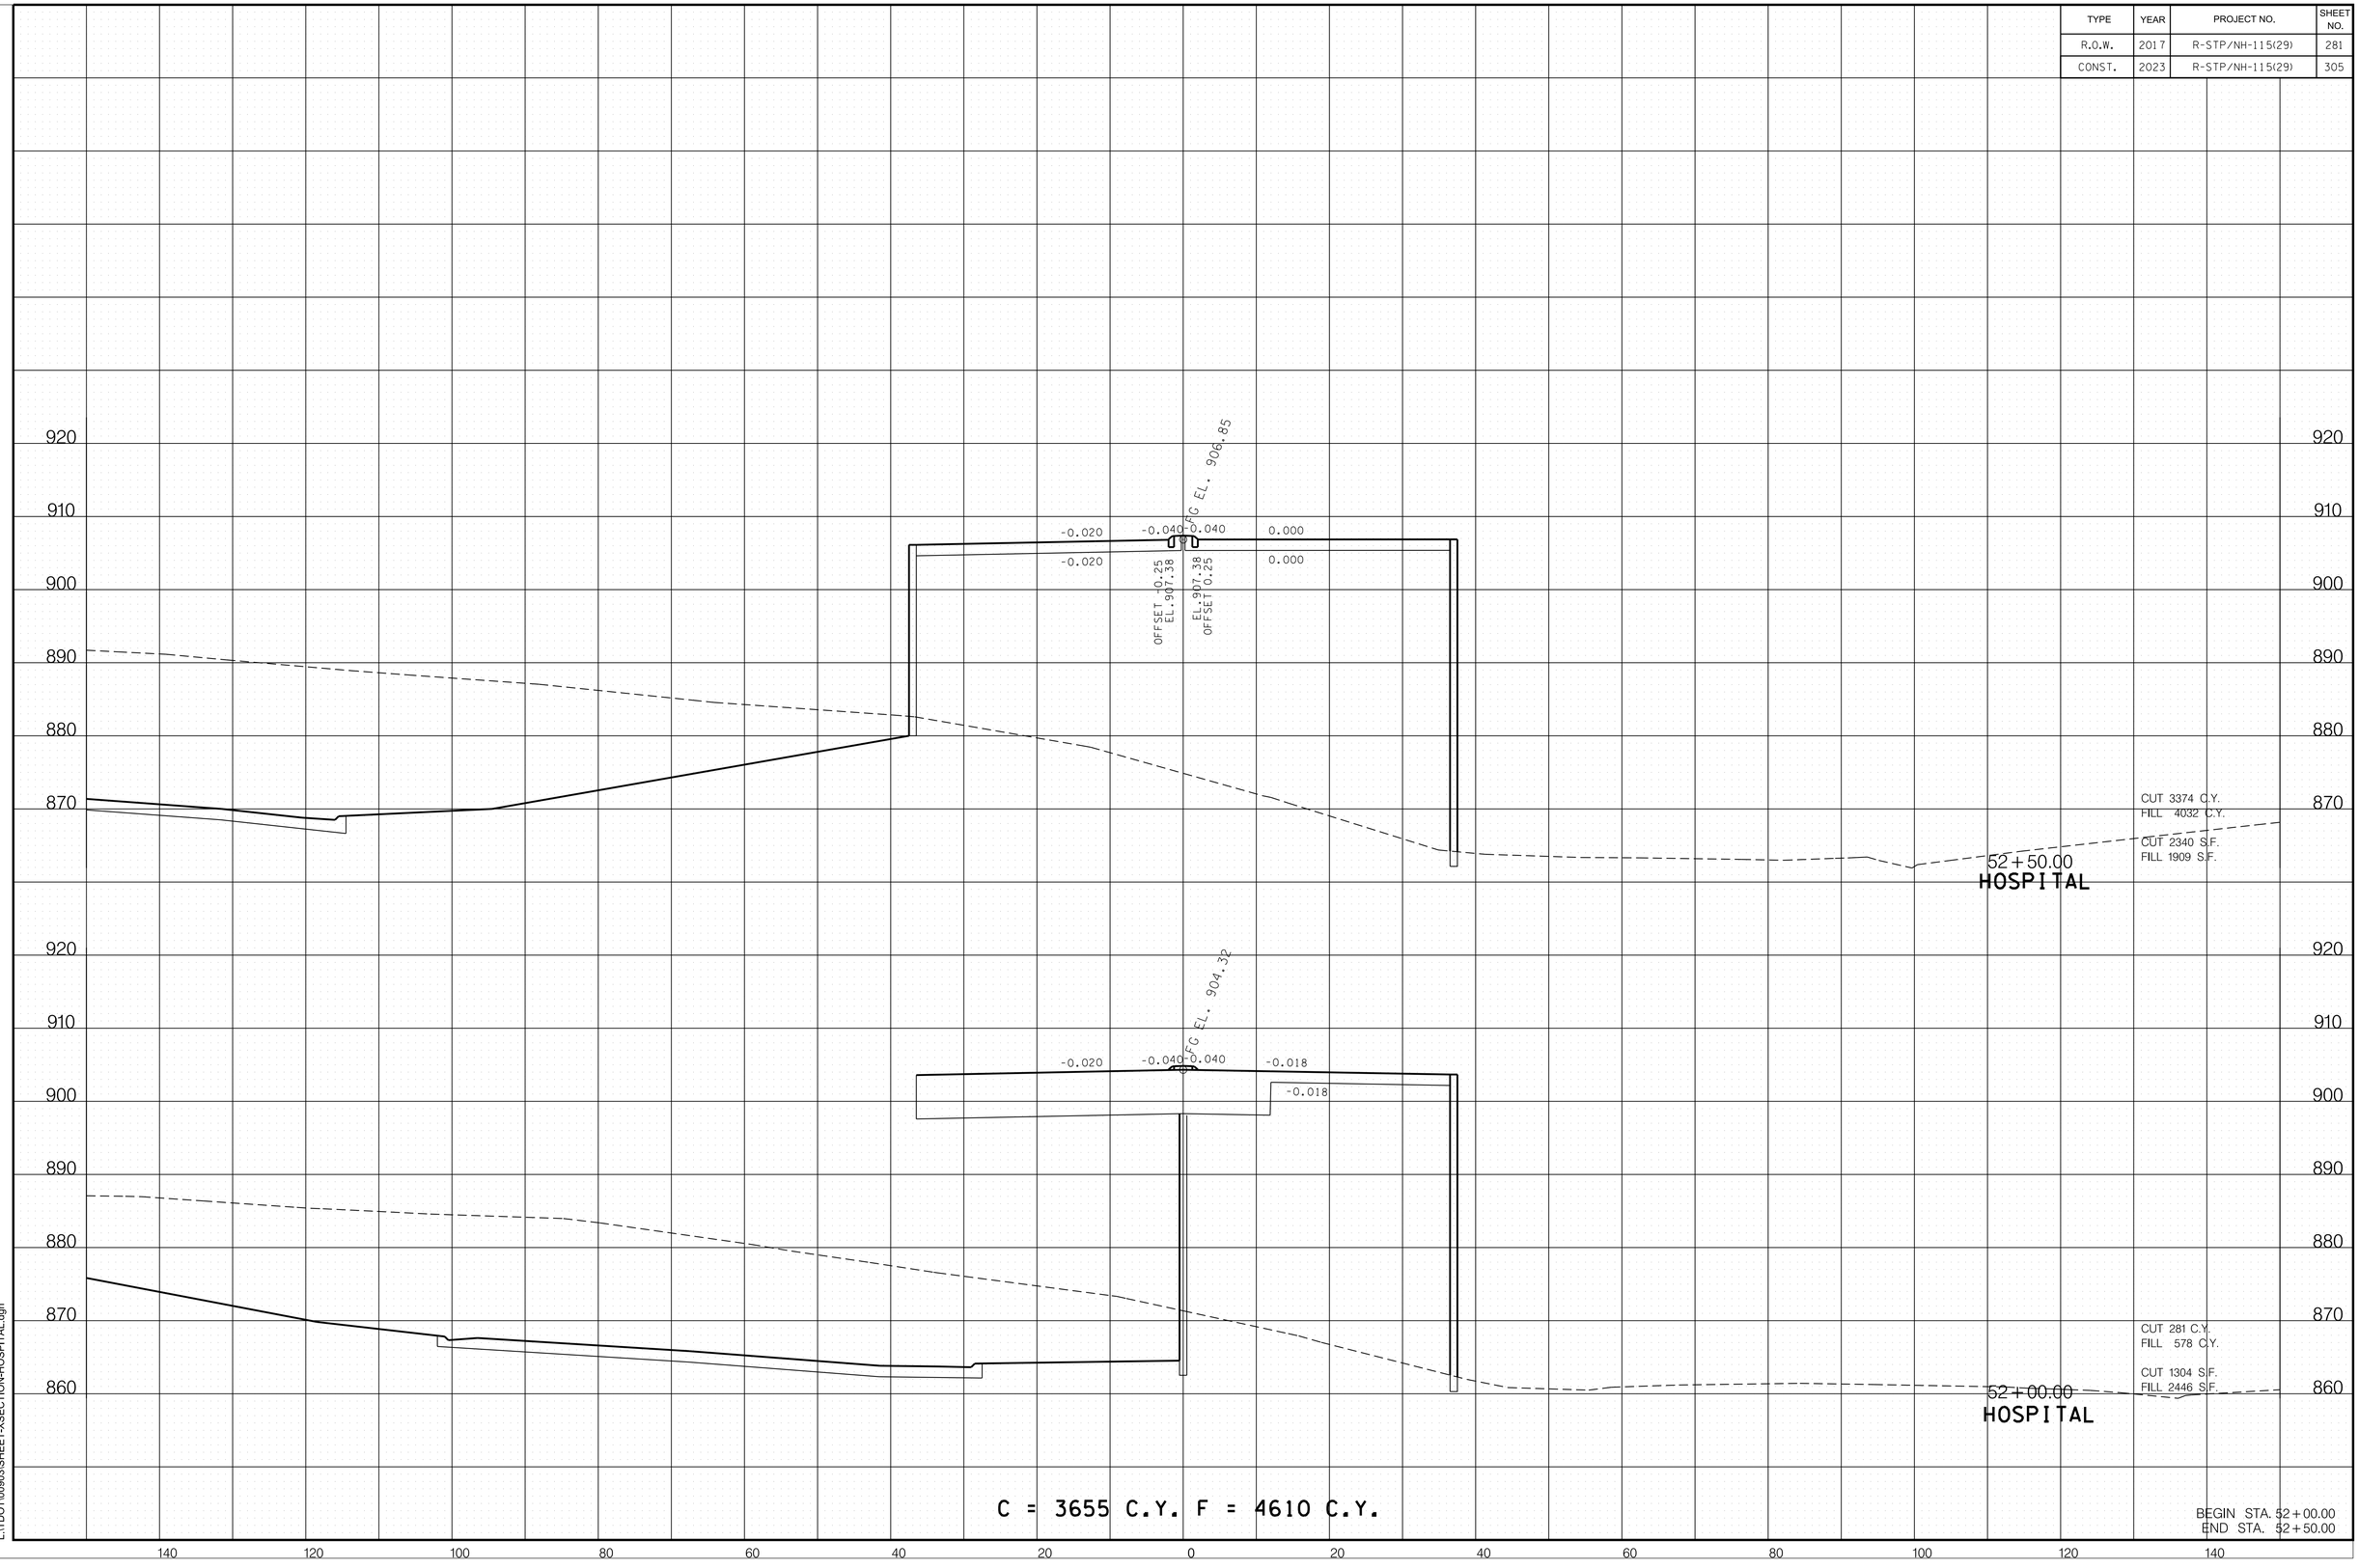

11/18/2022 2:55:13 PM
L:\TDOT\00903\SHEET-XSECTION-HOSPITAL.dgn

TYPE	YEAR	PROJECT NO.	SHEET NO.
R.O.W.	2017	R-STP/NH-115(29)	282
CONST.	2023	R-STP/NH-115(29)	306

REV. 5-20-24

ADDED WALL 8 TO CROSS SECTIONS.

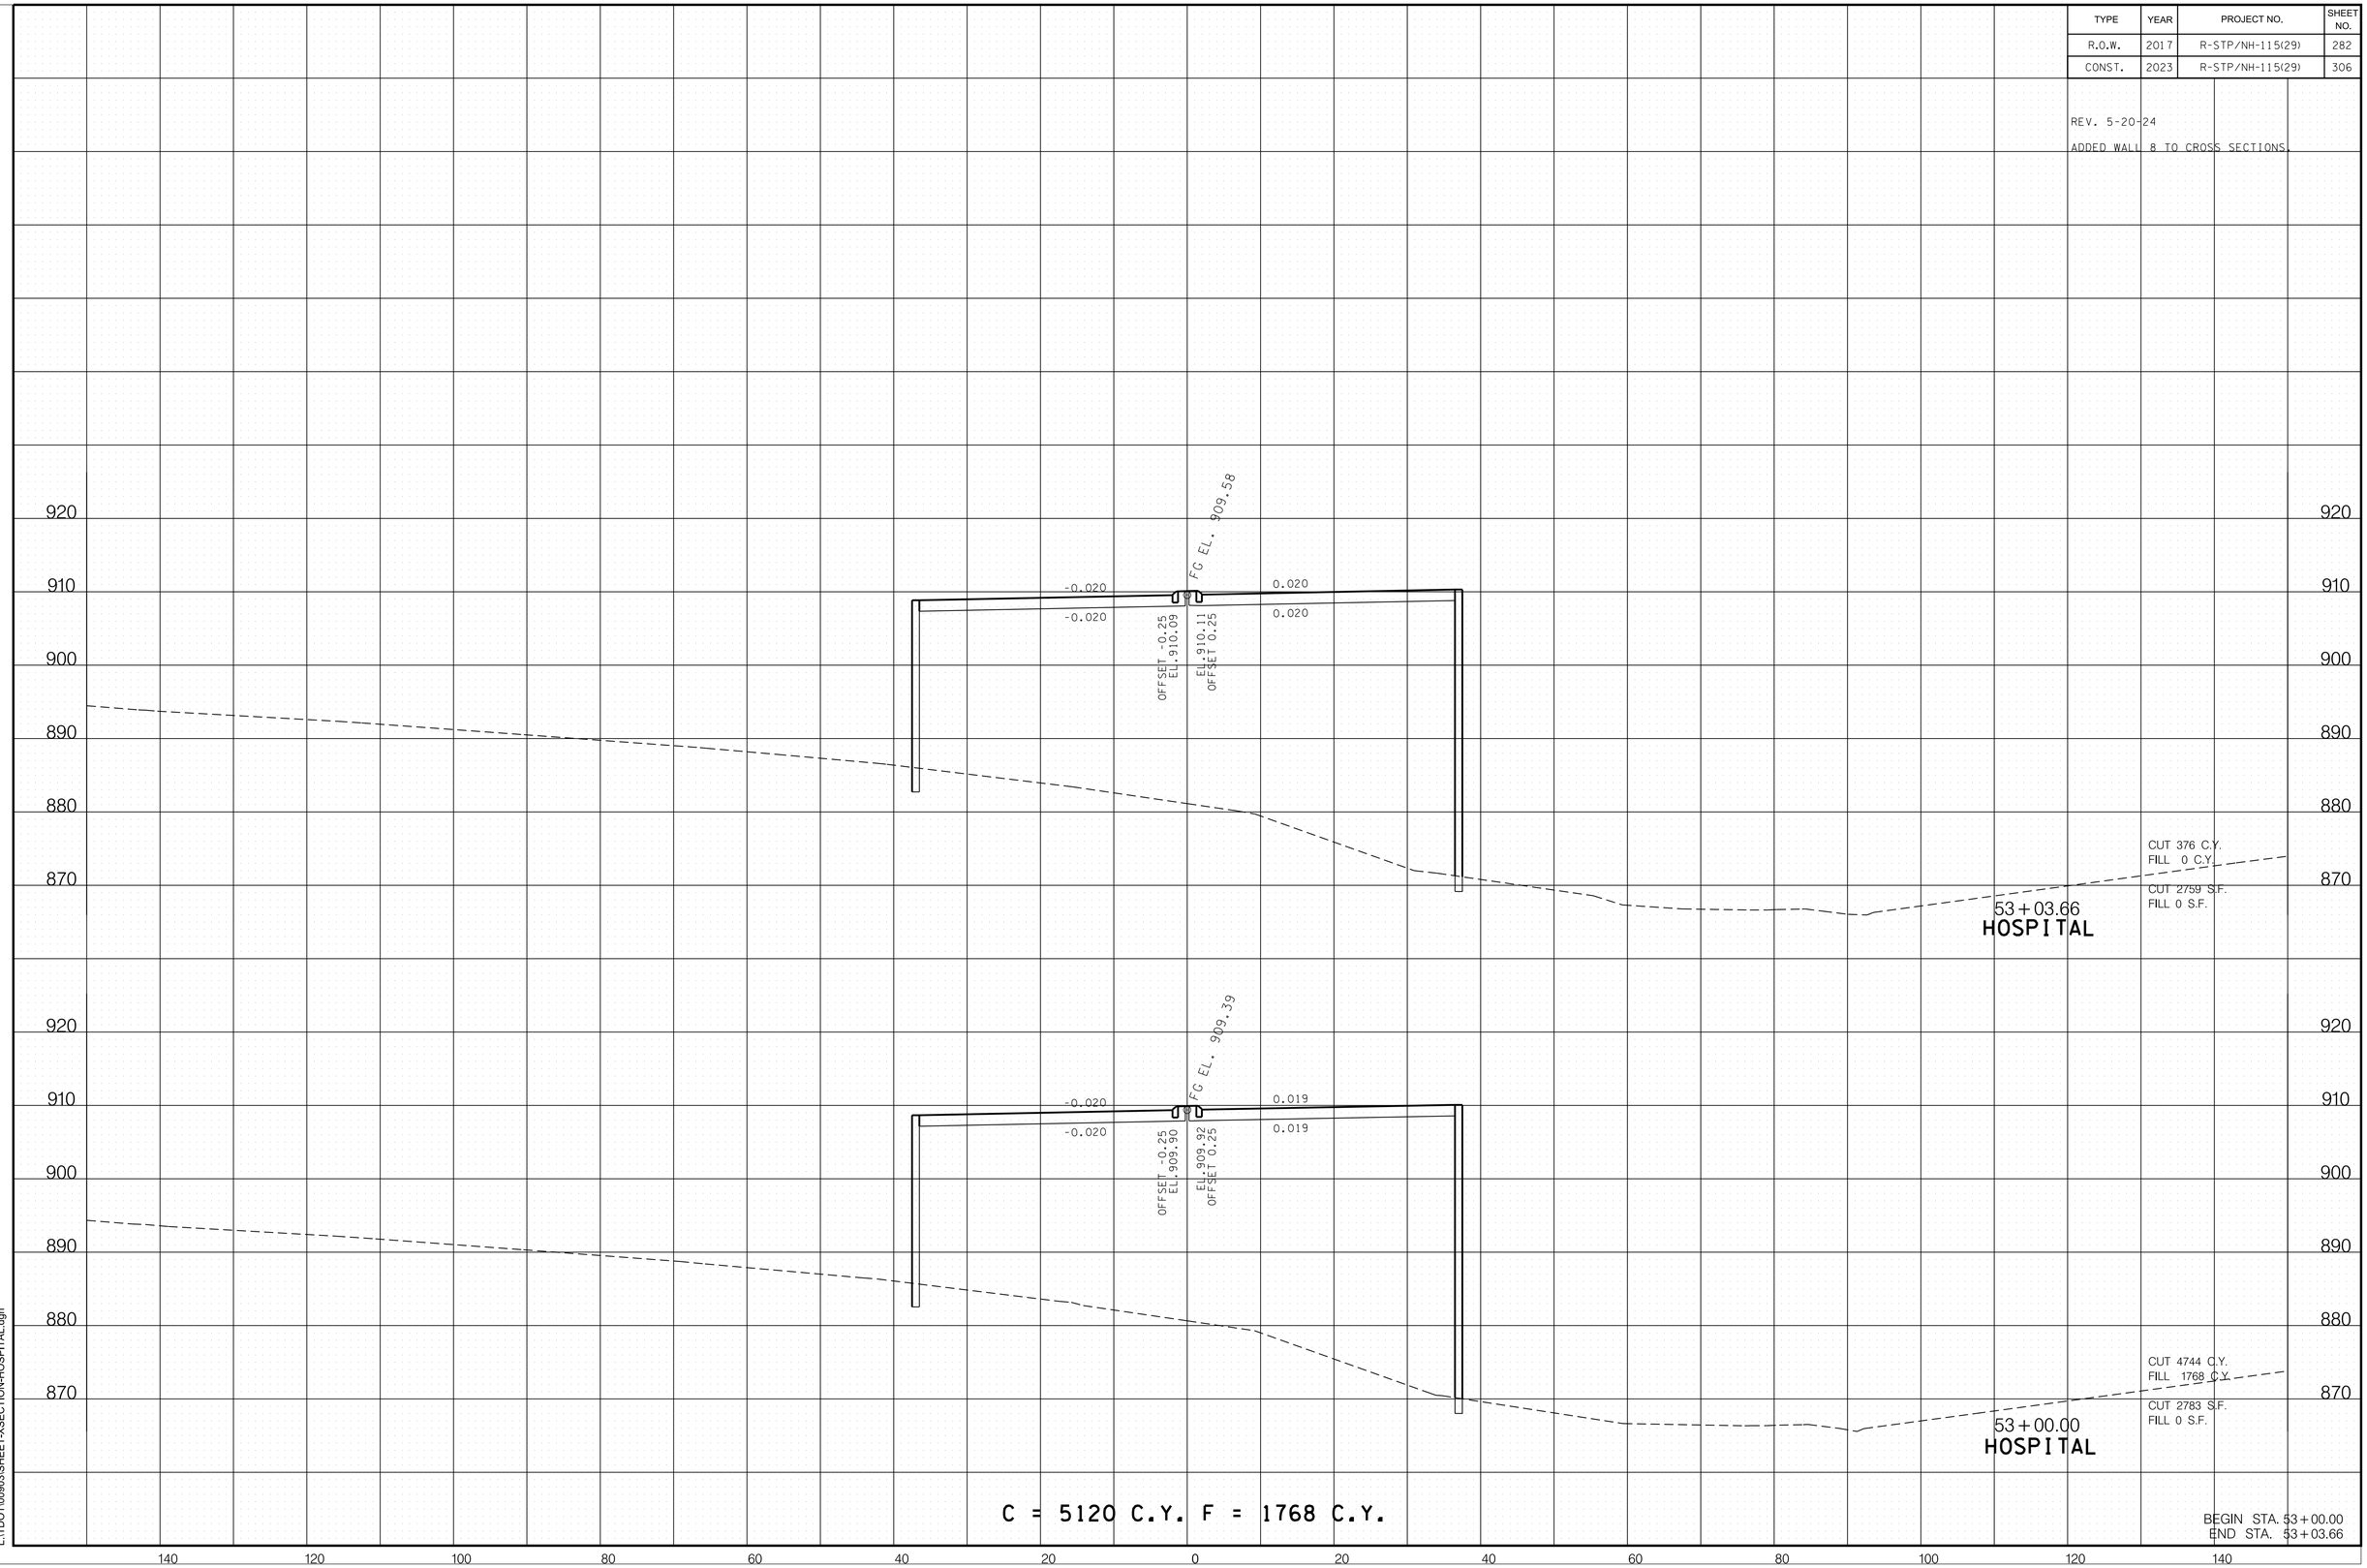

5/17/2024 9:33:39 AM
L:\TDOT\00903\SHEET-XSECTION-HOSPITAL.dgn

TYPE	YEAR	PROJECT NO.	SHEET NO.
R.O.W.	2017	R-STP/NH-115(29)	283
CONST.	2023	R-STP/NH-115(29)	307

REV. 5-20-24

REVISED CURB AND GUTTER ON THE LEFT SIDE OF CROSS SECTIONS.

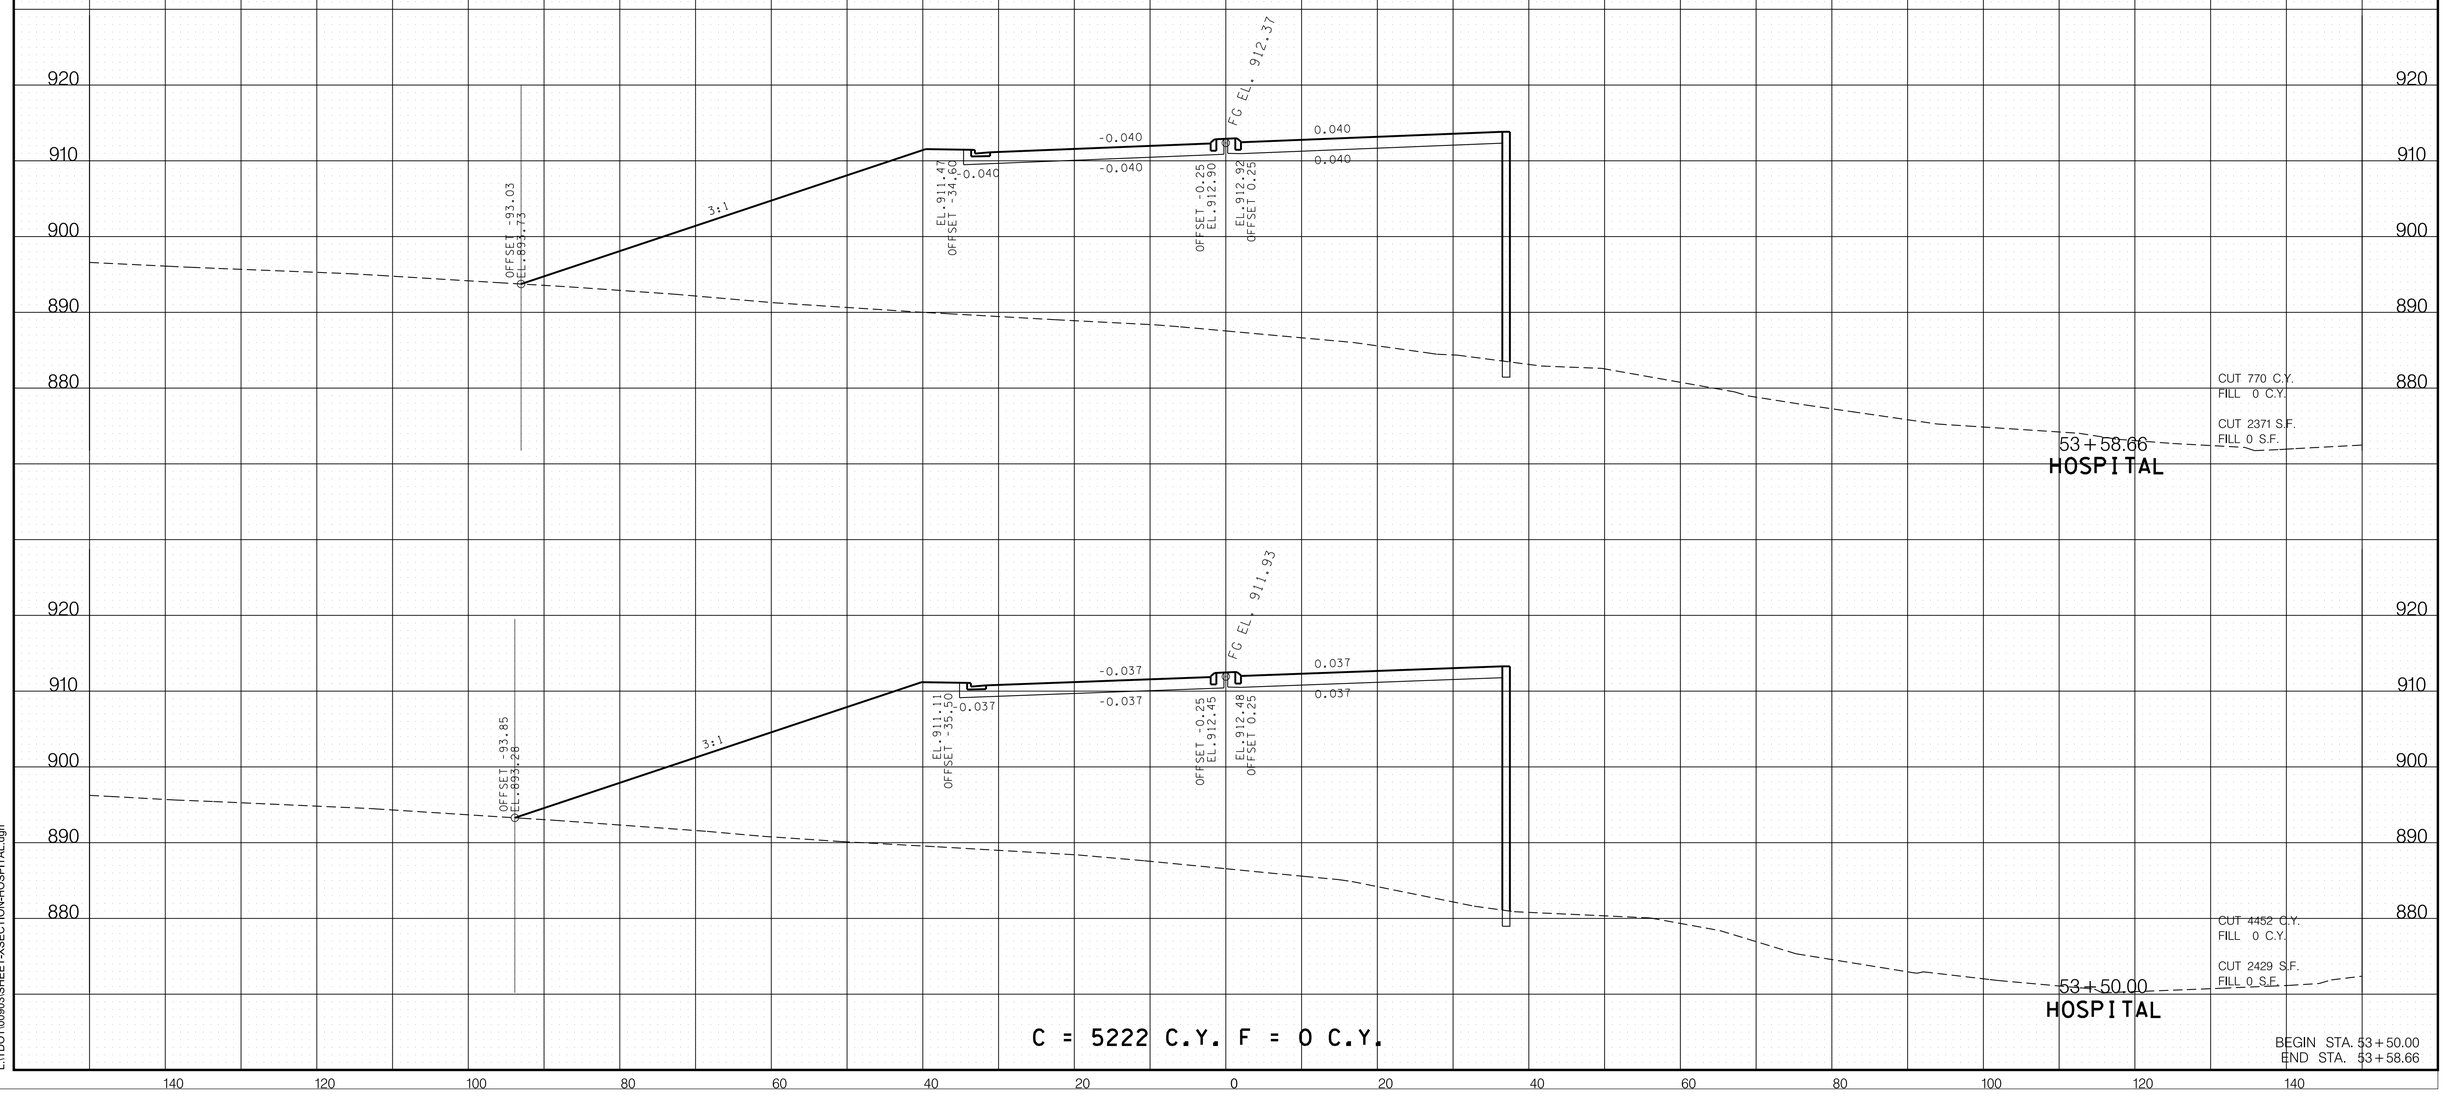

BEGIN STA. 53+50.00
END STA. 53+58.66

5/17/2024 9:33:39 AM
L:\TDOT\00903\SHEET-XSECTION-HOSPITAL.dgn

TYPE	YEAR	PROJECT NO.	SHEET NO.
R.O.W.	2017	R-STP/NH-115(29)	284
CONST.	2023	R-STP/NH-115(29)	308

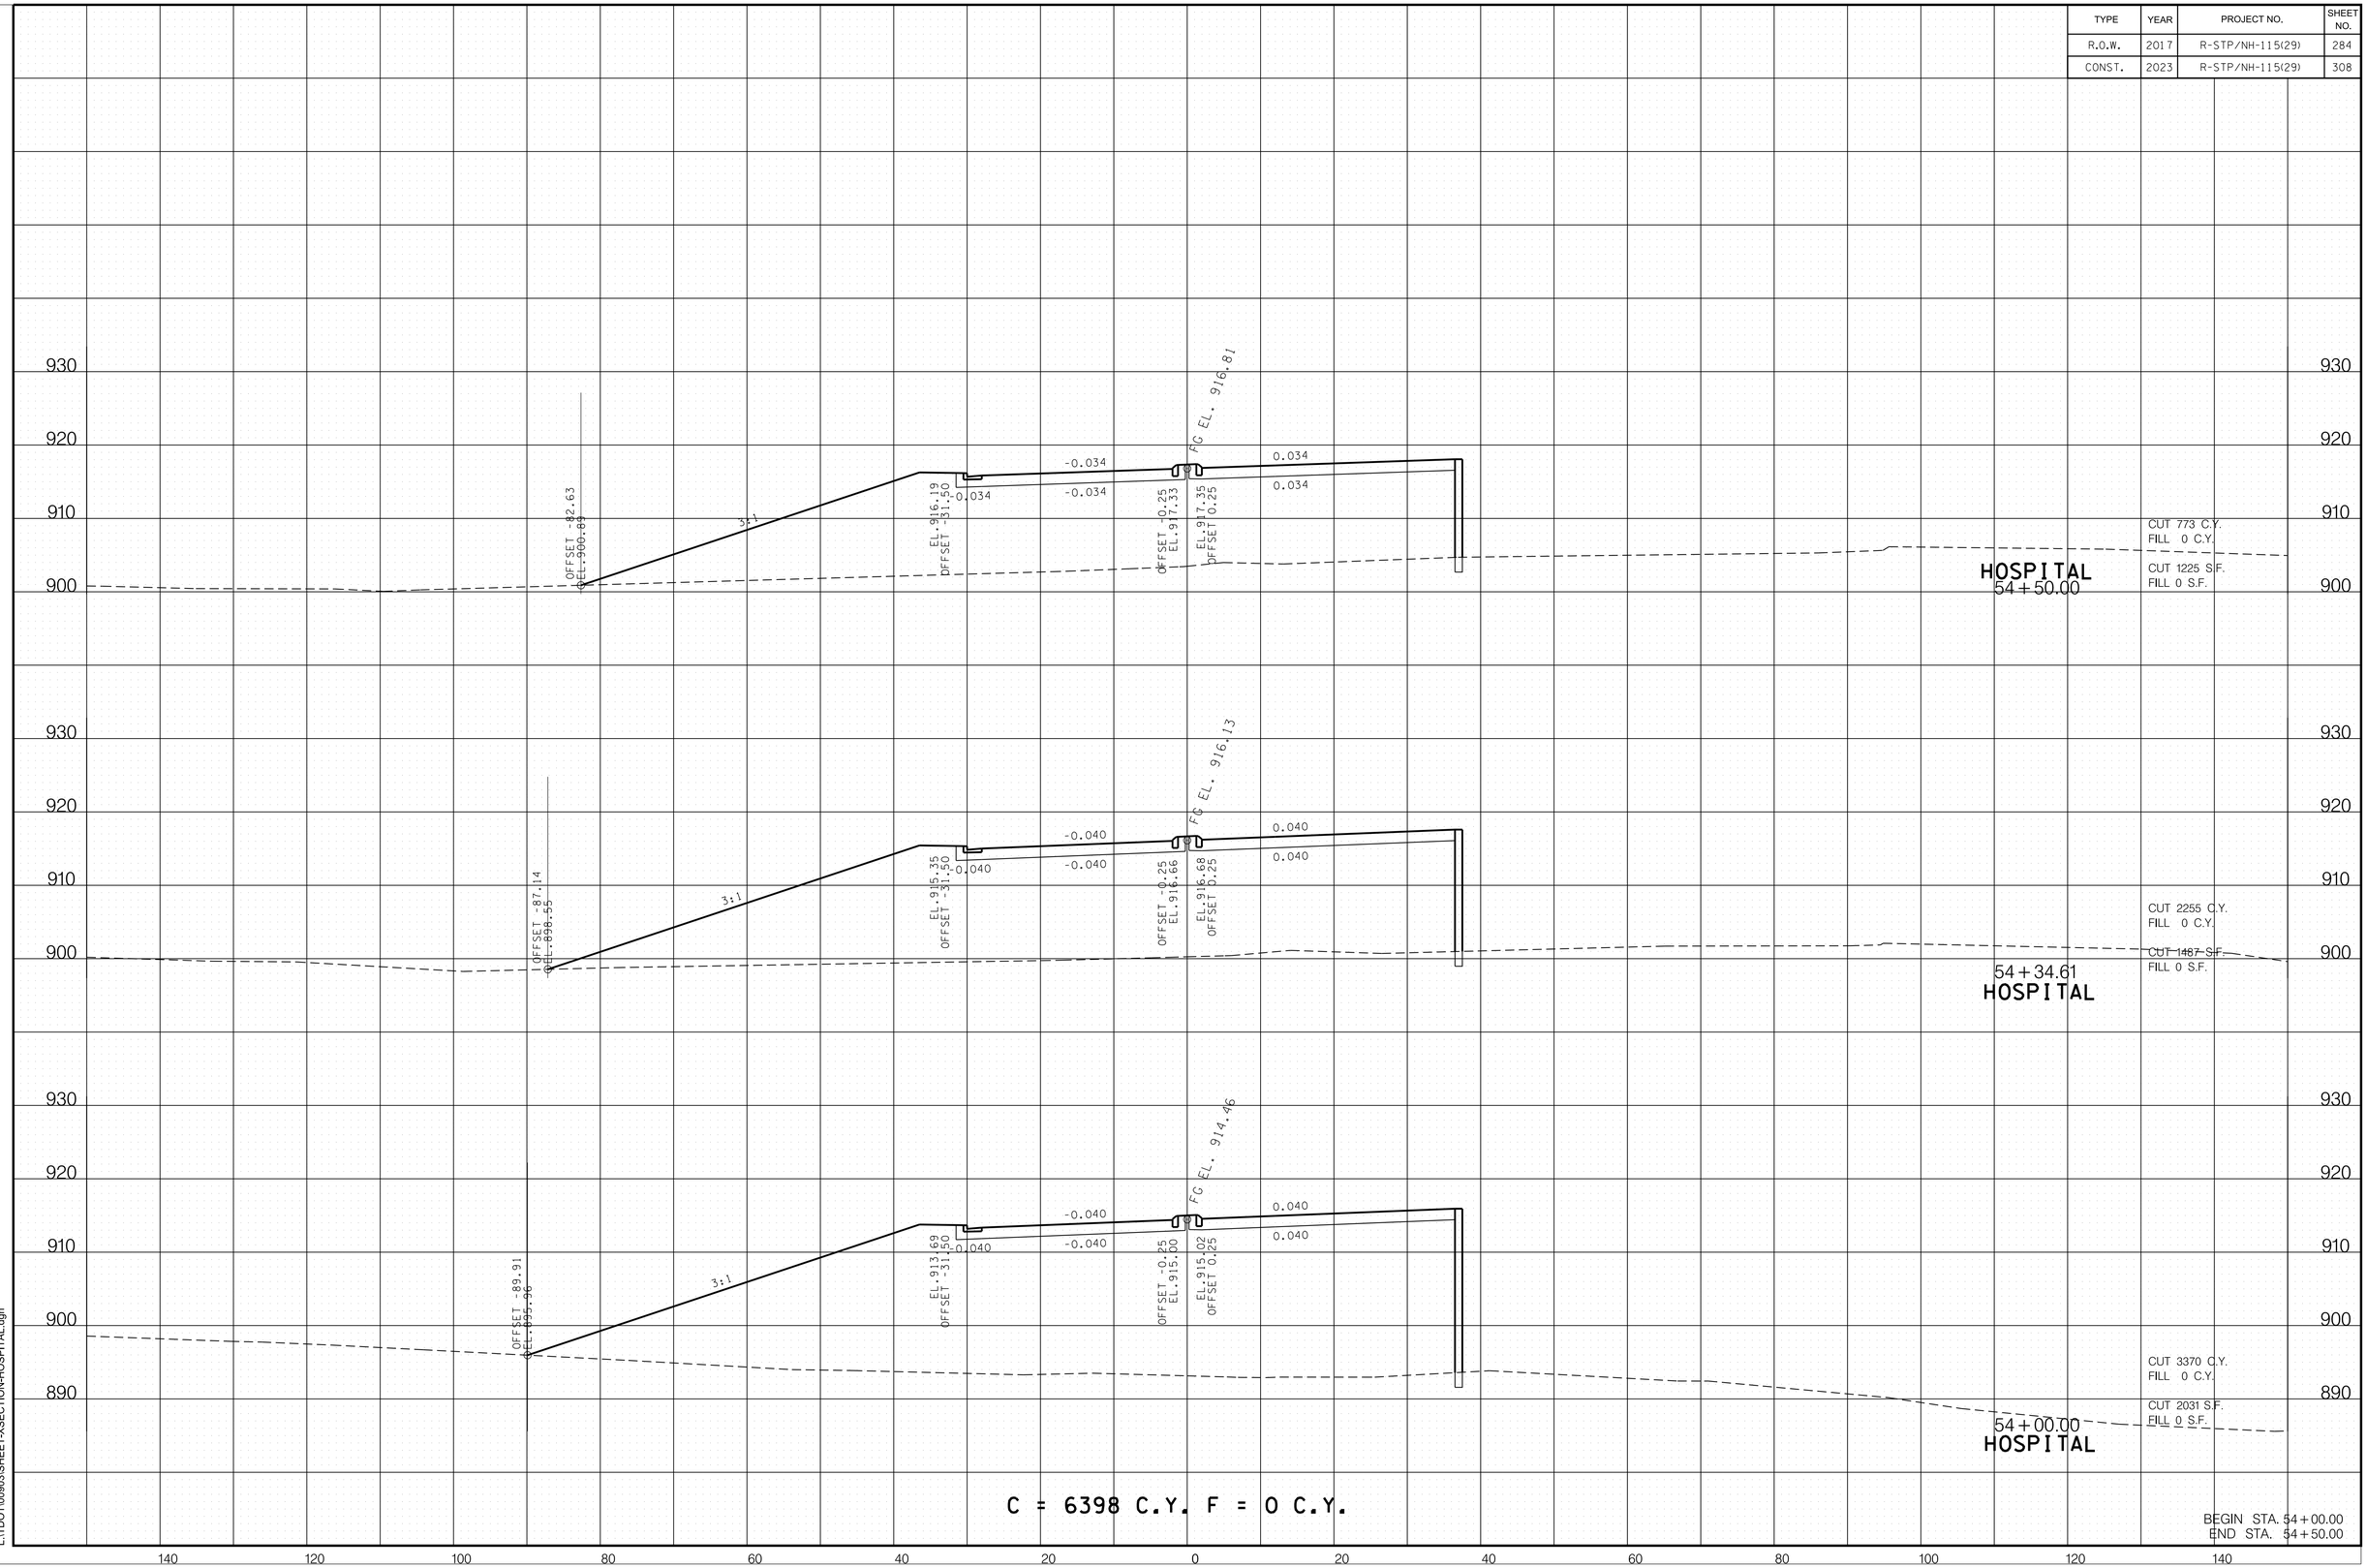

11/18/2022 2:55:15 PM
L:\TDOT\00903\SHEET-XSECTION-HOSPITAL.dgn

TYPE	YEAR	PROJECT NO.	SHEET NO.
R.O.W.	2017	R-STP/NH-115(29)	285
CONST.	2023	R-STP/NH-115(29)	309

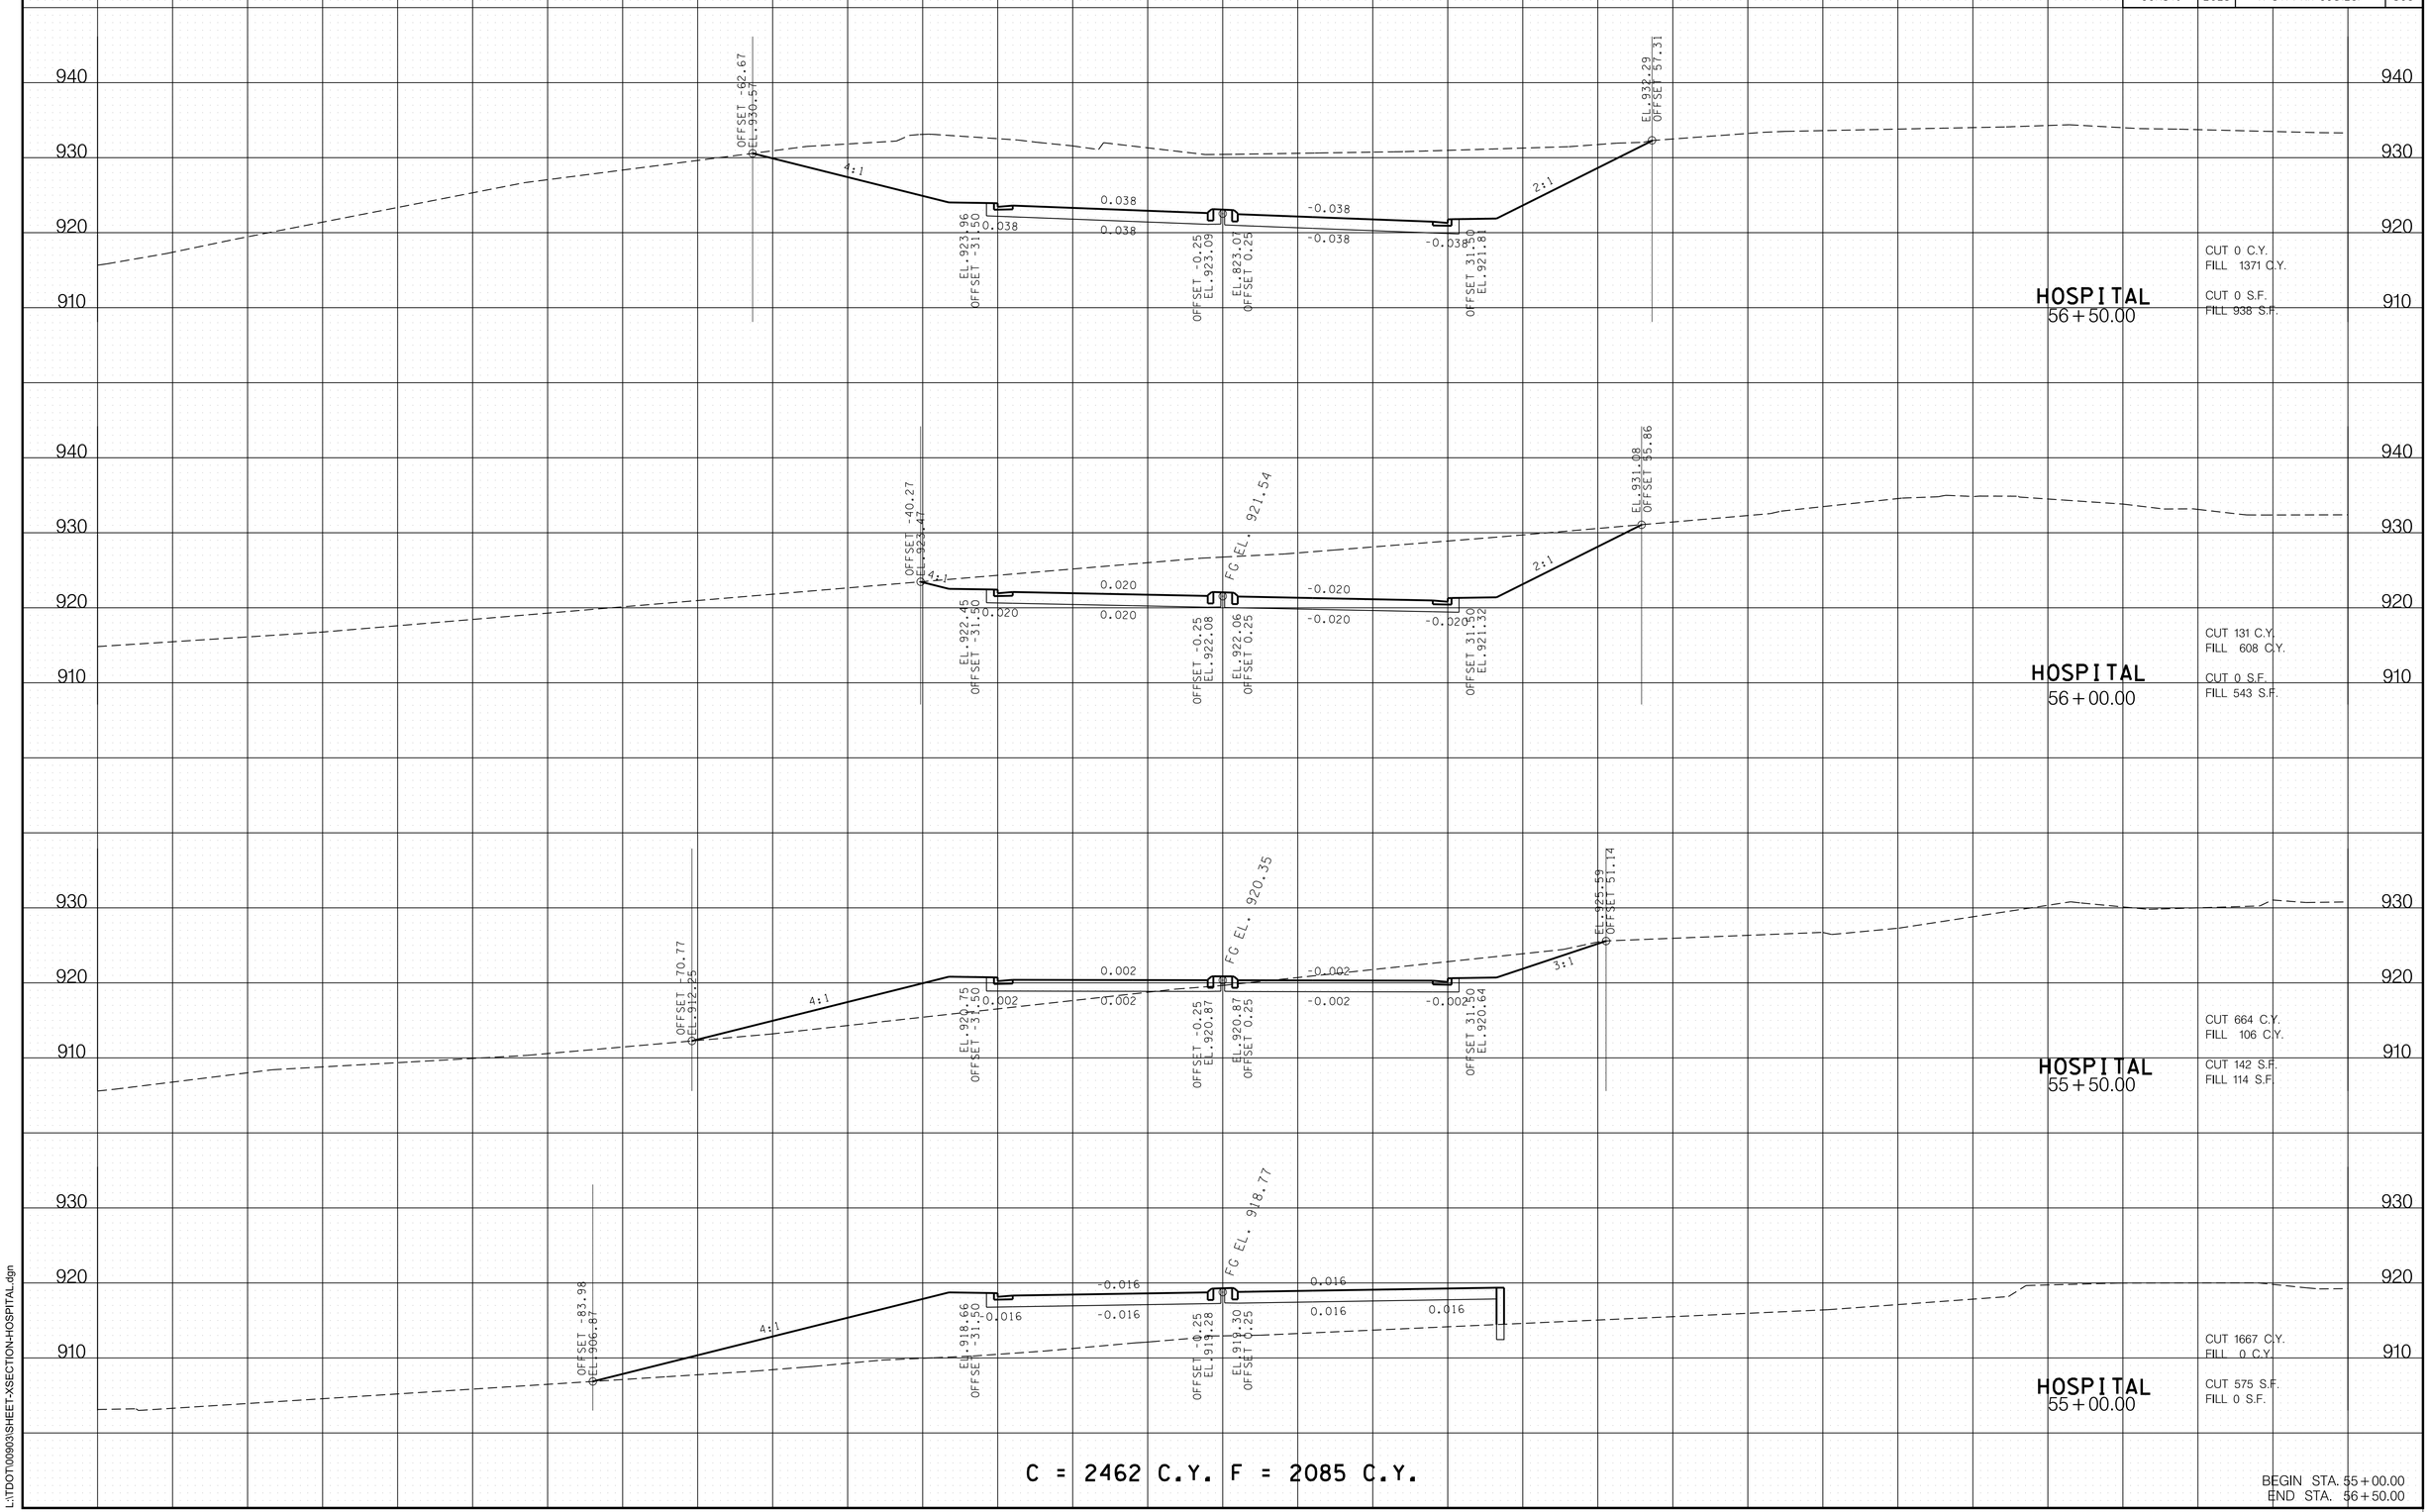

11/18/2022 2:55:16 PM
L:\TDOT\00903\SHEET-XSECTION-HOSPITAL.dgn

TYPE	YEAR	PROJECT NO.	SHEET NO.
R.O.W.	2017	R-STP/NH-115(29)	286
CONST.	2023	R-STP/NH-115(29)	310

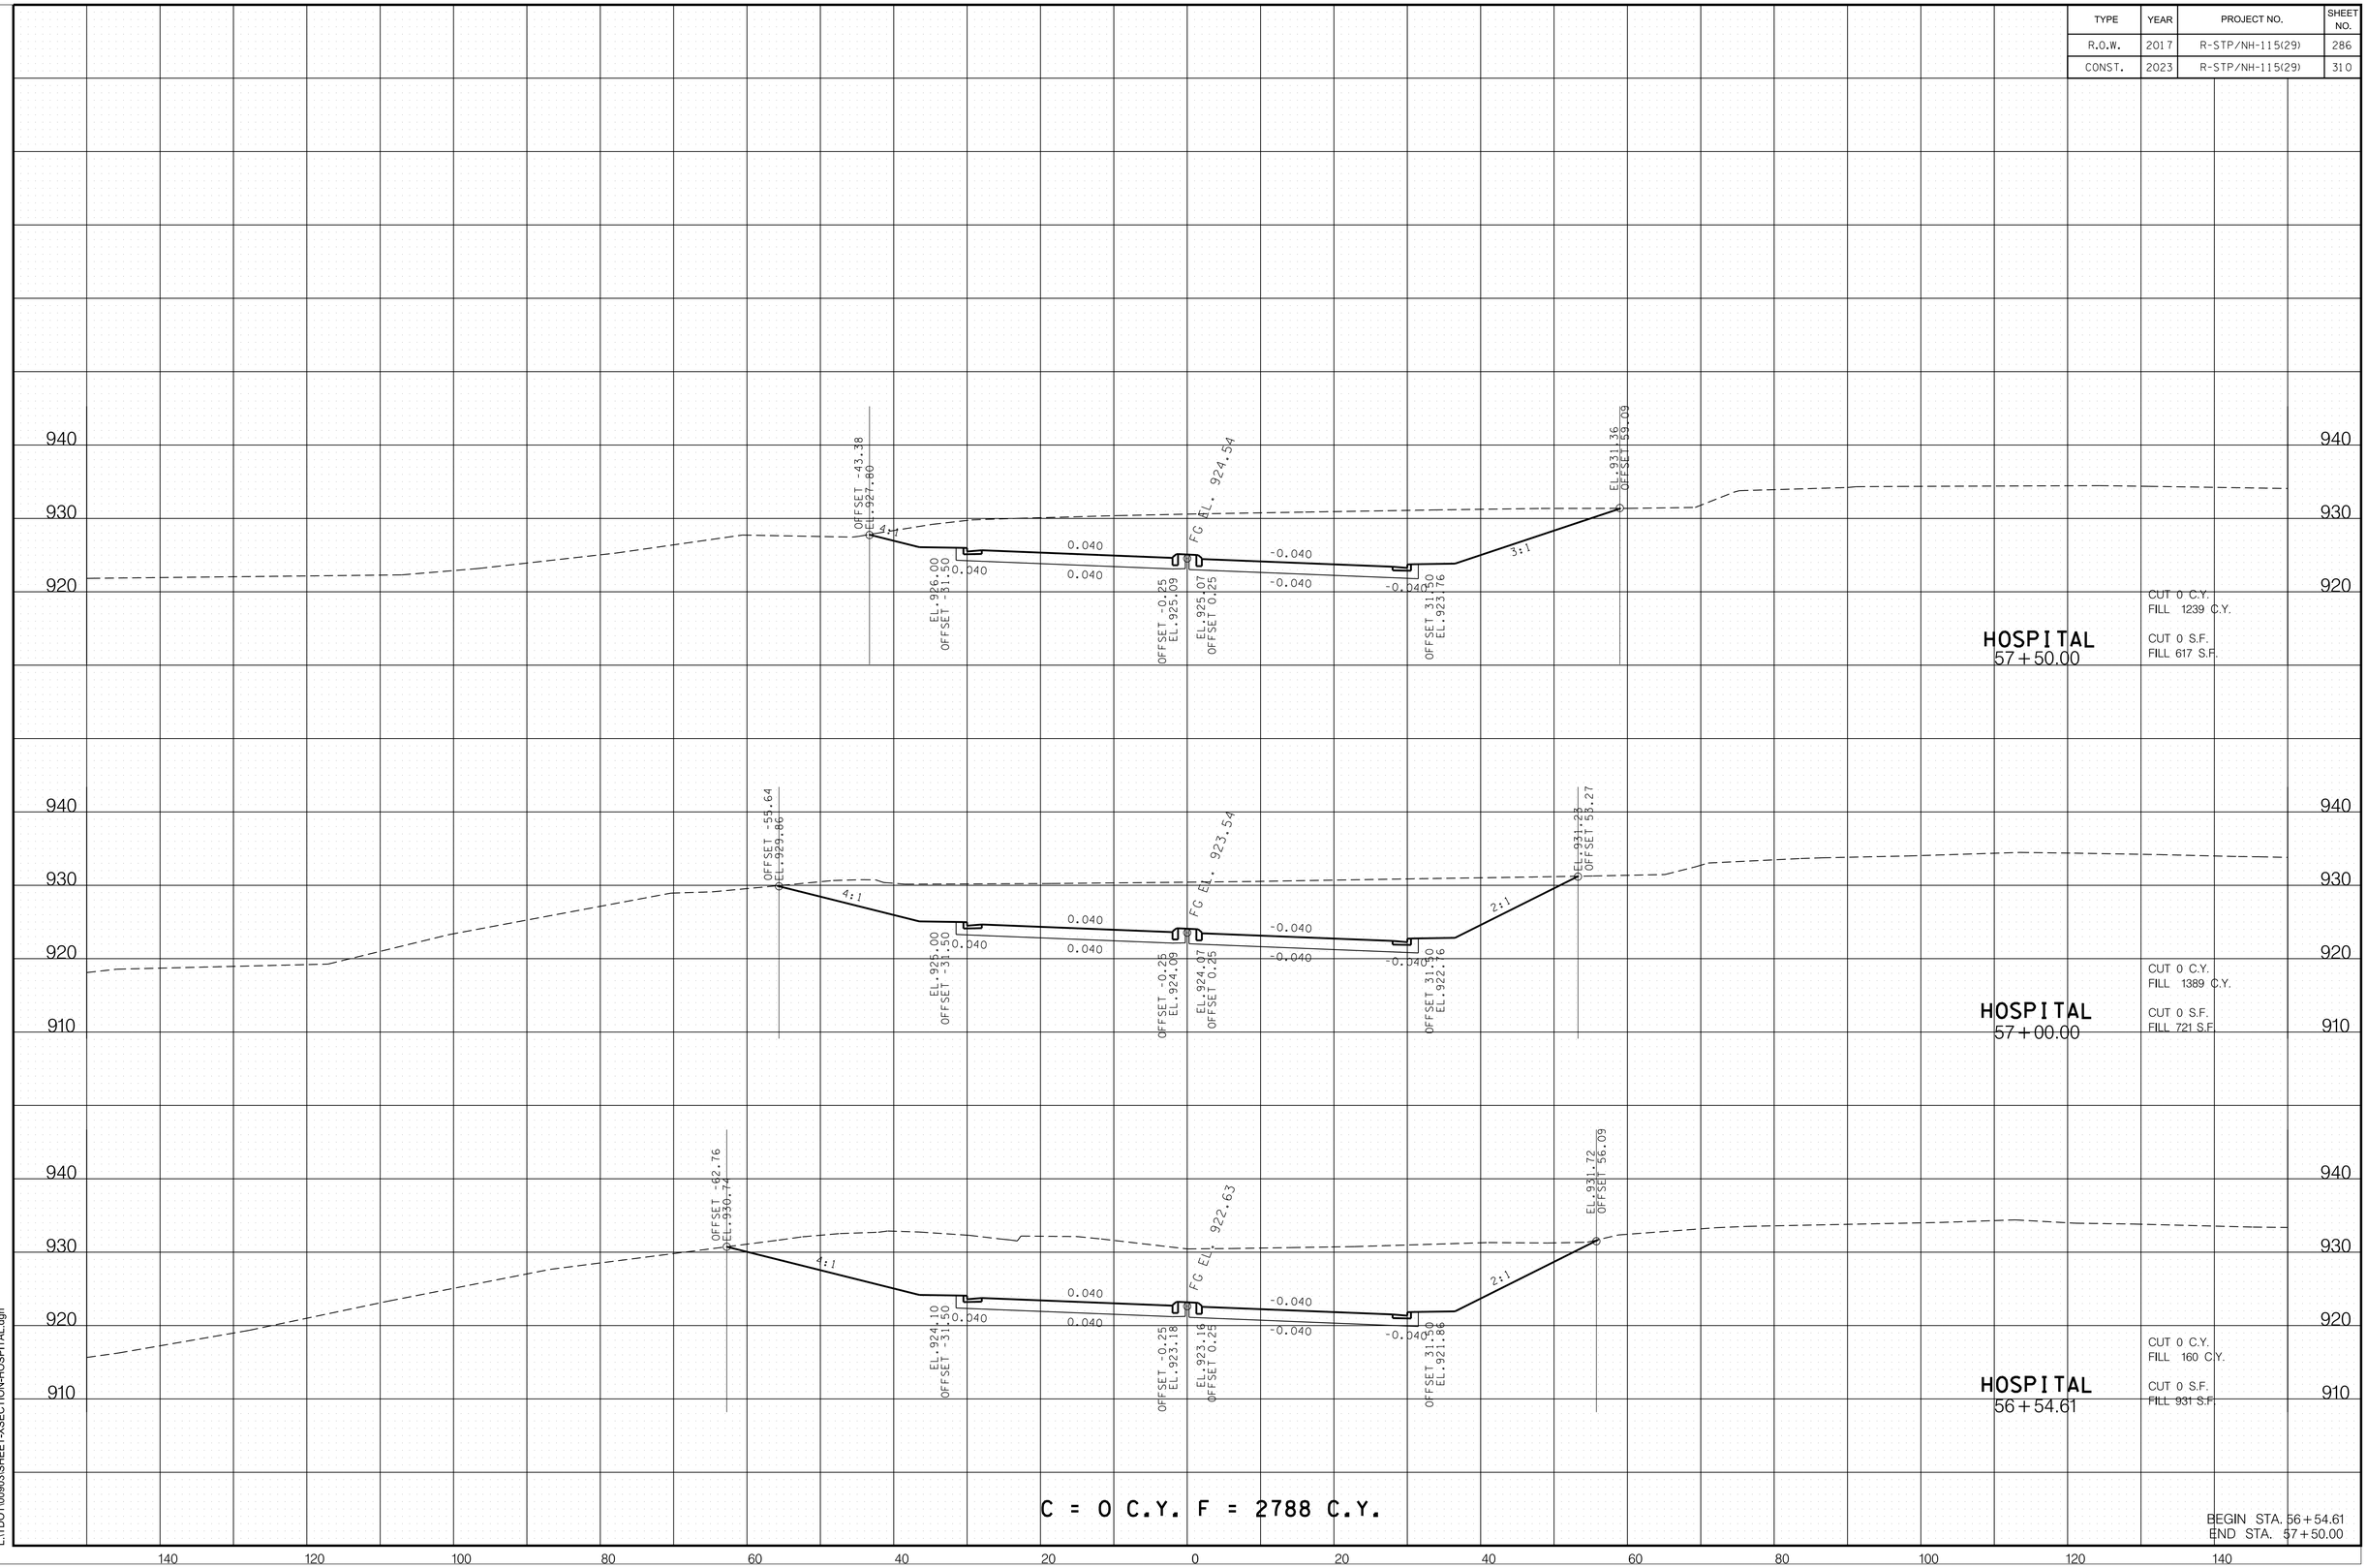

11/18/2022 2:55:16 PM
L:\TDOT\00903\SHEET-XSECTION-HOSPITAL.dgn

TYPE	YEAR	PROJECT NO.	SHEET NO.
R.O.W.	2017	R-STP/NH-115(29)	287
CONST.	2023	R-STP/NH-115(29)	311

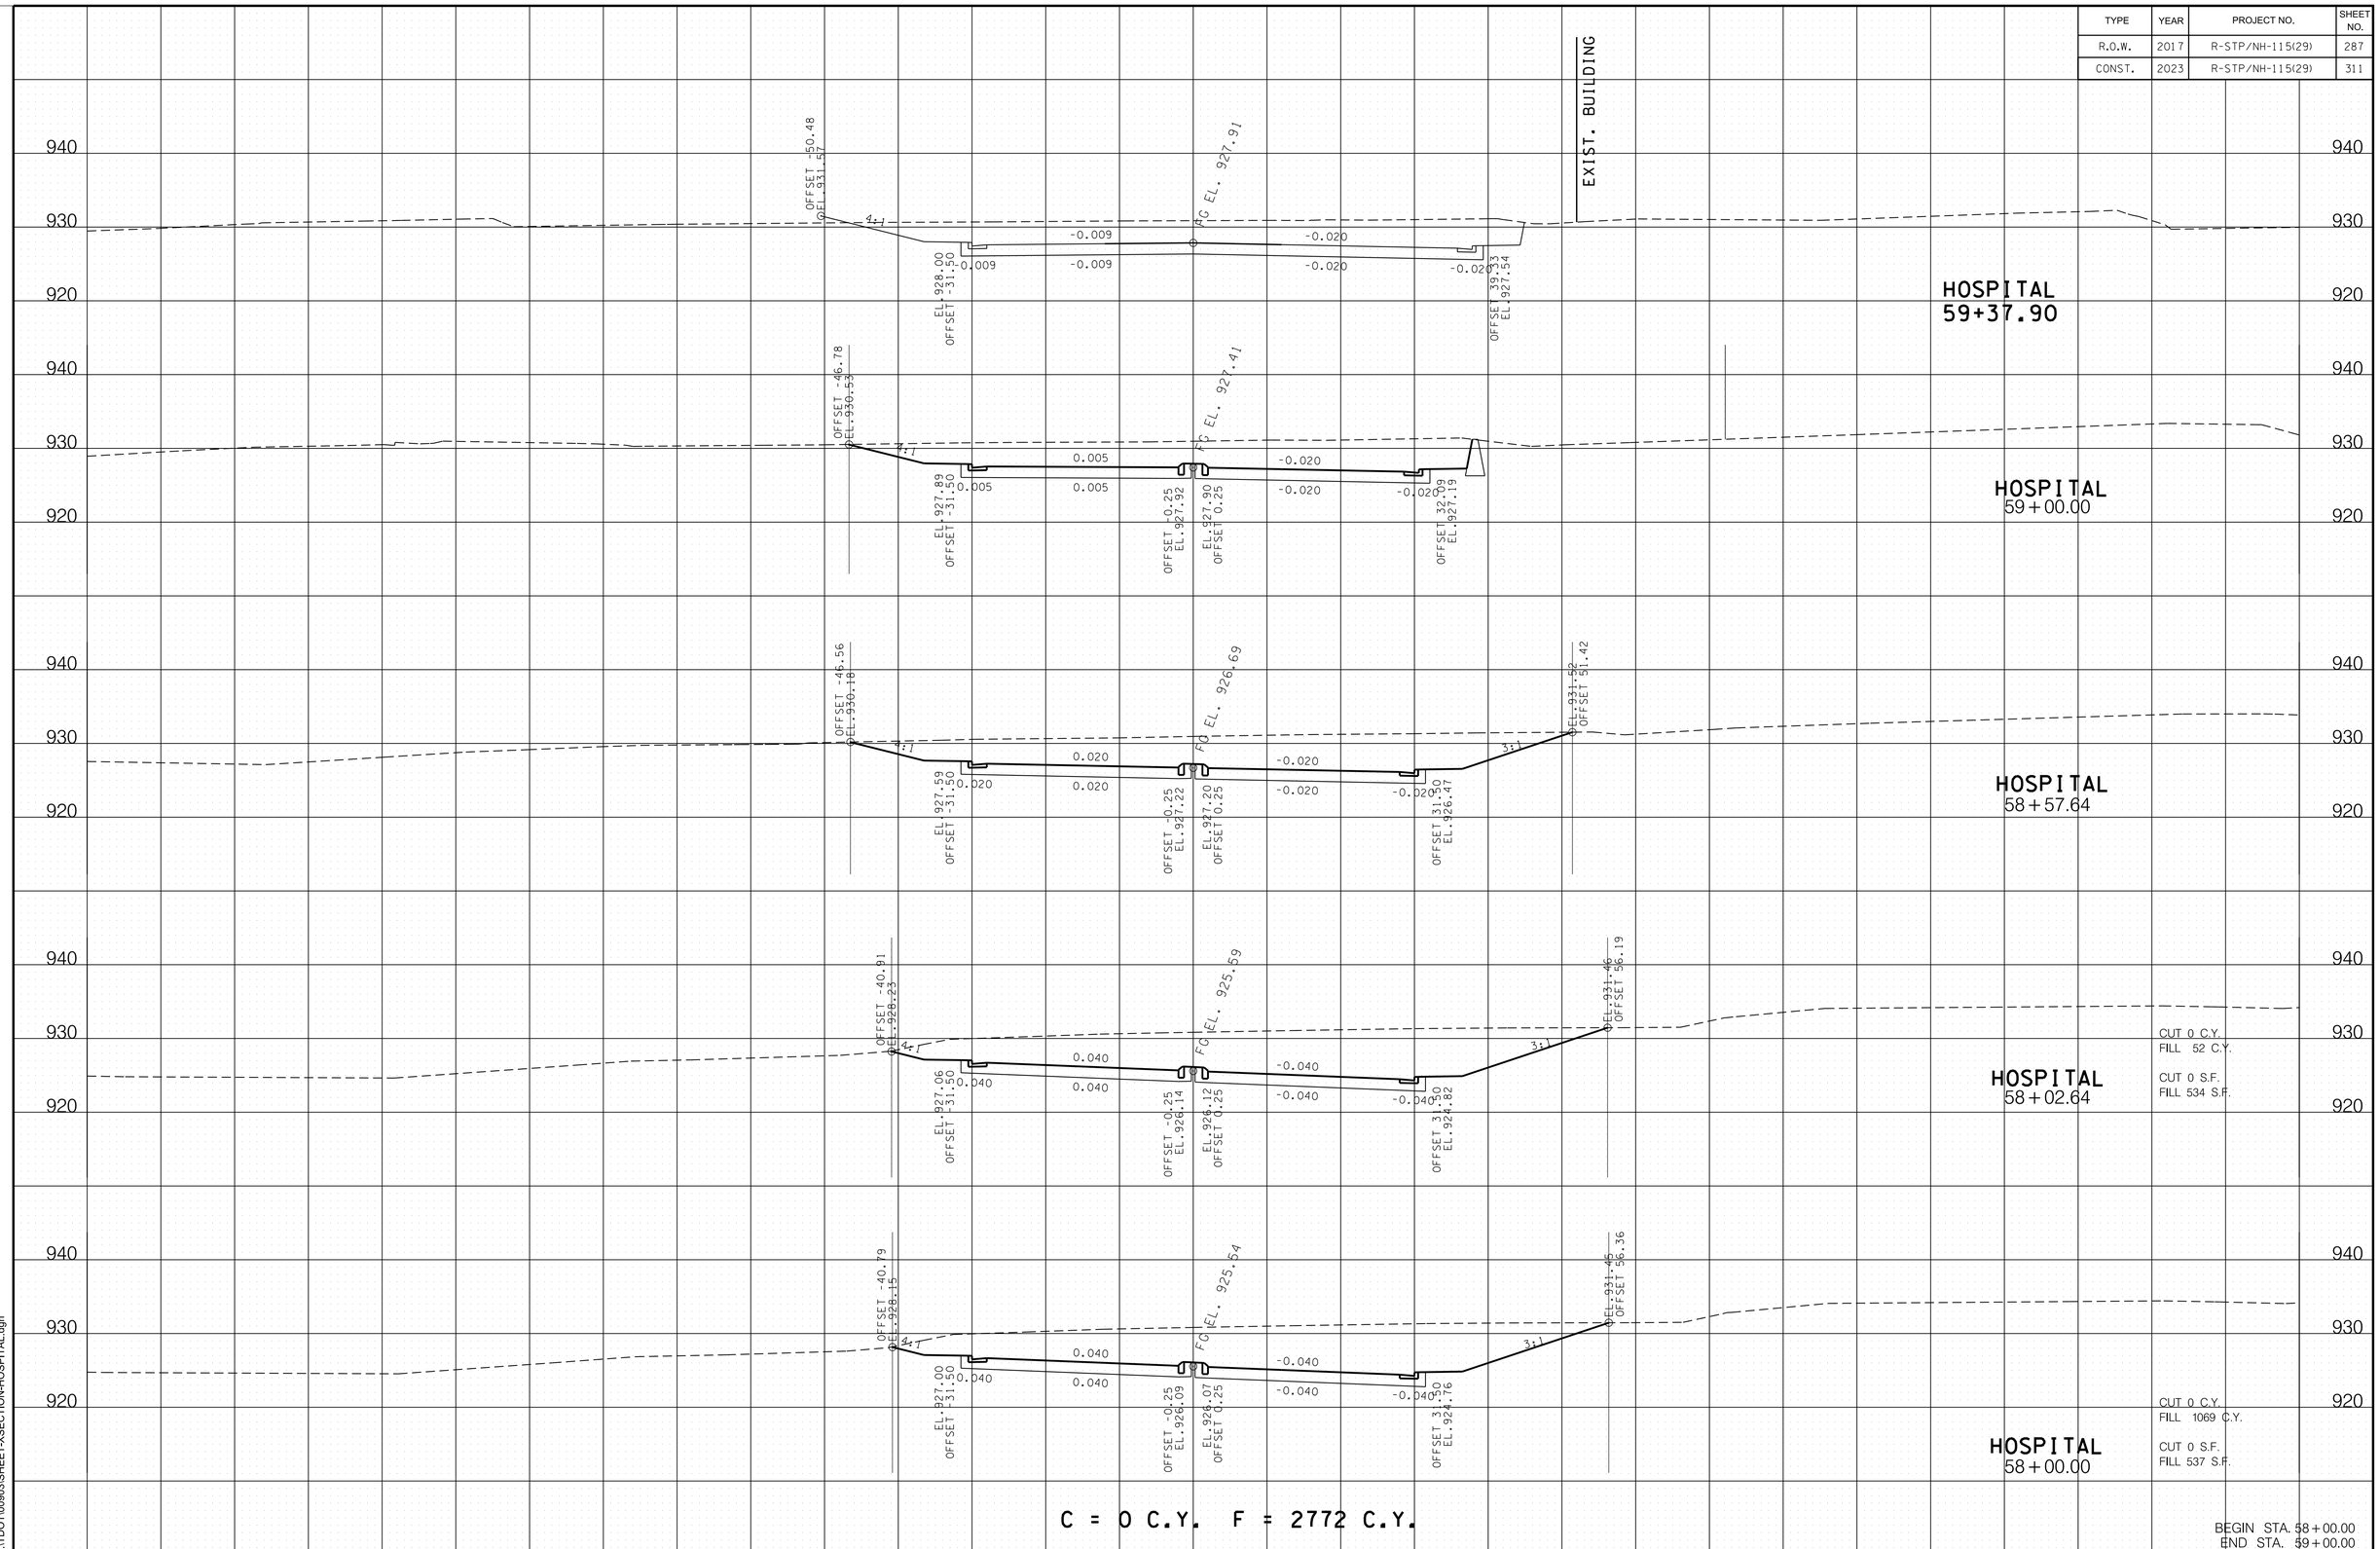

11/18/2022 2:55:17 PM
L:\TDOT\00903\SHEET-XSECTION-HOSPITAL.dgn

TYPE	YEAR	PROJECT NO.	SHEET NO.
R.O.W.	2017	R-STP/NH-115(29)	288
CONST.	2023	R-STP/NH-115(29)	312

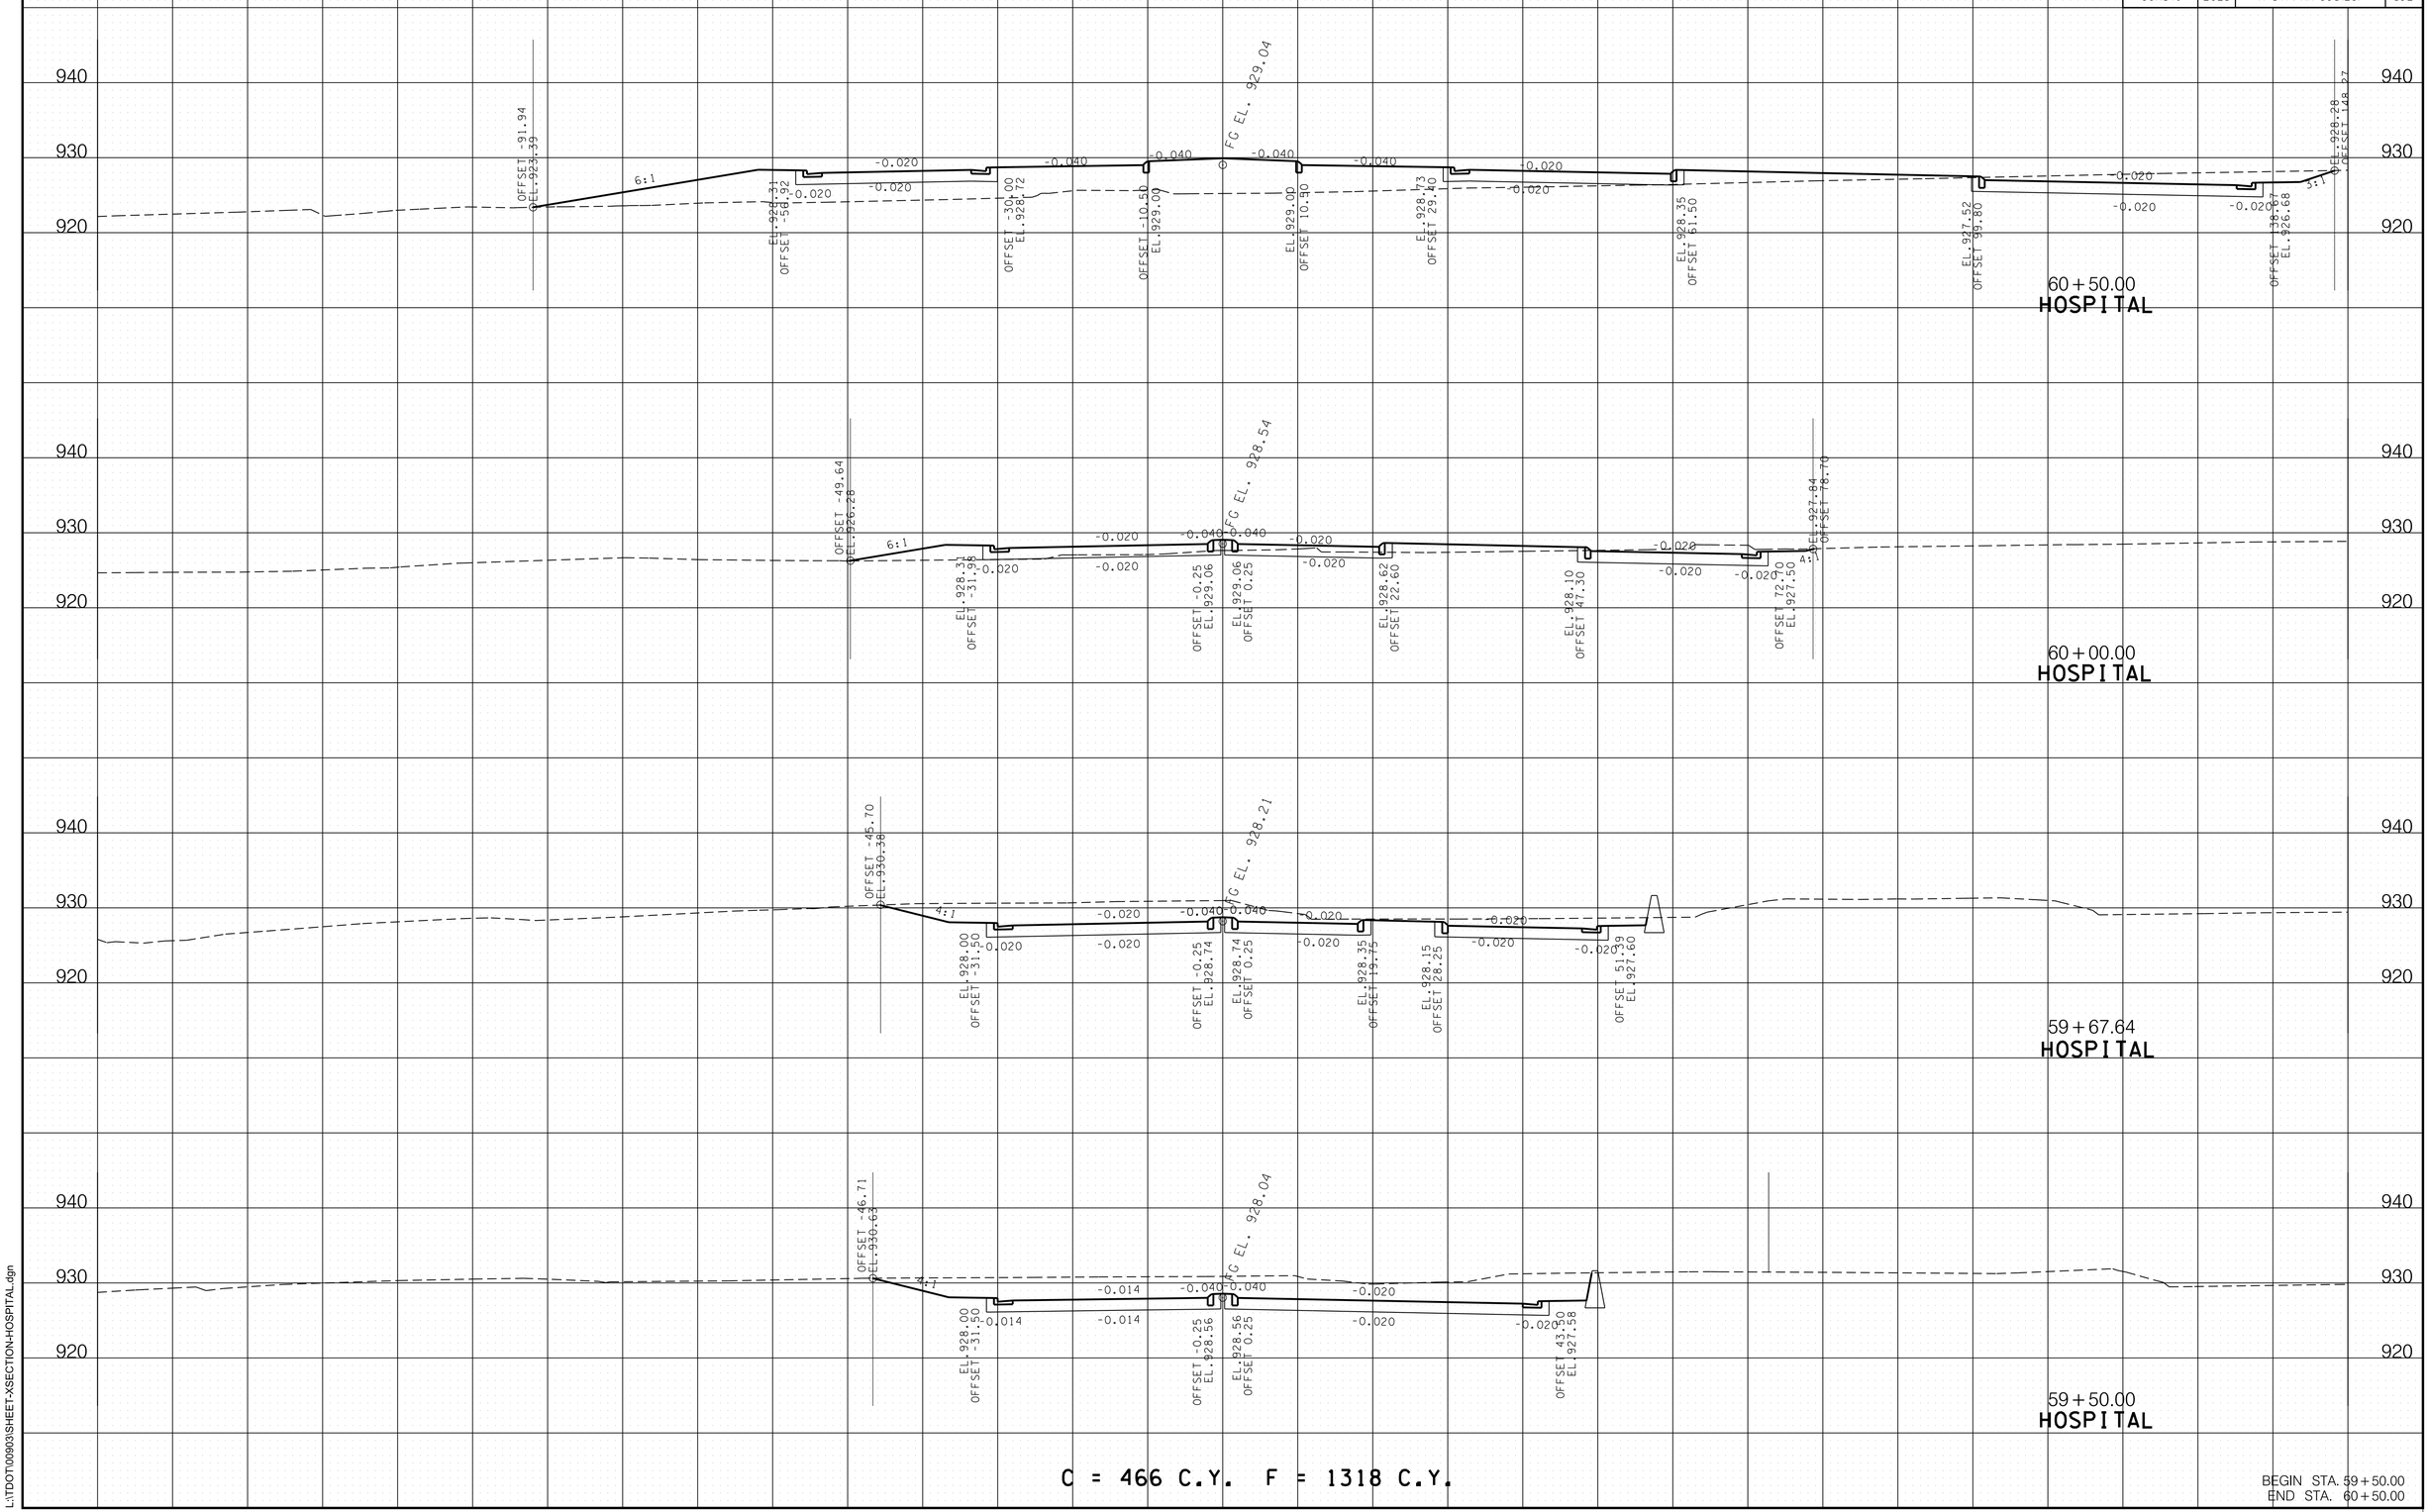

C = 466 C.Y. F = 1318 C.Y.

BEGIN STA. 59+50.00
END STA. 60+50.00

11/18/2022 2:55:17 PM
L:\TDOT\00903\SHEET-XSECTION-HOSPITAL.dgn

TYPE	YEAR	PROJECT NO.	SHEET NO.
R.O.W.	2017	R-STP/NH-115(29)	289
CONST.	2023	R-STP/NH-115(29)	313

REV. 9-16-19

REVISED SLPOES RIGHT OF STA. 61+00, STA. 61+50 AND STA. 62+00.

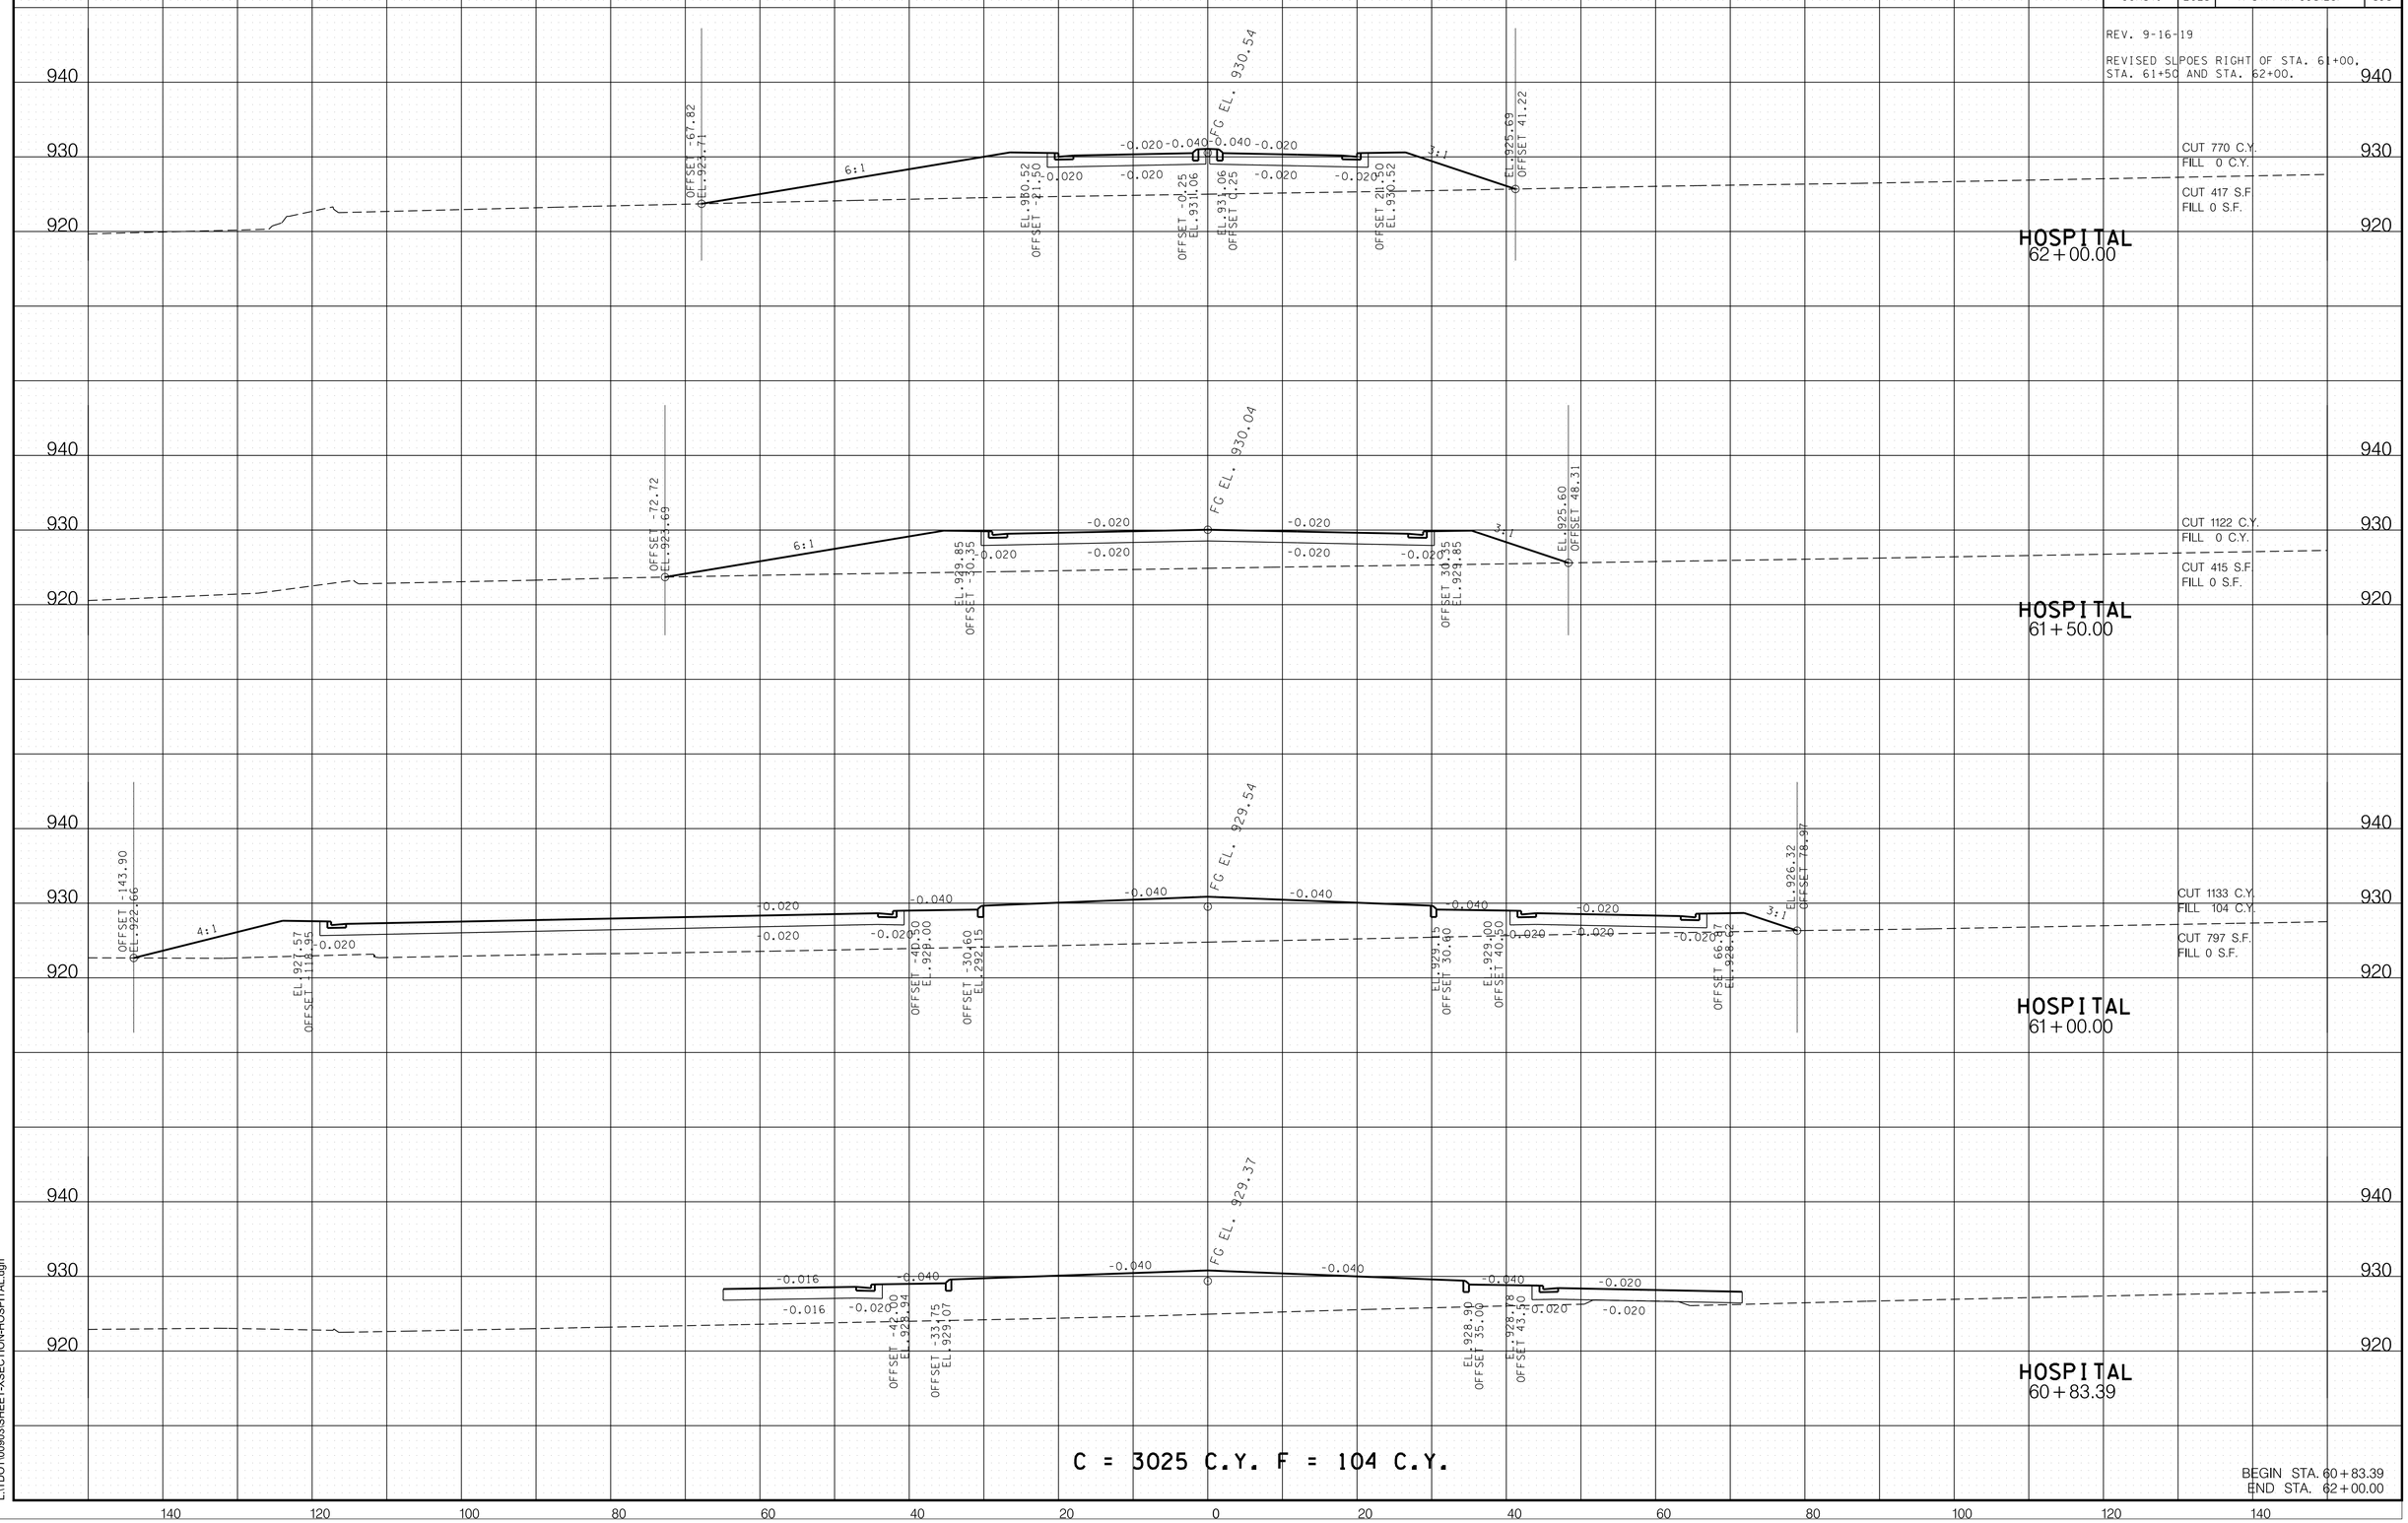

BEGIN STA. 60+83.39
END STA. 62+00.00

11/18/2022 2:55:18 PM
L:\TDOT\00903\SHEET-XSECTION-HOSPITAL.dgn

TYPE	YEAR	PROJECT NO.	SHEET NO.
R.O.W.	2017	R-STP/NH-115(29)	290
CONST.	2023	R-STP/NH-115(29)	314

REV. 9-16-19

REVISED SLPOES RIGHT OF STA. 62+50.

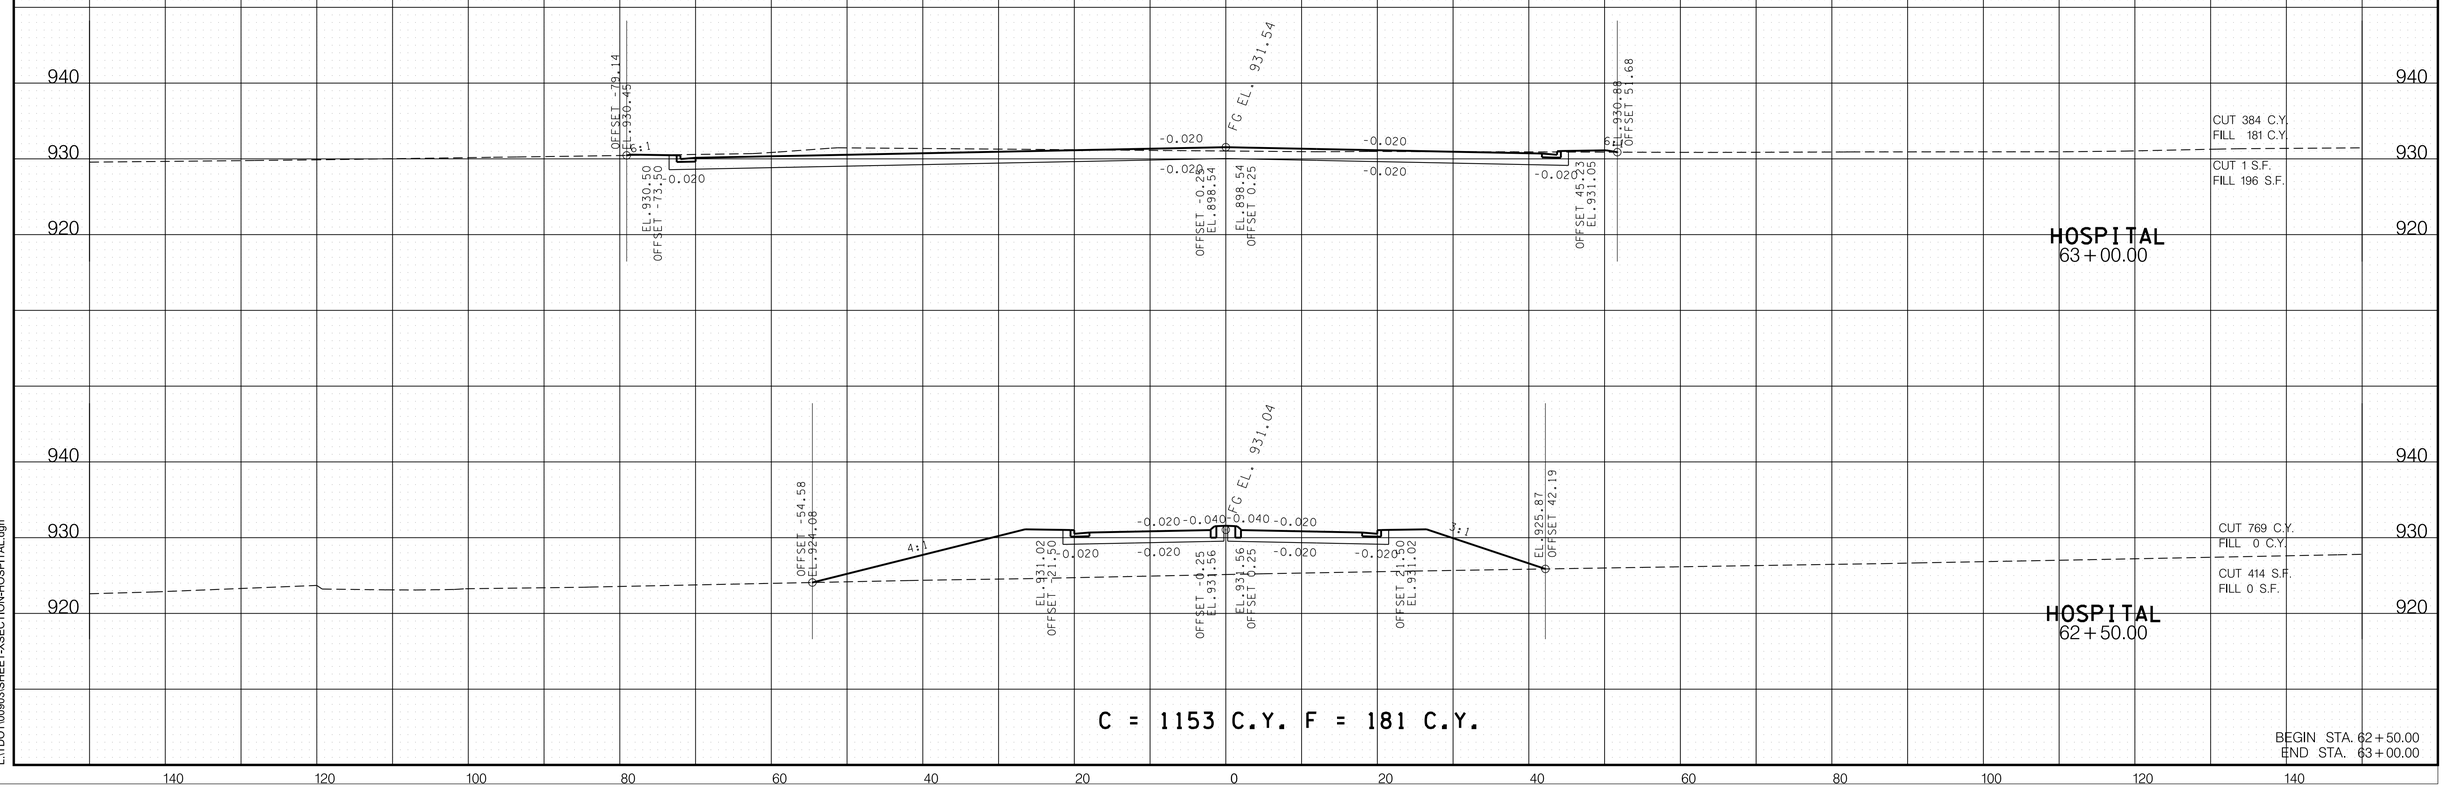

11/18/2022 2:55:19 PM
L:\TDOT\00903\SHEET-XSECTION-HOSPITAL.dgn

TYPE	YEAR	PROJECT NO.	SHEET NO.
R.O.W.	2017	R-STP/NH-115(29)	291
CONST.	2023	R-STP/NH-115(29)	315

REV. 3-29-24

REVISED CROSS SECTIONS.

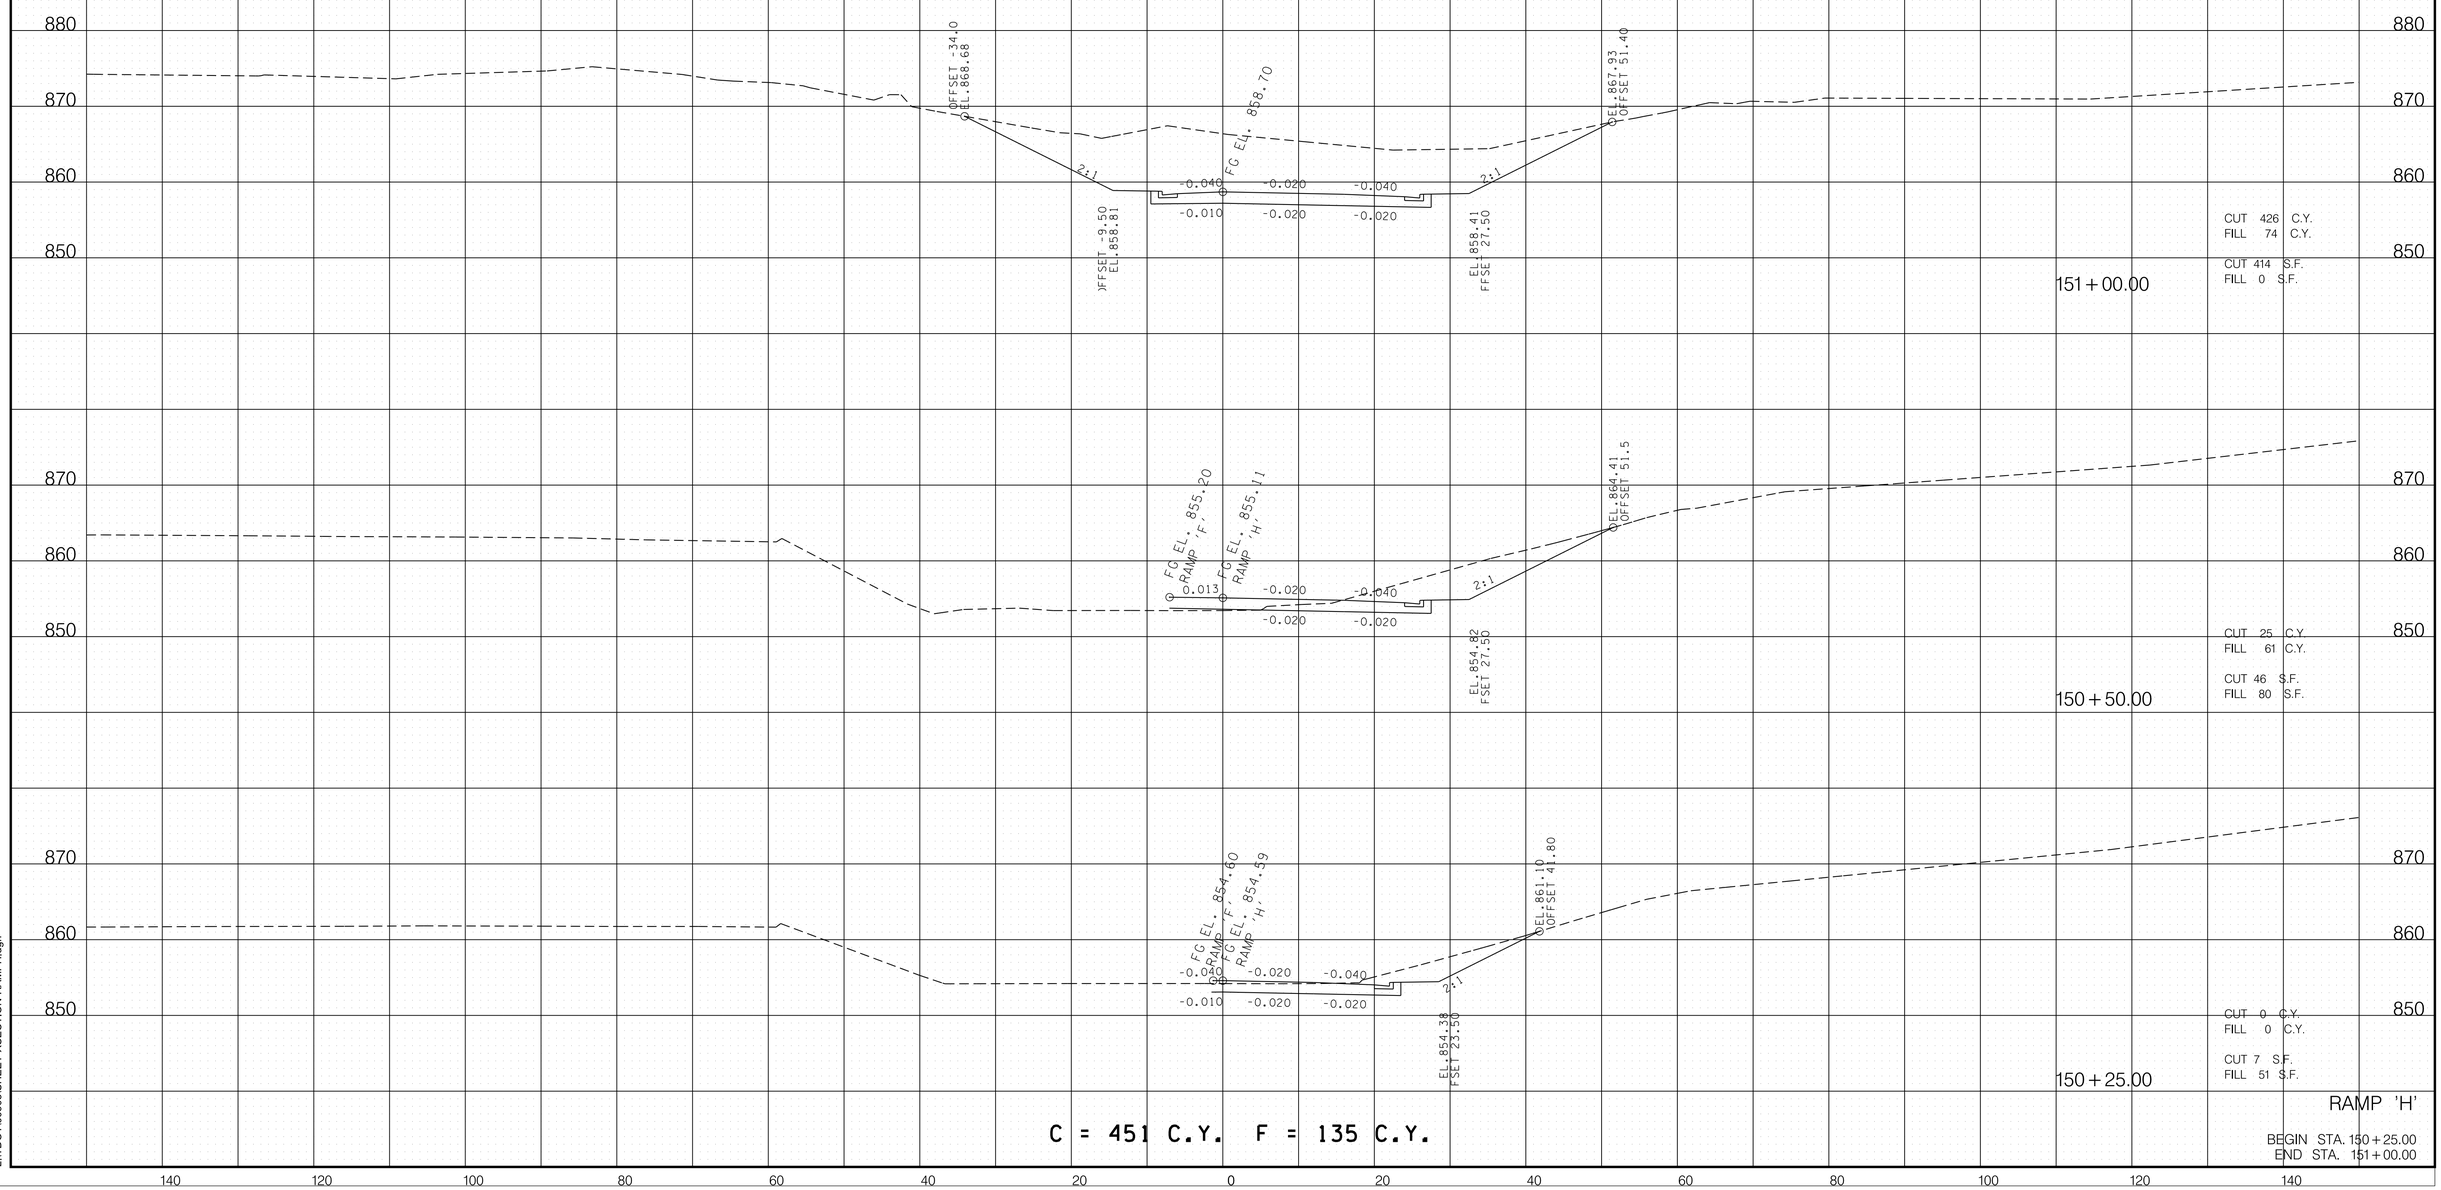

C = 451 C.Y. F = 135 C.Y.

RAMP 'H'

BEGIN STA. 150+25.00
END STA. 151+00.00

3/26/2024 12:55:52 PM
L:\TDOT\00903\SHEET-XSECTION-RAMPH.dgn

TYPE	YEAR	PROJECT NO.	SHEET NO.
R.O.W.	2017	R-STP/NH-115(29)	292
CONST.	2023	R-STP/NH-115(29)	316

REV. 3-29-24

REVISED CROSS SECTION STA. 151+25.

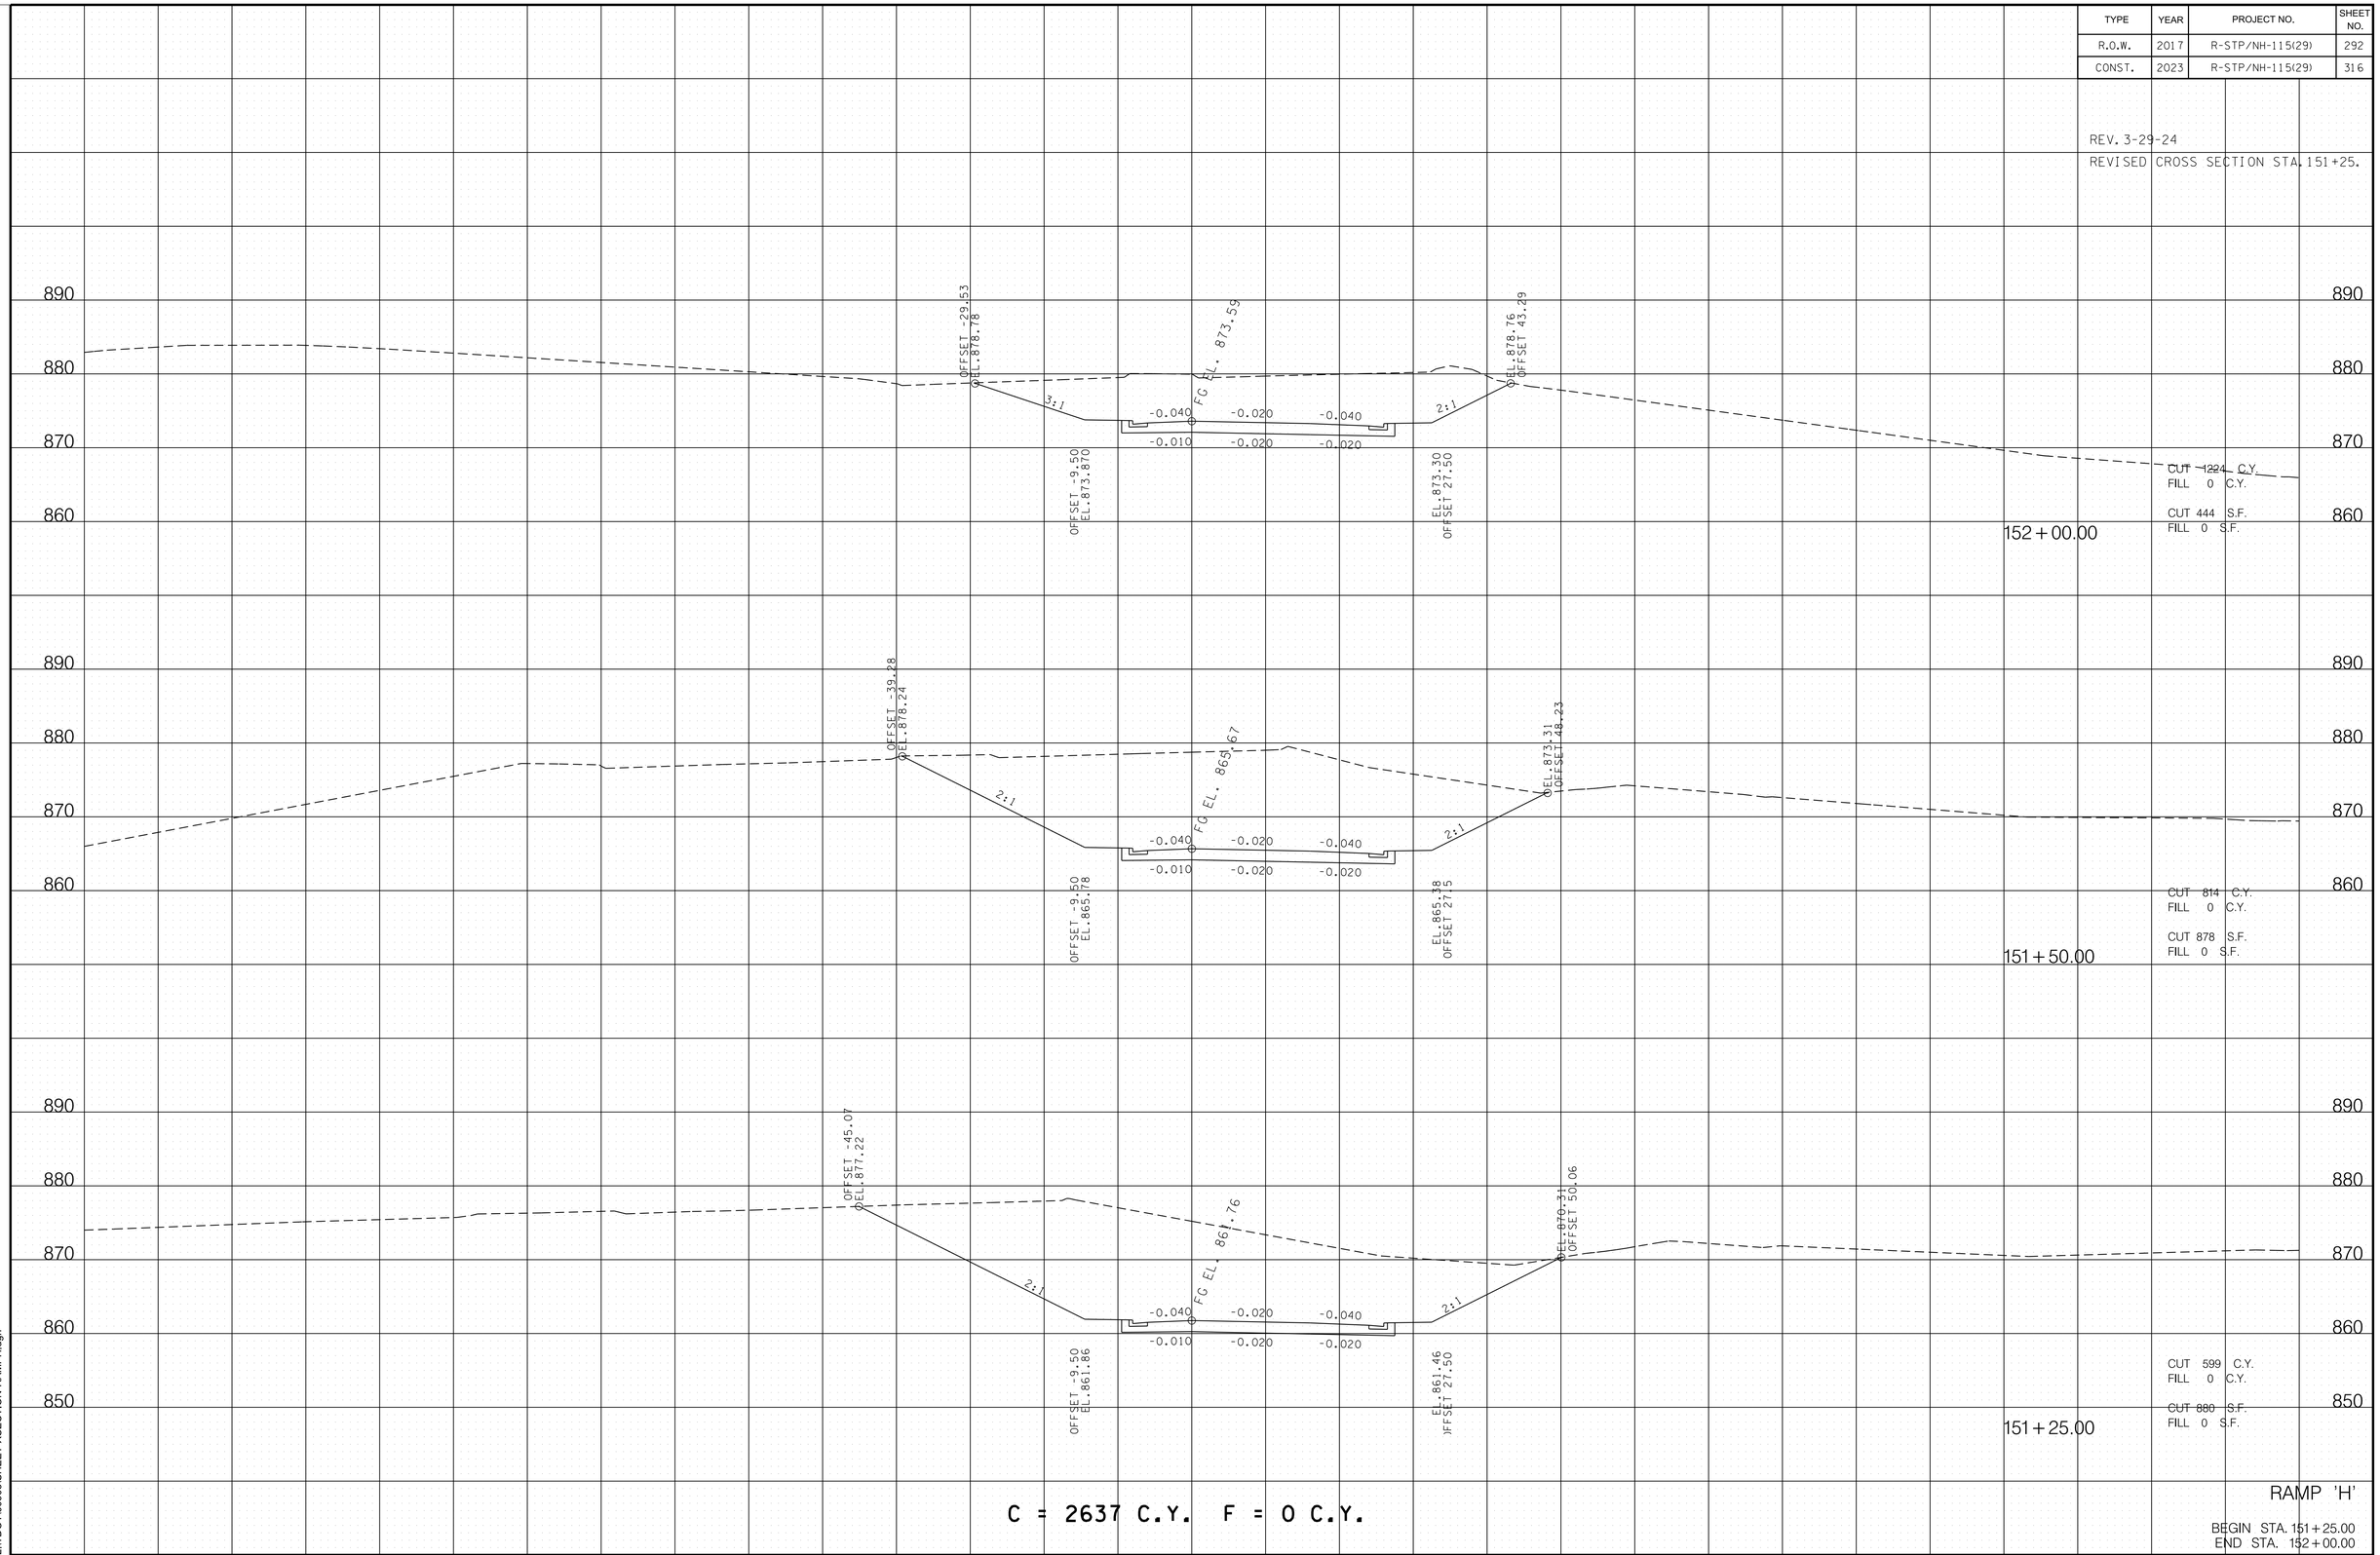

RAMP 'H'

BEGIN STA. 151+25.00
END STA. 152+00.00

3/26/2024 12:55:53 PM
L:\TDOT\00903\SHEET-XSECTION-RAMPH.dgn

TYPE	YEAR	PROJECT NO.	SHEET NO.
R.O.W.	2017	R-STP/NH-115(29)	293
CONST.	2023	R-STP/NH-115(29)	317

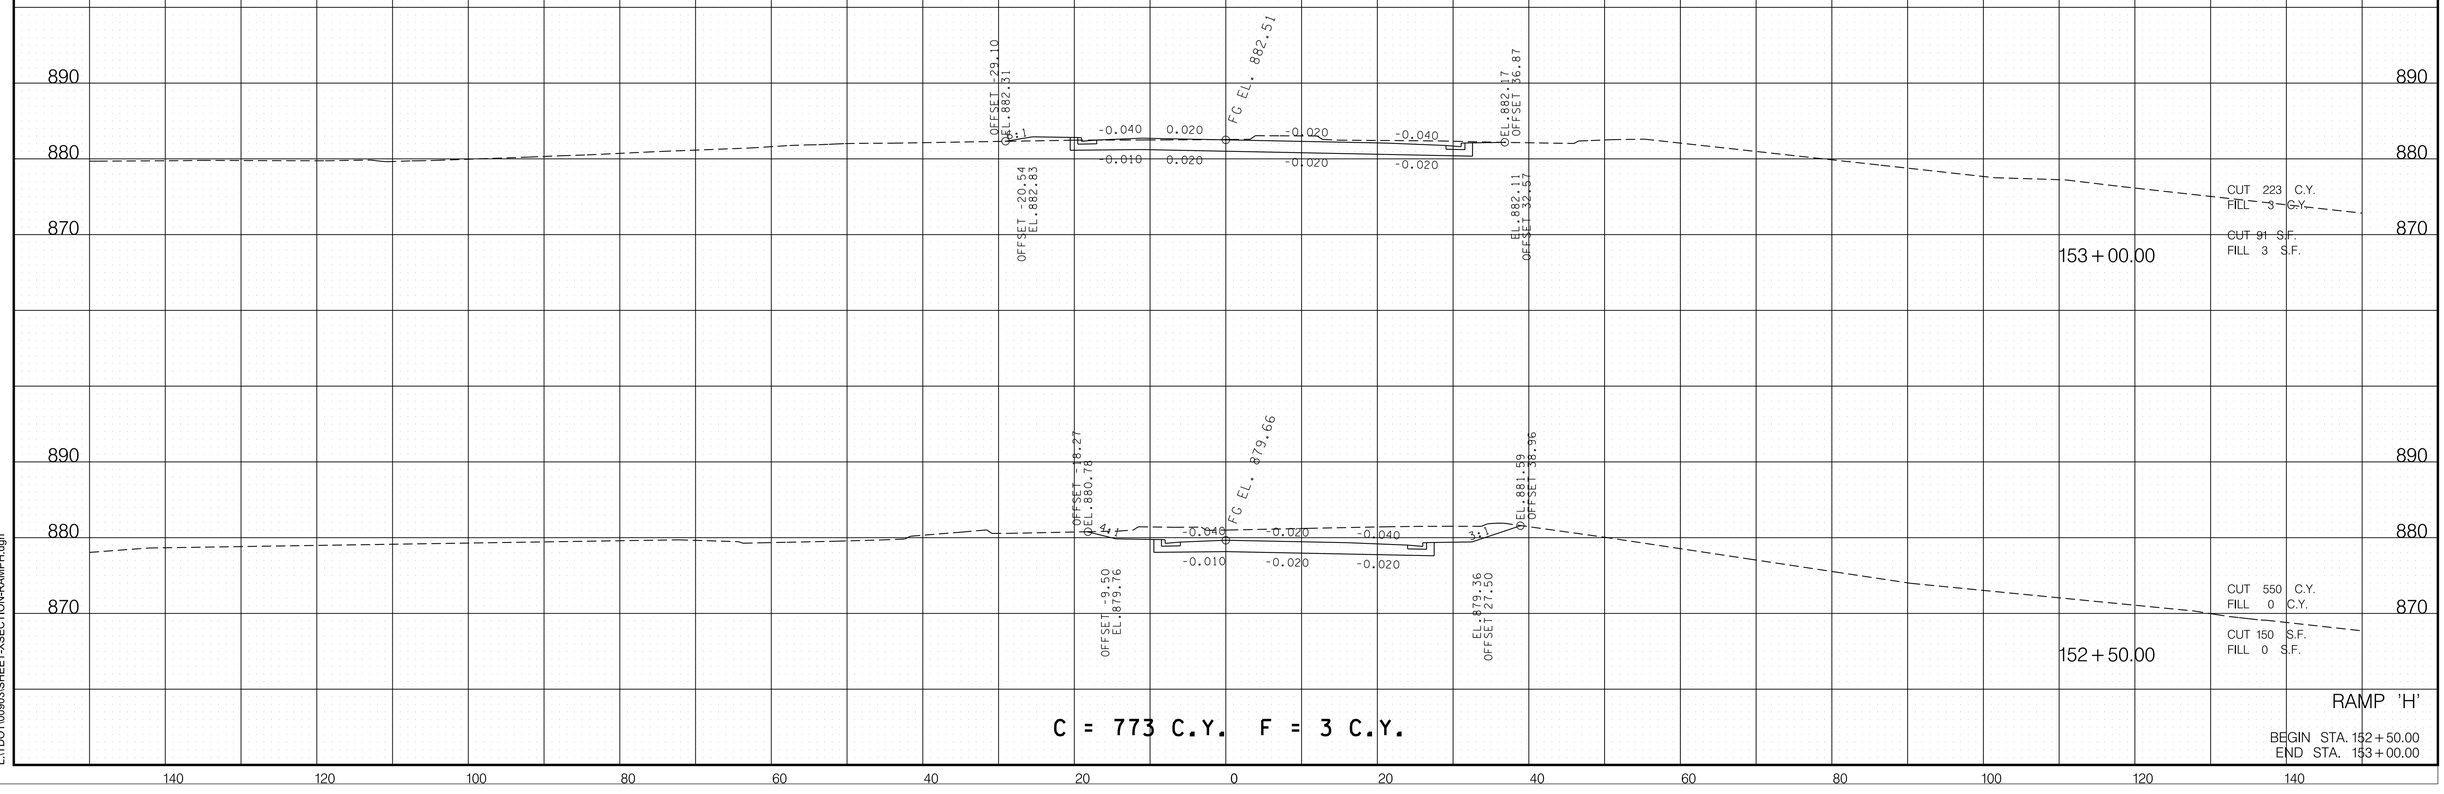

RAMP 'H'

BEGIN STA. 152+50.00
END STA. 153+00.00

11/18/2022 2:55:20 PM
L:\TDOT\00903\SHEET-XSECTION-RAMPH.dgn

TYPE	YEAR	PROJECT NO.	SHEET NO.
R.O.W.	2017	R-STP,NH-115(29)	294
CONST.	2023	R-STP,NH-115(29)	318

REV. 9-16-15
ADDED SHEET TO PLANS.

REV. 3-29-24
ADDED SPECIAL DITCH RIGHT OF CENTERLINE.

REV. 5-13-25
REVISED SECTIONS.

REV. 7-14-25
REVISED SECTIONS AND ADDED CONSTRUCTION PHASING.

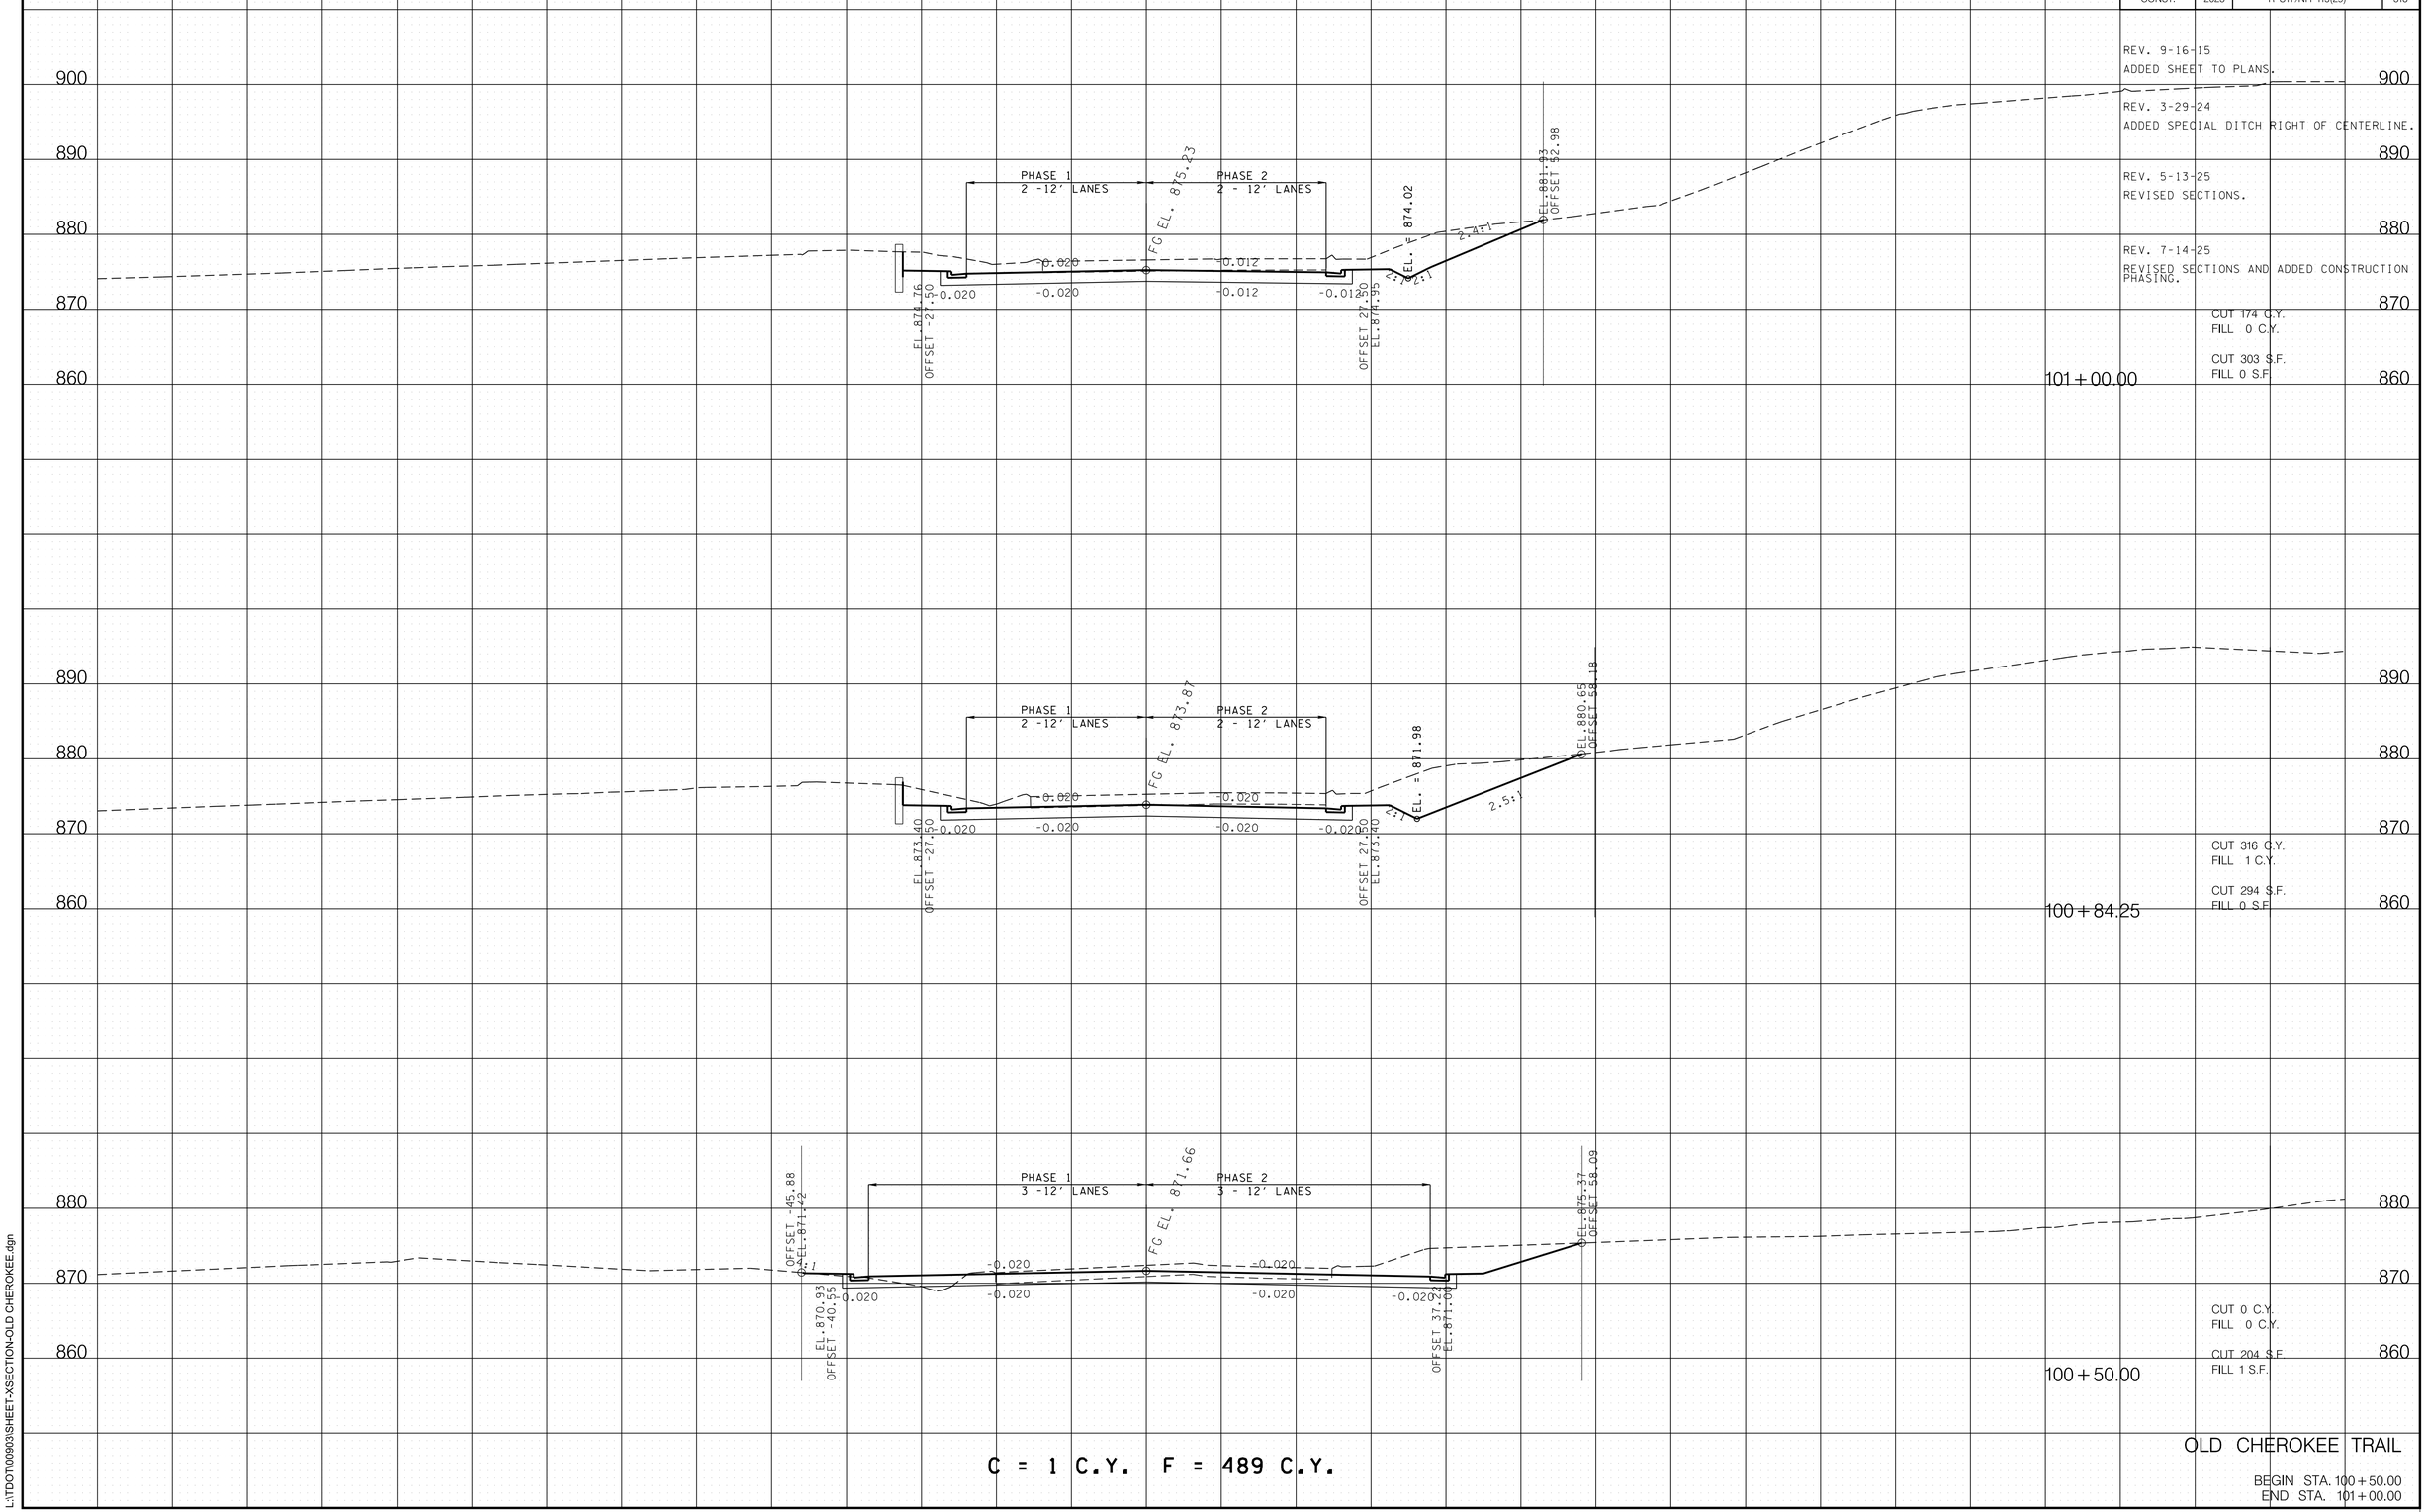

C = 1 C.Y. F = 489 C.Y.

OLD CHEROKEE TRAIL

BEGIN STA. 100+50.00
END STA. 101+00.00

7/15/2025 7:45:38 AM
L:\TDOT\00903\SHEET-XSECTION-OLD CHEROKEE.dgn

TYPE	YEAR	PROJECT NO.	SHEET NO.
R.O.W.	2017	R-STP,NH-115(29)	295
CONST.	2023	R-STP,NH-115(29)	319

REV. 9-16-15
ADDED SHEET TO PLANS.

REV. 3-29-24
ADDED SPECIAL DITCH RIGHT OF CENTERLINE.

REV. 7-14-25
REVISED SECTIONS AND ADDED CONSTRUCTION PHASING.

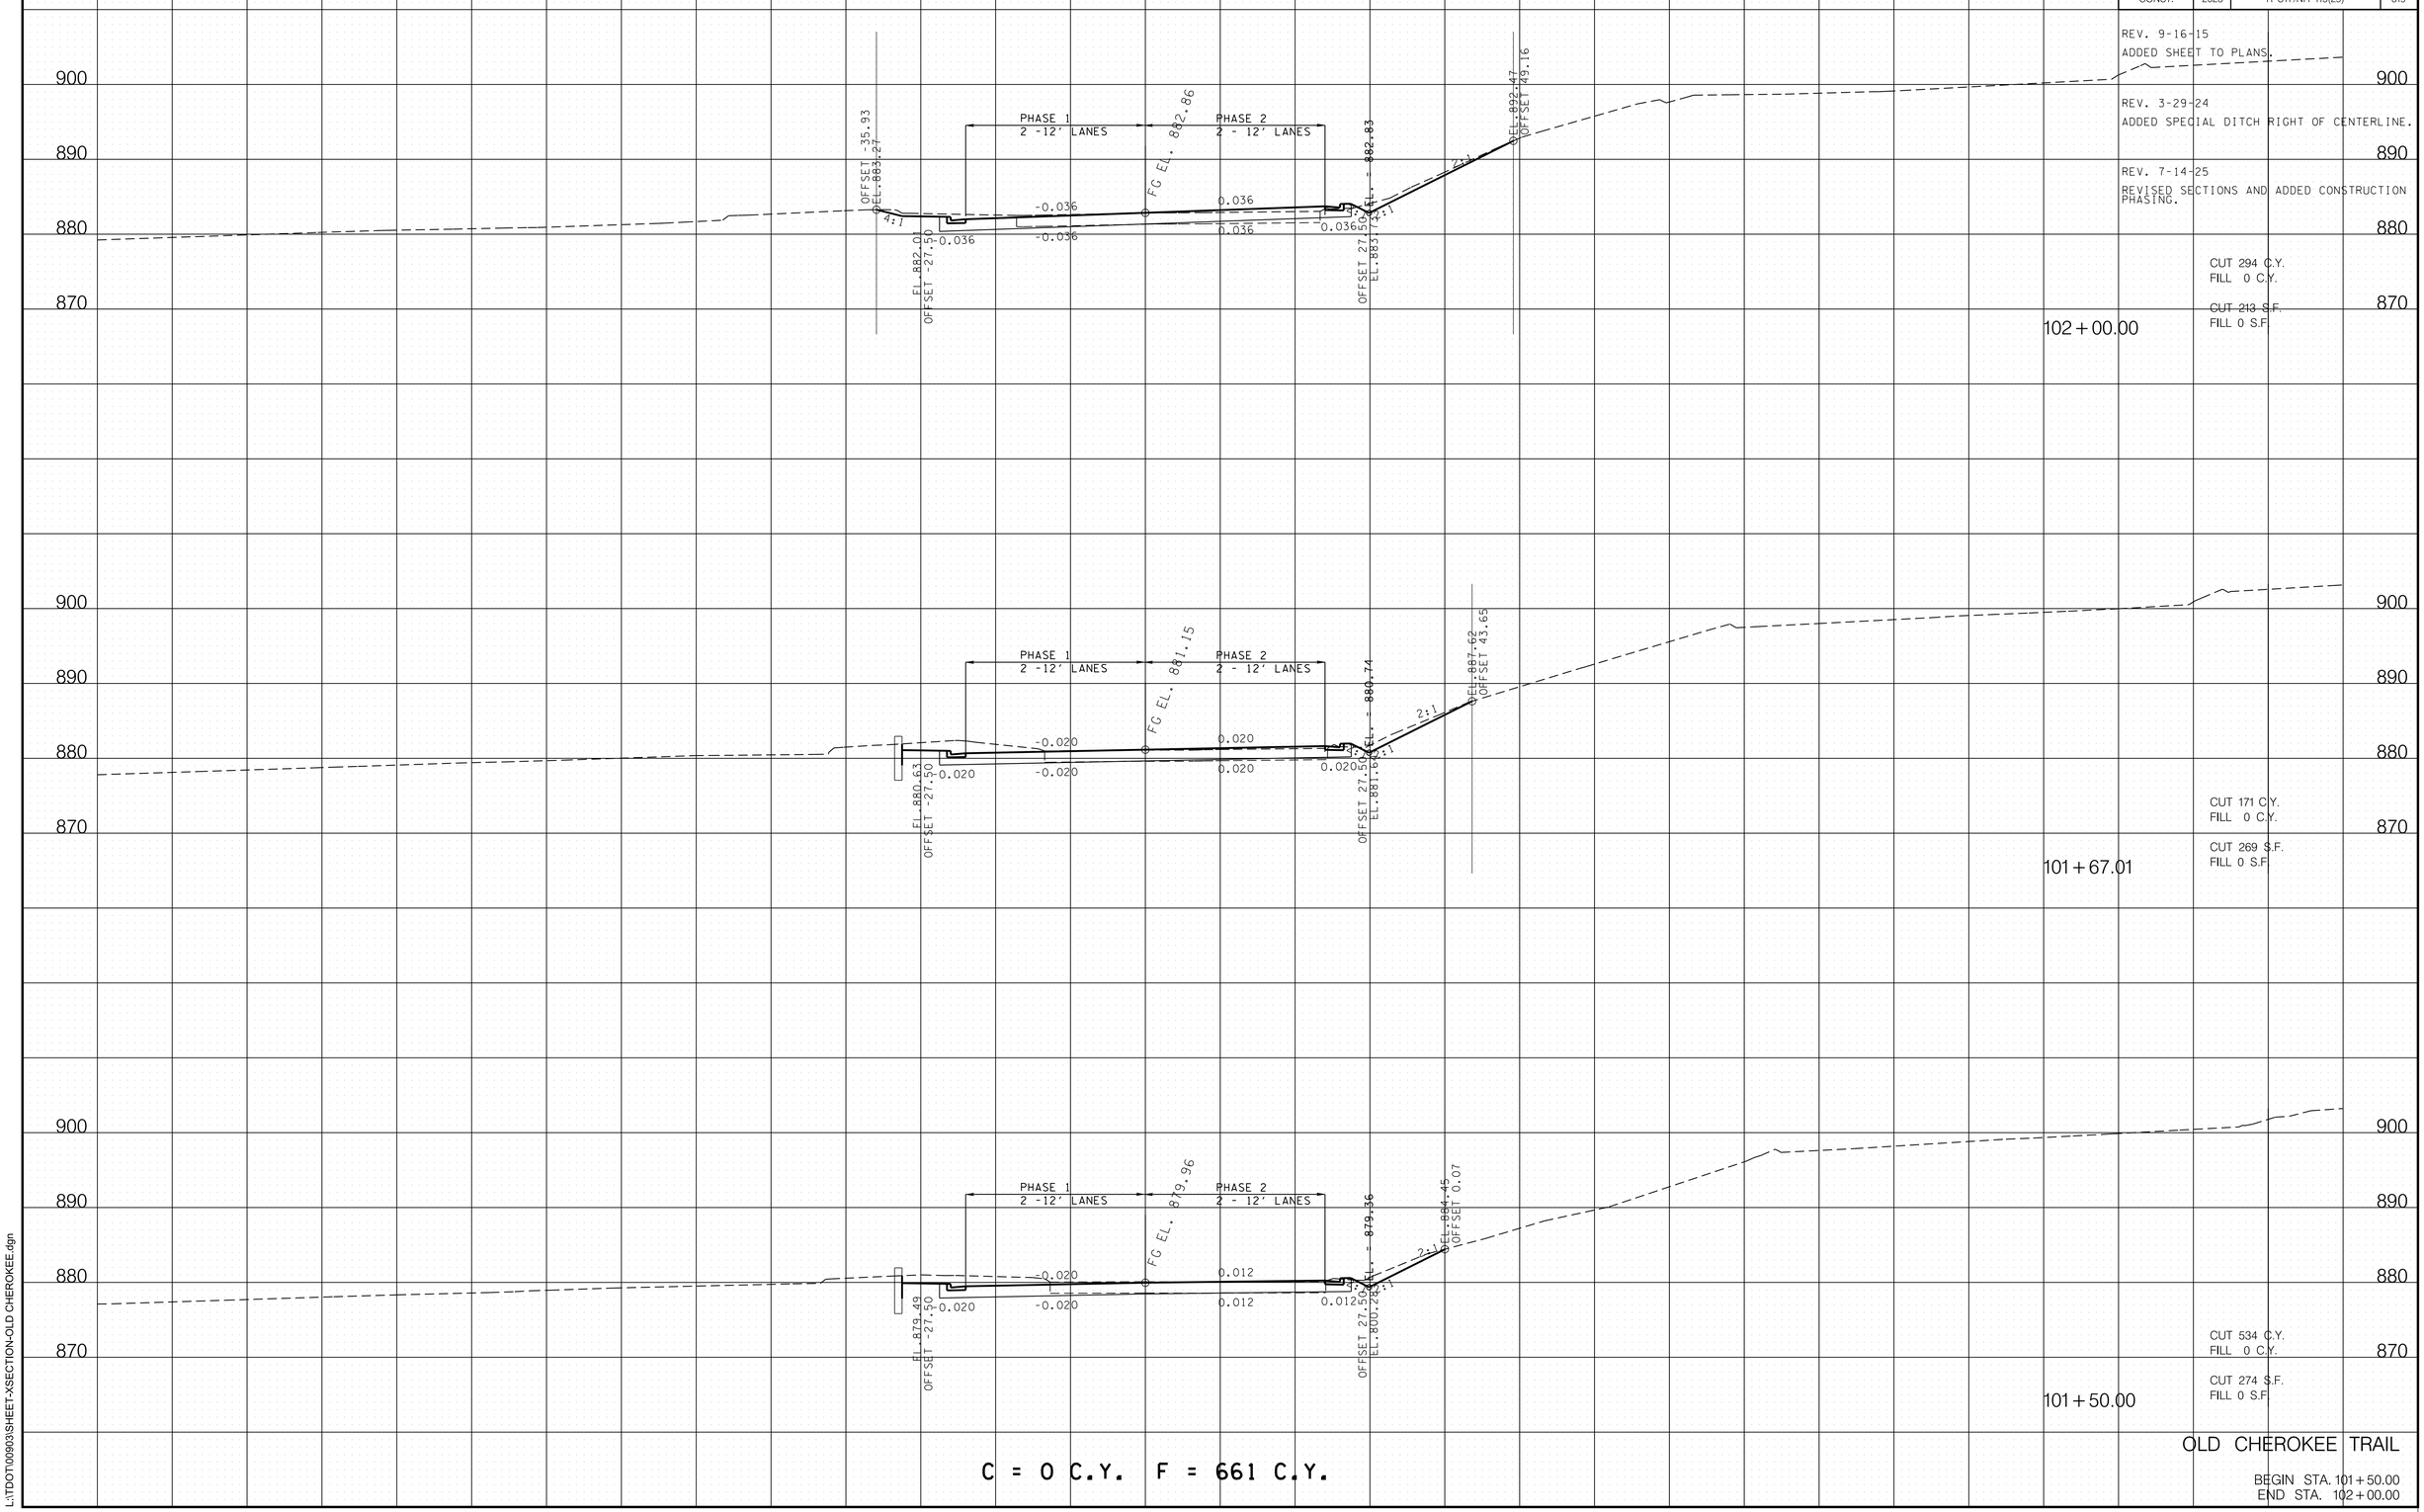

C = 0 C.Y. F = 661 C.Y.

OLD CHEROKEE TRAIL

BEGIN STA. 101+50.00
END STA. 102+00.00

7/15/2025 7:45:39 AM
L:\TDOT\00903\SHEET-XSECTION-OLD CHEROKEE.dgn

TYPE	YEAR	PROJECT NO.	SHEET NO.
R.O.W.	2017	R-STP,NH-115(29)	296
CONST.	2023	R-STP,NH-115(29)	320

REV. 9-16-15
ADDED SHEET TO PLANS.

REV. 3-29-24
ADDED SPECIAL DITCH RIGHT OF CENTERLINE.

REV. 7-14-25
REVISED SECTIONS AND ADDED CONSTRUCTION PHASING.

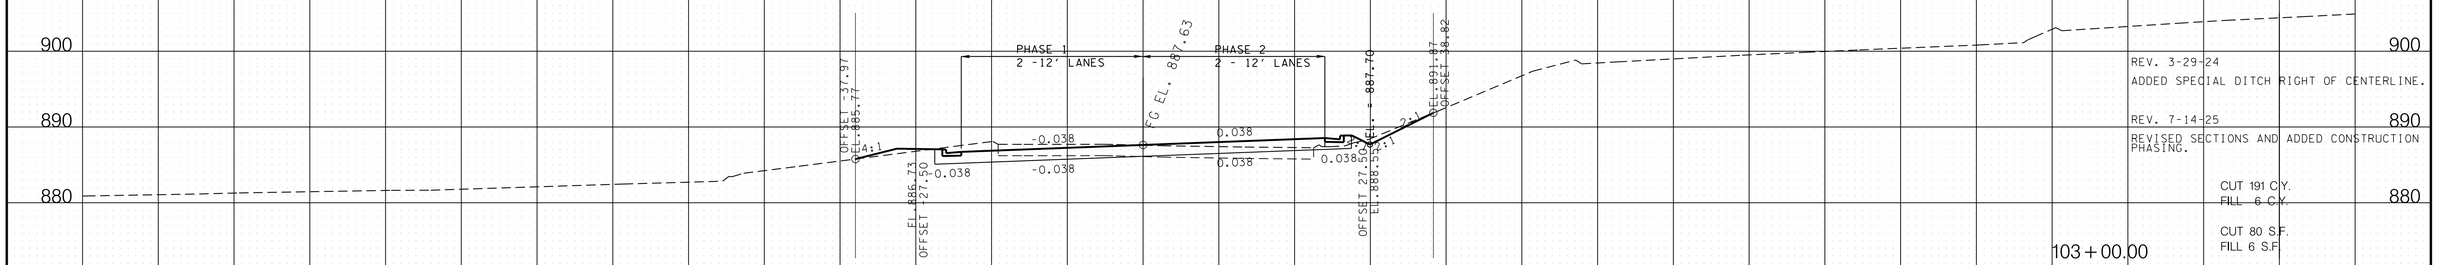

103 + 00.00

CUT 191 C.Y.
FILL 6 C.Y.

CUT 80 S.F.
FILL 6 S.F.

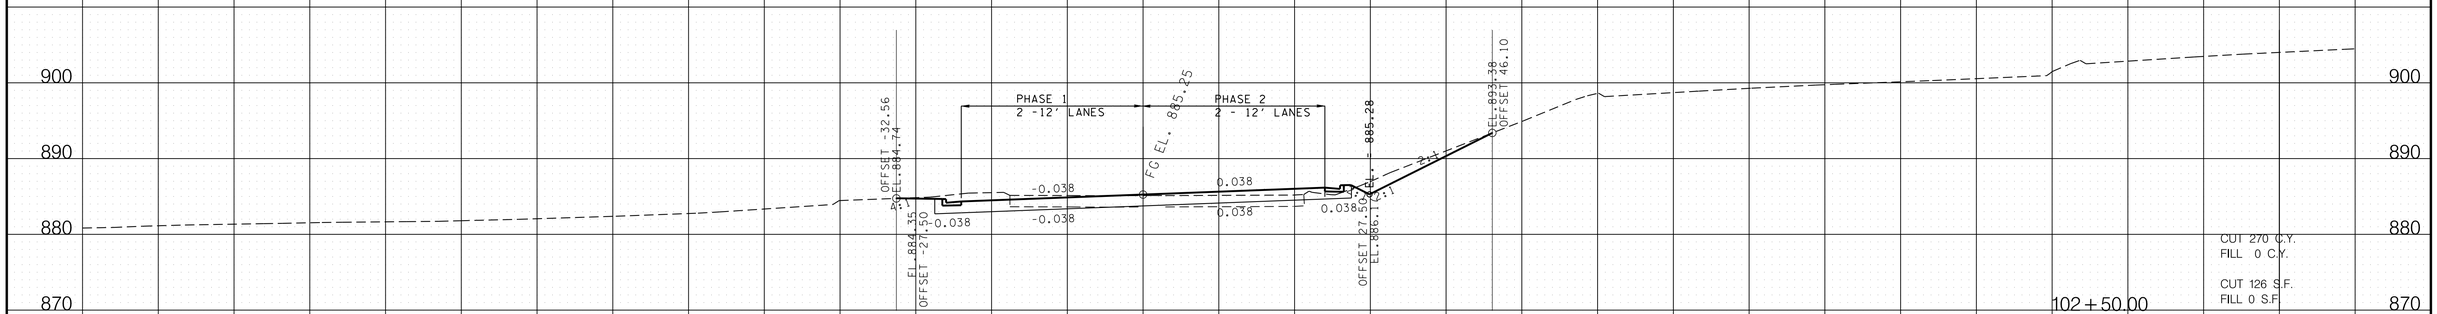

102 + 50.00

CUT 270 C.Y.
FILL 0 C.Y.

CUT 126 S.F.
FILL 0 S.F.

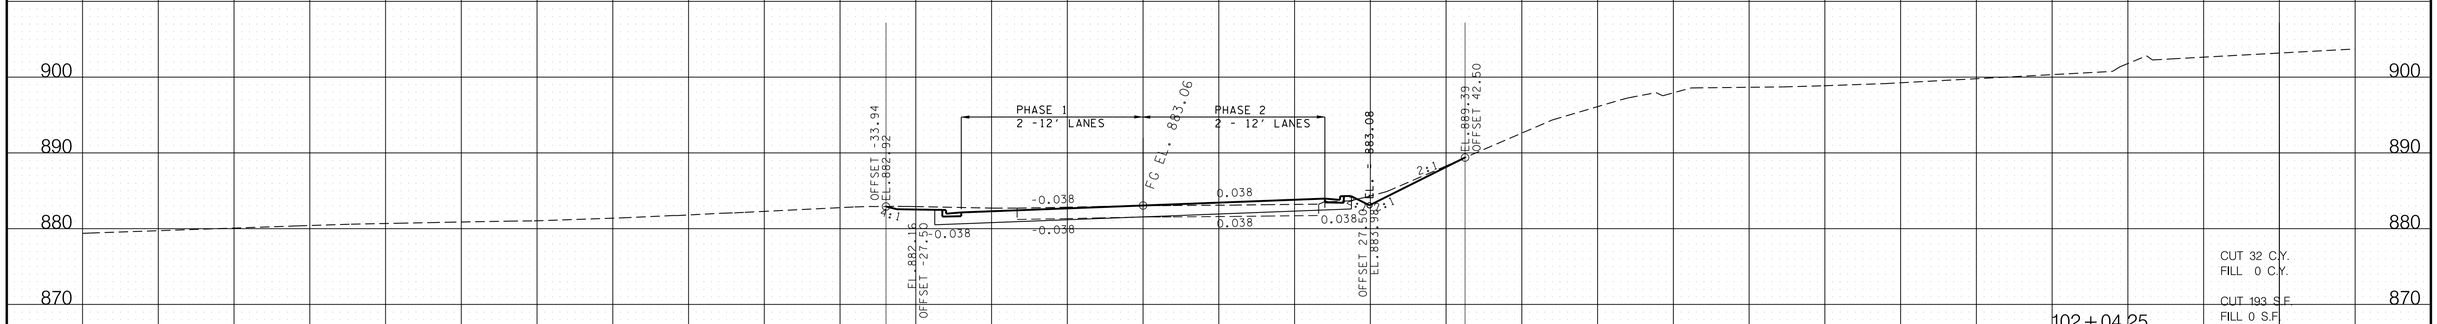

102 + 04.25

CUT 32 C.Y.
FILL 0 C.Y.

CUT 193 S.F.
FILL 0 S.F.

C = 0 C.Y. F = 493 C.Y.

OLD CHEROKEE TRAIL

BEGIN STA. 102 + 04.25
END STA. 103 + 00.00

140 120 100 80 60 40 20 0 20 40 60 80 100 120 140 160

7/15/2025 7:45:40 AM
L:\TDOT\00903\SHEET-XSECTION-OLD CHEROKEE.dgn

TYPE	YEAR	PROJECT NO.	SHEET NO.
R.O.W.	2017	R-STP/NH-115(29)	297
CONST.	2023	R-STP/NH-115(29)	321

REV 2-21-20
ADDED SHEET TO PLANS.

REV 10-13-23
ADDED MATCHLINE TO CROSS SECTIONS.

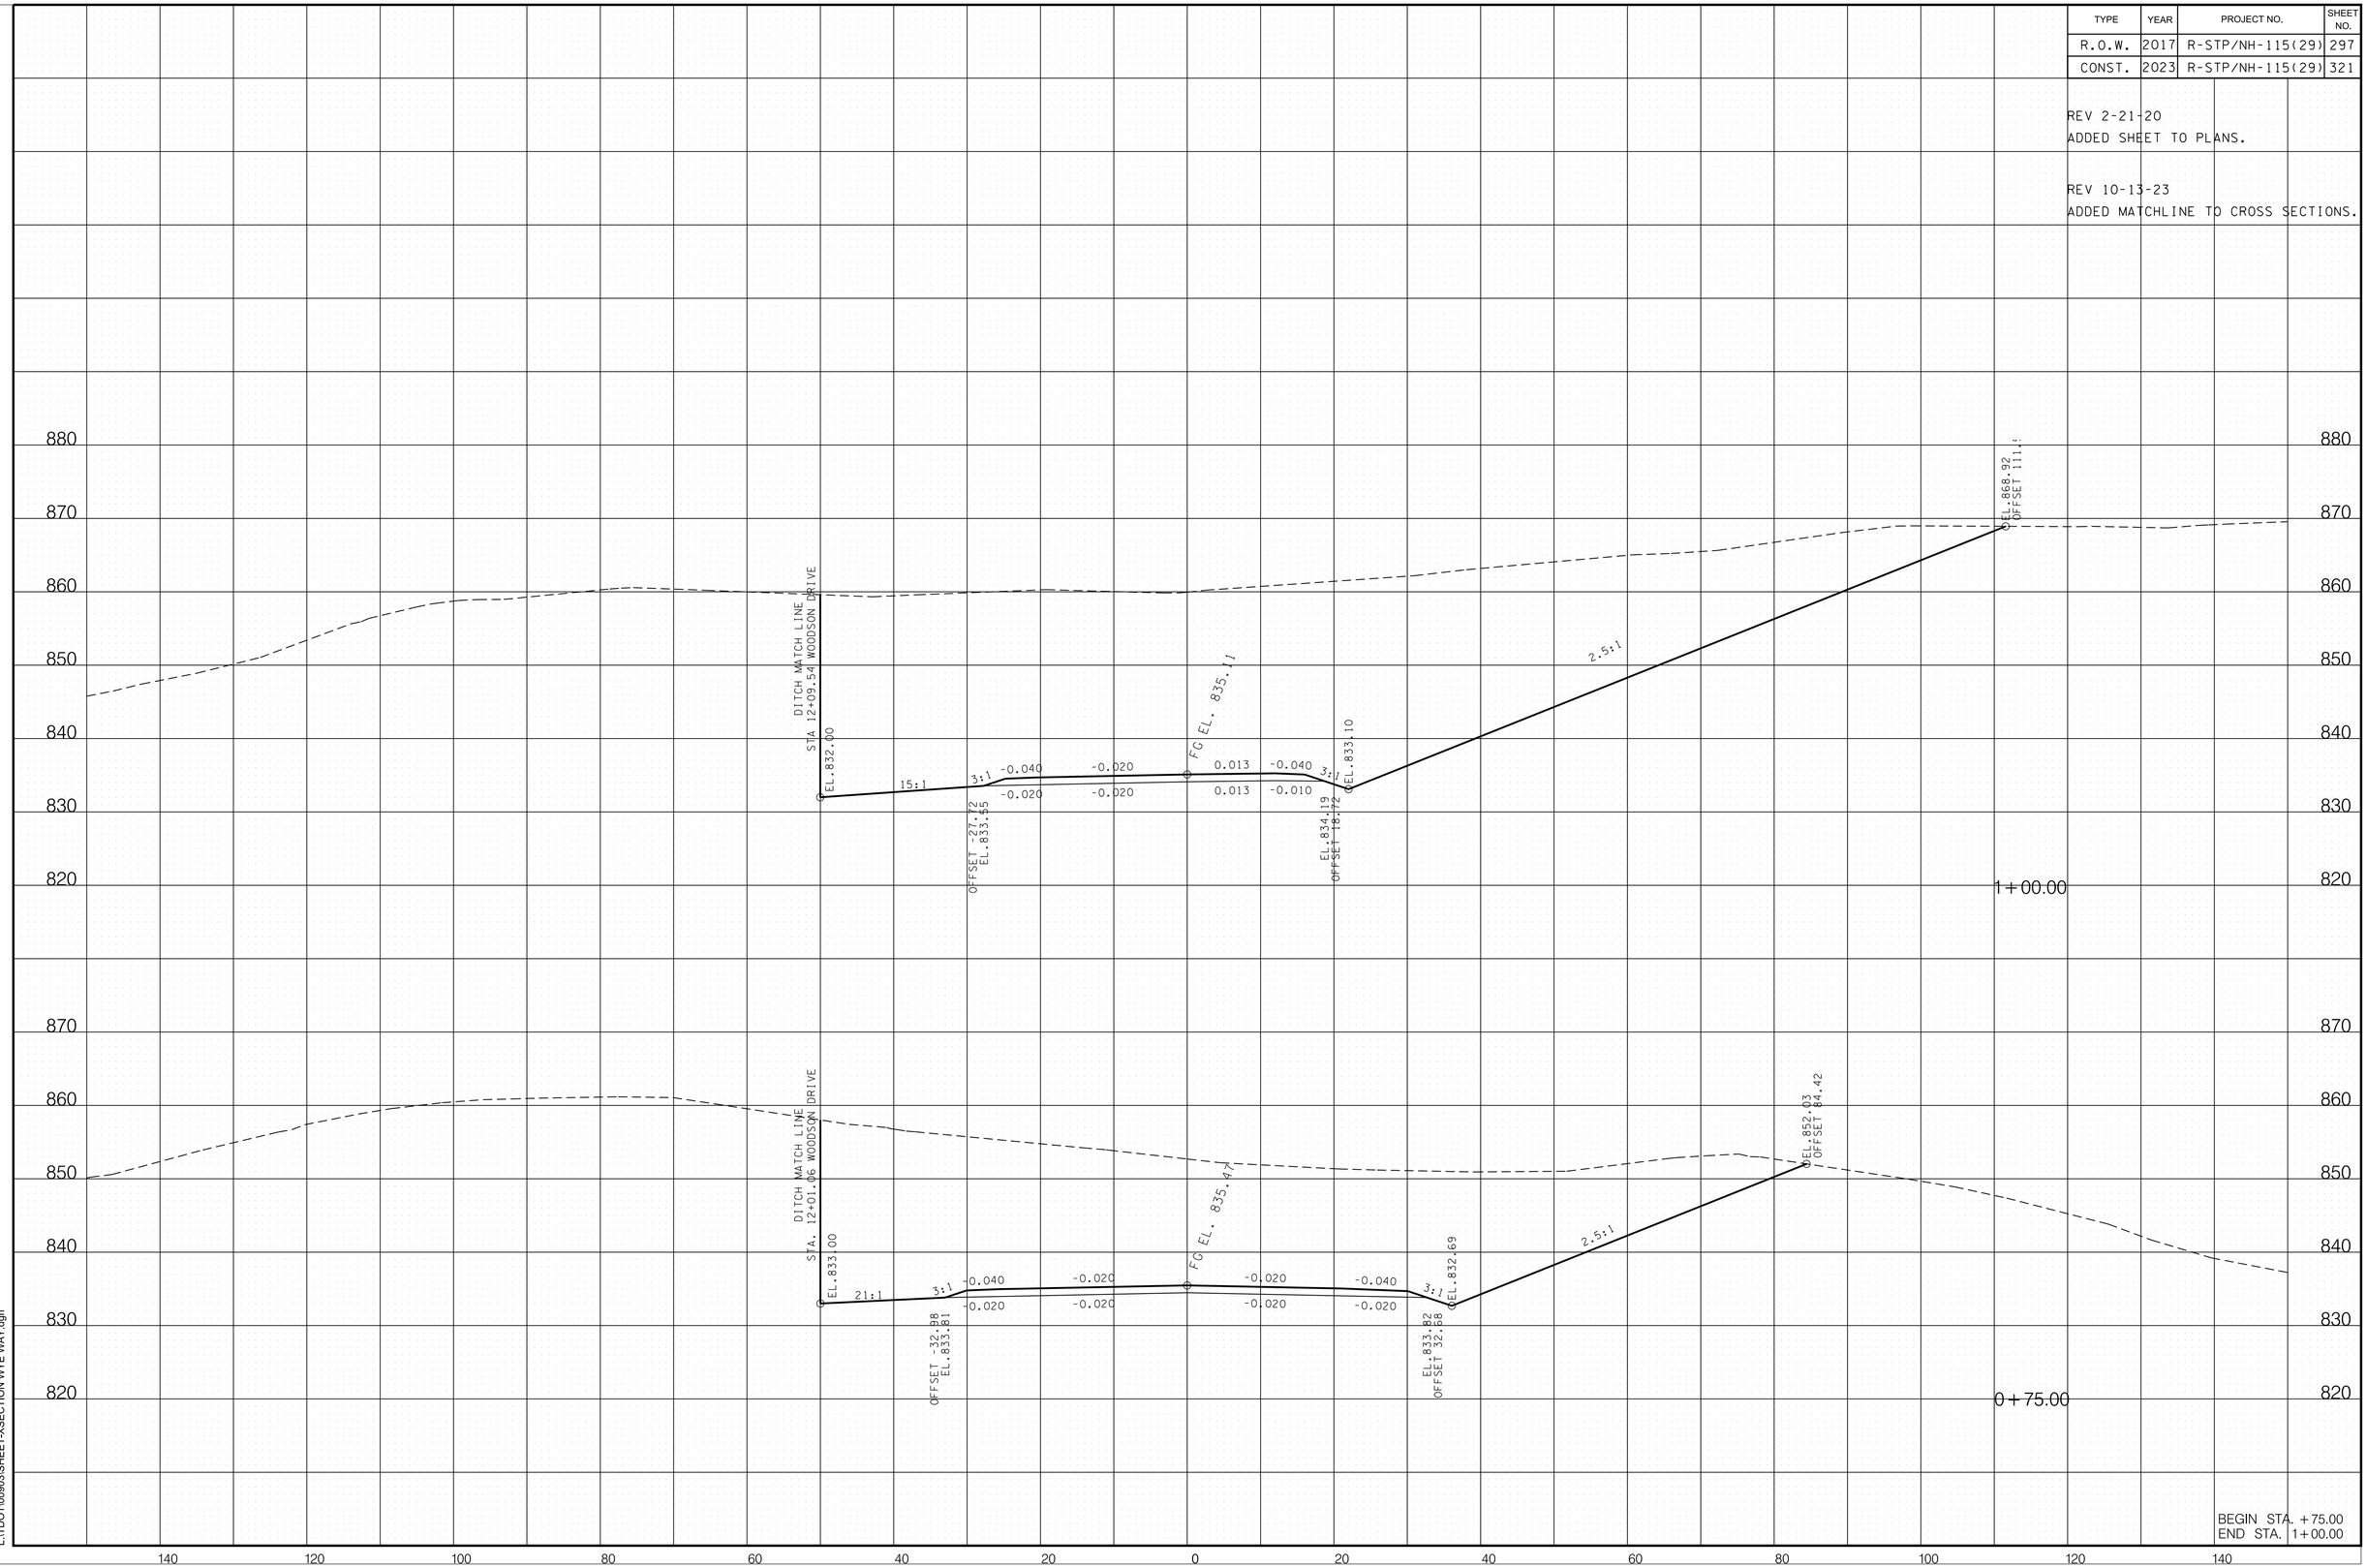

BEGIN STA. +75.00
END STA. 1+00.00

10/12/2023 11:15:45 AM
L:\TDOT\00903\SHEET-XSECTION WYE WAY.dgn

TYPE	YEAR	PROJECT NO.	SHEET NO.
ROW	2017	R-STP/NH-115(29)	298
CONST.	2023	R-STP/NH-115(29)	322

REV 2-21-20
ADDED SHEET TO PLANS.

REV 10-13-23
ADDED MATCHLINE TO CROSS SECTIONS.

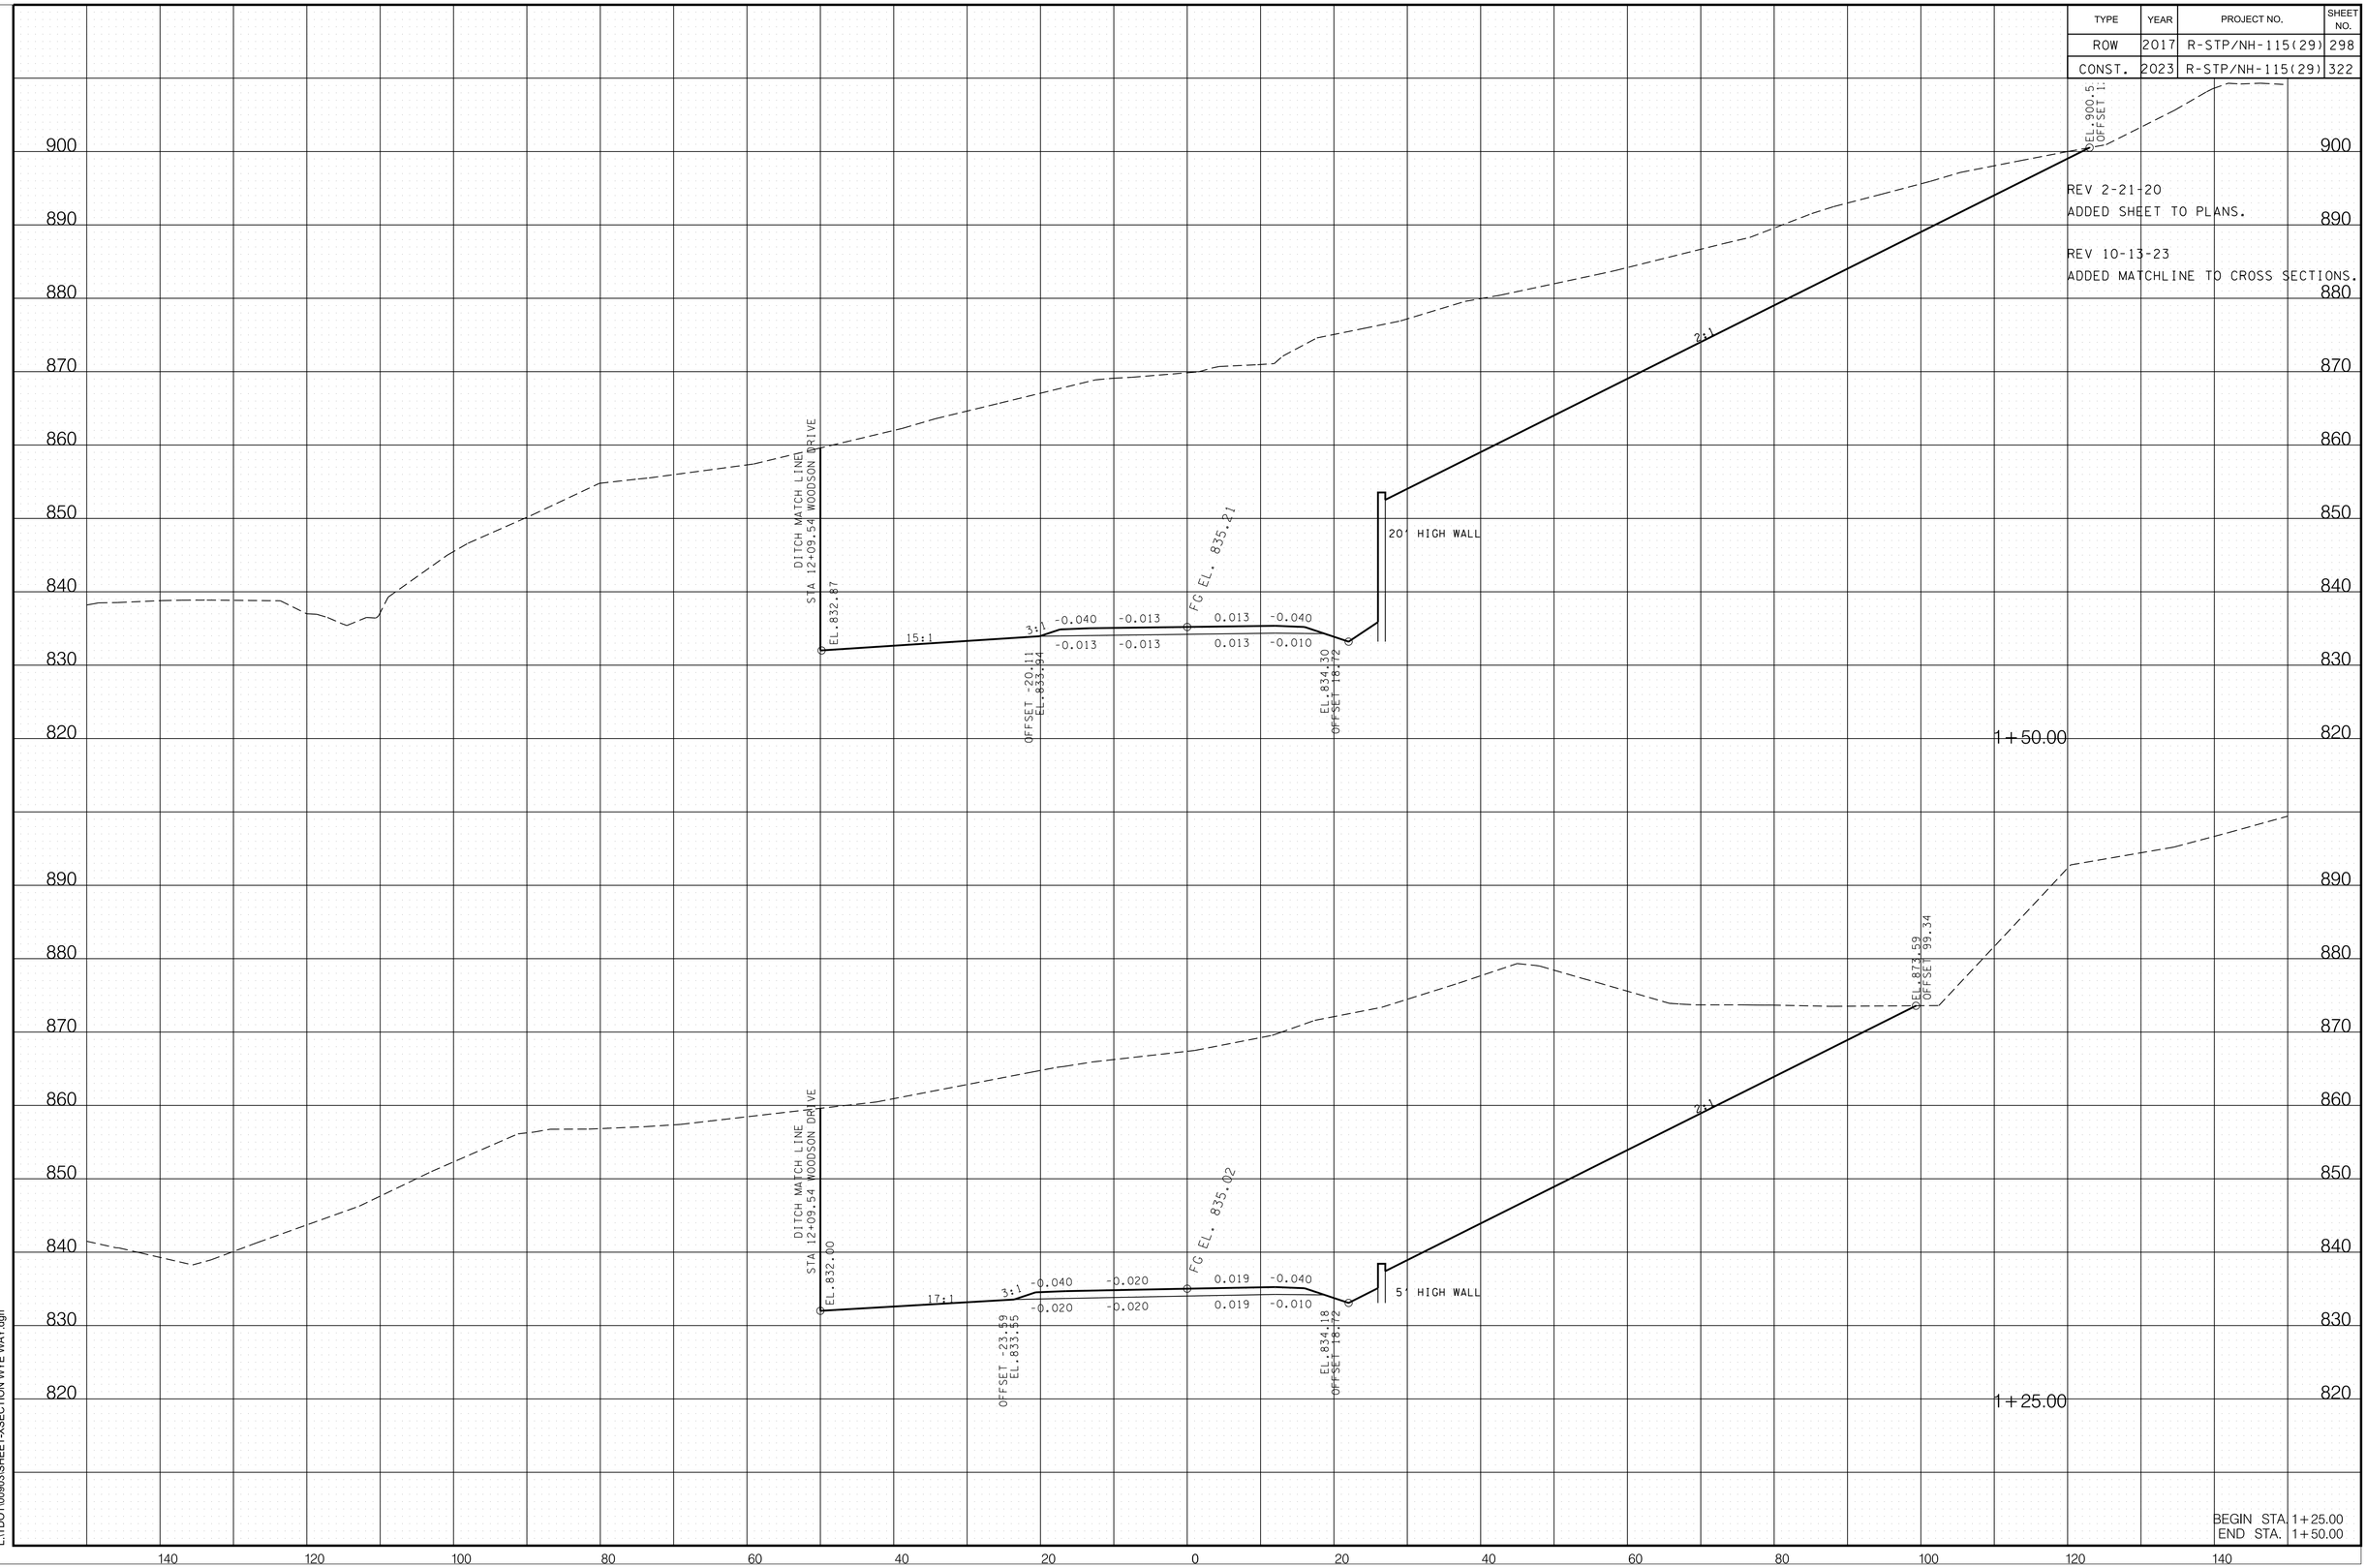

BEGIN STA. 1+25.00
END STA. 1+50.00

10/12/2023 11:15:46 AM
L:\TDOT\00903\SHEET-XSECTION WYE WAY.dgn

TYPE	YEAR	PROJECT NO.	SHEET NO.
ROW	2017	R-STP/NH-115(29)	299
CONST.	2023	R-STP/NH-115(29)	323

REV 2-21-20
ADDED SHEET TO PLANS.

REV 10-13-23
ADDED MATCHLINE TO CROSS SECTIONS.

REV 11-22-23
REVISED DITCH ELEVATION STA. 2+00.

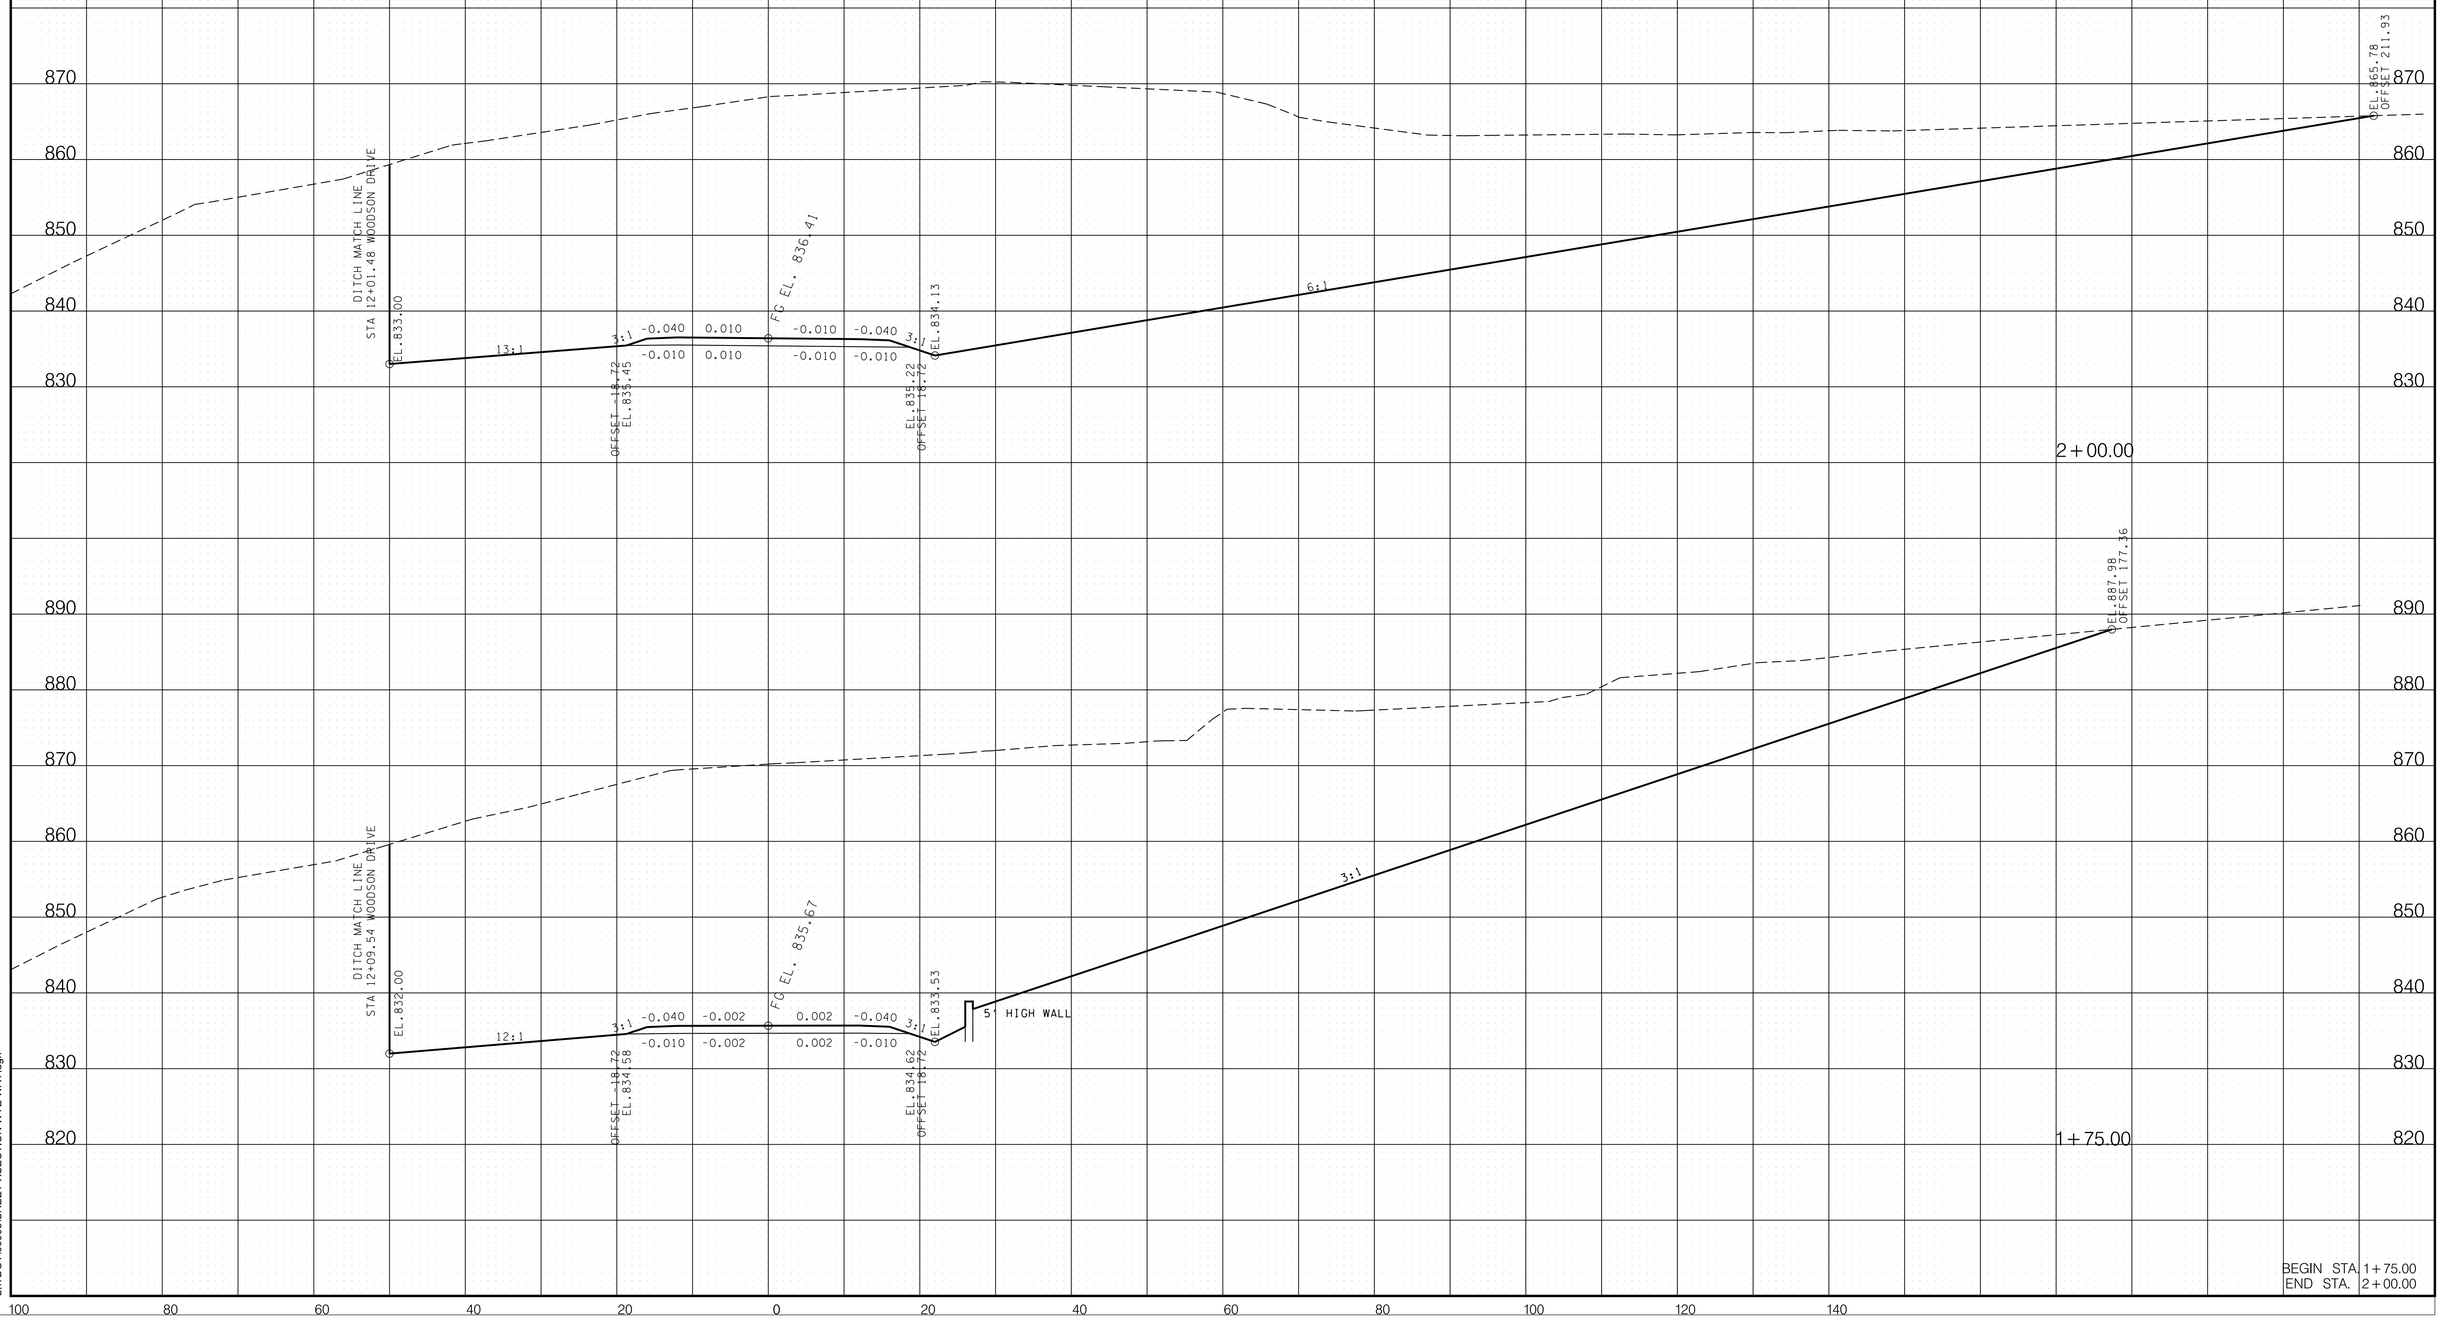

BEGIN STA. 1+75.00
END STA. 2+00.00

11/21/2023 2:33:54 PM
L:\TDOT\00903\SHEET-XSECTION WYE WAY.dgn

TYPE	YEAR	PROJECT NO.	SHEET NO.
ROW	2017	R-STP/NH-115(29)	300
CONST.	2023	R-STP/NH-115(29)	324

REV 2-21-20
ADDED SHEET TO PLANS.

REV 10-13-23
ADDED MATCHLINE TO CROSS SECTIONS.

REV 11-22-23
REVISED DITCH ELEVATION
STA. 2+25 TO 2+75.

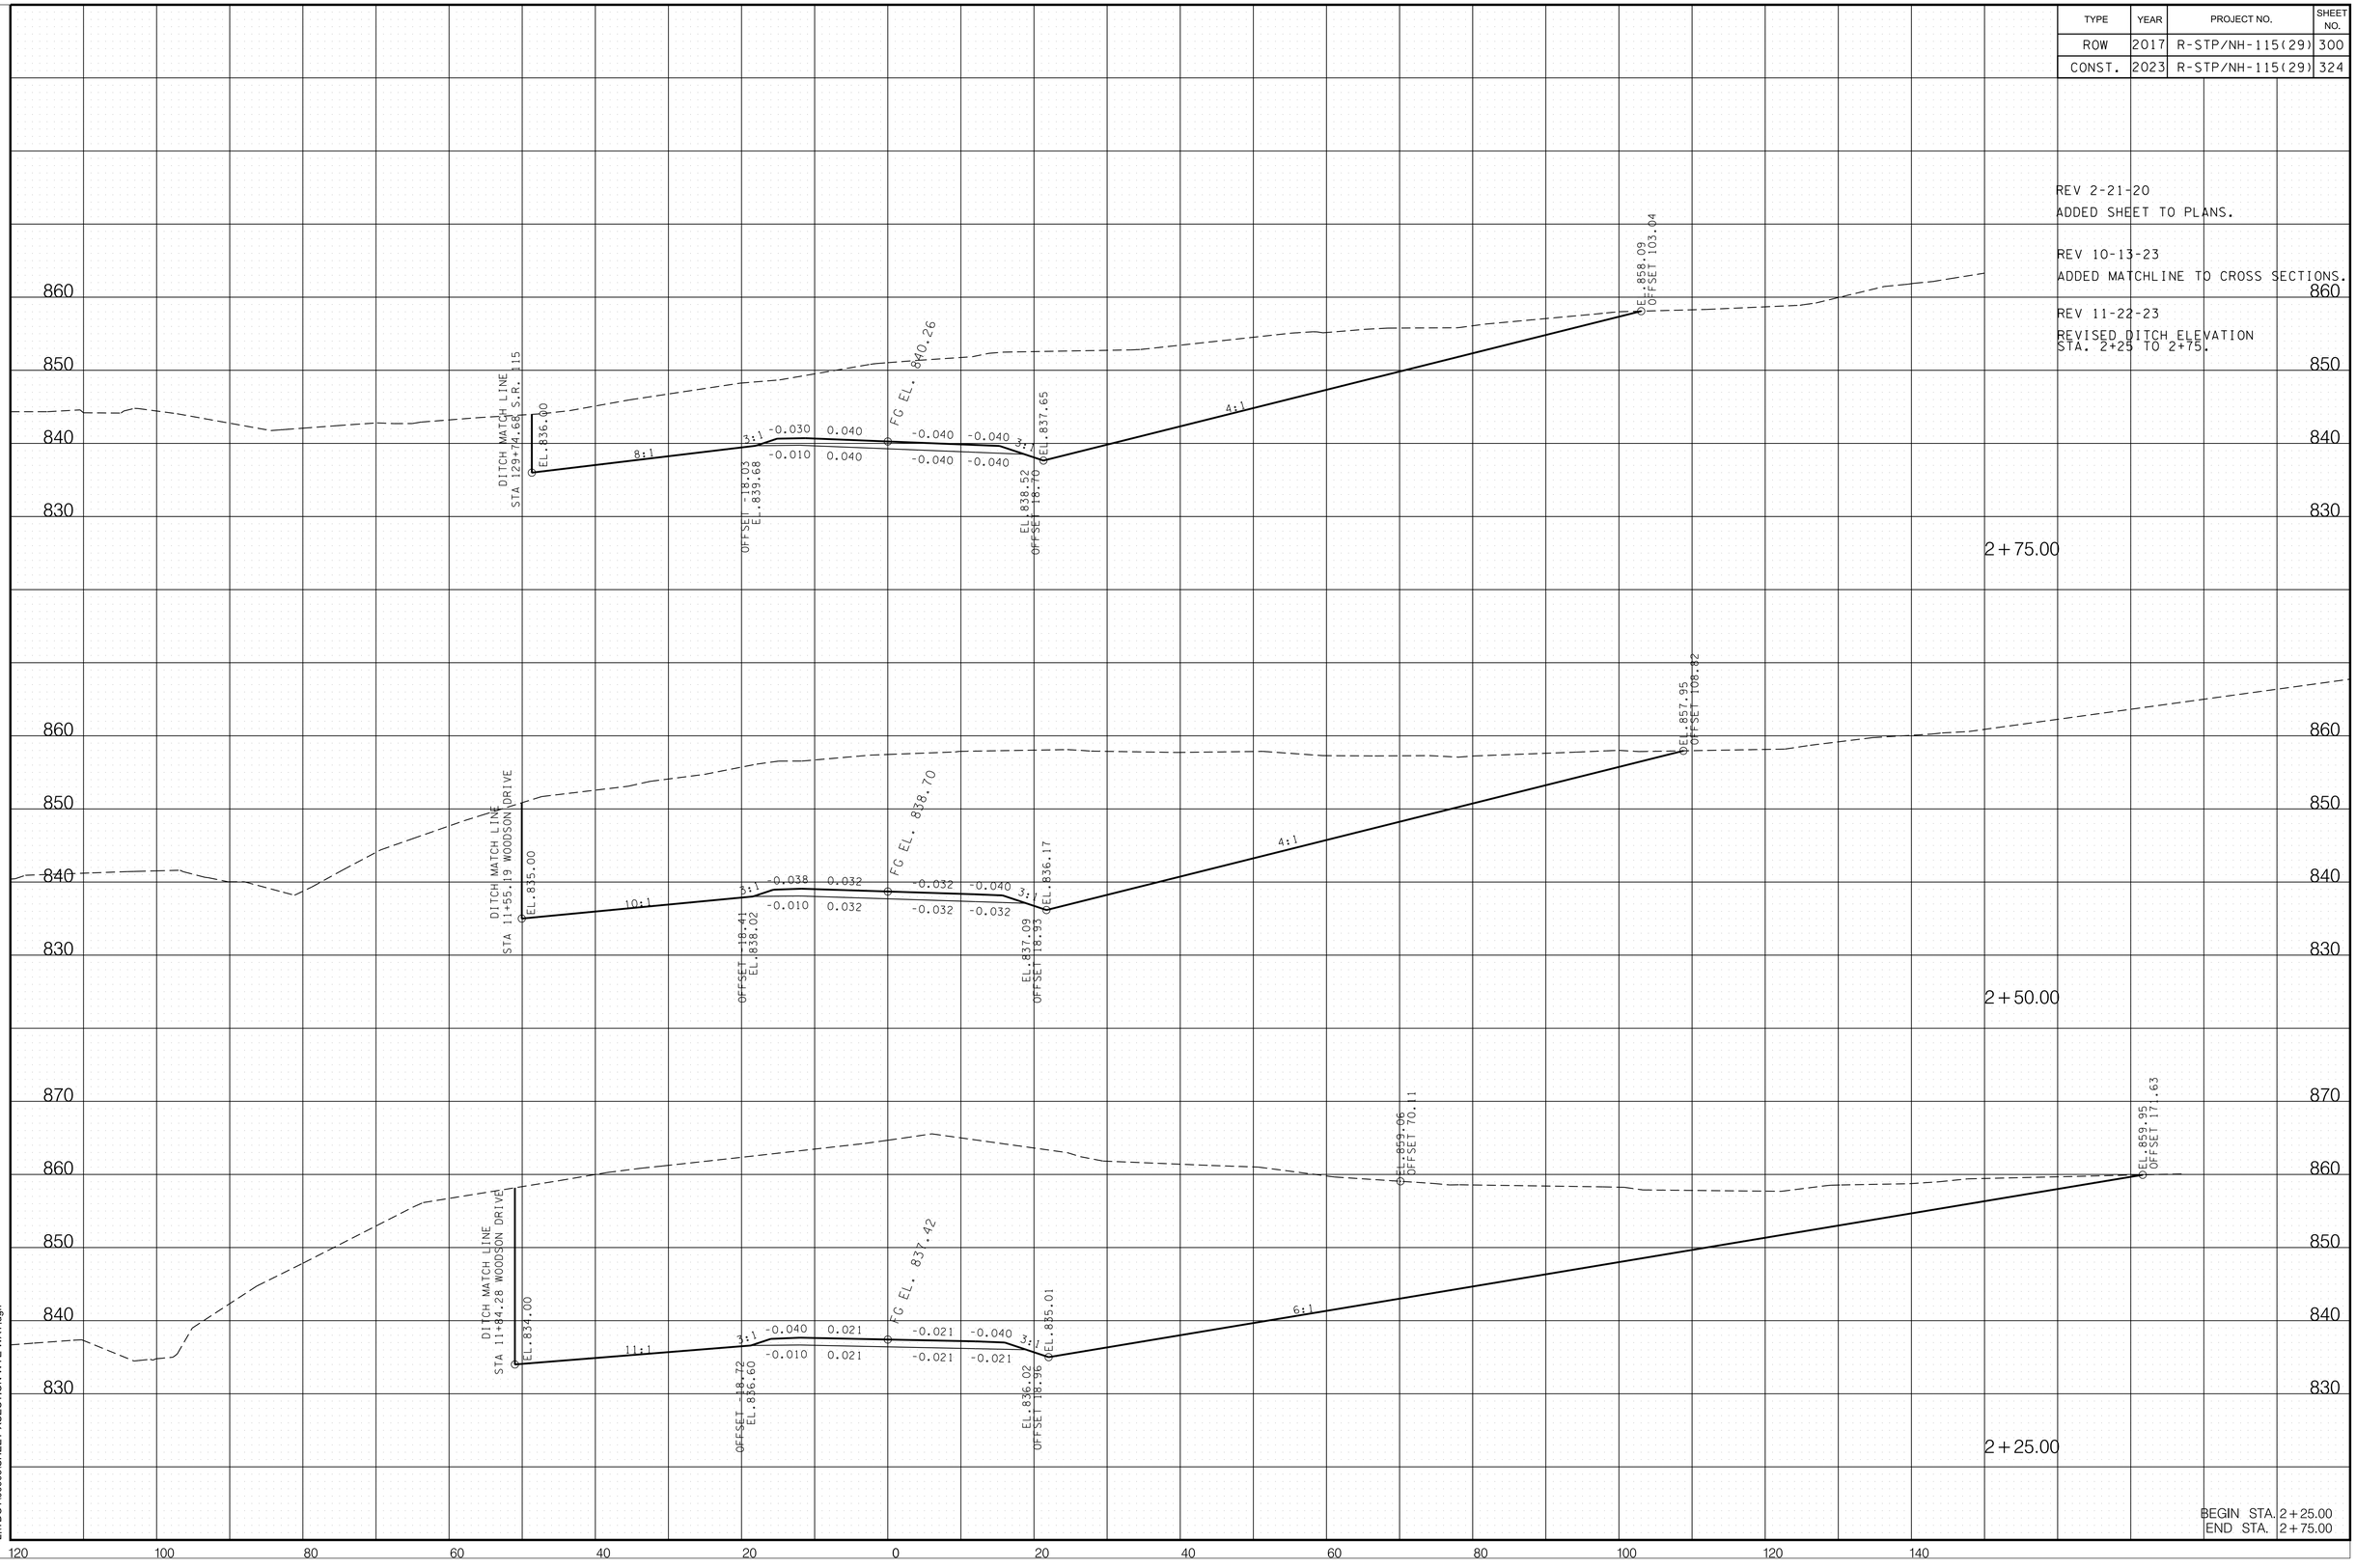

BEGIN STA. 2+25.00
END STA. 2+75.00

11/21/2023 2:33:55 PM
L:\TDOT\00903\SHEET-XSECTION WYE WAY.dgn

TYPE	YEAR	PROJECT NO.	SHEET NO.
ROW	2017	R-STP/NH-115(29)	301
CONST.	2023	R-STP/NH-115(29)	325

REV 2-21-20
ADDED SHEET TO PLANS.

REV 10-13-23
ADDED MATCHLINE TO CROSS SECTIONS.

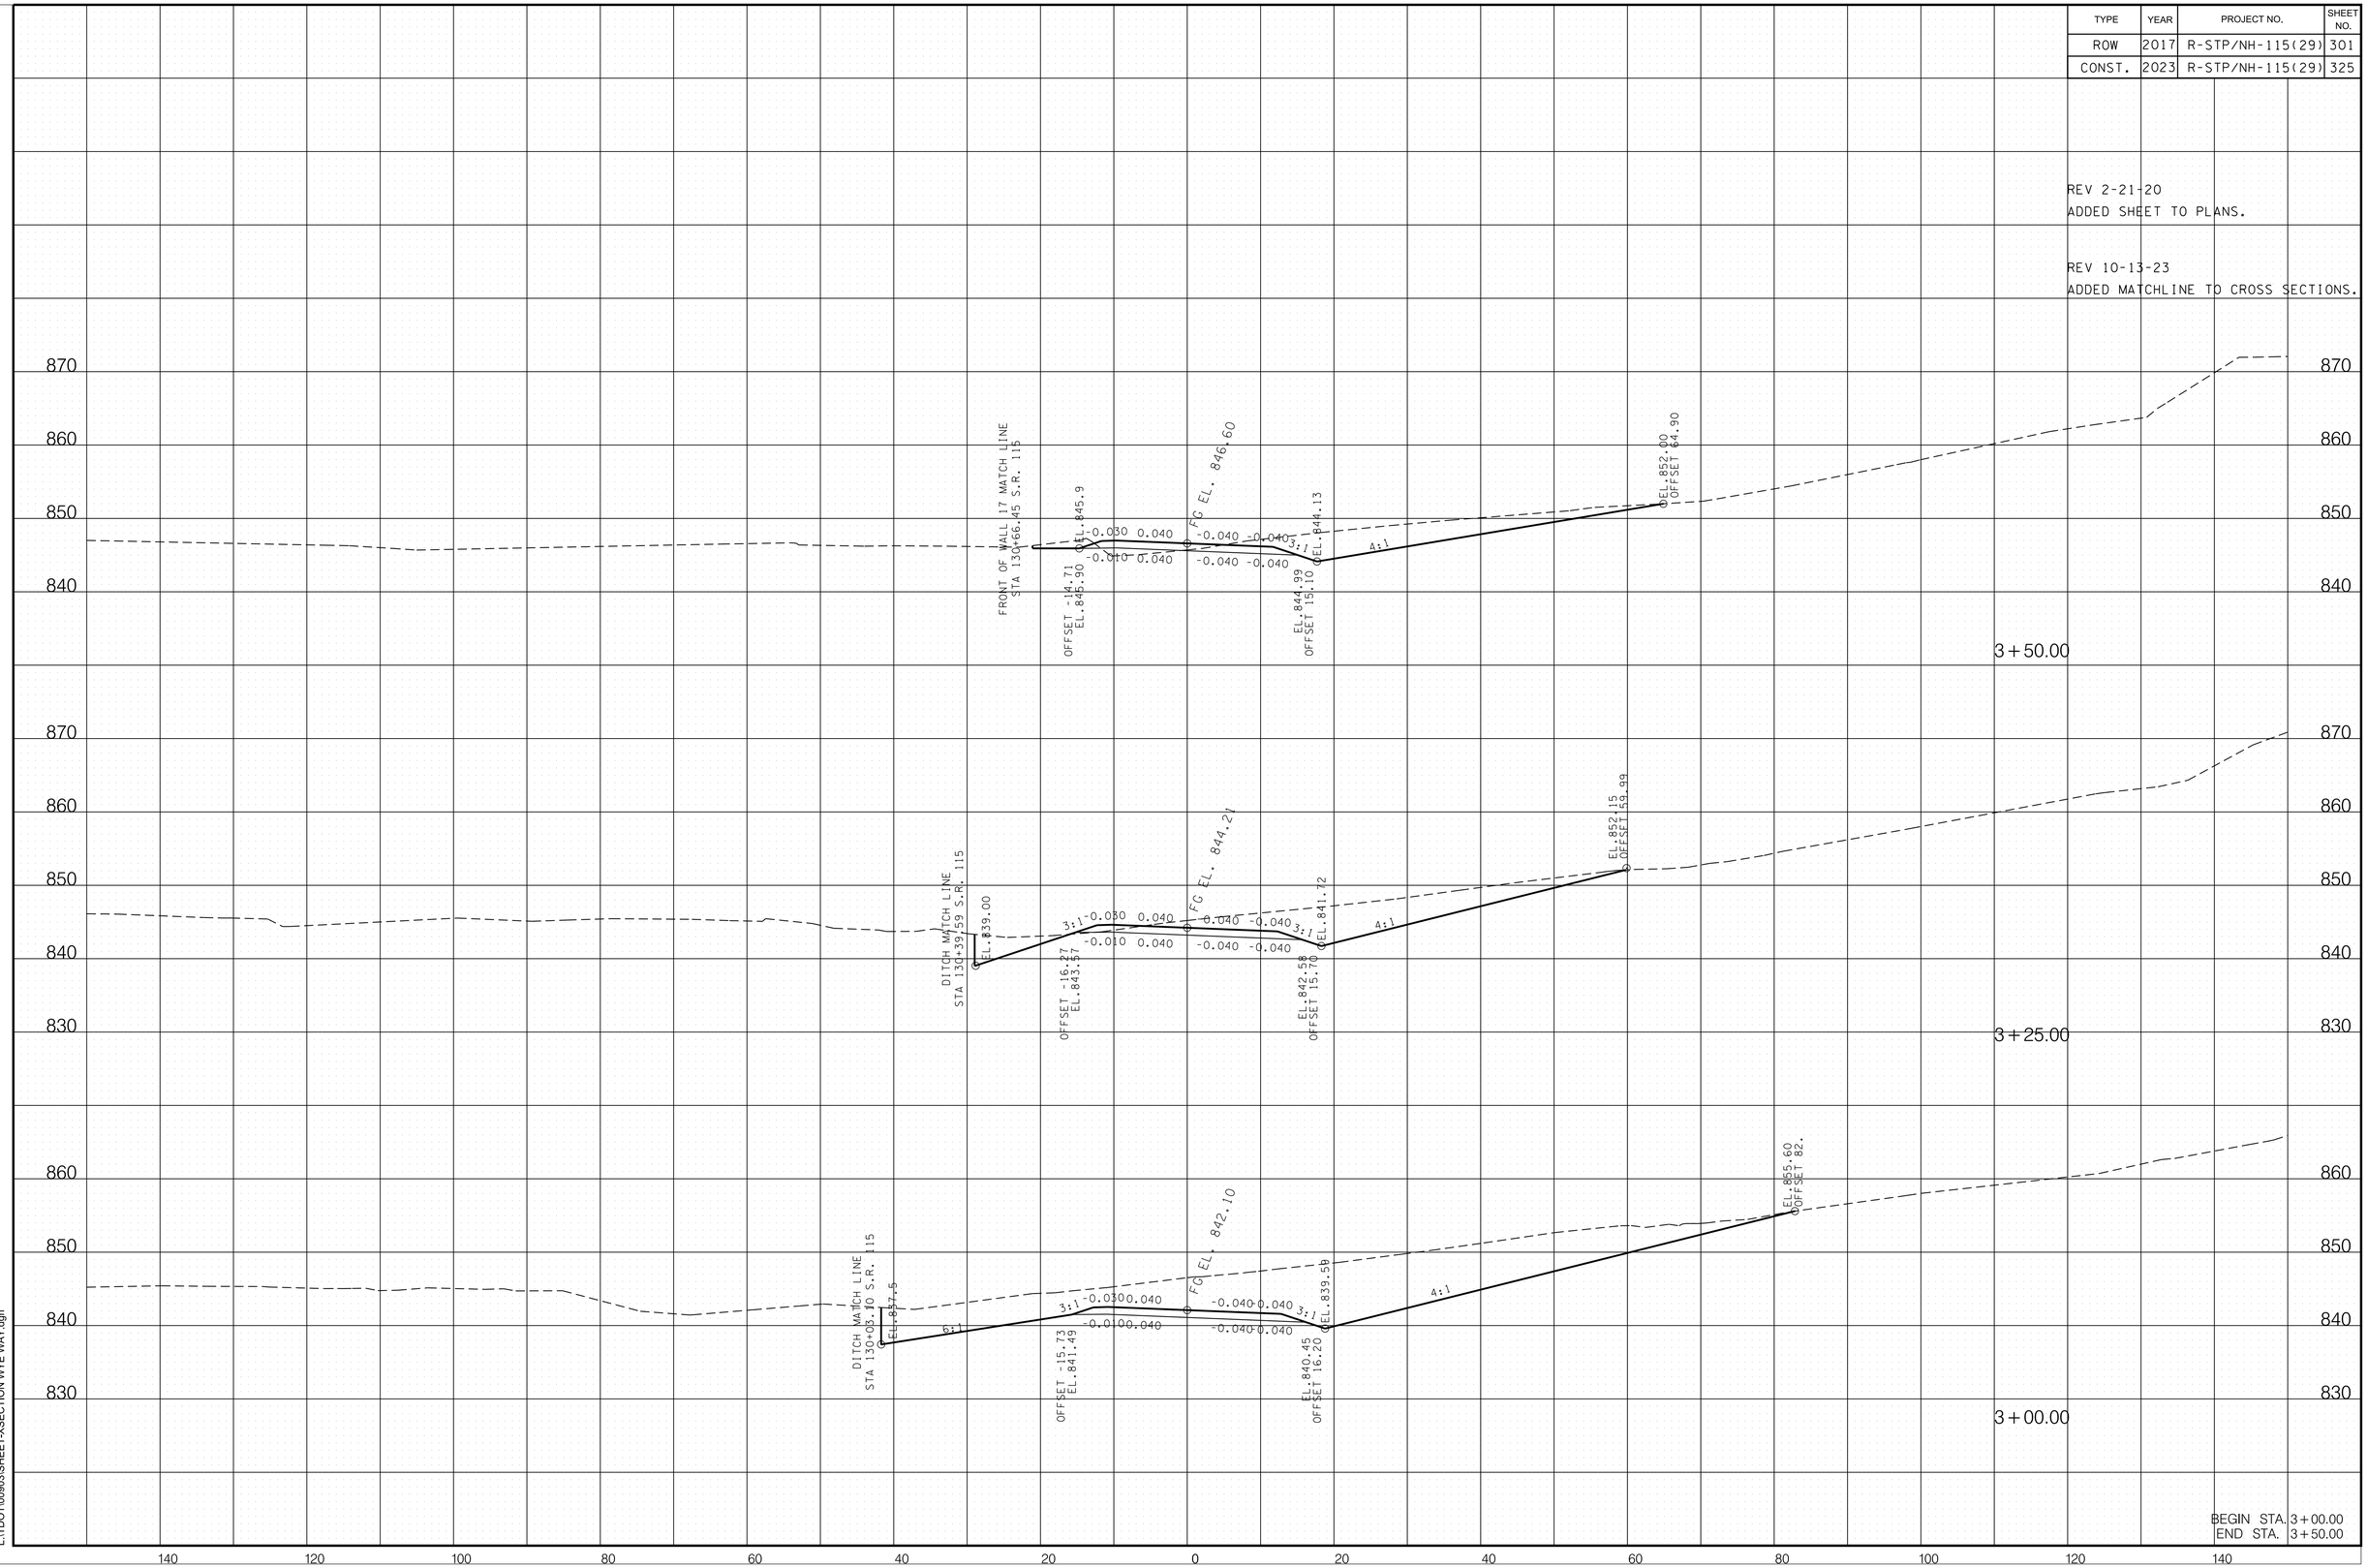

BEGIN STA. 3+00.00
END STA. 3+50.00

10/12/2023 11:15:48 AM
L:\TDOT\00903\SHEET-XSECTION\WYE WAY.dgn

TYPE	YEAR	PROJECT NO.	SHEET NO.
ROW	2017	R-STP/NH-115(29)	302
CONST.	2023	R-STP/NH-115(29)	326

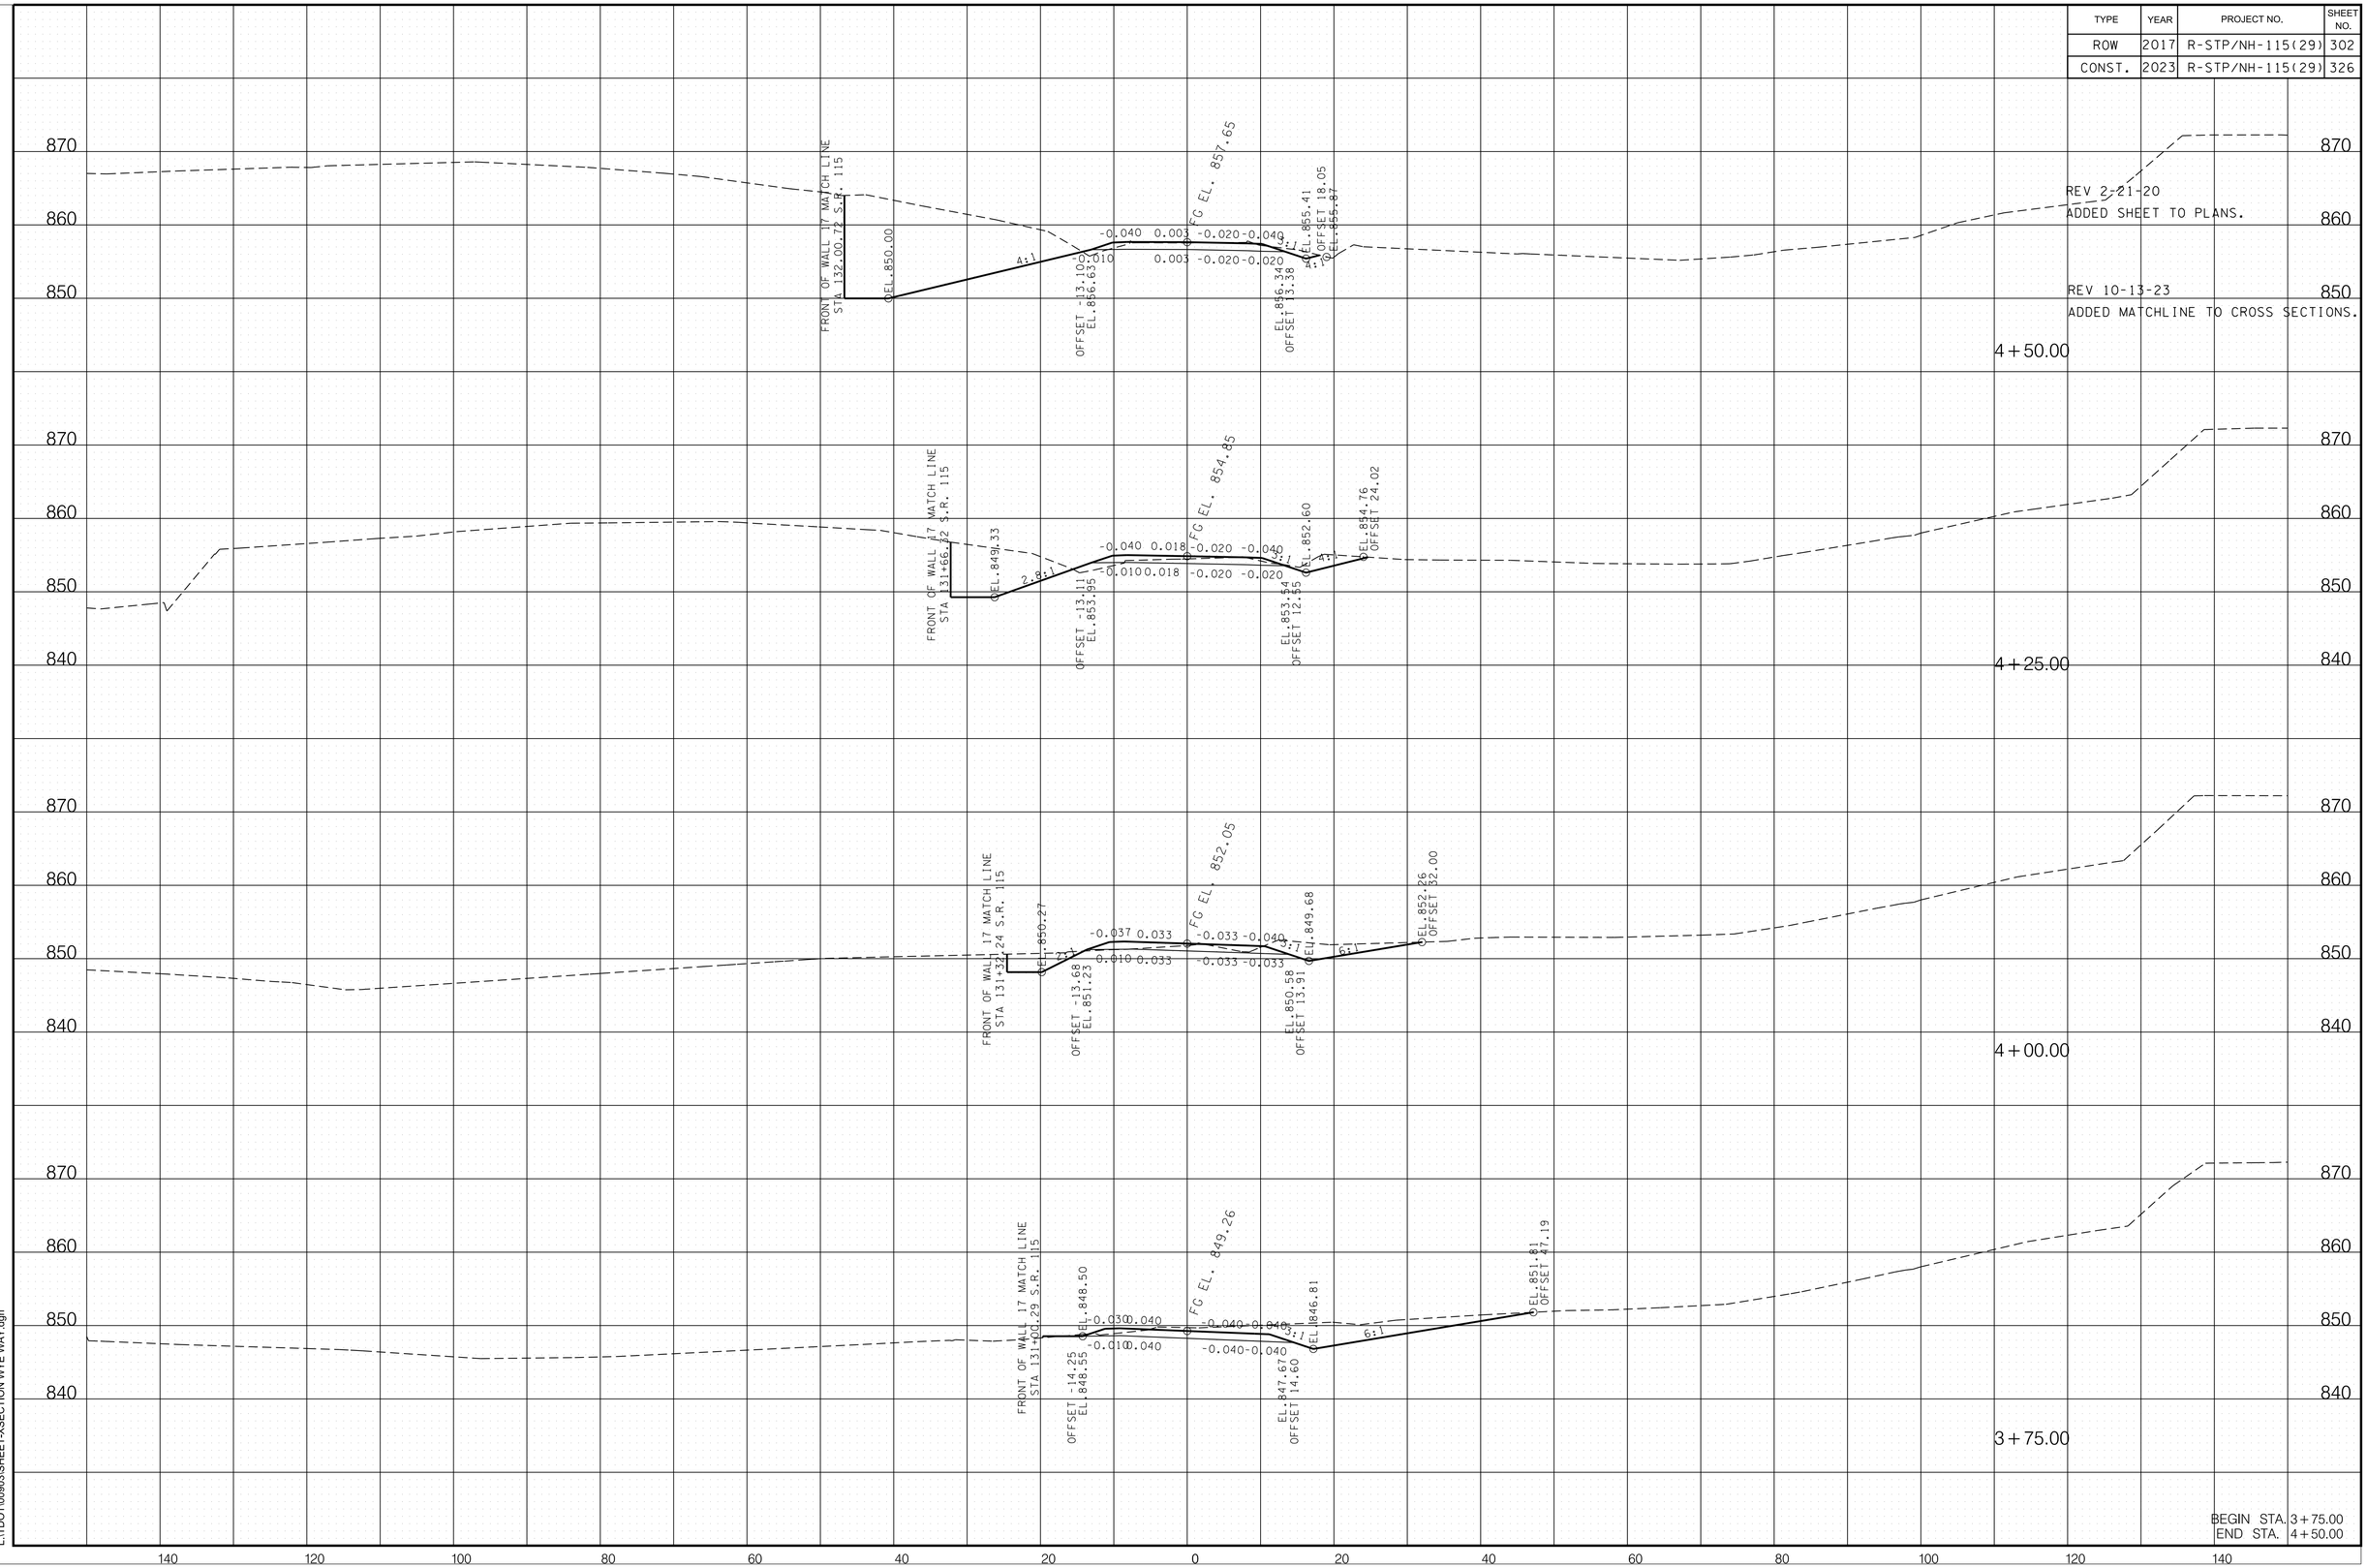

REV 2-21-20
ADDED SHEET TO PLANS.

REV 10-13-23
ADDED MATCHLINE TO CROSS SECTIONS.

BEGIN STA. 3+75.00
END STA. 4+50.00

10/12/2023 11:15:49 AM
L:\TDOT\00903\SHEET-XSECTION WYE WAY.dgn

TYPE	YEAR	PROJECT NO.	SHEET NO.
ROW	2017	R-STP/NH-115(29)	303
CONST.	2023	R-STP/NH-115(29)	327

REV 2-21-20
ADDED SHEET TO PLANS.

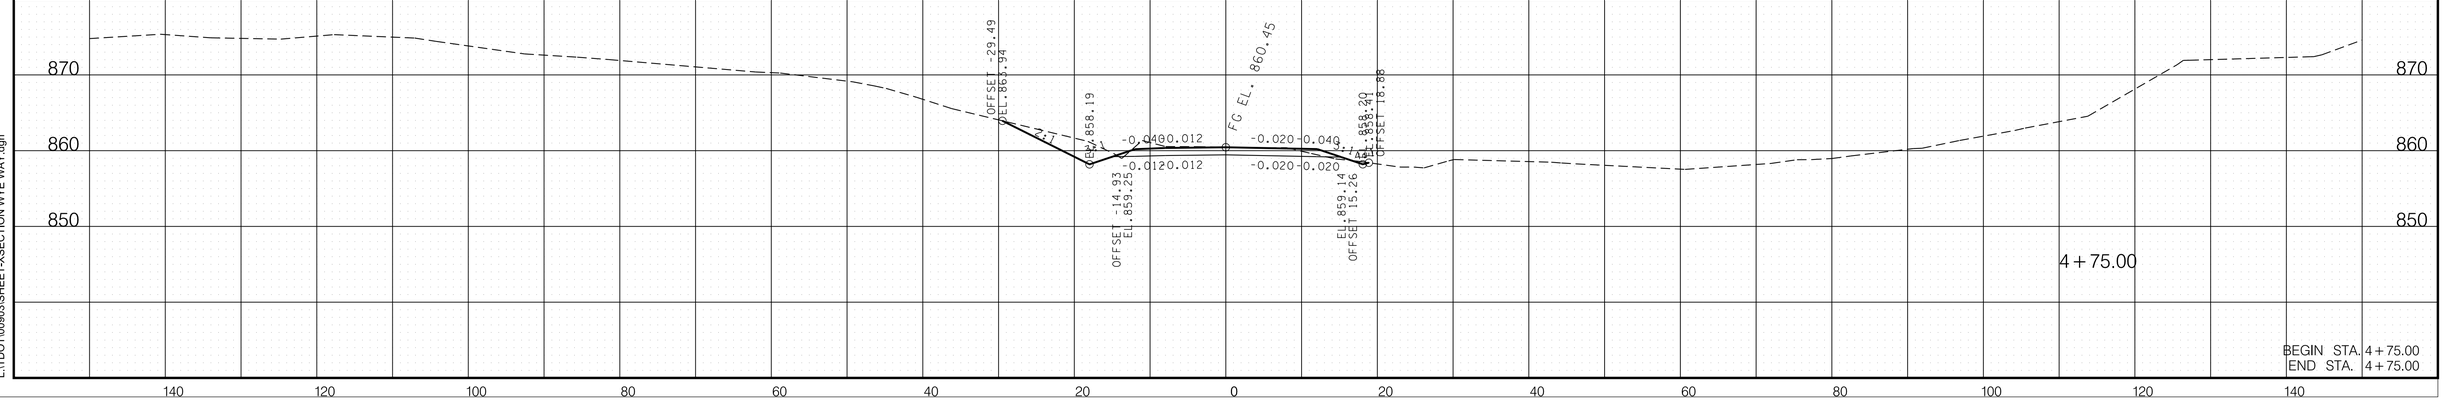

BEGIN STA. 4+75.00
END STA. 4+75.00

11/18/2022 2:55:31 PM
L:\TDOT\00903\SHEET-XSECTION WYE WAY.dgn

TYPE	YEAR	PROJECT NO.	SHEET NO.
R.O.W.	2017	R-STP/NH-115(29)	304
CONST.	2023	R-STP/NH-115(29)	328

REV 6-3-21
ADDED SHEET TO PLANS.

9-11-23
REVISED CROSS SECTIONS.

10-13-23
REVISED CROSS SECTIONS.

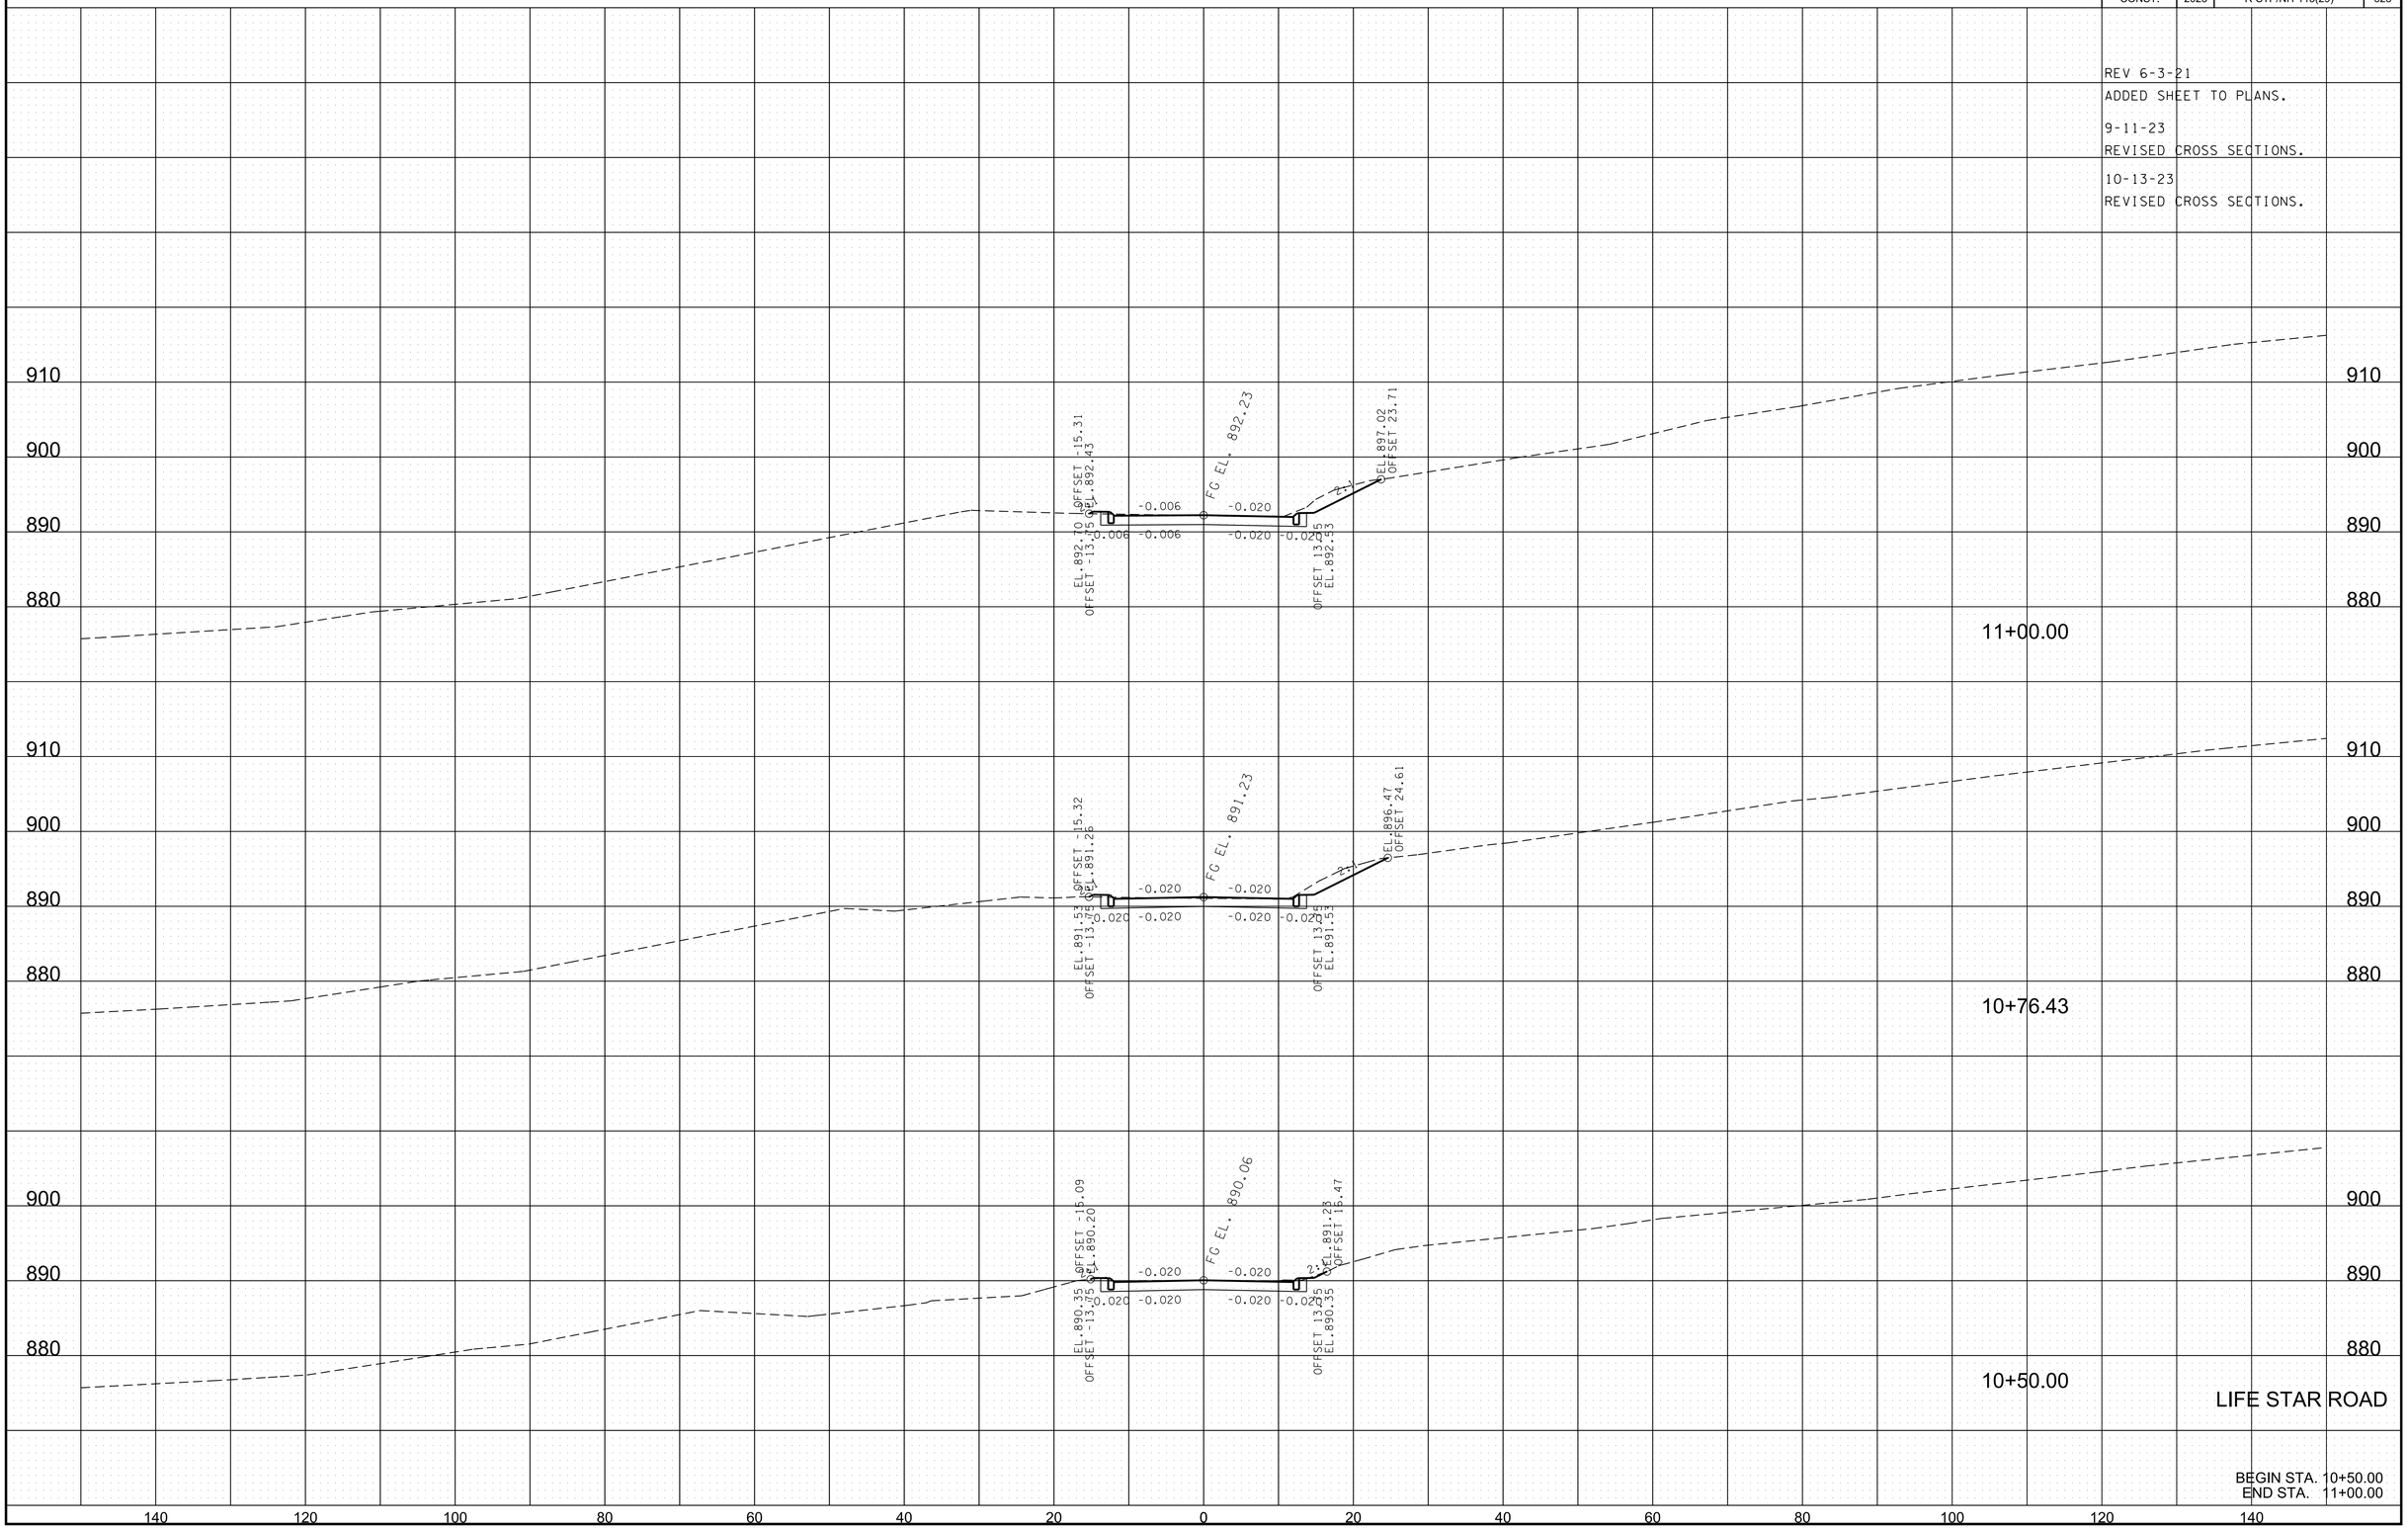

10/12/2023 11:15:51 AM
L:\TDOT\00903\SHEET-XSECTION-LIFE STAR.dgn

TYPE	YEAR	PROJECT NO.	SHEET NO.
R.O.W.	2017	R-STP/NH-115(29)	305
CONST.	2023	R-STP/NH-115(29)	329

REV 6-3-21
ADDED SHEET TO PLANS.

9-11-23
REVISED CROSS SECTIONS.

10-13-23
REVISED CROSS SECTIONS.

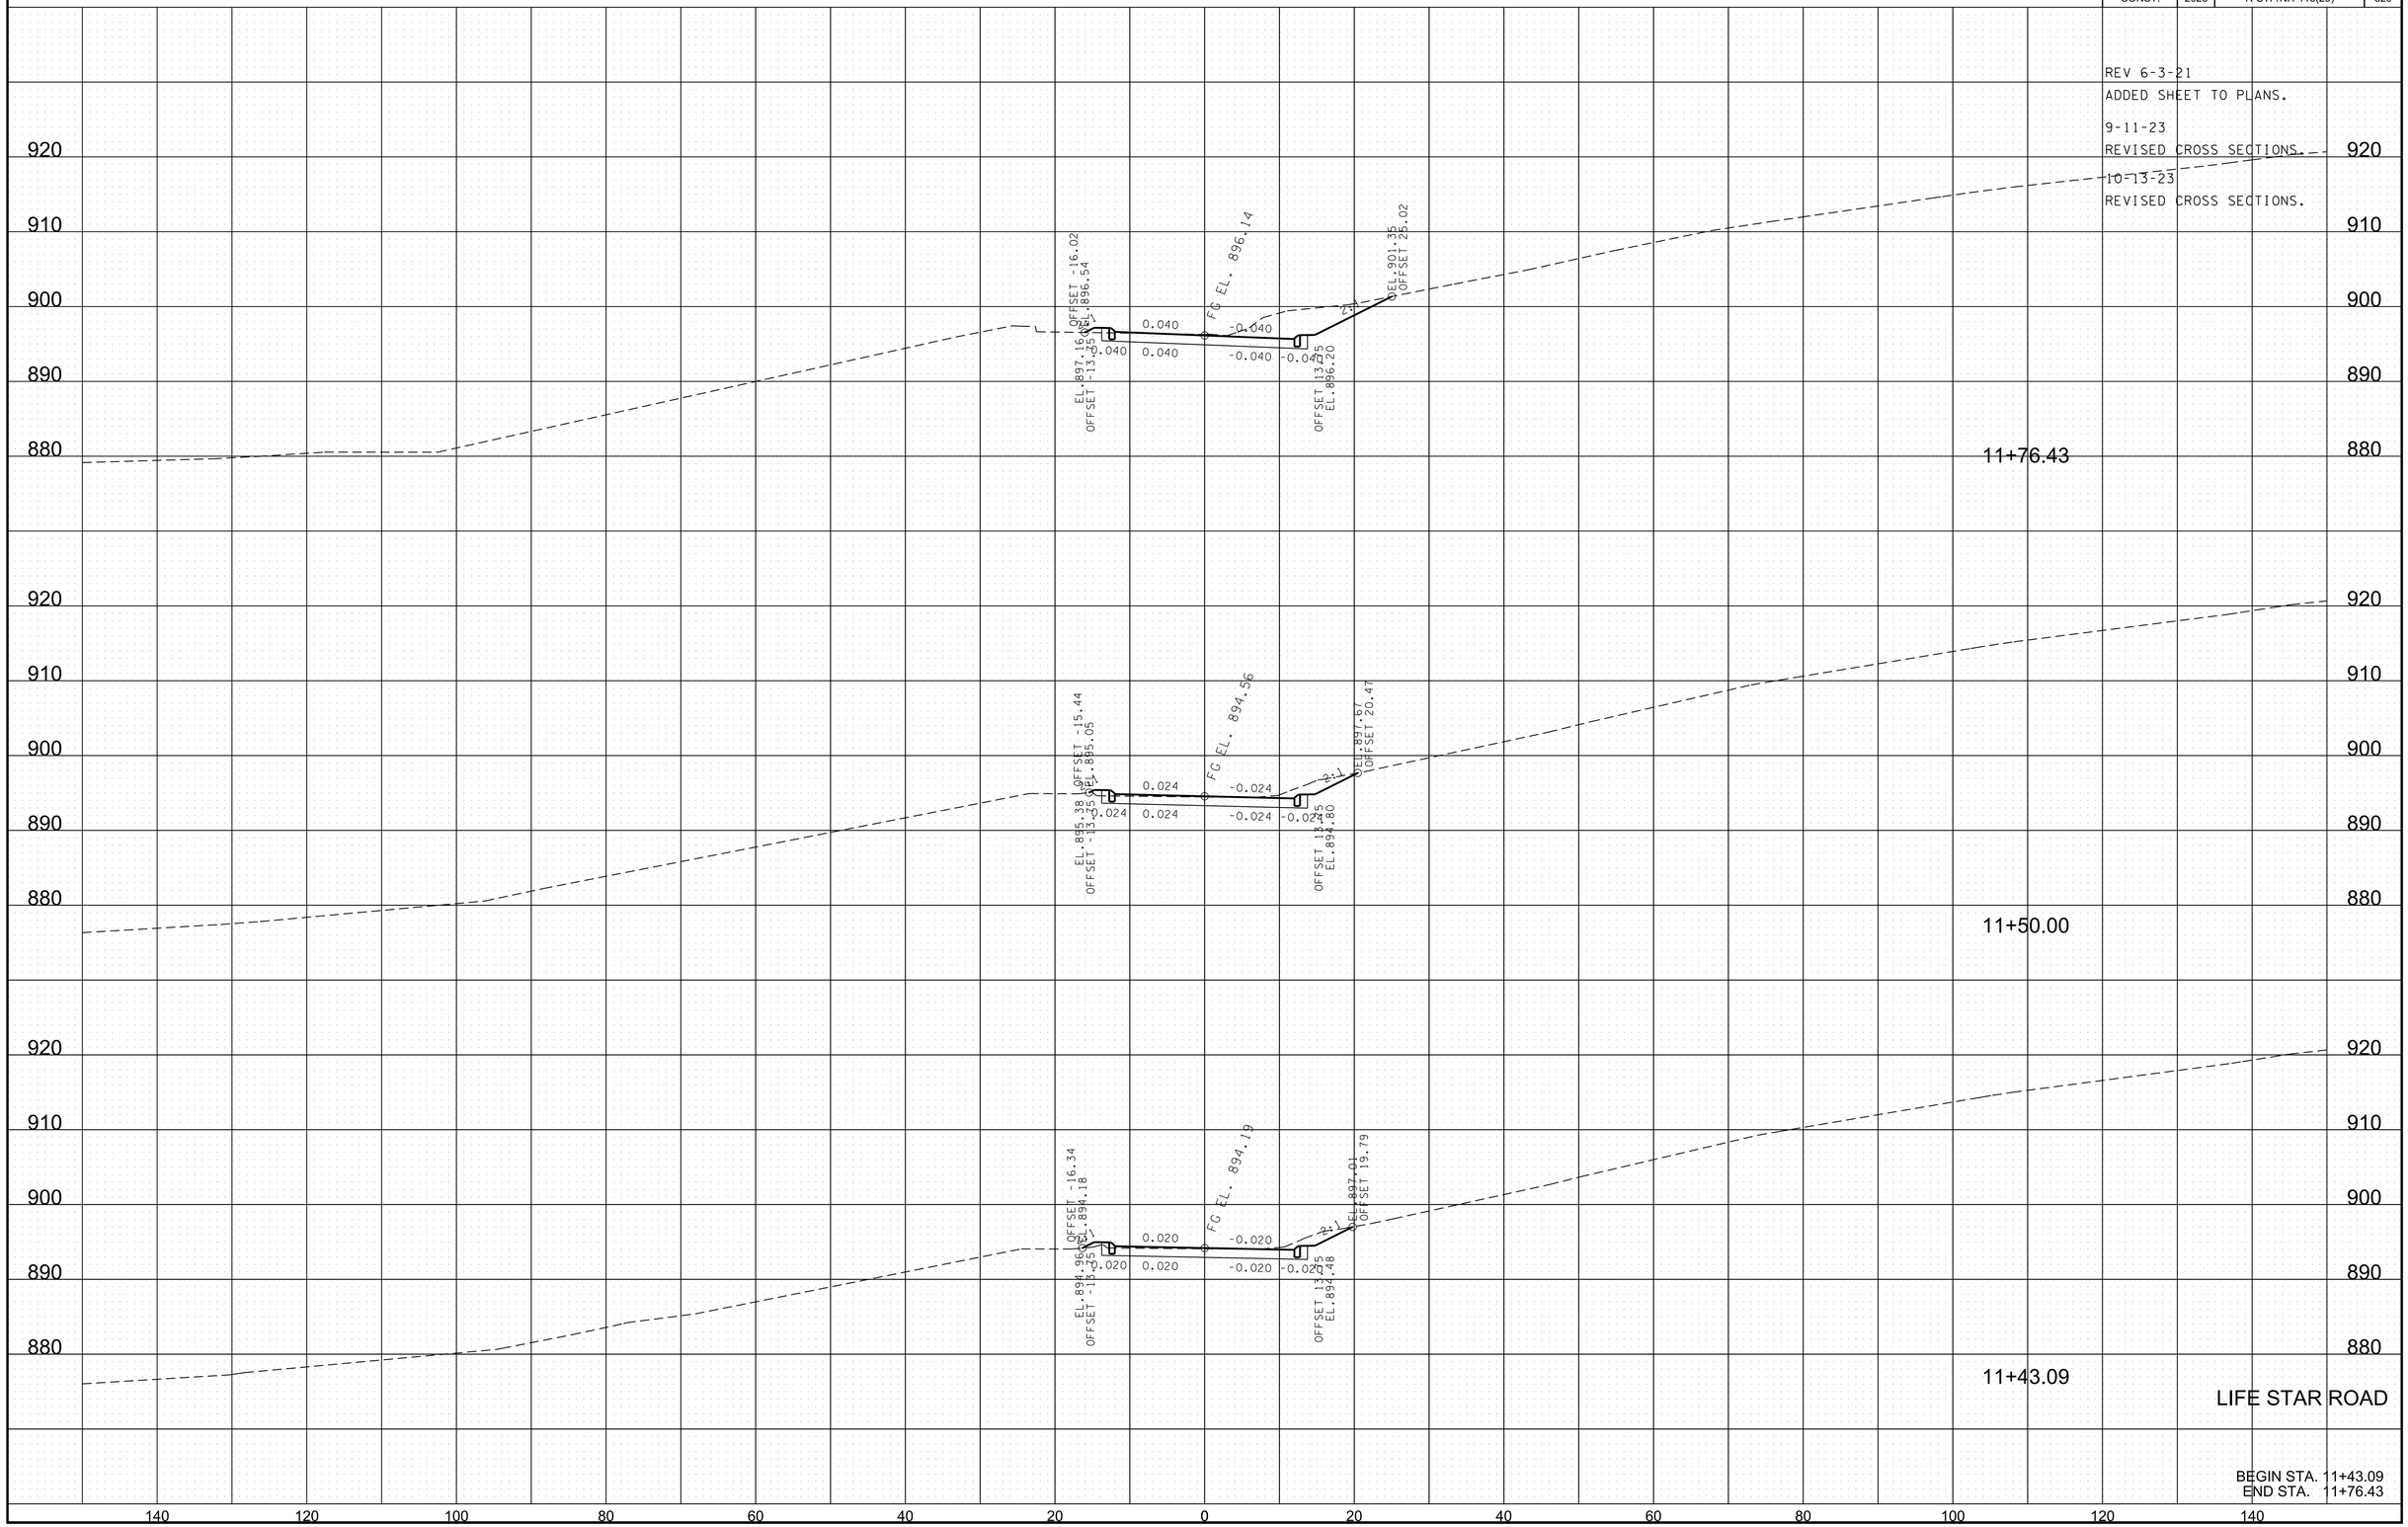

BEGIN STA. 11+43.09
END STA. 11+76.43

10/12/2023 11:15:52 AM
L:\TDOT\00903\SHEET-XSECTION-LIFE STAR.dgn

TYPE	YEAR	PROJECT NO.	SHEET NO.
R.O.W.	2017	R-STP/NH-115(29)	306
CONST.	2023	R-STP/NH-115(29)	330

REV 6-3-21
ADDED SHEET TO PLANS.

9-11-23
REVISED CROSS SECTIONS.

10-13-23
REVISED CROSS SECTIONS.

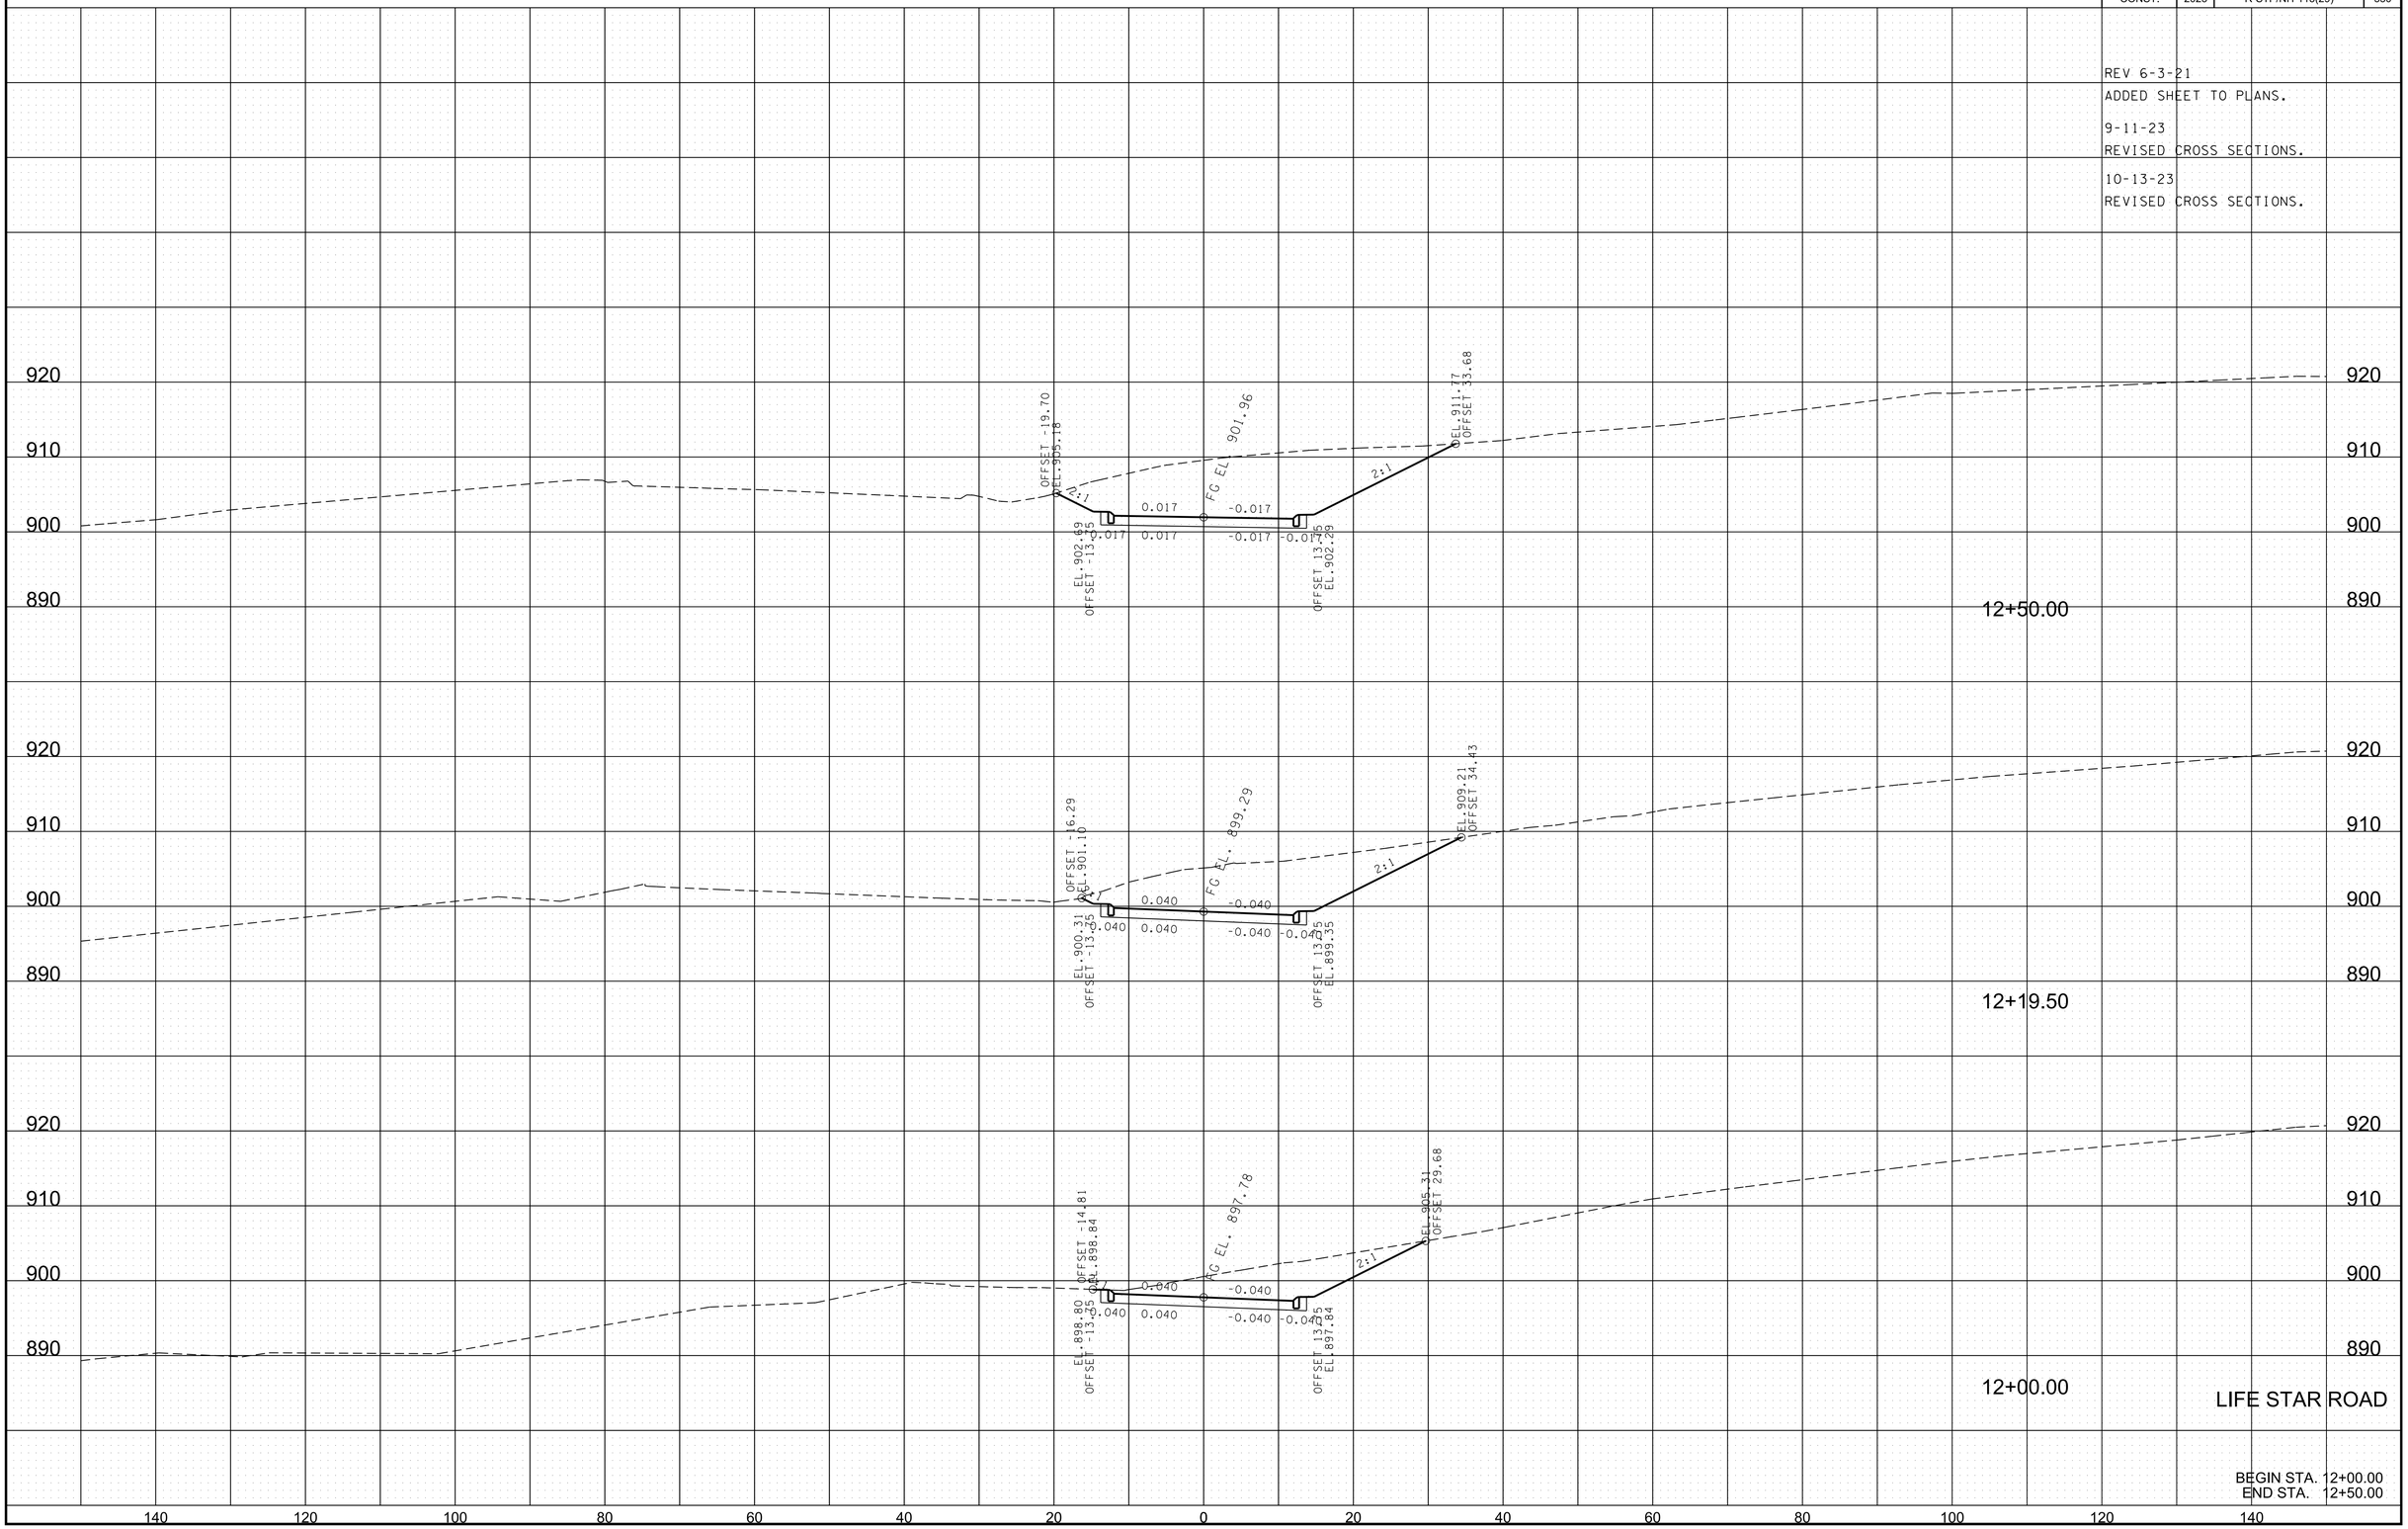

10/12/2023 11:15:54 AM
L:\TDOT\00903\SHEET-XSECTION-LIFE STAR.dgn

TYPE	YEAR	PROJECT NO.	SHEET NO.
R.O.W.	2017	R-STP/NH-115(29)	307
CONST.	2023	R-STP/NH-115(29)	331

REV 6-3-21
ADDED SHEET TO PLANS.

9-11-23
REVISED CROSS SECTIONS.

10-13-23
REVISED CROSS SECTIONS.

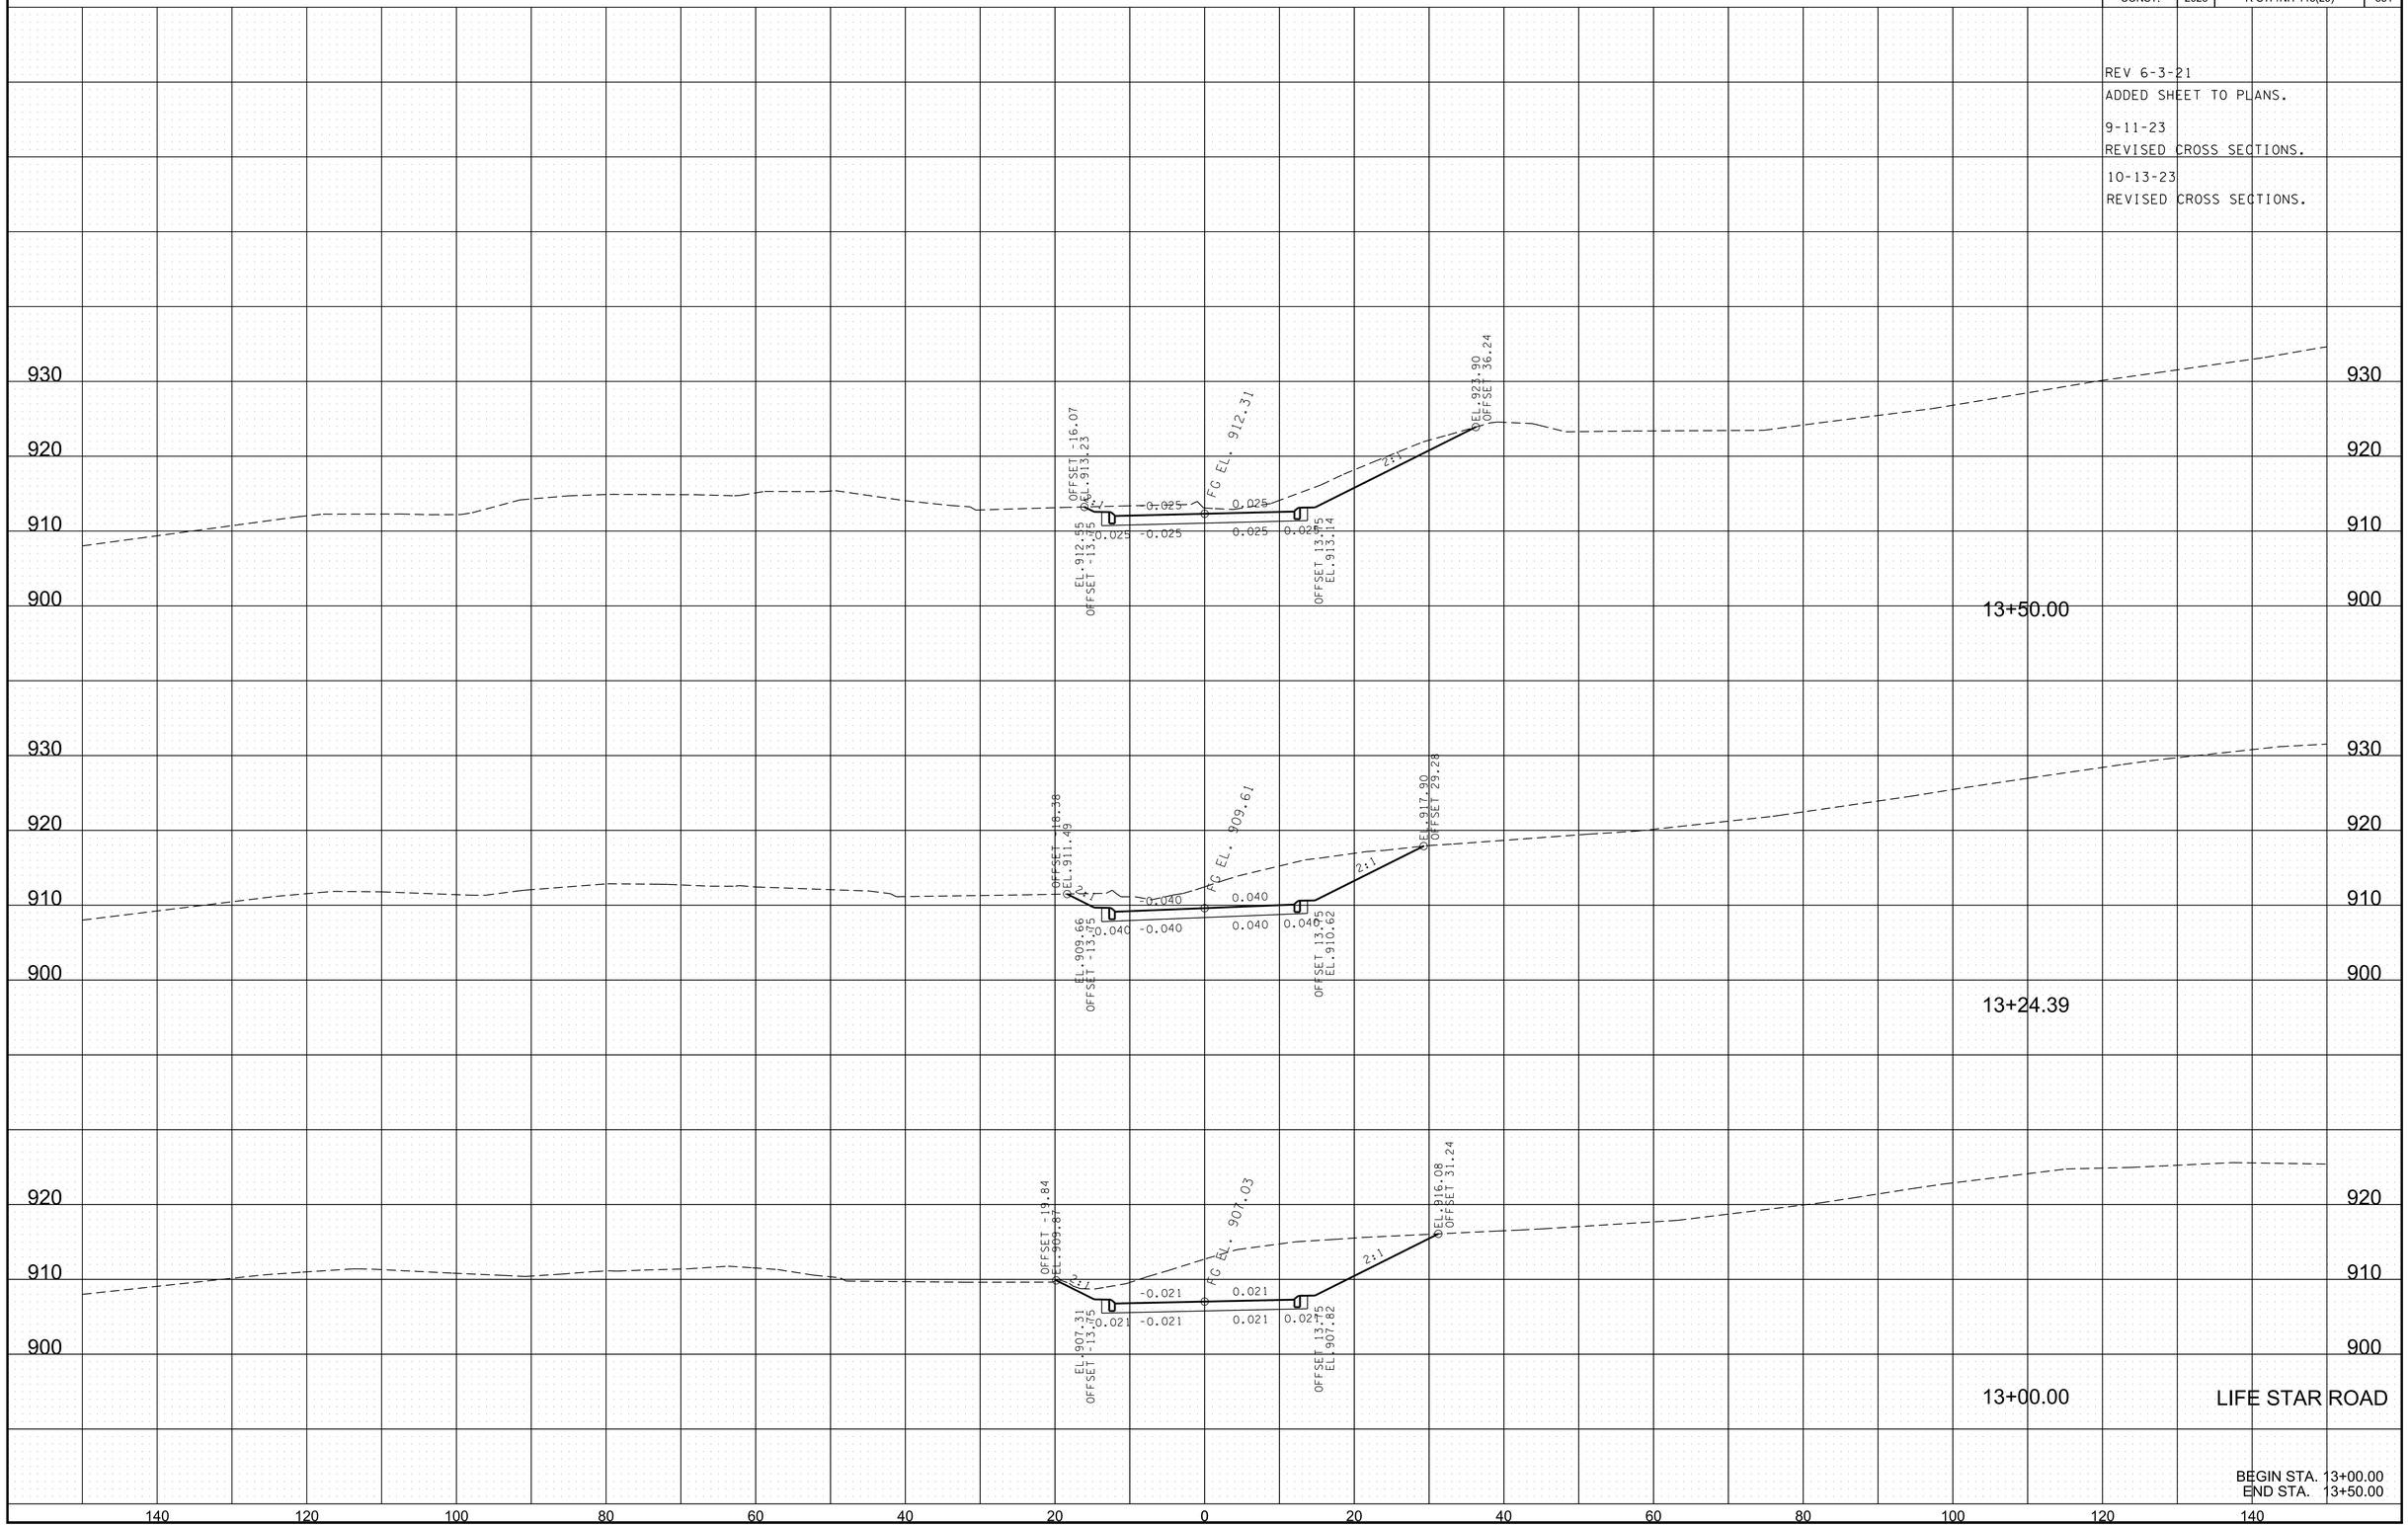

BEGIN STA. 13+00.00
END STA. 13+50.00

10/12/2023 11:15:55 AM
L:\TDOT\00903\SHEET-XSECTION-LIFE STAR.dgn

TYPE	YEAR	PROJECT NO.	SHEET NO.
R.O.W.	2017	R-STP/NH-115(29)	308
CONST.	2023	R-STP/NH-115(29)	332

REV 6-3-21
ADDED SHEET TO PLANS.

9-11-23
REVISED CROSS SECTIONS.

10-13-23
REVISED CROSS SECTIONS.

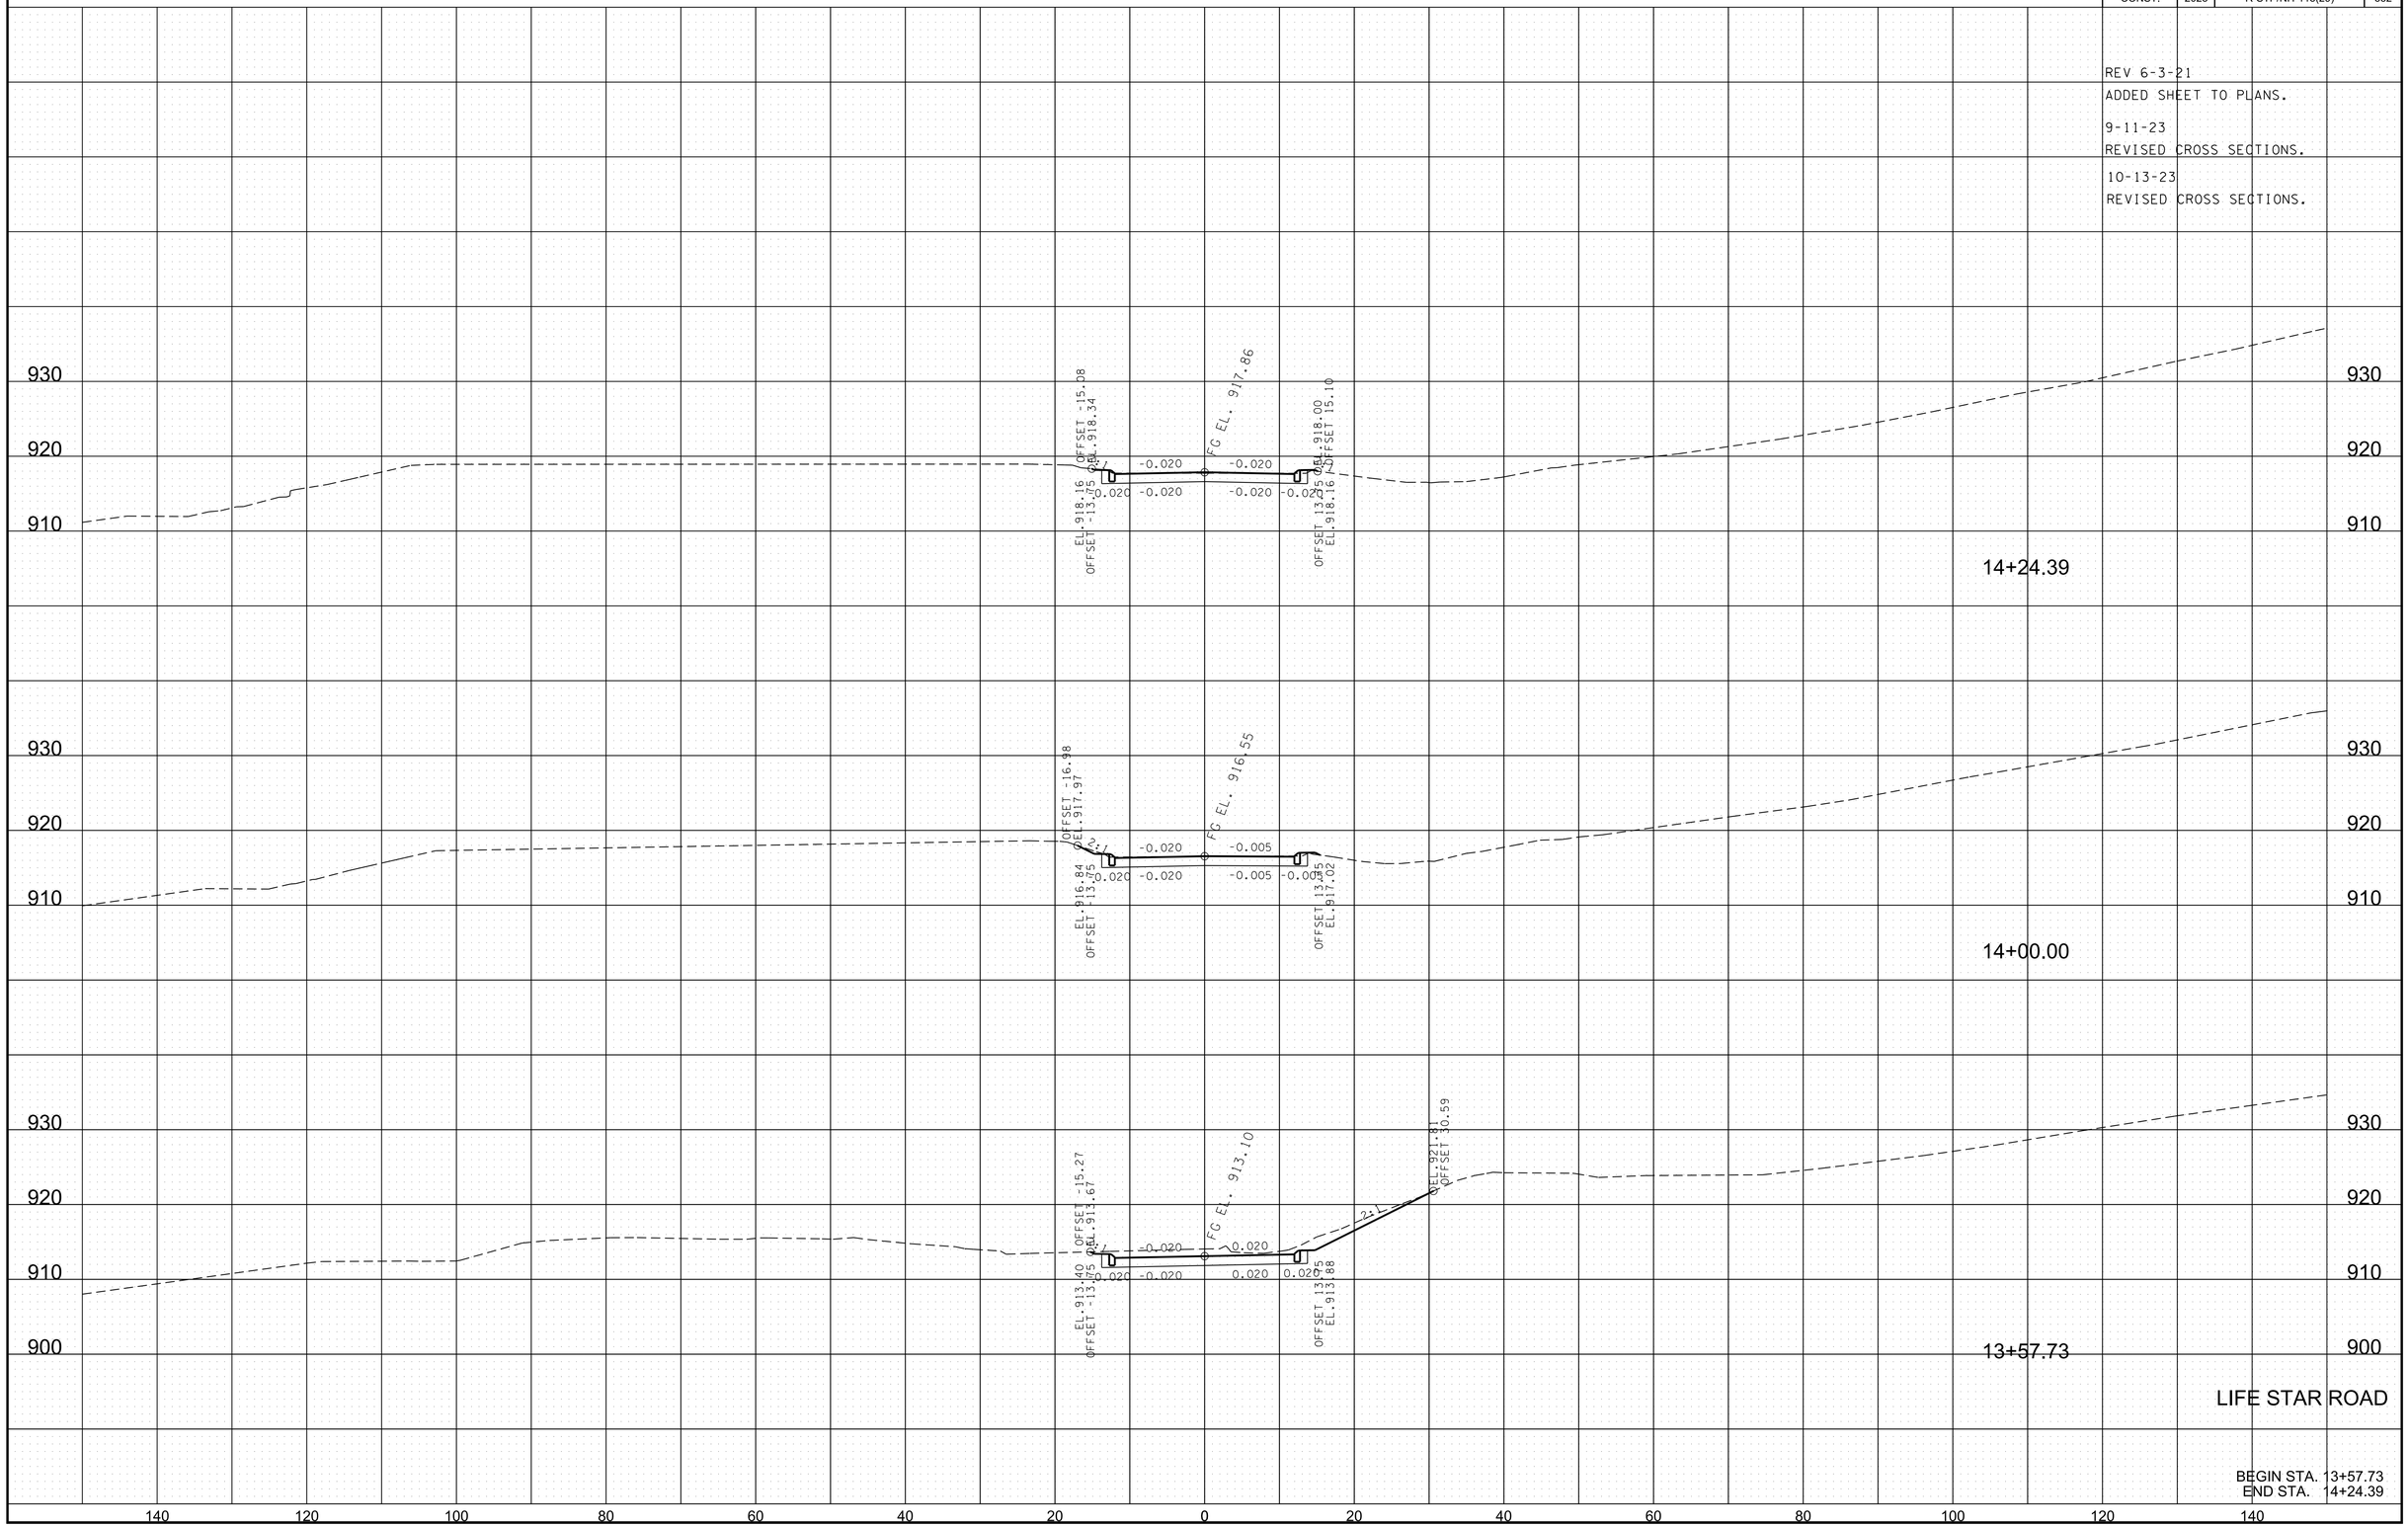

BEGIN STA. 13+57.73
END STA. 14+24.39

10/12/2023 11:15:56 AM
L:\TDOT\00903\SHEET-XSECTION-LIFE STAR.dgn

TYPE	YEAR	PROJECT NO.	SHEET NO.
R.O.W.	2017	R-STP/NH-115(29)	309
CONST.	2023	R-STP/NH-115(29)	333

REV 6-3-21
ADDED SHEET TO PLANS.

9-11-23
REVISED CROSS SECTIONS.

10-13-23
REVISED CROSS SECTIONS.

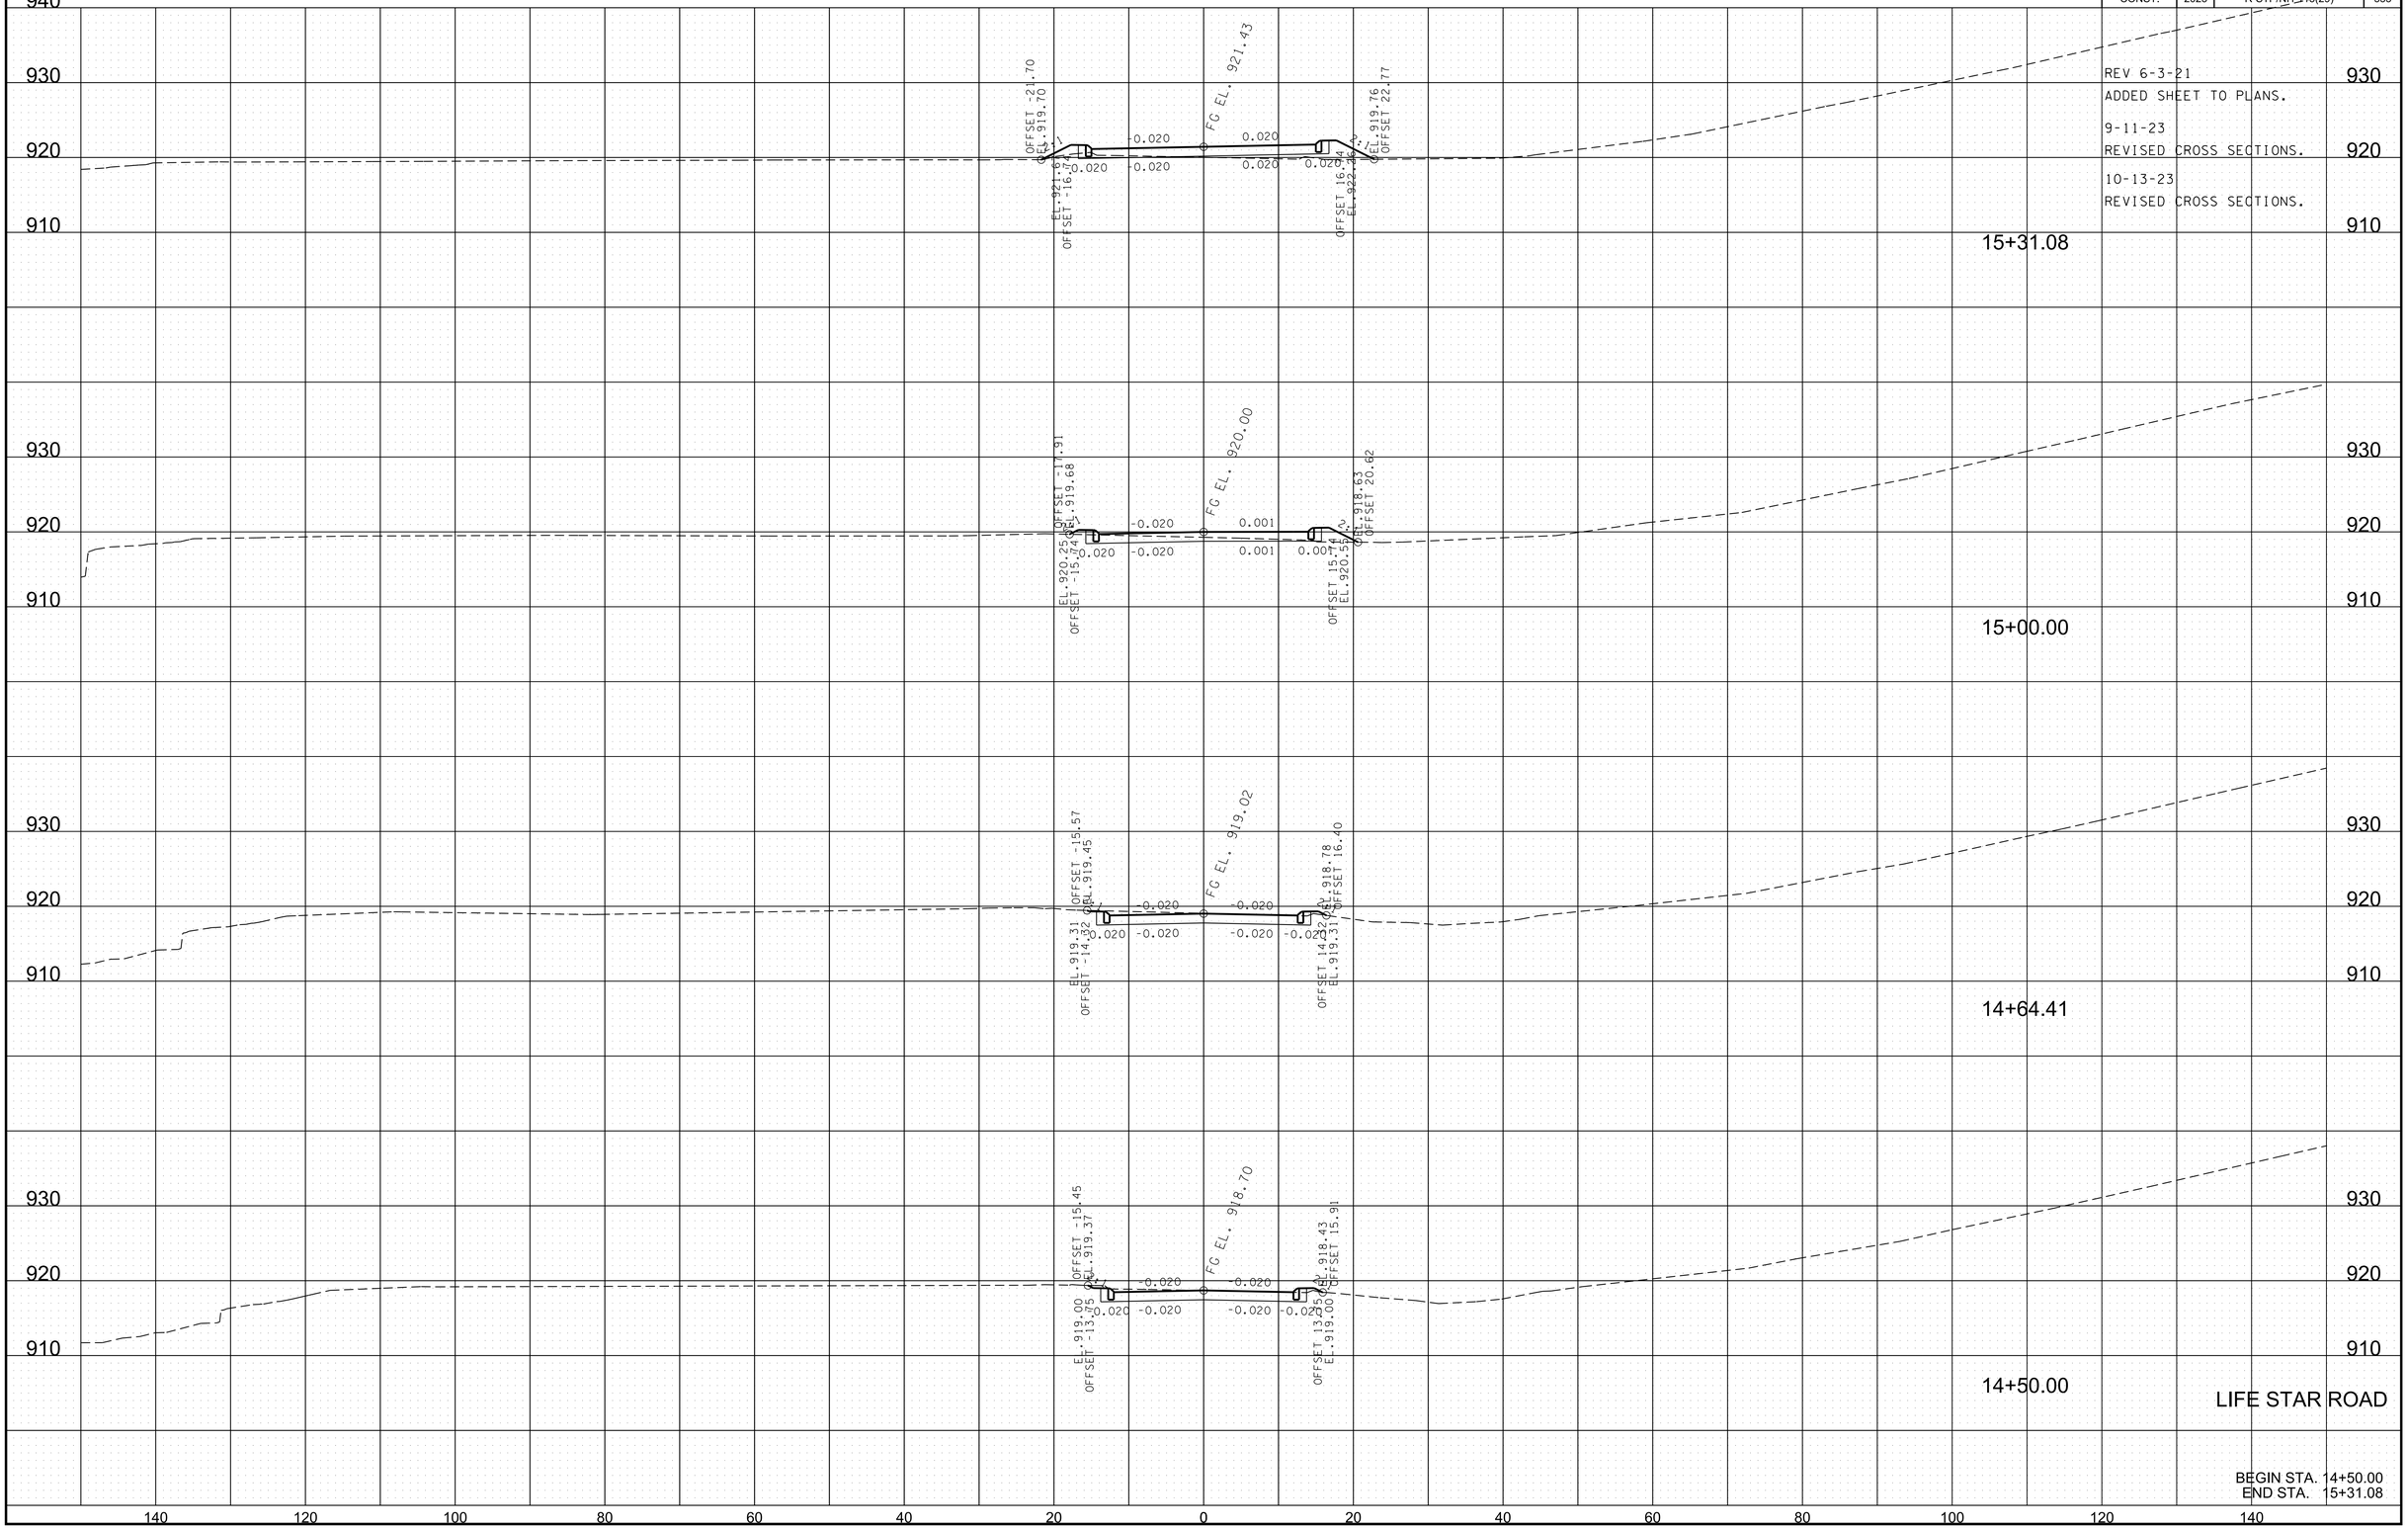

10/12/2023 11:15:57 AM
L:\TDOT\00903\SHEET-XSECTION-LIFE STAR.dgn

TYPE	YEAR	PROJECT NO.	SHEET NO.
R.O.W.	2017	R-STP/NH-115(29)	310
CONST.	2023	R-STP/NH-115(29)	334

REV 6-3-21
ADDED SHEET TO PLANS.

9-11-23
REVISED CROSS SECTIONS.

10-13-23
REVISED CROSS SECTIONS.

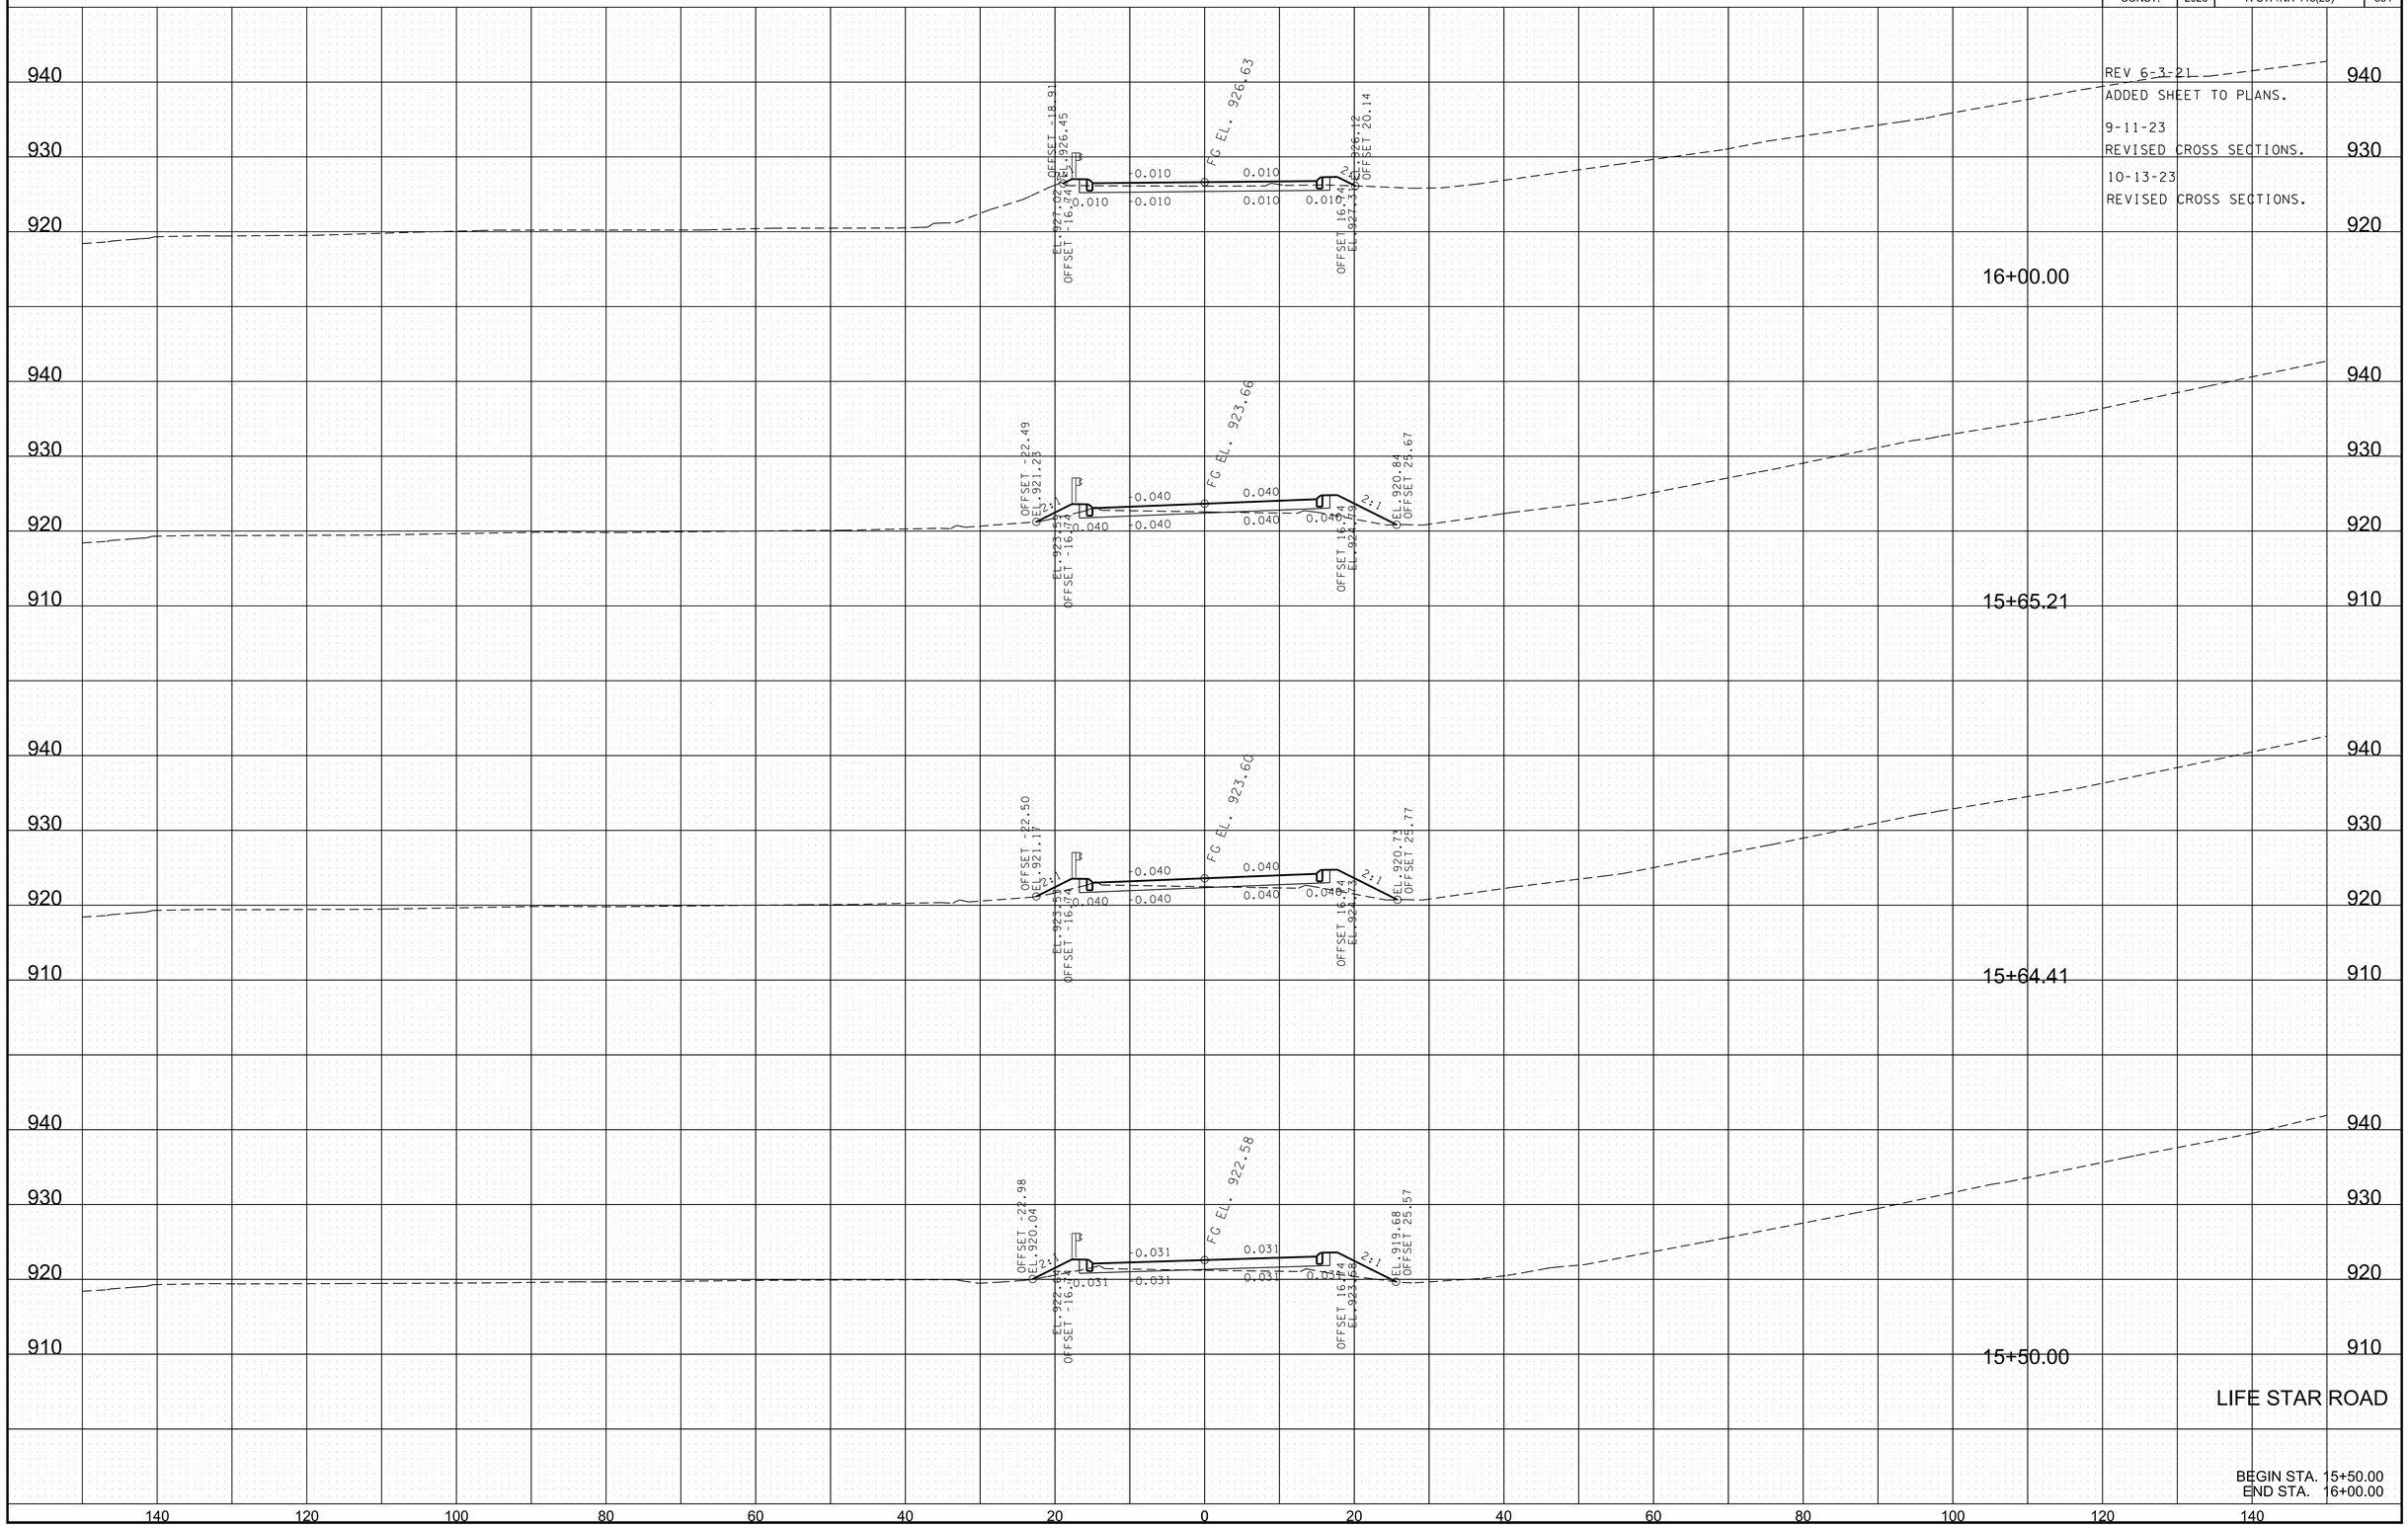

10/12/2023 11:15:59 AM
L:\TDOT\00903\SHEET-XSECTION-LIFE STAR.dgn

TYPE	YEAR	PROJECT NO.	SHEET NO.
R.O.W.	2017	R-STP/NH-115(29)	311
CONST.	2023	R-STP/NH-115(29)	335

REV 6-3-21
ADDED SHEET TO PLANS.

9-11-23
REVISED CROSS SECTIONS.

10-13-23
REVISED CROSS SECTIONS.

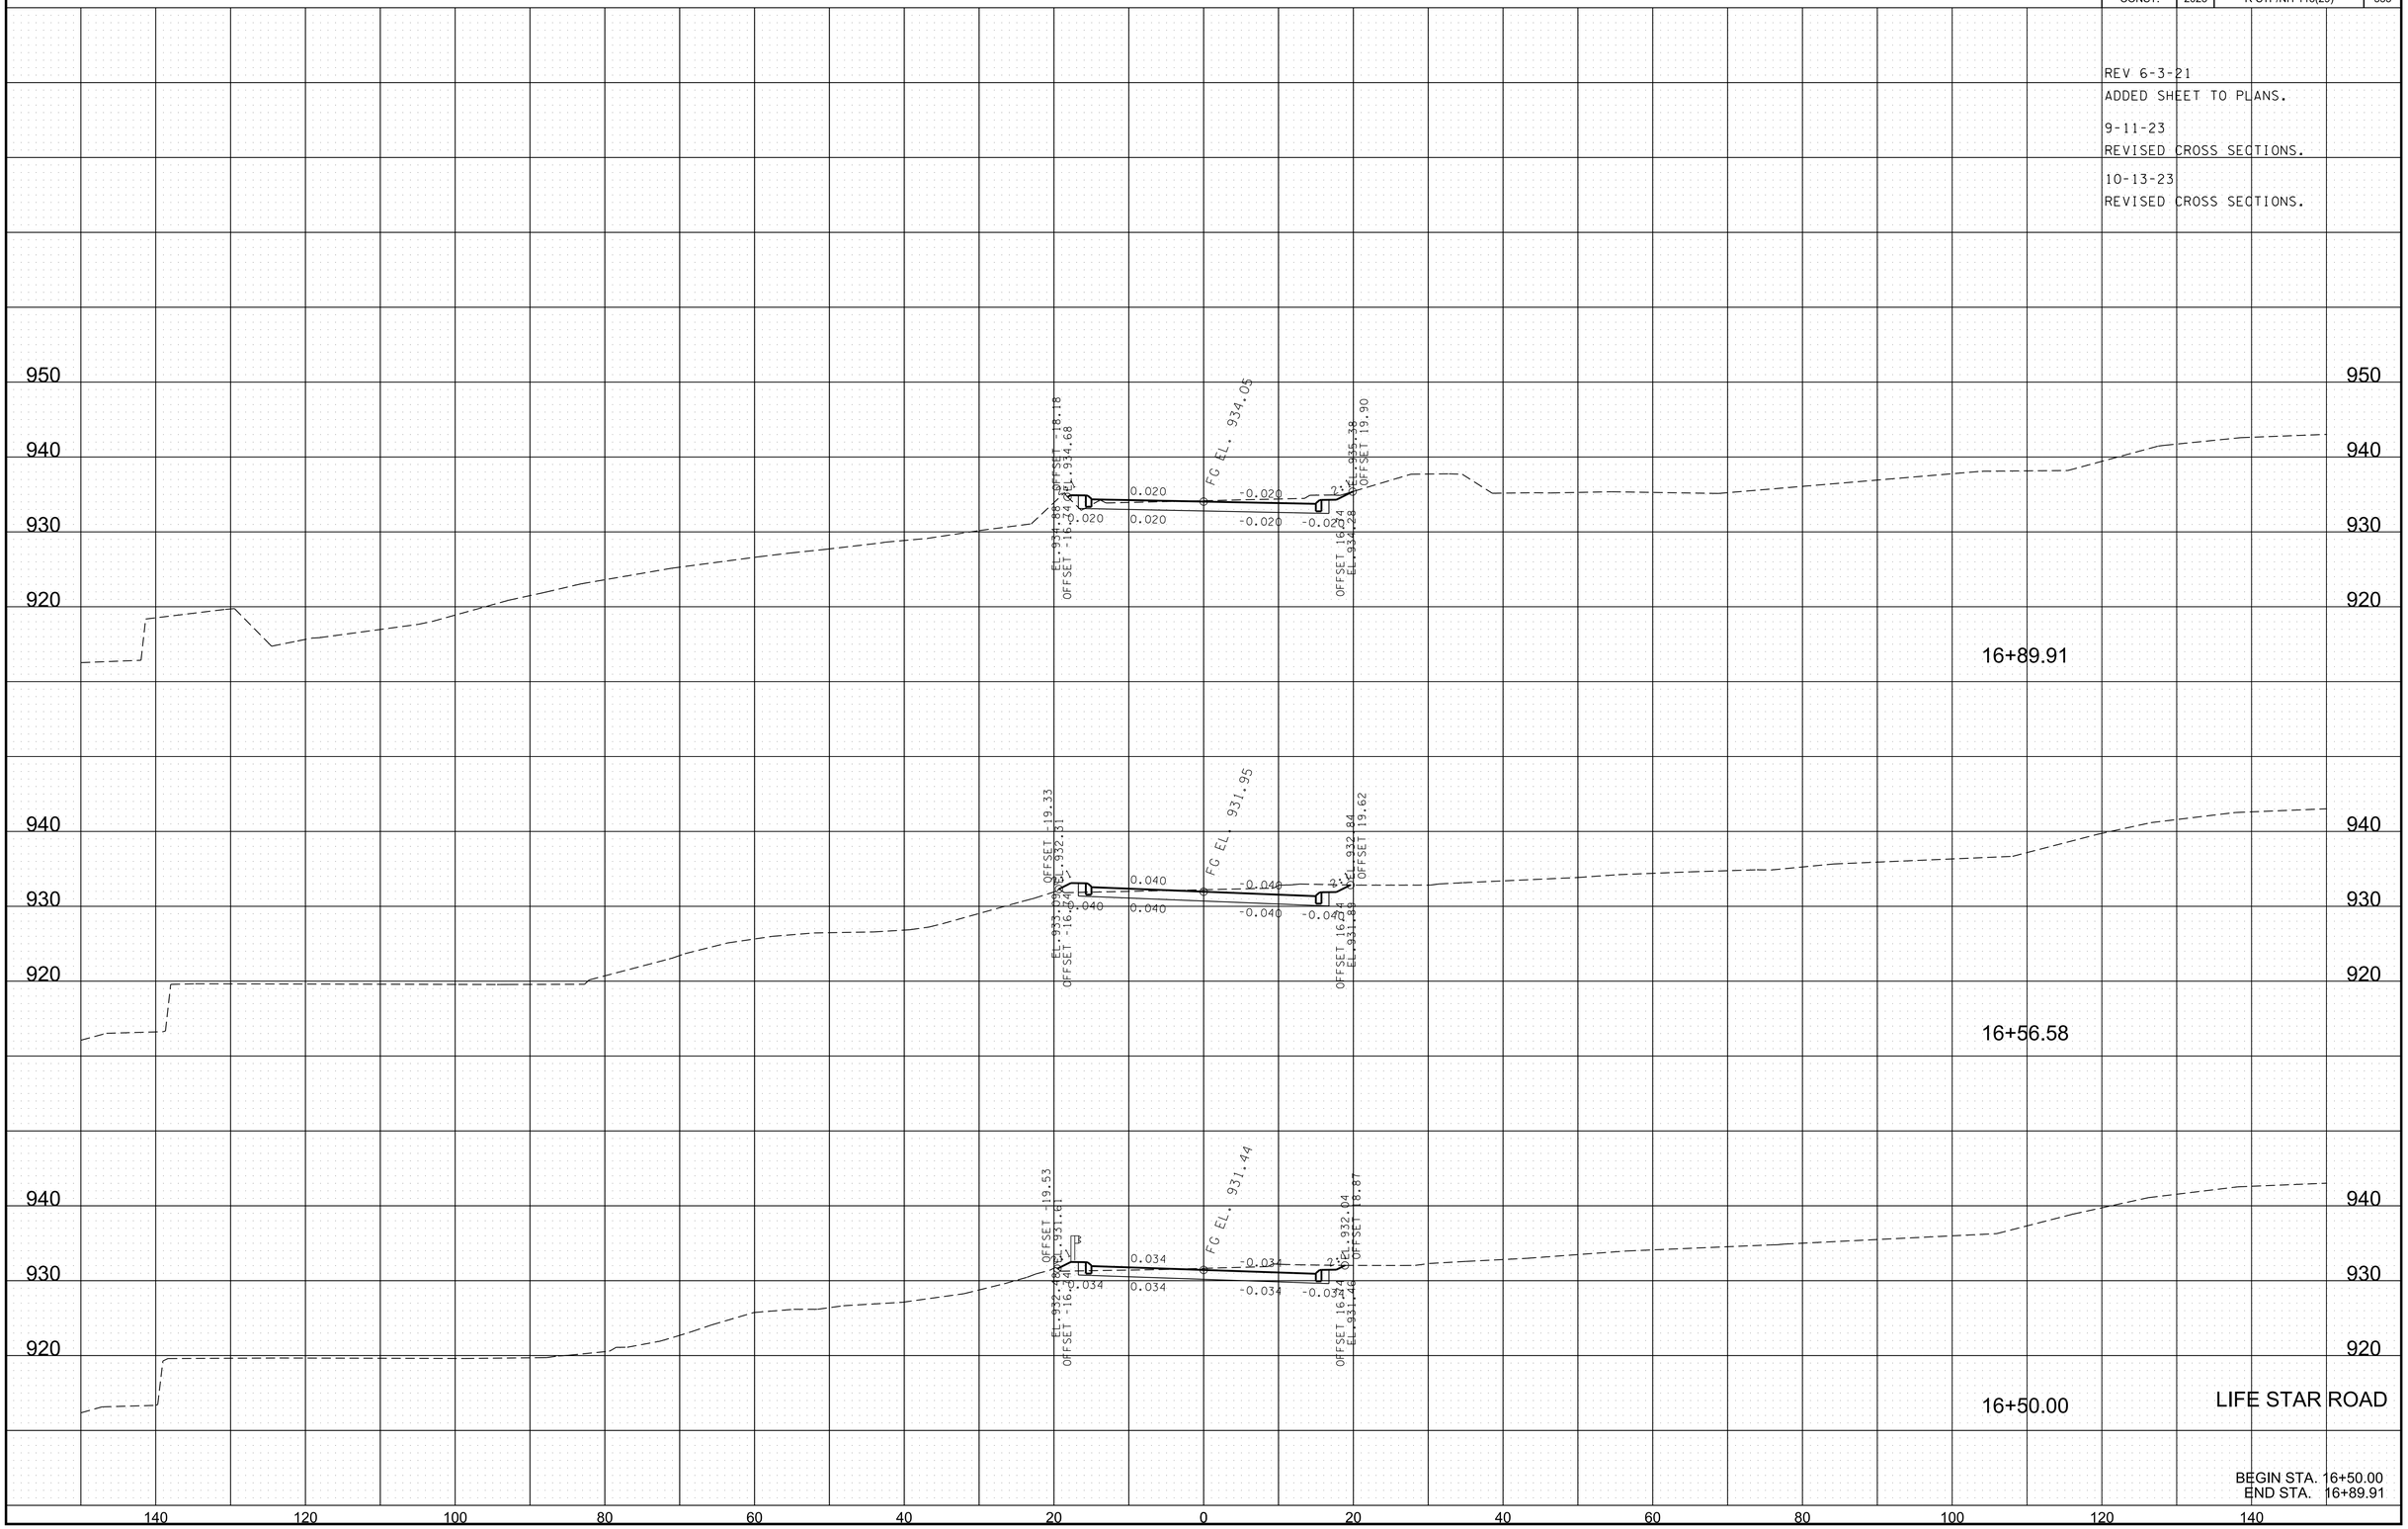

BEGIN STA. 16+50.00
END STA. 16+89.91

10/12/2023 11:16:00 AM
L:\TDOT\00903\SHEET-XSECTION-LIFE STAR.dgn

TYPE	YEAR	PROJECT NO.	SHEET NO.
R.O.W.	2017	R-STP/NH-115(29)	312
CONST.	2023	R-STP/NH-115(29)	336

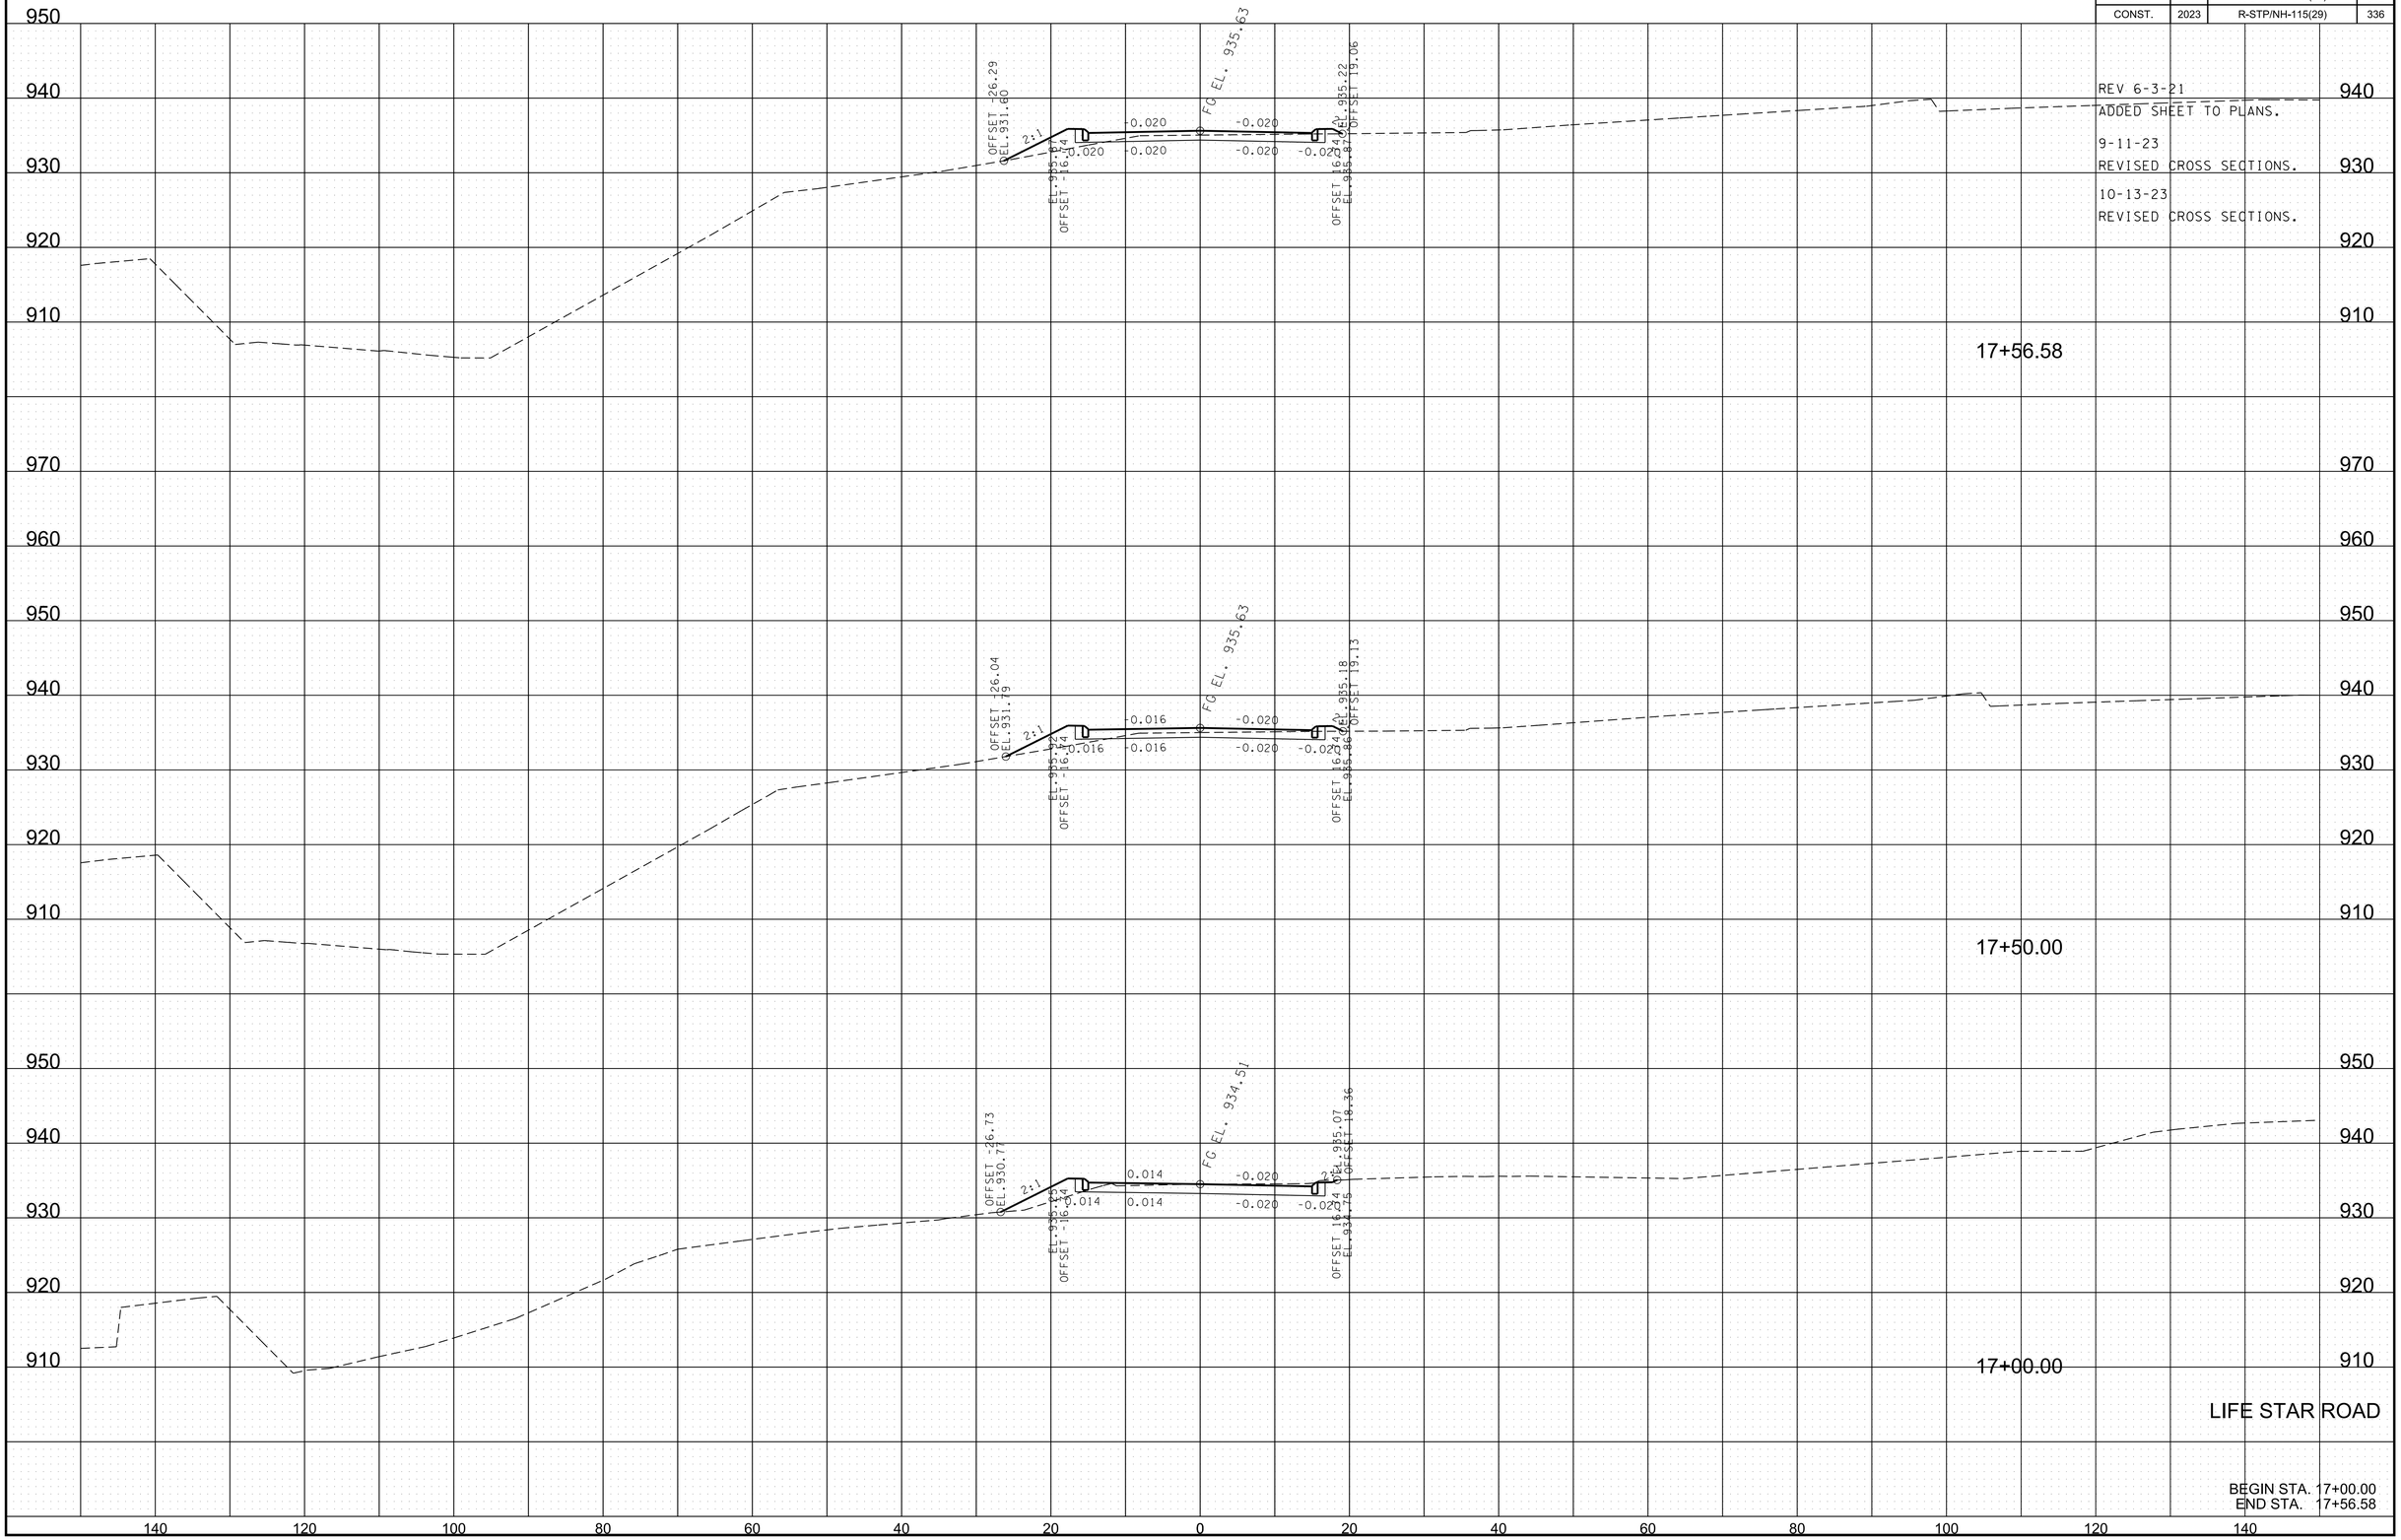

REV 6-3-21
ADDED SHEET TO PLANS.

9-11-23
REVISED CROSS SECTIONS.

10-13-23
REVISED CROSS SECTIONS.

LIFE STAR ROAD

BEGIN STA. 17+00.00
END STA. 17+56.58

10/12/2023 11:16:01 AM
L:\TDOT\00903\SHEET-XSECTION-LIFE STAR.dgn

TYPE	YEAR	PROJECT NO.	SHEET NO.
R.O.W.	2017	R-STP/NH-115(29)	313
CONST.	2023	R-STP/NH-115(29)	337

REV 6-3-21
ADDED SHEET TO PLANS.

9-11-23
REVISED CROSS SECTIONS.

10-13-23
REVISED CROSS SECTIONS.

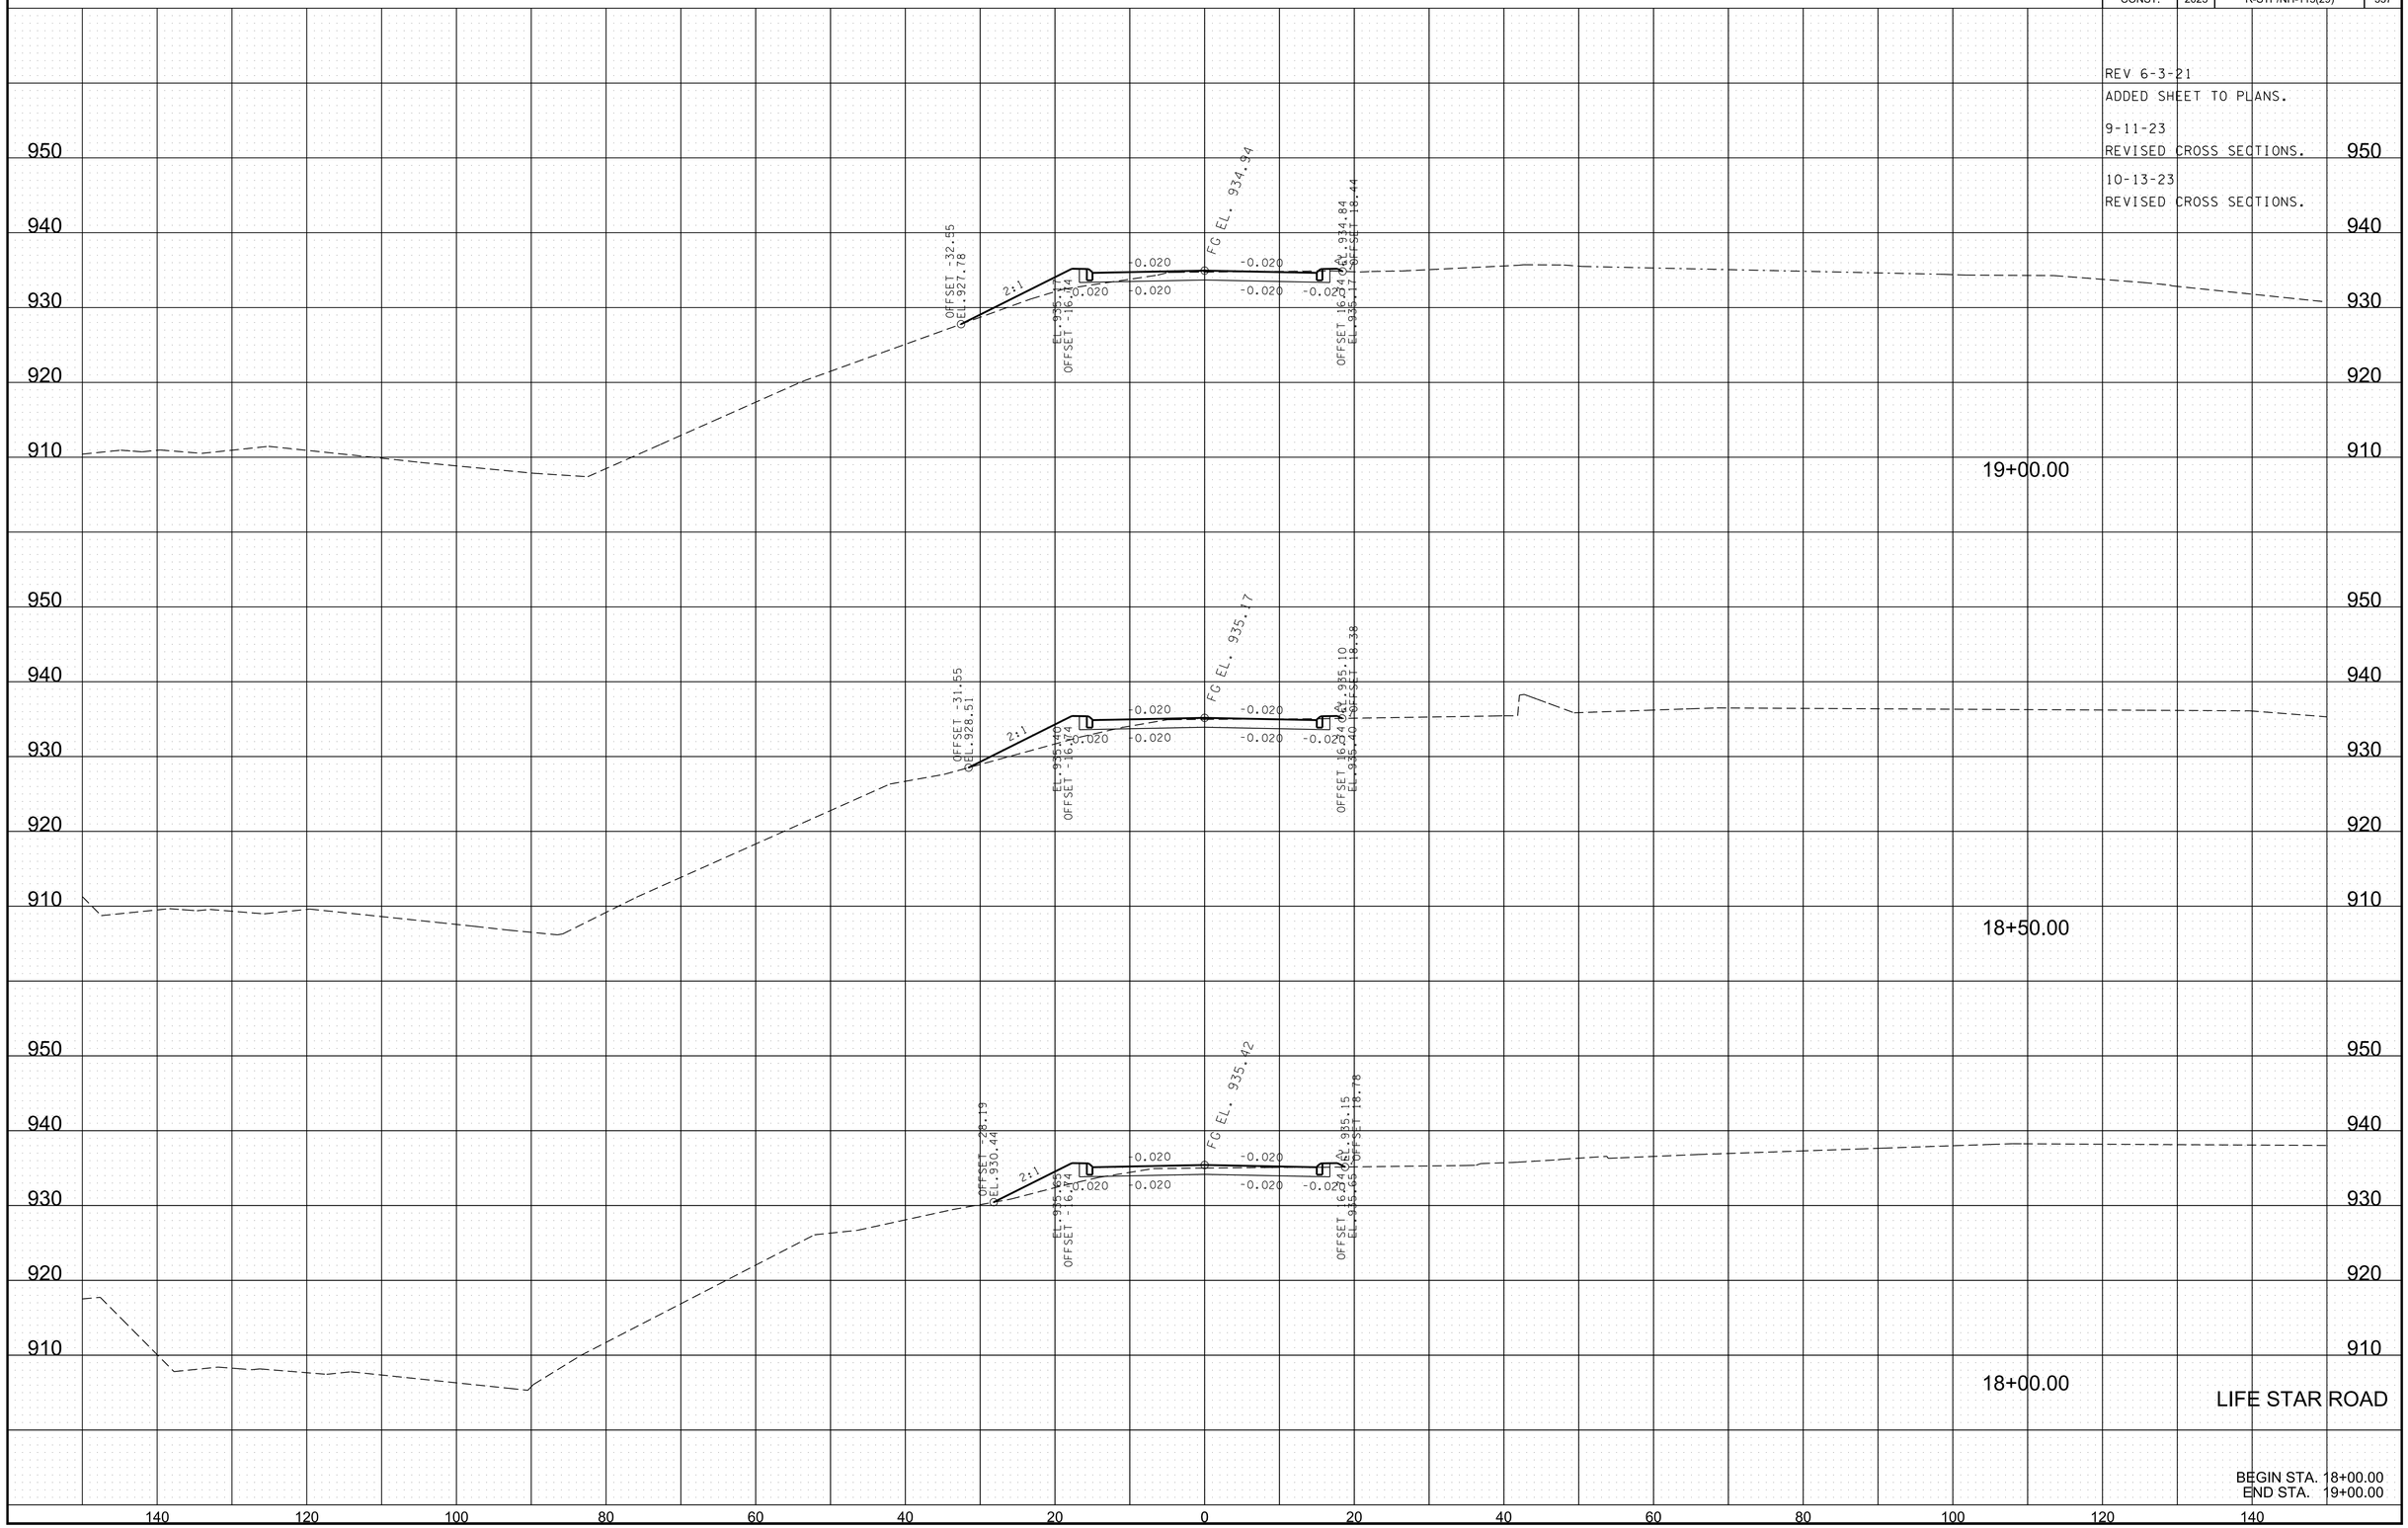

LIFE STAR ROAD

BEGIN STA. 18+00.00
END STA. 19+00.00

10/12/2023 11:16:03 AM
L:\TDOT\00903\SHEET-XSECTION-LIFE STAR.dgn

TYPE	YEAR	PROJECT NO.	SHEET NO.
R.O.W.	2017	R-STP/NH-115(29)	314
CONST.	2023	R-STP/NH-115(29)	338

REV 6-3-21
ADDED SHEET TO PLANS.

9-11-23
REVISED CROSS SECTIONS.

10-13-23
REVISED CROSS SECTIONS.

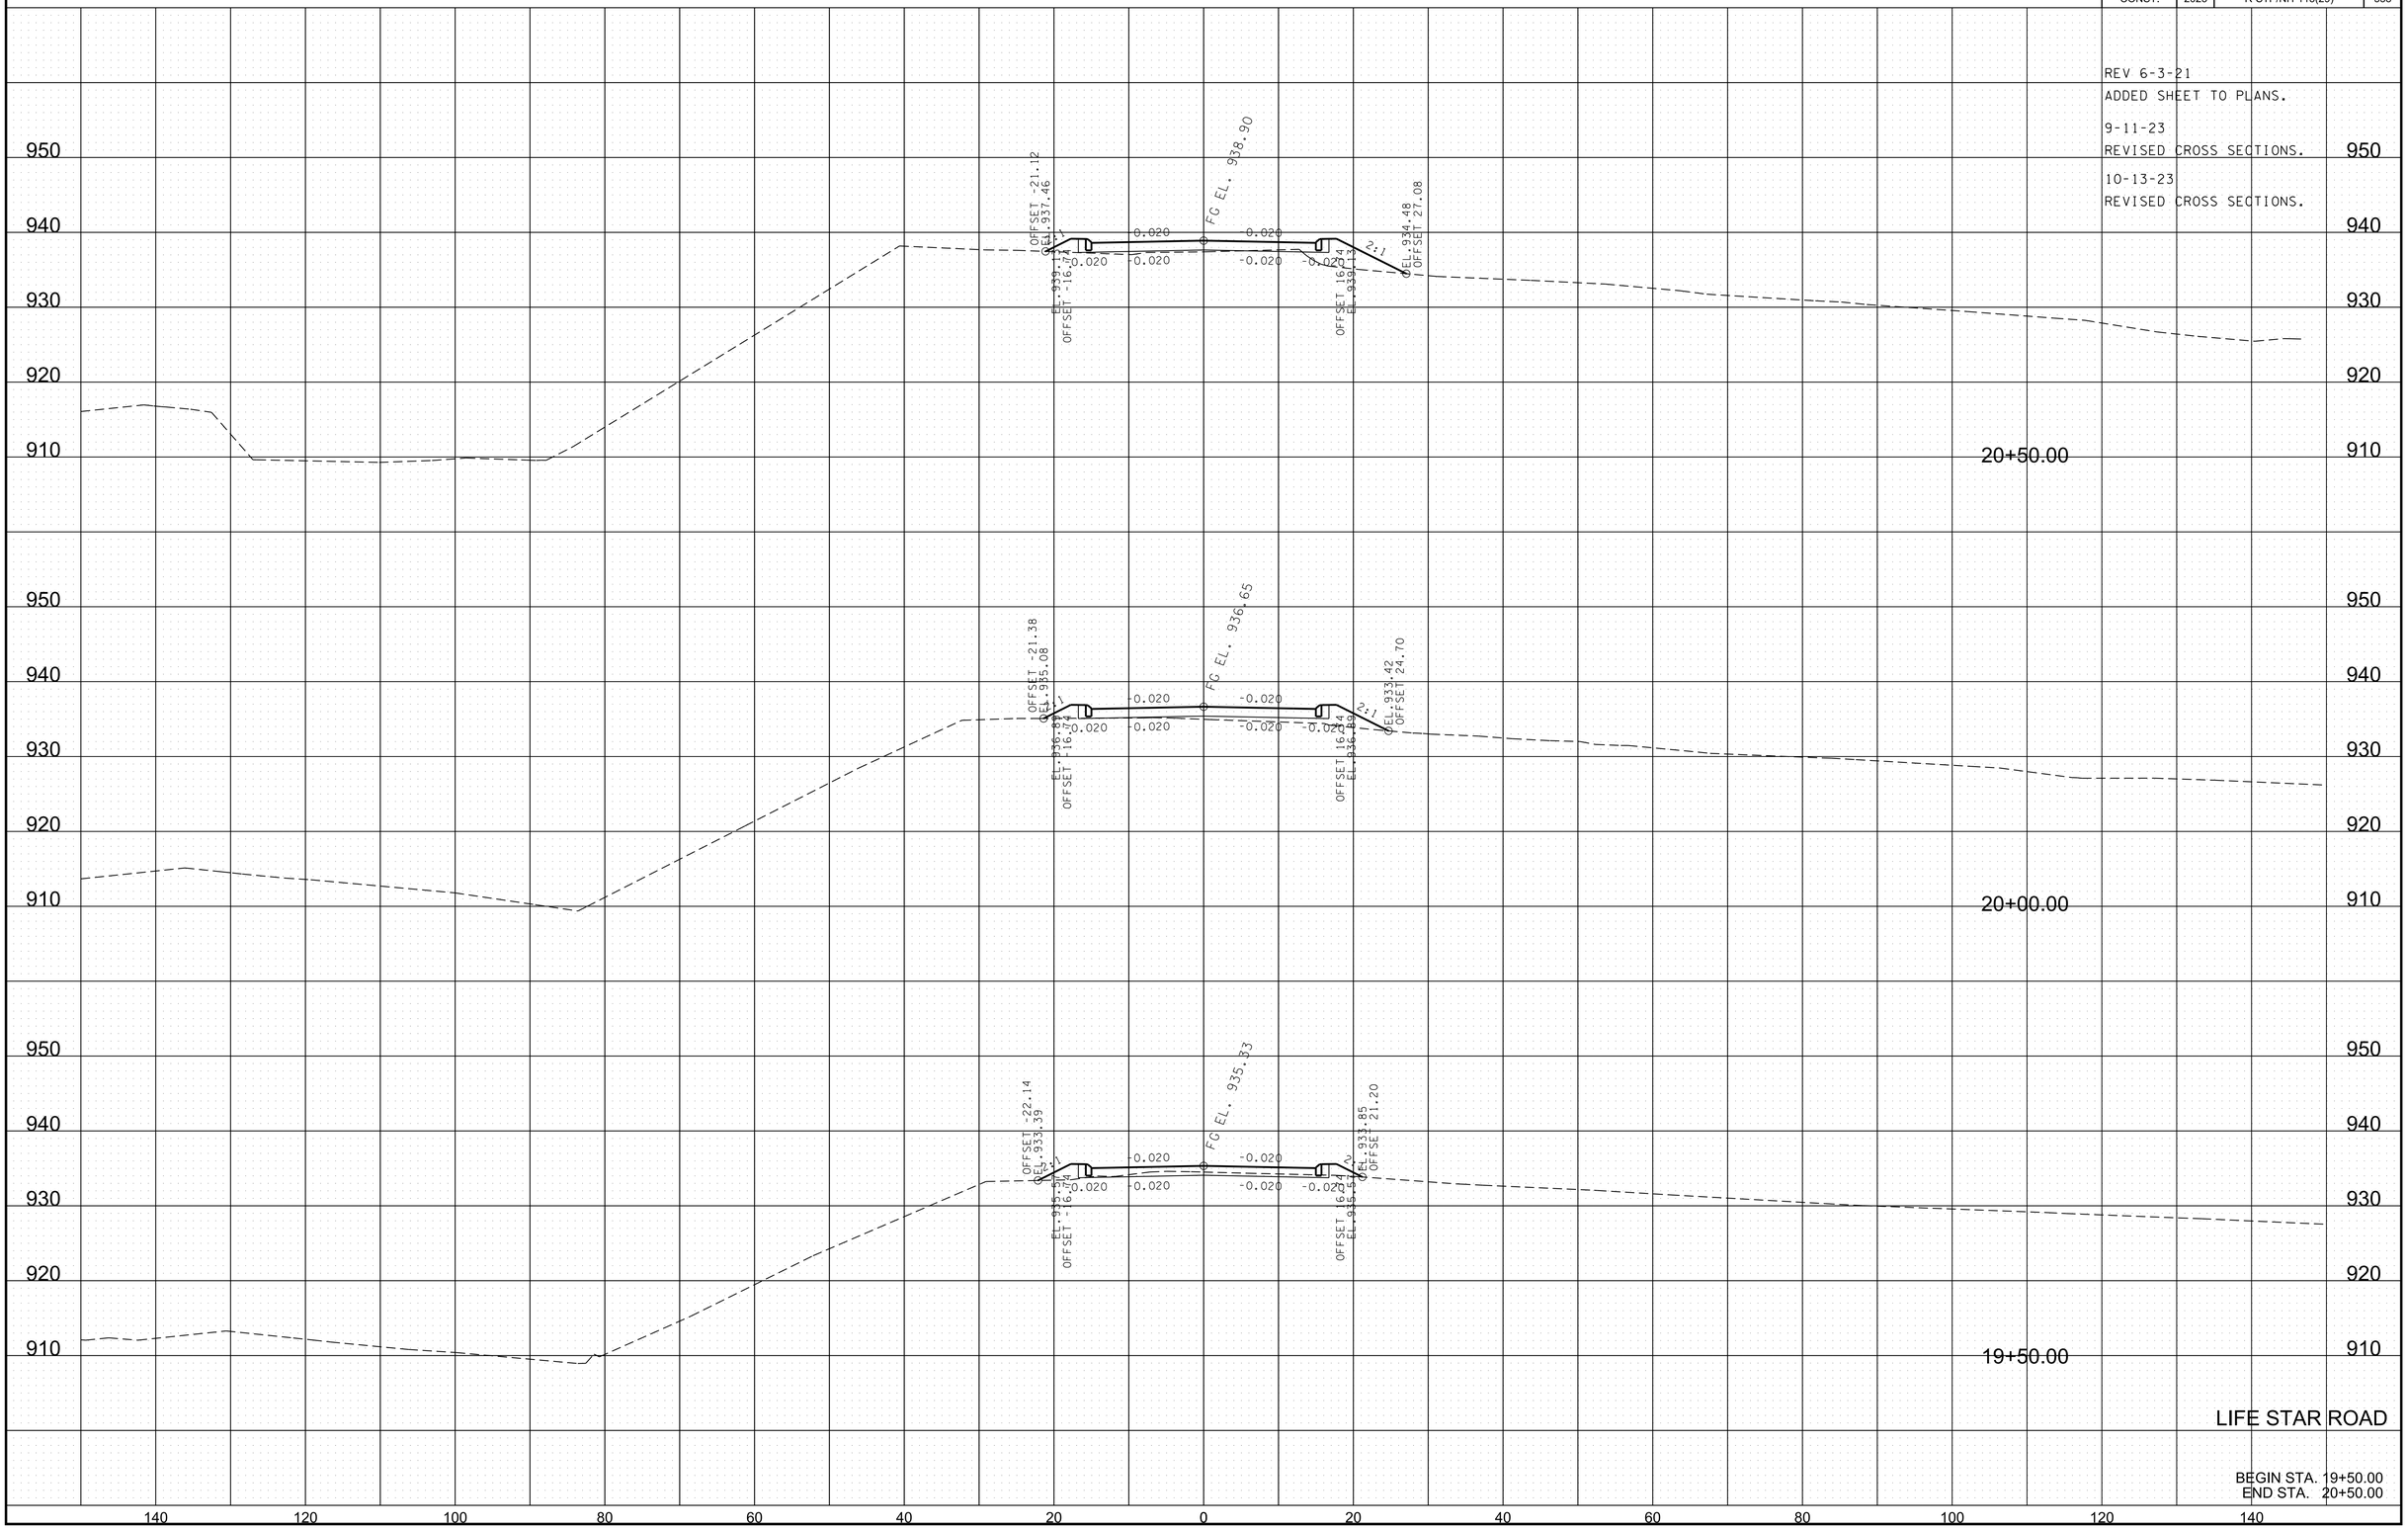

LIFE STAR ROAD

BEGIN STA. 19+50.00
END STA. 20+50.00

10/12/2023 11:16:04 AM
L:\TDOT\00903\SHEET-XSECTION-LIFE STAR.dgn

TYPE	YEAR	PROJECT NO.	SHEET NO.
R.O.W.	2017	R-STP/NH-115(29)	315
CONST.	2023	R-STP/NH-115(29)	339

REV 6-3-21
ADDED SHEET TO PLANS.

9-11-23
REVISED CROSS SECTIONS.

10-13-23
REVISED CROSS SECTIONS.

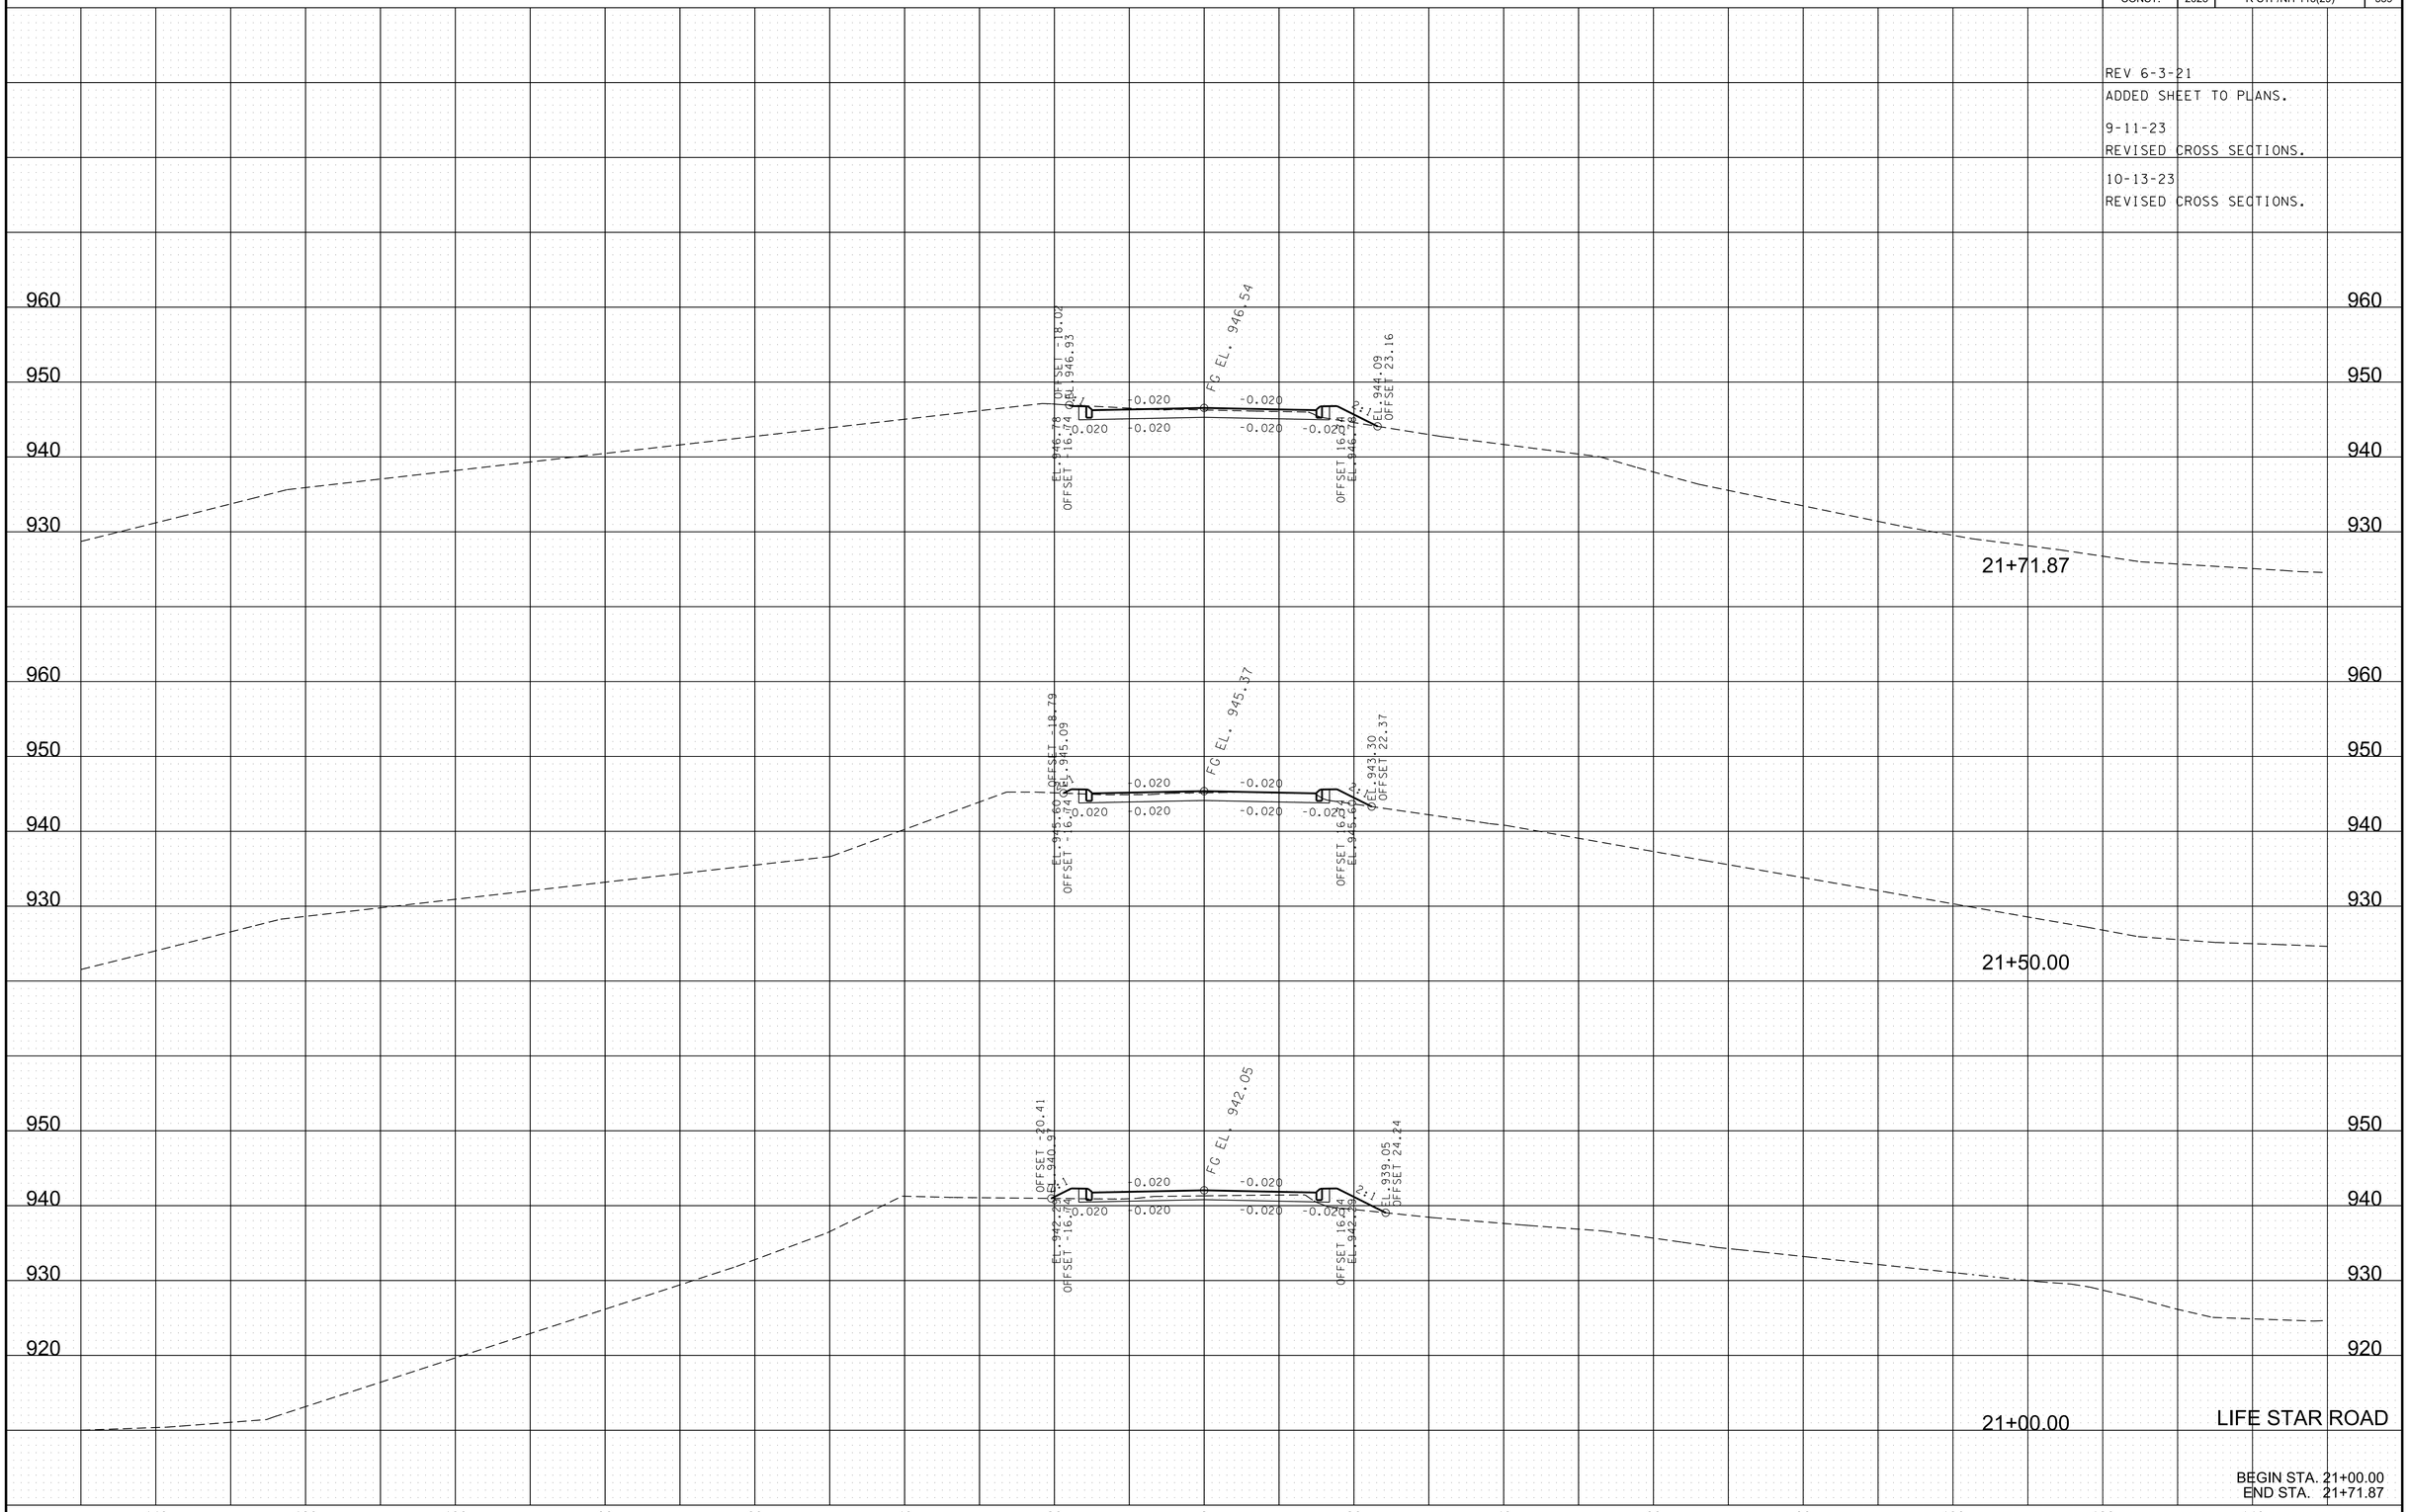

10/12/2023 11:16:05 AM
L:\TDOT\00903\SHEET-XSECTION-LIFE STAR.dgn

TYPE	YEAR	PROJECT NO.	SHEET NO.
R.O.W.	2017	R-STP/NH-115(29)	316
CONST.	2023	R-STP/NH-115(29)	340

REV 6-3-21
ADDED SHEET TO PLANS.

9-11-23
REVISED CROSS SECTIONS.

10-13-23
REVISED CROSS SECTIONS.

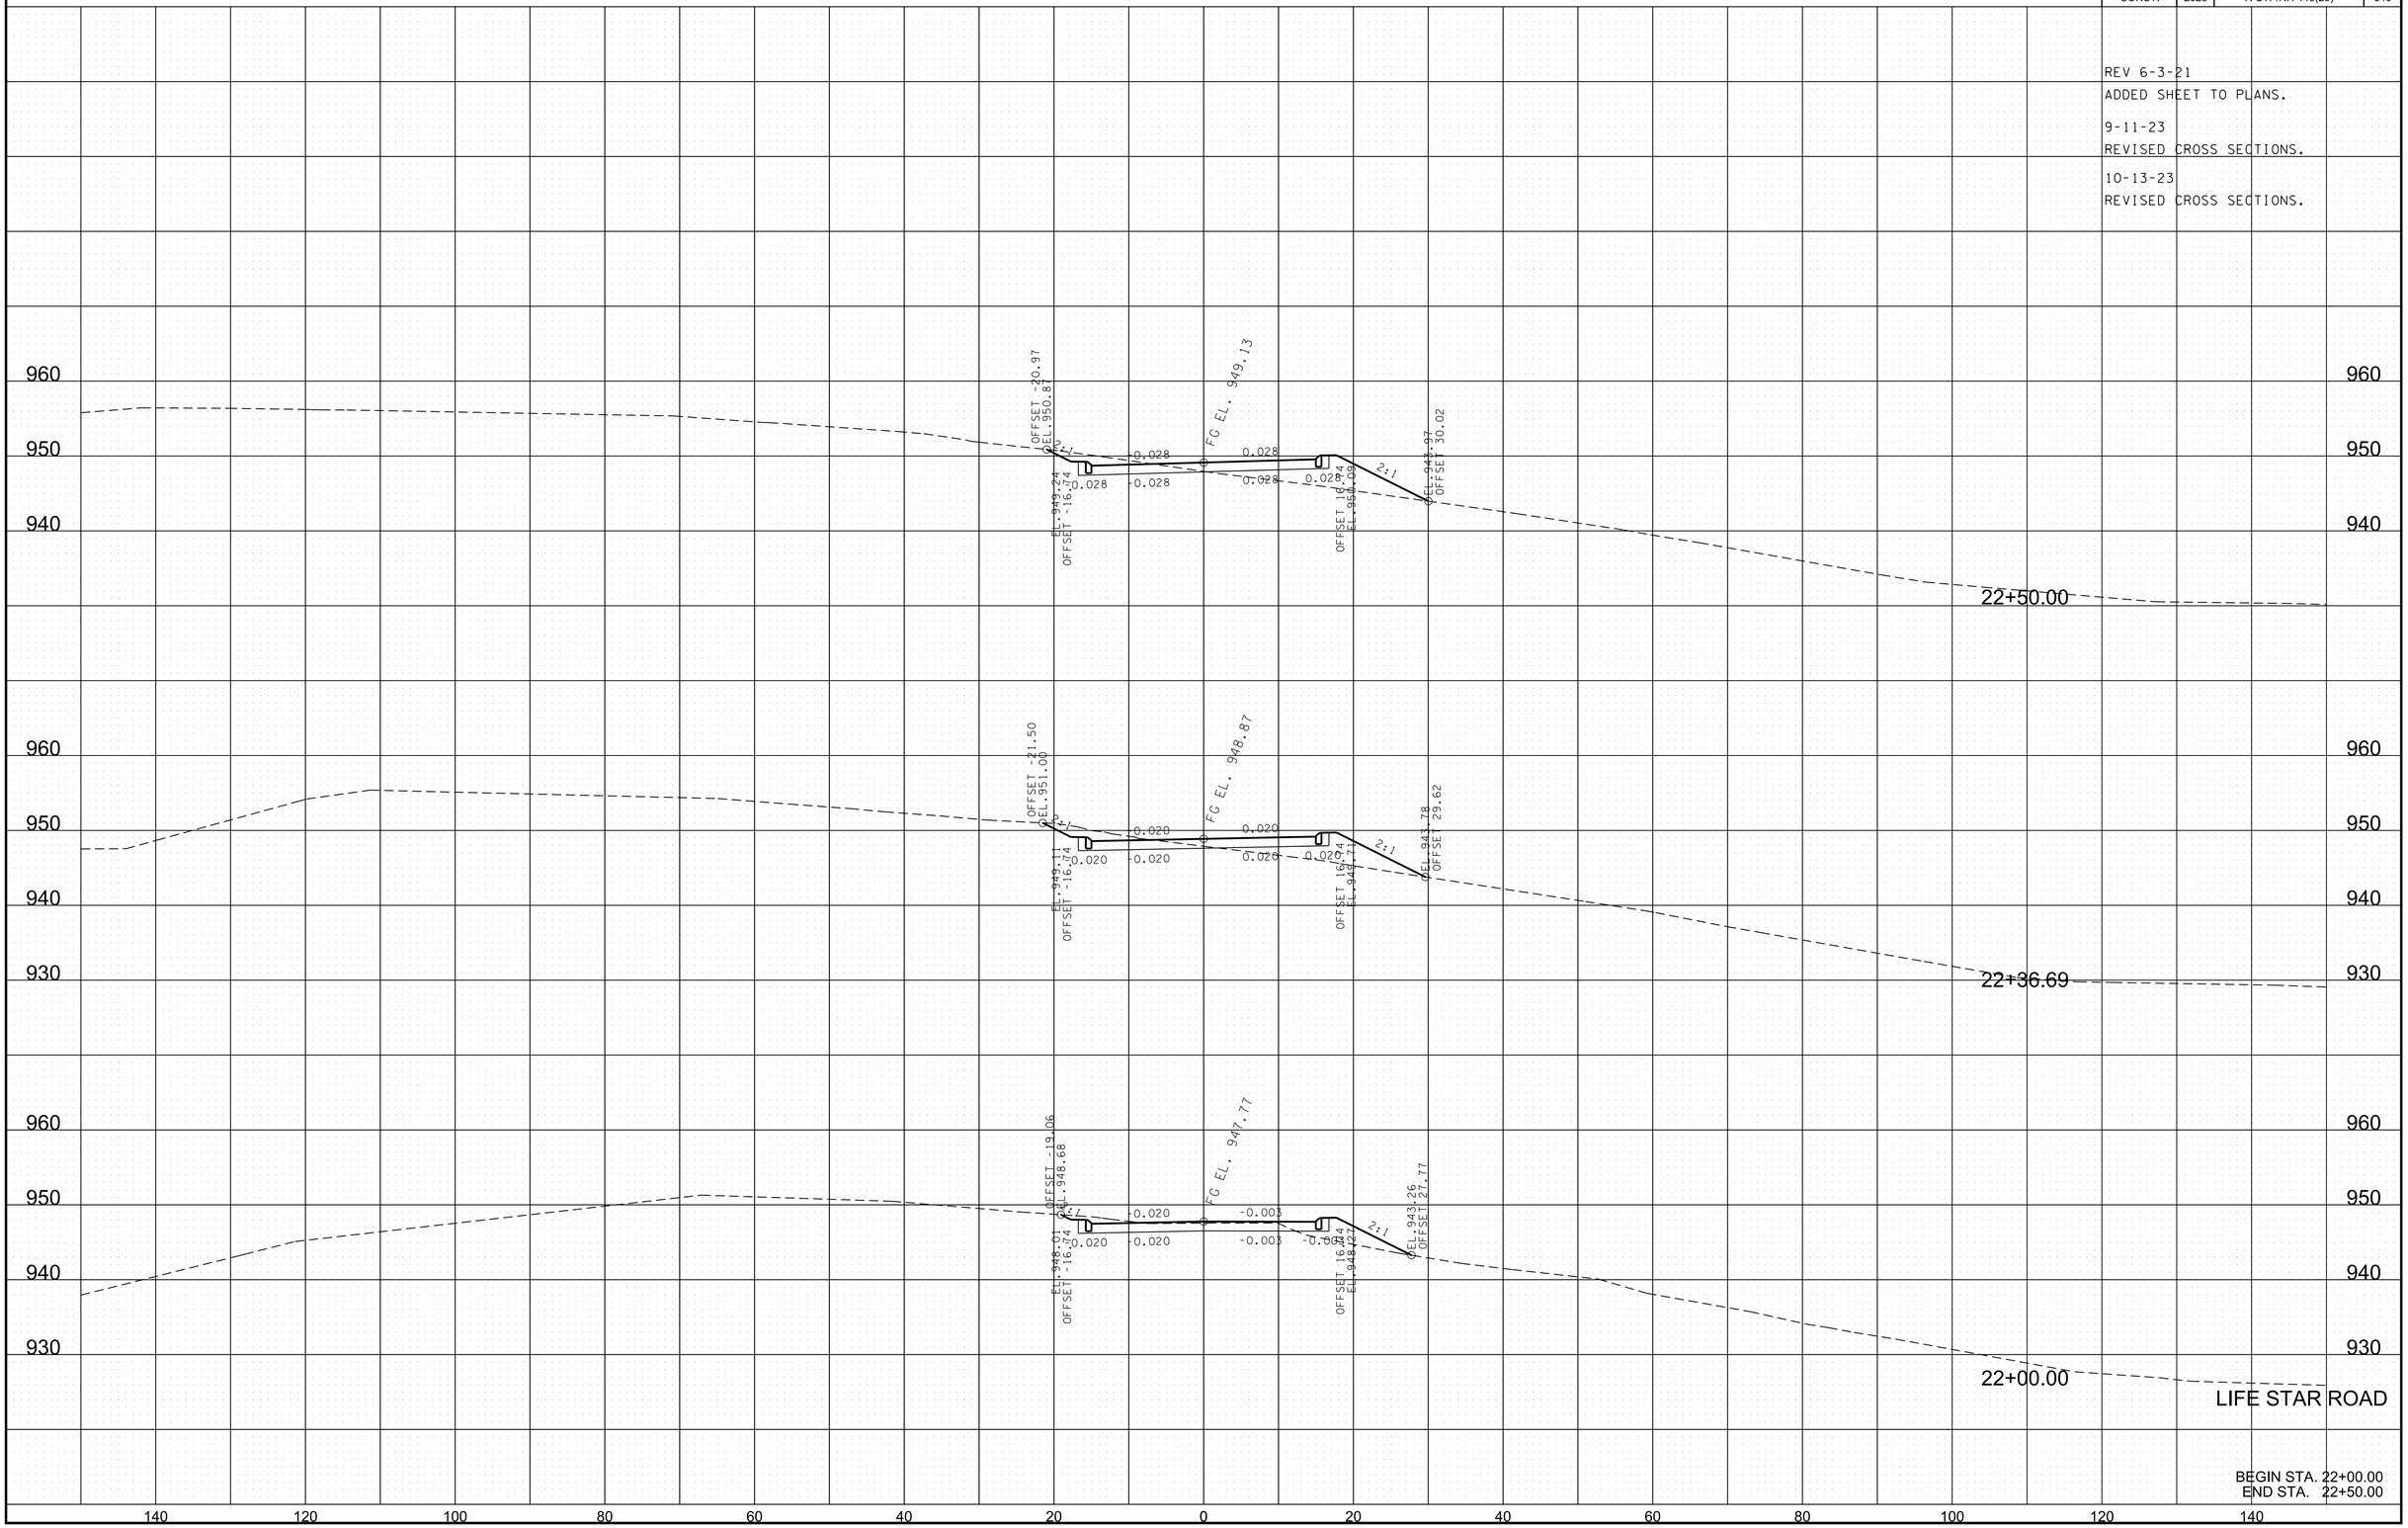

BEGIN STA. 22+00.00
END STA. 22+50.00

10/12/2023 11:16:06 AM
L:\TDOT\00903\SHEET-XSECTION-LIFE STAR.dgn

TYPE	YEAR	PROJECT NO.	SHEET NO.
R.O.W.	2017	R-STP/NH-115(29)	317
CONST.	2023	R-STP/NH-115(29)	341

REV 6-3-21
ADDED SHEET TO PLANS.

9-11-23
REVISED CROSS SECTIONS.

10-13-23
REVISED CROSS SECTIONS.

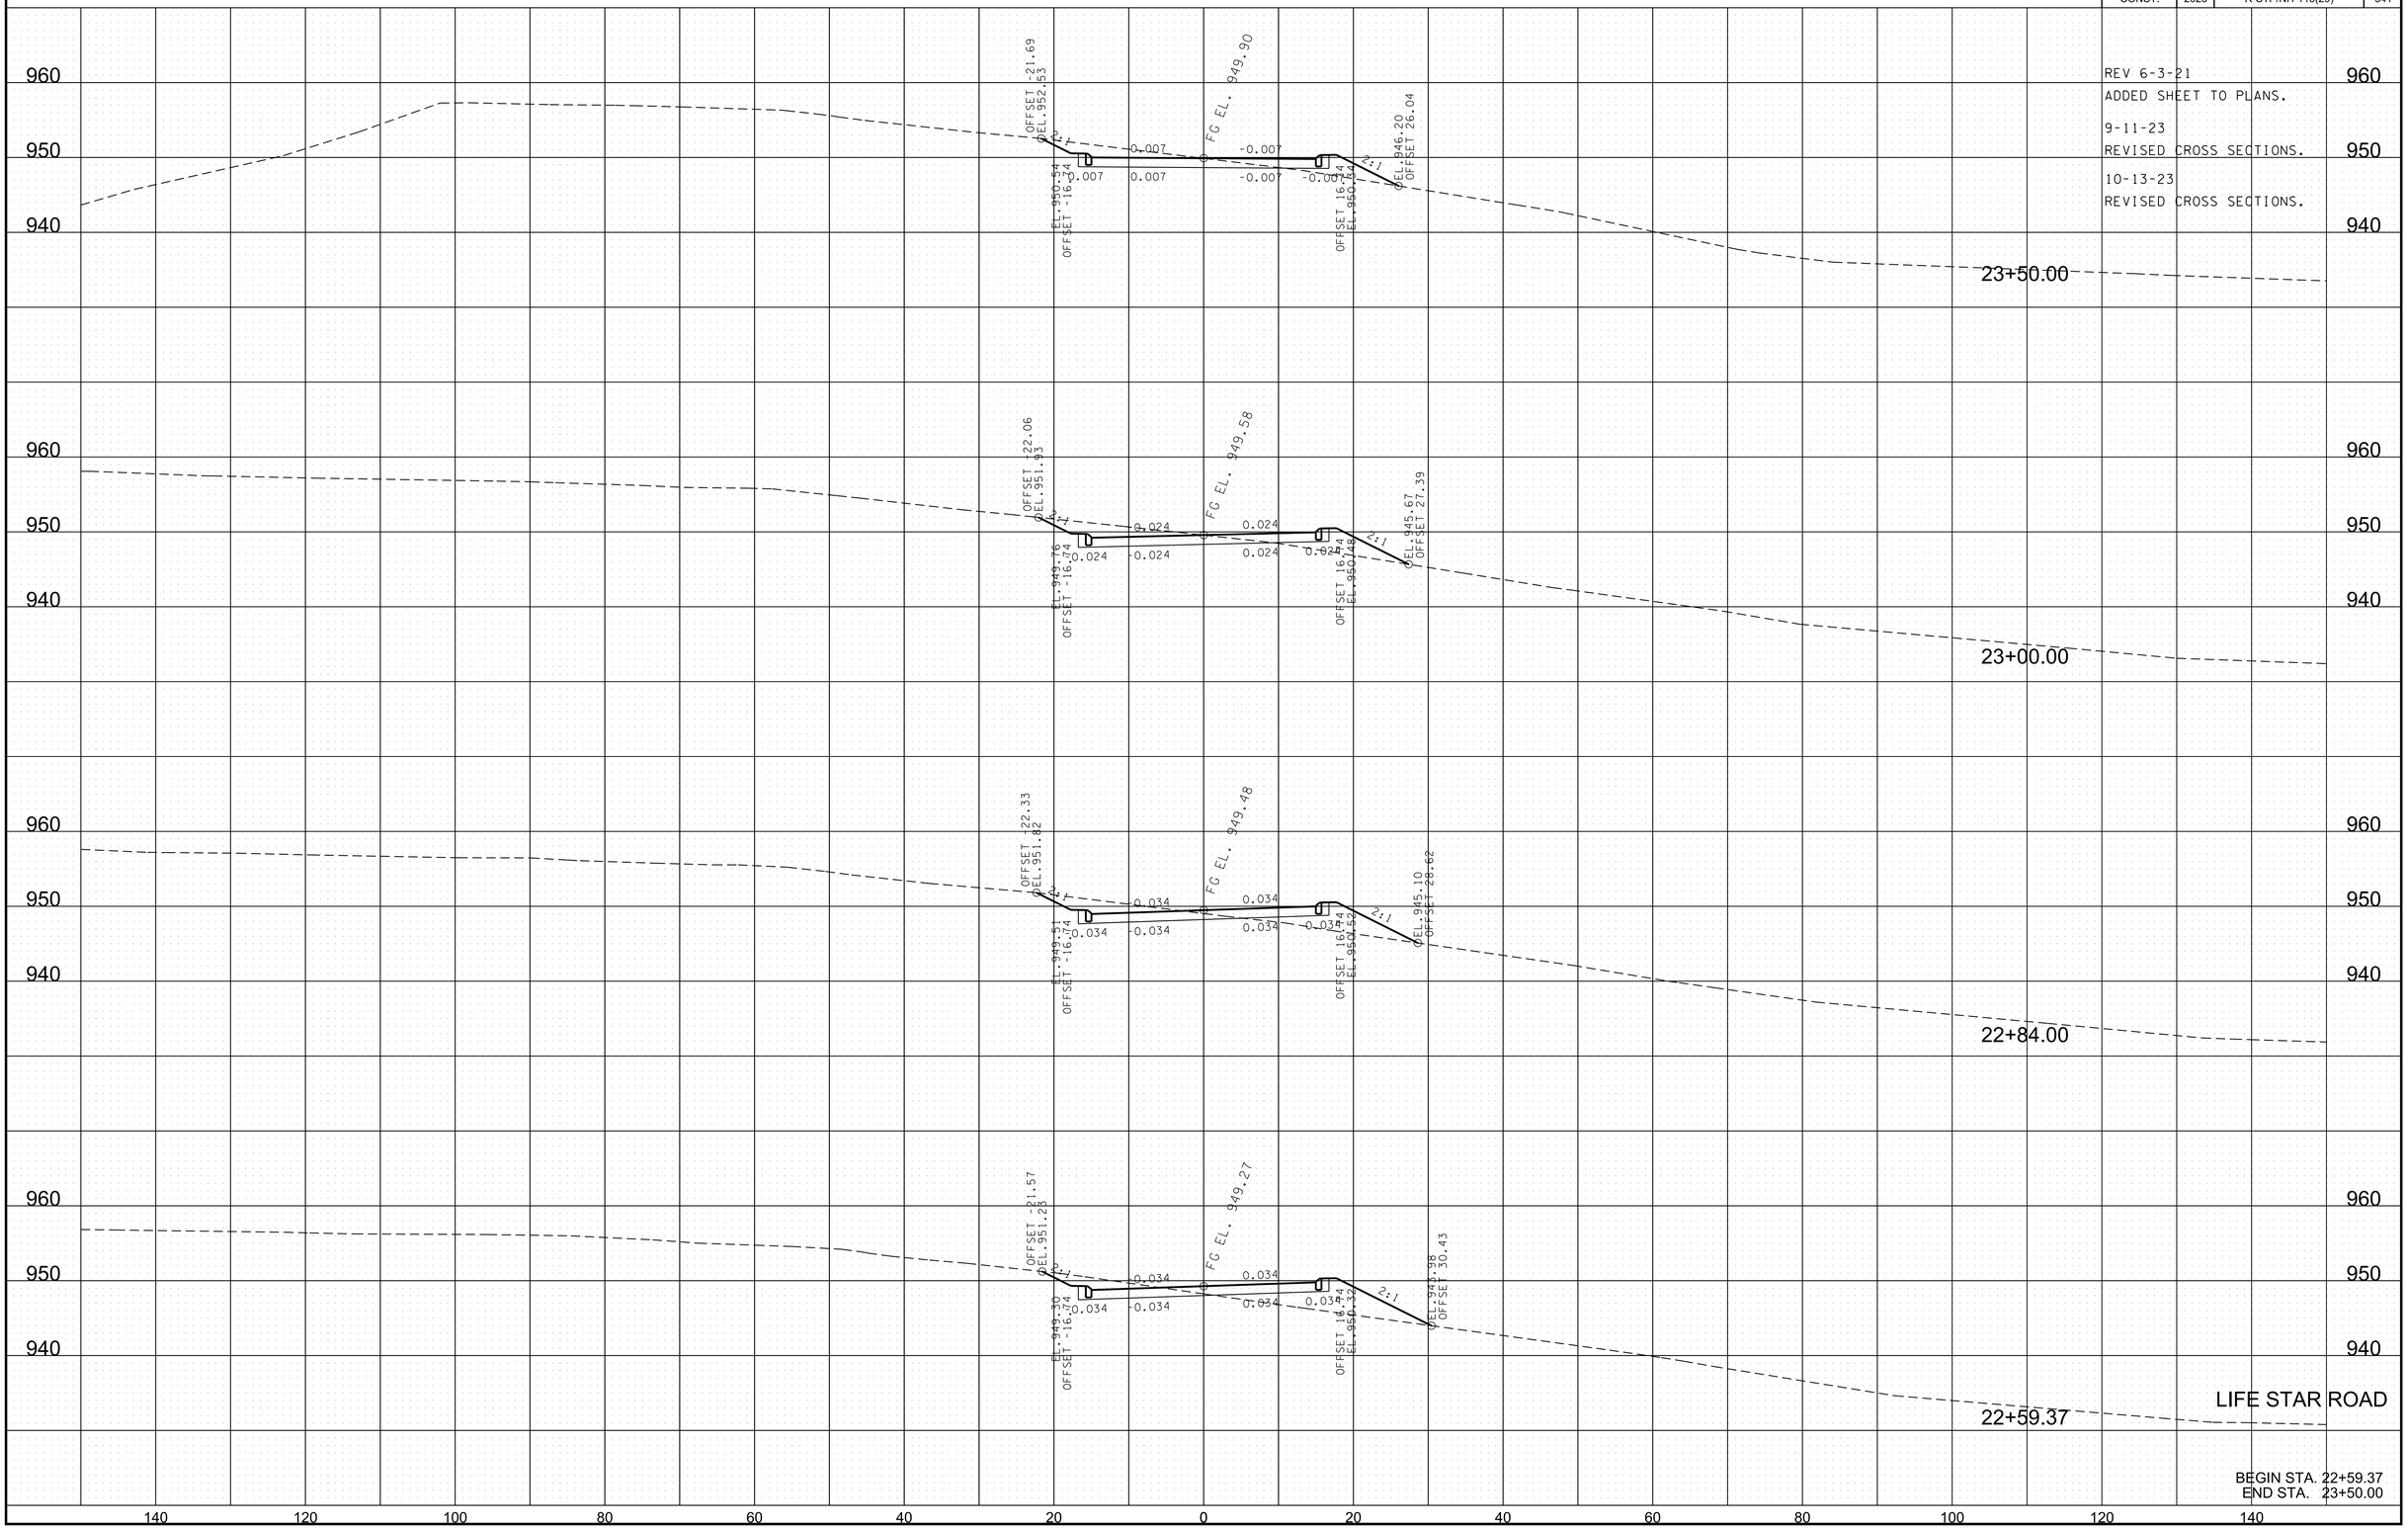

10/12/2023 11:16:08 AM
L:\TDOT\00903\SHEET-XSECTION-LIFE STAR.dgn

TYPE	YEAR	PROJECT NO.	SHEET NO.
R.O.W.	2017	R-STP/NH-115(29)	318
CONST.	2023	R-STP/NH-115(29)	342

REV 6-3-21
ADDED SHEET TO PLANS.

9-11-23
REVISED CROSS SECTIONS.

10-13-23
REVISED CROSS SECTIONS.

7-14-25
REVISED CROSS SECTIONS.

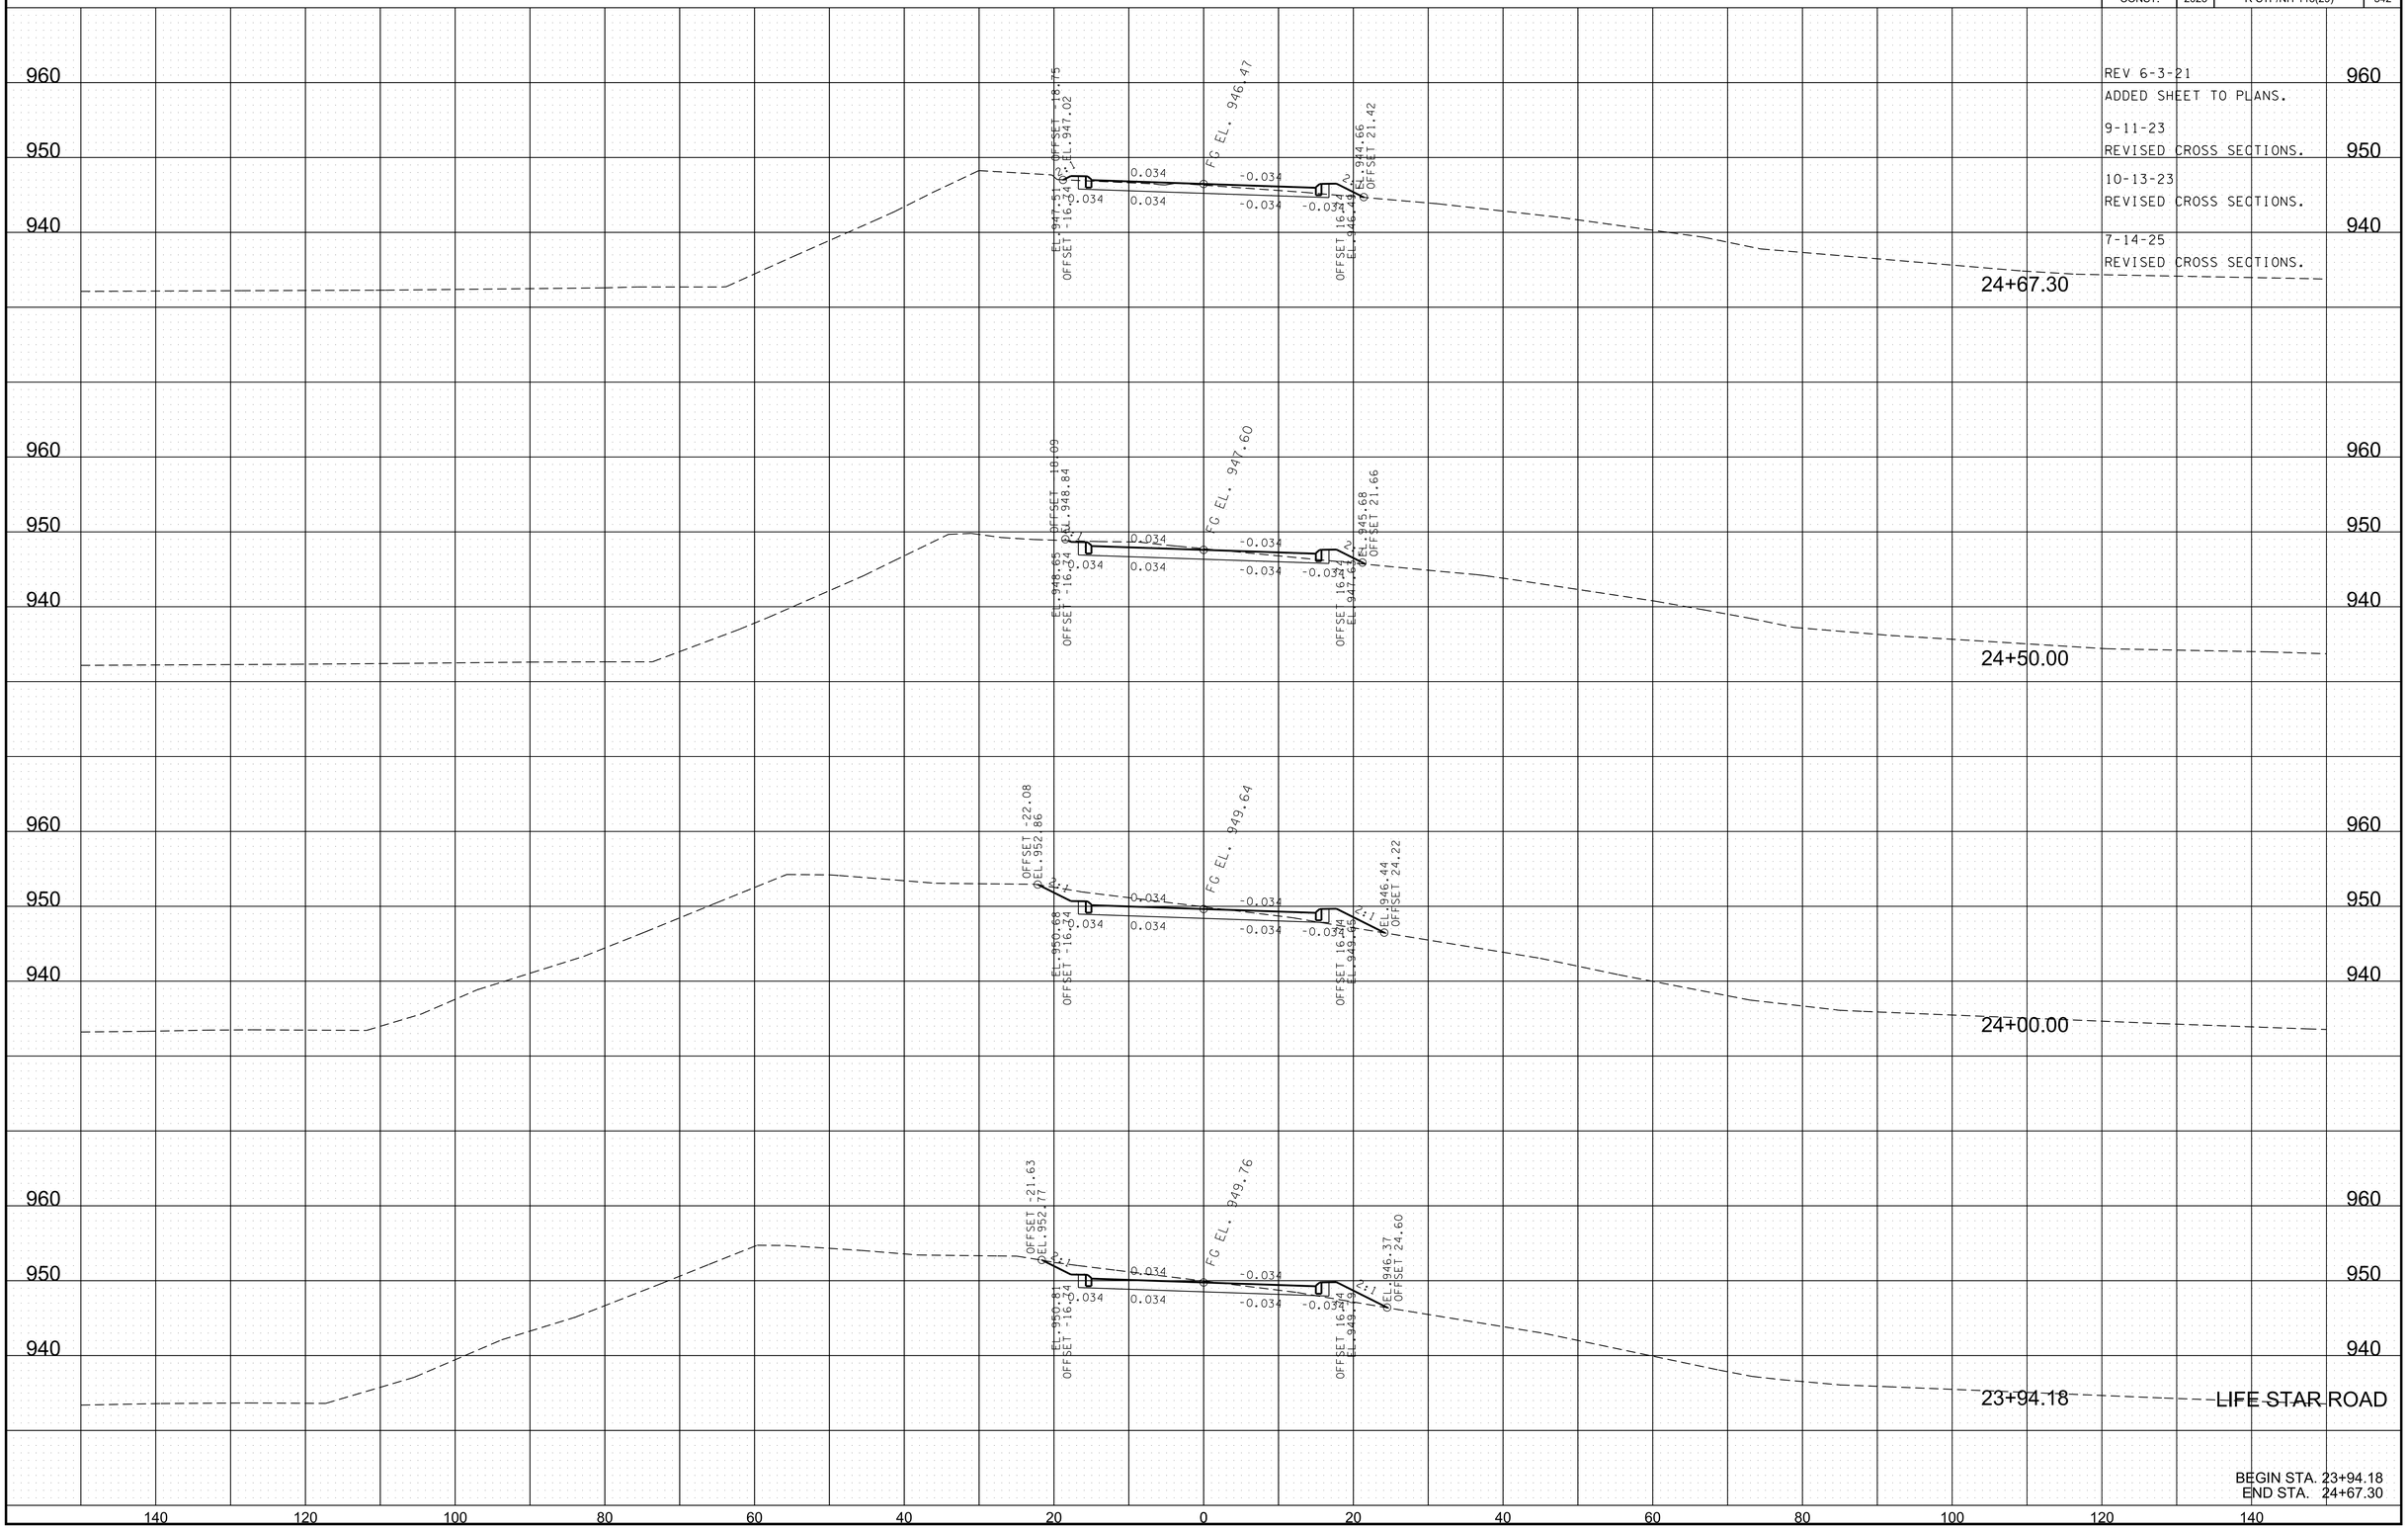

BEGIN STA. 23+94.18
END STA. 24+67.30

7/15/2025 7:46:06 AM
L:\TDOT\00903\SHEET-XSECTION-LIFE STAR.dgn

TYPE	YEAR	PROJECT NO.	SHEET NO.
R.O.W.	2017	R-STP/NH-115(29)	319
CONST.	2023	R-STP/NH-115(29)	343

REV 6-3-21
ADDED SHEET TO PLANS.

9-11-23
REVISED CROSS SECTIONS.

10-13-23
REVISED CROSS SECTIONS.

7-14-25
REVISED CROSS SECTIONS.

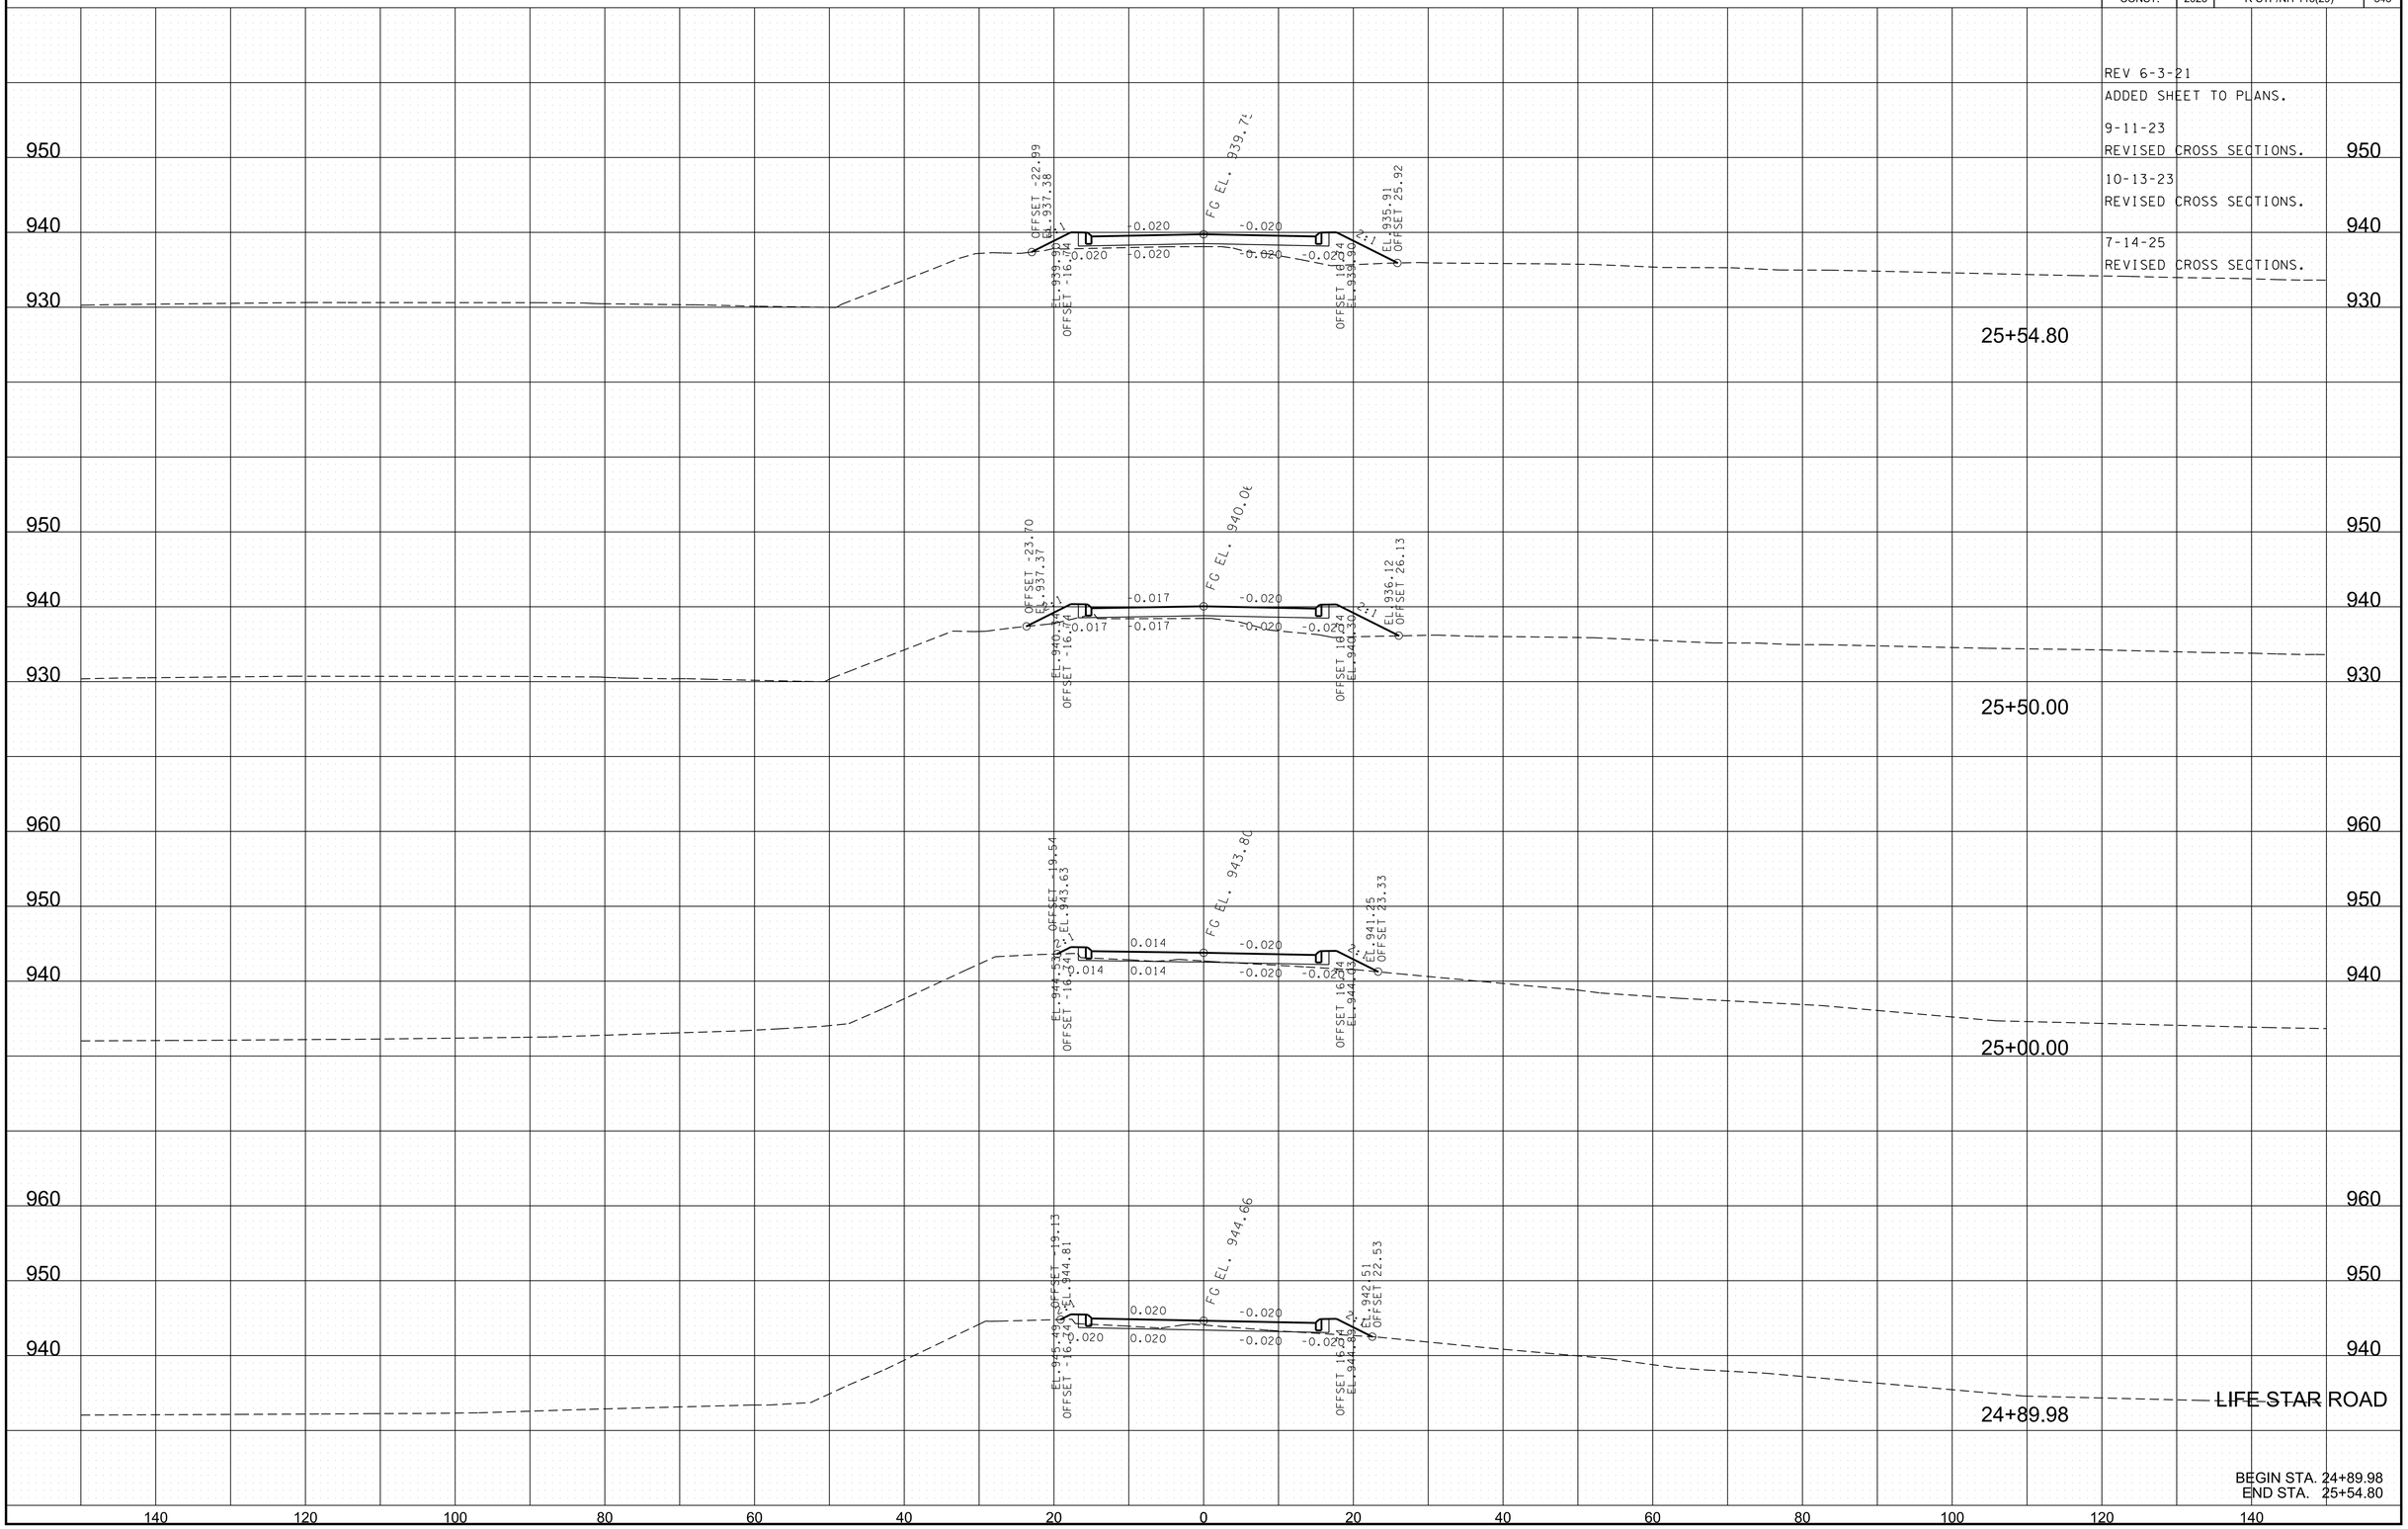

BEGIN STA. 24+89.98
END STA. 25+54.80

7/15/2025 7:46:07 AM
L:\TDOT\00903\SHEET-XSECTION-LIFE STAR.dgn

TYPE	YEAR	PROJECT NO.	SHEET NO.
R.O.W.	2017	R-STP/NH-115(29)	320
CONST.	2023	R-STP/NH-115(29)	344

REV 6-3-21
ADDED SHEET TO PLANS.

9-11-23
REVISED CROSS SECTIONS.

10-13-23
REVISED CROSS SECTIONS.

7-14-25
REVISED CROSS SECTIONS.

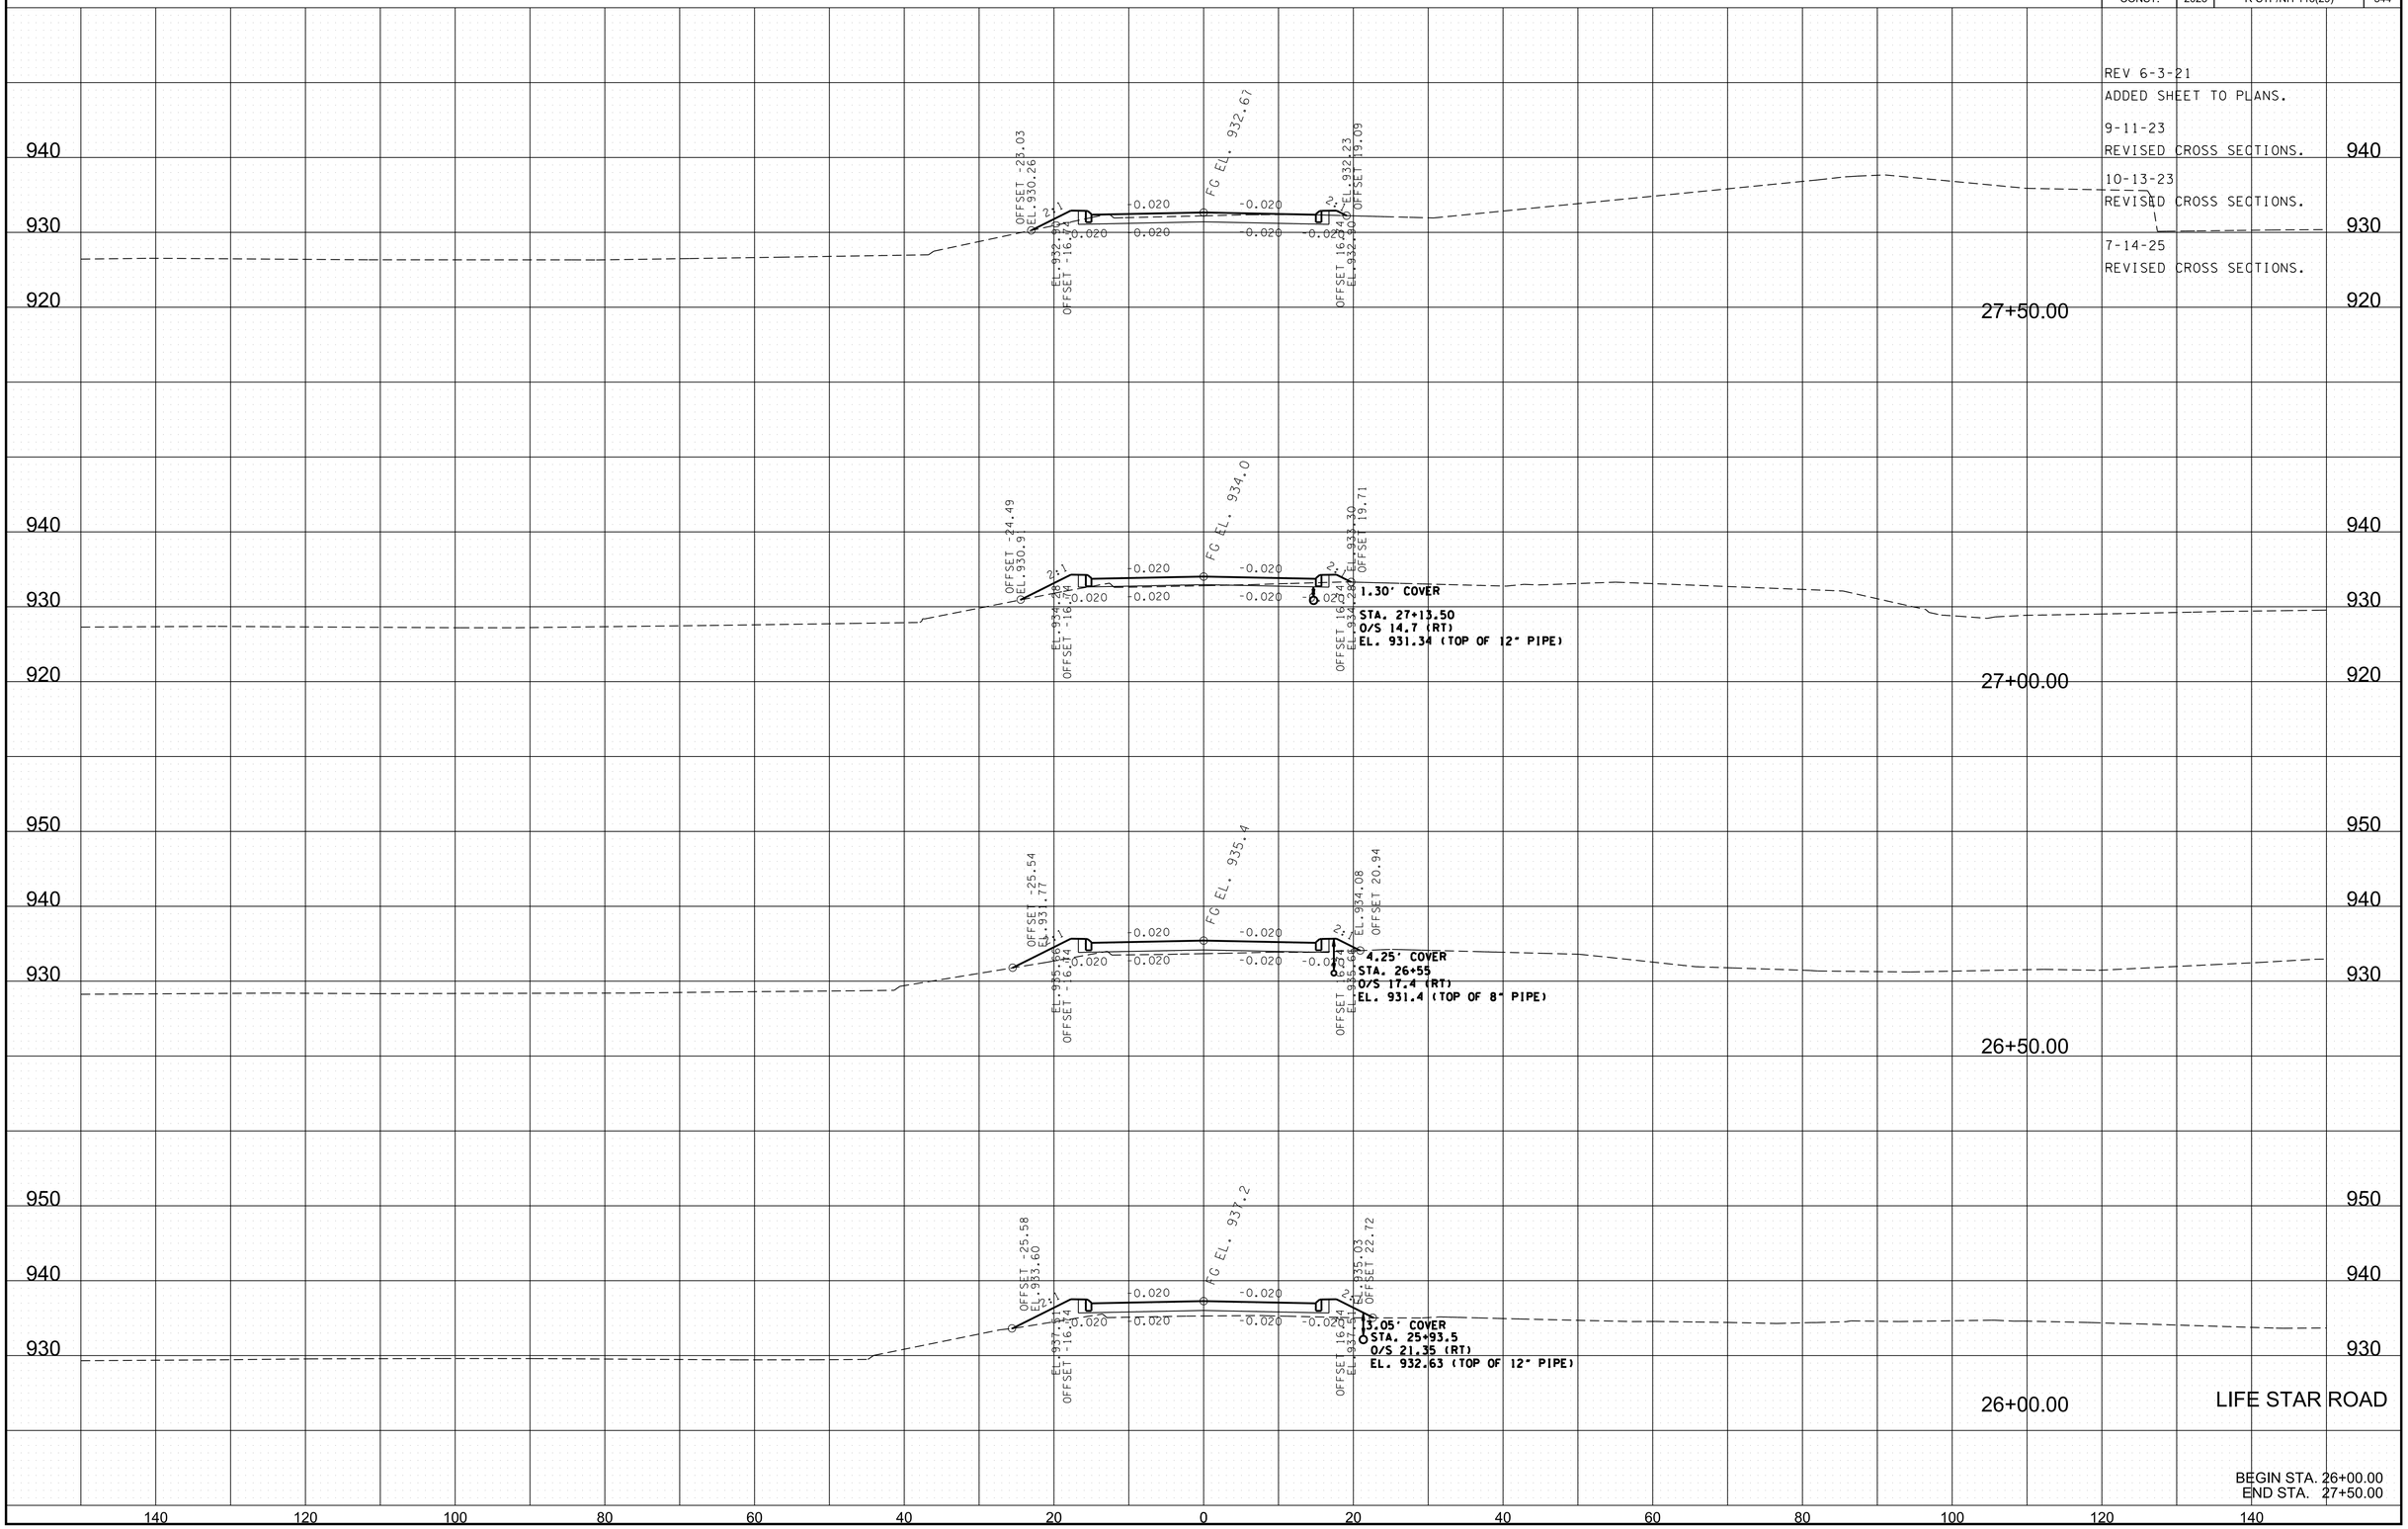

BEGIN STA. 26+00.00
END STA. 27+50.00

7/15/2025 7:46:08 AM
L:\TDOT\00903\SHEET-XSECTION-LIFE STAR.dgn

TYPE	YEAR	PROJECT NO.	SHEET NO.
R.O.W.	2017	R-STP/NH-115(29)	321
CONST.	2023	R-STP/NH-115(29)	345

REV 6-3-21
ADDED SHEET TO PLANS.

9-11-23
REVISED CROSS SECTIONS.

10-13-23
REVISED CROSS SECTIONS.

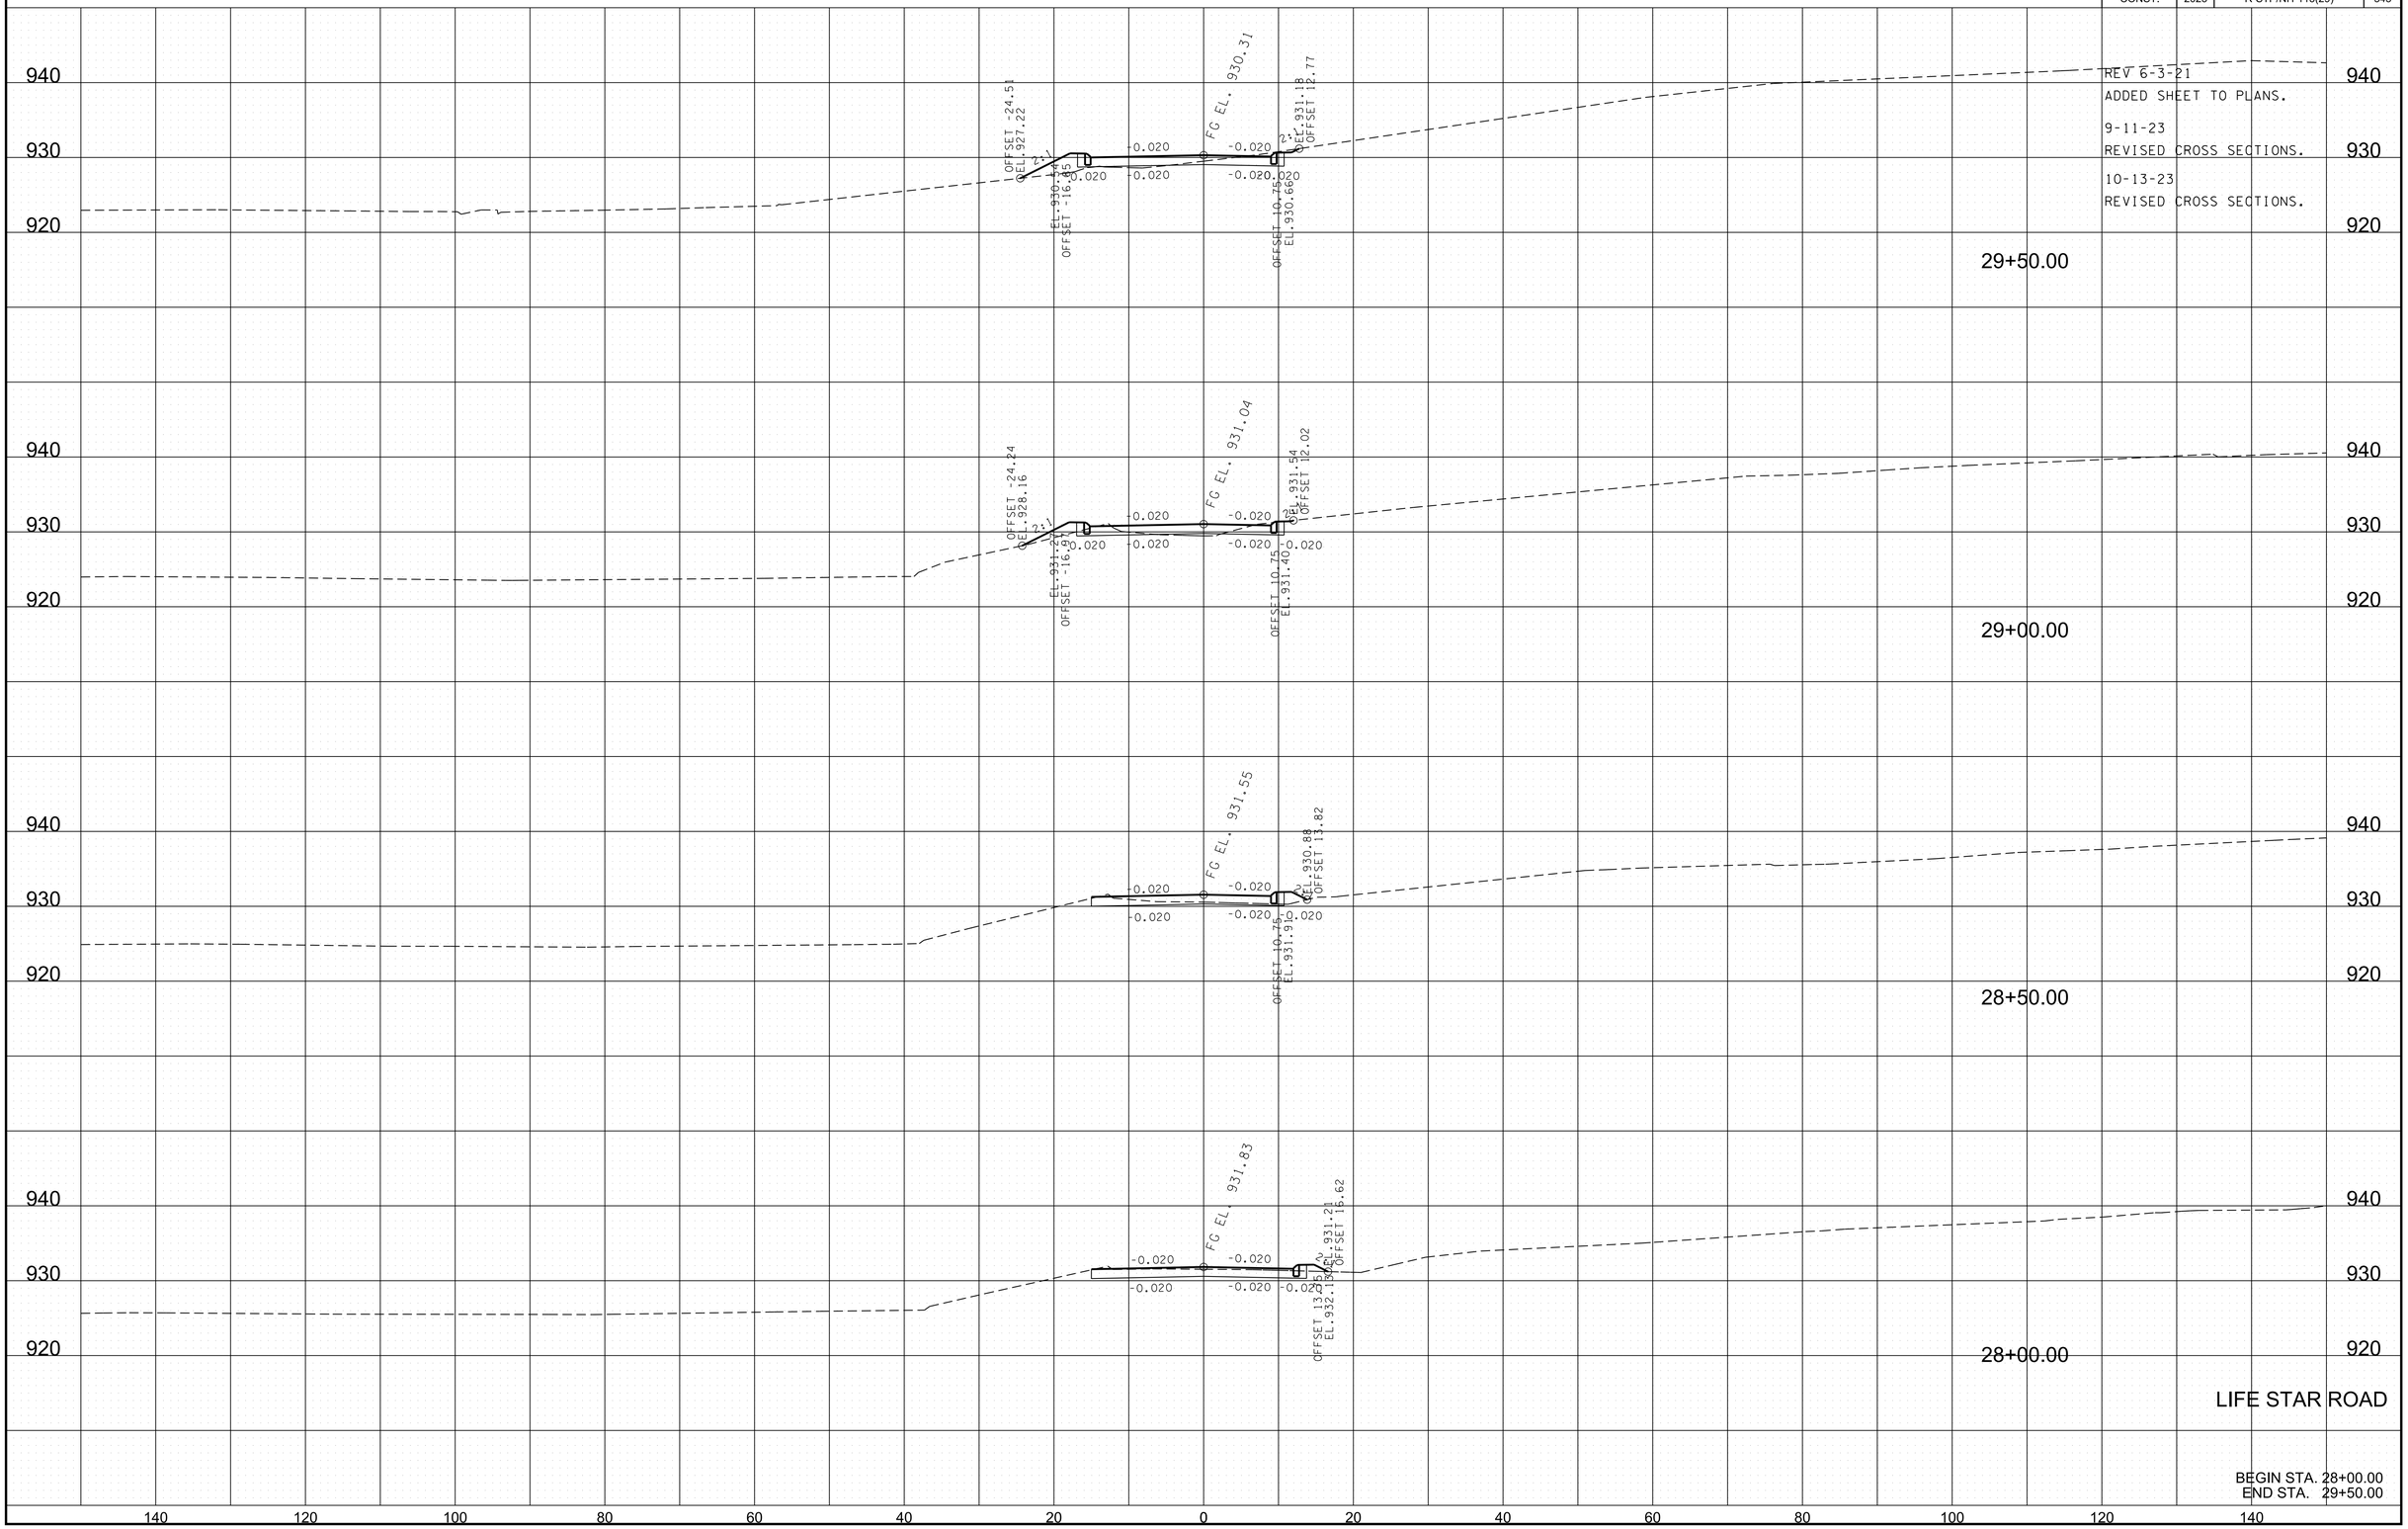

LIFE STAR ROAD

BEGIN STA. 28+00.00
END STA. 29+50.00

10/12/2023 11:16:12 AM
L:\TDOT\00903\SHEET-XSECTION-LIFE STAR.dgn

TYPE	YEAR	PROJECT NO.	SHEET NO.
CONST	2023	R-STP/HN-115(29)	346

REV. 3-29-24
ADDED SHEET TO PLANS

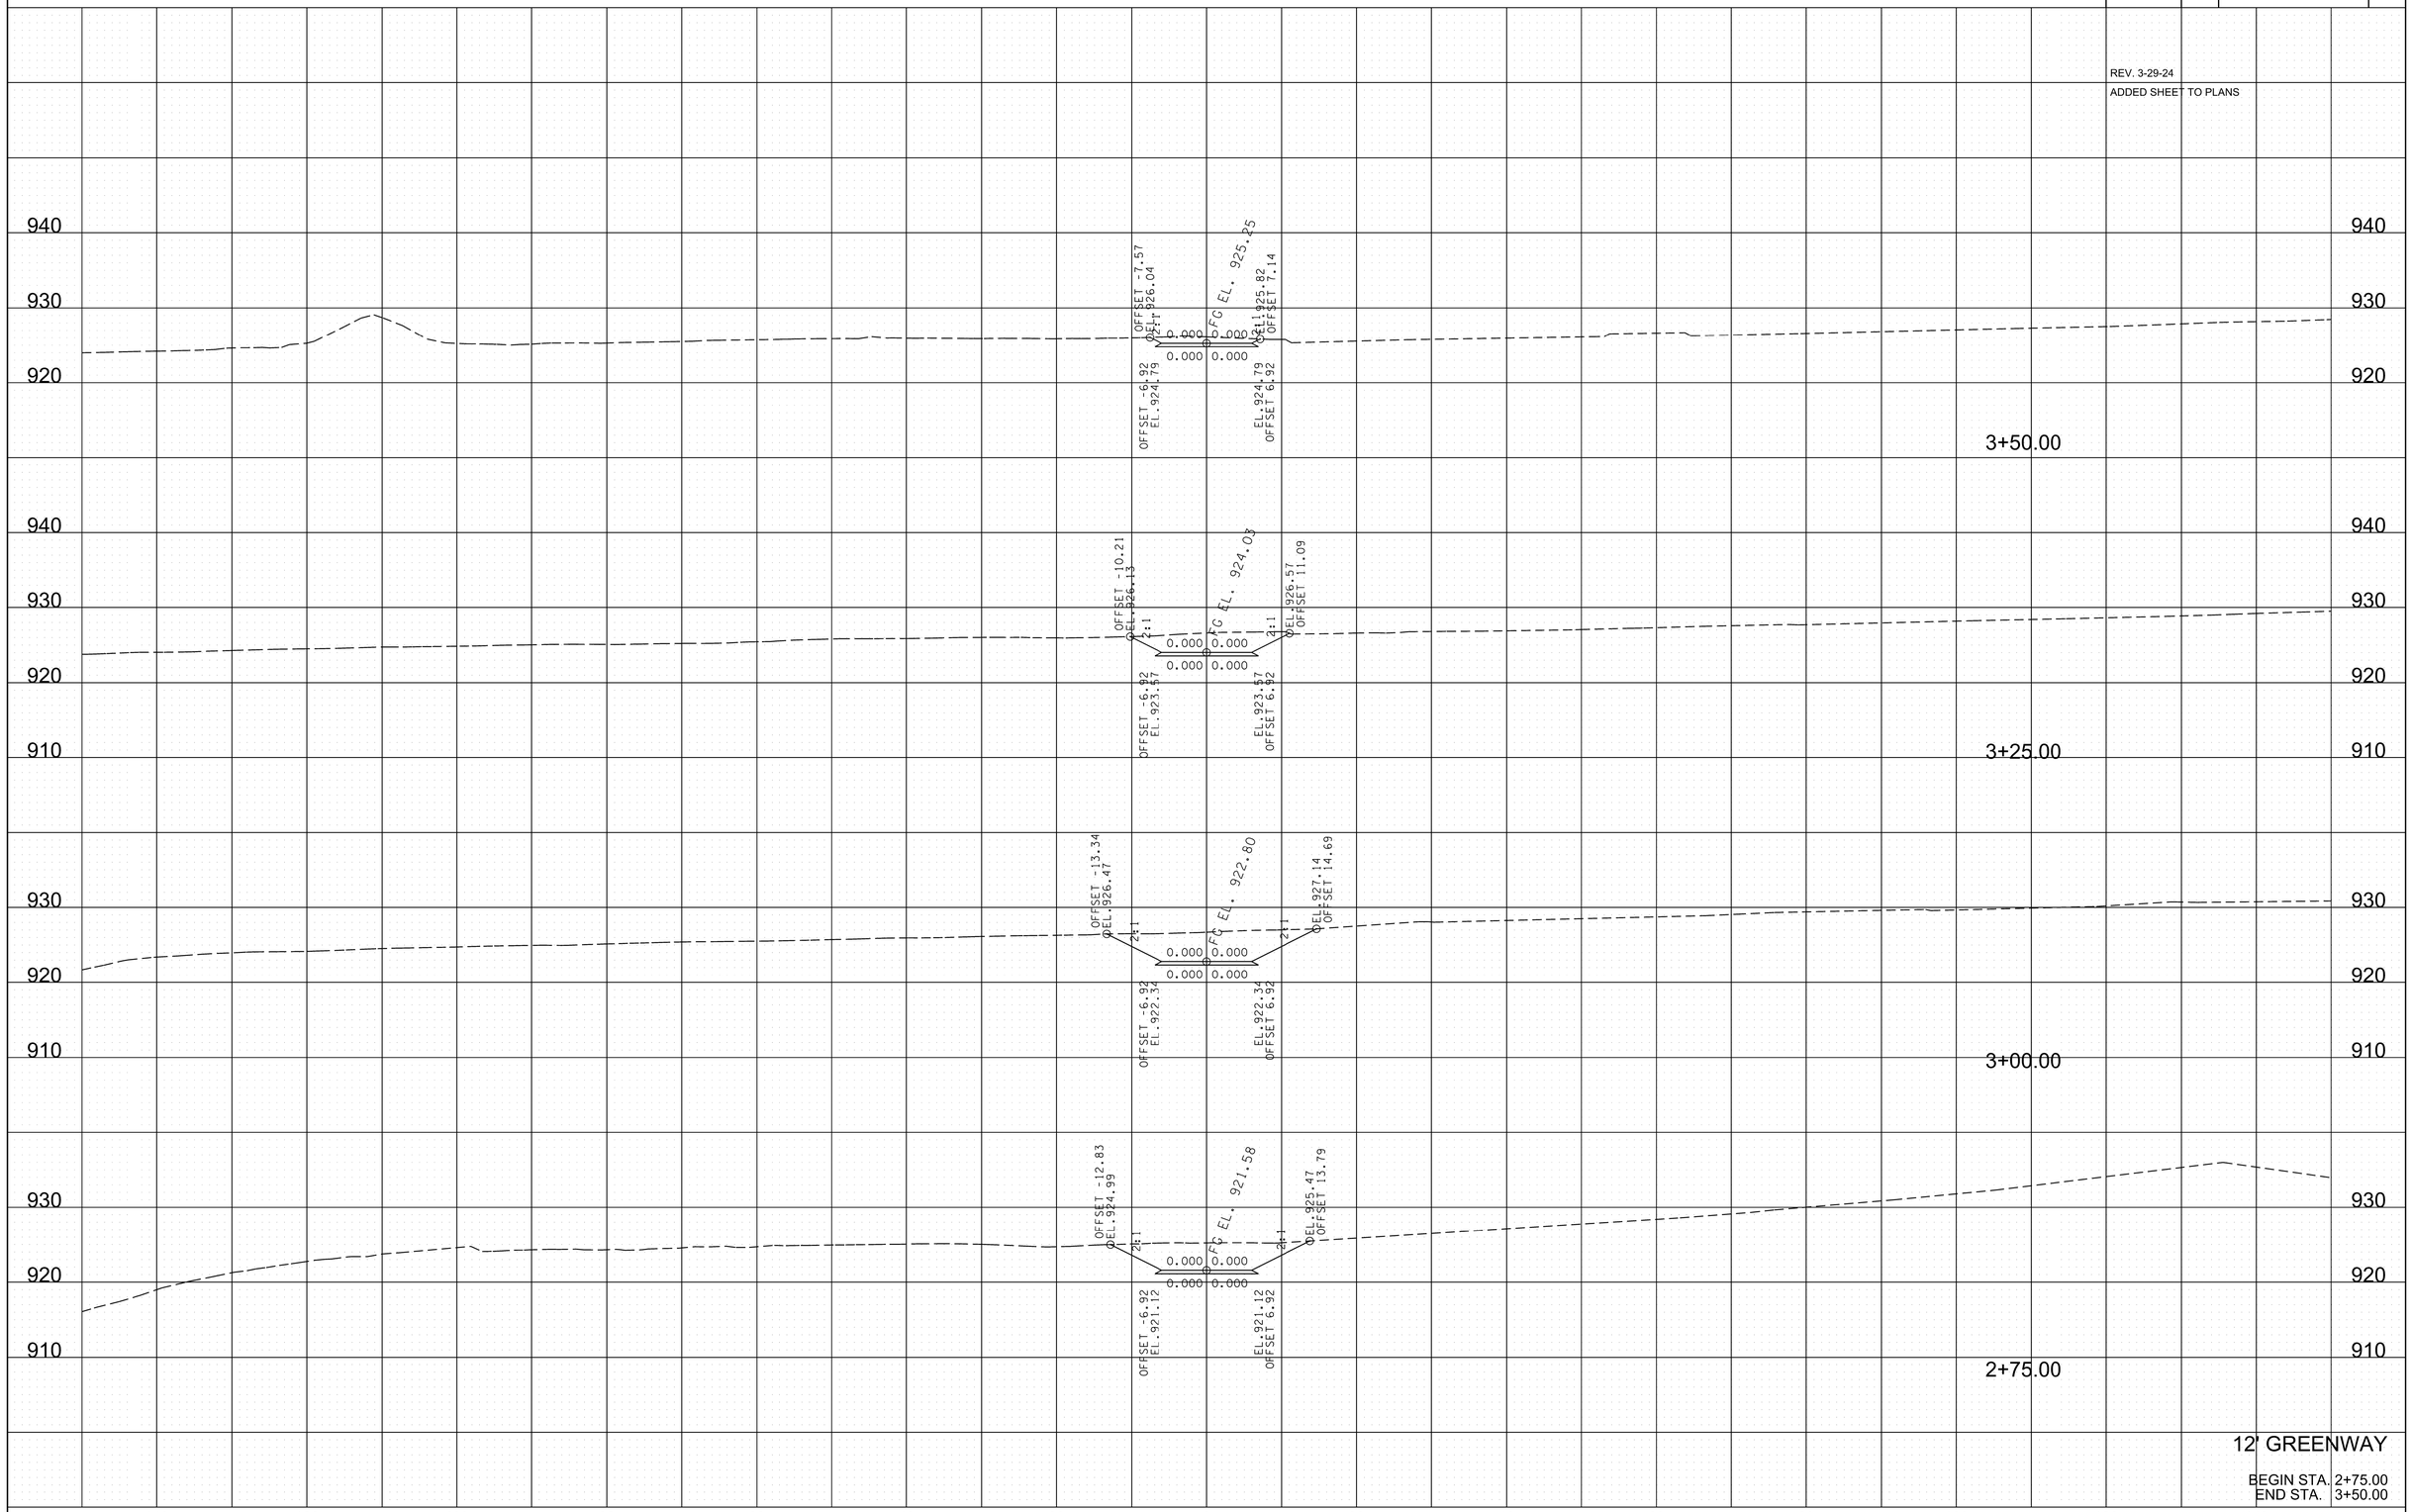

12' GREENWAY

BEGIN STA. 2+75.00
END STA. 3+50.00

TYPE	YEAR	PROJECT NO.	SHEET NO.
CONST	2023	R-STP/HN-115(29)	347

REV. 3-29-24
ADDED SHEET TO PLANS.

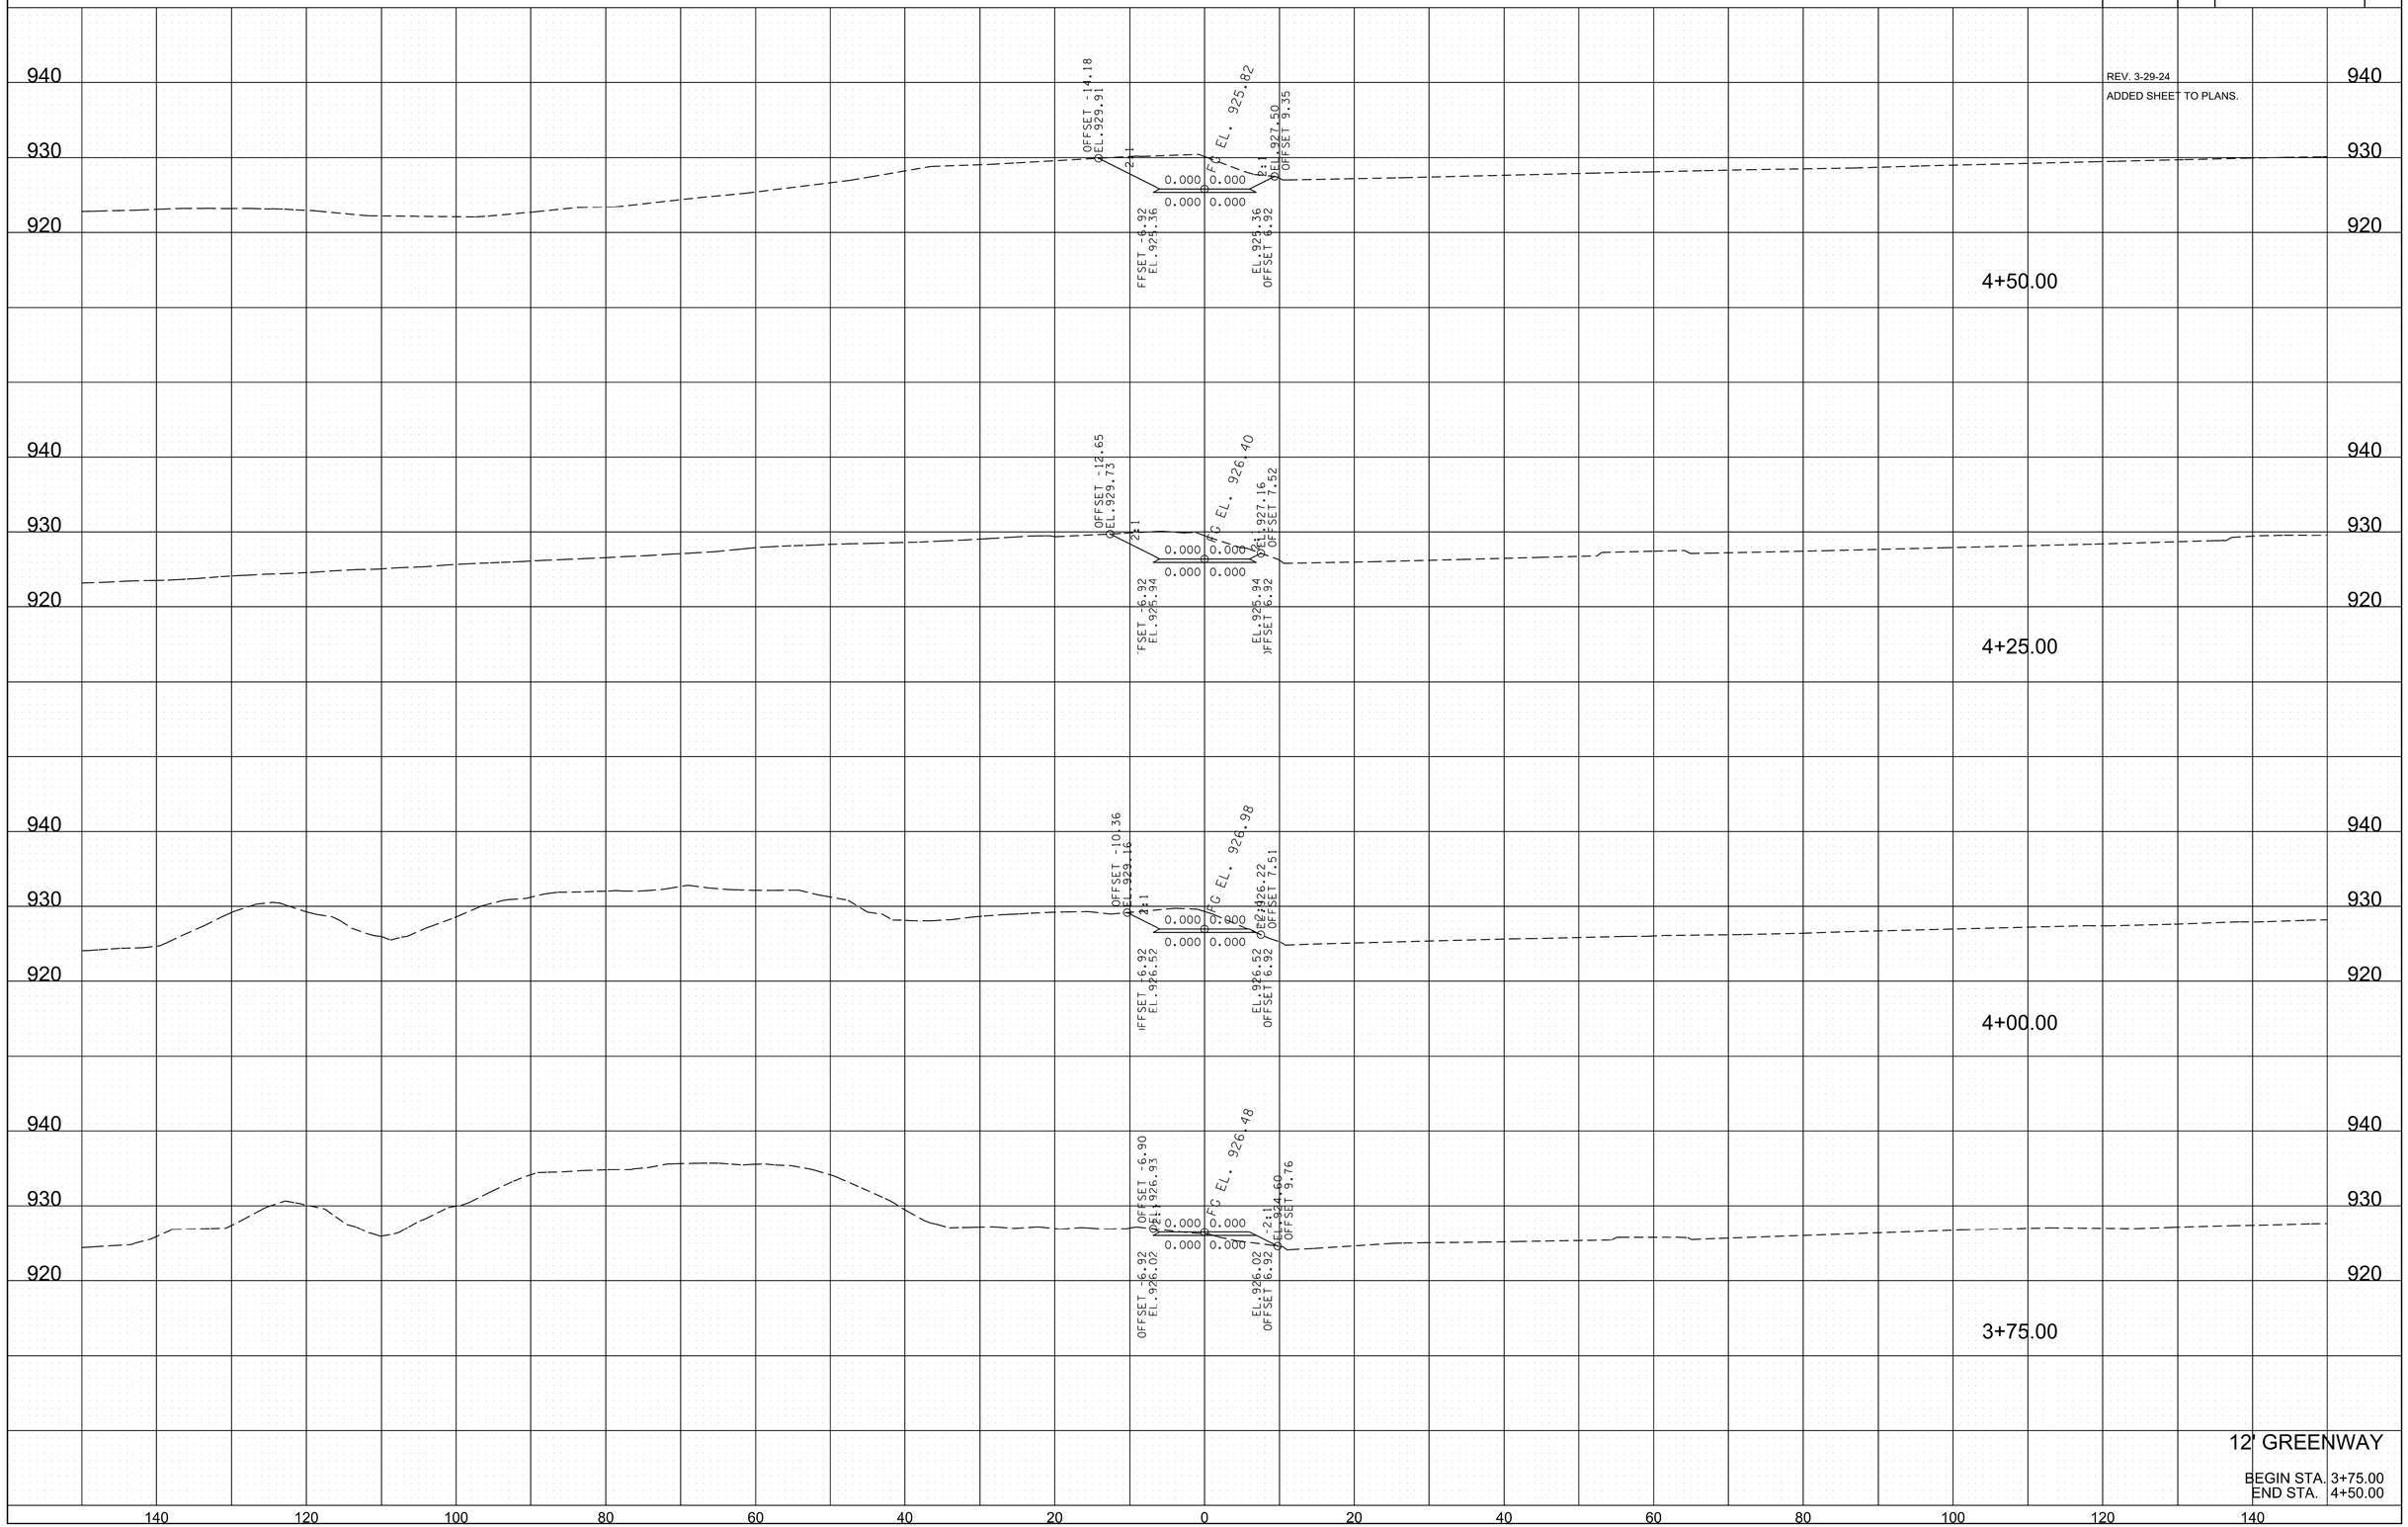

TYPE	YEAR	PROJECT NO.	SHEET NO.
CONST	2023	R-STP/HN-115(29)	348

REV. 3-29-24
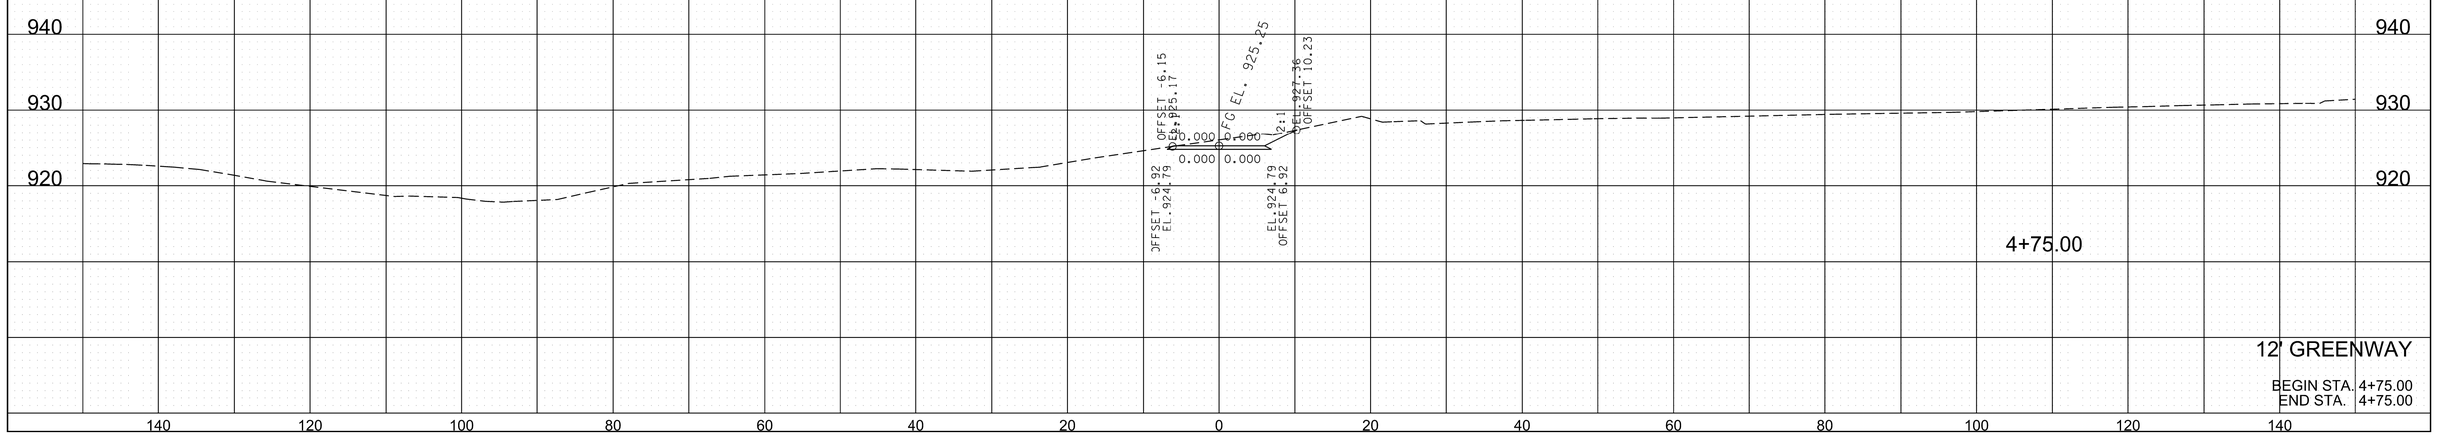
ADDED SHEET TO PLANS.