TYPE	YEAR	PROJECT NO.	SHEET NO.
R.O.W.	2015	HSIP-247(12)	10

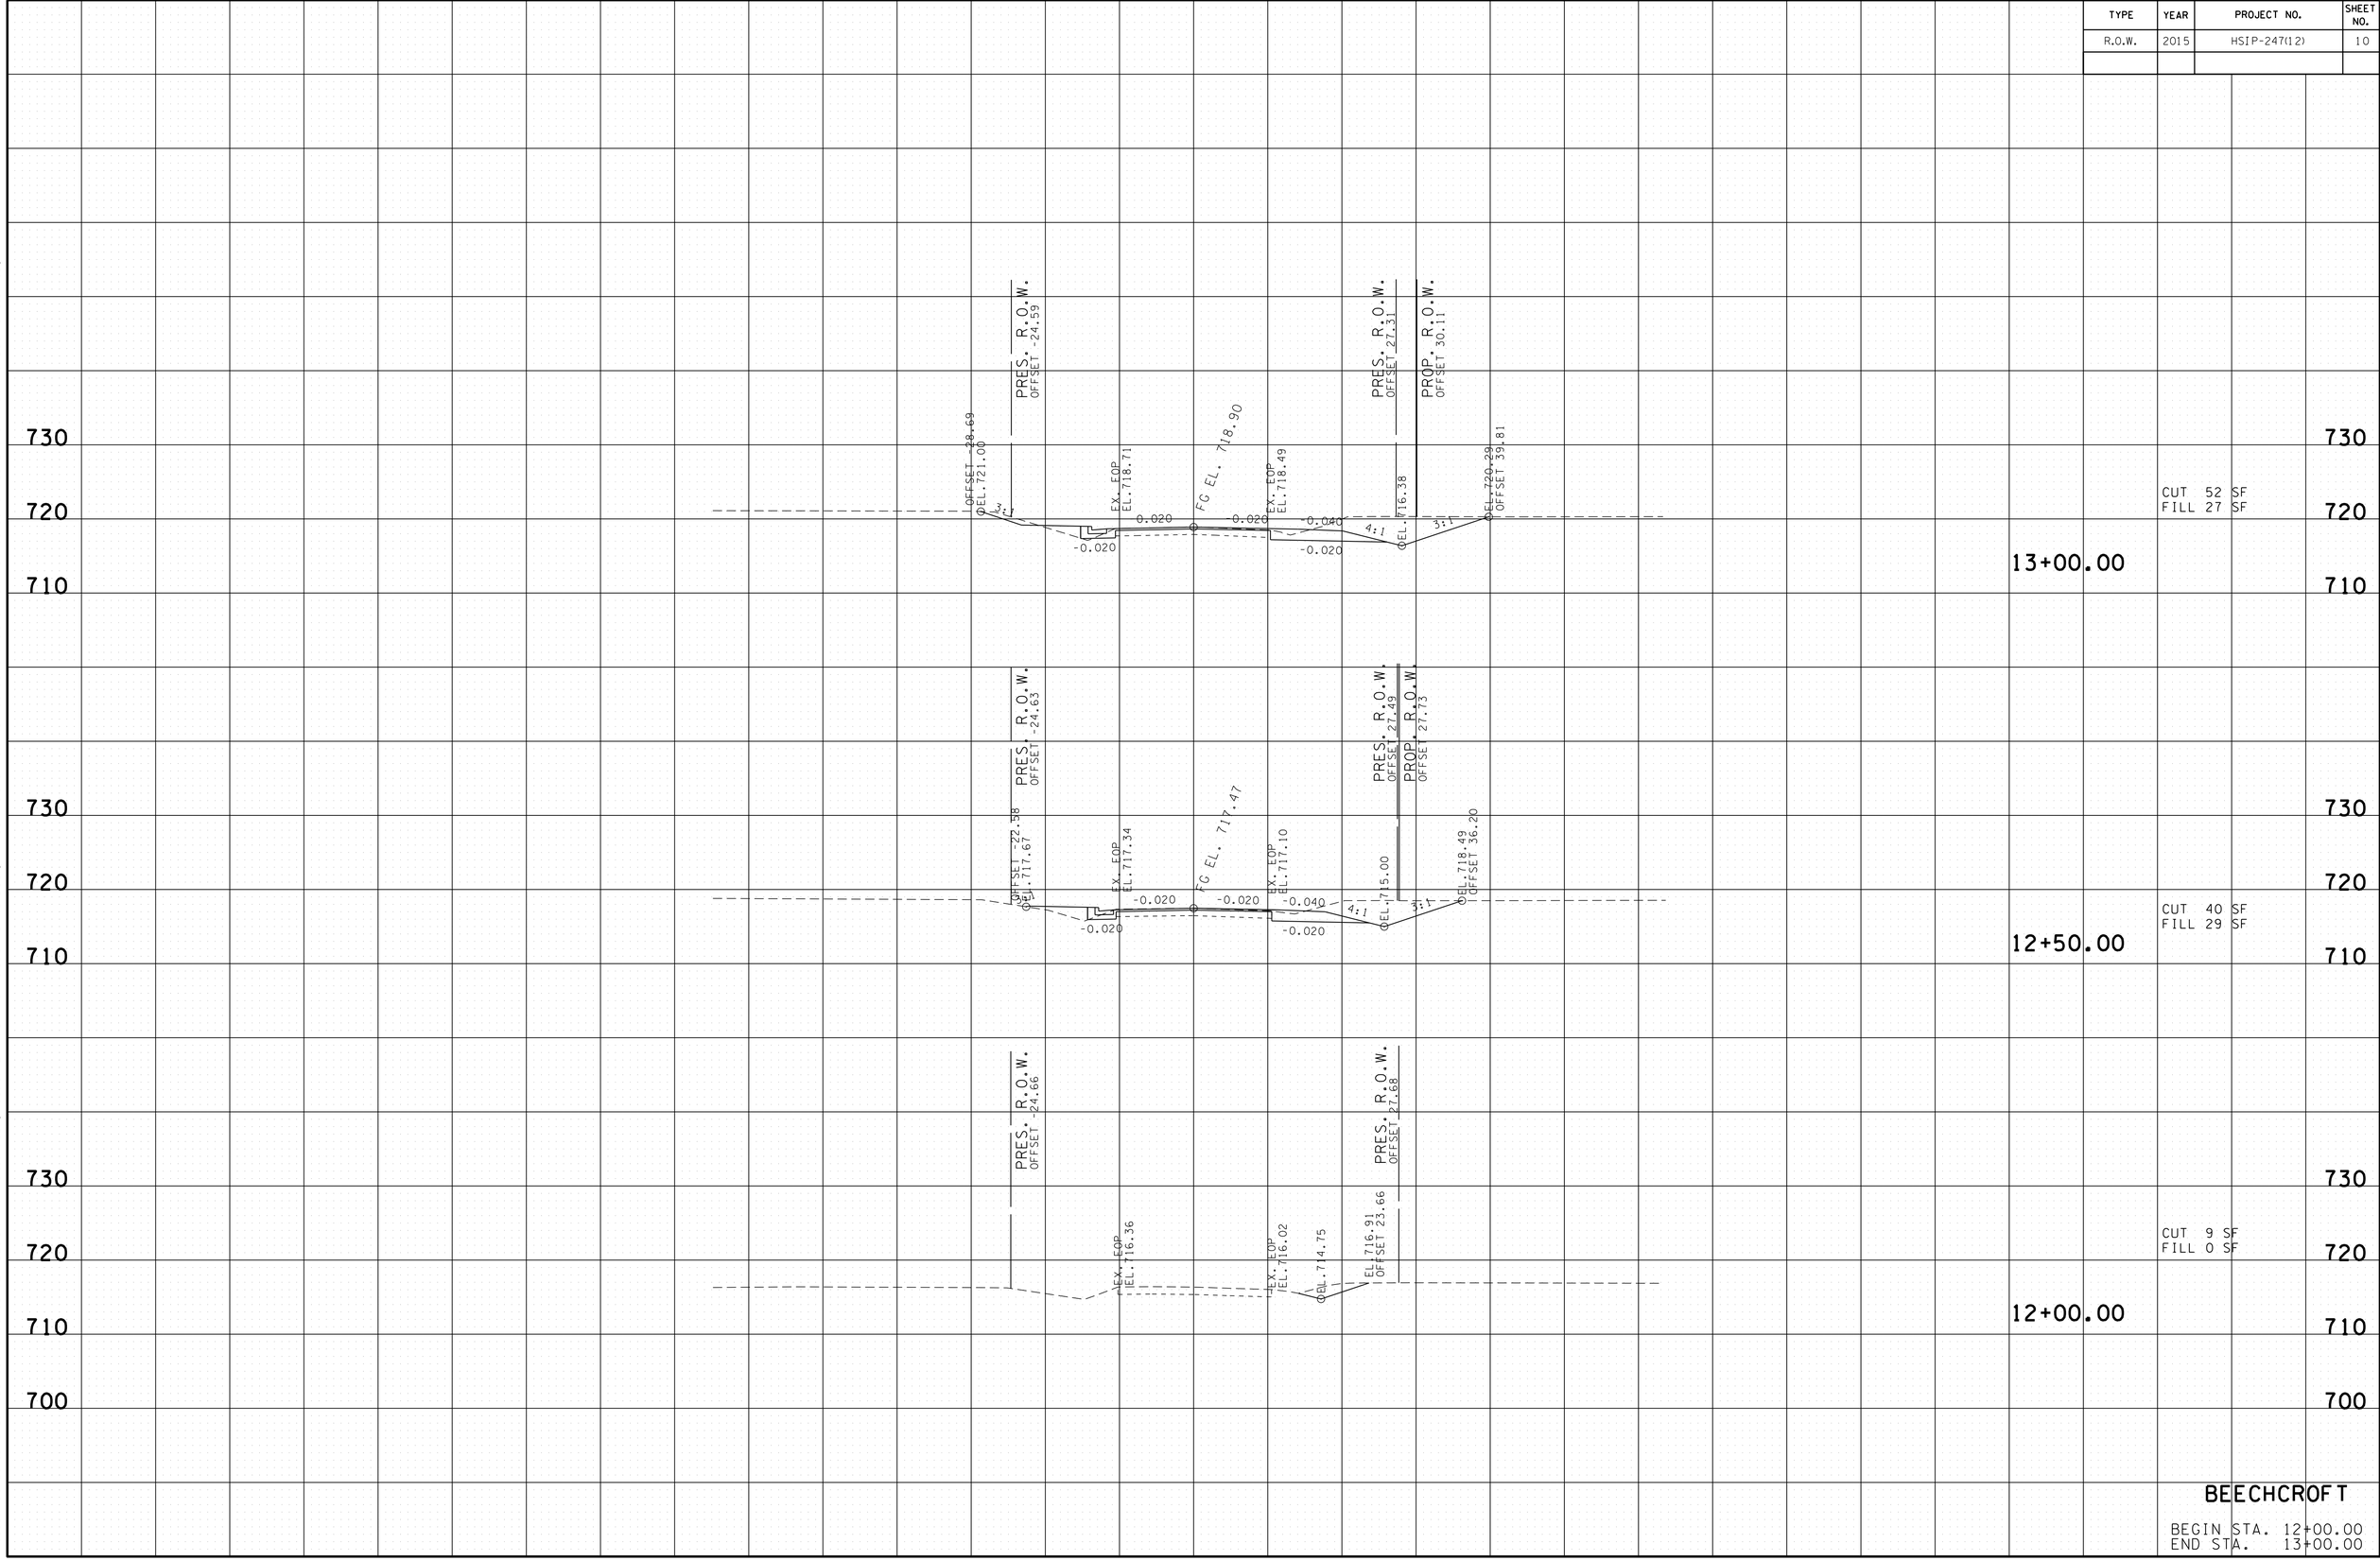

BEECHCROFT

BEGIN STA. 12+00.00
END STA. 13+00.00

04-AUG-2016 14:15
\\JJ03WFOLtdot.state.tn.us\03Shared\SURVEY\DESIGN\PIN 117319.01Maury Co.SR-247 RSAR at Cleburne Rd\Design Files\117319-01-ROW-Rev-03-08-16\117319-01-ROW-Rev-03-08-16\MUSR247RSARMainlineXsections.sht.dgn

TYPE	YEAR	PROJECT NO.	SHEET NO.
R.O.W.	2015	HSIP-247(12)	11

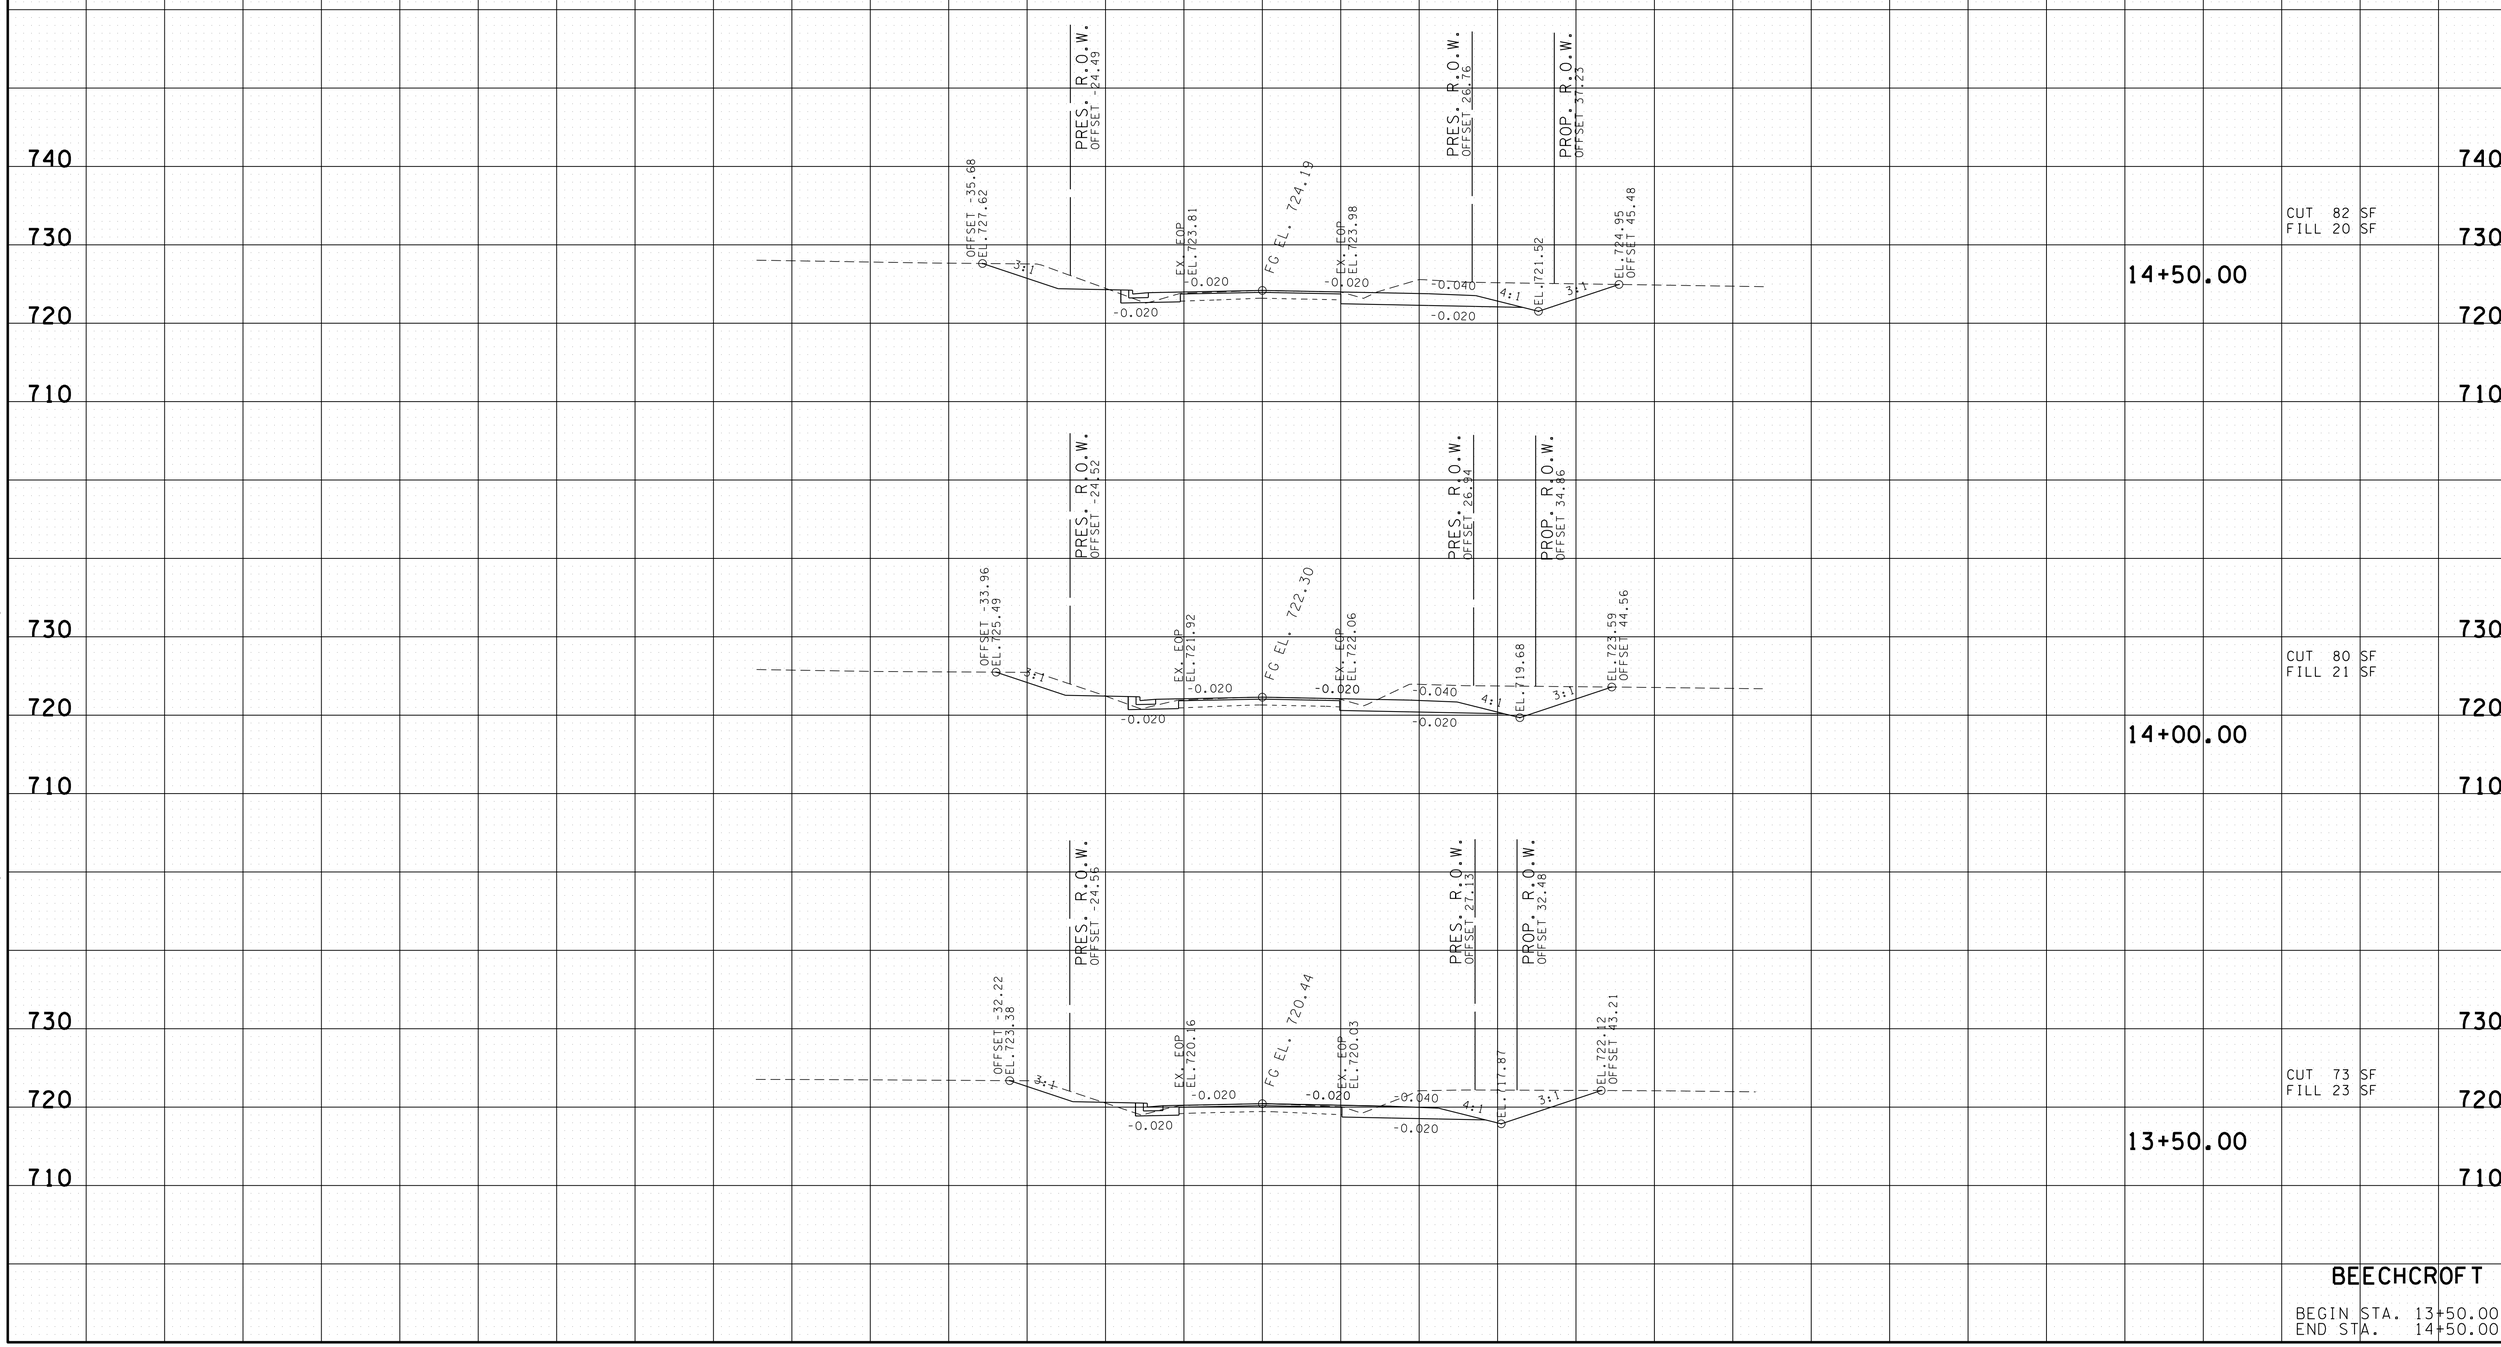

BEECHCROFT

BEGIN STA. 13+50.00
END STA. 14+50.00

04-AUG-2016 14:15
\\JJ03WFOL\dot.state.tn.us\03Shared\SURVEY\DESIGN\PIN 117319.01 Maury Co. SR-247 RSAR at Cleburne Rd\Design Files\117319-01-ROW-Rev-03-08-16\117319-01-ROW-Rev-03-08-16\MUSR247RSARMainlineXsections.sht.dgn

TYPE	YEAR	PROJECT NO.	SHEET NO.
R.O.W.	2015	HSIP-247(12)	12

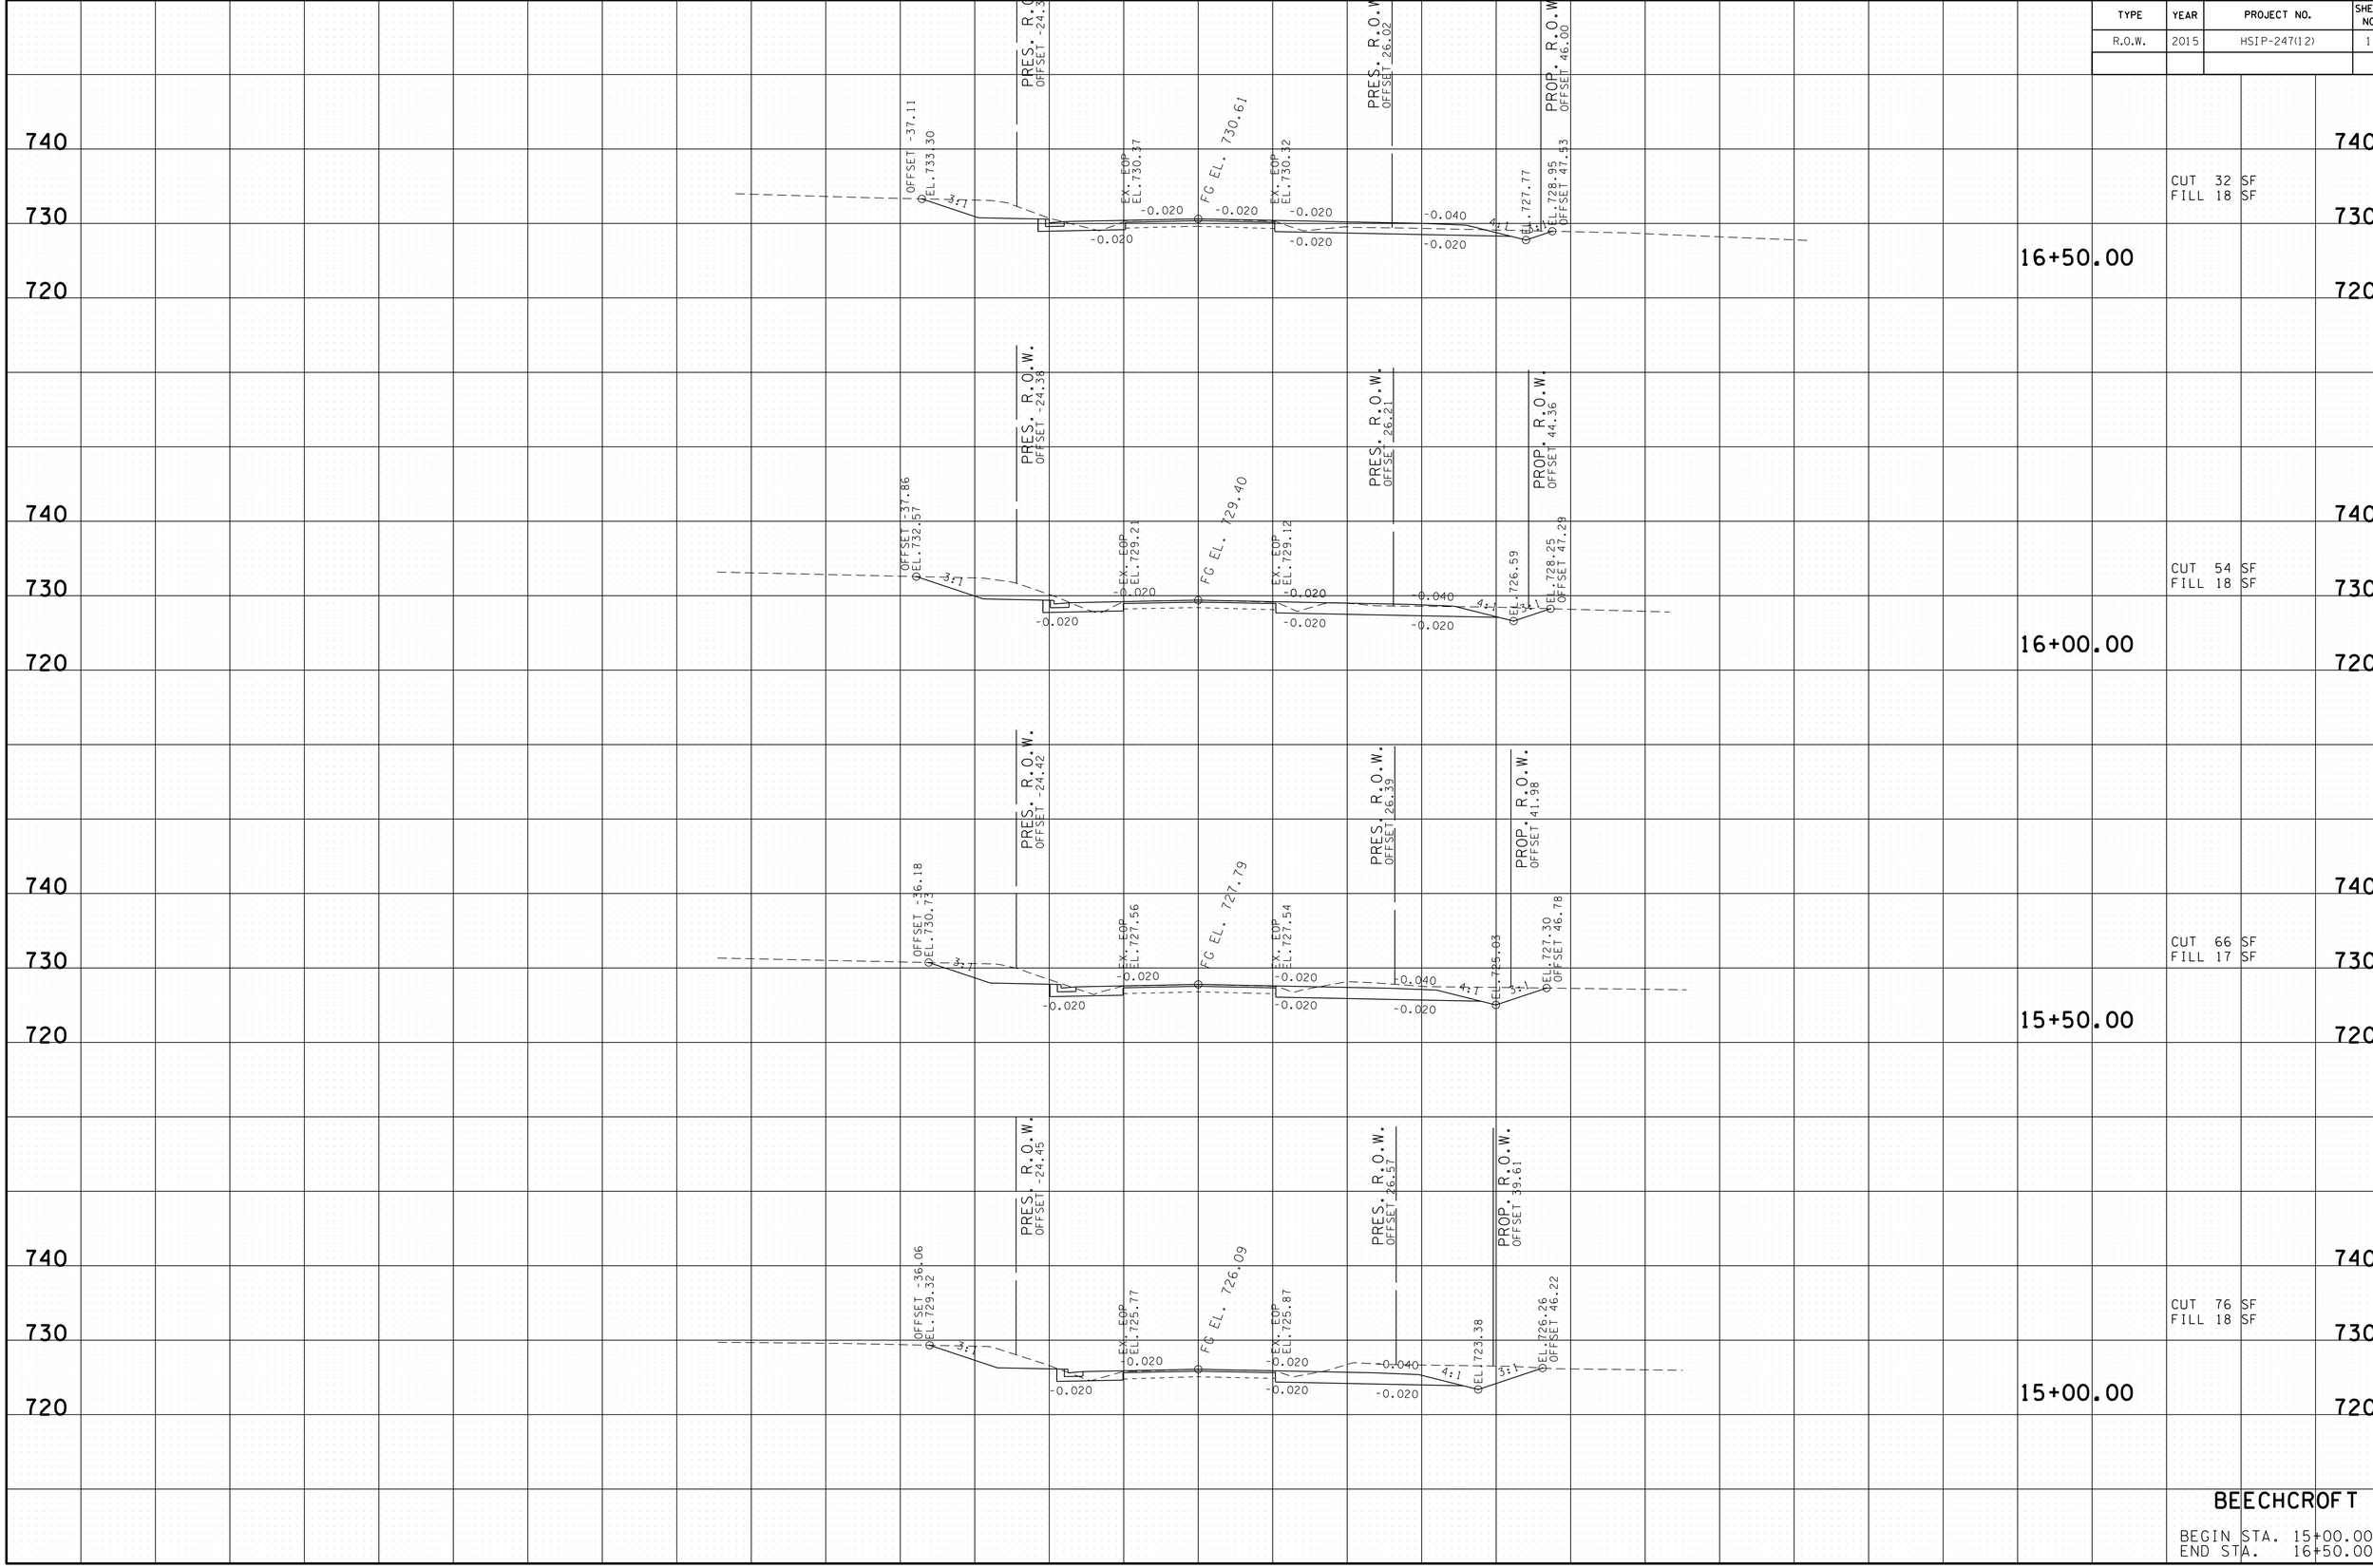

BEECHCROFT

BEGIN STA. 15+00.00
END STA. 16+50.00

04-AUG-2016 14:15
\\JJ03WF01.tdot.state.tn.us\03Shared\SURVEY\DESIGN\PIN 117319.01 Maury Co. SR-247 RSAR at Cleburne Rd\Design Files\117319-01-ROW-Rev-03-08-16\MUSR247RSARMainlineXsections.sht.dgn

TYPE	YEAR	PROJECT NO.	SHEET NO.
R.O.W.	2015	HSIP-247(12)	13

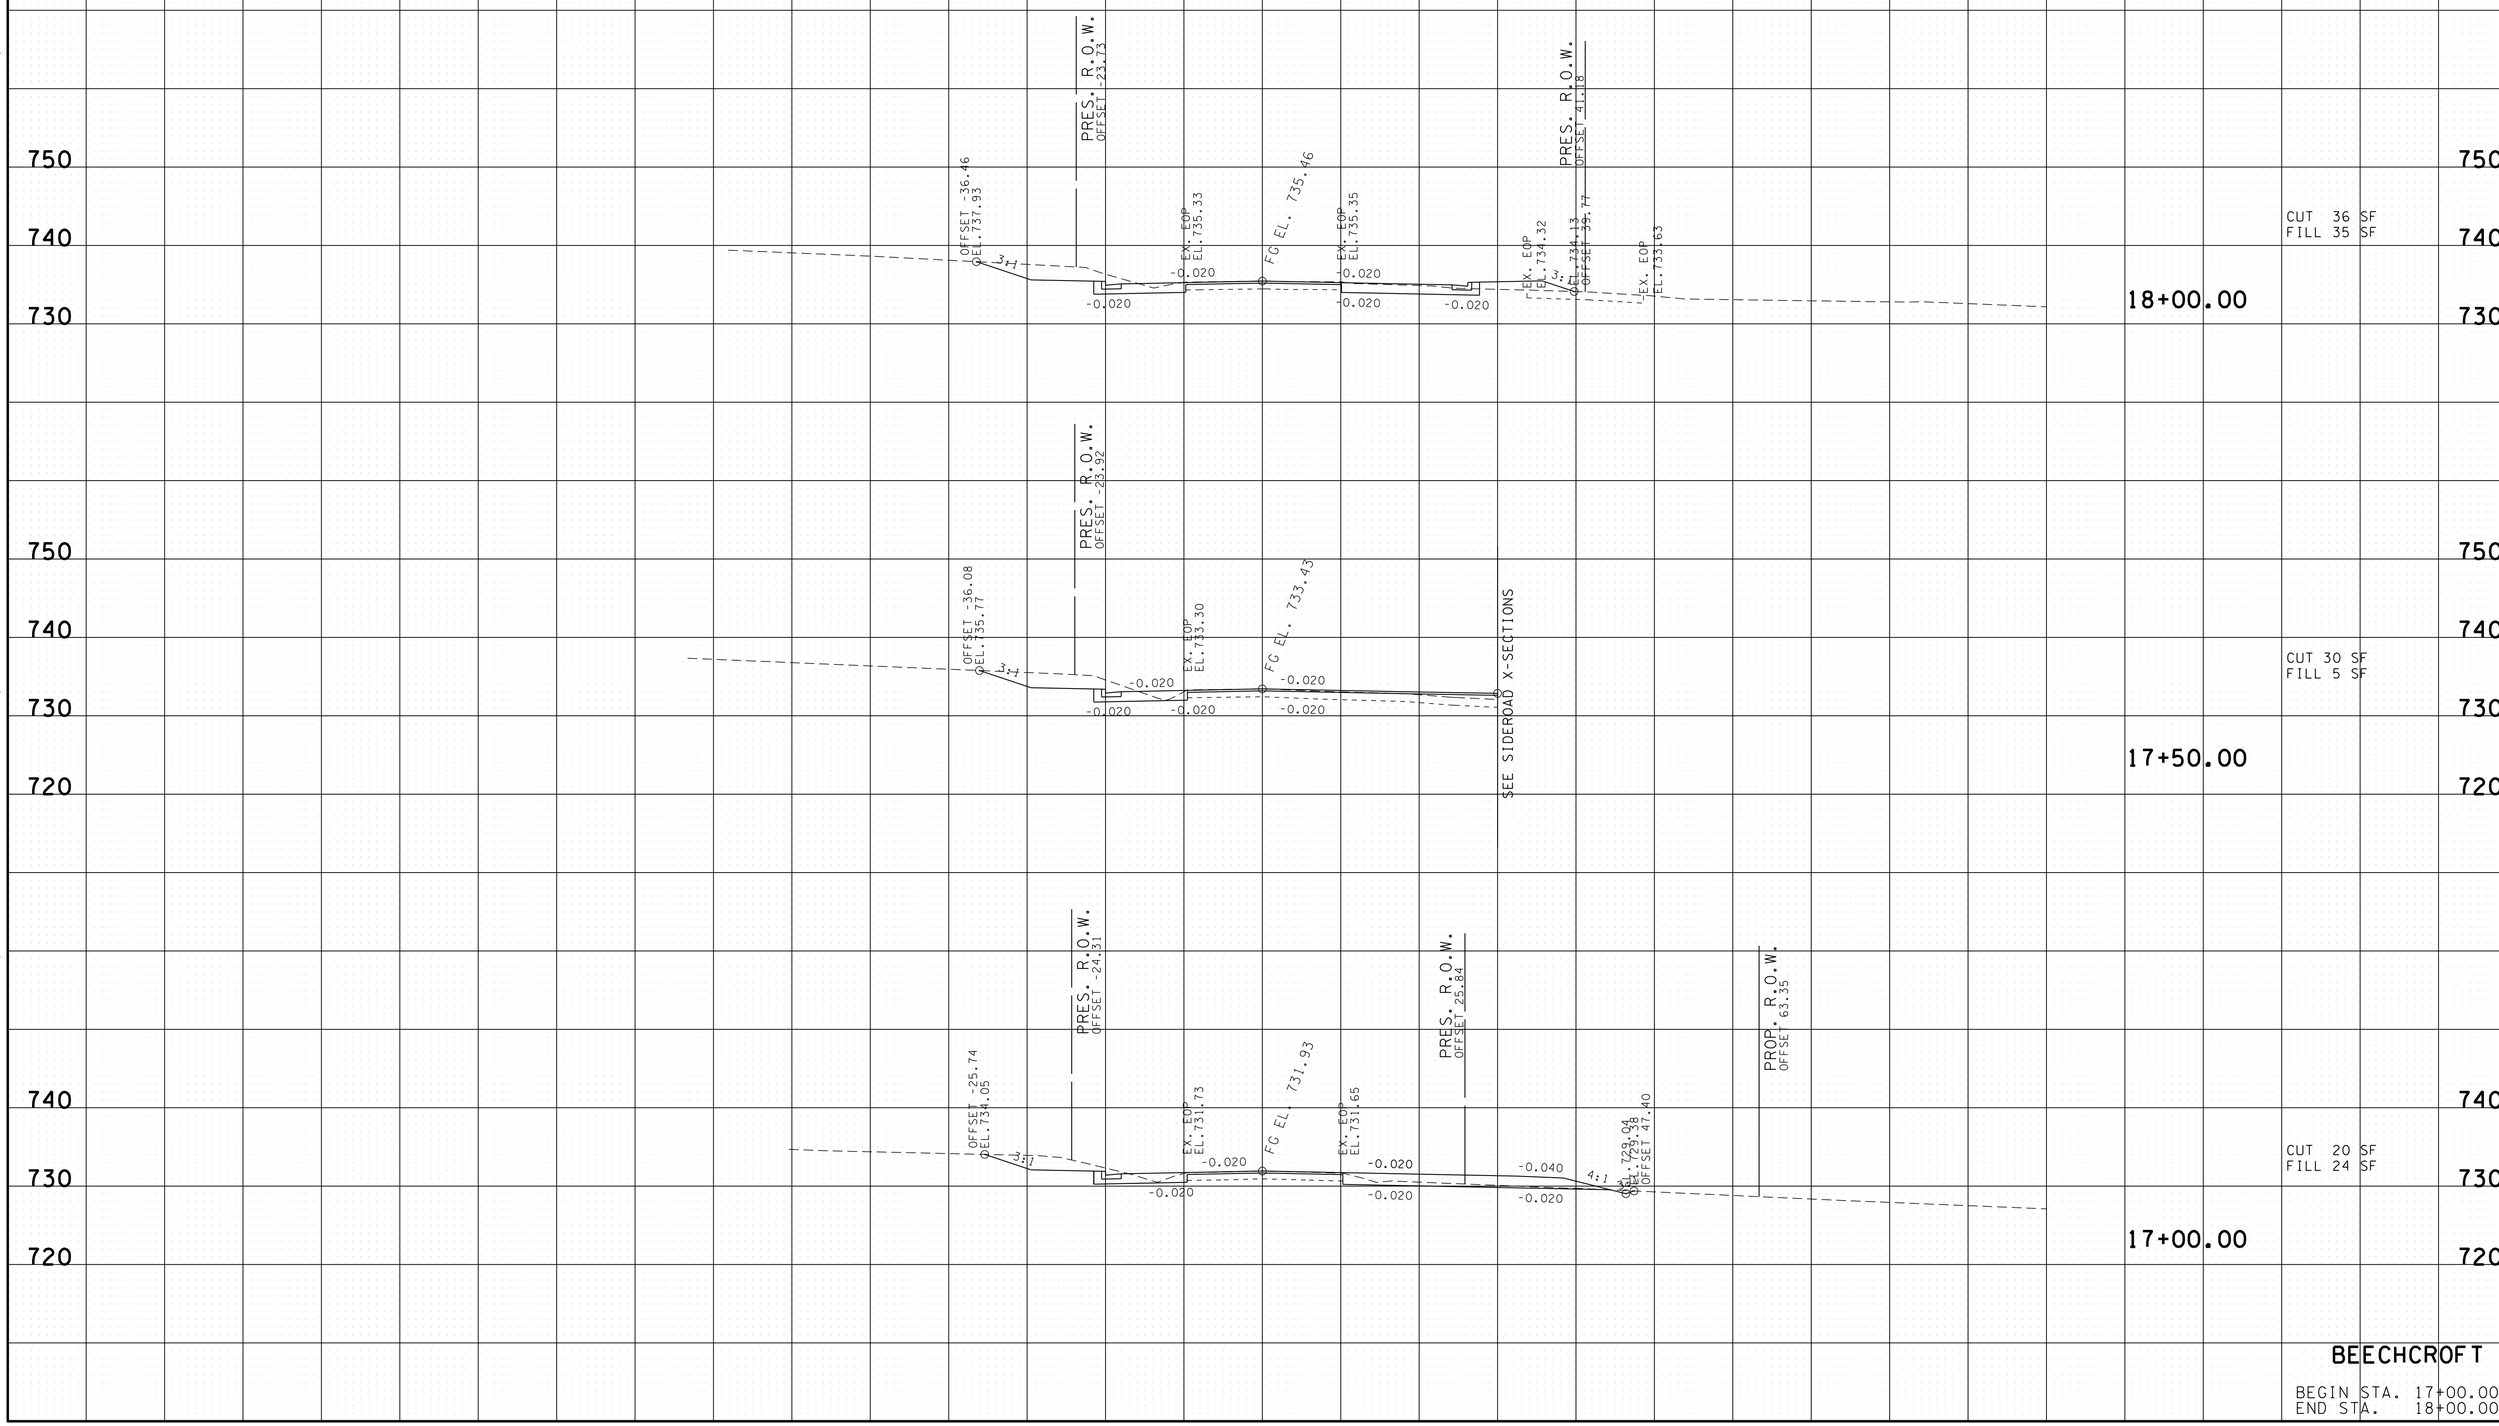

BEECHCROFT

BEGIN STA. 17+00.00
END STA. 18+00.00

04-AUG-2016 14:15
\\JJ03WF01.tdot.state.tn.us\03Shared\SURVEY\DESIGN\PIN 117319.01 Maury Co. SR-247 RSAR at Cleburne Rd\Design Files\117319-01-ROW-Rev-03-08-16\117319-01-ROW-Rev-03-08-16\MUSR247RSARMainlineXsections.sht.dgn

TYPE	YEAR	PROJECT NO.	SHEET NO.
R.O.W.	2015	HSIP-247(12)	14

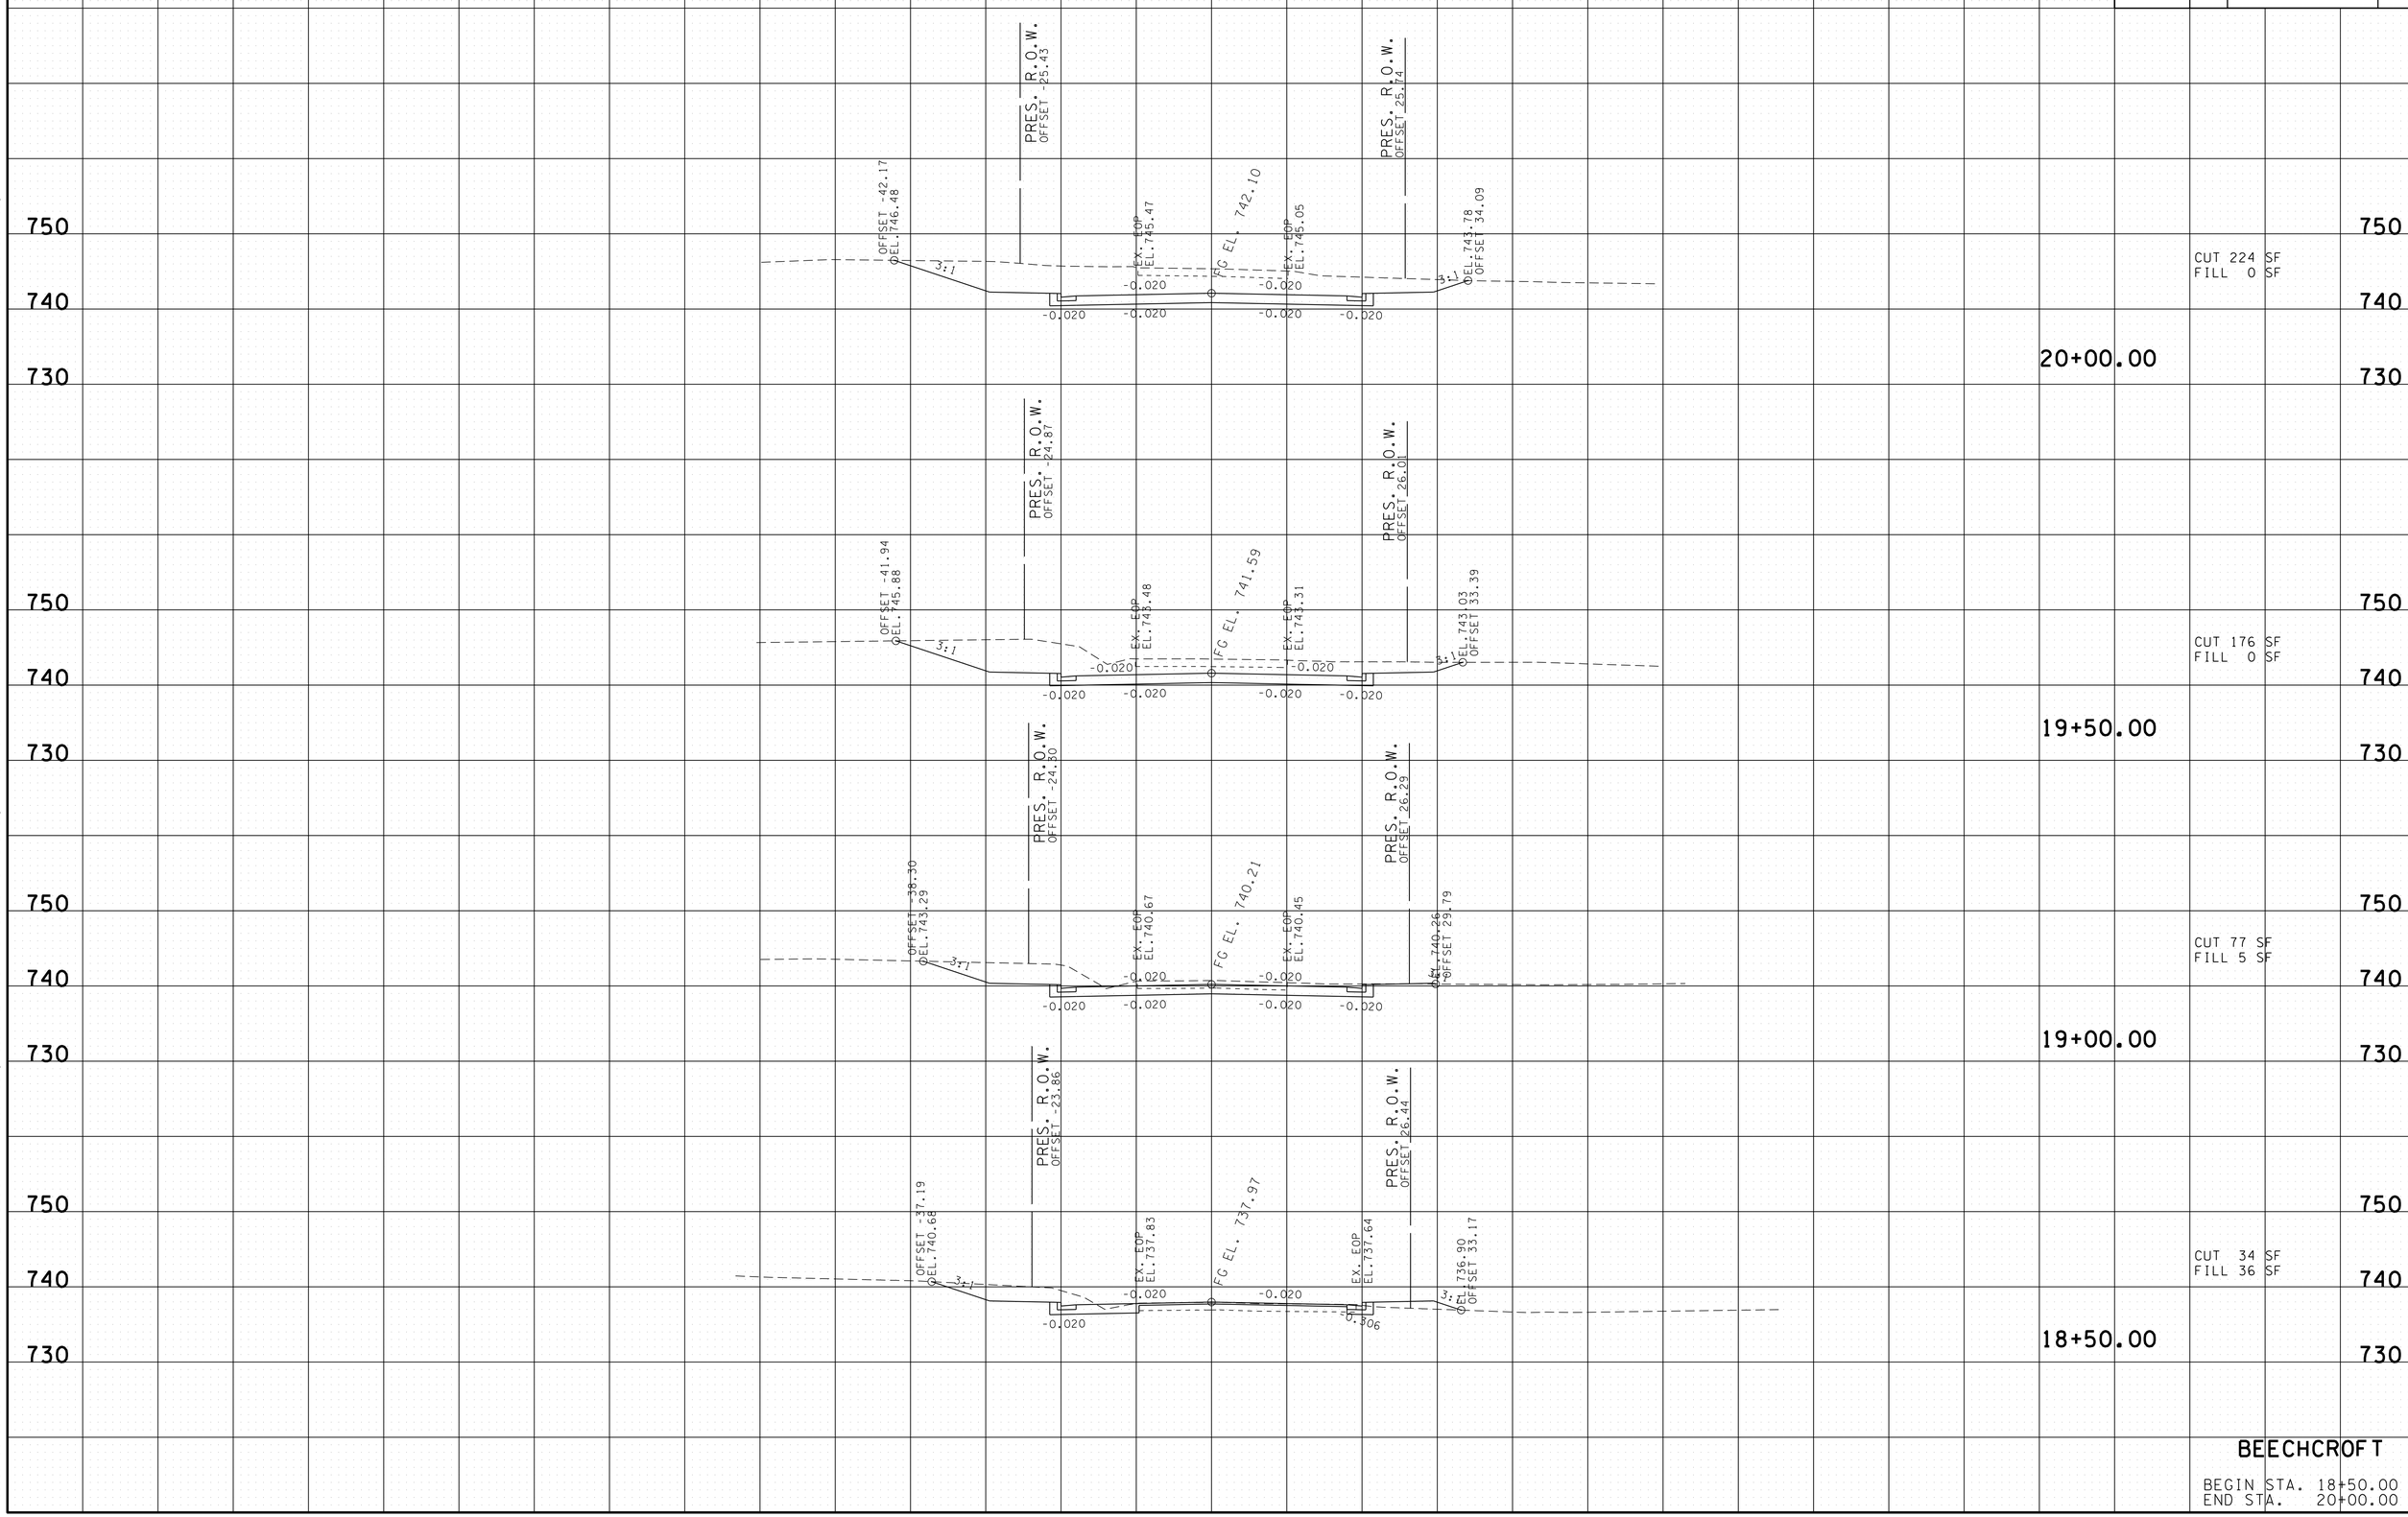

04-AUG-2016 14:15
\\JO3WF01.t-dot.state.tn.us\03Shared\SURVEY\DESIGN\PIN 117319.01 Maury Co. SR-247 RSAR at Cleburne Rd\Design Files\117319-01-ROW-Rev-03-08-16\117319-01-ROW-Rev-03-08-16\MUSR247RSARMainlineXsections.sht.dgn

TYPE	YEAR	PROJECT NO.	SHEET NO.
R.O.W.	2015	HSIP-247(12)	15

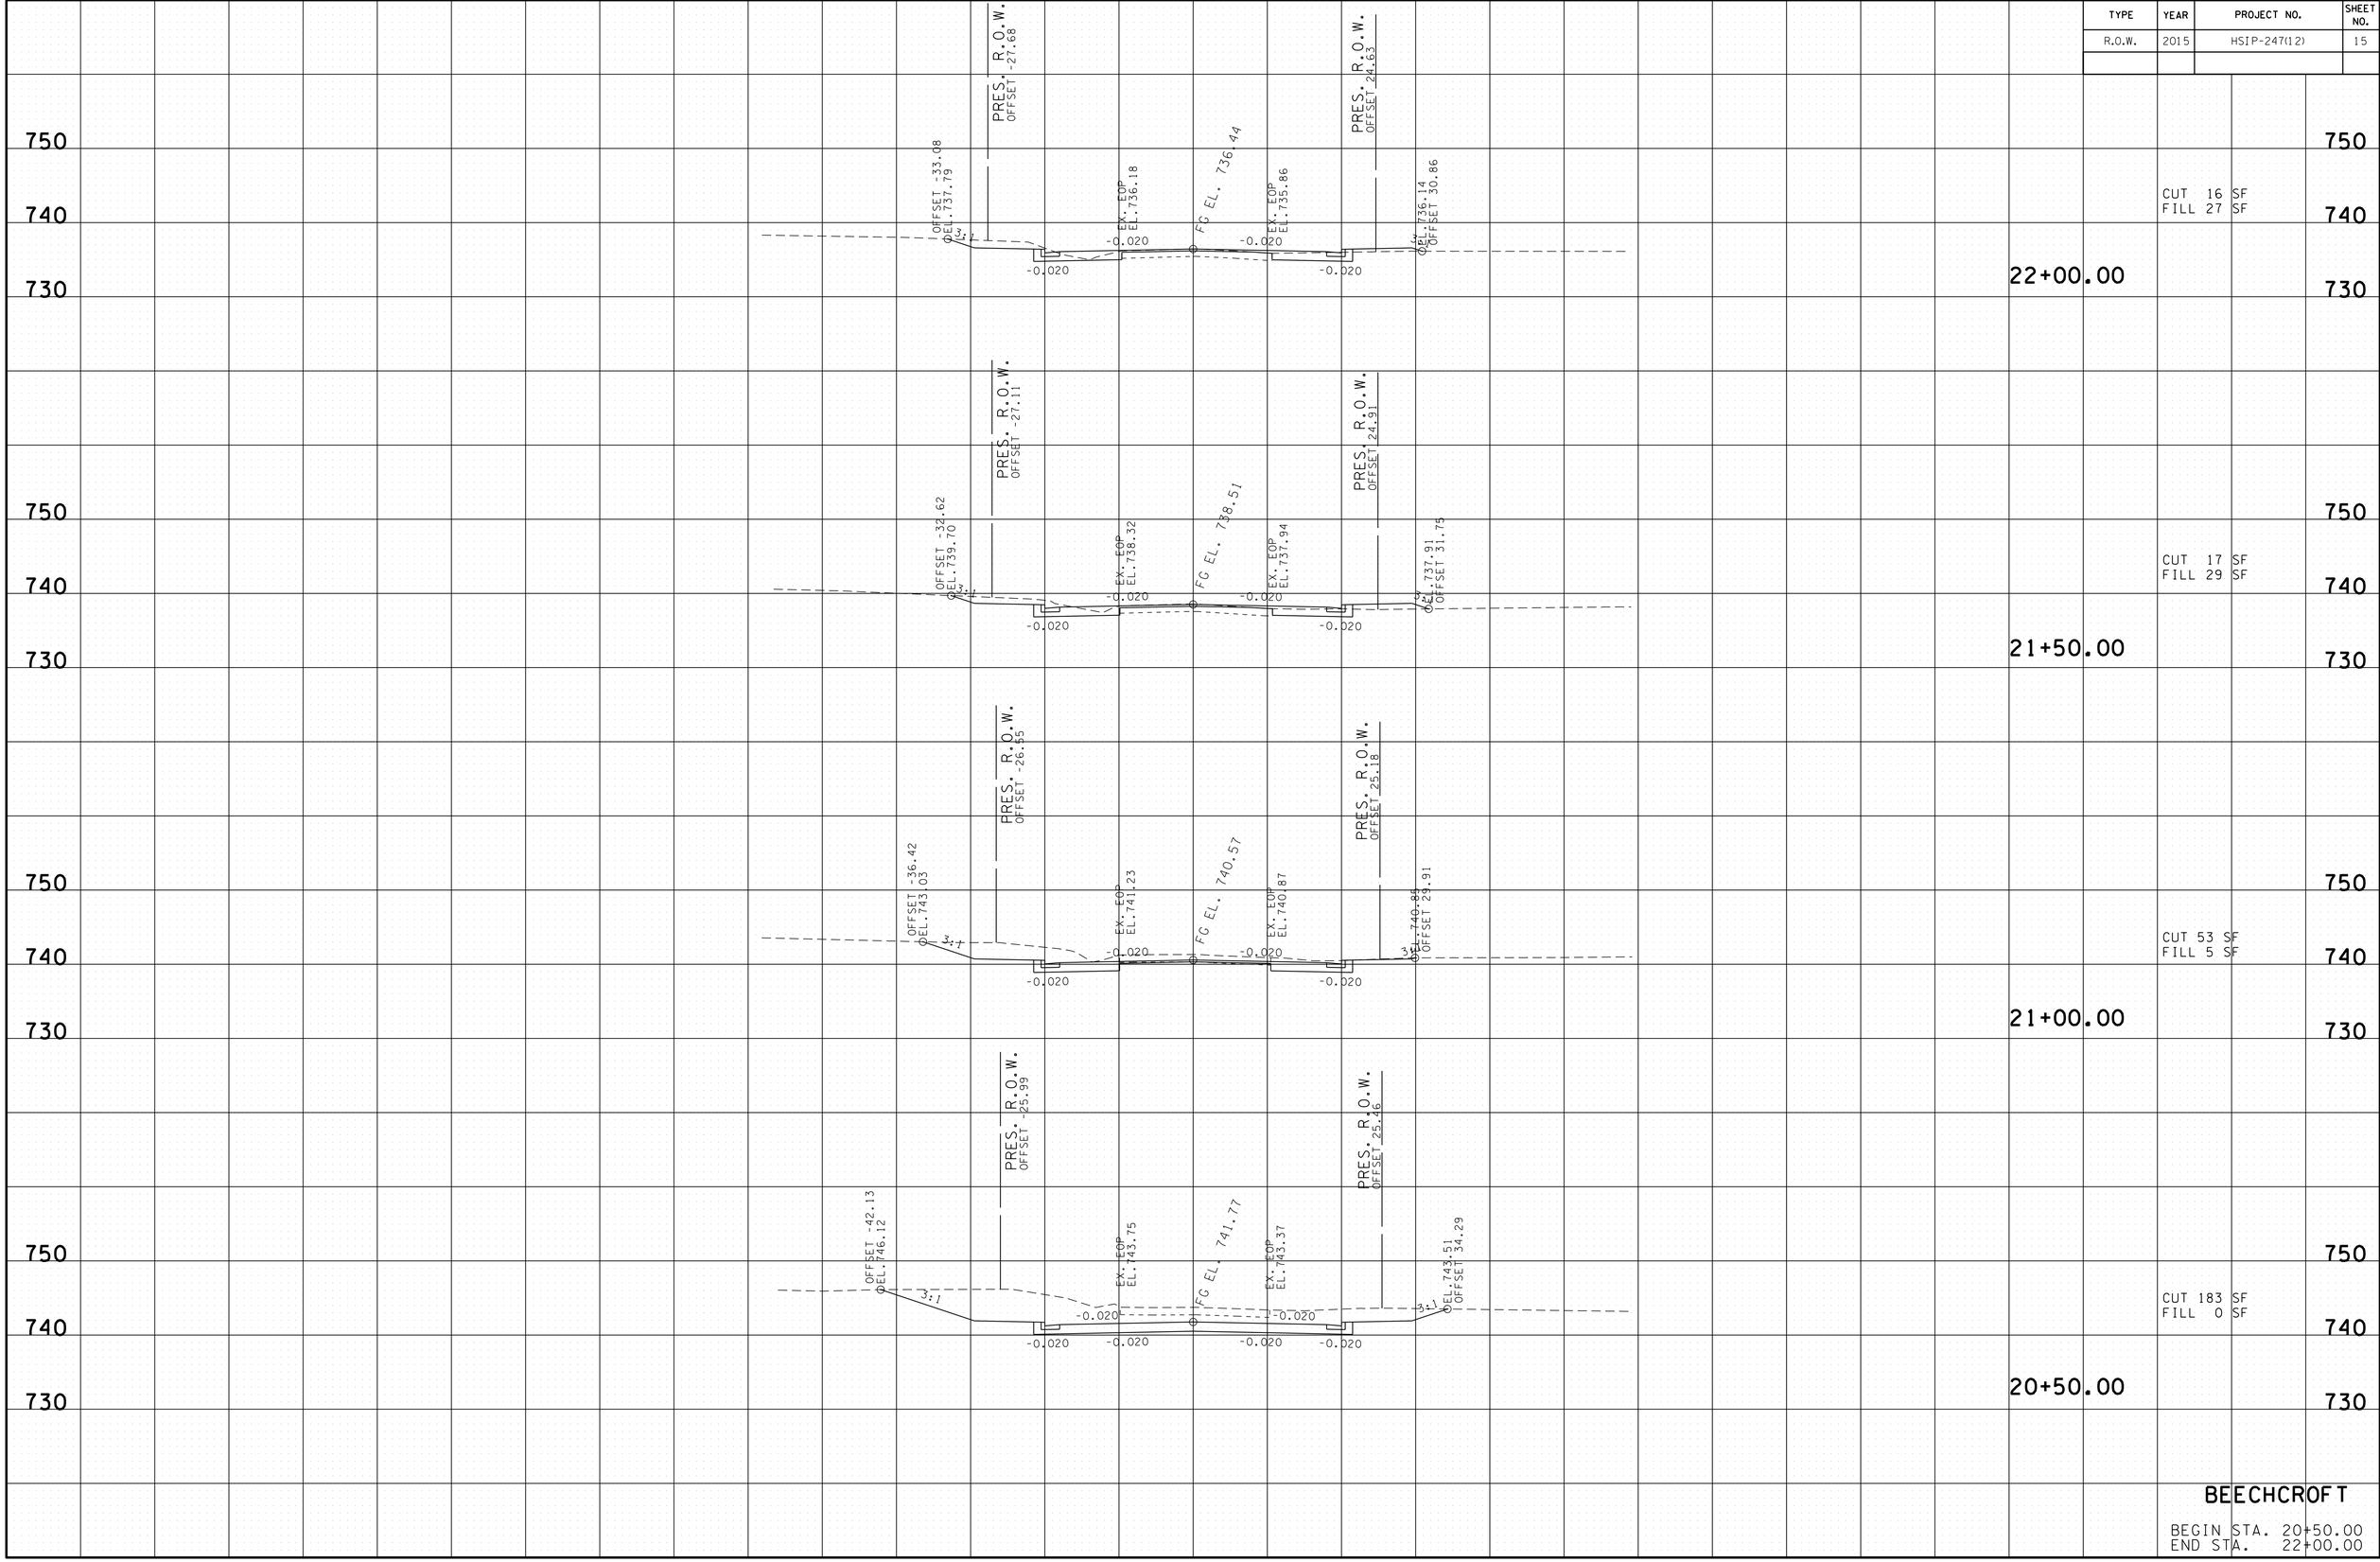

BEECHCROFT

BEGIN STA. 20+50.00
END STA. 22+00.00

04-AUG-2016 14:15
\\JJ03WF01.tdot.state.tn.us\03Shared\SURVEY\DESIGN\PIN 117319.01 Maury Co. SR-247 RSAR at Cleburne Rd\Design Files\117319-01-ROW-Rev-03-08-16\117319-01-ROW-Rev-03-08-16\MLSR247RSARMainlineXsections.sht.dgn

TYPE	YEAR	PROJECT NO.	SHEET NO.
R.O.W.	2015	HSIP-247(12)	16

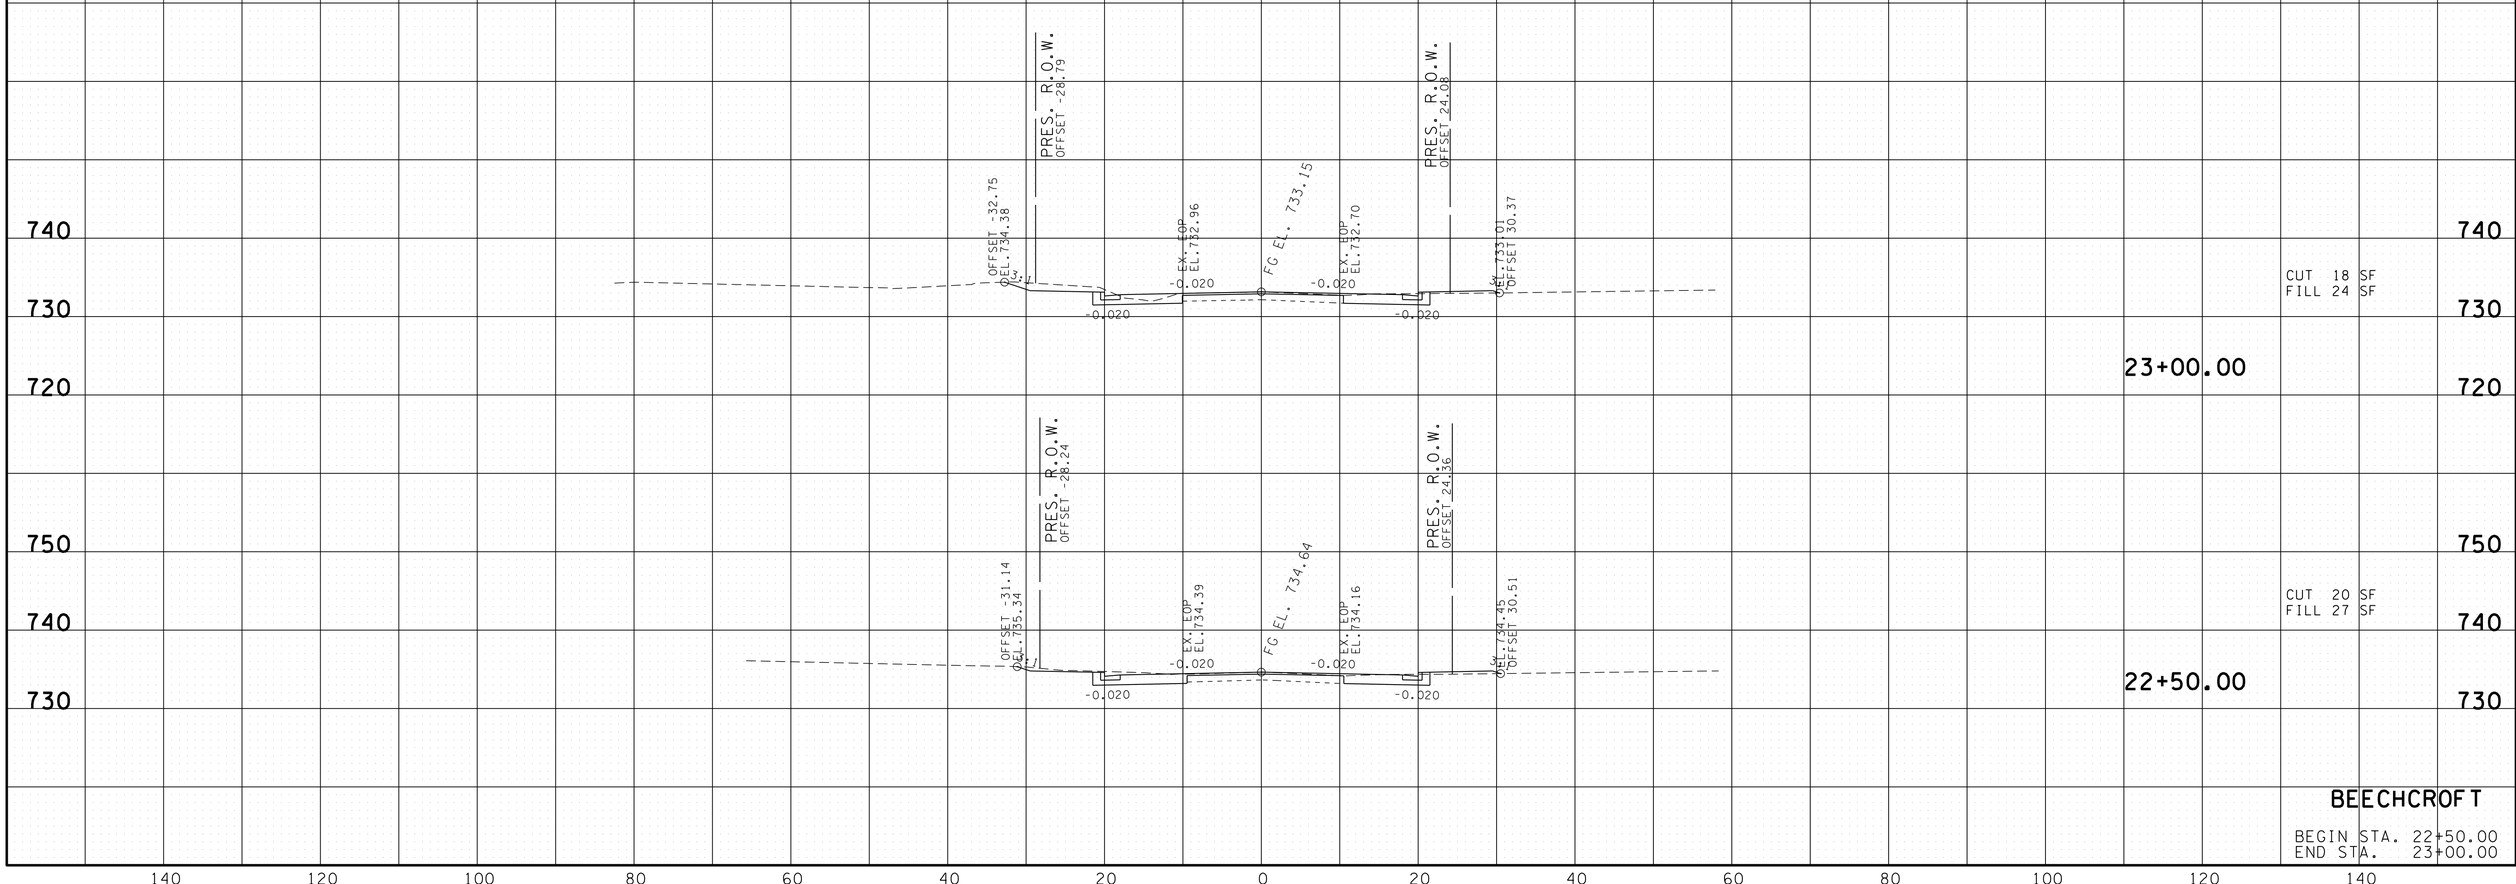

BEECHCROFT

BEGIN STA. 22+50.00
END STA. 23+00.00

04-AUG-2016 14:15
\\JJ03WF01.t-dot.state.tn.us\03Shared\SURVEY\DESIGN\PIN 117319.01 Maury Co. SR-247 RSAR at Cleburne Rd\Design Files\117319-01-ROW-Rev-03-08-16\117319-01-ROW-Rev-03-08-16\MUSR247RSARMainlineXsections.sht.dgn

TYPE	YEAR	PROJECT NO.	SHEET NO.
R.O.W.	2015	HSIP-247(12)	17

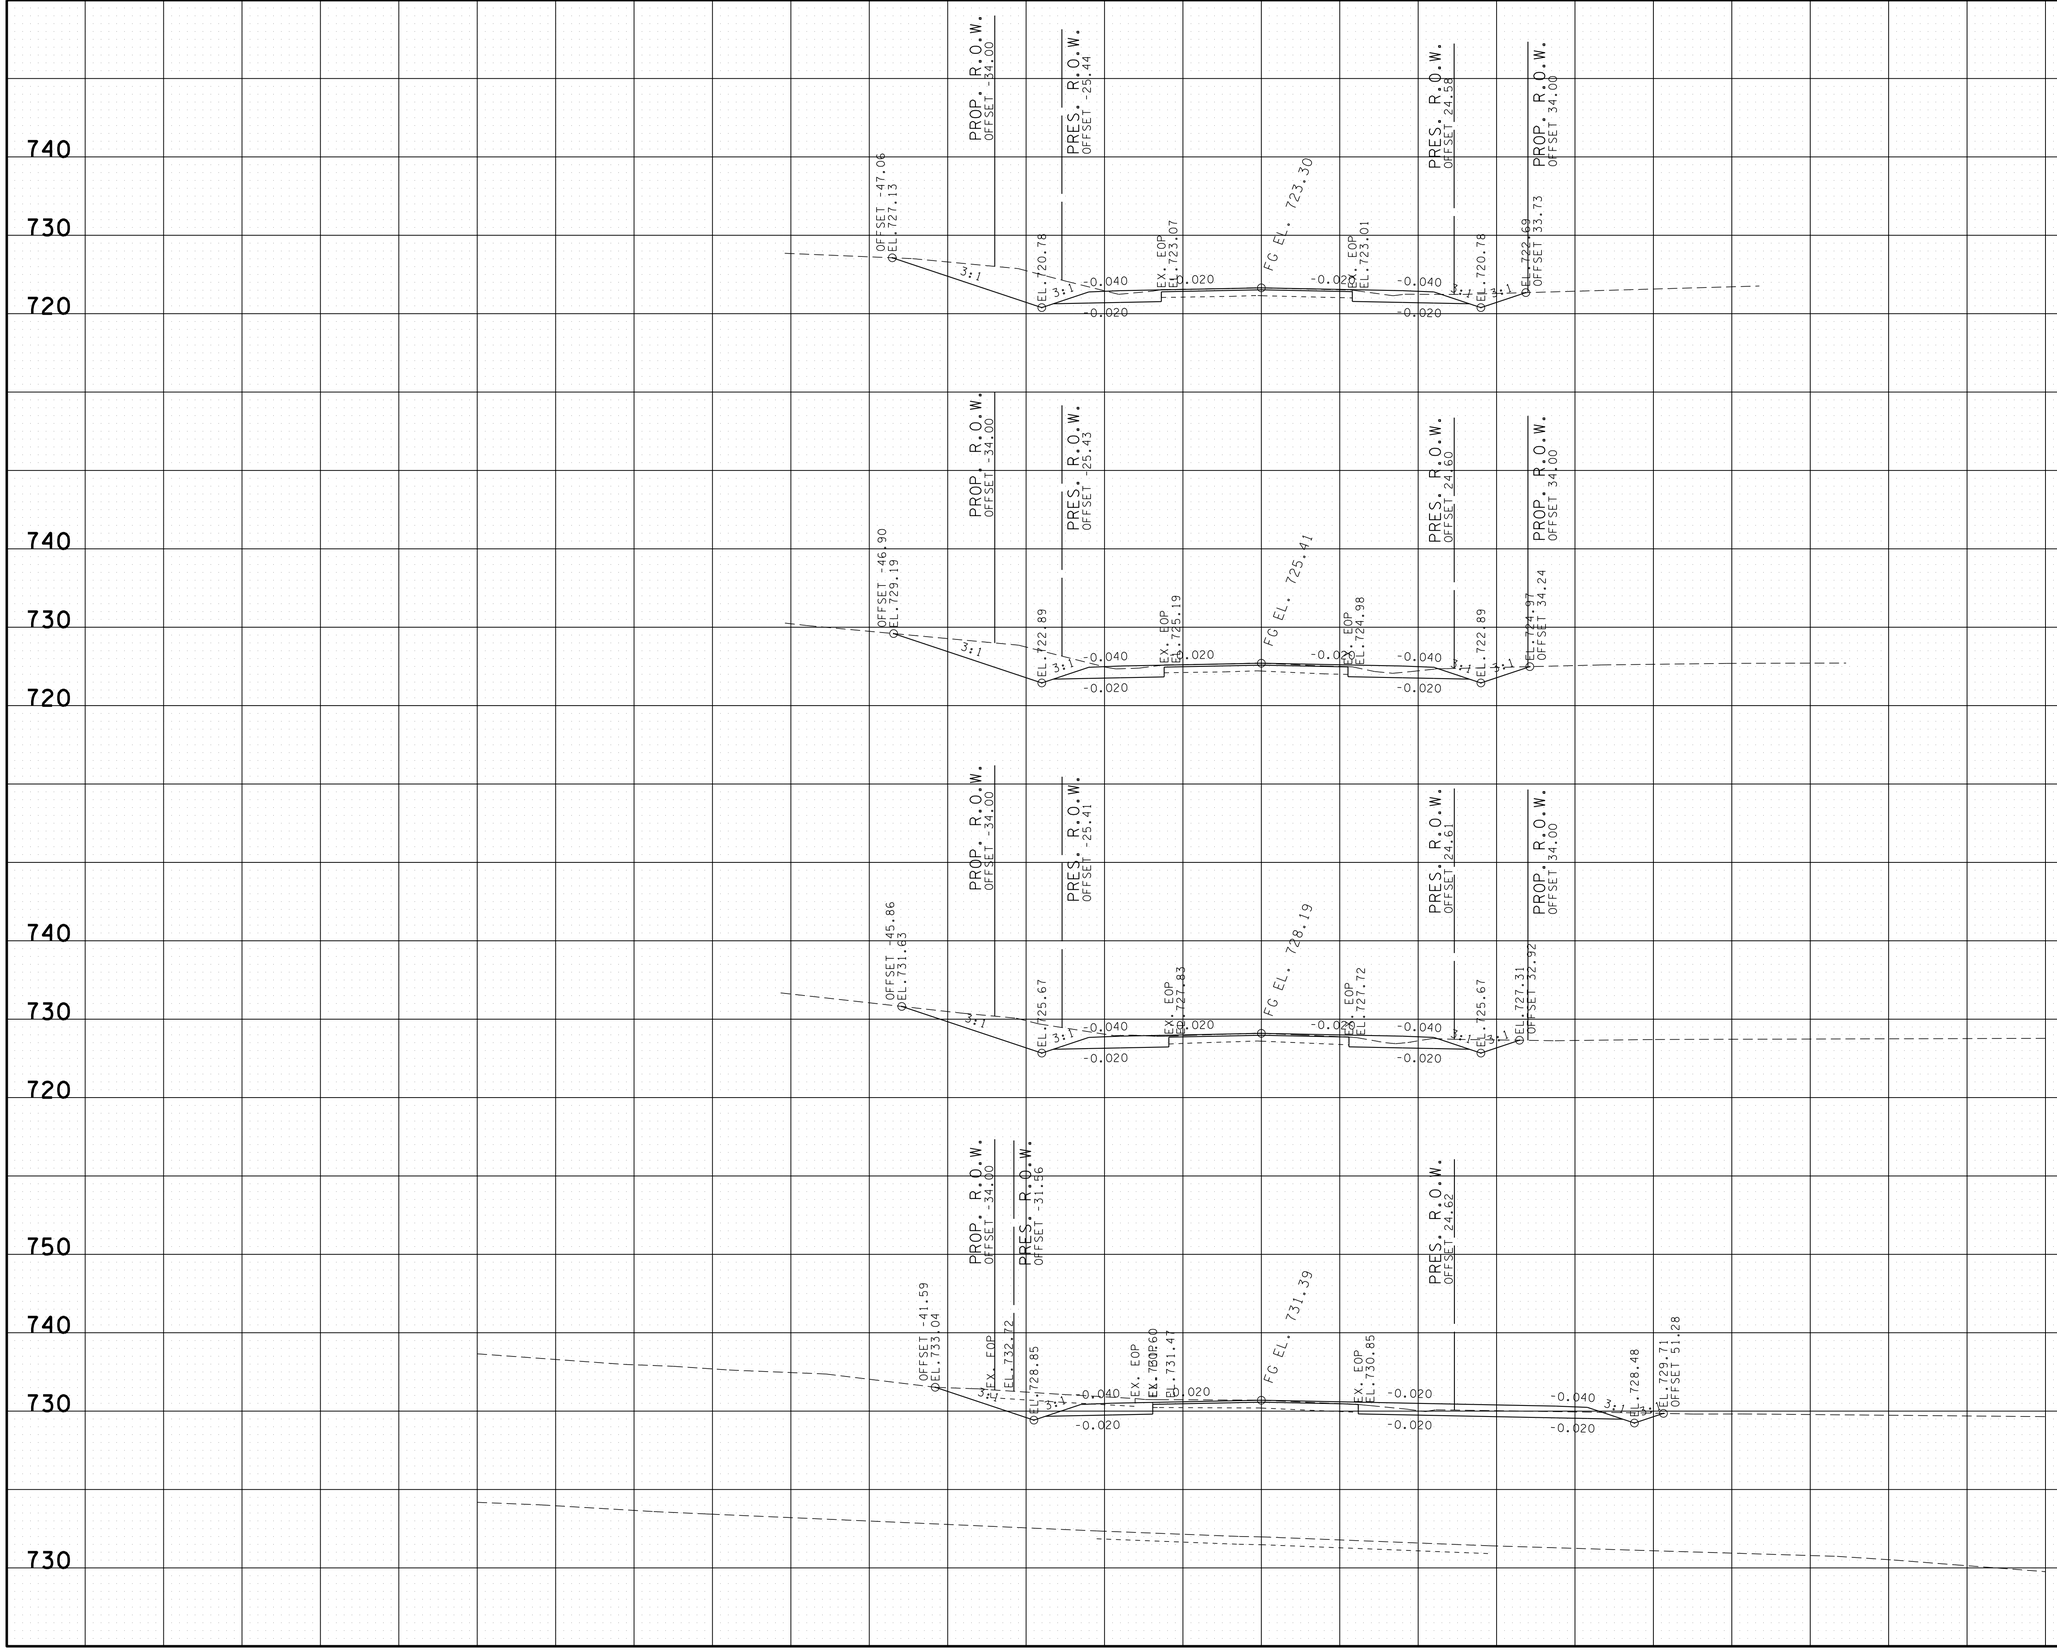

04-AUG-2016 14:15
\\JO3WF01.tdot.state.tn.us\03Shared\SURVEY\DESIGN\PIN 117319.01 Maury Co. SR-247 RSAR at Cleburne Rd\Design Files\117319-01-ROW-Rev-03-08-16\117319-01-ROW-Rev-03-08-16\MUSR247RSARSideroadXsections.sht.dgn

TYPE	YEAR	PROJECT NO.	SHEET NO.
R.O.W.	2015	HSIP-247(12)	18

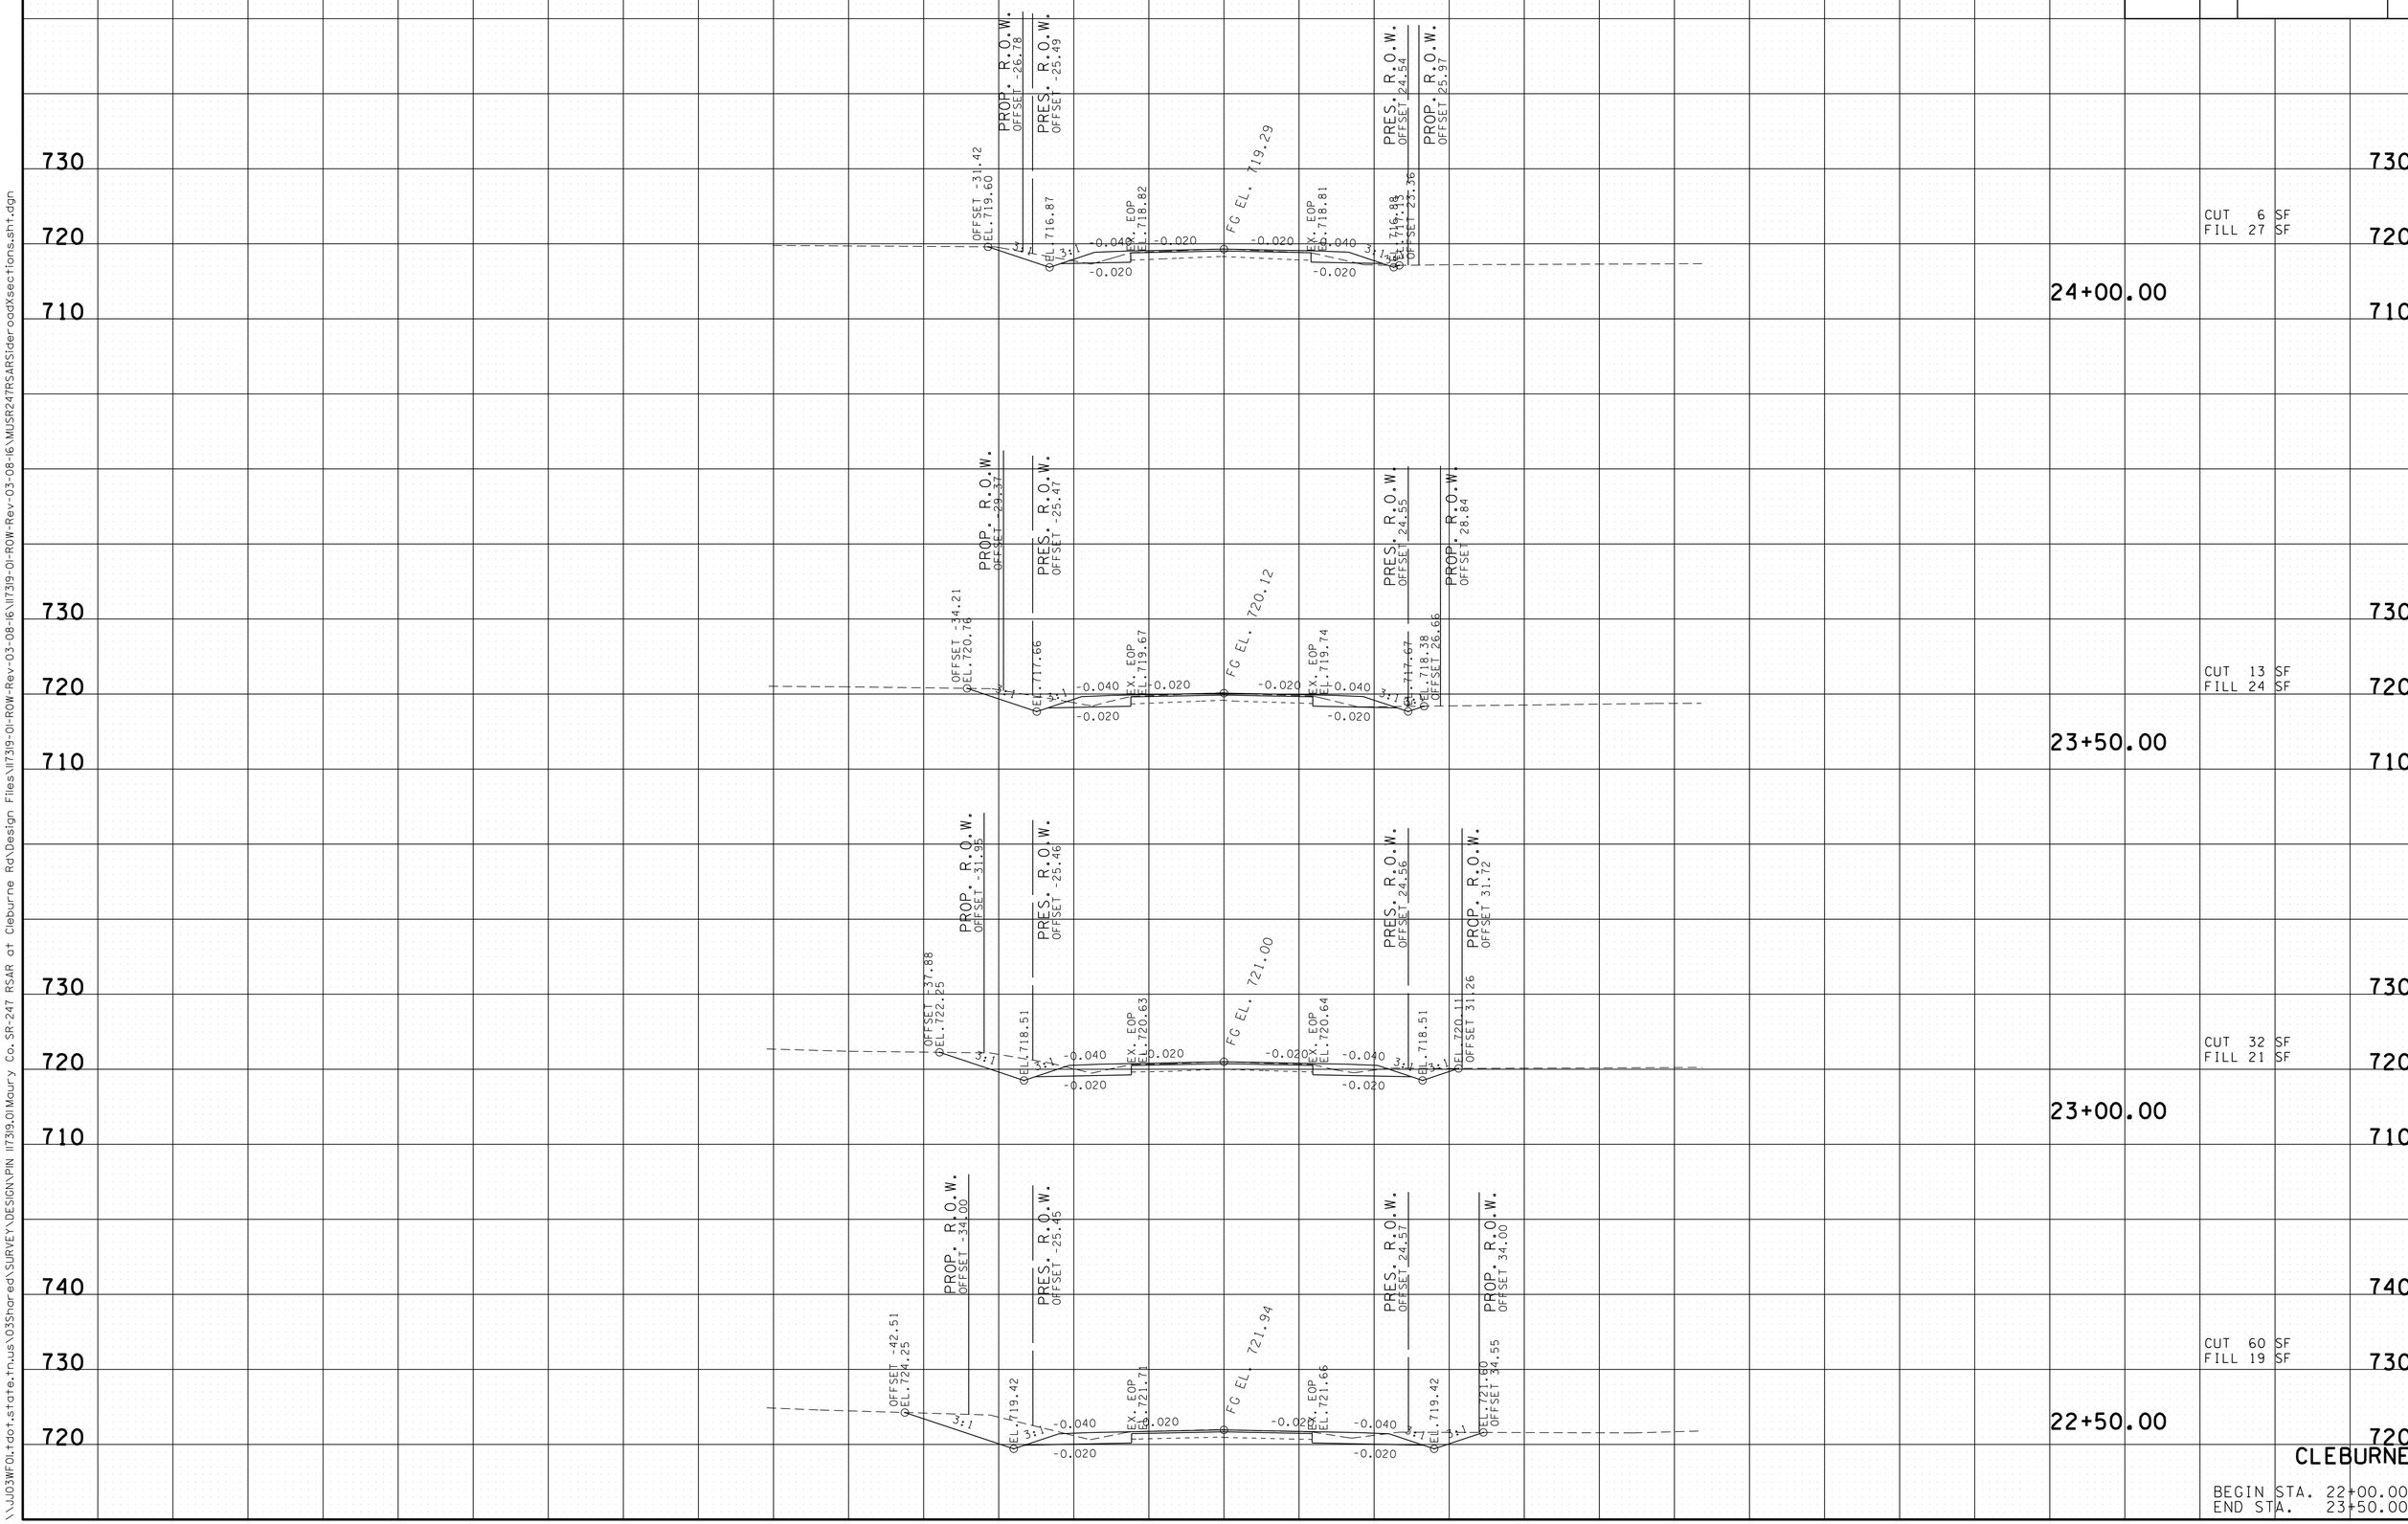

CLEBURNE

BEGIN STA. 22+00.00
END STA. 23+50.00

04-AUG-2016 14:15
\\JU03WF01.tdot.state.tn.us\03Shared\SURVEY\DESIGN\PIN 117319.01 Maury Co. SR-247 RSAR at Cleburne Rd\Design Files\117319-01-ROW-Rev-03-08-16\MUSR247RSARSIderoadXsections_sht.dgn