TYPE	YEAR	PROJECT NO.	SHEET NO.
R.O.W.	2015	HSIP-247(12)	5

REV. 08/04/16: RELOCATED FIELD ENT. ON TRACT NO. 3.

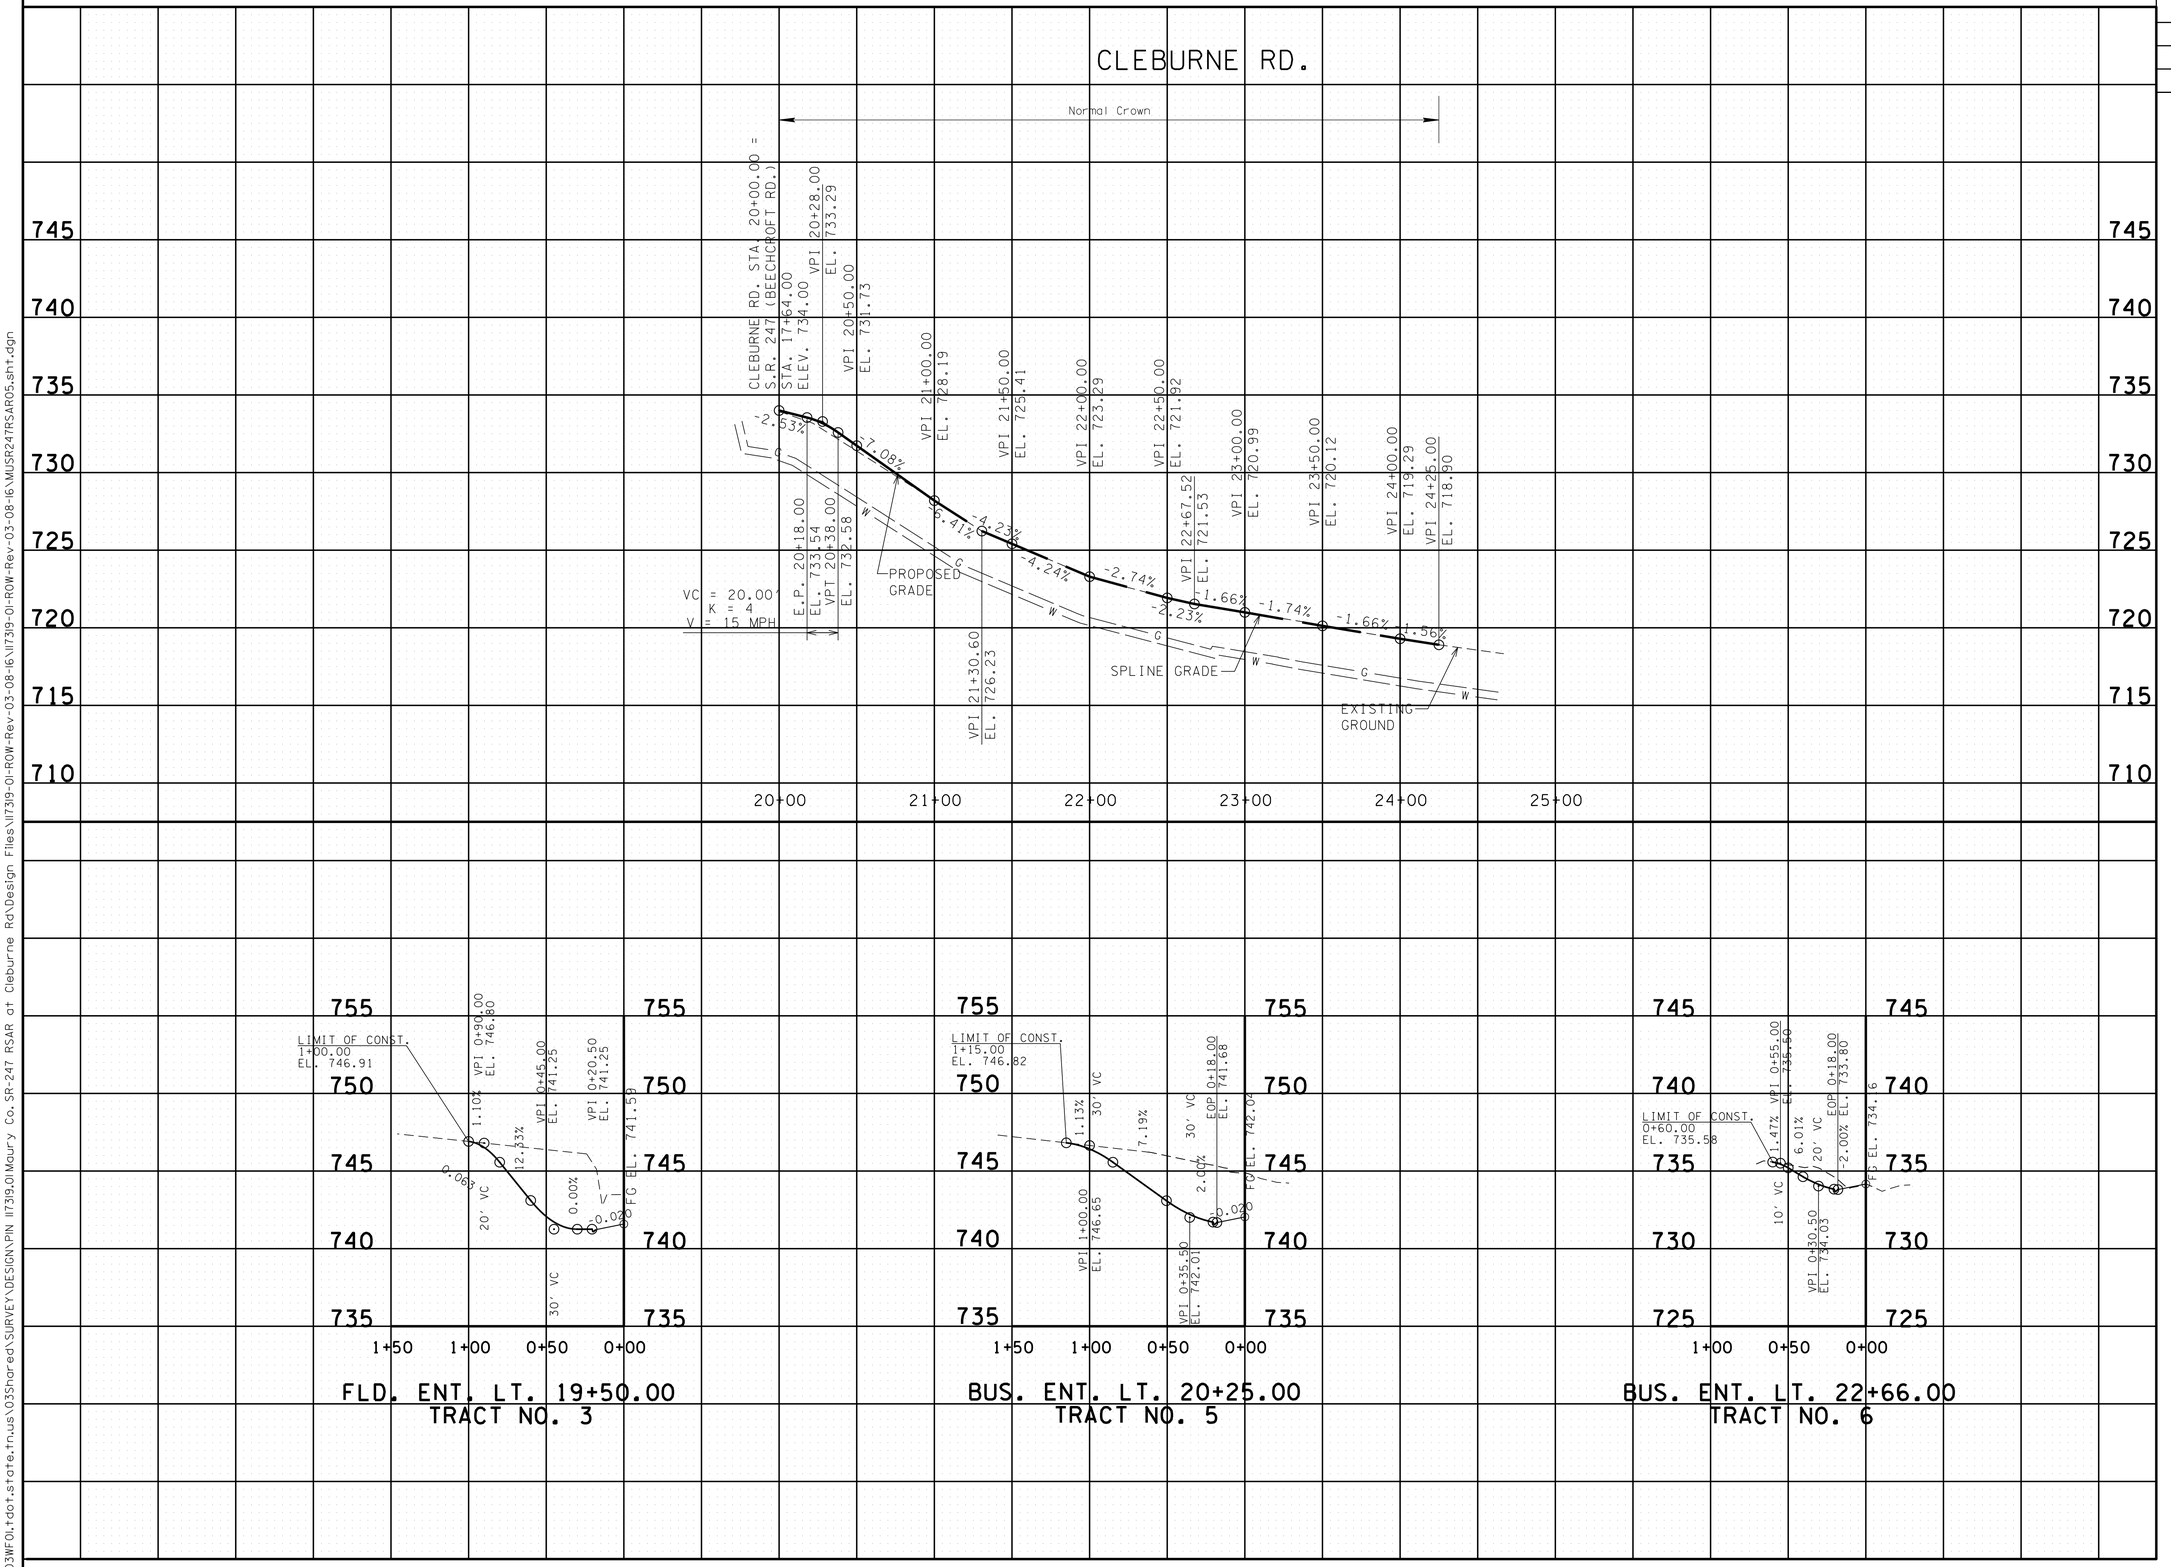

SEALED BY

STATE OF TENNESSEE
DEPARTMENT OF TRANSPORTATION

PROFILE OF SIDE ROADS & PRIVATE DRIVES

SCALE: 1"= 50' HORIZ.
1"= 5' VERT.

04-AUG-2016 13:48
\\JO3WF01.tdot.state.tn.us\03Shared\SURVEY\DESIGN\PIN 117319.01 Maury Co. SR-247 RSAR at Cleburne Rd\Design Files\117319-01-ROW-Rev-03-08-16\117319-01-ROW-Rev-03-08-16\MUSR247RSAR05.sht.dgn