TYPE	YEAR	PROJECT NO.	SHEET NO.
R.O.W.	2015	HSIP-247(12)	8

REV. 09/01/16: RELOCATED AND CHANGED WIDTH OF FIELD ENT. ON TRACT NO. 3.

Outfall	Area (Ac.)	Comments
1	3.91	
2	0.467	
3	0.25	
4	0.33	
5	0.78	
6	0.18	

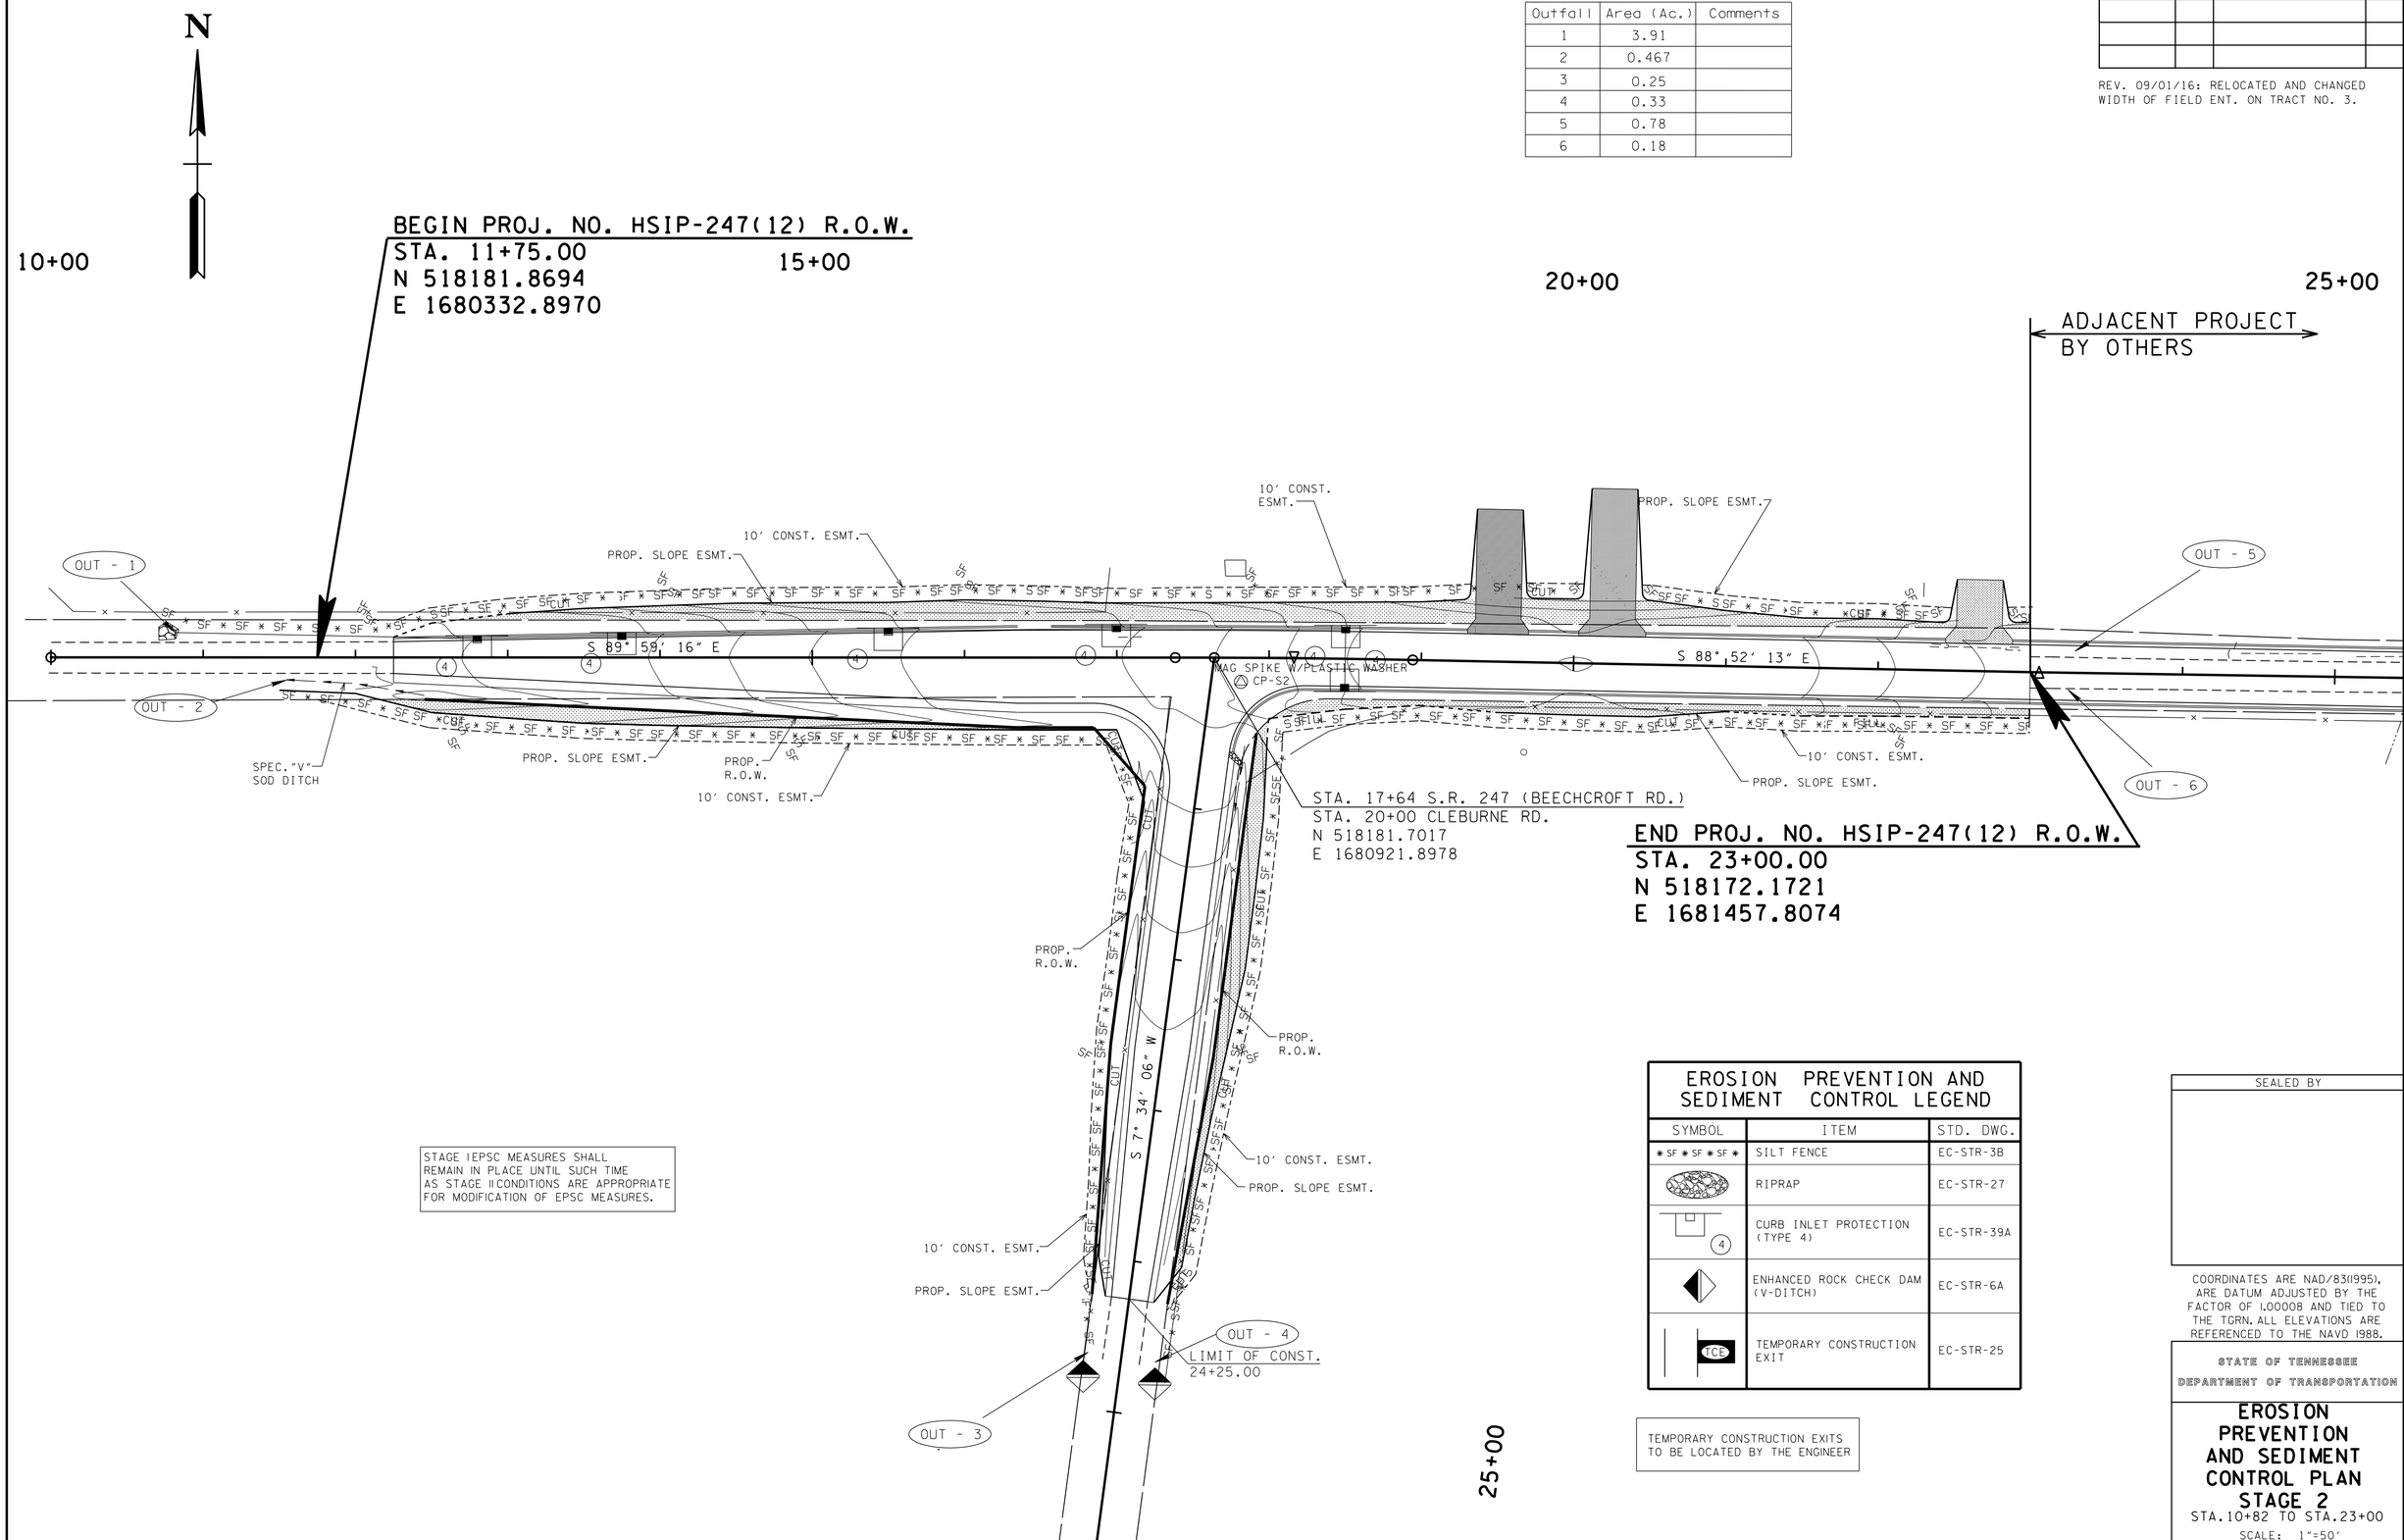

STAGE I EPSC MEASURES SHALL REMAIN IN PLACE UNTIL SUCH TIME AS STAGE II CONDITIONS ARE APPROPRIATE FOR MODIFICATION OF EPSC MEASURES.

EROSION PREVENTION AND SEDIMENT CONTROL LEGEND		
SYMBOL	ITEM	STD. DWG.
* SF * SF * SF *	SILT FENCE	EC-STR-3B
	RIPRAP	EC-STR-27
4	CURB INLET PROTECTION (TYPE 4)	EC-STR-39A
	ENHANCED ROCK CHECK DAM (V-DITCH)	EC-STR-6A
TCE	TEMPORARY CONSTRUCTION EXIT	EC-STR-25

TEMPORARY CONSTRUCTION EXITS TO BE LOCATED BY THE ENGINEER

SEALED BY

COORDINATES ARE NAD/83(1995), ARE DATUM ADJUSTED BY THE FACTOR OF 1.00008 AND TIED TO THE TGRN. ALL ELEVATIONS ARE REFERENCED TO THE NAVD 1988.

STATE OF TENNESSEE
DEPARTMENT OF TRANSPORTATION

EROSION PREVENTION AND SEDIMENT CONTROL PLAN STAGE 2

STA.10+82 TO STA.23+00

SCALE: 1"=50'

01-SEP-2016 15:30
\\J03WF01.tdot.state.tn.us\03Shared\SURVEY\DESIGN\PIN 117319.01 Maury Co. SR-247 RSAR at Cleburne Rd\ROW Revisions\9-01-16\MUSR247RSAR08.sht.dgn