TYPE	YEAR	PROJECT NO.	SHEET NO.
R.O.W.	2015	HSIP-247(12)	9

REV. 09/01/16: RELOCATED AND CHANGED WIDTH OF FIELD ENT. ON TRACT NO. 3.

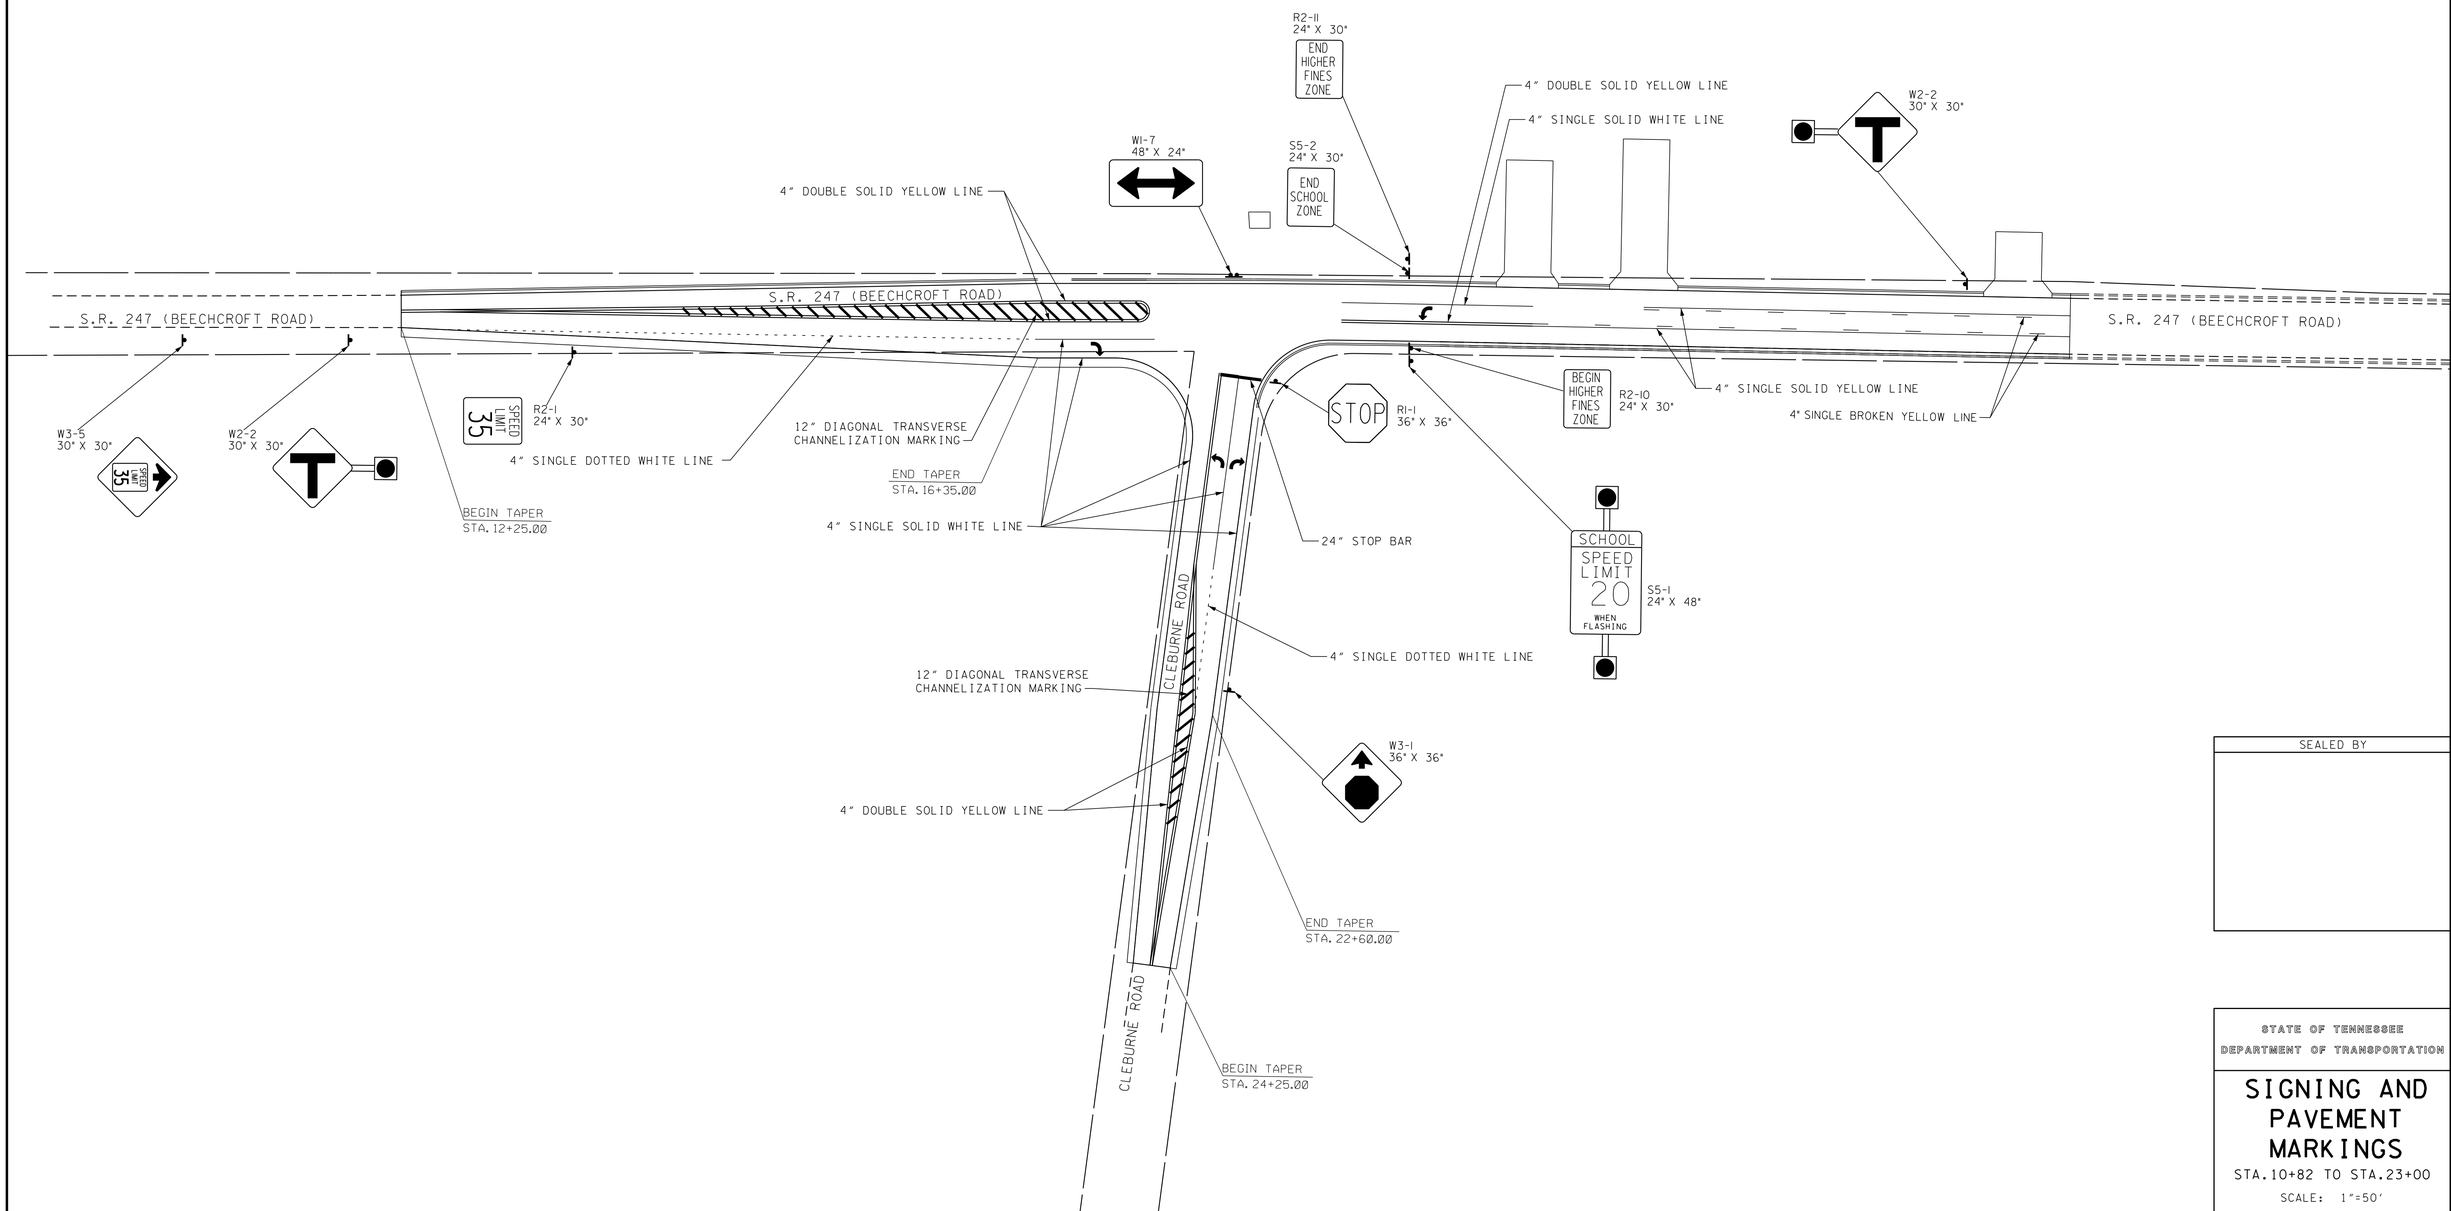

SEALED BY

STATE OF TENNESSEE
DEPARTMENT OF TRANSPORTATION

SIGNING AND PAVEMENT MARKINGS

STA.10+82 TO STA.23+00

SCALE: 1"=50'

01-SEP-2016 15:30
\\JJ03WF01.tdot.state.tn.us\03Shared\SURVEY\DESIGN\PIN 117319.01Maury Co. SR-247 RSAR at Cleburne Rd\ROW Revisions\9-01-16\MUSR247RSAR09.sht.dgn