TYPE	YEAR	PROJECT NO.	SHEET NO.
R.O.W.	2015	HSIP-247(12)	6

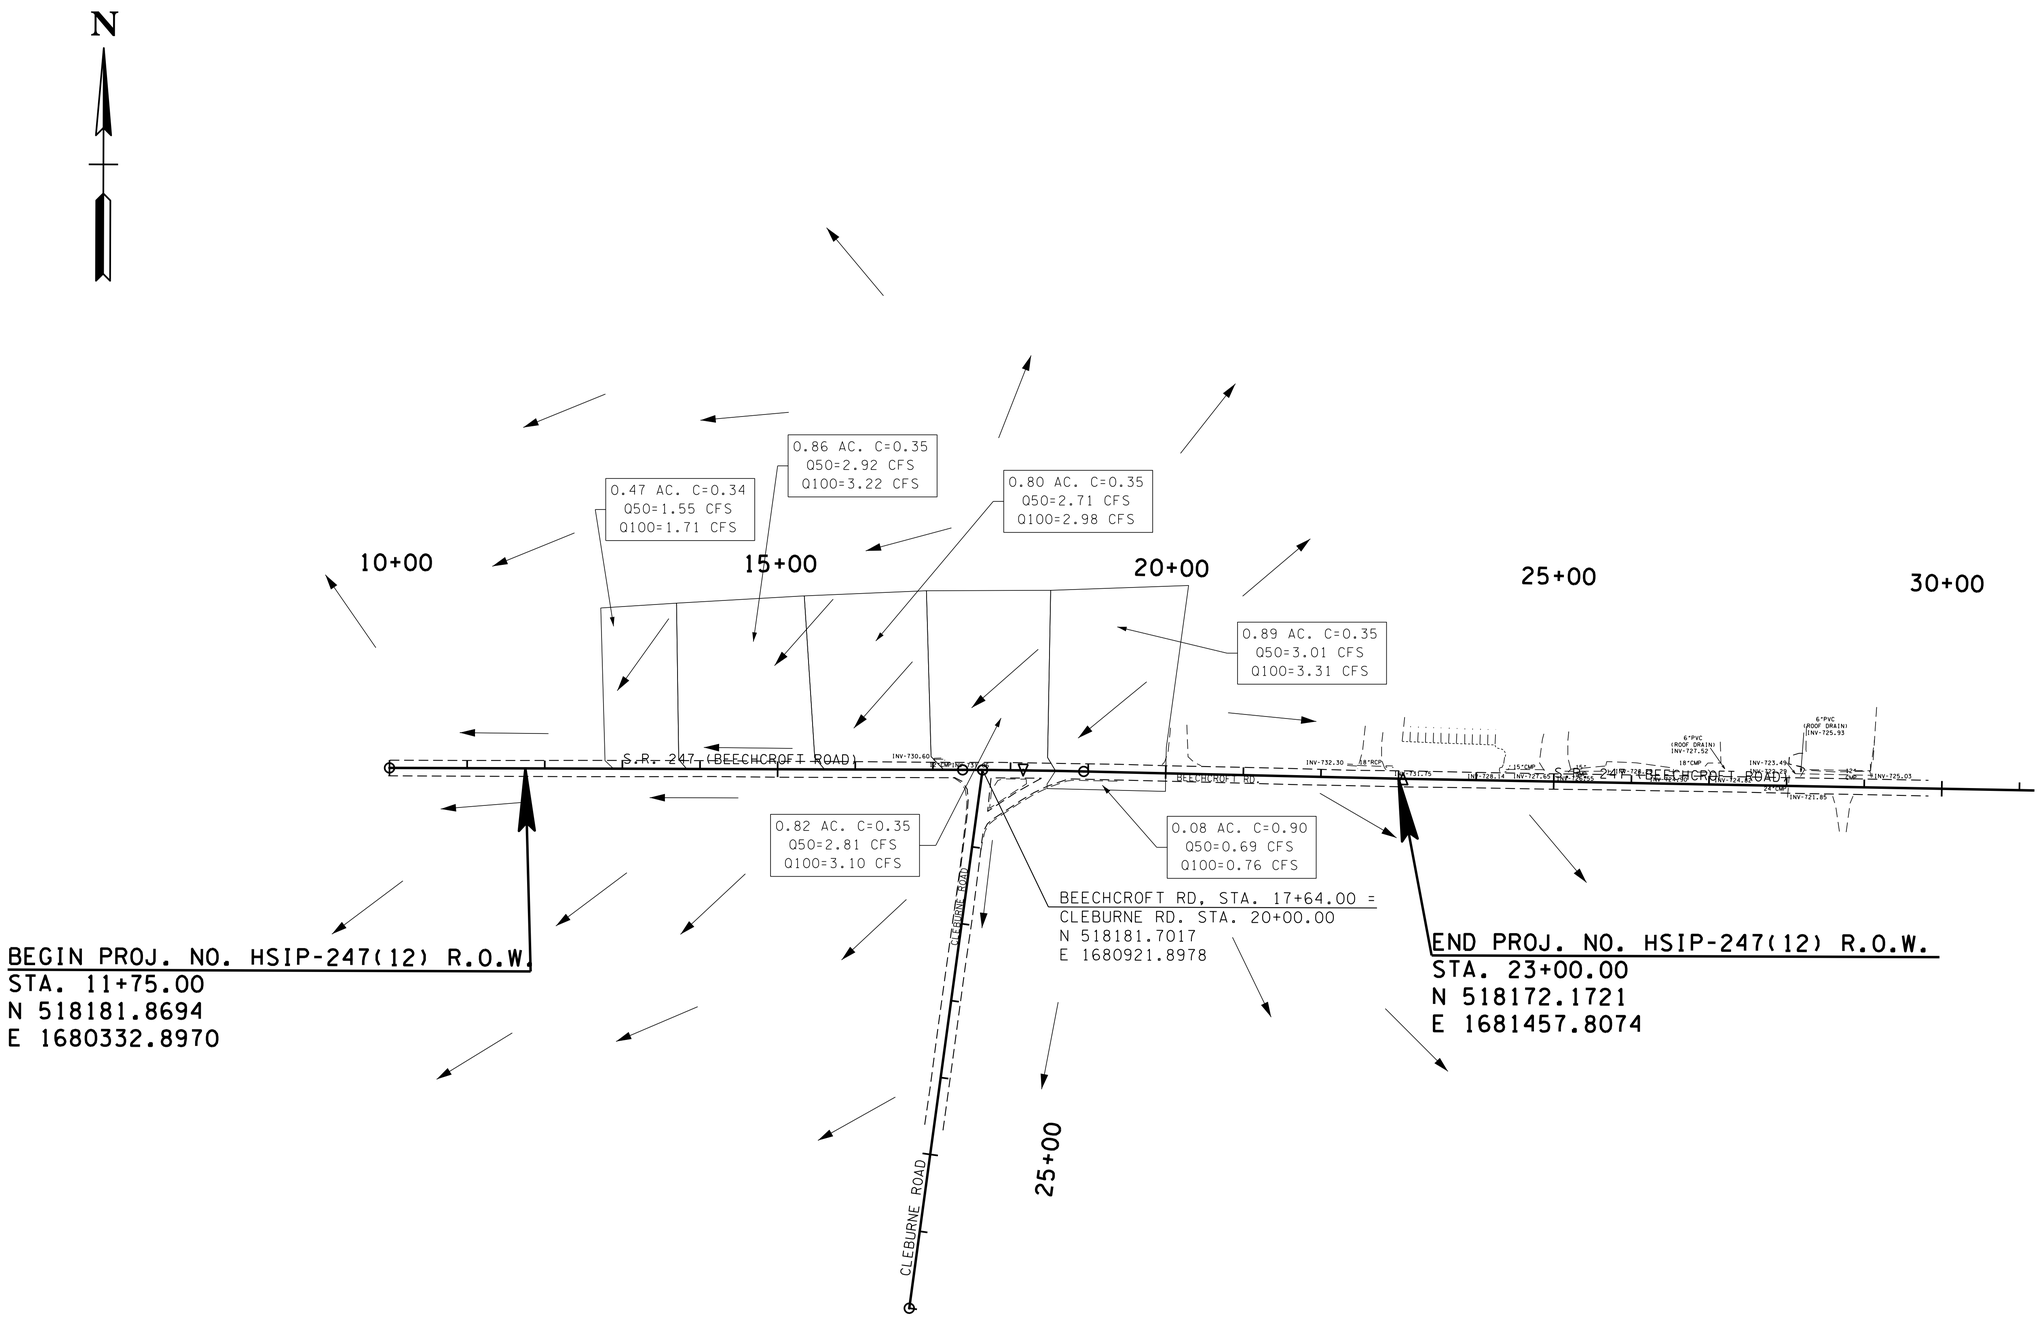

SEALED BY

STATE OF TENNESSEE
DEPARTMENT OF TRANSPORTATION

DRAINAGE MAP

BEGIN TO END

SCALE: 1"=100'

04-AUG-2016 13:48
\\J03WF01.tdot.state.tn.us\03Shared\SURVEY\DESIGN\PIN 117319.01Maury Co.SR-247 RSAR at Cleburne Rd\Design Files\117319-01-ROW-Rev-03-08-16\117319-01-ROW-Rev-03-08-16\MUSR247RSARDrainageMap.sht.dgn