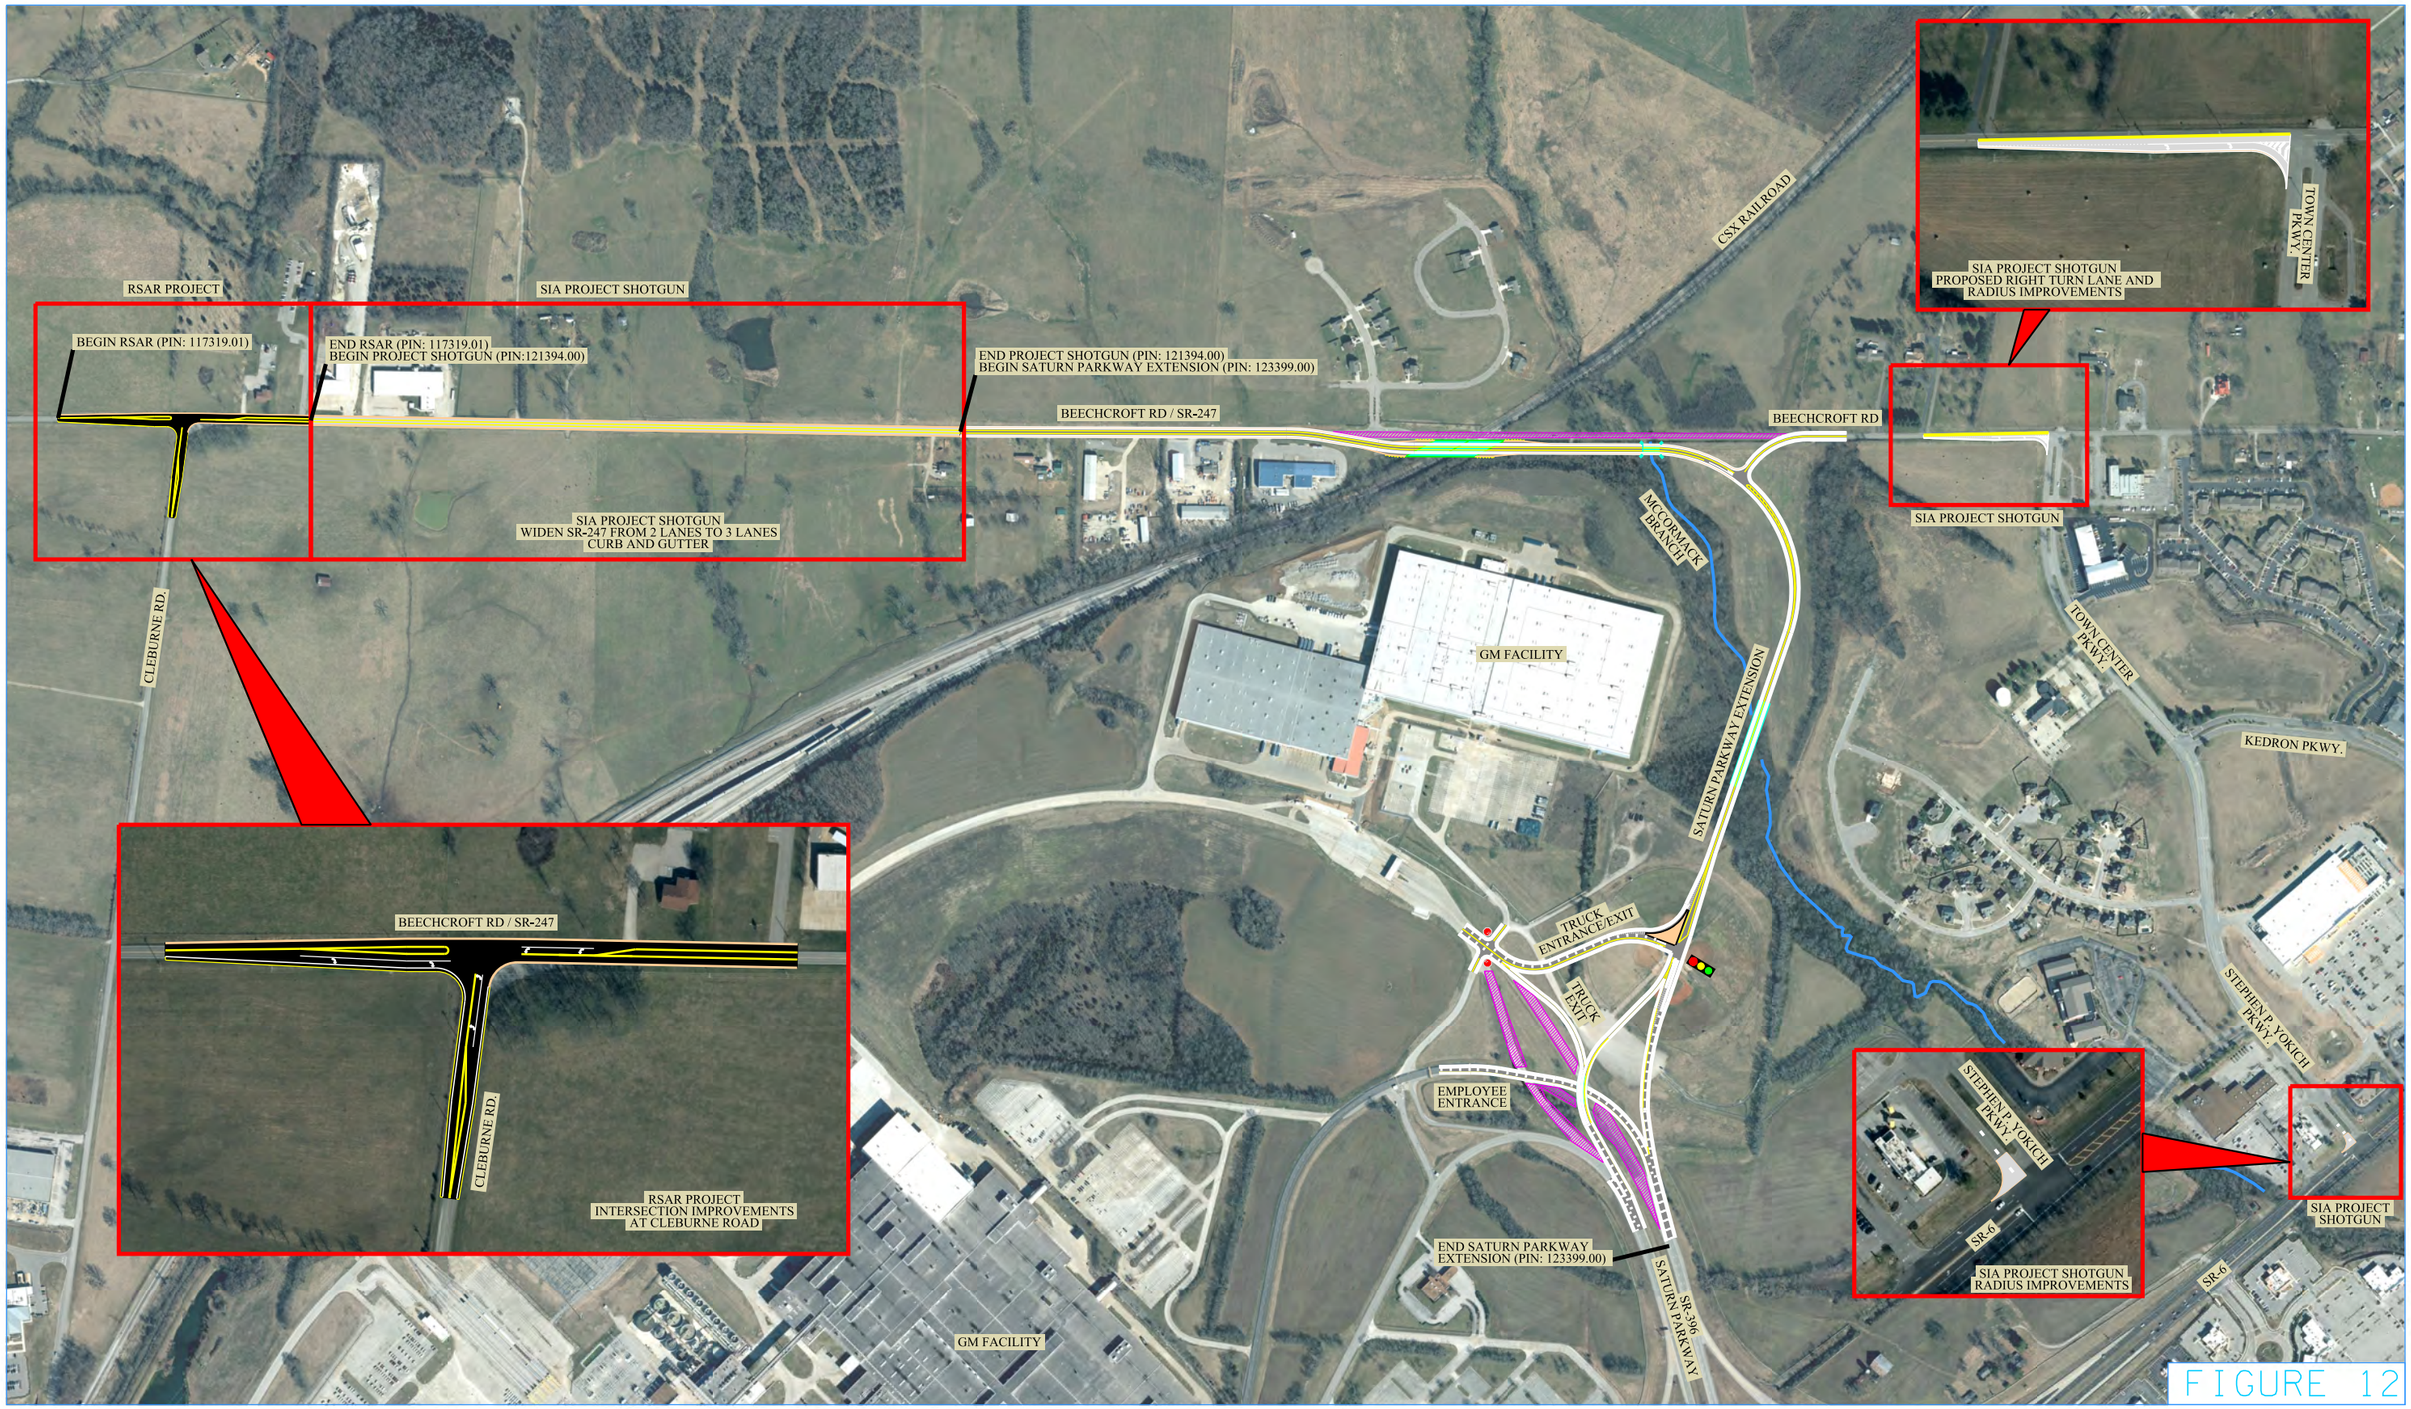

FIGURE 12

TECHNICAL STUDY - DESIGN-BUILD CONNECTED PROJECTS

SATURN PARKWAY EXTENSION (PIN 123399.00)
SIA PROJECT SHOTGUN (PIN 121394.00)
ROAD SAFETY AUDIT REVIEW (PIN 117319.01)
MAURY COUNTY

N