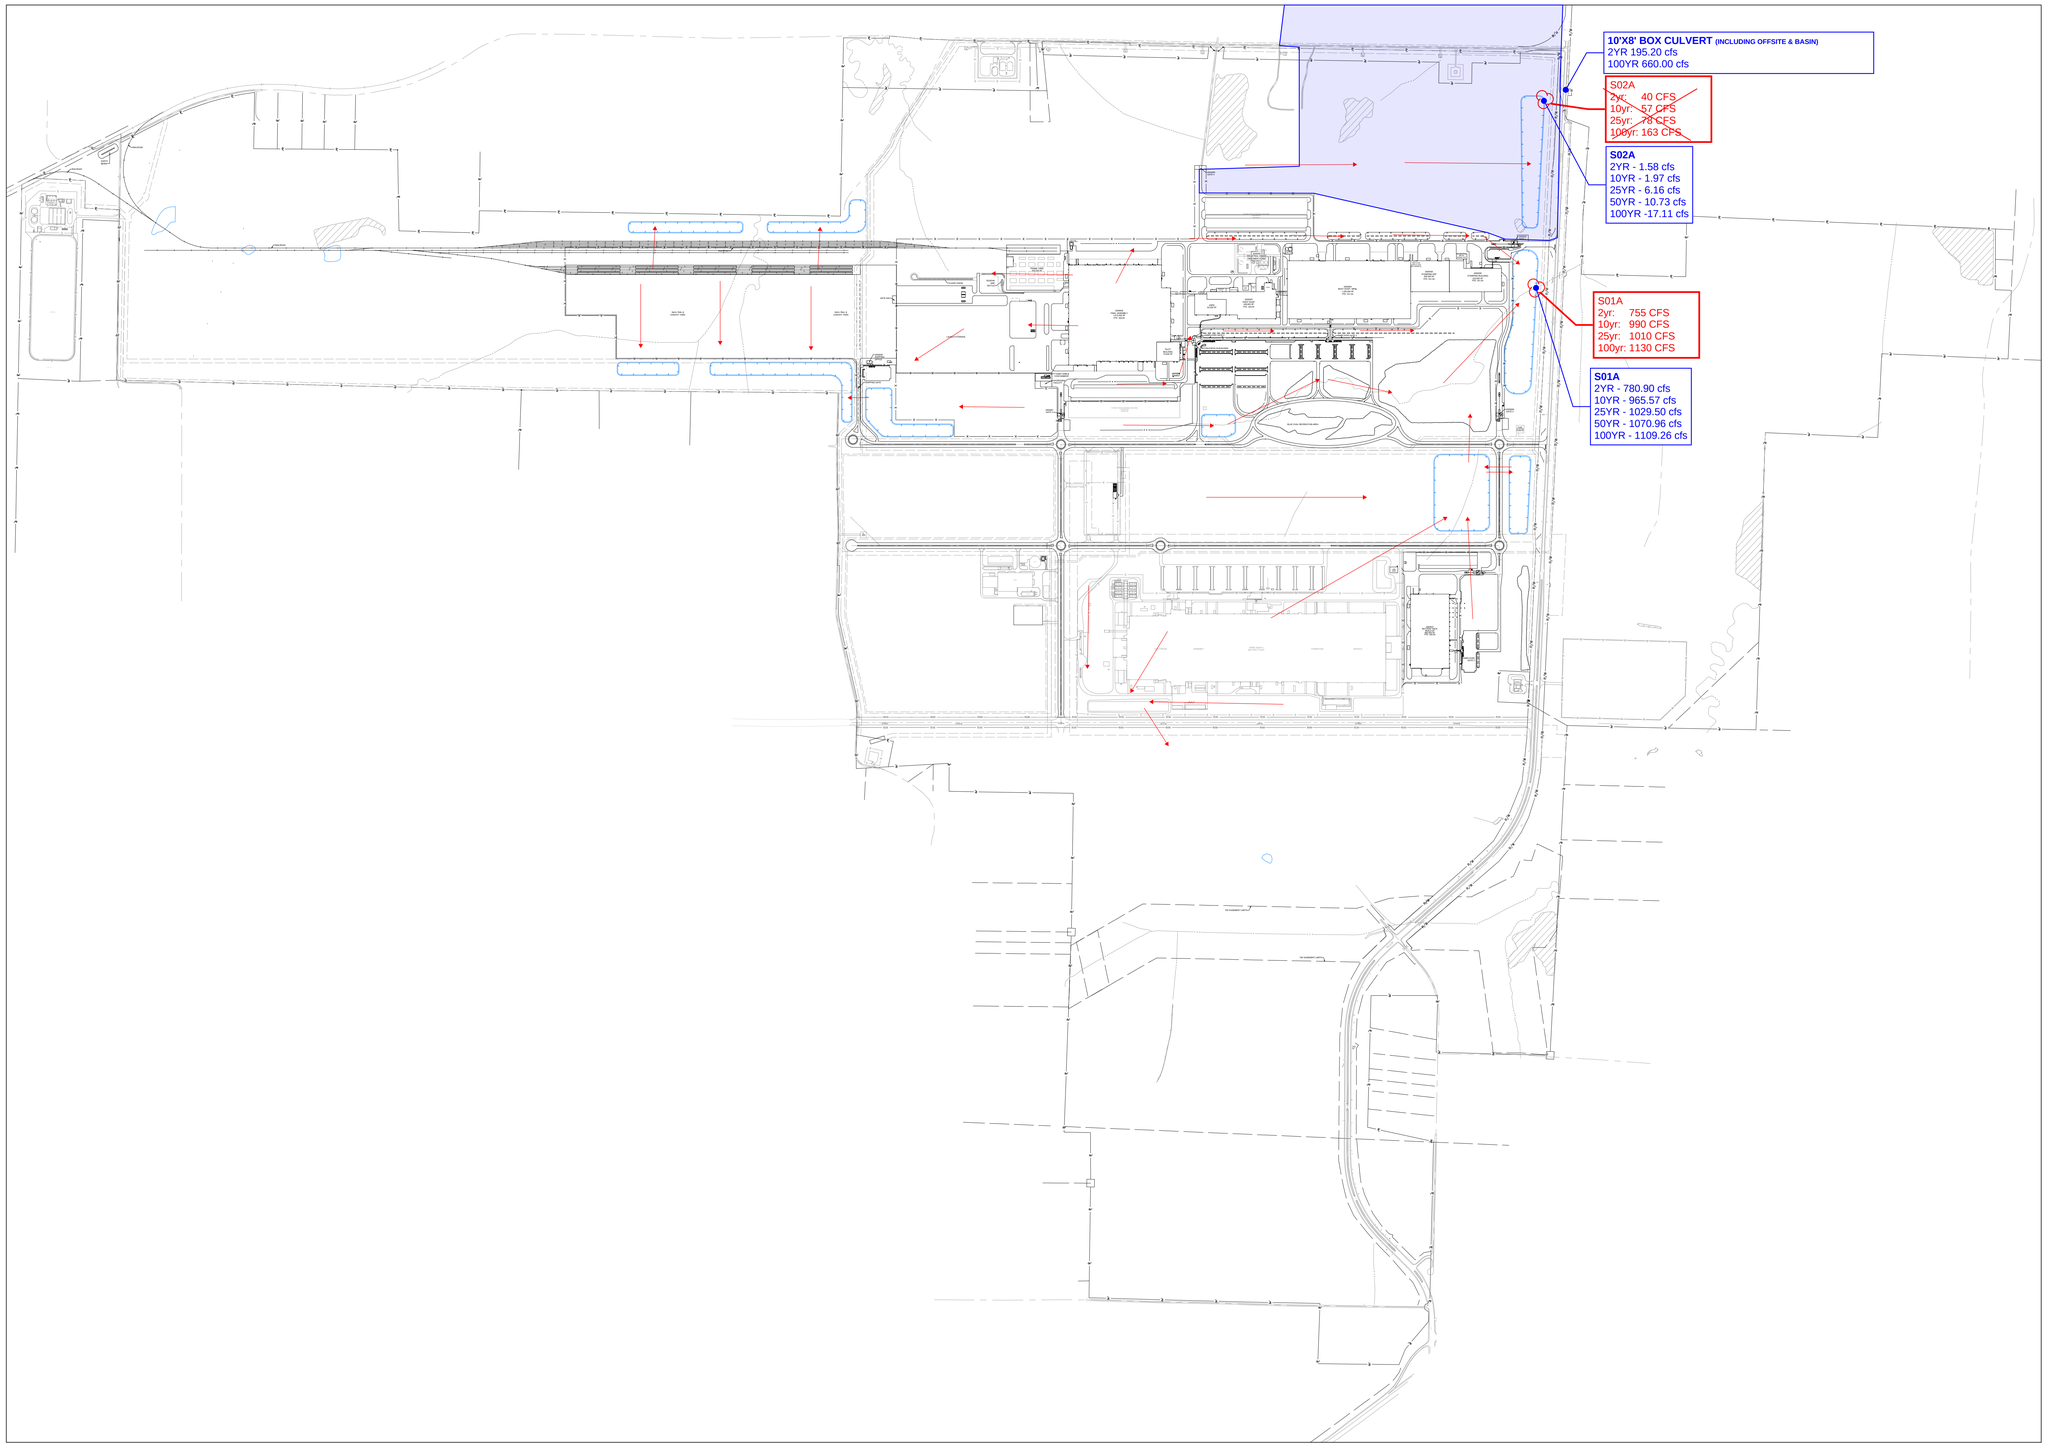

PRELIMINARY

01/24/2023 11:06:43 AM

TRUE NORTH

PLAN NORTH

0' 800' 1600' 2400'

GRAPHIC SCALE : 1" = 800'

FORD LAND

330 TOWN CENTER DRIVE, SUITE 1100
DEARBORN, MICHIGAN 48126-2738
USA

TENNESSEE ELECTRIC VEHICLE CENTER

BLUE OVAL CITY

SITE

STANTON HAYWOOD TN

FORD LAND DOCUMENT PROJECT NUMBER: 2000000-001

Walbridge

A/E OF RECORD LOGO

SSOE

A/E OF RECORD REGISTRATION SEAL

DATE	ISSUED FOR

A/E TEAM INFORMATION

IN CHARGE: **J. HEIDT**
DRAWN BY: **D. FLYNN**
DESIGNED BY: **C. HARTMAN**
CHECKED BY: -
APPROVED BY: -
A/E PROJECT NUMBER: **021-01658-00**

SHEET TITLE

BLUE OVAL CITY OVERALL SITE LAYOUT

SHEET NUMBER 2000000-001

FILE PLOT DATE STAMP 1/24/2023 11:02 AM