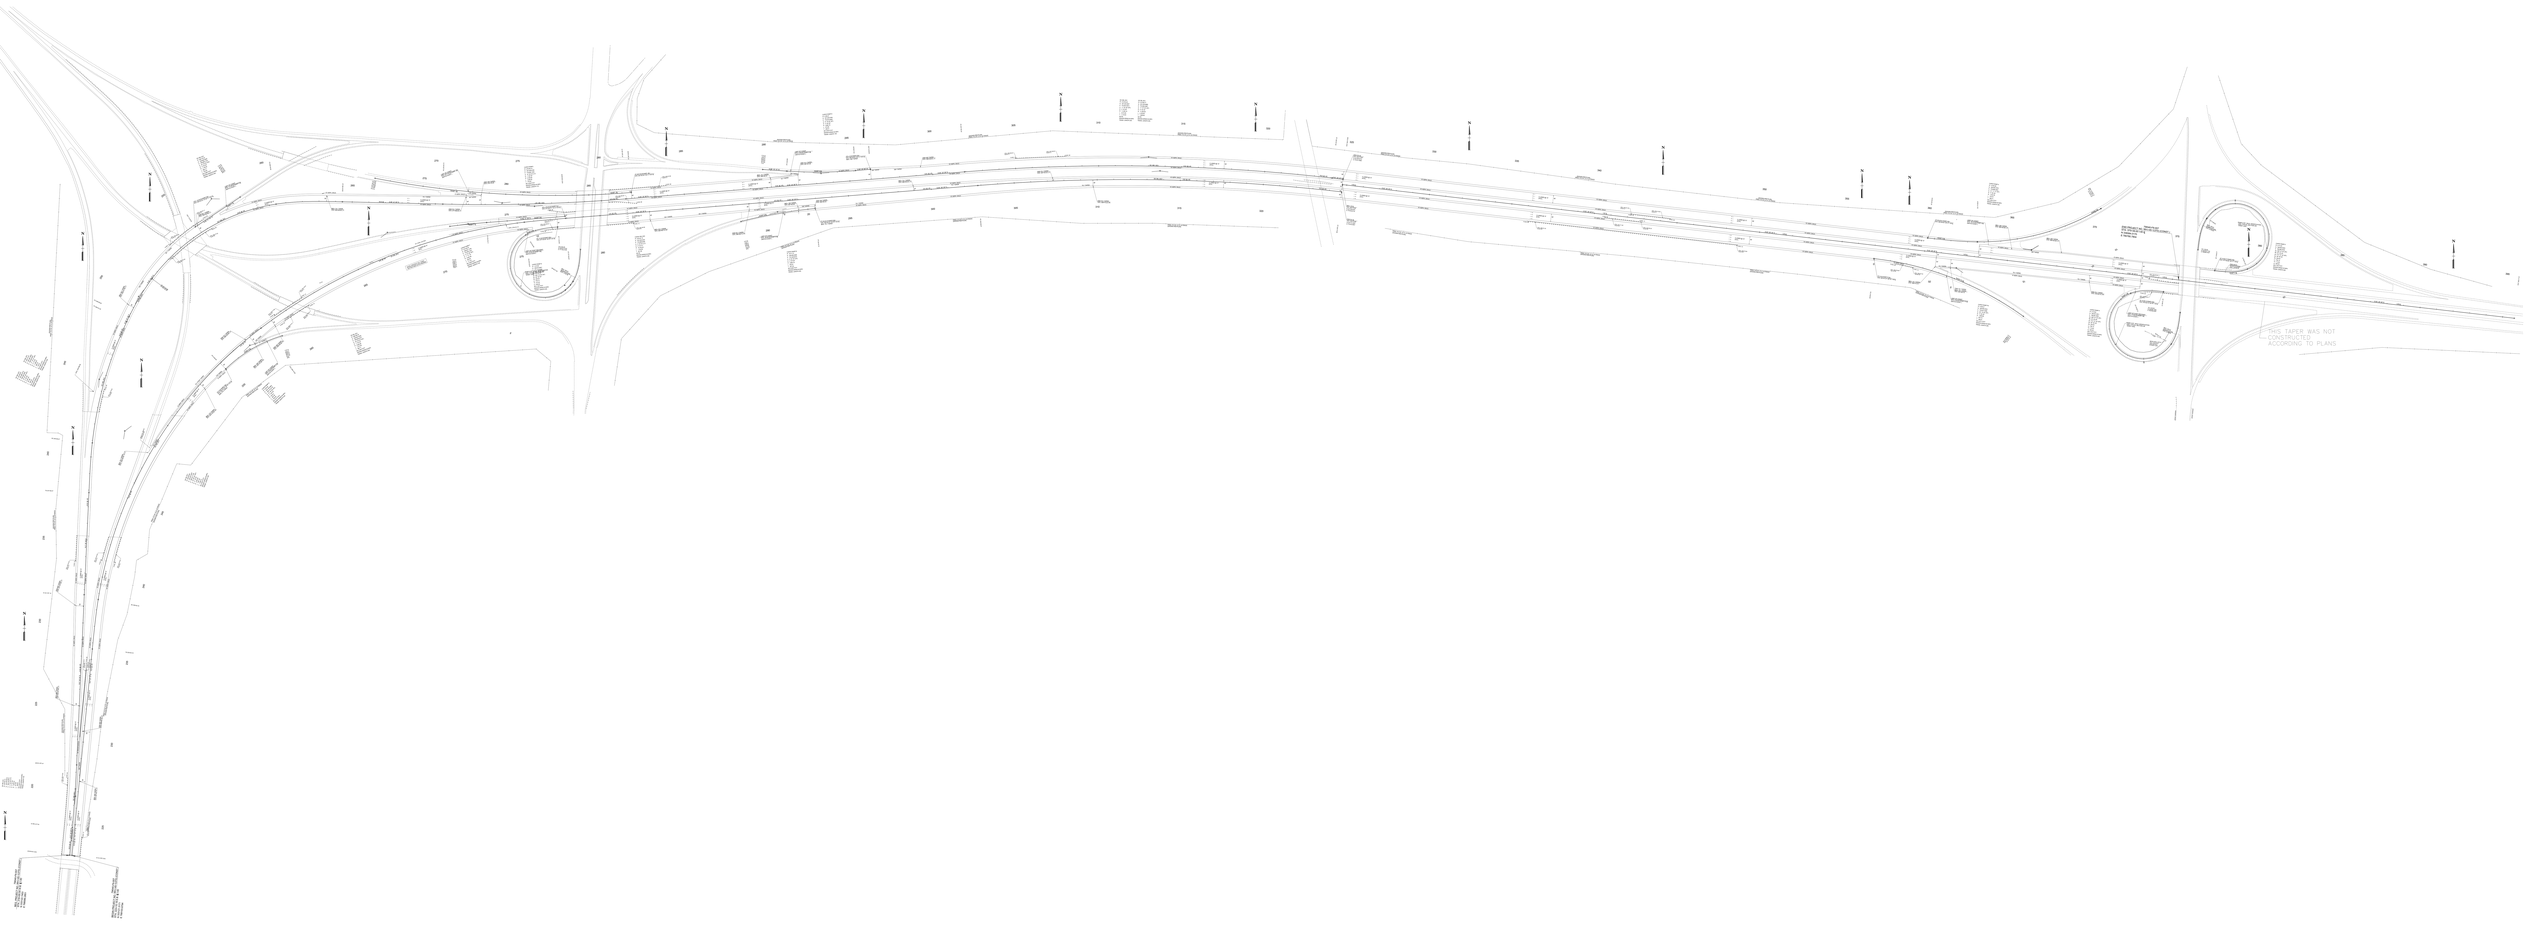
THIS TAPER WAS NOT CONSTRUCTED ACCORDING TO PLANS