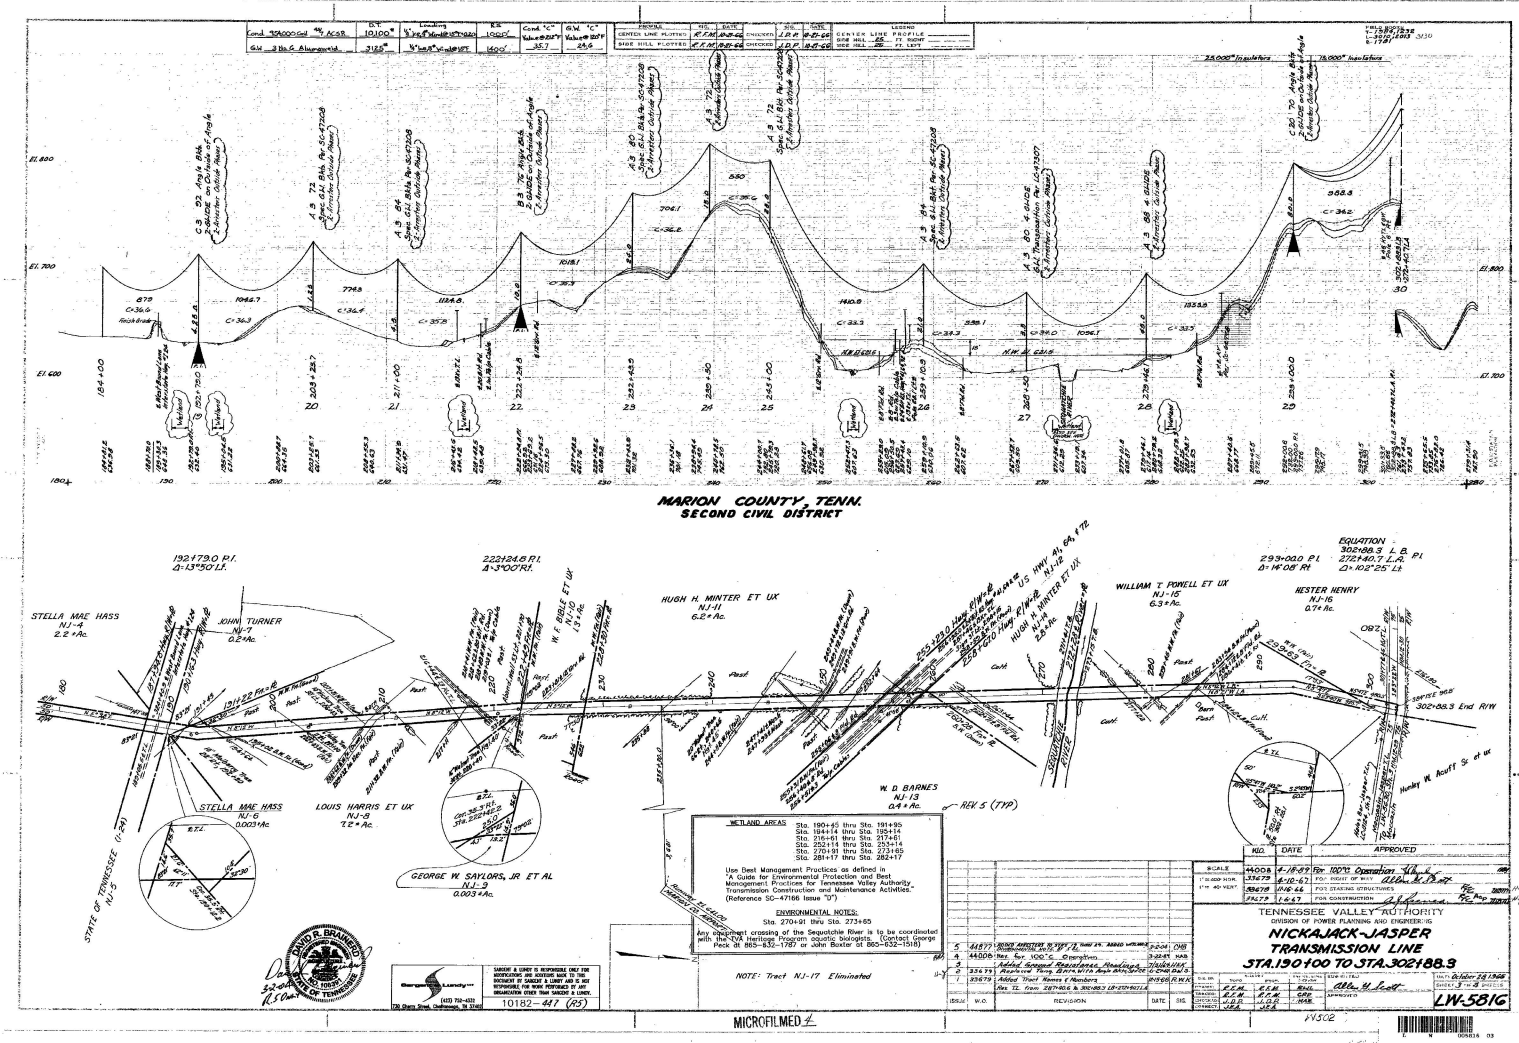
MARION COUNTY, TENN.
SECOND CIVIL DISTRICT
STELLA MAE HASS
NJ-4
2.2 ± Ac.
JOHN TURNER
NJ-7
0.2 ± Ac.
HUGH H. MINTER ET UX
NJ-11
6.2 ± Ac.
WILLIAM T. POWELL ET UX
NJ-15
6.3 ± Ac.
HESTER HENRY
NJ-16
0.7 ± Ac.
W. D. BARNES
NJ-13
0.4 ± Ac.
LOUIS HARRIS ET UX
NJ-9
7.2 ± Ac.
GEORGE W. SAYLORS, JR. ET AL
NJ-2
0.003 ± Ac.
STATE OF TENNESSEE
NJ-5
REV. 5 (TYP)
302+88.3 End R/W
WETLAND AREAS
Sta. 190+45 thru Sta. 191+95
Sta. 194+14 thru Sta. 195+14
Sta. 216+61 thru Sta. 217+61
Sta. 252+14 thru Sta. 253+14
Sta. 270+91 thru Sta. 273+89
Sta. 281+17 thru Sta. 282+17
Use Best Management Practices as defined in "A Guide for Environmental Protection and Best Management Practices for Tennessee Valley Authority Transmission Construction and Maintenance Activities." (Reference SC-47186 Issue "D")
ENVIRONMENTAL NOTES:
Sta. 270+91 thru Sta. 273+65
Any equipment crossing of the Sequatchie River is to be coordinated with the Old Heritage Farm aquatic biologists. (Contact George Peck at 865-632-1787 or John Baxter at 865-632-1518)
NOTE: Tract NJ-17 Eliminated
TENNESSEE VALLEY AUTHORITY
DIVISION OF POWER PLANNING AND ENGINEERING
NICKAJACK-JASPER
TRANSMISSION LINE
STA. 190+00 TO STA. 302+88.3
LW-581G
10182-447 (R5)
MICROFILMED