DESCRIPTION	SHEET NUMBER
MARINE DR. TO DICKERSON PIKE	1.2

DB2602 MARINE DRIVE EXTENSION

CONCEPT DESIGN

DRAFT

3/30/2026

GRAPHIC SCALE IN FEET
0 60 120

NORTH

TN TDOT Department of Transportation

Build With Us

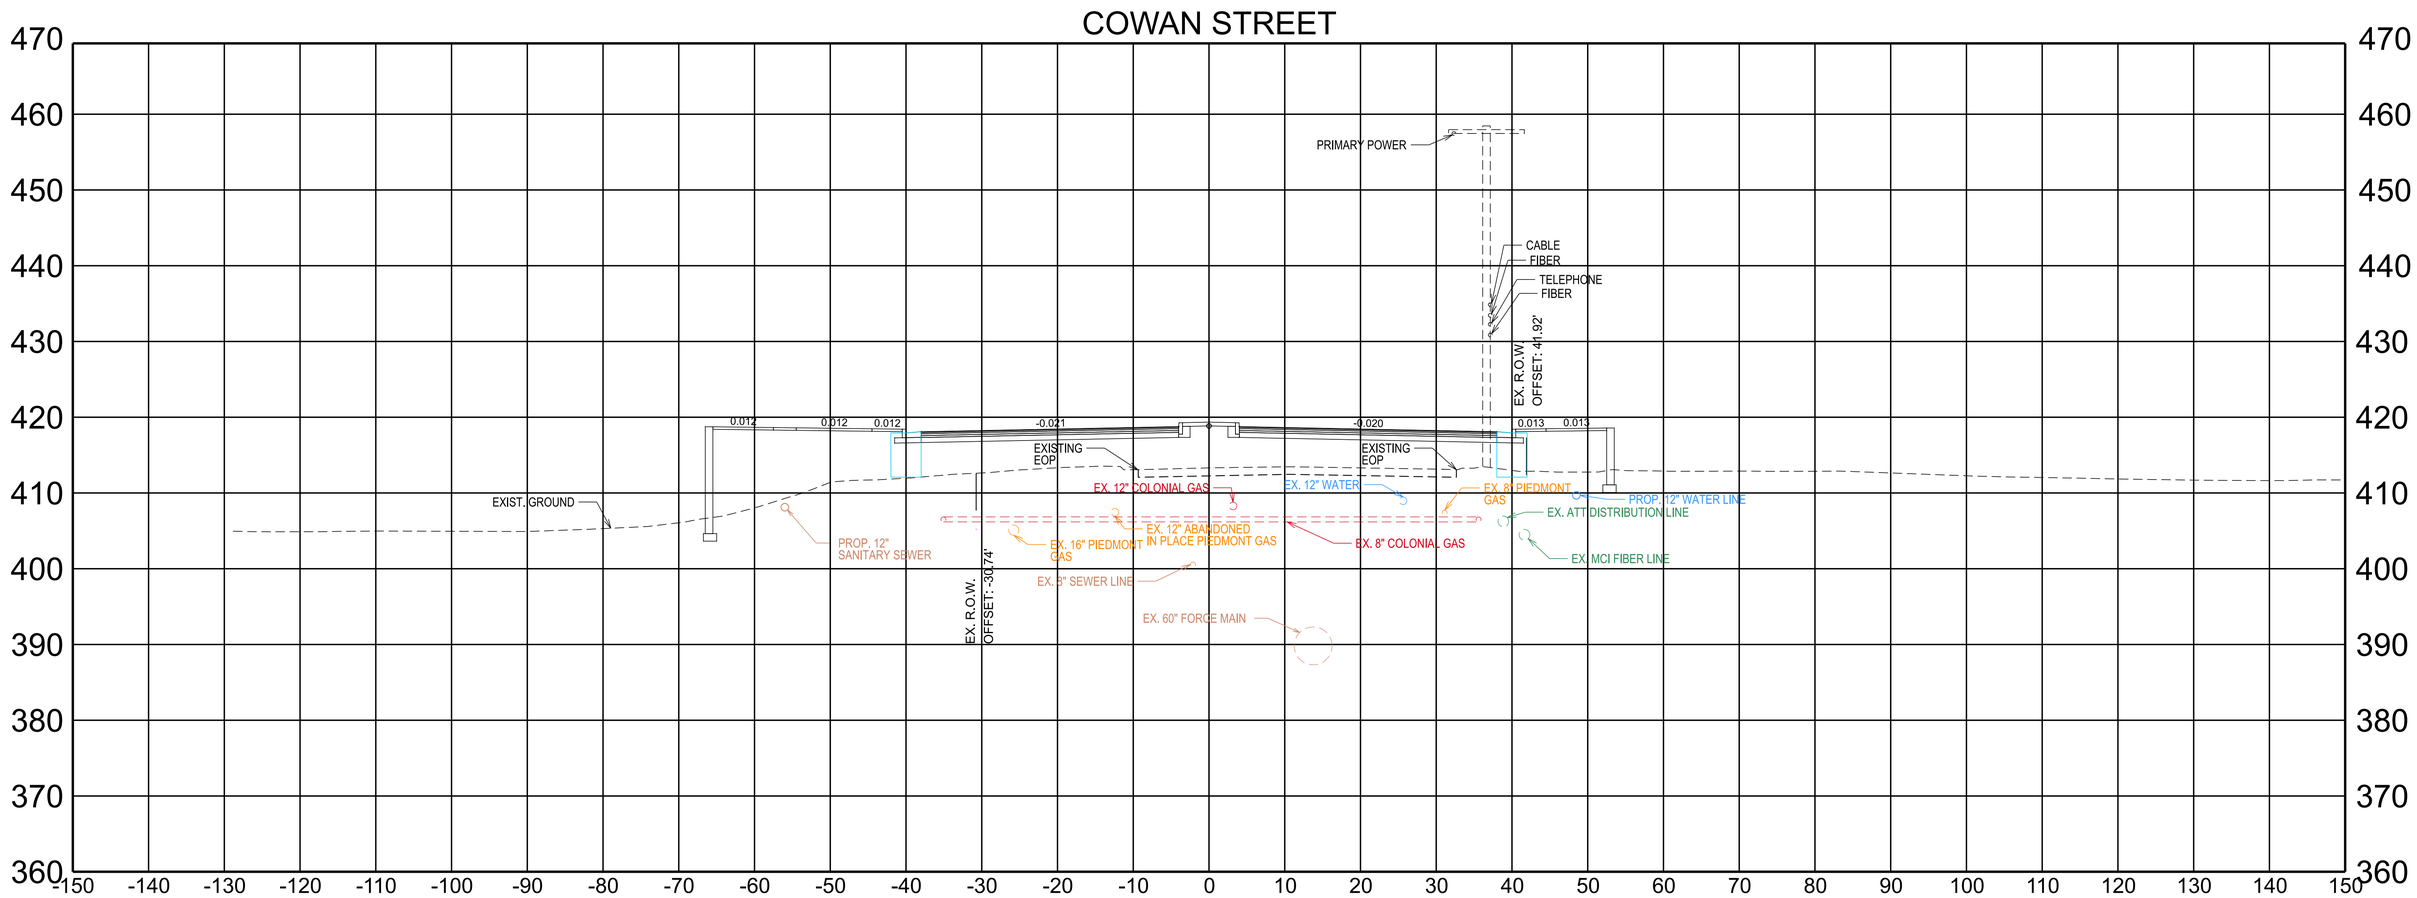
COWAN STREET
PRIMARY POWER
CABLE
FIBER
TELEPHONE
FIBER
EX. R.O.W.
OFFSET: 41.92'
0.012
0.012
0.012
-0.021
-0.020
0.013
0.013
EXISTING
EOP
EXISTING
EOP
EXIST. GROUND
EX. 12" COLONIAL GAS
EX. 12" WATER
EX. 8" PIEDMONT
GAS
PROP. 12" WATER LINE
EX. ATT DISTRIBUTION LINE
PROP. 12"
SANITARY SEWER
EX. 12" ABANDONED
IN PLACE PIEDMONT GAS
EX. 16" PIEDMONT
GAS
EX. 8" COLONIAL GAS
EX. MCI FIBER LINE
EX. 3" SEWER LINE
EX. R.O.W.
OFFSET: -30.74'
EX. 60" FORCE MAIN
470
460
450
440
430
420
410
400
390
380
370
360
-150
-140
-130
-120
-110
-100
-90
-80
-70
-60
-50
-40
-30
-20
-10
0
10
20
30
40
50
60
70
80
90
100
110
120
130
140
150