| TYPE | YEAR | PROJECT NO. | SHEET NO. |
|---|---|---|---|
| R.O.W. | 2015 | HSIP-106(33) | 8 |
| CONST. | 2017 | HSIP-106(33) | 9 |

REV. 12-08-16: ADJUSTED PIPES STA. 106+43.53 AND STA. 111+75.86 PER REMOVING GUARDRAIL PAD.

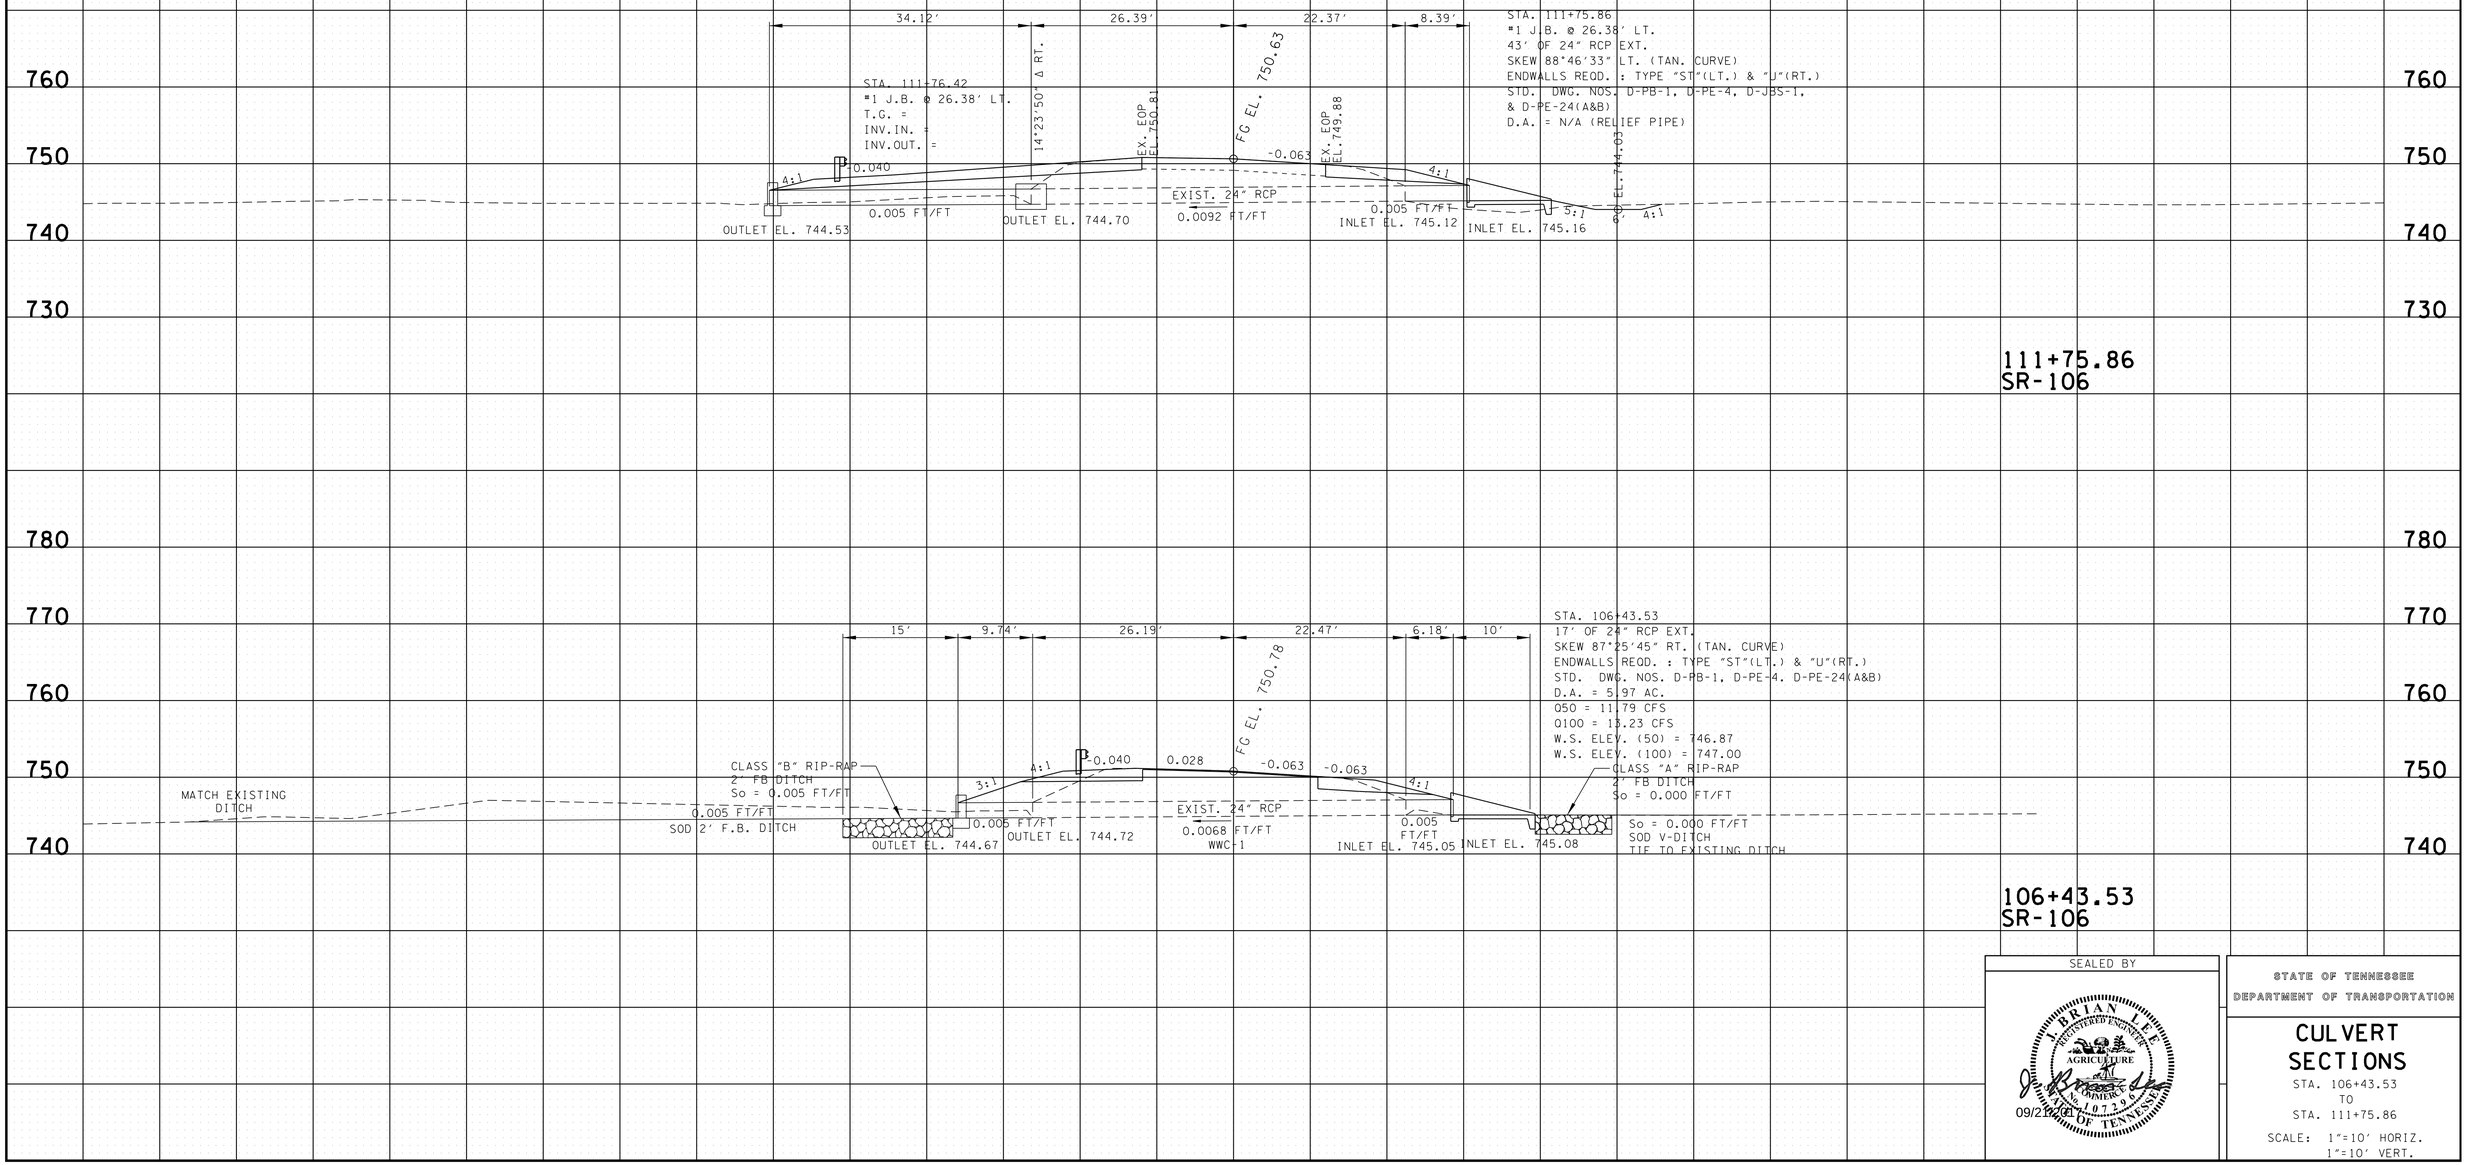


SEALED BY

J. BRIAN LEE
REGISTERED ENGINEER
AGRICULTURE
COMMERCE
No. 107296
STATE OF TENNESSEE
09/21/2016

STATE OF TENNESSEE
DEPARTMENT OF TRANSPORTATION

# CULVERT SECTIONS

STA. 106+43.53
TO
STA. 111+75.86

SCALE: 1"=10' HORIZ.
1"=10' VERT.

9/18/2017 5:04:11 PM
T:\TDOT\Williamson_SR106_Critz\SR106CulvertXSections.sht