| TYPE | YEAR | PROJECT NO. | SHEET NO. |
|---|---|---|---|
| CONST. | 2017 | HSIP-106(33) | 20J |
| | | | |
| | | | |
| | | | |

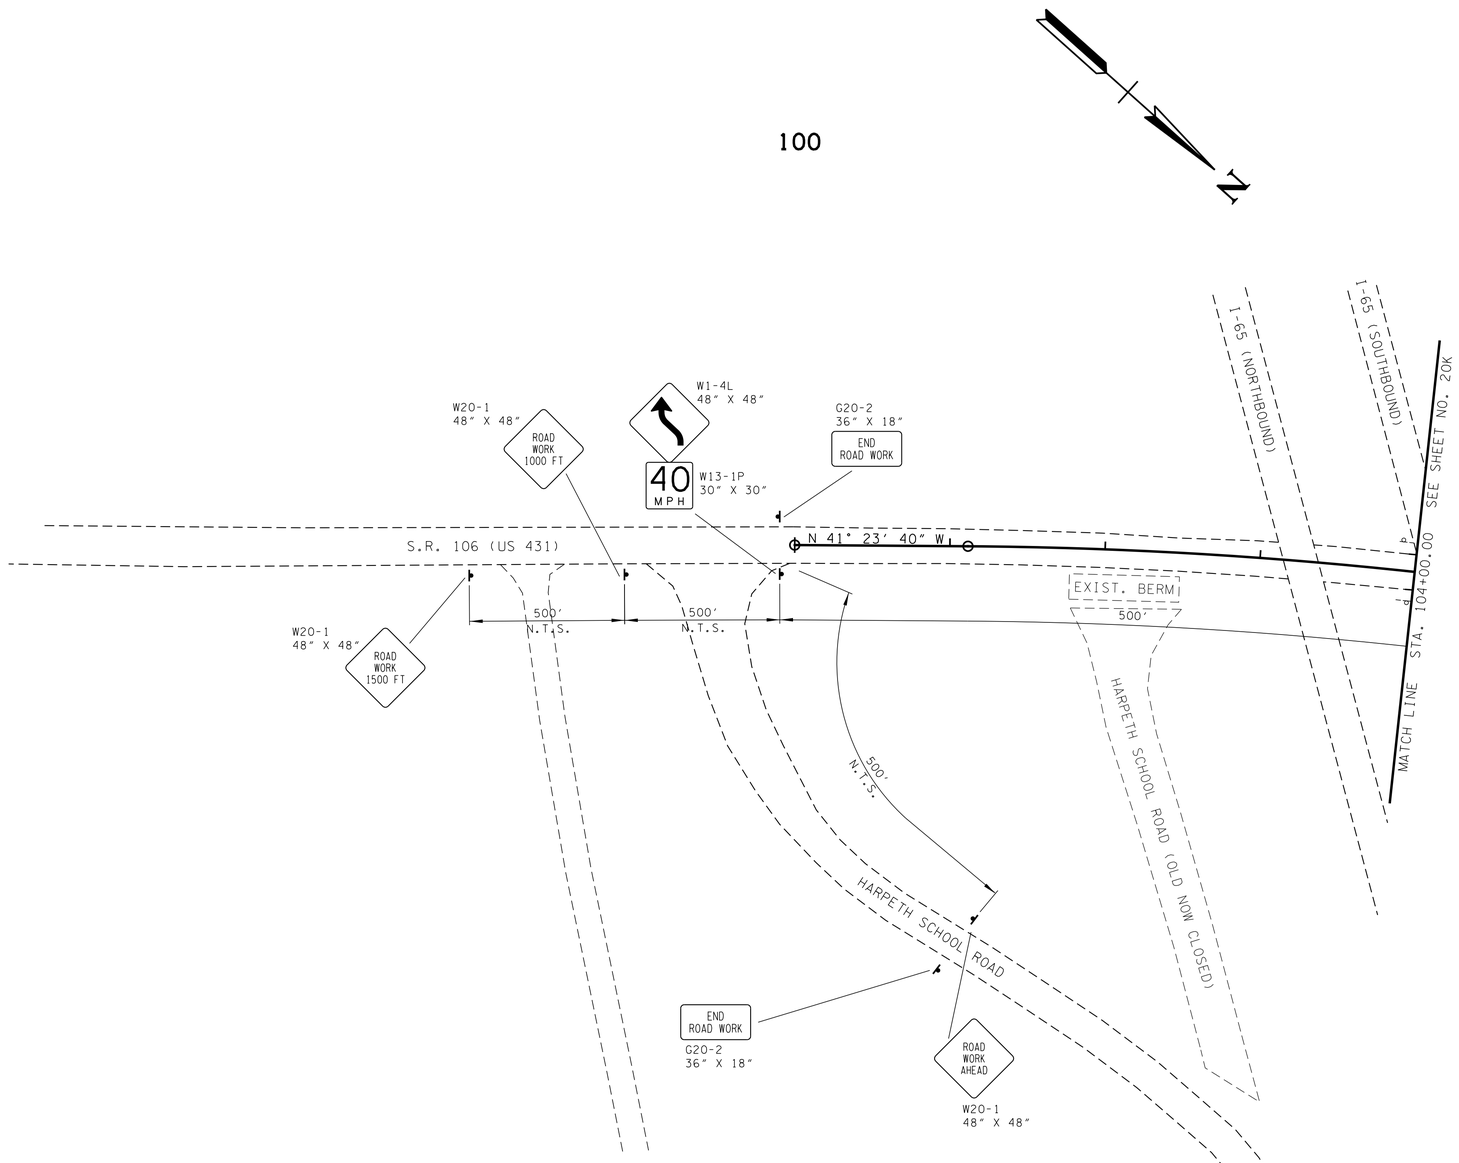


PHASE 3:
1 - INSTALL SIGNS, REMOVE CONFLICTING EXIST. PAVEMENT MARKINGS, INSTALL TEMP. PAVEMENT MARKINGS, AND INSTALL TEMP. PORTABLE BARRIER RAIL ALONG EXIST. NORTHBOUND EDGE OF PAVEMENT.
2 - SHIFT TRAFFIC ONTO NEWLY WIDENED WEST SIDE OF SR-106.
3 - WIDEN EAST SIDE OF SR-106.

| TRAFFIC CONTROL LEGEND | |
|---|---|
| SYMBOL | ITEM |
| ◑ | FLEXIBLE DRUMS (CHANNELIZING) |
| ▶ | SIGN (CONSTRUCTION) |

SEALED BY

STATE OF TENNESSEE
DEPARTMENT OF TRANSPORTATION

# TRAFFIC CONTROL PLAN PHASE 3

B.O.P. TO STA.104+00

SCALE: 1"=50'

9/20/2017 9:22:33 AM
T:\TDOT\Williamson_SR106_Critz\020J.sht