| TYPE | YEAR | PROJECT NO. | SHEET NO. |
|---|---|---|---|
| R.O.W. | 2015 | HSIP-106(33) | 5B |
| CONST. | 2017 | HSIP-106(33) | 5B |
| | | | |
| | | | |

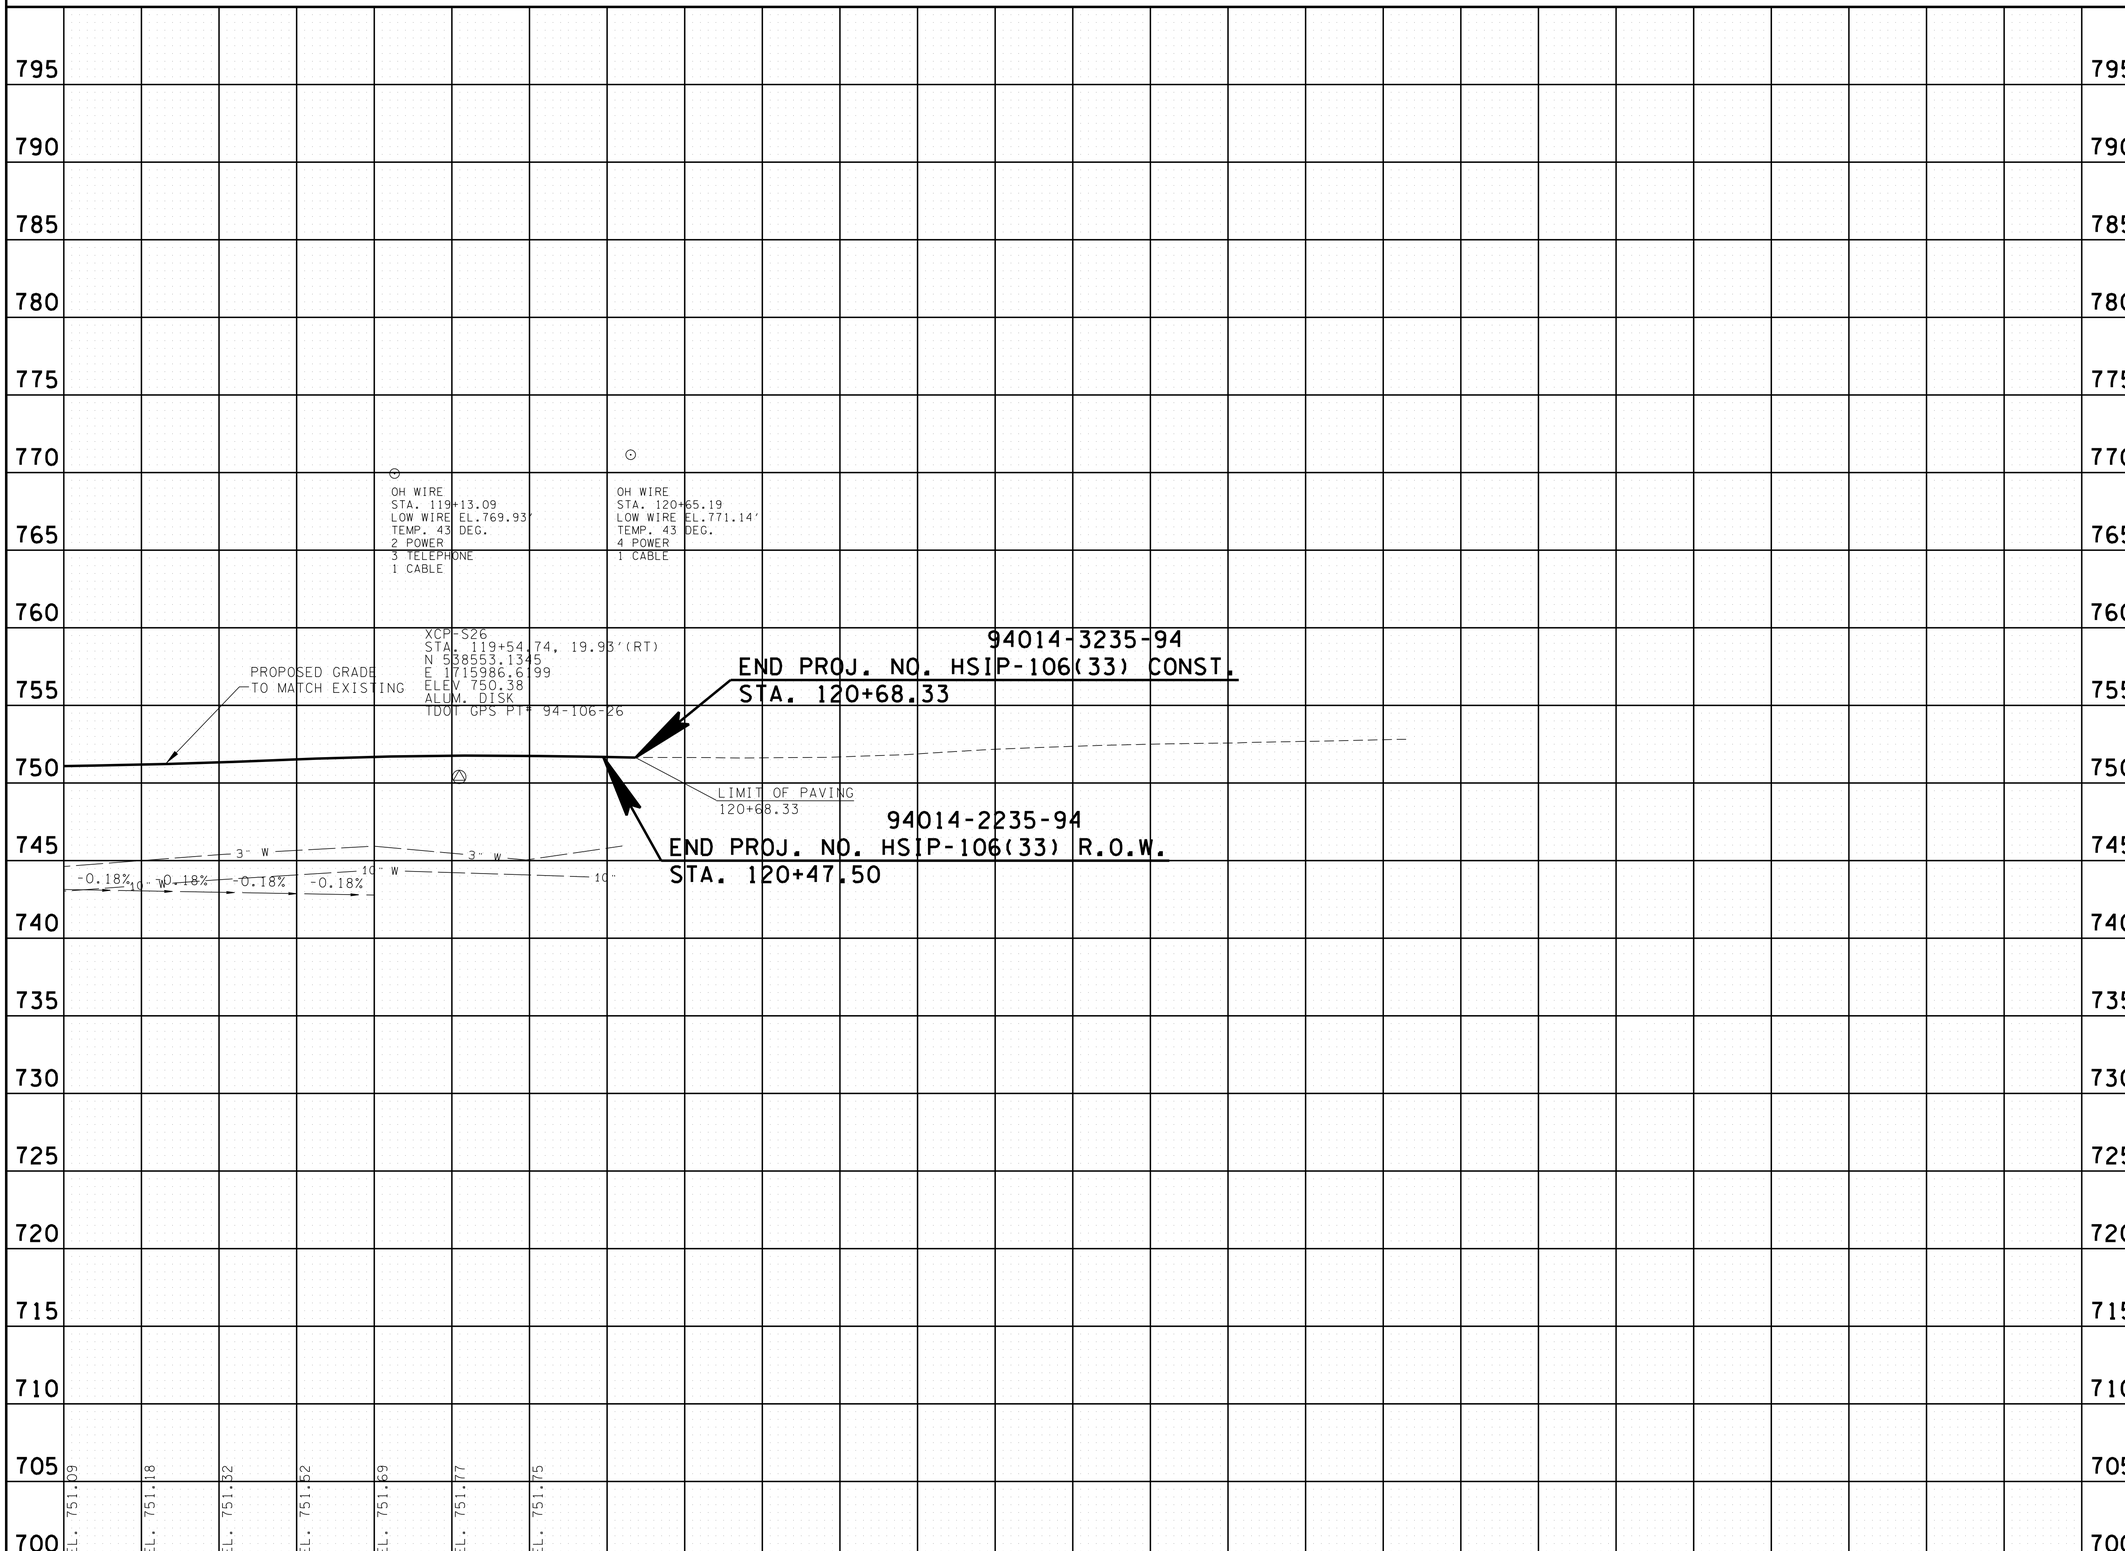


SEALED BY

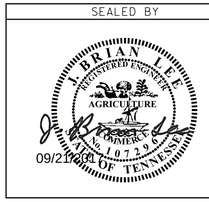


STATE OF TENNESSEE
DEPARTMENT OF TRANSPORTATION

# PROFILE

STA.117+00 TO STA.120+68.33

SCALE: 1"=50' HORIZ.
1"=5' VERT.

9/18/2017 5:04:06 PM
T:\TDOT\Williamson_SR106_Critz\005B.sht