| TYPE | YEAR | PROJECT NO. | SHEET NO. |
|---|---|---|---|
| R.O.W. | 2015 | HSIP-106(33) | 25 |
| CONST. | 2017 | HSIP-106(33) | 35 |

REV. 12-08-16: REMOVED GUARDRAIL, MODIFIED DITCHES, FLATTENED SIDESLOPE FROM 2:1 TO 4:1, AND UPDATED EARTHWORK FROM RT. STA. 106+00 TO STA. 118+50. FLATTENED SIDESLOPE FROM 2:1 TO 3:1, ADDED DITCH, REMOVED GUARDRAIL, AND UPDATED EARTHWORK RT. STA. 119+00.

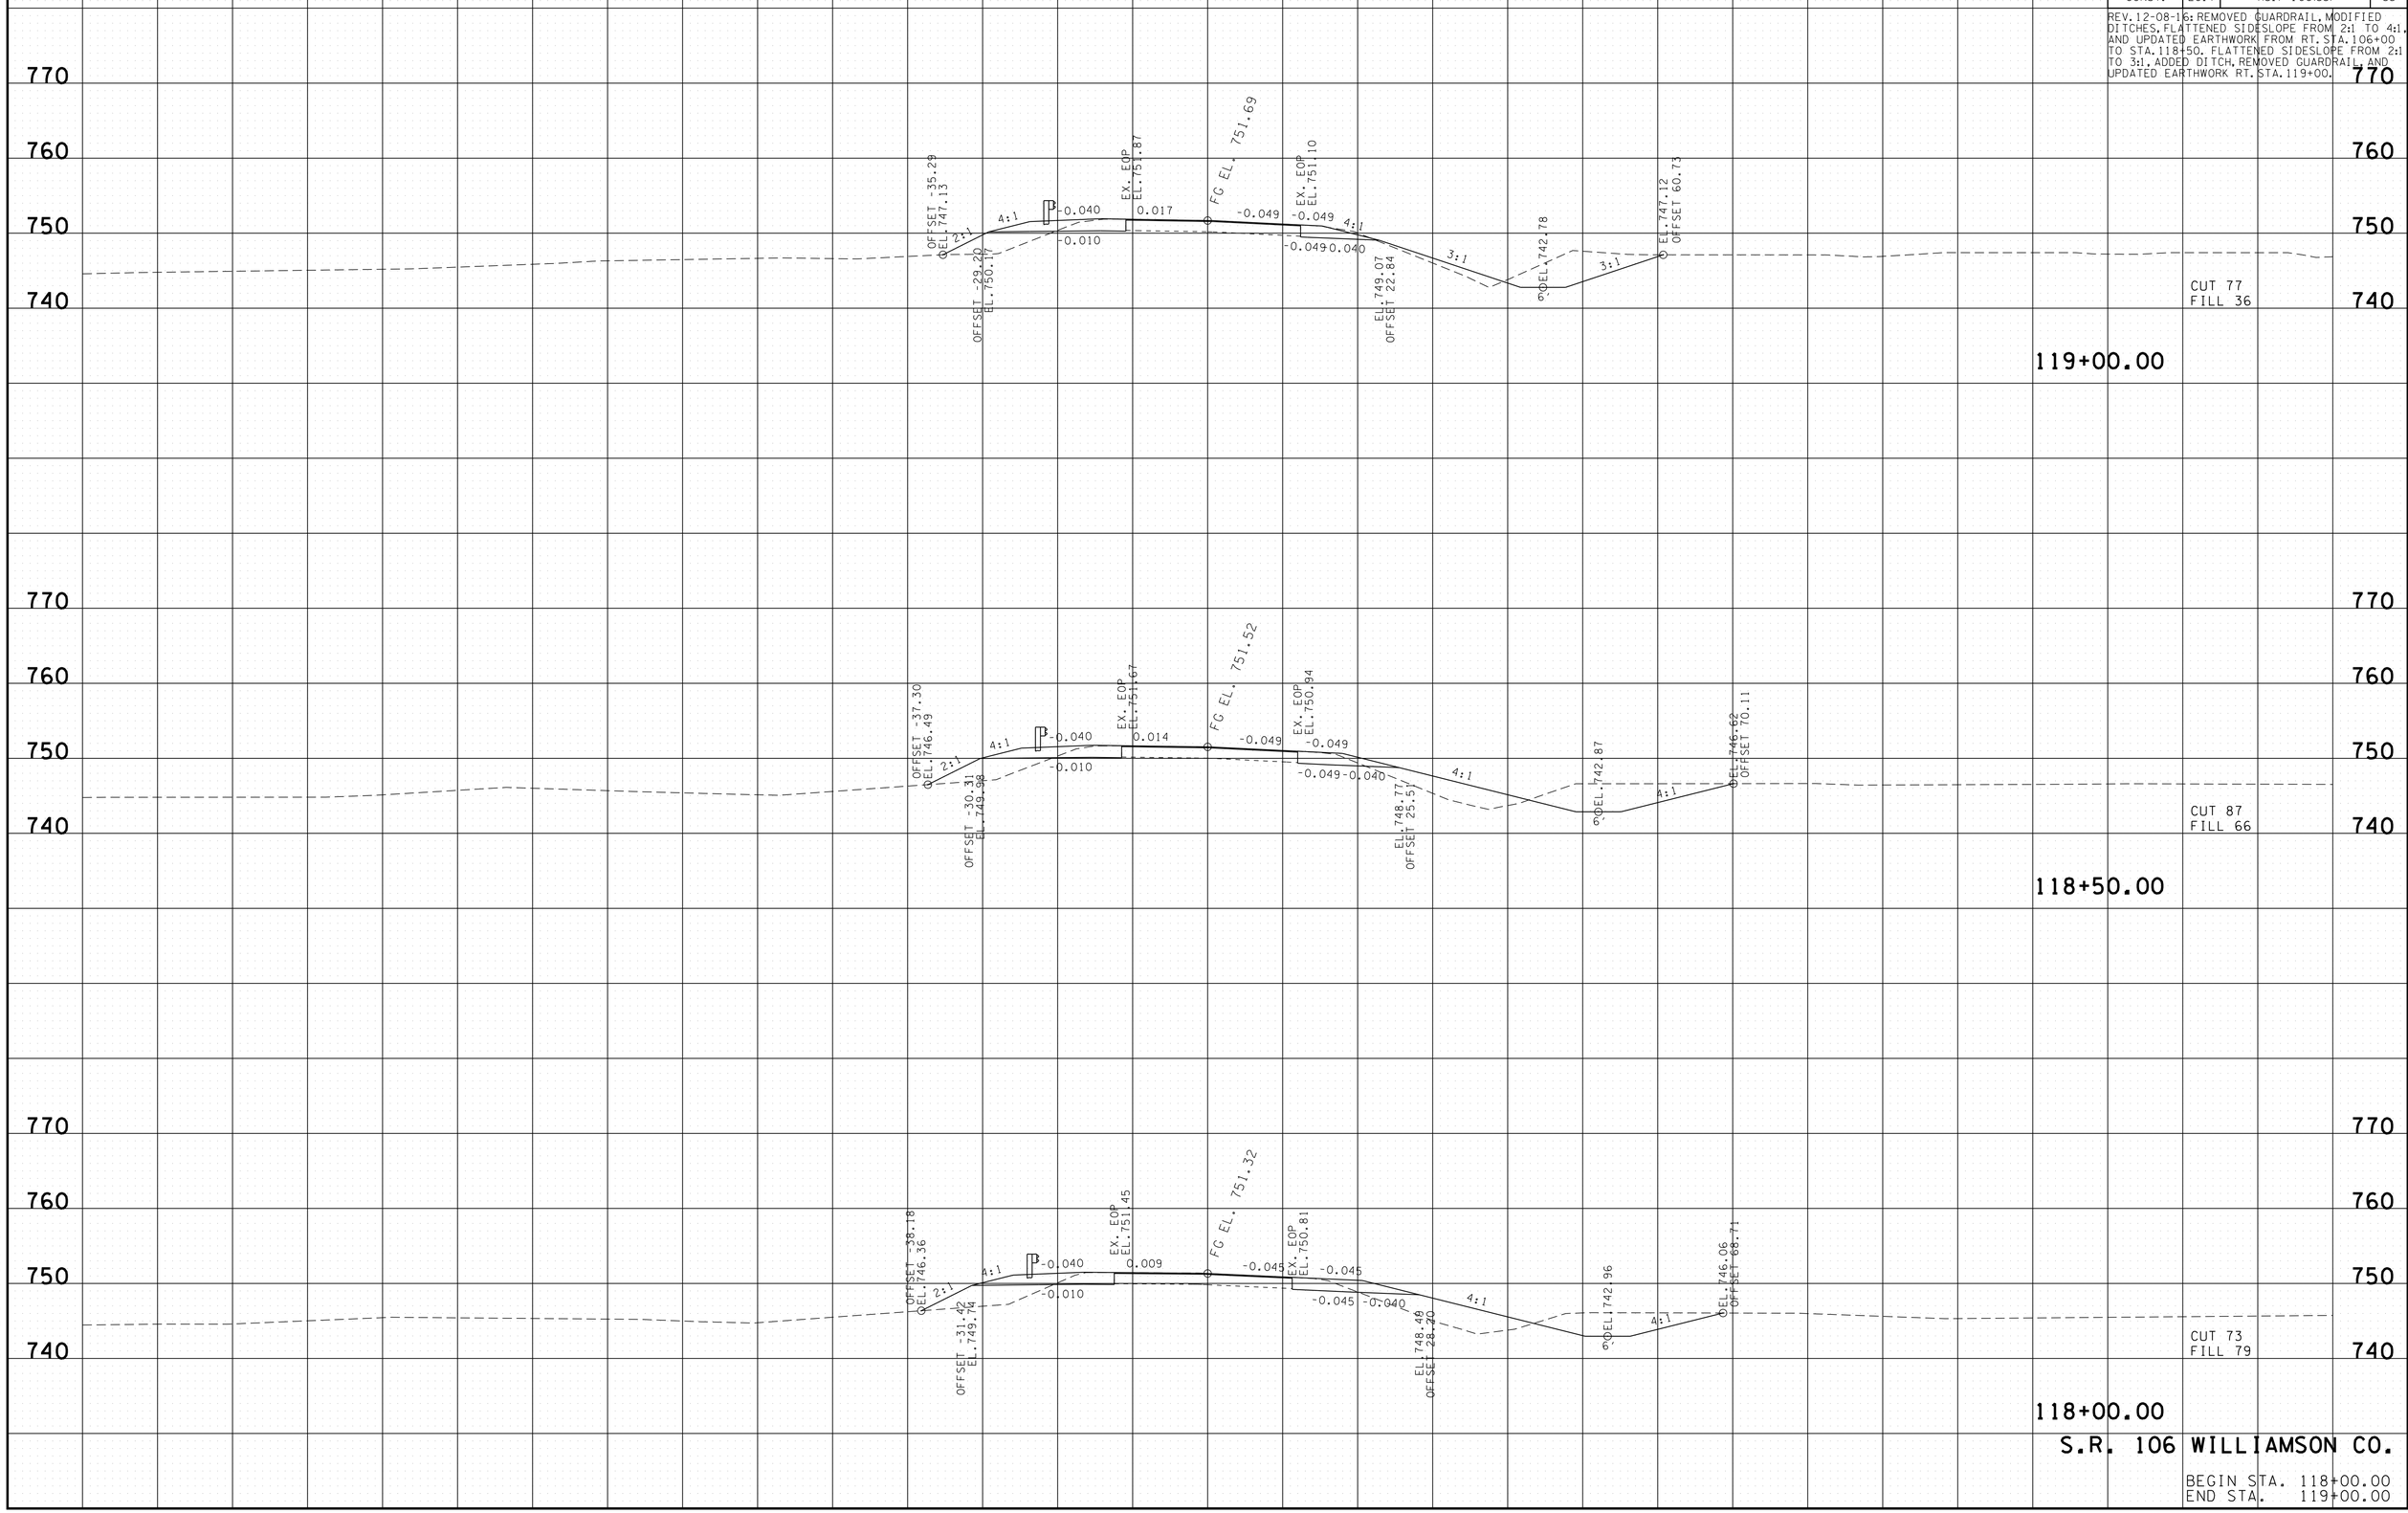


S.R. 106 WILLIAMSON CO.

BEGIN STA. 118+00.00
END STA. 119+00.00

9/19/2017 5:52:32 AM
T:\TDOT\Williamson_SR106_Critz\SR106XSections.sht