| TYPE | YEAR | PROJECT NO. | SHEET NO. |
|---|---|---|---|
| CONST. | 2017 | HSIP-106(33) | 20G |
| | | | |
| | | | |
| | | | |

PHASE 2:

SHIFT TRAFFIC ONTO NORTHBOUND SHOULDER AND LANES WHILE WIDENING SOUTHBOUND SIDE.




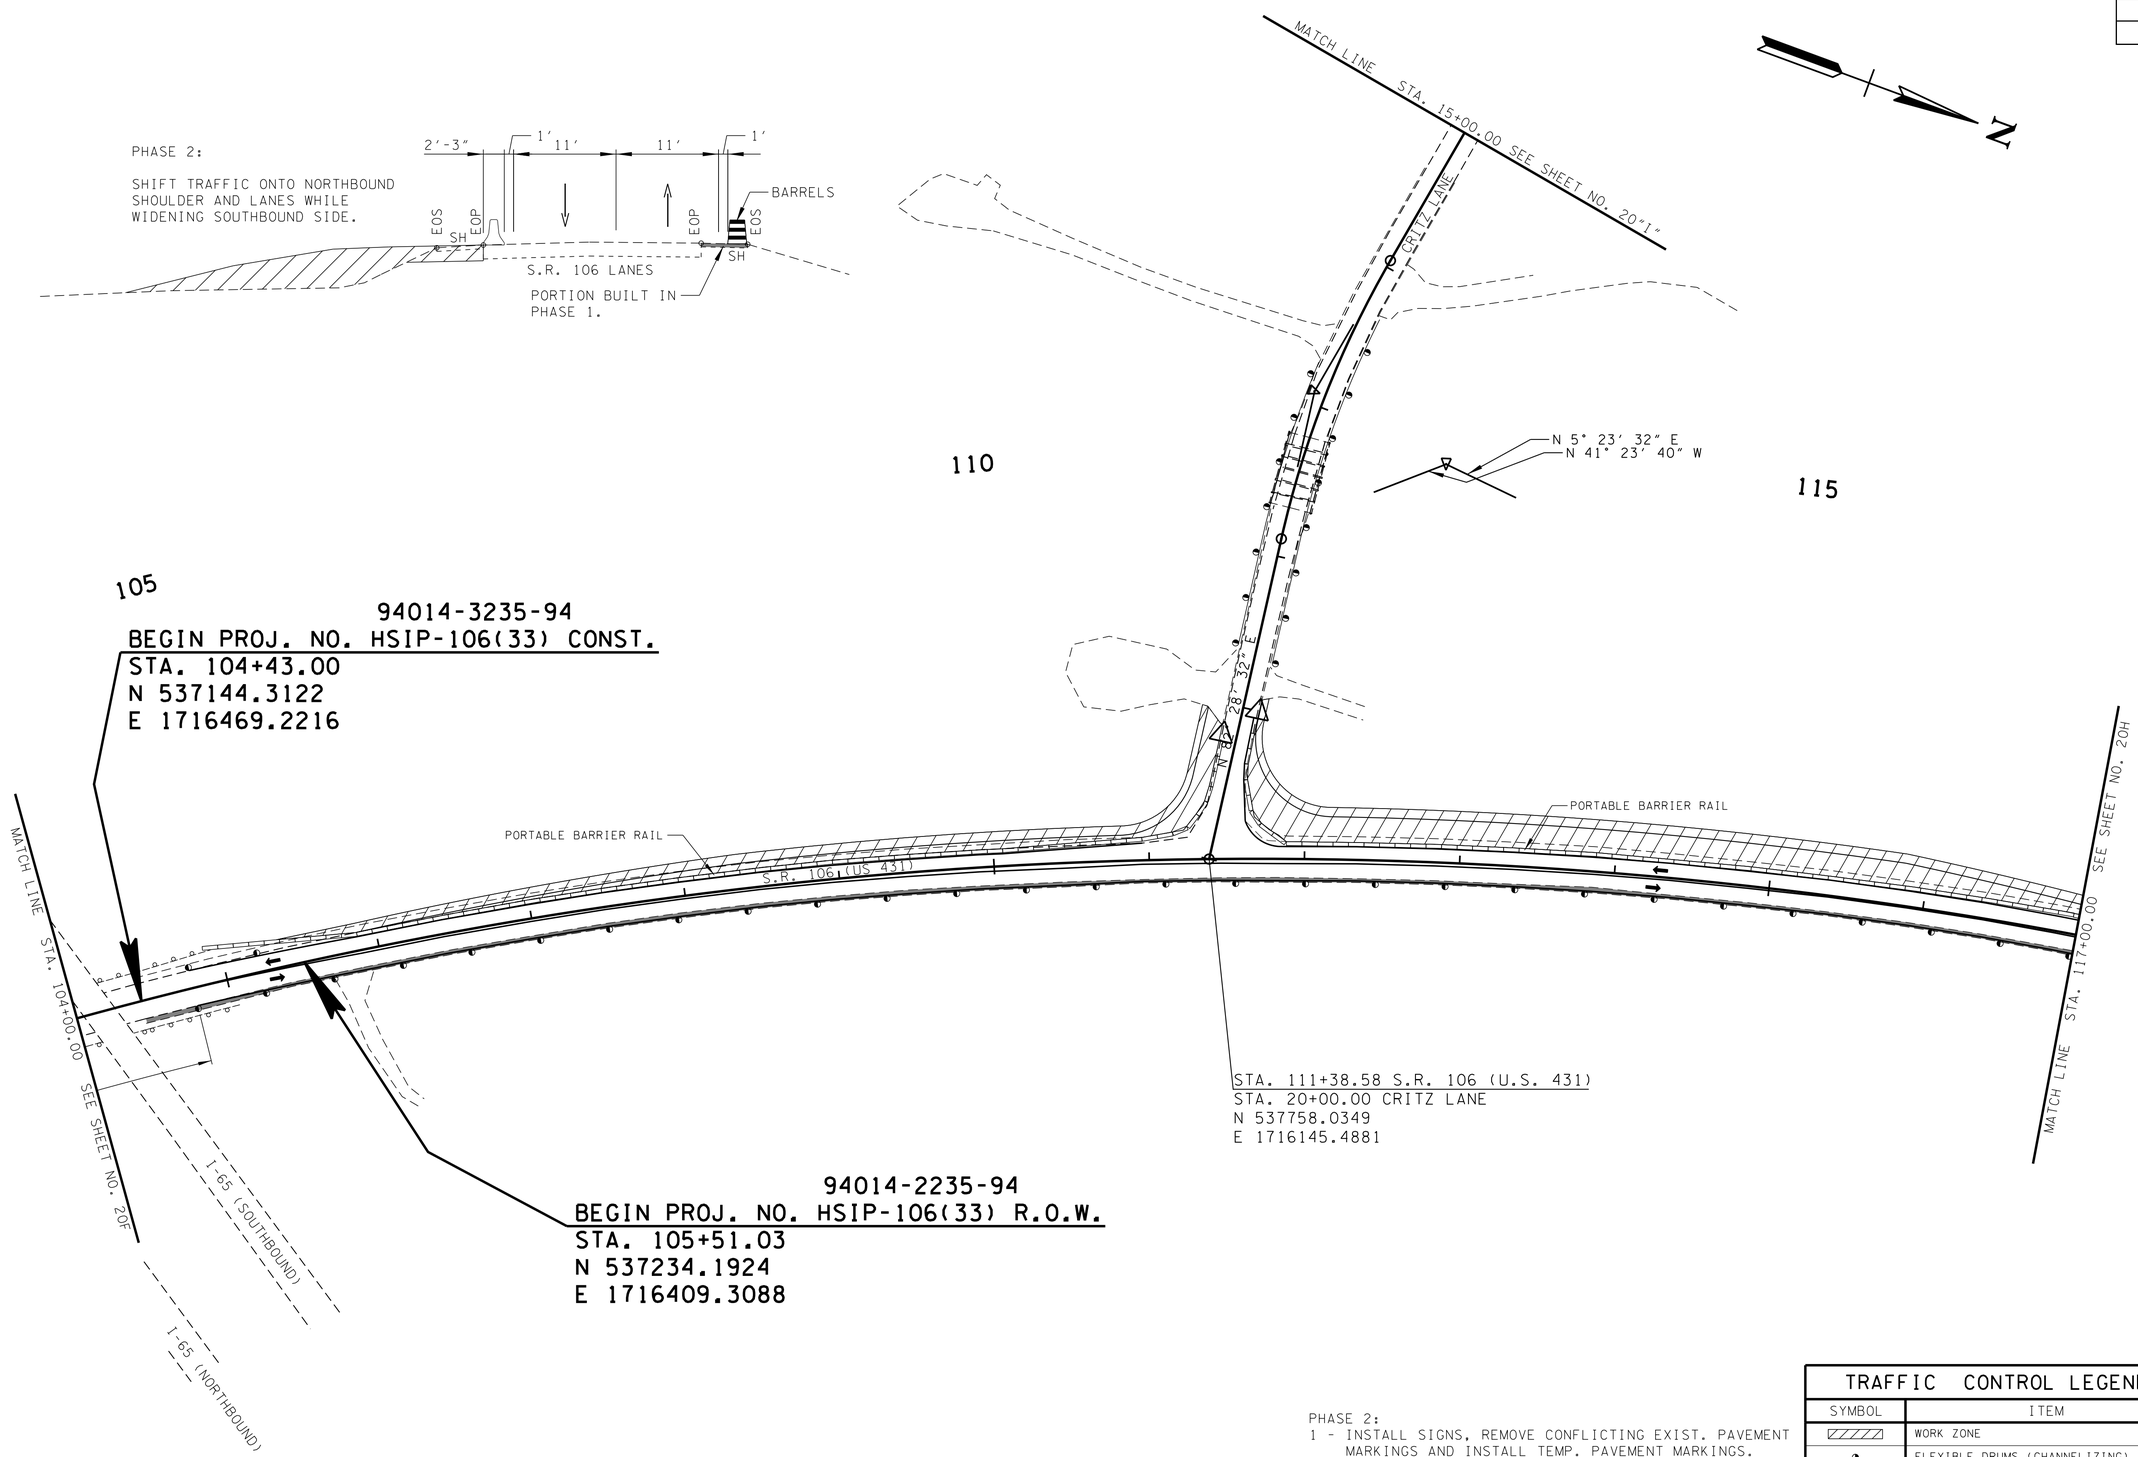


PHASE 2:
1 - INSTALL SIGNS, REMOVE CONFLICTING EXIST. PAVEMENT MARKINGS AND INSTALL TEMP. PAVEMENT MARKINGS.
2 - SHIFT TRAFFIC PARTIALLY ONTO THE EXIST. NORTHBOUND SHOULDER. MAINTAIN TWO 11' LANES.
3 - INSTALL TEMP. PORTABLE BARRIER RAIL ALONG EXISTING SOUTHBOUND EDGE OF PAVEMENT.
4 - WIDEN WEST SIDE OF SR-106.

| TRAFFIC CONTROL LEGEND | |
|---|---|
| SYMBOL | ITEM |
| | WORK ZONE |
| | FLEXIBLE DRUMS (CHANNELIZING) |
| | CONST. COMPLETED IN PREVIOUS PHASE |
| | PORTABLE BARRIER RAIL |
| | TEMPORARY ATTENUATOR |

SEALED BY

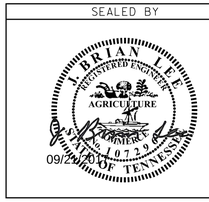


STATE OF TENNESSEE
DEPARTMENT OF TRANSPORTATION

# TRAFFIC CONTROL PLAN PHASE 2

STA.104+00 TO STA.117+00

SCALE: 1"=50'

9/20/2017 9:22:29 AM
T:\TDOT\Williamson_SR106_Critz\020G.sht