| TYPE | YEAR | PROJECT NO. | SHEET NO. |
|---|---|---|---|
| CONST. | 2017 | HSIP-106(33) | 20D |
| | | | |
| | | | |
| | | | |

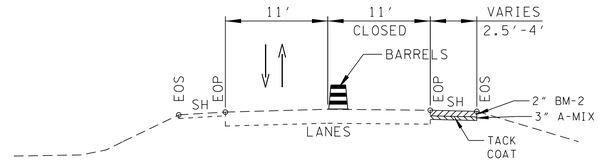


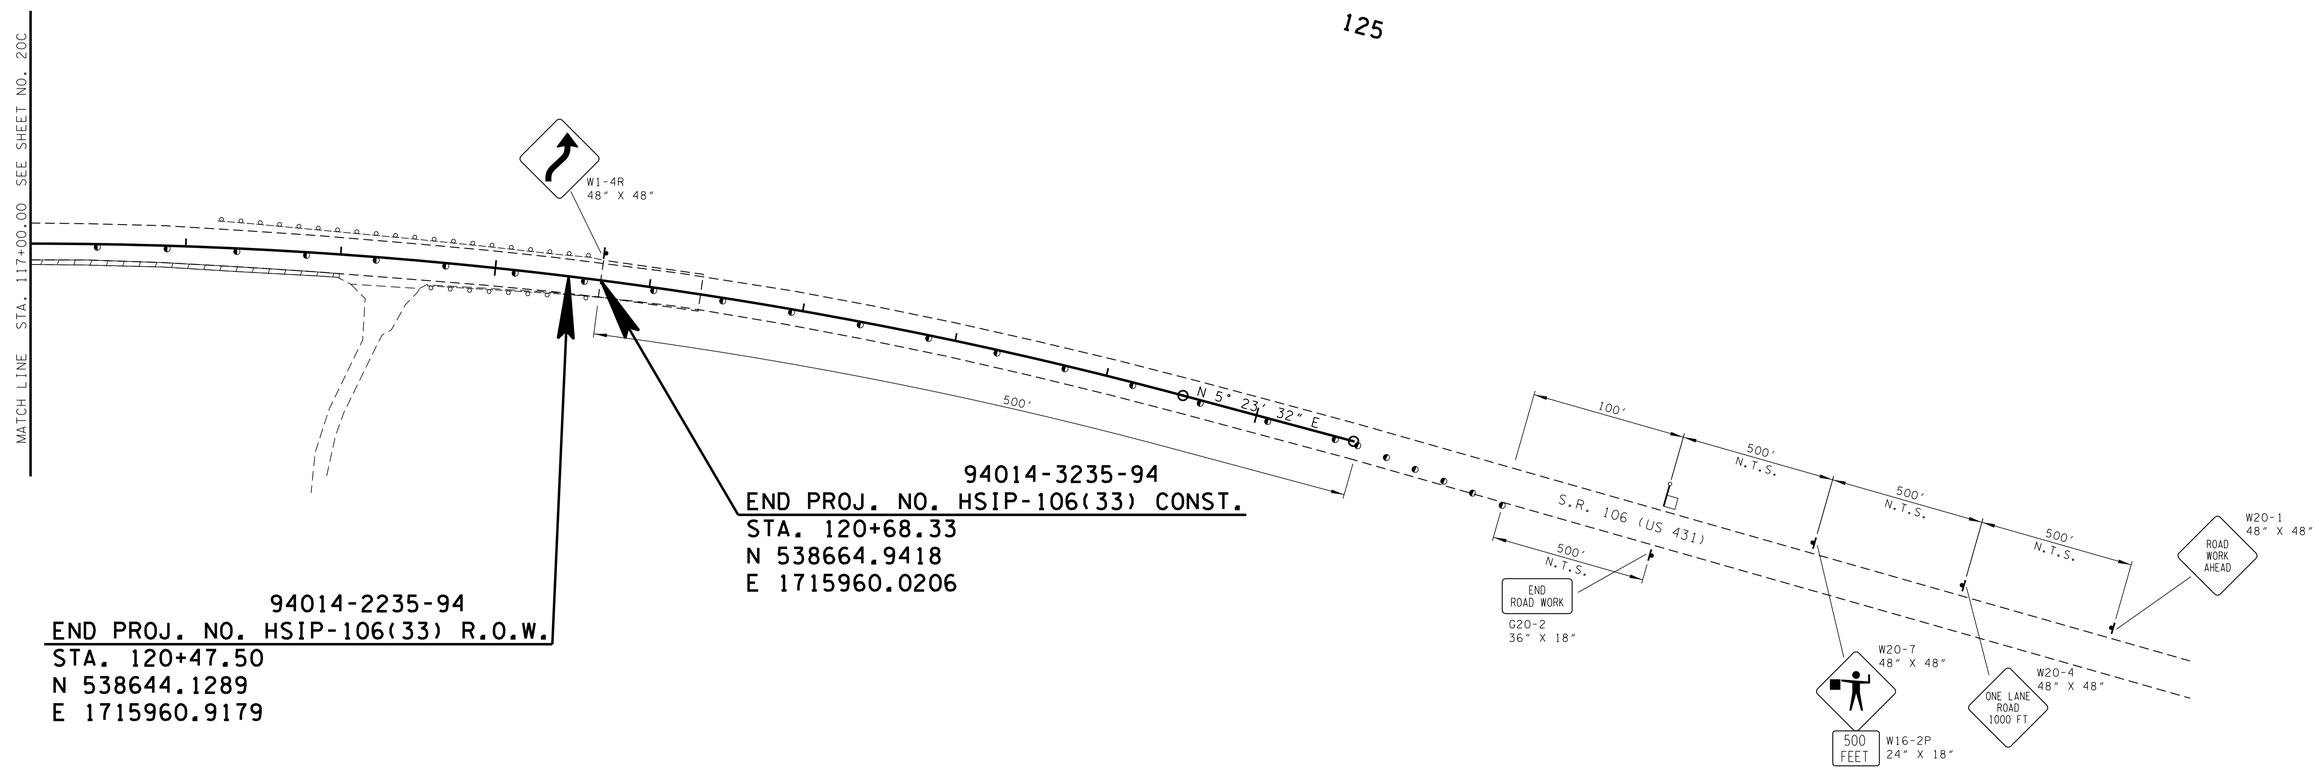


SEALED BY

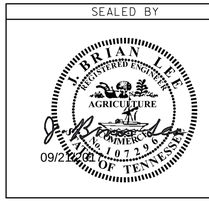


PHASE 1:
1 - INSTALL SIGNS
2 - USE FLAGGERS TO DIRECT TRAFFIC WHILE SHUTTING DOWN THE NORTHBOUND LANE AND HAVING ONE-WAY TRAFFIC ON THE SOUTHBOUND LANE UTILIZING MOBILE OPERATIONS TO SAW CUT THE EXISTING NORTHBOUND SHOULDER AND INSTALL NEW PAVEMENT TO STABILIZE SHOULDER FOR TRAFFIC.

TRAFFIC CONTROL LEGEND

| SYMBOL | ITEM |
|---|---|
| | WORK ZONE |
| | FLEXIBLE DRUMS (CHANNELIZING) |
| | SIGN (CONSTRUCTION) |
| | FLAGGER |

STATE OF TENNESSEE
DEPARTMENT OF TRANSPORTATION

# TRAFFIC CONTROL PLAN PHASE 1

STA.117+00 TO E.O.P.

SCALE: 1"=50'

9/20/2017 9:22:25 AM
T:\TDOT\Williamson_SR106_Critz\020D.sht